

April
2021

PORT of SAN DIEGO

Wetland Mitigation Bank at Pond 20 and Port Master Plan Amendment

Final Environmental Impact Report

UPD# EIR-2019-010; SCH# 2019060167

VOLUME IV of IV

HDR

Prepared For:
San Diego Unified Port District
3165 Pacific Highway
San Diego, CA 92101

Appendix J. Phase I Environmental Site Assessment

This page is intentionally blank.

June 25, 2018
Kleinfelder Project No. 20164596.015A

Paul Brown
Program Manager
San Diego Unified Port District
Planning & Green Port
P.O. Box 120488
San Diego, California 92112-0488

SUBJECT: **Phase I Environmental Site Assessment**
San Diego Unified Port District
Salt Pond 20, Approximately 90 Acres
Assessor Parcel Numbers: 615-020-(08/12), 616-021-08, 616-021-09 (portion) and 621-020-(04/08)
San Diego, San Diego County, California

Dear Mr. Brown :

Enclosed is the Phase I Environmental Site Assessment (ESA) report for the above-referenced property. We trust the information presented in this report meets your needs at this time.

An executive summary is provided; however, we recommend that the report be read in its entirety for a comprehensive understanding of the items contained therein.

We appreciate the opportunity to provide these services to The San Diego Unified Port District, Planning & Green Port. Should you require additional information, or have questions regarding this report, please contact Travis Meier at (619) 831- 4676.

Respectfully submitted,

KLEINFELDER

Travis Meier, QISP
Project Manager

Copyright 2018 Kleinfelder

550 West C Street, Suite 1200, San Diego, California 92101 p | 619.831.4600

PHASE I ENVIRONMENTAL SITE ASSESSMENT
SAN DIEGO UNIFIED PORT DISTRICT
SALT POND 20, APPROXIMATLEY 90 ACRES
ASSESSOR PARCEL NUMBERS: 616-020-(08/12), 616-021-08, 616-021-09 (portion), AND 621-020-(04/08)
SAN DIEGO, SAN DIEGO COUNTY, CALIFORNIA
KLEINFELDER PROJECT NO. 20164596.015A

JUNE 25, 2018

Copyright 2018 Kleinfelder
All Rights Reserved

ONLY THE CLIENT OR ITS DESIGNATED REPRESENTATIVES MAY USE THIS DOCUMENT AND ONLY FOR THE SPECIFIC PROJECT FOR WHICH THIS REPORT WAS PREPARED.

Copyright 2018 Kleinfelder

A Report Prepared for:


Planning & Green Port
San Diego Unified Port District
P.O. Box 120488
San Diego, California 92112-0488

PHASE I ENVIRONMENTAL SITE ASSESSMENT
SAN DIEGO UNIFIED PORT DISTRICT
SALT POND 20, APPROXIMATLEY 90 ACRES
ASSESSOR PARCEL NUMBERS: 616-020-(08/12), 616-021-08, 616-021-09 (portion), AND 621-020-(04/08)
SAN DIEGO, SAN DIEGO COUNTY, CALIFORNIA

Prepared by:

Stefan Birardi
Staff Professional I

Reviewed by:

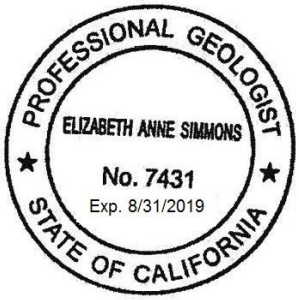

Lizanne Simmons
California Professional Geologist No. 7431

Travis Meier, QISP
Project Manager

KLEINFELDER
550 West C Street, Suite 1200
San Diego, CA 92101
Phone : 619.831.4600
Fax : 619.232.1039

June 25, 2018
Kleinfelder Project No. 20164596.015A

Copyright 2018 Kleinfelder

TABLE OF CONTENTS

Section **Page**

1 EXECUTIVE SUMMARY 1

2 INTRODUCTION 4
2.1 PURPOSE 4
2.2 DETAILED SCOPE-OF-SERVICES 6
2.3 ADDITIONAL SERVICES 7
2.4 SIGNIFICANT ASSUMPTIONS 7
2.5 LIMITATIONS AND EXCEPTIONS 7
2.6 SPECIAL TERMS AND CONDITIONS 8

3 SITE DESCRIPTION 9
3.1 LOCATION AND LEGAL DESCRIPTION 9
3.2 CURRENT / PROPOSED USE OF THE PROPERTY 9
3.3 DESCRIPTION OF STRUCTURES / IMPROVEMENTS 10
3.4 CURRENT USES OF ADJOINING PROPERTIES 10

4 RECORDS REVIEW 12
4.1 STANDARD ENVIRONMENTAL RECORD SOURCES 12
4.2 RESULTS OF DATABASE SEARCH 14
4.2.1 Site Listings 14
4.2.2 Offsite Listings 14
4.2.3 Orphan List 17
4.2.4 Vapor Migration 17
4.3 OTHER RECORDS REVIEWED / AGENCIES CONTACTED 17
4.3.1 San Diego Air Pollution Control District (SDAPCD) 18
4.3.2 San Diego County Department of Environmental Health (SDCDEH) 18
4.3.3 Pipeline and Hazardous Materials Safety Administration, National Pipeline Mapping System 19
4.3.4 San Diego Regional Water Quality Control Board 19
4.4 PHYSICAL SETTING SOURCE(S) 19
4.5 USER PROVIDED INFORMATION 21
4.5.1 Title Records 22
4.5.2 Environmental Liens and Usage Limitations 22
4.5.3 Value Reduction 22
4.5.4 Other Information/Documents Provided 23

5 HISTORY OF THE SITE 25
5.1 SANBORN FIRE INSURANCE MAPS 25
5.2 AERIAL PHOTOGRAPHS 26
5.3 CITY DIRECTORIES 27
5.4 HISTORICAL TOPOGRAPHIC MAP REVIEW 28
5.5 BUILDING DEPARTMENT 29
5.6 PREVIOUS ASSESSMENTS 29

6 SITE RECONNAISSANCE 31

Copyright 2018 Kleinfelder

Section **Page**

7 INTERVIEWS 38
7.1 INTERVIEW WITH Site personnal 38
7.2 INTERVIEWS WITH LOCAL GOVERNMENT OFFICIALS 39

8 EVALUATION 40
8.1 BACKGROUND 40
8.2 FINDINGS AND OPINIONS 41
8.3 DEVIATIONS AND ADDITIONAL SERVICES 42
8.4 CONCLUSIONSAND RECOMMENDATIONS 42
8.5 DATA GAPS 43

9 REFERENCES 44

TABLES
3-1 Location and Legal Description
3-2 Current / Proposed Uses
3-3 Structures / Improvements
3-4 Adjoining Properties
4-1 Physical Setting
4-2 Regional Geology and Hydrogeology
4-3 Owner / Occupant Information
5-1 Historical Information Sources
5-2 Historical Aerial Photographs Reviewed
5-3 Historical Topographic Maps Reviewed
6-1 Site Observations

FIGURES
1 Site Vicinity Map
2 Site Location Map

APPENDICES
A Statement of Qualifications
B Historical Documentation
C User Provided and Regulatory Agency Documentation
D Environmental Data Resources
E Field Documentation and Photos

Copyright 2018 Kleinfelder

1 EXECUTIVE SUMMARY

A Phase I Environmental Site Assessment (ESA) was performed by Kleinfelder, for San Diego Unified Port District, Planning & Green Port Program (the Port / "Client"), for the property referred to as Salt Pond 20, located on Assessor Parcel Numbers (APNs) 616-020-(08/12), 616-021-08, 616-021-09 (portion) and 621-020-(04/08) in the City of San Diego, San Diego County, California (Site). The Site consists of a total of approximately 90 acres of land north of Palm Avenue. The six parcels are collectively referred to as the "Site".

check acreage

The Port plans to create a wetlands mitigation bank within the bermed area surrounding the Site. As part of this development, soil/sediment will be excavated and removed to create channels and lowlands for the creation of wetlands. The Port would like to reuse the excavated soil/sediment on other properties. The primary purpose of this Phase I ESA is to identify Recognized Environmental Conditions (RECs) at the Site, as outlined in ASTM International (ASTM) Designation E 1527-13, as noted below. Additionally, information will be used to evaluate potential impact on reuse of soil/sediment. Please note that this Phase I is not being performed for property transaction purposes.

This report was prepared using the ASTM International Designation E 1527-13, *Standard Practice for Environmental Site Assessments: Phase I Environmental Site Assessment Process* (the "Standard Practice"), and the All Appropriate Inquiry (AAI) section of the Small Business Liability Relief and Revitalization Act (the Federal Brownfields Law). The Phase I ESA findings include:

- Soil at the Site consists of loam to clay loam, with very slow infiltration rates. The underlying geology of the Site varies from a fine- to medium-grained sandstone mapped as part of the San Diego Formation. Groundwater flow in the vicinity of the Site is toward the south-southwest.
- Soils at the Site have a high potential tor corrode concrete placed in direct contact with the soil.
- Based on historical research, the Site appears to have been developed with historic salt works infrastructure operations and an old rail line trestle structure.

Copyright 2018 Kleinfelder

- VMT Auto Sales (1502 Palm Ave.) is located on the southernmost Site property boundary. The area consists of a paved parking area, billboard and small office structure.
- The Site was used as a salt evaporation and holding pond from the 1870s to the 1960s. Since the late 1960s, the Site has been unused.
- The Site is not listed in any databases searched by Environmental Data Resources (EDR)
- According to the Division of Oil, Gas and Geothermal Resources (DOGGR) database, an oil or gas well was drilled in the central portion of the Site in 1963; however, a well was not observed during the Site walk, and is indicated on the map as a dry hole. Well abandonment documentation is included in Appendix B.
- No off-Site facilities were found to represent a recognized environmental condition (REC) to the Site, or likely result in vapor migration through soils onto the Site.
- Kleinfelder's Phase I ESA did not identify Historica RECs (HRECs) or Controlled RECs (CRECs) associated with the Site.
- A 48-inch storm drain outfall and two 1-foot storm water outfalls are located along the southern Site boundary at the western portion of the Site. Another storm drain outfall is located west of the Site along 13th Street, which drains toward the Site.
- Four RECs were identified in connection to the Site.
    - An oil/gas well drilled by Robert Egger in 1963, is located in the central portion of the Site. The well was deemed dry and later abandoned on September 12, 1963. Drilling and abandonment logs are included in Appendix B.
    - Effluent from storm water outfalls located on and directly adjacent to the Site could impact soil and water quality beneath the Site and are considered RECs. Sampling is recommended in these locations.
    - A previous soil characterization report titled Wetlands Restoration of Salt Pond 20 Soil Quality and Plannability Evaluation Report and completed by Great Ecology found concentrations of arsenic in soil samples from the Site exceeding the effects range low (ERL) (Long et.al., 1995). Due to the proposed future use of the Site, further soil investigation is recommended.
    - The VMT Auto Sales facility (1502 Palm Ave.) was observed to contain a floor drain within a covered limited maintenance area. Staining was not observed

Copyright 2018 Kleinfelder

around the floor drain, although particulate matter was noted. The floor drain is reported to travel via underground pipe and empty onto the southeast portion of adjacent Pond 20. Further soil investigation in the area where the floor drain discharges (to be determined in field) is recommended.

In addition to these conditions, deviations from the Phase I ESA Standard (if any) are discussed in Chapter 8 of this report. This report is subject to the limitations in Section 2.5.

Copyright 2018 Kleinfelder

2 INTRODUCTION

This report is a summary of work performed using the guidelines set forth in ASTM Designation E 1527-13*, "Standard Practice for Environmental Site Assessments: Phase I Environmental Site Assessment Process"* (the ASTM Standard) and AAI standards of the Small Business Liability and Revitalization Act (the "Brownfields Law"). This report also generally conforms to the ASTM Standard's suggested table of contents. Minor format modifications have been made to the ASTM Standard's suggested table of contents to assist in better reading and understanding the report findings.

2.1 PURPOSE

The Port plans to create a wetlands mitigation bank within the bermed area surrounding the Pond 20. As part of this development, soil/sediment will be excavated and removed to create channels and lowlands for the creation of wetlands. The Port would like to reuse the excavated soil/sediment on other properties. The purpose of this Phase I ESA is to identify, to the extent feasible pursuant to the scope of services defined in our Proposal No. MT160090.001P, dated January 26, 2018 and limitations discussed in this report, RECs associated with the Site. As defined in the ASTM Standard, a REC is:

> *The presence or likely presence of any hazardous substances or petroleum products in, on or at a property: (1) due to a release to the environment; (2) under conditions indicative of a release to the environment; or (3) under conditions that pose a material threat of a future release to the environment. De minimis conditions are not recognized environmental conditions.*

As defined in the ASTM Standard, a *de minimis* condition is:

> *A condition that generally does not present a threat to human health or the environment and that generally would not be the subject of an enforcement action if brought to the attention of appropriate governmental agencies.*

Copyright 2018 Kleinfelder

ASTM Standard E 1527-13 also introduces the designation of CREC. As defined in the ASTM Standard a CREC is:

> *"… a recognized environmental condition resulting from a past release of hazardous substances or petroleum products that has been addressed to the satisfaction of the applicable regulatory authority (for example, as evidenced by the issuance of a no further action letter or equivalent, or meeting risk-based criteria established by regulatory authority), with hazardous substances or petroleum products allowed to remain in place subject to the implementation of required controls (for example, property use restrictions, activity and use limitations, institutional controls, or engineering controls).*

The ASTM Standard also defines HRECs as:

> *…a past release of any hazardous substances or petroleum products that has occurred in connection with the property and has been addressed to the satisfaction of the applicable regulatory authority or meeting unrestricted use criteria established by a regulatory authority, without subjecting the property to environmental controls.*

The final decision on whether a past release is an HREC rests with the environmental professional (EP) and will be influenced by the current impact of the past release to the Site.

This report describes Kleinfelder's assessment methodology and documents our findings, subject to the limitations presented in Section 2.5 of this report. Kleinfelder is not performing this Phase I due to a property transaction but rather to determine if onsite media is suitable for offsite transport and re-use. Any RECs identified at the site will reflect the purpose of this Phase I investigation report.

Kleinfelder professionals conducting this Site assessment included Mr. Stefan Birardi, the primary author of this report and the person who performed the Site reconnaissance. Travis Meier is the Project Manager who oversaw this project and is the EP. The EP Statement of Qualifications is included in Appendix A. Other Environmental Professionals who contributed to this project include Lizanne Simmons. Resumes of Environmental Professionals are available from Kleinfelder upon request.

Copyright 2018 Kleinfelder

2.2 DETAILED SCOPE-OF-SERVICES

The following sections describe Kleinfelder's work scope:

- Section 2, **Introduction**, includes a discussion of the purpose/reason for performing the Phase I ESA, additional services requested by the Client (e.g., an evaluation of business environmental risk factors associated with the Site), significant assumptions (e.g., property boundaries if not marked in the field), limitations, exceptions, special terms and conditions (e.g., contractual), and user reliance parameters.
- Section 3, **Site Description**, is a compilation of information concerning the Site location, legal description, current and proposed use of the Site, a description of structures and improvements on the Site at the time of Kleinfelder's assessment, and adjoining property use.
- Section 4, **Records Review**, is a compilation of Kleinfelder's review of several databases available from Federal, State, and local regulatory agencies regarding hazardous substance use, storage, or disposal at the Site; and for offsite facilities within the search distances specified in the ASTM Standard. Records provided by the Client are summarized and copies of relevant documents are included in the appendices of this report. Physical setting sources (including topography and soil and groundwater conditions) and typical Client-provided information (e.g., title records, environmental liens, specialized knowledge, valuation reduction for environmental issues, and owner, property manager, and occupant information) are also summarized in this section. Other interviews with people knowledgeable about the Site (including the Client) are included in Section 7.
- Section 5, **History of the Site**, summarizes the historical use of the Site and adjoining properties. This Site history is based on various sources, which may include a review of historical aerial photographs, Sanborn Fire Insurance Maps, city or suburban directories, historical topographic maps, building department records, and results of previous Site assessments (if any and reasonably ascertainable).
- Section 6, **Site Reconnaissance**, describes Kleinfelder's observations during the Site reconnaissance. The methodology used and limiting conditions, are described.
- Section 7, **Interviews**, is a summary of telephone and personal interviews performed with "Key Site Managers" that may include the Site owner/manager, occupants/tenants, local government officials, and the Client. Additional interview sources may be

Copyright 2018 Kleinfelder

contacted if Key Site Managers were not available prior to production of this report and may include adjoining landowners and people with historical knowledge of the area.

- Section 8, **Evaluation**, is a presentation of our findings and opinions regarding the information in Sections 3 through 7, and presents our conclusions regarding the presence of RECs, HRECs, CRECs, and *de minimis* conditions connected with the Site, and recommendations.
- Section 9, **References**, is a summary of some of the resources used to compile this report.

Pertinent documentation regarding the Site is included in the appendices of this report.

2.3 ADDITIONAL SERVICES

An evaluation of business environmental risk associated with the Site was not included in Kleinfelder's scope of services. The scope of this Phase I ESA does not incorporate ASTM Standard non-scope considerations such as radon, lead-based paint, lead in drinking water, wetlands, regulatory compliance, cultural and historical resources, industrial hygiene, health and safety, ecological resources, endangered species, indoor air quality, and high-voltage power lines.

2.4 SIGNIFICANT ASSUMPTIONS

Kleinfelder does not guarantee the accuracy of the information supplied by its sources, but reserves the right to rely on this information in formulating a professional opinion on the potential for contamination at the Site. Kleinfelder also assumes the Client provided all applicable and available environmental records and specialized knowledge regarding the Site. Kleinfelder has not made other significant assumptions during the performance of this Phase I ESA.

2.5 LIMITATIONS AND EXCEPTIONS

Phase I ESAs are non-comprehensive by nature and may not identify all environmental problems, and will not eliminate all risk. This report is a qualitative assessment. Kleinfelder

Copyright 2018 Kleinfelder

offers a range of investigative and engineering services to suit the needs of our clients, including more quantitative investigations. Although risk can never be eliminated, more detailed and extensive investigations yield more information, which may help the Client understand and better manage risks. Since such detailed services involve greater expense, we ask our clients to participate in identifying the level of service, which will provide them with an acceptable level of risk. Please contact the signatories of this report if you would like to discuss this issue of risk further.

Kleinfelder performed this Phase I ESA in general accordance with the guidelines set forth in the ASTM Standard, and the proposed scope subsequently approved by our Client. No warranty, either express or implied, is made. Environmental issues not specifically addressed in this report were beyond the scope of our services and not included in our evaluation.

This report may be used only by the Client and only for the purposes stated within a reasonable time from its issuance, *but in no event later than 1 year from the date of the report.* Land or facility use, on- and offsite conditions, regulations, or other factors may change over time, and additional work may be required with the passage of time. Since Site activities and regulations beyond our control could change at any time after the completion of this report, our observations, findings, and opinions can be considered valid only as of the date of the Site visit. Pursuant to the ASTM Standard's Section 4.6, this report should not be relied upon after 180 days from the date of its oldest component. Any party other than the Client who wishes to use this report shall notify Kleinfelder of such intended use. Based on the intended use of the report, Kleinfelder may require that additional work be performed and that an updated report be issued. Non-compliance with any of these requirements by the Client or anyone else will release Kleinfelder from any liability resulting from the use of this report by any unauthorized party, but only to the extent of any such non-compliance by the Client.

2.6 SPECIAL TERMS AND CONDITIONS

Kleinfelder was retained by the San Diego Unified Port District to conduct a Phase I site assessment for the primary purpose of identifying RECs at the Site. Additionally, information will be used to evaluate potential impact on reuse of soil/sediment. This Phase I is not being prepared for property transactional purposes.

Copyright 2018 Kleinfelder

3 SITE DESCRIPTION

The Site description is presented in this section and describes the condition of the Site at the time of the Phase I ESA. The Site location is shown on Figure 1. Tables 3-1 through 3-4 summarize the physical characteristics of the Site and adjoining properties.

3.1 LOCATION AND LEGAL DESCRIPTION

The information presented in Table 3-1 includes the physical location and legal description of the Site. This information was obtained from review of various maps (such as topographic maps and tax assessor maps), aerial photographs, public records at City and/or County offices, interviews, and/or information provided by the Client.

Table 3-1
Location and Legal Description

Parameter	Information/Comments
LOCATION	The Site is comprised of six parcels of land (APNs), all of which are located north of Palm Avenue (see Figure 1).
ASSESSOR'S PARCEL NUMBER	The Site encompasses six APNs, including 616-020-(08/12), 616-021-08, 616-021-09 (portion) and 621-020-(04/08), comprising approximately 90 acres of land.
ADDRESS(ES)	The only portion of the Site that has a physical address consists of the VMT Auto Sales facility which is located at 1502 Palm Avenue, San Diego, California 92154.
SECTION, TOWNSHIP, AND RANGE	Township 18 South, Range 02 West, Section 21, San Bernardino Baseline and Meridian.
ZONING	The Port of San Diego does not have a zoning ordinance or zoning map for its jurisdiction. Under the certified Port Master Plan, land use designations for parcels are assigned. These parcels are currently undesignated, and will be incorporated into the Port Master Plan as a commercial use and/or conservation/wetlands use.

3.2 CURRENT / PROPOSED USE OF THE PROPERTY

At the time of Kleinfelder's assessment, land use in the general Site vicinity appeared to be consist of commercial and individual residential properties. Current and proposed uses of the Site are described in Table 3-2.

Copyright 2018 Kleinfelder

Table 3-2

Current / Proposed Uses

Parameter	General Observations
CURRENT USE	The Site is currently vacant outside of the VMT Auto Sales lot which consists of a paved parking area, billboard and small office structure.
PROPOSED USE	The Site is proposed to be a wetlands mitigation bank operated by the San Diego Unified Port District.

3.3 DESCRIPTION OF STRUCTURES / IMPROVEMENTS

Structures and/or improvements observed on the Site at the time of Kleinfelder's Site reconnaissance are described in Table 3-3.

Table 3-3

Structures and Improvements

Parameter	General Observations
STRUCTURES	The Site is undeveloped except for several small structures associated with a portion of the Site occupied by VMT Auto Sales (1502 Palm Ave.).
IMPROVEMENTS	Access roads and berm improvements run along the perimeter of the Site. Powerlines are also present along the perimeter of the Site. One 48-inch storm drain outfall is located in the southwest corner, on the western side of the berm (potentially off Site). Two 1-foot storm water slope outfalls are located at the southern portion of the Site along and near Palm Avenue. A sewer access vault and associated line are located within the eastern portion of the Site.

Currently, one structure is located in the southeast corner of the Site (VMT Auto Sales, 1502 Palm Ave.). Remnants of prior structures (i.e., support posts from walking docks) from salt works infrastructure and/or from a historical rail line (Section 5.4) are visible.

3.4 CURRENT USES OF ADJOINING PROPERTIES

Kleinfelder performed a brief drive-by survey of the properties adjoining the Site on February 15, 2018. A summary of the surrounding properties is presented in Table 3-4 and shown on Figure 2.

Copyright 2018 Kleinfelder

Table 3-4

Adjoining Properties

Direction	Land Use Description
NORTH	The Site is bound to the north by the Bayshore Bikeway and Otay River, followed by South Bay Salt Works infiltration ponds
EAST	The Site is bound to the east by residential properties (mobile home parks) followed by Interstate 5. The southeast portion of the Site occupied by VMT Auto Sales is bordered by Amigos Tire Shop and Auto Repair
SOUTH	The Site is bound to the south by Bayside Palms Mobile Home Village and Palm Avenue, followed by residential and commercial properties.
WEST	The Site is bound to the west by Soapy Joe's Car Wash, residential land and undeveloped land, followed by 13th Street and residential and commercial properties.

Copyright 2018 Kleinfelder

4 RECORDS REVIEW

4.1 STANDARD ENVIRONMENTAL RECORD SOURCES

The purpose of the records review was to obtain and review records that would help to evaluate RECs of potential concern in connection with the subject Site and bordering properties. Federal, state and local regulatory agencies publish databases or "lists" of businesses and properties that handle hazardous materials or hazardous waste, or are the known location of a release of hazardous substances to soil and/or groundwater. These databases are available for review and/or purchase at the regulatory agencies, or the information may be obtained through a commercial database service. On February 8, 2018, Kleinfelder contracted a commercial database service, Environmental Data Resources (EDR) of Shelton, Connecticut to perform the government database search for listings within the appropriate ASTM International minimum search distance of the Site. Kleinfelder provided EDR with a Site map to incorporate the search distances from the Site boundary. Included in The EDR Radius Map™ Report with GeoCheck® is a listing of specific databases outlined by the ASTM Standard (EDR, 2018a). A listing of the search distances, databases evaluated, dates the databases were last updated, and types of information contained in each database provided as Appendix D to this report.

EDR utilizes a geographical information system to plot the locations of reported spills, leaks, incidents, etc. Kleinfelder reviews this information to help establish if the Site, or nearby properties, have been included in the noted databases and lists. Each of the listings was reviewed to assess whether the corresponding property details included in the EDR report revealed a potential environmental impact to the Site. A number of listings in the EDR database report were found not to have the potential to impact the Site based on the following criteria, or a combination thereof:

- The listed property is located at a distance such that environmental conditions at the property are unlikely to impact the Site, based on Kleinfelder's evaluation of the relevant data in EDR's report and knowledge of the Site vicinity.
- The listed property is located in a down-gradient or cross-gradient direction from the Site, *based on the anticipated direction of groundwater flow at the property being evaluated* (which is estimated to be generally toward the west to southwest at known locations in the Site vicinity). Note that the groundwater flow direction at the Site is

Copyright 2018 Kleinfelder

believed to be to the north-northwest, and thus may vary from the property being evaluated.

- The listed property is listed in a database as a consequence of maintaining an UST and/or is listed in the Small Quantity Generator (SQG) Database but is not situated on or immediately adjoining to the Site and is not listed in other databases associated with a release of a hazardous substance or petroleum product, and/or is not listed as having environmental violations. The listing of a facility in one or more of the UST-related databases and/or the SQG Database is by itself not indicative of an unauthorized release.
- The listing for the property suggests a short-term release occurred (i.e., from a traffic accident or involving chemicals associated with an illegal drug laboratory in a residence), and associated response action has been completed.
- The quantity of the hazardous substance(s) or petroleum product released from an off-Site facility is not considered to have resulted in contamination above the most stringent criteria that would require regulatory action, and therefore no impact to the Site is anticipated.
- The listed property record indicates the property was characterized, the reported release affected soil only, the listed property is not on or adjacent to the Site, and the release is not recognized as indicative of area-wide conditions or is characterized as a soil removal action only.
- The listed property information indicates contamination on the property is limited to relatively non-mobile contaminants, including polynuclear aromatic hydrocarbons, heavy carbon-chain oils, and metals, in soil only, on a property that does not adjoin the Site.
- The listed property record indicates the environmental case for the property has been closed to the satisfaction of the designated lead regulatory agency, and residual contamination, if present, is not considered likely to affect the Site based on one or more of the criteria discussed in the bulleted items above. This condition is referred to by the ASTM Standard as an HREC.

Based on these criteria indicating no material threat of a release that affected the Site and/or no release that could require future regulatory agency oversight, these listings were not evaluated further and are not discussed in the following sections.

Copyright 2018 Kleinfelder

4.2 RESULTS OF DATABASE SEARCH

The remaining property listings were reviewed to assess whether these properties had environmental releases, which may have resulted in RECs in relation to the Site. The listed properties for which a reported release may have resulted in a REC were further assessed by performing a review of agency files available through the State Water Resources Control Board (SWRCB) GeoTracker™ website (http://geotracker.waterboards.ca.gov/) and other relevant regulatory agency websites, to evaluate whether the listed release represents a potential impact to the Site.

4.2.1 Site Listings

The Site was not identified in any databases searched by EDR.

4.2.2 Offsite Listings

- *Resco Self Storage (1714 Palm Avenue, 235 feet south-southeast from Site, higher elevation than Site, up-gradient to cross-gradient)* – The facility is reported under SLIC and San Diego County Site Assessment and Mitigation (SAM) files to have impacted groundwater with waste/motor/hydraulic/lubricating oil. Documentation present on Geotracker™ indicates that the property was used since the early 1980s for storage of commercial vehicles and heavy equipment. A Phase II ESA investigation performed at the facility in 2001 indicated low-level concentrations of total petroleum hydrocarbons (TPH) extended-range in subsurface and groundwater samples collected at the facility. Groundwater wells were not installed but estimated groundwater flow direction was listed to be in a westerly direction, based on groundwater flow in nearby facilities along or near Palm Avenue. A former disposal pit (miscellaneous debris/equipment) was identified in the northern portion of the property which also indicated elevated TPH-extended range (heavy oil) concentrations in collected soil samples. Consequently, in December 2003, approximately 20 cubic yards of soils was excavated and disposed from the former disposal pit area. The consultant for the project, Golder Associates, concluded that residual subsurface contamination, following the excavation, presented no significant impacts to human health and/or water resources. In a letter from the San Diego County Department of Environmental Health (SDCDEH, March 2004), the agency

Copyright 2018 Kleinfelder

concurred with the recommendations and issued a letter of "No Further Action" in relation to remediation at the facility. Surface water, drinking water wells and off-site beneficial uses were listed to not have been impacted in relation to contamination originating from the facility. The provided information indicates that the Resco facility appears to be hydraulically up-gradient from the southwestern portion of the Site and cross-gradient from the southeastern portion of the Site. Based on this information, the limited extent of contamination, types of contaminants involved, removal of the contaminated soil, and the distance from the Site, the Resco facility is not considered a REC in relation to the Site.

- *7 Eleven Food Stores (1311 Palm Avenue, 305 feet south-southwest from Site, higher elevation than Site, cross-gradient)* – The facility is listed in EMI, SLIC, San Diego County SAM, San Diego County Hazardous Material Management Division (HMMD), UST, SWEEPS UST, and HIST UST databases. The 7 Eleven facility is listed to have, or historically have contained unleaded gasoline USTs of varying sizes and grades. A release of unleaded gasoline from a LUST is listed to have impacted an unidentified media in April 1992. The facility is listed with a status of "Completed – Case Closed" as of October 1992. Numerous violations are listed for the 7 Eleven facility, but appear to be limited to record keeping, housekeeping, and leak detection system issues related to the gasoline service station activities present at the facility. Based on the information provided, the estimated cross-gradient location of the facility in relation to the Site, and the short closure time frame, the facility is not considered a REC in relation to the Site.
- *Fast Lube (1574 Palm Avenue, 424 feet south-southeast from Site, higher elevation than Site, up-gradient)* – The facility is listed in LUST, San Diego County SAM, San Diego County HMMD, UST, and HIST CORTESE databases. The Fast Lube facility is reported to have, or historically have contained, varying sizes of waste oil, motor oil, regular unleaded gasoline, and leaded gasoline USTs, and is also listed as having a gasoline release from a UST which impacted surrounding soil only in January 1987. The case was closed in February 1987. Based on the information provided, the facility is not considered a REC in relation to the Site.
- *ASAP Oil Exchange & Smog (1776 Palm Avenue, 470 feet southeast from Site, higher elevation than Site, up-gradient to cross-gradient)* – The facility is listed in LUST, SLIC, San Diego County SAM, San Diego County HMMD, LUST, and HIST CORTESE databases. The ASAP Oil Exchange & Smog facility is listed to have, or to have historically maintained, a waste oil UST with a capacity of 550 gallons. A release of waste/motor/hydraulic/lubricating oil is listed to have impacted only soil at the facility.

Copyright 2018 Kleinfelder

The case is listed as “Completed – Case Closed” as of September 1991. Waste oil and related materials are listed to be generated and disposed of from facility operations. Based on the information provided, the facility is not considered a REC in relation to the Site.

- *Pacific Bell (1288 Palm Avenue, 619 feet south-southwest from Site, higher elevation than Site)* – Pacific Bell is listed in the RCRA-SQG. HIST UST, FINDS and ECHO databases. It does not appear a release occurred at this facility. Groundwater flow direction information was not available for this facility. Based on the groundwater flow direction data from adjacent facilities, the Pacific Bell site appears to be hydraulically downgradient of the Site. Based on the provided information, the Pacific Bell facility is not considered a REC in relation to the Site.

- *ARCO #09563 (1890 Palm Avenue, 954 feet east-southeast from Site, higher elevation than Site, cross-gradient)* –ARCO #09563 is listed in San Diego Co. SAM, HIST UST, and EMI databases. EDR indicates a record of the drinking water aquifer being impacted between 1995 and 2010. Targeted dual-phase extraction events were conducted for four 8-hour periods in October 2003 and during a two-week period from October through November 2008. Based on information for this facility on the GeoTracker™ website from April 2005 through April 2010, groundwater flow was reported primarily to the south to southwest, with occasional flow to the west and southeast. During the last quarterly monitoring event, groundwater impact did not extend off site in the direction of the Site. Due to the apparent hydraulic cross-gradient location of this facility, and case closure granted in 2011, the facility is not considered a REC in relation to the Site.

- *William E. Lin DDS/Saturn Cleaners (655 Saturn Boulevard, 1,546 feet east-southeast of the Site, higher elevation, cross-gradient)* –The listings are provided under the named William E. Lin DDS, but is anticipated to actually be in relation to an adjacent dry cleaning named Saturn Cleaners. The facility is reported under SLIC (Lead Agency - San Diego Local Oversight Program), San Diego Co. SAM, San Diego Co. HMMD, FINDS, EMI, and HAZNET. The SLIC case was closed on 1/27/2004 after a cleanup of chlorinated hydrocarbons in soil was completed. All other violations do not pertain to the environmental integrity of the Site. Groundwater flow direction data were not available for this site. Based on the groundwater flow direction data from ARCO #09563 (see below), the William E. Lin/Saturn Cleaners site appears to be hydraulically cross-gradient of the Site. Based on the referenced information, soil only impact, and the distance from the Site, the facility is not considered a REC in relation to the Site.

Copyright 2018 Kleinfelder

- *Numerous Other Adjacent Listings (Varying Addresses and Distance)* – There are numerous additional listings that are located in close proximity to the Site. However, due to these facilities not being listed with documented releases, being located off-site in estimated downgradient directions, or currently having a status of "Case Closed", the facilities are considered to not be RECs in relation to the Site (see discussion in Section 4.1).

4.2.3 Orphan List

Facilities not plotted by EDR due to poor or inadequate address information are referred to as orphan sites. The orphan summary/unmapped site report was reviewed by Kleinfelder to assess the potential for the orphan listings to pose a REC to the Site. Three orphan facilities were identified by EDR in the report (EDR, 2018a).

- Imperial Beach Outlying Landing
- Port of San Diego
- SDG&E – Imperial Beach Substation

A review of these properties was completed, and it was determined that there is a low probability for RECs to the Site.

4.2.4 Vapor Migration

Vapor migration is the movement of vapor-phase contaminants, such as hydrocarbons or solvents, through the subsurface soils. Based on the lack of constituents identified on Site and adjacent properties, vapor migration is not likely.

4.3 OTHER RECORDS REVIEWED / AGENCIES CONTACTED

The following additional sources of environmental records were reviewed during this Phase I ESA for the purposes of meeting the ASTM Standard. Local regulatory agencies were contacted for reasonably ascertainable and practically reviewable documentation regarding RECs present at the Site and adjoining facilities. Summaries of interviews with local regulatory

Copyright 2018 Kleinfelder

agency representatives are included in Section 7 of this report (with interview documentation included in Appendix C). The following agencies were contacted:

- San Diego Air Pollution Control District (SDAPCD)
- San Diego County Department of Environmental Health (SDCDEH)
- Pipeline and Hazardous Materials Safety Administration (PHMSA), National Pipeline Mapping System (NPMS)
- California Department of Toxic Substances Control (DTSC)
- San Diego Regional Water Quality Board (SDRWQB)

Information from these agencies is presented below.

4.3.1 San Diego Air Pollution Control District (SDAPCD)

Kleinfelder submitted a written request for information to the SDAPCD. No records were found pertaining to the Site.

A copy of the records request and associated documents from SDAPCD is provided in Appendix C.

4.3.2 San Diego County Department of Environmental Health (SDCDEH)

Kleinfelder submitted a written request to the SDCDEH. No records were found pertaining to the Site.

A copy of the records request and associated documents from SDAPCD is provided in Appendix C.

Copyright 2018 Kleinfelder

4.3.3 Pipeline and Hazardous Materials Safety Administration, National Pipeline Mapping System

According to the California State Fire Marshal, pipeline information is available at the PHMSA's online NPMS (https://www.npms.phmsa.dot.gov). Kleinfelder researched pipeline information on the NPMS on February 19, 2018 for the Site and vicinity. Based on our review, there are no mapped natural gas transmission pipelines or hazardous liquid pipelines located on the Site, or in the immediate vicinity of the Site. A copy of the NPMS map is included in Appendix C.

4.3.4 San Diego Regional Water Quality Control Board

Kleinfelder submitted written request to the SDRWQCB on February 15, 2018 for records associated with the Site and vicinity of the Site. SDRWQCB responded on February 16, 2018 stating they had no listings for the Site, or properties immediately adjoining the Site in databases maintained by the SDRWQCB. The agency response is located in Appendix C.

4.4 PHYSICAL SETTING SOURCE(S)

Table 4-1 presents information concerning the physical setting of the Site. This information was obtained from published maps.

Copyright 2018 Kleinfelder

Table 4-1
Physical Setting

Data	General Information
USGS TOPOGRAPHIC QUADRANGLE	Based on a review of the United States Geological Survey (USGS) San Diego, California 7.5-Minute Series (Topographic) Quadrangle Maps dated 2012, the Site is located at an approximate elevation of 19 feet above mean sea level (msl). The topographic relief of the Site is relatively flat, sloping down gently toward the north-northwest.
SOIL TYPE	According to EDR (2018a), soils at the Site consist of loam, with very slow infiltration rates. The soils are clayey with either having a high water table, or are shallow to an impervious layer. The soils are composed of sandstone from the San Diego Formation, consisting of a coastal transitional marine and non-marine pebble conglomerate deposit and marine sandstone rock with fossils. (websoilsurvey.com). A geotechnical report prepared for the Site (Geotechnics Incorporated [Geotechnics], 2000) reiterates the information provided above and states that soils encountered during the geotechnical investigation consisted of Bay Point Formation/Unnamed Near-shore Marine Sandstone underlain by Estuarine Deposits. Fill soil (soft sandy clay) was also noted to be present in earthen berms that surround the perimeter of the salt pond. Encountered soils were evaluated to be compressible to highly compressible and have a high potential for corrosion.
OIL AND GAS WELLS	Kleinfelder reviewed Department of Oil Gas and Geothermal Resources (DOGGR) Well Finder online database for oil and gas wells located on the Site and in the Site vicinity. There was one gas well depicted on the Site with an API # 07300015, the well is noted to have been drilled by Robert Egger in 1963. According to records, the initial well was drilled to a depth of 2,360 feet below ground surface (bgs). Robert Egger attempted to convert the well into a water well for agricultural reasons. The well is listed as a plugged and abandoned on September 12, 1963 as a dry well.

Information about the regional geology is presented in Table 4-2. This information was obtained by Kleinfelder from published data and maps, interviews with public agencies, and/or previous investigations performed by Kleinfelder in the Site vicinity.

Copyright 2018 Kleinfelder

Table 4-2

Regional Geology and Hydrogeology

Physical Parameter	Information/Comments
REGIONAL PHYSIOGRAPHY AND GEOLOGY	The Site is located within the Peninsular Ranges Geomorphic Province of southern California. The ranges form a northwest-trending geomorphic province characterized by steep mountain highlands, basins, valleys and rivers. The Site is located in a tectonic and seismically active region part of four major, northwest trending faults (Kennedy and Tan, 2008).
DEPTH TO GROUNDWATER AND DIRECTION OF ANTICIPATED FLOW [1]	Based on groundwater monitoring wells in the vicinity of the Site, and encountered groundwater in borings performed on-Site and on adjacent locations, groundwater was typically encountered in borings at depths ranging from 2 to 7 feet bgs (Geotechnics Incorporated, 2000). Groundwater at the Site is anticipated to flow generally in a north-northwest direction based on surface topography (EDR, 2018a) toward San Diego Bay. However, at other facilities with groundwater monitoring wells along or in the vicinity of Palm Avenue (ARCO 9663 [1890 Palm Avenue], ARCO 9755 [1185 Palm Avenue], and TOSCO [1085 Palm Avenue], groundwater typically flows west to southwest. Therefore, estimates of up-gradient versus down-gradient have been discussed with respect to groundwater flow at individual properties with respect to the Site.
WATER SUPPLY	Not Available
FLOOD ZONE DESIGNATION	According to The EDR Radius Map™ Report with GeoCheck®, the Site is located within a 100-year zone. (EDR, 2018a). In addition, borings performed in relation to the geotechnical investigation previously performed at the Site (Geotechnics, 2000) indicated depth to water varied from 2 feet bgs to 7 feet bgs.

[1] Groundwater flow direction is based on historical reports related to the Site as well as known groundwater information from off-Site sources. Site-specific conditions may vary due to a variety of factors including geologic anomalies, utilities, nearby pumping wells (if present), and other factors.

4.5 USER PROVIDED INFORMATION

According to the Client, the purpose for performing this Phase I ESA is to evaluate the usability of soil for transport and use at a new location. Information regarding the current owners/occupants of the Site is summarized in Table 4-3.

Copyright 2018 Kleinfelder

Table 4-3

Owner / Occupant Information

Entity	Name
OWNER	San Diego Unified Port District
OCCUPANT(S)	The Site is currently vacant outside of the VMT Auto Sales lot which consists of a paved parking area, billboard and small office structure.

Summaries of interviews of key individuals with knowledge of the Site ("Key Site Managers") are provided in Section 7. The following sections present information provided to Kleinfelder by the Client.

4.5.1 Title Records

A chain-of-title report was not provided by the Client. Therefore, a review of a chain-of-title report was not performed as part of this Phase I ESA.

4.5.2 Environmental Liens and Usage Limitations

According to information provided in EDR's regulatory agency database search report (EDR, 2018a), there are no liens pertaining to the Site listed in the Federal Superfund Liens List maintained by US EPA, and no known recorded land-use environmental deed restrictions pertaining to the Site listed in the State Liens Database. However, the San Diego National Wildlife Refuge is located directly north of the Site, which may limit specific types of future development.

A sales transaction for the Site property is not pending, therefore, a lien review was not warranted.

4.5.3 Value Reduction

As part of the ASTM Designation E 1527-13 process, information is to be gathered regarding the prospective purchase price of the Site relative to its fair market value. If there appears to be a value reduction, that reduction must be identified with respect to whether the difference could

Copyright 2018 Kleinfelder

be attributed to environmental degradation of the property. Based on conversations with the User, the Site is not for sale and value reduction is not applicable.

4.5.4 Other Information/Documents Provided

Kleinfelder personnel reviewed and summarized the following documents:

Wetlands Restoration of Salt Pond 20 Soil Quality and Plannability Evaluation Report (Great Ecology, 2017)

- Great Ecology established four sampling stations within the Site property boundary to characterize the Site (P20-1, P20-2, P20-3, P20-4) (Figure 2). Two stations characterized the eastern half of the Site (P20-3, P20-4), one station characterized the central western portion of the Site (P20-2) and one station characterized the berm (P20-1).
- Great Ecology reported arsenic was the only constituent to be above screening concentrations. Additionally, Synthetic Precipitation Leaching Procedure (SPLP) analysis was run on the samples with the highest arsenic concentration from each location to evaluate leachability.
- Total petroleum hydrocarbons were not detected. Other organic contaminants were nearly absent, with the exception of minor detections of polynuclear aromatic hydrocarbons (PAHs) at P20-1. Pesticides and polychlorinated biphenyls (PCBs) were not detected.
- At sample station P20-1, arsenic was detected at 8.5 milligrams per kilogram (mg/kg) in sample 1T and 10.7 mg/kg in sample 1M, which are both above the ERL of 8.2 mg/kg (Long et.al., 1995).

Wetland Restoration of Salt Pond 20 Basis of Design Report (Environmental Science Associates [ESA], 2017)

- This document provides preliminary plans that illustrate Site topography, soil composition, habitat acreage and a plant species list for future restoration projects.

Copyright 2018 Kleinfelder

Preliminary Geotechnical Investigation, Pond 20 – Former Western Salt Property (Geotechnics Incorporated, 2000)

- The scope of services included evaluation of the Site geotechnical conditions through research and review of available documents, performance of nine cone penetration test soundings (CPT) and advancement of four borings to depths of 8 to 40 feet bgs.
- Samples collected from the borings were submitted for laboratory testing for the following geotechnical analyses:
    - Moisture content and density
    - Particle size analyses
    - Atterberg limits
    - Consolidation
    - Shear strength
    - Expansion
    - Sulfate content
- Conclusions of the investigation included the following:
    - The subsurface soils are highly compressible and will consolidate upon placement of fill and structural loads. Areal settlement will occur over a period of time.
    - The on-Site soils have a high potential for corrosion and may have an effect on concrete, ferrous metals, and buried utilities that are placed in contact with the material.

A copy of these reports are included in Appendix C.

Copyright 2018 Kleinfelder

5 HISTORY OF THE SITE

The history of the Site was researched to identify obvious uses. Historical land use was researched to the first developed use, or back to 1940, whichever was earlier or readily available. Table 5-1 summarizes the availability of information reviewed during this assessment.

Table 5-1
Historical Information Sources

Source	Years Reviewed	Source / Availability
SANBORN FIRE INSURANCE MAPS	None available.	EDR, 2018b
AERIAL PHOTOGRAPHS	1949, 1953, 1964, 1966, 1970, 1979, 1985, 1989, 1994, 2005, 2010,and 2014	EDR, 2018c
CITY DIRECTORIES	1903, 1907. 1921,1927, 1933, 1938, 1940, 1943, 1945, 1948, 1950, 1952, 1955, 1956, 1960, 1961, 1962, 1965, 1966, 1970, 1971, 1975, 1976, 1980, 1984, 1985, 1989, 1991, 1992, 1995, 2000, 2006, 2010, and 2014	EDR, 2018d
HISTORICAL TOPOGRAPHIC MAP REPORT	1904, 1930, 1943, 1953, 1975, 1991, 1996 and 2012.	EDR, 2018e
BUILDING DEPARTMENT	N/A	
PREVIOUS ASSESSMENT(S)	2017	Great Ecology, 2017

5.1 SANBORN FIRE INSURANCE MAPS

Sanborn Fire Insurance Maps provide historical land use information for some metropolitan areas and small, established towns. Kleinfelder requested EDR to search its library of Sanborn Fire Insurance Maps for maps of the Site. EDR responded that no Sanborn Fire Insurance Maps were available for the Site (EDR, 2018b). A copy of the EDR provided report is included in Appendix D.

Copyright 2018 Kleinfelder

5.2 AERIAL PHOTOGRAPHS

A review of historical aerial photography may indicate past activities at a property that may not be documented by other means or observed during a reconnaissance visit. The effectiveness of this technique depends on the scale and quality of the photographs and the available coverage. Aerial photographs were obtained from several historical photograph collections through EDR (2018c),and span a period of 65 years. A tabulation of the aerial photographs reviewed by Kleinfelder is presented in Table 5-2. Copies of the aerial photographs provided by EDR are included in Appendix D.

Table 5-2

Historical Aerial Photographs Reviewed

Year	Approximate Scale	Summary
1949	1"=500'	**Site:** No development is observed on the Site. A stream channel is visible on the western portion of the Site. **Surrounding Area:** The area to the north of the Site is South San Diego Bay. Palm Avenue is visible to the south of the Site followed by additional undeveloped property. The Site is bordered to the west and east by a few residences and agricultural/undeveloped land.
1953	1"=500'	**Site and Surrounding Area:** With the exception of increased residential development to the west and east of the Site, no significant changes are observed on the Site or adjoining properties from the previously reviewed aerial photograph.
1964	1"=500'	**Site:** A paved parking lot is visible on the southern portion of the Site along Palm Avenue, which is currently VMT Auto Sales. **Surrounding Area:** With the exception of increased residential and commercial development to the south, west and east of the Site, no significant changes are observed on adjoining properties from the previously reviewed aerial photograph.
1966	1"=500'	**Site:** No development is observed on the Site. A stream channel is visible on the north/ northeast portion of the Site. **Surrounding Area:** Increased commercial development observed to the south, east and west of the Site. Agricultural activity is visible northeast of the Site

Copyright 2018 Kleinfelder

Table 5-2 (continued)

Historical Aerial Photographs Reviewed

Year	Approximate Scale	Summary
1970	1"=500'	**Site:** No development is observed on the Site. A stream channel is visible on the north/ northeastern portion of the Site. **Surrounding Area:** Additional commercial and residential development is observed to the south, east and west of the Site.
1979	1"=500'	**Site and Surrounding Area:** With the exception of increased residential and commercial development to the south, west and east of the Site, no significant changes are observed on the Site or adjoining properties from the previously reviewed aerial photograph.
1985	1"=500'	**Site and Surrounding Area:** With the exception of increased residential and commercial development to the south, west and east of the Site, no significant changes are observed on the Site or adjoining properties from the previously reviewed aerial photograph.
1989	1"=500'	**Site and Surrounding Area:** With the exception of increased residential and commercial development to the south, west and east of the Site, no significant changes are observed on the Site or adjoining properties from the previously reviewed aerial photograph.
1994	1"=500'	**Site:** It appears the Site is dry and accumulation of salt is visible. **Surrounding Area:** No significant changes from the previous photograph are observed.
2005 to 2014	Various	**Site and Surrounding Area**: No significant changes are observed on the Site or surrounding properties from those conditions observed in the 1996 aerial photograph.

Note: Aerial photographs only provide information concerning indications of land use, and no conclusions regarding the release of hazardous substances or petroleum products can be drawn from the review of photographs alone.

5.3 CITY DIRECTORIES

City directories provide information regarding property occupants by address. EDR provided a city directory abstract, included in Appendix D, for the period between 1903 and 2014 (EDR, 2018d). The following listings were available for the address currently occupied by VMT Auto Sales (1502 Palm Ave.)

2014 - DJ Auto Sales/VMT Auto Sales Inc.

2010 - DJ Auto Sales

2006 - VMT Auto Sales

Copyright 2018 Kleinfelder

2000 – No listing

1992 – Calafia Motors

1989 – Calafia Motors

The remainder of the Site does not have a physical address, consequently, there were no other city directory listings. Listings for properties surrounding the Site were consistent with other records searched.

5.4 HISTORICAL TOPOGRAPHIC MAP REVIEW

Kleinfelder obtained information regarding historical topographic maps of the Site vicinity from EDR (2018e). The topographic maps reviewed for this assessment are listed in Table 5-3 and copies of the maps are included in Appendix D.

Table 5-3

Historical Topographic Maps Reviewed

Year	Scale	Summary
1904	1:62,500	**Site:** No development is depicted on the Site. An intermittent stream is depicted on the northern portion of the Site oriented northwest to southeast. Southern Pacific Lines railroad appears to bisect the western portion of the Site. Palm Avenue is depicted south of the Site. **Surrounding Area:** Development is depicted west and southwest of the Site.
1930	1:62,500	**Site:** With the exception of the rail line that was present on Site being removed. No significant changes are depicted on the Site. **Surrounding Area:** The surrounding area is increasingly more developed.
1943	1:31,680	**Site:** With the exception of an unnamed Otay River tributary on the western property boundary no significant changes are depicted on the Site **Surrounding Area:** The Otay River and San Diego and Arizona Eastern rail line are depicted north of the Site. The surrounding area is increasingly more developed
53	1:24,000	**Site:** No significant changes are depicted on the Site. **Surrounding Area:** Salt evaporators are added north of the Site. Interstate 5 Freeway is observed east of the Site. The surrounding area is increasingly more developed.

Copyright 2018 Kleinfelder

Table 5-3 (continued)

Historical Topographic Maps Reviewed

Year	Scale	Summary
1975	1:24,000	**Site: A building is shown at the VMT Auto Sales location.** No other significant changes are depicted on the Site. **Surrounding Area:** Mobile homes are shown south and east of the Site. The San Diego and Arizona Eastern rail lines are no longer observed north of the Site. A sewage disposal facility is depicted north east of the Site boundary. The area is increasingly more developed with residential and commercial buildings.
1991	1:24,000	**Site:** No significant changes are depicted on the Site. **Surrounding Area:** The surrounding area is increasingly more developed with residential and commercial properties.
1996	1:24,000	**Site:** No significant changes are depicted on the Site. **Surrounding Area:** The San Diego National Wildlife Refuge (SSDBU) is observed north of the Site
2012	1:24,000	**Site and Surrounding Area:** No significant changes are depicted on the Site. No structures are depicted on the 2012 Topographic Map.

Based on our review of historical topographic maps reviewed, no evidence of a REC was noted for the Site.

5.5 BUILDING DEPARTMENT

No building structures were observed on Site, with the exception of an office trailer and some make-shift coverage and storage structures (not anticipated to be permitted and/or require permitting), located at the VMT Auto Sales facility (1502 Palm Ave.); therefore, a visit to the Building Department was not deemed necessary.

5.6 PREVIOUS ASSESSMENTS

Kleinfelder obtained and reviewed a report completed May 2017 by Great Ecology titled: *Wetlands Restoration of Salt Pond 20 Soil Quality and Plannability Evaluation Report*.

Copyright 2018 Kleinfelder

- Great Ecology established four sampling stations within the Site property boundary to characterize the Site (P20-1, P20-2, P20-3, P20-4). Two stations characterized the eastern half of the Site (P20-3, P20-4), one station characterized the central western portion of the Site (P20-2) and one station characterized the berm (P20-1).
- Great Ecology reported arsenic was the only constituent to be above screening concentrations. Additionally, SPLP analysis was run on samples to evaluate leachability.
- Total petroleum hydrocarbons were not detected. Other organic contaminants were nearly absent with the exception of minor detections of PAHs at P20-1. Pesticides and PCBs were not detected.
- At sample station P20-1, arsenic was detected at 8.5 mg/kg in sample 1T and 10.7 mg/kg in sample 1M, which are both above the ERL of 8.2 mg/kg.

The full report is included in Appendix C.

Copyright 2018 Kleinfelder

6 SITE RECONNAISSANCE

Kleinfelder's Phase I ESA activities included a Site reconnaissance. This section summarizes the findings from the Site reconnaissance.

6.1 METHODOLOGY AND LIMITING CONDITIONS

Mr. Travis Meier and Mr. Stefan Birardi of Kleinfelder performed a Site reconnaissance on February 15, 2018. The Site reconnaissance included a visual inspection of the Site to assist in identifying the presence or likely presence of hazardous substances or petroleum hydrocarbons under conditions that indicate an existing release, a past release, or threat of release into structures, soil, groundwater, or surface water at the Site (i.e., RECs). Observations of readily-apparent environmental conditions are summarized in Table 6-1, and color photographs of the Site are presented in Appendix E. The approximate Site boundaries are shown on Figures 1 and 2. Mr. Meier and Mr. Birardi were able to observe the entire Site and were accompanied during the Site reconnaissance by Mr. George Liddle and Mr. Brent Eastty, representatives from the San Diego Unified Port District. Weather conditions were sunny and warm. A separate Site reconnaissance for the VMT Auto Sales portion of the property (1502 Palm Ave.) was performed by Mr. Meier on March 21, 2018. Observations of the reconnaissance are included in Table 6-1 and photographs are presented in Appendix E.

6.2 GENERAL SITE SETTING

The Site is located within the City of San Diego in San Diego County, California. This property is comprised of six San Diego County Assessor's parcels identified as APNs 616-020(04/08), 616-021-08, 616-021-09 (portion) and 621-020-(04/08). The Site is bordered to the north by the Otay River and South San Diego Bay, to the east by open space, Imperial Sands Mobile Park, and Amigos Tire Shop & Auto Repair, to the south by Palm Avenue and Bayside Palms Mobile Home Village, and to the west by 13th street and various residential and commercial buildings. A dirt berm runs from the southwest corner of the Site towards the Otay River and South San Diego Bay roughly following the property boundary around the perimeter.

Copyright 2018 Kleinfelder

6.3 SITE OBSERVATIONS

Kleinfelder's Site observations are summarized in Table 6-1.

Table 6-1

Site Observations

General Observations	Remarks	Observed	Not Observed
Current use	The Site is currently vacant outside of the VMT Auto Sales lot, which consists of a paved parking area, billboard and small office structure.	X	
Past use	Based on historical sources reviewed and an interview with the Brent Eastty, the Site was previously used as a salt infiltration pond.		X
Structures	A small office building in relation to the VMT Auto Sales portion of the Site (1502 Palm Ave.) is located in the southern portion of the Site.	X	
Roads	There are no paved roads on Site (outside of VMT Auto Sales lot), although dirt access roads are present.	X	
Topography of Site and surrounding area	A dirt berm runs the perimeter of the Site. The Site is relatively flat.	X	
Aboveground storage tanks (ASTs)	No ASTs were observed on Site		X
Asbestos and lead	Unknown, no testing was performed.		X
Below grade vaults	A sewer vault is located in the eastern portion of the Site.	X	
Burned or buried debris			X

Copyright 2018 Kleinfelder

Table 6-1 (continued)

Site Observations

General Observations	Remarks	Observed	Not Observed
Chemical storage	A small amount of typical household chemicals (motor oil, paint, etc.) were observed in a storage area on the VMT Auto Sales lot.	X	
Chemical mixing areas			X
Discolored soil or water			X
Ditches, streams, creeks, drainages	An unnamed Otay River tributary runs south to north along the western portion of the Site. Nestor Creek runs along the eastern portion of the Site.	X	
Drains and piping (e.g. floor drains, floor trenches, bay drains, sand traps, grease traps)	A floor drain was observed at a low point in a covered limited maintenance area on the VMT Auto Sales lot. The drain is reported to travel via underground piping and discharge to the southeast portion of Pond 20. Staining was not observed in the vicinity of the drain; however, particulate accumulation was noted.	X	
Interior and exterior observations or environmental conditions that may involve the use, storage, disposal or generation of hazardous substances or petroleum products.		**Observed**	**Not Observed**
Drums			X
Electrical or hydraulic equipment (polychlorinated biphenyls [PCBs])	Two pole-mounted transformers were observed. One transformer is located in the southeast portion of the Site. The second transformer is located along Boundary Avenue near the Otay River pump station. No signs of staining were observed beneath either transformer.	X	

Copyright 2018 Kleinfelder

Table 6-1 (continued)

Site Observations

Interior and exterior observations or environmental conditions that may involve the use, storage, disposal or generation of hazardous substances or petroleum products.		Observed	Not Observed
Fill dirt from an unknown source			X
Fill dirt from a known source			X
Hazardous chemical and petroleum products in connection with known use	Small amounts of typical household chemicals (i.e. motor oil, paint, etc.) were observed in a storage area on the VMT Auto Sales lot portion of the Site.	X	
Hazardous chemical and petroleum products in connection with unknown use			X
Non-hazardous containers with contents			X
Hazardous waste storage	A small hazardous waste cabinet was observed within the storage area of the VMT Auto Sales lot. Leaking and/or staining from materials stored within the cabinet was not observed.	X	
Heating and cooling system and fuel source			X
Industrial waste treatment equipment			X
Loading and unloading areas			X
Odors			X
Pits, ponds, or lagoons	The Site is a former salt infiltration pond.	X	
Pools of liquid	Pools of standing water was observed throughout the Site. Due to the past nature of the Site it is not uncommon for rain waters to collect and pool until evaporation.	X	
Process waste water			X
Septic system (e.g. tank and leach fields)			X

Copyright 2018 Kleinfelder

Table 6-1 (continued)

Site Observations

Interior and exterior observations or environmental conditions that may involve the use, storage, disposal or generation of hazardous substances or petroleum products.		Observed	Not Observed
Soil piles			X
Solid waste/evidence of unauthorized dumping	Miscellaneous debris from homeless encampments in the southeast portion of the Site as well as trash along the eastern fence line near Imperial Sands Mobile Park. Broken glass was observed along the perimeter of the Site.	X	
Stained pavement, soil or concrete			X
Stains or corrosion (interior, non-water)			X
Storm drains/catch basins	A 48-inch storm drain outfall was observed west of the berm at the southwest corner of the property adjacent to Palm Avenue. One storm drain was observed adjacent to 13th Street that outfalls toward the Site just west of the berm. Two storm water slope outfalls were observed in the southern portion of the Site along Palm Avenue.	X	
Stressed vegetation			X
Sumps and clarifiers			X
Surface water	An unnamed Otay River tributary is located along the western portion of the Site. Nestor Creek is located along the eastern portion of the Site. Otay River is located to the north of the Site.	X	
Underground storage tank(s) (including heating oil tanks)			X
Unidentified substance containers			X
Waste water discharge			X

Copyright 2018 Kleinfelder

Table 6-1 (continued)

Site Observations

Interior and exterior observations or environmental conditions that may involve the use, storage, disposal or generation of hazardous substances or petroleum products.		Observed	Not Observed
Water supplies (potable and process)	Existing sewer and storm drain 25' easements running northeasterly and southeasterly on the property boundary lines in the southern portion of the Site. A water meter and associated water distribution lines were also observed on the VMT Auto Sales lot.	X	
Wells (irrigation, monitoring, or domestic)			X
Wells (dry)			X
Wells (oil and gas)	The EDR report indicates an oil well was drilled in the central portion of the Site, but it was not observed during the Site walk.		X

6.4 RESULTS OF SITE RECONNAISSANCE

The Site consists of six parcels of land with all of the parcels located north of Palm Avenue. As previously stated in the report, the entire Site is undeveloped outside of the VMT Auto Sales lot, which consists of a paved parking area, billboard and small office structure. Debris from historic salt works infrastructure operations and/or former railroad trestle infrastructure was observed throughout the entire Site. A field report with photos and descriptions is included in Appendix E.

6.4.1 Southern Area

An access gate is located at 1410 Palm Avenue, adjacent to the east of Soapy Joe's Car Wash, in the southwest corner of the Site. A 48-inch storm drain outfall was observed to contain various trash debris flowing onto the Site. Two 1-foot storm water outfalls were also observed at the southern portion of the Site. VMT Auto Sales is located on the southernmost property boundary north of Palm Avenue (1502 Palm Avenue) and west of Bayside Palms Mobile Home Village. The VMT Auto Sales facility generally consists of a paved parking area, billboard and small office building. A covered, limited maintenance area with an adjacent floor drain, is

Copyright 2018 Kleinfelder

present with a storage room containing typical automotive maintenance materials (batteries, oil, washer fluid, etc.) located adjacent to it.

6.4.2 Northern Area

The northern area of the Site is bordered by the Otay River and the San Diego Bay National Wildlife Refuge. Miscellaneous wood and concrete debris is located throughout this area.

6.4.3 Eastern Area

Nestor Creek flows from Boundary Avenue south towards Imperial Sands Mobile Park. A pole-mounted transformer is located near the southern fence line of the mobile home park (see Figure 2). No staining was observed during the time of the Site visit. A sewer line runs south to north towards the Otay River pump house. A sewer vault is located south of the pump house (see Figure 2). Three pole-mounted transformers were not observed on Site; however, the pole was leaning in the direction that over hanged the Site boundary fence line. Homeless encampments were observed at the southeast portion of the Site, with varying amounts of debris associated with them.

6.4.4 Western Area

Residential properties are located along the western perimeter of the Site boundary separated by a chain link fence. An Osprey nesting platform is located nearest 13th Street. A storm drain from 13th Street flows onto the property west of the berm, yet no water was observed during the Site visit. A used oil filter was observed on the eastern bank of the berm.

Copyright 2018 Kleinfelder

7 INTERVIEWS

Key Site Managers are contacted to obtain current and historical environmental information concerning the Site. The following sections highlight information revealed during the interviews.

7.1 INTERVIEW WITH SITE PERSONNAL

During the Site reconnaissance, Kleinfelder personnel interviewed Mr. George Liddle and Mr. Brent Eastty for information pertaining to the Site. They provided a wetlands restoration preliminary design sheet, which includes figures, grading plans, erosion control plans and a landscaping plan. They also provided a soil quality and plannability evaluation report. Mr. Liddle and Mr. Eastty stated no current environmental issues, liens, or releases are associated with the Site, to their knowledge. A completed Owner Questionnaire and Client provided reports are located in Appendix C. Summary information, provided by Mr. Eastty, indicated that the salt evaporation and extraction industry has operated in South San Diego Bay since the early 1870s, which included the property associated with the Site. In the 1890s, Western Salt Company acquired most of the salt producing entities and lands in South San Diego Bay. When operational, water traveled through the ponds by gravity, siphons or pump. Within Pond 20 (Site), lower lying channels were created, parallel to the interior berm edge, that served as borrow areas for the reconstruction and repair of the berms surrounding the Site, and water storage within the Site. Pond 20 was constructed to hold water, and the entire Site was underlain by a thick impermeable clay layer, in an effort to prevent the leaching of water from the pond. In 1916, the Savage Dam failed and released waters contained within the lower Otay Lake to the lower watershed. The dam failure washed away several berms within the Saltworks, including those associated with Pond 20, and deposited substantial volumes of sediment throughout the Site. Pond 20 became logistically and economically inefficient to operate and has since been unused. Currently, Pond 20 is covered with a thick white salt crust, which remained after the hypersaline water evaporated (Eastty, 2018).

During the Site reconnaissance of the VMT Auto Sales lot (1502 Palm Ave.) on March 21, 2018, Mr. Victor Tirado was interviewed in relation to his knowledge of the property. Mr. Tirado is the manager of VMT Auto Sales and has occupied the property for over 29 years. He indicated that he has no knowledge of any environmental related assessment or violations in

Copyright 2018 Kleinfelder

relation to his occupancy of the property. Mr. Tirado stated that he has continually used small amounts of typical vehicle maintenance-related hazardous materials (motor oil, vehicle paint, etc.). He indicated that the materials are all kept in either the hazardous materials cabinet in the storage room or in adjacent areas in the storage room. Mr. Tirado went on to explain that spillage of any material was addressed via application of kitty litter and proper disposal, and that only minor vehicle maintenance was performed at the facility (i.e., topping off liquids and changing malfunctioning sensors) and the maintenance requiring additional efforts were performed at an off-Site facility. An Interview Questionnaire completed with information provided by Mr. Tirado is included in Appendix C.

7.2 INTERVIEWS WITH LOCAL GOVERNMENT OFFICIALS

Information obtained from regulatory agencies contacted by Kleinfelder is discussed in Section 4.2.

Copyright 2018 Kleinfelder

8 EVALUATION

Kleinfelder performed this Phase I ESA of the Site consistent with the scope and limitations of ASTM Designation E 1527-13. The following sections describe Kleinfelder's findings and provide general background information about the Site. Findings address RECs, HRECs, and notation of *de minimis* quantities, as applicable to the Site. In summary, Kleinfelder's assessment revealed the following information concerning the Site:

8.1 BACKGROUND

The following is a summary of Site background information:

- The salt evaporation and extraction industry has operated in South San Diego Bay since the early 1870s, which included the Site. In the 1890s, Western Salt Company acquired most of the salt producing entities and lands in South San Diego Bay. When operational, water traveled through the ponds (including the Site) by gravity, siphons or pump. Within Pond 20 (Site), lower lying channels were created parallel to the interior berm edge that served as borrow areas for the reconstruction and repair of the berms to facilitate water storage. Pond 20 was constructed in an effort to hold water, and the Site was underlain by a thick impermeable clay layer in an effort to prevent leaching of water from the Site. In 1916, the Savage Dam failed and released waters contained within lower Otay Lake to the lower watershed. The dam failure washed away several berms within the Saltworks, including those associated with Pond 20, and deposited substantial volumes of sediment throughout the Site. Pond 20 became logistically and economically inefficient to operate and has since been unused. Currently, Pond 20 (i.e., Site) is covered with a thick white salt crust as the result of the hypersaline water evaporating (Eastty, 2018).
- The Site consists of approximately 90 acres of land comprised of 6 parcels identified by the San Diego County Assessor as APNs) 616-020-(08/12), 616-021-08, 616-021-09 (portion) and 621-020-(04/08. The Site is located south of the confluence of Nestor Creek, the Otay River and South San Diego Bay.

Copyright 2018 Kleinfelder

8.2 FINDINGS AND OPINIONS

The following is a summary of the findings and opinions of this Phase I ESA:

- Wood debris from historic salt works infrastructure operations or possibly an old rail line is found throughout the Site.
- Soils at the Site have a high potential to corrode concrete placed in direct contact with it.
- VMT Auto Sales is located along the southern Site boundary at the eastern portion of the Site. The business was vacated as of April 1, 2018.
- A 48-inch storm drain outfall and two 1-foot storm water outfalls are located along the southern Site boundary at the western portion of the Site. Standing water and miscellaneous trash debris was observed in the vicinity of the 48-inch storm drain. One storm drain was observed adjacent to 13th Street that outfalls toward the Site just west of the berm. Although water was not noted along the discharge area at the time of the Site reconnaissance, a used oil filter was observed just east of the berm. Since the berm material is included in the future plans for soil re-use, there is potential for soil and groundwater impact from outfall effluent in the area.
- Four RECs were identified on Site.
    - A former oil/gas well was drilled by Robert Egger in the central portion of the Site. The well was deemed dry and later abandoned on September 12, 1963. Drilling and abandonment logs are included in Appendix B.
    - Effluent from storm water outfalls located on and directly adjacent to the Site could impact soil and water quality beneath the Site and are considered RECs. Sampling is recommended in these locations.
    - As reported in previous soil characterization report dated May 22, 2017, concentrations of arsenic exceeding the ERL were detected in samples collected from the berm on the west side of the Site. The sample with the highest concentration of arsenic was also analyzes using the SPLP. The results of the SPLP analysis did not exceed applicable screening levels. Kleinfelder suggests characterization of the soil/sediment be performed in this area prior to re-use.
    - The VMT Auto Sales facility was observed to contain a floor drain within a covered limited maintenance area. Staining was not noted around the floor drail, although particulate matter was observed. The floor drain is reported to travel

Copyright 2018 Kleinfelder

via underground pipe and empty onto the southeast portion of adjacent Pond 20. Further soil investigation in the area where the floor drain discharges (to be determined in field) is recommended.

8.3 DEVIATIONS AND ADDITIONAL SERVICES

The scope of this Phase I ESA does not incorporate ASTM Standard non-scope considerations, such as radon, lead-based paint, lead in drinking water, wetlands, regulatory compliance, cultural and historical resources, industrial hygiene, health and safety, ecological resources, endangered species, indoor air quality/vapor intrusion, and high-voltage power lines.

8.4 CONCLUSIONSAND RECOMMENDATIONS

Kleinfelder has performed a Phase I ESA, in conformance with the scope of services required by ASTM Designation E 1527-13, our Proposal No. MT160090.001P/01-1017, dated January 26, 2018 and limitations discussed in this report. Exceptions to and deviations from this practice are described in Sections 8.1 and 8.2 of this report.

- Kleinfelder's Phase I ESA did not identify HRECs or CRECs associated with the Site.
- Kleinfelder personnel identified four RECs in association with the Site.
    - A former oil/gas well drilled by Robert Egger in 1963 is reported to have been located in the central portion of the Site. According to records, the initial well was drilled to a depth of 2,360. Robert Egger attempted to convert the well into a water well for agricultural reasons. The well was deemed dry and later abandoned on September 12, 1963. The former well was not observed during the Site reconnaissance. During soil excavation activities, there is a possibility to encounter well casing debris and additional material associated with well abandonment.
    - Effluent from storm water outfalls located on and directly adjacent to the Site could impact soil and water quality beneath the Site and are considered RECs. Sampling is recommended in these locations.
    - A previous soil characterization report dated May 22, 2017 and titled *Wetlands Restoration of Salt Pond 20 Soil Quality and Plannability Evaluation Report* found concentrations of arsenic exceeding the ERL on the Site. Due to the

Copyright 2018 Kleinfelder

potential re-use of the soil, Kleinfelder suggests a soil characterization prior to export and re-use.

- The VMT Auto Sales facility was observed to contain a floor drain within a covered limited maintenance area. The floor drain is reported to travel via underground pipe and empty onto the southeast portion of adjacent Pond 20. Further soil investigation in the area where the floor drain discharges (to be determined in field) is recommended.

Although outside standard ASTM 1527-13 criteria, Kleinfelder has reviewed geotechnical information provided due to the potential impact in relation to the planned reuse of on-Site soil for fill material. Accordingly, it is Kleinfelder's opinion that soil characterization for both environmental contaminants as well as geotechnical-related reuse constraints be performed at the Site prior to any off-Site export or re-use of soils. Soil characterization is recommended to be performed at the following locations:

- Conduct targeted sampling for potential chemicals of concern in the vicinity of the abandoned oil/gas well, around the floor drain at the Vehicle Maintenance Facility, at the discharge location for the floor drain at the Vehicle Maintenance Facility and the discharge locations for the storm drain outfalls located on and directly adjacent to the Site.
- Conduct a random sampling of the 90-acre facility to evaluate the soil proposed for export for potential chemicals of concern and compatibility of the geotechnical properties with the proposed reuse.

8.5 DATA GAPS

There were no significant data gaps in association with the Site. Should additional information be received that would alter our conclusions and recommendations, the Client will be notified.

Copyright 2018 Kleinfelder

9 REFERENCES

Eastty, Brent, 2018, User Questionnaire dated January 15 2018.

Environmental Data Resources, Inc. (EDR), 2018a, The EDR Radius Map™ Report with GeoCheck®, Port of San Diego Salt Pond 20 – 90 Acres North of Palm Avenue, Imperial Beach, CA 92154, Inquiry Number: 05182067.2r, February 8, 2018.

EDR, 2018b, Certified Sanborn® Map Report, Port of San Diego Salt Pond 20 – 90 Acres North of Palm Avenue, Imperial Beach, CA 92154, Inquiry Number: 5182067.3, February 8, 2018.

EDR, 2018c, Aerial Photo Decade Package, Port of San Diego Salt Pond 20 – 90 Acres North of Palm Avenue, Imperial Beach, CA 92154, Inquiry Number: 5182067.12 February 8, 2018.

EDR, 2018d, City Directory Abstract, Port of San Diego Salt Pond 20 – 90 Acres North of Palm Avenue, Imperial Beach, CA 92154, Inquiry Number: 5182067.5, February 21, 2018.

EDR, 2018e, Historical Topographic Map Report with QuadMatch - Port of San Diego Salt Pond 20 – 90 Acres North of Palm Avenue, Imperial Beach, CA 92154, Inquiry Number: 5182067.4, February 8, 2018.

Environmental Science Associates (ESA), 2017, Wetland Restoration of Salt Pond 20, Basis of Design Report, October 24, 2017.

Geotechnics Incorporated (Geotechnics), Preliminary Geotechnical Investigation, Pond 20 – Former Western Salt Property, San Diego, California, Project No. 0298-019-00, dated May 23, 2000.

Great Ecology, 2017, Wetlands Restoration of Salt Pond 20, Soil Quality and Plantability Evaluation Report, May 22, 2017.

Kennedy and Tan, 2008, Regional Geologic Map of San Diego, California.

Liddle, George, 2018, Interview dated February 15.


Copyright 2018 Kleinfelder

Long, Edward R, Donald D. MacDonald, Sherri L. Smith, Fred D. Calder, 1995, Incidence of Adverse Biological Effects within Ranges of Chemical Concentrations in Marine and Estuarine Sediments. Environmental Management Vol. 19, No. 1, pp. 81-97.

United States Geological Survey (USGS), 2012, 7.5-minute Topographic Maps of Imperial Beach Quadrangles, California, scale 1:24,000.

Copyright 2018 Kleinfelder

FIGURES

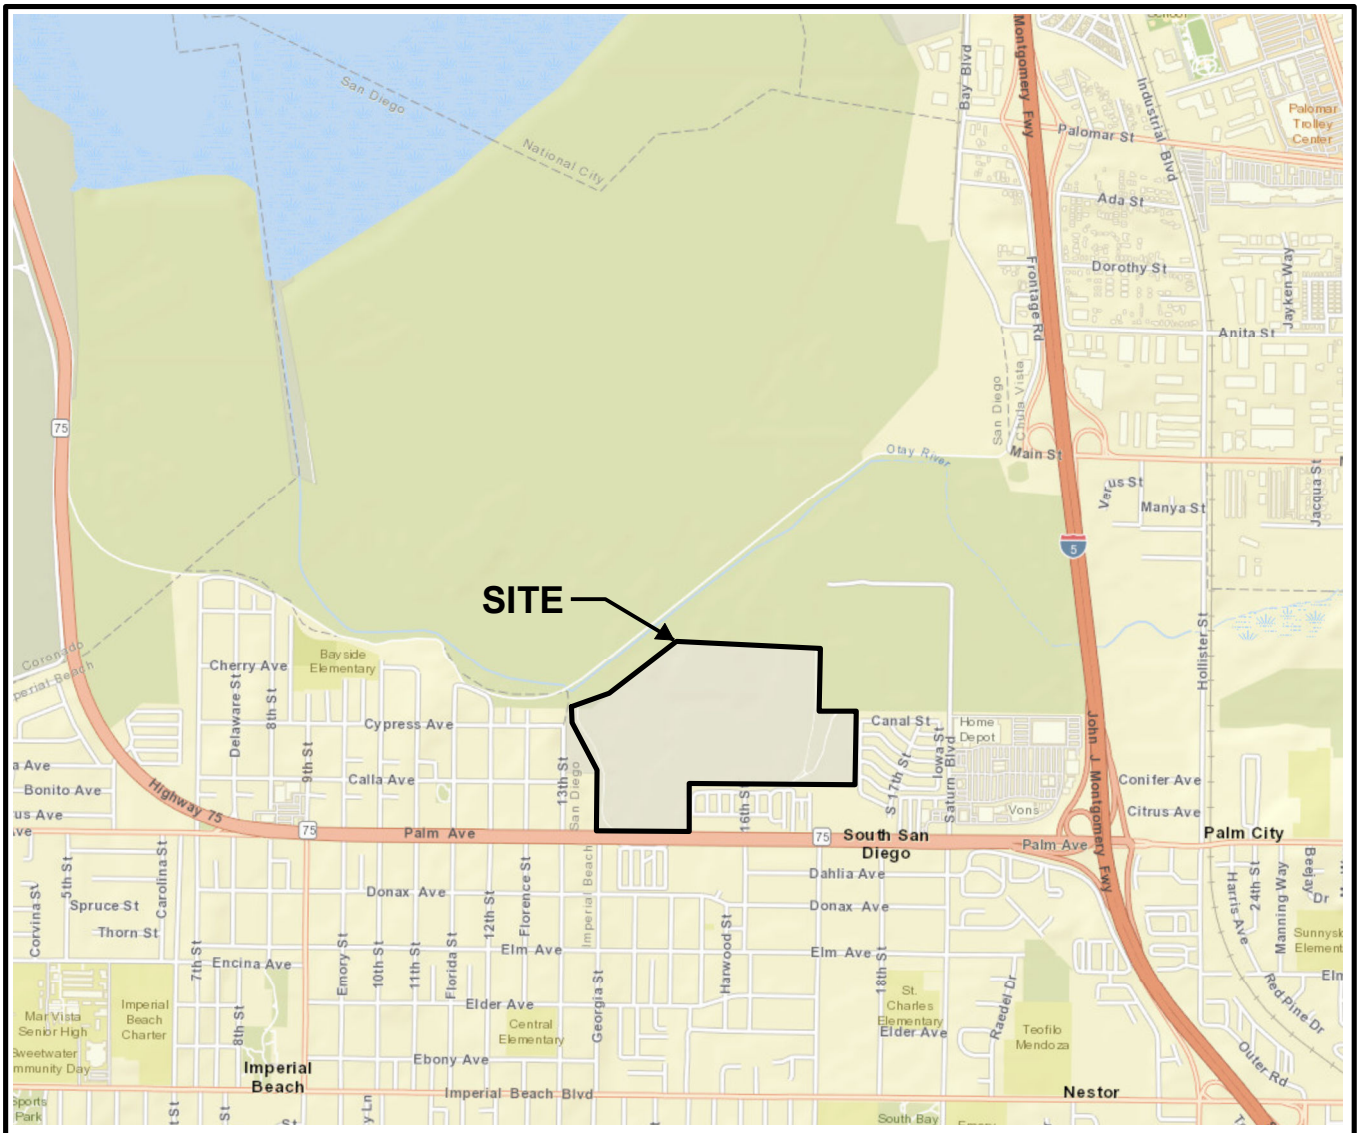

N

0 1,000 2,000 4,000

Feet



The information included on this graphic representation has been compiled from a variety of sources and is subject to change without notice. Kleinfelder makes no representations or warranties, express or implied, as to accuracy, completeness, timeliness, or rights to the use of such information. This document is not intended for use as a land survey product nor is it designed or intended as a construction design document. The use or misuse of the information contained on this graphic representation is at the sole risk of the party using or misusing the information.

Service Layer Credits: Sources: Esri, HERE, DeLorme, USGS, Intermap, INCREMENT P, NRCan, Esri Japan, METI, Esri China (Hong Kong), Esri Korea, Esri (Thailand), MapmyIndia, NGCC, © OpenStreetMap contributors, and the GIS User Community

KLEINFELDER
Bright People. Right Solutions.
www.kleinfelder.com

PROJECT NO.	20164596
DRAWN:	3/19/2018
DRAWN BY:	JP
CHECKED BY:	SB
FILE NAME:	20164596_Vic_Salt.mxd

SITE VICINITY MAP

PHASE I ENVIRONMENTAL SITE ASSESSMENT
SAN DIEGO UNIFIED PORT DISTRICT
SALT POND 20
IMPERIAL BEACH, CALIFORNIA

FIGURE

1

\\sandiego\sandiego-data\GRAPHICS_clients\PortOfSanDiego\20164596.015\MXD\20164596_Vic_Salt.mxd

\\sandiego\sandiego-data\GRAPHICS_clients\PortOfSanDiego\20164596.015\MXD\20164596_Site_Salt.mxd



0 200 400 800 Feet

The information included on this graphic representation has been compiled from a variety of sources and is subject to change without notice. Kleinfelder makes no representations or warranties, express or implied, as to accuracy, completeness, timeliness, or rights to the use of such information. This document is not intended for use as a land survey product nor is it designed or intended as a construction design document. The use or misuse of the information contained on this graphic representation is at the sole risk of the party using or misusing the information.

KLEINFELDER
Bright People. Right Solutions.
www.kleinfelder.com

PROJECT NO.	20164596
DRAWN:	3/19/2018
DRAWN BY:	JP
CHECKED BY:	SB
FILE NAME:	20164596_Site_Salt.mxd

SITE LOCATION MAP

PHASE I ENVIRONMENTAL SITE ASSESSMENT
SAN DIEGO UNIFIED PORT DISTRICT
SALT POND 20
IMPERIAL BEACH, CALIFORNIA


FIGURE
2

APPENDIX A


Statement of Qualifications

STATEMENT OF QUALIFICATIONS

We declare that to the best of our professional knowledge and belief, we meet the definition of Environmental Professional as defined in Section 312.10 of 40 CFR 312. We have the specific qualifications based on education, training, and experience to assess a property of the nature, history, and setting of the subject property. We have developed and performed the all-appropriate inquiries in conformance with the standards and practices set forth in CFR Part 312.

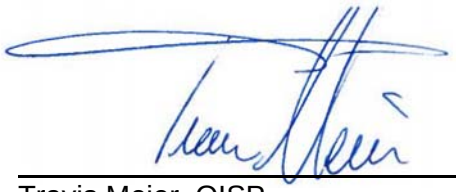

Travis Meier, QISP
Project Manager

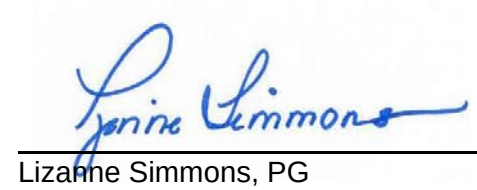

Lizanne Simmons, PG
Senior Principal Geologist

The resumes of above-listed environmental professionals performing this Phase I ESA are on file at the Kleinfelder office and are available on request.

Copyright 2018 Kleinfelder

APPENDIX B
Historical Documentation

SCHLUMBERGER

INDUCTION-ELECTRICAL LOG

COMPANY: Shell Oil Company

WELL: Shell Superior

FIELD: Wildcat

COUNTY: Kern

STATE: California

LOCATION: 660' FSL & 660' FEL

SEC. 36 TWP. 32S RNG. 27E

PERMANENT DATUM: Ground Level

ELEV.: K.B. 1,234 ft.

D.F. 1,233 ft.

G.L. 1,220 ft.

LOG MEASURED FROM: Kelly Bushing

DRILLING MEASURED FROM: Kelly Bushing

DATE: 3-15-58

RUN NO.: One

DEPTH-DRILLER: 10,500 ft.

DEPTH-LOGGER: 10,498 ft.

BTM. LOG INTERVAL: 10,496 ft.

TOP LOG INTERVAL: 2,000 ft.

CASING-DRILLER: 13⅜" @ 2,000 ft.

CASING-LOGGER: 2,000 ft.

BIT SIZE: 12¼"

TYPE FLUID IN HOLE: Low Solids Gel

DENSITY: 10.2 lb/gal

VISCOSITY: 42 sec

PH: 10.5

FLUID LOSS: 6.2 cc

SOURCE OF SAMPLE: Flowline

RM @ MEAS. TEMP.: 0.52 @ 72°F

RMF @ MEAS. TEMP.: 0.44 @ 72°F

RMC @ MEAS. TEMP.: 0.68 @ 72°F

SOURCE: RMF: Measured RMC: Measured

RM @ BHT: 0.28 @ 178°F

TIME CIRC. (HRS.): 12

TIME SINCE CIRC.: 2

MAX. REC. TEMP.: 178°F

EQUIP. NO.: 1234

LOCATION: Bakersfield

RECORDED BY: J. Smith

WITNESSED BY: R. Johnson

RUN NO.: One

DEPTH-DRILLER: 10,500 ft.

DEPTH-LOGGER: 10,498 ft.

BTM. LOG INTERVAL: 10,496 ft.

TOP LOG INTERVAL: 2,000 ft.

CASING-DRILLER: 13⅜" @ 2,000 ft.

CASING-LOGGER: 2,000 ft.

BIT SIZE: 12¼"

TYPE FLUID IN HOLE: Low Solids Gel

DENSITY: 10.2 lb/gal

VISCOSITY: 42 sec

PH: 10.5

FLUID LOSS: 6.2 cc

SOURCE OF SAMPLE: Flowline

RM @ MEAS. TEMP.: 0.52 @ 72°F

RMF @ MEAS. TEMP.: 0.44 @ 72°F

RMC @ MEAS. TEMP.: 0.68 @ 72°F

SOURCE: RMF: Measured RMC: Measured

RM @ BHT: 0.28 @ 178°F

TIME CIRC. (HRS.): 12

TIME SINCE CIRC.: 2

MAX. REC. TEMP.: 178°F

EQUIP. NO.: 1234

LOCATION: Bakersfield

RECORDED BY: J. Smith

WITNESSED BY: R. Johnson

REMARKS: Ran 253 jts 9⅝" 40# J-55 & 47# S-95 casing to 10,498'. Cemented w/ 1,500 sx Class G + 2% gel + 0.75% D-13 + 0.2% D-6. Displaced w/ 4,100 bbls mud. Bumped plug w/ 2,000 psi. Held OK. Ran 12 centralizers. Ran 3 scratchers. Ran 1 DV tool @ 6,200'. Cemented 2nd stage w/ 500 sx Class G + 2% gel + 0.75% D-13 + 0.2% D-6. Displaced w/ 2,800 bbls mud. Bumped plug w/ 1,800 psi. Held OK. Ran 6 centralizers. Ran 2 scratchers. Ran 1 DV tool @ 2,100'. Cemented 3rd stage w/ 300 sx Class G + 2% gel + 0.75% D-13 + 0.2% D-6. Displaced w/ 1,400 bbls mud. Bumped plug w/ 1,500 psi. Held OK. Ran 4 centralizers. Ran 1 scratcher. Ran 1 DV tool @ 1,000'. Cemented 4th stage w/ 200 sx Class G + 2% gel + 0.75% D-13 + 0.2% D-6. Displaced w/ 700 bbls mud. Bumped plug w/ 1,200 psi. Held OK. Ran 2 centralizers. Ran 1 scratcher. Ran 1 DV tool @ 500'. Cemented 5th stage w/ 100 sx Class G + 2% gel + 0.75% D-13 + 0.2% D-6. Displaced w/ 300 bbls mud. Bumped plug w/ 1,000 psi. Held OK. Ran 1 centralizer. Ran 1 scratcher. Ran 1 DV tool @ 200'. Cemented 6th stage w/ 50 sx Class G + 2% gel + 0.75% D-13 + 0.2% D-6. Displaced w/ 100 bbls mud. Bumped plug w/ 800 psi. Held OK. Ran 1 centralizer. Ran 1 scratcher. Ran 1 DV tool @ 100'. Cemented 7th stage w/ 25 sx Class G + 2% gel + 0.75% D-13 + 0.2% D-6. Displaced w/ 50 bbls mud. Bumped plug w/ 600 psi. Held OK. Ran 1 centralizer. Ran 1 scratcher. Ran 1 DV tool @ 50'. Cemented 8th stage w/ 10 sx Class G + 2% gel + 0.75% D-13 + 0.2% D-6. Displaced w/ 20 bbls mud. Bumped plug w/ 400 psi. Held OK. Ran 1 centralizer. Ran 1 scratcher. Ran 1 DV tool @ 20'. Cemented 9th stage w/ 5 sx Class G + 2% gel + 0.75% D-13 + 0.2% D-6. Displaced w/ 10 bbls mud. Bumped plug w/ 200 psi. Held OK. Ran 1 centralizer. Ran 1 scratcher. Ran 1 DV tool @ 10'. Cemented 10th stage w/ 2 sx Class G + 2% gel + 0.75% D-13 + 0.2% D-6. Displaced w/ 5 bbls mud. Bumped plug w/ 100 psi. Held OK. Ran 1 centralizer. Ran 1 scratcher. Ran 1 DV tool @ 5'. Cemented 11th stage w/ 1 sx Class G + 2% gel + 0.75% D-13 + 0.2% D-6. Displaced w/ 2 bbls mud. Bumped plug w/ 50 psi. Held OK. Ran 1 centralizer. Ran 1 scratcher. Ran 1 DV tool @ 2'. Cemented 12th stage w/ 0.5 sx Class G + 2% gel + 0.75% D-13 + 0.2% D-6. Displaced w/ 1 bbl mud. Bumped plug w/ 25 psi. Held OK. Ran 1 centralizer. Ran 1 scratcher. Ran 1 DV tool @ 1'. Cemented 13th stage w/ 0.25 sx Class G + 2% gel + 0.75% D-13 + 0.2% D-6. Displaced w/ 0.5 bbl mud. Bumped plug w/ 10 psi. Held OK. Ran 1 centralizer. Ran 1 scratcher. Ran 1 DV tool @ 0.5'. Cemented 14th stage w/ 0.125 sx Class G + 2% gel + 0.75% D-13 + 0.2% D-6. Displaced w/ 0.25 bbl mud. Bumped plug w/ 5 psi. Held OK. Ran 1 centralizer. Ran 1 scratcher. Ran 1 DV tool @ 0.25'. Cemented 15th stage w/ 0.0625 sx Class G + 2% gel + 0.75% D-13 + 0.2% D-6. Displaced w/ 0.125 bbl mud. Bumped plug w/ 2 psi. Held OK. Ran 1 centralizer. Ran 1 scratcher. Ran 1 DV tool @ 0.125'. Cemented 16th stage w/ 0.03125 sx Class G + 2% gel + 0.75% D-13 + 0.2% D-6. Displaced w/ 0.0625 bbl mud. Bumped plug w/ 1 psi. Held OK. Ran 1 centralizer. Ran 1 scratcher. Ran 1 DV tool @ 0.0625'. Cemented 17th stage w/ 0.015625 sx Class G + 2% gel + 0.75% D-13 + 0.2% D-6. Displaced w/ 0.03125 bbl mud. Bumped plug w/ 0.5 psi. Held OK. Ran 1 centralizer. Ran 1 scratcher. Ran 1 DV tool @ 0.03125'. Cemented 18th stage w/ 0.0078125 sx Class G + 2% gel + 0.75% D-13 + 0.2% D-6. Displaced w/ 0.015625 bbl mud. Bumped plug w/ 0.25 psi. Held OK. Ran 1 centralizer. Ran 1 scratcher. Ran 1 DV tool @ 0.015625'. Cemented 19th stage w/ 0.00390625 sx Class G + 2% gel + 0.75% D-13 + 0.2% D-6. Displaced w/ 0.0078125 bbl mud. Bumped plug w/ 0.125 psi. Held OK. Ran 1 centralizer. Ran 1 scratcher. Ran 1 DV tool @ 0.0078125'. Cemented 20th stage w/ 0.001953125 sx Class G + 2% gel + 0.75% D-13 + 0.2% D-6. Displaced w/ 0.00390625 bbl mud. Bumped plug w/ 0.0625 psi. Held OK. Ran 1 centralizer. Ran 1 scratcher. Ran 1 DV tool @ 0.001953125'. Cemented 21st stage w/ 0.0009765625 sx Class G + 2% gel + 0.75% D-13 + 0.2% D-6. Displaced w/ 0.001953125 bbl mud. Bumped plug w/ 0.03125 psi. Held OK. Ran 1 centralizer. Ran 1 scratcher. Ran 1 DV tool @ 0.0009765625'. Cemented 22nd stage w/ 0.00048828125 sx Class G + 2% gel + 0.75% D-13 + 0.2% D-6. Displaced w/ 0.0009765625 bbl mud. Bumped plug w/ 0.015625 psi. Held OK. Ran 1 centralizer. Ran 1 scratcher. Ran 1 DV tool @ 0.00048828125'. Cemented 23rd stage w/ 0.000244140625 sx Class G + 2% gel + 0.75% D-13 + 0.2% D-6. Displaced w/ 0.00048828125 bbl mud. Bumped plug w/ 0.0078125 psi. Held OK. Ran 1 centralizer. Ran 1 scratcher. Ran 1 DV tool @ 0.000244140625'. Cemented 24th stage w/ 0.0001220703125 sx Class G + 2% gel + 0.75% D-13 + 0.2% D-6. Displaced w/ 0.000244140625 bbl mud. Bumped plug w/ 0.00390625 psi. Held OK. Ran 1 centralizer. Ran 1 scratcher. Ran 1 DV tool @ 0.0001220703125'. Cemented 25th stage w/ 0.00006103515625 sx Class G + 2% gel + 0.75% D-13 + 0.2% D-6. Displaced w/ 0.0001220703125 bbl mud. Bumped plug w/ 0.001953125 psi. Held OK. Ran 1 centralizer. Ran 1 scratcher. Ran 1 DV tool @ 0.00006103515625'. Cemented 26th stage w/ 0.000030517578125 sx Class G + 2% gel + 0.75% D-13 + 0.2% D-6. Displaced w/ 0.00006103515625 bbl mud. Bumped plug w/ 0.0009765625 psi. Held OK. Ran 1 centralizer. Ran 1 scratcher. Ran 1 DV tool @ 0.000030517578125'. Cemented 27th stage w/ 0.0000152587890625 sx Class G + 2% gel + 0.75% D-13 + 0.2% D-6. Displaced w/ 0.000030517578125 bbl mud. Bumped plug w/ 0.00048828125 psi. Held OK. Ran 1 centralizer. Ran 1 scratcher. Ran 1 DV tool @ 0.0000152587890625'. Cemented 28th stage w/ 0.00000762939453125 sx Class G + 2% gel + 0.75% D-13 + 0.2% D-6. Displaced w/ 0.0000152587890625 bbl mud. Bumped plug w/ 0.000244140625 psi. Held OK. Ran 1 centralizer. Ran 1 scratcher. Ran 1 DV tool @ 0.00000762939453125'. Cemented 29th stage w/ 0.000003814697265625 sx Class G + 2% gel + 0.75% D-13 + 0.2% D-6. Displaced w/ 0.00000762939453125 bbl mud. Bumped plug w/ 0.0001220703125 psi. Held OK. Ran 1 centralizer. Ran 1 scratcher. Ran 1 DV tool @ 0.000003814697265625'. Cemented 30th stage w/ 0.0000019073486328125 sx Class G + 2% gel + 0.75% D-13 + 0.2% D-6. Displaced w/ 0.000003814697265625 bbl mud. Bumped plug w/ 0.00006103515625 psi. Held OK. Ran 1 centralizer. Ran 1 scratcher. Ran 1 DV tool @ 0.0000019073486328125'. Cemented 31st stage w/ 0.00000095367431640625 sx Class G + 2% gel + 0.75% D-13 + 0.2% D-6. Displaced w/ 0.0000019073486328125 bbl mud. Bumped plug w/ 0.000030517578125 psi. Held OK. Ran 1 centralizer. Ran 1 scratcher. Ran 1 DV tool @ 0.00000095367431640625'. Cemented 32nd stage w/ 0.000000476837158203125 sx Class G + 2% gel + 0.75% D-13 + 0.2% D-6. Displaced w/ 0.00000095367431640625 bbl mud. Bumped plug w/ 0.000015258789062 psi. Held OK. Ran 1 centralizer. Ran 1 scratcher. Ran 1 DV tool @ 0.000000476837158203125'. Cemented 33rd stage w/ 0.000000238418579101562 sx Class G + 2% gel + 0.75% D-13 + 0.2% D-6. Displaced w/ 0.000000476837158203125 bbl mud. Bumped plug w/ 0.000007629394531 psi. Held OK. Ran 1 centralizer. Ran 1 scratcher. Ran 1 DV tool @ 0.000000238418579101562'. Cemented 34th stage w/ 0.000000119209289550781 sx Class G + 2% gel + 0.75% D-13 + 0.2% D-6. Displaced w/ 0.000000238418579101562 bbl mud. Bumped plug w/ 0.000003814697265 psi. Held OK. Ran 1 centralizer. Ran 1 scratcher. Ran 1 DV tool @ 0.000000119209289550781'. Cemented 35th stage w/ 0.000000059604644775391 sx Class G + 2% gel + 0.75% D-13 + 0.2% D-6. Displaced w/ 0.000000119209289550781 bbl mud. Bumped plug w/ 0.000001907348632 psi. Held OK. Ran 1 centralizer. Ran 1 scratcher. Ran 1 DV tool @ 0.000000059604644775391'. Cemented 36th stage w/ 0.000000029802322387695 sx Class G + 2% gel + 0.75% D-13 + 0.2% D-6. Displaced w/ 0.000000059604644775391 bbl mud. Bumped plug w/ 0.000000953674316 psi. Held OK. Ran 1 centralizer. Ran 1 scratcher. Ran 1 DV tool @ 0.000000029802322387695'. Cemented 37th stage w/ 0.000000014901161193848 sx Class G + 2% gel + 0.75% D-13 + 0.2% D-6. Displaced w/ 0.000000029802322387695 bbl mud. Bumped plug w/ 0.000000476837158 psi. Held OK. Ran 1 centralizer. Ran 1 scratcher. Ran 1 DV tool @ 0.000000014901161193848'. Cemented 38th stage w/ 0.000000007450580596924 sx Class G + 2% gel + 0.75% D-13 + 0.2% D-6. Displaced w/ 0.000000014901161193848 bbl mud. Bumped plug w/ 0.000000238418579 psi. Held OK. Ran 1 centralizer. Ran 1 scratcher. Ran 1 DV tool @ 0.000000007450580596924'. Cemented 39th stage w/ 0.000000003725290298462 sx Class G + 2% gel + 0.75% D-13 + 0.2% D-6. Displaced w/ 0.000000007450580596924 bbl mud. Bumped plug w/ 0.000000119209289 psi. Held OK. Ran 1 centralizer. Ran 1 scratcher. Ran 1 DV tool @ 0.000000003725290298462'. Cemented 40th stage w/ 0.000000001862645149231 sx Class G + 2% gel + 0.75% D-13 + 0.2% D-6. Displaced w/ 0.000000003725290298462 bbl mud. Bumped plug w/ 0.000000059604644 psi. Held OK. Ran 1 centralizer. Ran 1 scratcher. Ran 1 DV tool @ 0.000000001862645149231'. Cemented 41st stage w/ 0.000000000931322574615 sx Class G + 2% gel + 0.75% D-13 + 0.2% D-6. Displaced w/ 0.000000001862645149231 bbl mud. Bumped plug w/ 0.000000029802322 psi. Held OK. Ran 1 centralizer. Ran 1 scratcher. Ran 1 DV tool @ 0.000000000931322574615'. Cemented 42nd stage w/ 0.000000000465661287307 sx Class G + 2% gel + 0.75% D-13 + 0.2% D-6. Displaced w/ 0.000000000931322574615 bbl mud. Bumped plug w/ 0.000000014901161 psi. Held OK. Ran 1 centralizer. Ran 1 scratcher. Ran 1 DV tool @ 0.000000000465661287307'. Cemented 43rd stage w/ 0.000000000232830643653 sx Class G + 2% gel + 0.75% D-13 + 0.2% D-6. Displaced w/ 0.000000000465661287307 bbl mud. Bumped plug w/ 0.000000007450580 psi. Held OK. Ran 1 centralizer. Ran 1 scratcher. Ran 1 DV tool @ 0.000000000232830643653'. Cemented 44th stage w/ 0.000000000116415321826 sx Class G + 2% gel + 0.75% D-13 + 0.2% D-6. Displaced w/ 0.000000000232830643653 bbl mud. Bumped plug w/ 0.000000003725290 psi. Held OK. Ran 1 centralizer. Ran 1 scratcher. Ran 1 DV tool @ 0.000000000116415321826'. Cemented 45th stage w/ 0.000000000058207660913 sx Class G + 2% gel + 0.75% D-13 + 0.2% D-6. Displaced w/ 0.000000000116415321826 bbl mud. Bumped plug w/ 0.000000001862645 psi. Held OK. Ran 1 centralizer. Ran 1 scratcher. Ran 1 DV tool @ 0.000000000058207660913'. Cemented 46th stage w/ 0.000000000029103830456 sx Class G + 2% gel + 0.75% D-13 + 0.2% D-6. Displaced w/ 0.000000000058207660913 bbl mud. Bumped plug w/ 0.000000000931322 psi. Held OK. Ran 1 centralizer. Ran 1 scratcher. Ran 1 DV tool @ 0.000000000029103830456'. Cemented 47th stage w/ 0.000000000014551915228 sx Class G + 2% gel + 0.75% D-13 + 0.2% D-6. Displaced w/ 0.000000000029103830456 bbl mud. Bumped plug w/ 0.000000000465661 psi. Held OK. Ran 1 centralizer. Ran 1 scratcher. Ran 1 DV tool @ 0.000000000014551915228'. Cemented 48th stage w/ 0.000000000007275957614 sx Class G + 2% gel + 0.75% D-13 + 0.2% D-6. Displaced w/ 0.000000000014551915228 bbl mud. Bumped plug w/ 0.000000000232830 psi. Held OK. Ran 1 centralizer. Ran 1 scratcher. Ran 1 DV tool @ 0.000000000007275957614'. Cemented 49th stage w/ 0.000000000003637978807 sx Class G + 2% gel + 0.75% D-13 + 0.2% D-6. Displaced w/ 0.000000000007275957614 bbl mud. Bumped plug w/ 0.000000000116415 psi. Held OK. Ran 1 centralizer. Ran 1 scratcher. Ran 1 DV tool @ 0.000000000003637978807'. Cemented 50th stage w/ 0.000000000001818989403 sx Class G + 2% gel + 0.75% D-13 + 0.2% D-6. Displaced w/ 0.000000000003637978807 bbl mud. Bumped plug w/ 0.000000000058207 psi. Held OK. Ran 1 centralizer. Ran 1 scratcher. Ran 1 DV tool @ 0.000000000001818989403'. Cemented 51st stage w/ 0.000000000000909494701 sx Class G + 2% gel + 0.75% D-13 + 0.2% D-6. Displaced w/ 0.000000000001818989403 bbl mud. Bumped plug w/ 0.000000000029103 psi. Held OK. Ran 1 centralizer. Ran 1 scratcher. Ran 1 DV tool @ 0.000000000000909494701'. Cemented 52nd stage w/ 0.000000000000454747350 sx Class G + 2% gel + 0.75% D-13 + 0.2% D-6. Displaced w/ 0.000000000000909494701 bbl mud. Bumped plug w/ 0.000000000014551 psi. Held OK. Ran 1 centralizer. Ran 1 scratcher. Ran 1 DV tool @ 0.000000000000454747350'. Cemented 53rd stage w/ 0.000000000000227373675 sx Class G + 2% gel + 0.75% D-13 + 0.2% D-6. Displaced w/ 0.000000000000454747350 bbl mud. Bumped plug w/ 0.000000000007275 psi. Held OK. Ran 1 centralizer. Ran 1 scratcher. Ran 1 DV tool @ 0.000000000000227373675'. Cemented 54th stage w/ 0.000000000000113686837 sx Class G + 2% gel + 0.75% D-13 + 0.2% D-6. Displaced w/ 0.000000000000227373675 bbl mud. Bumped plug w/ 0.000000000003637 psi. Held OK. Ran 1 centralizer. Ran 1 scratcher. Ran 1 DV tool @ 0.000000000000113686837'. Cemented 55th stage w/ 0.000000000000056843418 sx Class G + 2% gel + 0.75% D-13 + 0.2% D-6. Displaced w/ 0.000000000000113686837 bbl mud. Bumped plug w/ 0.000000000001818 psi. Held OK. Ran 1 centralizer. Ran 1 scratcher. Ran 1 DV tool @ 0.000000000000056843418'. Cemented 56th stage w/ 0.000000000000028421709 sx Class G + 2% gel + 0.75% D-13 + 0.2% D-6. Displaced w/ 0.000000000000056843418 bbl mud. Bumped plug w/ 0.000000000000909 psi. Held OK. Ran 1 centralizer. Ran 1 scratcher. Ran 1 DV tool @ 0.000000000000028421709'. Cemented 57th stage w/ 0.000000000000014210854 sx Class G + 2% gel + 0.75% D-13 + 0.2% D-6. Displaced w/ 0.000000000000028421709 bbl mud. Bumped plug w/ 0.000000000000454 psi. Held OK. Ran 1 centralizer. Ran 1 scratcher. Ran 1 DV tool @ 0.000000000000014210854'. Cemented 58th stage w/ 0.000000000000007105427 sx Class G + 2% gel + 0.75% D-13 + 0.2% D-6. Displaced w/ 0.000000000000014210854 bbl mud. Bumped plug w/ 0.000000000000227 psi. Held OK. Ran 1 centralizer. Ran 1 scratcher. Ran 1 DV tool @ 0.000000000000007105427'. Cemented 59th stage w/ 0.000000000000003552714 sx Class G + 2% gel + 0.75% D-13 + 0.2% D-6. Displaced w/ 0.000000000000007105427 bbl mud. Bumped plug w/ 0.000000000000113 psi. Held OK. Ran 1 centralizer. Ran 1 scratcher. Ran 1 DV tool @ 0.000000000000003552714'. Cemented 60th stage w/ 0.000000000000001776357 sx Class G + 2% gel + 0.75% D-13 + 0.2% D-6. Displaced w/ 0.000000000000003552714 bbl mud. Bumped plug w/ 0.000000000000056 psi. Held OK. Ran 1 centralizer. Ran 1 scratcher. Ran 1 DV tool @ 0.000000000000001776357'. Cemented 61st stage w/ 0.000000000000000888178 sx Class G + 2% gel + 0.75% D-13 + 0.2% D-6. Displaced w/ 0.000000000000001776357 bbl mud. Bumped plug w/ 0.000000000000028 psi. Held OK. Ran 1 centralizer. Ran 1 scratcher. Ran 1 DV tool @ 0.000000000000000888178'. Cemented 62nd stage w/ 0.000000000000000444089 sx Class G + 2% gel + 0.75% D-13 + 0.2% D-6. Displaced w/ 0.000000000000000888178 bbl mud. Bumped plug w/ 0.000000000000014 psi. Held OK. Ran 1 centralizer. Ran 1 scratcher. Ran 1 DV tool @ 0.000000000000000444089'. Cemented 63rd stage w/ 0.000000000000000222045 sx Class G + 2% gel + 0.75% D-13 + 0.2% D-6. Displaced w/ 0.000000000000000444089 bbl mud. Bumped plug w/ 0.000000000000007 psi. Held OK. Ran 1 centralizer. Ran 1 scratcher. Ran 1 DV tool @ 0.000000000000000222045'. Cemented 64th stage w/ 0.000000000000000111022 sx Class G + 2% gel + 0.75% D-13 + 0.2% D-6. Displaced w/ 0.000000000000000222045 bbl mud. Bumped plug w/ 0.000000000000003 psi. Held OK. Ran 1 centralizer. Ran 1 scratcher. Ran 1 DV tool @ 0.000000000000000111022'. Cemented 65th stage w/ 0.000000000000000055511 sx Class G + 2% gel + 0.75% D-13 + 0.2% D-6. Displaced w/ 0.000000000000000111022 bbl mud. Bumped plug w/ 0.000000000000001 psi. Held OK. Ran 1 centralizer. Ran 1 scratcher. Ran 1 DV tool @ 0.000000000000000055511'. Cemented 66th stage w/ 0.000000000000000027755 sx Class G + 2% gel + 0.75% D-13 + 0.2% D-6. Displaced w/ 0.000000000000000055511 bbl mud. Bumped plug w/ 0.000000000000000 psi. Held OK. Ran 1 centralizer. Ran 1 scratcher. Ran 1 DV tool @ 0.000000000000000027755'. Cemented 67th stage w/ 0.000000000000000013877 sx Class G + 2% gel + 0.75% D-13 + 0.2% D-6. Displaced w/ 0.000000000000000027755 bbl mud. Bumped plug w/ 0.000000000000000 psi. Held OK. Ran 1 centralizer. Ran 1 scratcher. Ran 1 DV tool @ 0.000000000000000013877'. Cemented 68th stage w/ 0.000000000000000006938 sx Class G + 2% gel + 0.75% D-13 + 0.2% D-6. Displaced w/ 0.000000000000000013877 bbl mud. Bumped plug w/ 0.000000000000000 psi. Held OK. Ran 1 centralizer. Ran 1 scratcher. Ran 1 DV tool @ 0.000000000000000006938'. Cemented 69th stage w/ 0.000000000000000003469 sx Class G + 2% gel + 0.75% D-13 + 0.2% D-6. Displaced w/ 0.000000000000000006938 bbl mud. Bumped plug w/ 0.000000000000000 psi. Held OK. Ran 1 centralizer. Ran 1 scratcher. Ran 1 DV tool @ 0.000000000000000003469'. Cemented 70th stage w/ 0.000000000000000001735 sx Class G + 2% gel + 0.75% D-13 + 0.2% D-6. Displaced w/ 0.000000000000000003469 bbl mud. Bumped plug w/ 0.000000000000000 psi. Held OK. Ran 1 centralizer. Ran 1 scratcher. Ran 1 DV tool @ 0.000000000000000001735'. Cemented 71st stage w/ 0.000000000000000000868 sx Class G + 2% gel + 0.75% D-13 + 0.2% D-6. Displaced w/ 0.000000000000000001735 bbl mud. Bumped plug w/ 0.000000000000000 psi. Held OK. Ran 1 centralizer. Ran 1 scratcher. Ran 1 DV tool @ 0.000000000000000000868'. Cemented 72nd stage w/ 0.000000000000000000434 sx Class G + 2% gel + 0.75% D-13 + 0.2% D-6. Displaced w/ 0.000000000000000000868 bbl mud. Bumped plug w/ 0.000000000000000 psi. Held OK. Ran 1 centralizer. Ran 1 scratcher. Ran 1 DV tool @ 0.000000000000000000434'. Cemented 73rd stage w/ 0.000000000000000000217 sx Class G + 2% gel + 0.75% D-13 + 0.2% D-6. Displaced w/ 0.000000000000000000434 bbl mud. Bumped plug w/ 0.000000000000000 psi. Held OK. Ran 1 centralizer. Ran 1 scratcher. Ran 1 DV tool @ 0.000000000000000000217'. Cemented 74th stage w/ 0.000000000000000000108 sx Class G + 2% gel + 0.75% D-13 + 0.2% D-6. Displaced w/ 0.000000000000000000217 bbl mud. Bumped plug w/ 0.000000000000000 psi. Held OK. Ran 1 centralizer. Ran 1 scratcher. Ran 1 DV tool @ 0.000000000000000000108'. Cemented 75th stage w/ 0.000000000000000000054 sx Class G + 2% gel + 0.75% D-13 + 0.2% D-6. Displaced w/ 0.000000000000000000108 bbl mud. Bumped plug w/ 0.000000000000000 psi. Held OK. Ran 1 centralizer. Ran 1 scratcher. Ran 1 DV tool @ 0.000000000000000000054'. Cemented 76th stage w/ 0.000000000000000000027 sx Class G + 2% gel + 0.75% D-13 + 0.2% D-6. Displaced w/ 0.000000000000000000054 bbl mud. Bumped plug w/ 0.000000000000000 psi. Held OK. Ran 1 centralizer. Ran 1 scratcher. Ran 1 DV tool @ 0.000000000000000000027'. Cemented 77th stage w/ 0.000000000000000000013 sx Class G + 2% gel + 0.75% D-13 + 0.2% D-6. Displaced w/ 0.000000000000000000027 bbl mud. Bumped plug w/ 0.000000000000000 psi. Held OK. Ran 1 centralizer. Ran 1 scratcher. Ran 1 DV tool @ 0.000000000000000000013'. Cemented 78th stage w/ 0.000000000000000000006 sx Class G + 2% gel + 0.75% D-13 + 0.2% D-6. Displaced w/ 0.000000000000000000013 bbl mud. Bumped plug w/ 0.000000000000000 psi. Held OK. Ran 1 centralizer. Ran 1 scratcher. Ran 1 DV tool @ 0.000000000000000000006'. Cemented 79th stage w/ 0.000000000000000000003 sx Class G + 2% gel + 0.75% D-13 + 0.2% D-6. Displaced w/ 0.000000000000000000006 bbl mud. Bumped plug w/ 0.000000000000000 psi. Held OK. Ran 1 centralizer. Ran 1 scratcher. Ran 1 DV tool @ 0.000000000000000000003'. Cemented 80th stage w/ 0.000000000000000000002 sx Class G + 2% gel + 0.75% D-13 + 0.2% D-6. Displaced w/ 0.000000000000000000003 bbl mud. Bumped plug w/ 0.000000000000000 psi. Held OK. Ran 1 centralizer. Ran 1 scratcher. Ran 1 DV tool @ 0.000000000000000000002'. Cemented 81st stage w/ 0.000000000000000000001 sx Class G + 2% gel + 0.75% D-13 + 0.2% D-6. Displaced w/ 0.000000000000000000002 bbl mud. Bumped plug w/ 0.000000000000000 psi. Held OK. Ran 1 centralizer. Ran 1 scratcher. Ran 1 DV tool @ 0.000000000000000000001'. Cemented 82nd stage w/ 0.000000000000000000000 sx Class G + 2% gel + 0.75% D-13 + 0.2% D-6. Displaced w/ 0.000000000000000000001 bbl mud. Bumped plug w/ 0.000000000000000 psi. Held OK. Ran 1 centralizer. Ran 1 scratcher. Ran 1 DV tool @ 0.000000000000000000000'. Cemented 83rd stage w/ 0.000000000000000000000 sx Class G + 2% gel + 0.75% D-13 + 0.2% D-6. Displaced w/ 0.000000000000000000000 bbl mud. Bumped plug w/ 0.000000000000000 psi. Held OK. Ran 1 centralizer. Ran 1 scratcher. Ran 1 DV tool @ 0.000000000000000000000'. Cemented 84th stage w/ 0.000000000000000000000 sx Class G + 2% gel + 0.75% D-13 + 0.2% D-6. Displaced w/ 0.000000000000000000000 bbl mud. Bumped plug w/ 0.000000000000000 psi. Held OK. Ran 1 centralizer. Ran 1 scratcher. Ran 1 DV tool @ 0.000000000000000000000'. Cemented 85th stage w/ 0.000000000000000000000 sx Class G + 2% gel + 0.75% D-13 + 0.2% D-6. Displaced w/ 0.000000000000000000000 bbl mud. Bumped plug w/ 0.000000000000000 Cemented 101st stage w/ 0.000000000000000000000 sx Class G + 2% gel + 0.75% D-13 + 0.2% D-6. Displaced w/ 0.000000000000000000000 bbl mud. Bumped plug w/ 0.000000000000000 psi. Held OK. Ran 1 centralizer. Ran 1 scratcher. Ran 1 DV tool @ 0.000000000000000000000'. Cemented 102nd stage w/ 0.000000000000000000000 sx Class G + 2% gel + 0.75% D-13 + 0.2% D-6. Displaced w/ 0.000000000000000000000 bbl mud. Bumped plug w/ 0.000000000000000 psi. Held OK. Ran 1 centralizer. Ran 1 scratcher. Ran 1

GO-WESTERN
ELECTRIC LOG

COMPANY: Robert E. Eggar
WELL: Federal 1 (031-00013)
Sec. 21 Twp. 13S Rge. 24E
FIELD: Wildcat
COUNTY: Grand STATE: Colorado
Sec. 21 Twp. 13S Rge. 24E
Permanent Datum: Ground Level Elev. K.B. 4,515 Ft. Above Perm. Datum
Log Measured From: K.B. 15 Ft. Above Perm. Datum
Drilling Measured From: K.B.
Date: 9-8-83
Run No.: One
Depth-Driller: 2,500
Depth-Logger: 2,500
Bottom Logged Interval: 2,500
Top Logged Interval: 1,800
Type Fluid in Hole: Gel Chem
Salinity, PPM Cl: 2,500
Density: 9.0
Viscosity: 40
Fluid Loss: 8.0 ml
Source of Sample: Flowline
Rm @ Meas. Temp.: .85 @ 70°F
Rmf @ Meas. Temp.: .68 @ 70°F
Rmc @ Meas. Temp.: 1.1 @ 70°F
Source: Rmf / Rmc: Meas.
Rm @ BHT: .45 @ 150°F
Rmf @ BHT: .34 @ 150°F
Rmc @ BHT: .59 @ 150°F
Circulation Stopped: 6:00 A.M.
Logger on Bottom: 10:30 A.M.
Max. Rec. Temp.: 150°F
Equipment No.: 1
Location: Grand Junction, Colorado
Recorded By: Mike Fox
Witnessed By: Mr. Robert Eggar

Run No.	Bit From	Bit To	Size	Type Bit	Weight on Bit	RPM
One	Surface	2,500	7 7/8"	Reed	30,000	60

Casing Record	Size	Wgt.	Grade	From	To
Surface String	8 5/8"	24#	J-55	Surface	1,800
Prod. String					
Liner					
Liner					

Tool Name: Dual Induction Laterolog
Run No.: One
Tool Type: DIL
Pad Type: —
Pad Position: —
Other: —

Field Rules: This Sounding and Log Conform To API RP 31.4

REMARKS:

Changes in Mud Type or Additional Samples:
Type Log: —
Depth: —
Scale Changes: Scale Up Hole: —; Scale Down Hole: —

Equipment Data

SPONTANEOUS POTENTIAL
millivolts


RESISTIVITY
ohms. m²/m
SHORT NORMAL
A - 16" - M - 16" - N - M - B
LONG NORMAL
A - 64" - M - 64" - N - M - B

RESISTIVITY
ohms. m²/m
IES² LATERAL
A - 82" - B - 174" - M - 82" - M

Depth

500 600 700 800 900 1000 1100 1200 1300 1400 1500 1600 1700 1800 1900 2000 2100 2200 2300 2400 2500 2600

RECEIVED
SEP 21 1983
DIVISION OF OIL
GAS & MINING

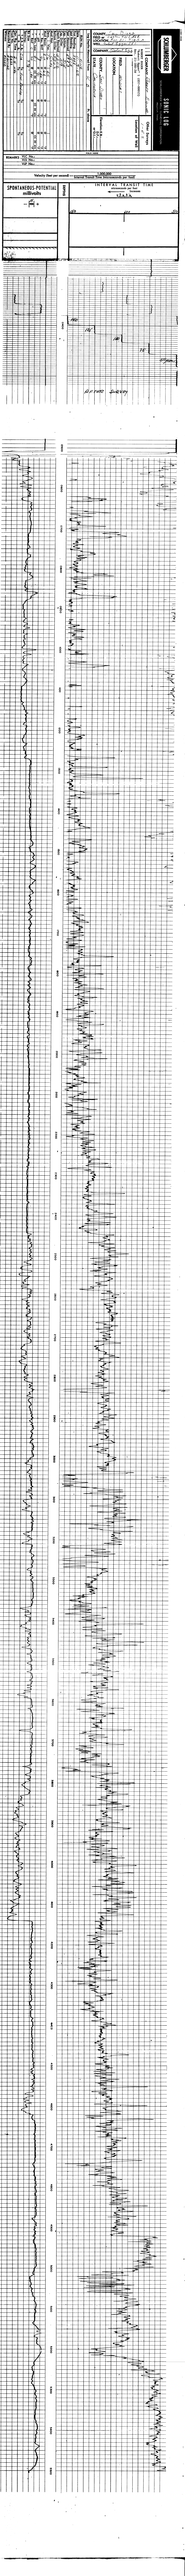

WORK PERFORMED:

Drill____ Redrill__✓__ Deepen____

Plug ____ Alter casing____

Water flood____ Water disposal____

Abandon__✓__

Other_____

STATUS: (Date)

Producing_____

Recomp. prod._____

Water flood_____

Water disposal_____

Abandoned 9-12-63

Other_____

~~MAP~~ AND BOOK 9/25/63 P92

RECORDS FILED & DATE: Clerk Scott

✓ Summary (dup.) 9-18-63

Log & Core (dup.)_____

✓ History (dup.) 9-18-63

E-Log 504-2630 9-12-63

Radio Log_____

D. Survey_____

Other_____

(Check records for signature and correct name of operator or well, S.T.R. and field.)

Location OK Notice states_____

Elevation____ Notice states ✓

gr 5', Rotary, table 9'

Production Reports_____

(If production reports not received, make notification and inform Sr. Steno. when received.)

If stimulation or disposal well:

Form 121____ Folder____

RECORDS & REQUIREMENTS CHECKED: Eng WB

✓

✓

✓

Surface inspection ~~Need to make~~ OK

Data needed None

Request records_____

Correct records_____
(specify)

CARDS ✓

BOND: 14425 dated 9-6-62

Hold____ Reason_____

Release ✓ Date elig. 9-18-63

End premium year____
Release requested____
Bond superseded____
Well abandoned ✓
(Check one)

FINAL LETTER ✓

and

FILE CLEARED ✓

Clerk:

F. 170____

F. 165____

F. 150b EB 9-24-63

F. 159 Scott

and

F. 121 EB

FORM 159

STATE OF CALIFORNIA
DEPARTMENT OF CONSERVATION
DIVISION OF OIL AND GAS

REPORT OF WELL ABANDONMENT

Inglewood, California

September 24, 1963

Mr. Robert Egger, Sr.
1701 - 19th Street
Imperial Beach, California
Agent for ROBERT EGGER

DEAR SIR:

Your report of abandonment of Well No. "Robert Egger" 1, Sec. 21, T. 18 S., R. 2 W., S.B. B. & M., - - - field, San Diego County, dated September 14, 1963, has been examined in conjunction with records filed in this office.

A review of the reports and records shows that the requirements of this Division, which are based on all information filed with it, have been fulfilled.

VFG:es
cc - Mr. E. R. Murray-Aaron
Mr. R. Egger
Conservation Comm.
Production Dept.

BOND NO. 14425
Dated 9-6-62

79185 1-63 6M SPO

E. R. MURRAY-AARON
State Oil and Gas Supervisor

By _____
Deputy Supervisor

FORM 103

SUBMIT IN DUPLICATE

STATE OF CALIFORNIA

DEPARTMENT OF CONSERVATION

90715 6-63 25M △ SPO

DIVISION OF OIL AND GAS

History of Oil or Gas Well

OPERATOR Robert Egger FIELD Wildcat - San Diego County

Well No. Robert Egger No. 1, Sec. 21, T 18-S, R 2-W, S. B. B. & M.

Date 9 - 14 -, 19 63 Signed Robert Egger

1701 - 19th Street
Imperial Beach, Calif. 714-423-3620 Title Owner
(Address) (Telephone Number) (President, Secretary or Agent)

It is of the greatest importance to have a complete history of the well. Use this form to report a full account of all important operations during the drilling and testing of the well or during re-drilling, altering of casing, plugging, or abandonment with the dates thereof. Be sure to include such items as hole size, formation test details, amounts of cement used, top and bottom of plugs, perforation details, sidetracked junk, bailing tests, shooting and initial production data.

Date	
1963	
8-20-63	Move equipment from Long Beach to Location
21	Install B.O.P. and test same - start rigging up
22	Finish rigging up - dig suction pit - run drill pipe to 515 ft
23 to 27	Cleaned out hole to 2500 ft. 9-7/8"
28	Placed cement plug at 2500 ft using 60 sks common cement W/3% calcium chloride - let set for 4 hours and found top of plug at 2360 ft. Inspected by D. O. G.
29	Cemented in stucco whipstock plug at 600 ft using 55 sks cement,
30	11 sks sand & 3 % calcium chloride. Let set 16 hrs. Top of plug
	at 485 ft. While topping off plug we sidtracted plug with 8-3/4
bit	bit at 560 ft. Set whipstock at 579 ft. Bit went back into origi-
31	nal hole. Cleaned out to 680 and recemented with stucco plug
9- 1-63	at this depth using 85 sks cement. Top of plug at 470 (Hard)
2	Cleaned out and set whipstock at 575 ft. Re-set at 606 ft and
3	continued drilling on course.
4	Drilling ahead
5	" Small gas show @ 996 ft in clay & shells. Mudded off in 30 Min
6 to 11	Drilling ahead
	" " T D 2638
12	Placed cement plug at 2250 using 32 sks cement, 3% calcium chloride
	Top of plug at 460 ft. Inspected by D. O. G. Placed surface plug
	in top of 10-3.4" casing using 11 sks cement.
	Well Abandoned. No fishing jobs. No junk in hole at any time.
9-13-63	Dismantling rig and moving out.

DIVISION OF OIL AND GAS
RECEIVED
SEP 18 1963
INGLEWOOD, CALIFORNIA

FORM 109-D

CALIFORNIA RESOURCES AGENCY
DEPARTMENT OF CONSERVATION

DIVISION OF OIL AND GAS

Special Report on Operations Witnessed

No. T 163-830

Mr. Robert Egger, Sr.
1701 - 19th Street
Imperial Beach, California
Agent for ROBERT EGGER

Inglewood, Calif.
September 18, 1963

DEAR SIR:

Operations at well No. "Robert Egger" 1, Sec. 21, T. 18 S, R. 2 W., S B B & M. xxxxxxxxxx Field, in San Diego County, were witnessed on September 12, 1963, Mr. D. Lande, Engineer, representative of the supervisor was present from 8:00 p.m. to 9:00 p.m. There were also present R. Egger, Operator and A. Godfrey, Contractor

Present condition of well: 20" cem. 28'; 10-3/4" cem. 519'; T.D. (present hole)2638', plugged with cement 2250'-2150'± and 565'-461'; T.D. (1st hole) 5503'.

The operations were performed for the purpose of testing the location and hardness of a cement plug placed from 565' to 461' in the process of abandonment.

Mr. Godfrey reported:

1. On August 29, 1963, 55 sacks of cement, plus 20% sand, was pumped in the hole through 3" drill pipe hanging at 600', calculated to fill to 480'.
2. The cement was drilled out of the hole from approximately 480' to 529', and a removable whipstock was set at 529'.
3. An 8-3/4" hole was drilled from 529' to 685'.
4. On September 1, 1963, 85 sacks of cement, plus 20% sand, was pumped into the hole through 3" drill pipe hanging at 685', filling to 454'.
5. The cement was drilled out of the hole from 454' to 606', and a removable whipstock was set at 606'.
6. An 8-3/4" hole was drilled from 606' to 2060' and a 7-3/4" hole drilled to 2638'.
7. On September 12, 1963, 32 sacks of cement was pumped into the hole through 3" drill pipe hanging at 2250', calculated to fill to 2150'.
8. On September 12, 1963, 51 sacks of cement was pumped into the hole through 3" drill pipe hanging at 565', filling to 461'.

THE ENGINEER NOTED THAT the cement plug at the reported depth of 461' supported 1/2 of the weight of the drill pipe.

THE PLUGGING OPERATIONS AS WITNESSED AND REPORTED ARE APPROVED.

DL:omh

ENGR. D. LANDE VISITED WELL SITE SEPT 19, 1963.

cc Robert Egger
Prod. Dept.

LOCATION WAS BEING GRADED OVER (GRADING OPERATIONS HALTED BY HEAVY RAINS). NO CASING VISIBLE AT SURFACE. NO EVIDENCE OF ANY OIL, GAS OR WATER SEEPAGE.

E. R. MURRAY-AARON
State Oil and Gas Supervisor

By _____ Deputy

86313 4-63 15M ⓖ SPO

FORM 111

STATE OF CALIFORNIA
DEPARTMENT OF CONSERVATION

DIVISION OF OIL AND GAS

REPORT ON PROPOSED OPERATIONS No. P 163-1073

Mr. Robert Egger, Sr.
1701 - 19th Street
Imperial Beach, California

Inglewood, Calif.
September 13, 1963

Agent for ROBERT EGGER

DEAR SIR:

Your proposal to abandon Well No. "Robert Egger" 1, Section 21, T. 18 S, R. 2 W, S B B. & M., xxxxxxxx Field, San Diego County, dated Sept. 11, 1963 received Sept. 12, 1963 has been examined in conjunction with records filed in this office. Present conditions as shown by the records and the proposal are as follows:

RECORDS IN ADDITION TO, OR AT VARIANCE WITH, THOSE SHOWN IN THE NOTICE:
T.D. (1st hole) 5503'; T.D. (present hole) 2630'.

THE NOTICE STATES

"THE PRESENT CONDITION OF THE WELL IS:

1. Total Depth: 2630 ft
2. Complete casing record, including plugs:
   22" conductor pipe cemented 28' to surface
   32 lb - 10-3/4" casing cemented at 519 ft with 570 sks construction cement.
3. Last Produced Not tested
   (Date) (Oil, B/D) (Water, B/D)

Additional Data for Dry Hole

4. Oil or Gas showings and results of tests:
   Small gas show at 997 ft. Mudded off quickly
5. Stratigraphic markers and depths:
6. Formation at bottom: Blue clay
7. Base of fresh water sands: Unknown"

PROPOSAL

"THE PROPOSED WORK IS

To place cement plug from 2250' to 2150'
To place contact plug from 50 ft below casing to 50' into casing namely from 569' to 469'
This hole is a whipstocked hole from the original Robert Egger well.
Whipstock was placed at 560 ft and drilled in a westerly direction.
Hole is to be abondoned.(sic)"

DECISION

THE PROPOSAL IS APPROVED PROVIDED:

1. The hole shall be plugged with cement from 25' to the surface.
2. THIS DIVISION SHALL BE NOTIFIED TO WITNESS:
   a. The location and hardness of the cement plug at 469'.
   b. The placing of the cement plug from 25' to the surface.

VFO:omh

cc Robert Egger

Bond No. 14425
Dated 9-6-62

E. R. MURRAY-AARON, State Oil and Gas Supervisor

By Wm C. Bailey, Deputy

11/5

79186 1-63 50M SPO

FORM 108. 60287 8-62 10M ⓢ SPO

STATE OF CALIFORNIA
DEPARTMENT OF CONSERVATION

DIVISION OF OIL AND GAS

DIVISION OF OIL AND GAS
RECEIVED
SEP 12 1963
INGLEWOOD, CALIFORNIA

Notice of Intention to Abandon Well

This notice must be given at least five days before work is to begin; one copy only

Imperial Beach Calif. September 11, 1963

DIVISION OF OIL AND GAS

In compliance with Division 3, Public Resources Code, notice is hereby given that it is our intention to abandon

Well No. Robert Egger No. 1, Sec. 21, T. 18-S,

R. 2-W, S B. & M., Wildcat Field, San Diego County,

commencing work on ..... 19....

THE PRESENT CONDITION OF THE WELL IS:

1. Total Depth: ~~2700~~ 2630 ft

2. Complete casing record, including plugs:

22" conductor pipe cemented 28' to surface

32 lb - 10-3/4" casing cemented at 519 ft with 570 sks construction cement.

3. Last Produced Not tested
(Date) (Oil, B/D) (Water, B/D)

ADDITIONAL DATA FOR DRY HOLE

4. Oil or Gas showings and results of tests:

Small gas show at 997 ft. Mudded off quickly

5. Stratigraphic markers and depths:

6. Formation at bottom: Blue clay

7. Base of fresh water sands: Unknown

THE PROPOSED WORK IS

To place cement plug from ~~2500~~ 2250' to ~~2400~~ 2150'

To place contact plug from 50 ft below casing to 50' into casing namely from 569' to 469'

This hole is a whipstocked hole from the original Robert Egger well Whipstock was placed at 560 ft and drilled in a westerly direction. Hole is to be abondoned.

Abandon

MAP	MAP BOOK	CARDS	BOND	FORMS 114	FORMS 121
		EB	4425 Dated 9-6-62	EB	EB

1701 - 19th Street, Imperial Beach (Address)

Code 714-423-3620 (Telephone No.)

Robert Egger (Name of Operator)

By Robert Egger

ADDRESS ONE COPY OF NOTICE TO DIVISION OF OIL AND GAS IN DISTRICT WHERE WELL IS LOCATED

FORM 109-D

CALIFORNIA RESOURCES AGENCY
DEPARTMENT OF CONSERVATION

DIVISION OF OIL AND GAS

Special Report on Operations Witnessed

No. T 163-794

Mr. Robert Egger, Sr.
1701 - 19th Street
Imperial Beach, California
Agent for ROBERT EGGER

Inglewood, Calif.
September 5, 1963

DEAR SIR:

Operations at well No. "Robert Egger" 1, Sec. 21, T. 18 S, R. 2 W, S B B & M. xxxxxxxxxxxxxxx Field, in San Diego County, were witnessed on August 28, 1963. Mr. S. Cordova, Engineer, representative of the supervisor was present from 2:00 p.m. to 5:30 p.m. There were also present A. Godfrey, Contractor and H. Duvall, Driller

Present condition of well: 20" cem. 28'; 10-3/4" cem. 519'; T.D. 5503', plugged with cement 2500'-2360'.

The operations were performed for the purpose of testing the location and hardness of a cement plug placed from 2500' to 2360' in the process of plugging back to redrill.

Mr. Godfrey reported:

1. The hole was cleaned out to 2521'.
2. On August 28, 1963, 60 sacks of cement, plus 3% calcium chloride, was pumped into the hole through 3-1/2" drill pipe hanging at 2500', filling to 2360'.

THE ENGINEER NOTED THAT the cement plug at the reported depth of 2360' supported 1/2 of the weight of the drill pipe.

THE LOCATION AND HARDNESS OF THE CEMENT PLUG AT 2360' ARE APPROVED.

SC:omh

cc Robert Egger

E. R. MURRAY-AARON
State Oil and Gas Supervisor

By _____ Deputy

66313 4-63 15M ⓔ SPO

FORM 111

STATE OF CALIFORNIA
DEPARTMENT OF CONSERVATION

DIVISION OF OIL AND GAS

REPORT ON PROPOSED OPERATIONS No. P 163-1027

Mr. Robert Egger, Sr.
1701 - 19th Street
Imperial Beach, California
Agent for ROBERT EGGER

Inglewood, Calif.
August 29, 1963

DEAR SIR:

Your proposal to redrill Well No. "Robert Egger" 1, Section 21, T. 18 S, R. 2 W, S B B. & M., xxxxxx Field, San Diego County, dated Aug. 28, 1963 received Aug. 28, 1963, has been examined in conjunction with records filed in this office. Present conditions as shown by the records and the proposal are as follows:

THE NOTICE STATES
"The present condition of the well is as follows:
1. Total depth. 5503'
2. Complete casing record, including plugs:
20" cem. 28'
10 3/4" cem. 519'
plugged with cement 2500'-~~2400'~~ 2360'

3. Last produced. Never produced
(Date) (Oil, B/D) (Water, B/D) (Gas)"

PROPOSAL
"The proposed work is as follows:
1. To plug with cement from 619' to 490'
2. Clean out cement to 540'±, set whipstock and drill 7" hole to 2500'± "

DECISION
THE PROPOSAL IS APPROVED PROVIDED:
1. Fluid consistent with good drilling practice shall be used, and the column of fluid maintained at all times to the surface, particularly while pulling the drill pipe.
2. Adequate blowout prevention equipment shall be installed and maintained in operating condition at all times.
3. This Division shall be consulted before running any additional casing, or placing any plugs in the hole. Additional requirements may be specified at that time.

VFG:omh

cc Robert Egger

H/6

Bond No. 14425
Dated 9-6-62

E. R. MURRAY-AARON, State Oil and Gas Supervisor

By ..., Deputy

79186 1-63 50M BPO

FORM 107

STATE OF CALIFORNIA
THE RESOURCES AGENCY OF CALIFORNIA
DEPARTMENT OF CONSERVATION

DIVISION OF OIL AND GAS

RECEIVED
AUG 28 1963
INGLEWOOD, CALIFORNIA

Notice of Intention to Deepen, Redrill, Plug or Alter Casing in Well

This notice must be given before work begins; one copy only

Inglewood Calif. Aug 28 1963

DIVISION OF OIL AND GAS

In compliance with Section 3203, Chapter 93, Statutes of 1939, notice is hereby given that it is our intention to commence the work of deepening, redrilling, plugging or altering casing at Well No. "Robert Egger" 1
(Cross out unnecessary words)

_____, Sec. 21, T. 18S, R. 2W, SB B. & M.

_____ Field, San Diego County.

The present condition of the well is as follows:

1. Total depth. 5503'

2. Complete casing record, including plugs:

20" cem. 28'

10 3/4" cem. 519'

plugged with cement 2500'-2400'

3. Last produced. Never produced _____ _____ _____
(Date) (Oil, B/D) (Water, B/D) (Gas)

The proposed work is as follows:

1. To plug with cement from 619' to 490'

2. Clean out cement to 540'±, set whipstock and drill 7" hole to 2500'±

Redrill

MAP	MAP BOOK	CARDS	BOND	FORMS 114	FORMS 121
			14425 Dated 9-6-62	EB	EB

1701-19 St.
(Address)

Imperial Beach
(Telephone No.) 423-3620

Robert Egger
(Name of Operator)

By Robert Egger

ADDRESS ONE COPY OF NOTICE TO DIVISION OF OIL AND GAS IN DISTRICT WHERE WELL IS LOCATED

86883 8-63 10M ⓖ SPO

August 8, 1963

Mr. Robert Egger, Sr.
1701 - 19th Street
Imperial Beach, California

Robert Egger,
Well No. "Robert Egger" 1,
Sec. 21, T. 18 S., R. 2 W.,
San Diego County.

Dear Mr. Egger

Thank you for your letter of August 4, 1963, advising this office that you will be plugging the above-captioned well within the next 30 days.

As stated in our Report on Proposed Operations No. P 162-1234, dated December 28, 1962, this Division shall be notified to witness a test for the location and hardness of the plug. You may arrange for an engineer to witness the plug by phoning this office at ORegon 8-7274. Our office operates on a 24-hour, 7-day-a-week basis; however, I would suggest you notify this office at least four hours in advance of the time you wish to have an engineer present.

Sincerely

WM. C. BAILEY
Deputy Supervisor

V. F. Gaede

V. F. Gaede
Associate Oil and Gas Engineer

VFG:eb

FOLLOW-UP
7-5-63
9-24-63

June 5, 1963

Mr. Robert Egger, Sr.
1701 - 19th Street
Imperial Beach, California

Dear Mr. Egger:

I have been reviewing the records for your well No. "Robert Egger" 1, Sec. 21, T. 18 S., R. 2 W., S.B.B.& M., San Diego County, and I note that the interface plug required to be placed from 2500 to 2400 feet has not been done. In order to prevent any possible contamination of the fresh waters, this plug must be placed in the hole without further delay even if you do not intend to convert the well to water at this time.

Please inform this office when you intend to begin work.

Sincerely,

WM. C. BAILEY
Deputy Supervisor

V. F. Gaede

V. F. Gaede
Associate Oil and Gas Engineer

VFG:rw

FORM OG

STATE OF CALIFORNIA
DEPARTMENT OF NATURAL RESOURCES

DIVISION OF OIL AND GAS

WELL SUMMARY REPORT

SUBMIT IN DUPLICATE

DIVISION OF OIL AND GAS
RECEIVED
MAR 28 1963
INGLEWOOD, CALIFORNIA

Operator Robert Egger Well No. "Robert Egger" No. 1

Sec. 21, T. 18 S., R. 2 W., S. B. B. & M. (wildcat Field) San Diego County.

Location 1037' N and 522' E of SW corner
(Give location from property or section corner, or street center lines)

Elevation of ground above sea level 14 feet.

All depth measurements taken from top of Kelly bushings which is 8 feet above ground.
(Derrick Floor, Rotary Table or Kelly Bushing)

In compliance with Sec. 3215, of the Public Resources Code, the information given herewith is a complete and correct record of the present condition of the well and all work done thereon, so far as can be determined from all available records.

Date _____ Signed Robert Egger

(Engineer or Geologist) (Superintendent) Title Owner (President, Secretary or Agent)

Commenced drilling Sept. 22, 1962

Completed drilling Nov. 2, 1962

Total depth 5503 Plugged depth _____

Junk none

GEOLOGICAL MARKERS | DEPTH

Geologic age at total depth: Granite @4920')

Commenced producing not completed (Date) Flowing/gas lift/pumping (Cross out unnecessary words)

Name of producing zone _____

	Clean Oil bbl. per day	Gravity Clean Oil	Per Cent Water including emulsion	Gas Mcf. per day	Tubing Pressure,	Casing Pressure
Initial production						
Production after 30 days						

CASING RECORD (Present Hole)

Size of Casing (A. P. I.)	Depth of Shoe	Top of Casing	Weight of Casing	New or Second Hand	Seamless or Lapweld	Grade of Casing	Size of Hole Drilled	Number of Sacks of Cement	Depth of Cementing if through perforation
20"	28'	8'	50	new	lapweld		30"	concrete	to surface
10-3/4"	519'	8'	32.75	new	seamless	J55	17½"	570	

PERFORATED CASING
(Size, top, bottom, perforated intervals, size and spacing of perforation and method.)

Electrical Log Depths 5503' (Attach Copy of Log)

SPO

FORM 100

STATE OF CALIFORNIA
DEPARTMENT OF NATURAL RESOURCES

DIVISION OF OIL AND GAS

WELL SUMMARY REPORT

SUBMIT IN DUPLICATE

Operator Robert Egger Well No. Robert Egger No. 1

Sec. 21, T. 18-S, R. 2-W, S. B. & M. Wildcat Field San Diego County.

Location 1037' N and 522' E of SW corner
(Give location from property or section corner, or street center lines)

Elevation of ground above sea level 14 feet.

All depth measurements taken from top of Rotary table which is 4 feet above ground.
(Derrick Floor, Rotary Table or Kelly Bushing)

In compliance with Sec. 3215, of the Public Resources Code, the information given herewith is a complete and correct record of the present condition of the well and all work done thereon, so far as can be determined from all available records.

Date 9 - 14 - 63 Signed Robert Egger

(Engineer or Geologist) (Superintendent) Title Owner (President, Secretary or Agent)

Commenced drilling 8-20-63

Completed drilling 9-12-63

Total depth 2638 Plugged depth 2250 - 2150, 565 - 461

Junk None

This report is for a whipstock hole from the original hole drilled to 5503 ft completed 11-2-62

GEOLOGICAL MARKERS	DEPTH
? No. Geology	2638

Geologic age at total depth:

Commenced producing None (Date) Flowing/gas lift/pumping (Cross out unnecessary words) Name of producing zone

	Clean Oil bbl. per day	Gravity Clean Oil	Per Cent Water including emulsion	Gas Mcf. per day	Tubing Pressure	Casing Pressure
Initial production						
Production after 30 days						

CASING RECORD (Present Hole)

Size of Casing (A. P. I.)	Depth of Shoe	Top of Casing	Weight of Casing	New or Second Hand	Seamless or Lapweld	Grade of Casing	Size of Hole Drilled	Number of Sacks of Cement	Depth of Cementing if through perforations
20"	28'	8'	50#	new	Lapweld		30"	Concrete	to sur
10-3/4	519'	8'	32.75	new	seamless	J-55	17½"	570	
(This information was taken from previous well summary report)									

PERFORATED CASING
(Size, top, bottom, perforated intervals, size and spacing of perforation and method.)

DIVISION OF OIL AND GAS
RECEIVED
SEP 18 1963
INGLEWOOD, CALIFORNIA

Electrical Log Depths 2630 (Attach Copy of Log)

SPO

FORM 103

SUBMIT IN DUPLICATE

STATE OF CALIFORNIA

DEPARTMENT OF NATURAL RESOURCES

DIVISION OF OIL AND GAS

DIVISION OF OIL AND GAS
RECEIVED
MAR 28 1963
INGLEWOOD, CALIFORNIA

History of Oil or Gas Well

OPERATOR Robert Egger (FIELD wildcat) San Diego County

Well No. "Robert Egger" No. 1, Sec. 21, T. 18 S, R. 2 W, S. B. B. & M.

Date ____, 1963 Signed Robert Egger

1701 - 19th St.
Imperial Beach, Calif. 420-3717 Title Owner

(Address) (Telephone Number) (President, Secretary or Agent)

It is of the greatest importance to have a complete history of the well. Use this form to report a full account of all important operations during the drilling and testing of the well or during re-drilling, altering of casing, plugging, or abandonment with the dates thereof. Be sure to include such items as hole size, formation test details, amounts of cement used, top and bottom of plugs, perforation details, sidetracked junk, bailing tests, shooting and initial production data.

Date	
1962	
Sept. 1-13	Digging rathole, cellar, and conductor hole; set and cemented 20 feet of 20" O.D. conductor.
14-22	Loading equipment, moving in, rigging up.
22	Spudded in 9 p.m.; drilled to 40'.
23	Drilled 12¼" hole, 40'-145'; twisted off at bottom of kelly; waited for fishing tools.
24	Recovered fish; drilled 12¼" hole 145'-492'.
25	Drilled 12¼" hole 492'-523'; opened 12¼" hole to 17½" , 28'-362'.
26	Opened 12¼" hole to 17½", 362'-519'; ran new and used 10' and 20' lengths of 10-3/4" O.D. x ½" and 9/32 wall, 8-round thread casing to 519 feet.
27	Cemented casing with 570 sacks cement to surface; landed casing; installed double gate mechanical Shaffer and Hydril bag type B.O.P.
28	Finished installing and testing B.O.P.; drilled out cement and shoe; drilled 9-7/8" hole, 519'-605'.
29-30	Drilled 9-7/8" hole 605-1569; sidetracked bit cone at 1003'.
Oct. 1-14	Drilled 9-7/8" hole 1569-4814.
15-17	" " " 4814-4836; replaced sandreel shaft; drilled 4836-4908.
18-20	Drilled 9-7/8" hole 4908-4987; fishing for drill collars.
21	Fishing for drill collars.
22-24	Drilled 9-7/8" hole 4987-5153; fishing for drill collars.
25	Fishing for drill collars; drilled 9-7/8" hole 5153-5236.
Oct. 26-	Drilled 9-7/8"
Nov. 2	hole 5236-5503.
3- 5	Ran Schlumberger E-log and Sonic log; dismantled equipment and moved off.
5	Standing idle.
	Abandoned hole - put in cement plug from to

FORM 101
49128 9-61 10M ⓑ SPO

SUBMIT IN DUPLICATE

STATE OF CALIFORNIA
DEPARTMENT OF CONSERVATION

DIVISION OF OIL AND GAS

DIVISION OF OIL AND GAS
RECEIVED
MAR 28 1963
INGLEWOOD, CALIFORNIA

LOG AND CORE RECORD OF OIL OR GAS WELL

Operator Robert Egger (Field Wildcat) San Diego County

Well No. "Robert Egger" No. 1 Sec. 21, T. 18 S., R. 2 W., S. B. B. & M.

FORMATIONS PENETRATED BY WELL

DEPTH TO Top of Formation	DEPTH TO Bottom of Formation	Thickness	Drilled or Cored	Recovery	DESCRIPTION
0	8	8	kelly bushings to		ground
8	28	20	Drilled		Silt and silty sand
28	450	422	"		Coarse sand and gravel
450	460	10	"		Clay with streaks of gravel
460	475	15	"		Sand and gravel
475	485	10	"		Clay with streaks of gravel
485	500	15	"		Sand and gravel
500	515	15	"		Clay with streaks of gravel
515	579	64	"		Sand and gravel
579	605	26	"		Clay and shale
605	804	199	"		Sandy shale
804	1147	343	"		Sandy shale with shells
1147	1269	122	"		Shale, streaks sand and gravel
1269	1569	300	"		Blue shale with shells
1569	2142	573	"		Shale with shells
2142	2421	279	"		Shale " hard shells
2421	2513	92	"		Firm sand and hard sand
2513	2567	54	"		Hard sand and sandy shale, streaks of bentonite; some gas on pit
2567	3176	609	"		Shale and sandy shale
3176	3353	177	"		Hard sandy shale
3353	3605	252	"		Sandy shale, streaks hard sand
3605	4023	418	"		Hard shale
4023	4591	568	"		Hard shale, streaks hard sand and hard shells
4591	4908	317	"		Hard shale
4908	5485	577	"		Logged by drillers as hard shale, with occasional intervals of sandy shale; however rate of drilling and footage per bit was very low in this interval; bit cuttings under microscope appeared to be metamorphic to igneous in character.
5485	5503	18	"		Bit cuttings under microscope appeared to be granite.

FORM 165

STATE OF CALIFORNIA
DEPARTMENT OF CONSERVATION
DIVISION OF OIL AND GAS

REPORT OF CORRECTION OR CANCELLATION

Inglewood, California

January 24, 1963

Mr. Robert Egger, Sr.
1701 - 19th St.
Imperial Beach, California
Agent for ROBERT EGGER

Dear Mr. Egger:

In accordance with a letter received from Mr. J. Bartlett Baker of San Diego and from data obtained from the electric log filed with this office, the following change pertaining to your well No. "Robert Egger" 1, Sec. 21, T. 18 S., R. 2 W., S. B. B. & M., field, San Diego County, District No. 1, is being made in our records:

CORRECTIONS MADE AS BELOW:	BY WHOM
FORM 114	
" 115	
" 121	
" 138	
CARDS	
PRODUCTION (Reports)	
WELL RECORDS (Reports)	V Perl
FIELD MAPS	
MAP BOOK	No Change PB2 No Map

☐ The corrected location is

☐ The corrected elevation is

☒ Report No. P 162-1234, dated December 28, 1962, has been corrected as follows: The probable base of the fresh waters is at 2,450 feet. The hole shall be plugged with cement from 2500' to 2400'. The cement plug required to be placed from 539' to 499' is hereby waived. This Division shall be notified to witness the location and hardness of the cement plug at 2400'.

☐ Your notice to dated
(Drill, abandon, etc.)
and our report No. P, issued in answer thereto, are hereby cancelled inasmuch as the work will not be done. If you have a drilling bond on file covering this notice it will be returned. No request for such return is necessary.

☐ Other:

VG:es
cc - Mr. E. R. Murray-Aaron
Dept. of Water Resources

E. R. MURRAY-AARON
State Oil and Gas Supervisor

By Wm. C. Bailey VLZ
Deputy Supervisor

03556 4-62 5M ⓔ BPO

January 24, 1963

Mr. J. Bartlett Baker
4026 Alabama Street
San Diego 4, California

Robert Egger well No. "Robert Egger" 1
Sec. 21, T. 18 S., R. 2 W., S.B.B.&M.
San Diego County

Dear Mr. Baker:

Thank you for your letter of January 8 giving us information regarding the fresh waters in the vicinity of the subject well. The only information we had at the time we issued our Report on Proposed Operations No. P 162-1234, dated December 28, 1962, was that reported by Mr. Egger in his Notice of Intention to Abandon Well. Mr. Egger reported at that time that the base of the fresh waters was above the shoe of the 10-3/4-inch casing which is cemented at 519 feet. Since our issuance of report No. P 162-1234 we have received an electric log of the well indicating the base of the fresh waters to be at 2,450 feet.

Therefore, in order to protect the fresh water-bearing formations, we are amending our Report on Proposed Operations No. P 162-1234, as follows:

1. The hole shall be plugged with cement from 2,500 to 2,400 feet.
2. The cement plug required to be placed from 539 to 499 feet is waived.
3. This Division shall be notified to witness the location and hardness of the cement plug at 2,400 feet.

Sincerely,

WM. C. BAILEY
Deputy Supervisor

V. Gaede

V. Gaede
Associate Oil and Gas Engineer

cc - Mr. Robert Egger Sr.

DIVISION OF OIL AND GAS
RECEIVED
JAN 23 1963
INGLEWOOD, CALIFORNIA

4026 Alabama Street
San Diego 4, California
January 8, 1963

California Division of Oil and Gas.

Dear Sirs:

I am writing in regards to the account of Mr. Robert Egger. Operation Number p 162-1234

I am afraid there is some confusion on the proposed conversion of this well to a water well.

The intention is to explore for water to a depth of approximately eighteen hundred feet. As I have drilled a well in the same general location to a depth of seventeen hundred and thirty six feet and obtained a very good well and am down past thirteen hundred feet in another and am beginning to pick up good water showings. Now if this well is plugged by 40 feet of hard cement at botton of conductor casing, chances are very good that in drilling, the plug out, the seal will be broken around the conductor casing and blowout prevention will be lost.

The well is adequately caped to prevent any blowout as mentioned in the original proposal.

I have been a licensed contractor in California for a good many years and have done a lot of work in this area. License number C 57-129965.

I hope this meets with your approval.

Respectfully

J. Bartlett Baker

J. Bartlett Baker.

FORM 111

STATE OF CALIFORNIA
DEPARTMENT OF CONSERVATION

DIVISION OF OIL AND GAS

REPORT ON PROPOSED OPERATIONS No. P 162-1234

Mr. Robert Egger, Sr.
1701 - 19th Street
Imperial Beach, California
Agent for ROBERT EGGER

Inglewood, Calif.
December 28, 1962

DEAR SIR:

Your proposal to abandon Well No. "Robert Egger" 1, Section 21, T. 18 S., R. 2 W., S. B. B. & M., - - - Field, San Diego County, dated Dec. 24, 1962, received Dec. 27, 1962 has been examined in conjunction with records filed in this office. Present conditions as shown by the records and the proposal are as follows:

RECORDS IN ADDITION TO, OR AT VARIANCE WITH, THOSE SHOWN IN THE NOTICE:
The probable base of the fresh waters is at ~~500'~~ 2450'.

THE NOTICE STATES:
"THE PRESENT CONDITION OF THE WELL IS:
1. Total Depth: 5,503' kb
2. Complete casing record, including plugs:
   32 lb, 10-3/4" new t&c casing in 10' and 20' joints cemented at 519' KB with 570 sacks construction cement.
   22" conductor pipe cemented 28' KB to surface.
3. Last Produced not tested
   (Date) (Oil, B/D) (Water, B/D)

Additional Data for Dry Hole
4. Oil or Gas showings and results of tests:
   None
   Schlumberger electrical and sonic logs run.
   Baroid mud & gas logging truck on job from to 5,503'
5. Stratigraphic markers and depths:
   Basement at 4920' ??
6. Formation at bottom: granite ??
7. Base of fresh water sands: behind surface pipe"

PROPOSAL:
"THE PROPOSED WORK IS
Weld a coupling on to the 10-3/4" surface casing 4' below the surface and have a screw on plug with two handles screwed into the coupling.
DECISION:
THE PROPOSAL IS APPROVED PROVIDED THAT
1. The hole shall be plugged with cement from ~~539' to 499'~~ 2500' to 2400'.
2. The hole shall be securely capped at the surface until such time as the actual work of converting to a water well is commenced.
3. THIS DIVISION SHALL BE NOTIFIED TO WITNESS the location and hardness of the cement plug at ~~499'~~. 2400' (Correction letter 1-24-63 es)

NOTE:
1. Landowner, Robert Egger, 1701 - 19th Street, Imperial Beach, California, has filed a letter with this Division requesting that the well be left in condition to be used for water.
2. Location of Well: Approx. 1037' N., 522' E. from SW cor. of Sec. 21, T. 18 S., R. 2 W., S.B.B.&M.
3. Landowner shall file a complete report in duplicate on our Form 103 with this Division covering all work performed in converting the well into a fresh-water well. In the event of the inability to convert the well into a ~~fresh~~ water well, a supplementary Notice of Intention to Abandon shall be filed with this Division.

VG:es

cc - Robert Egger
Bond No. 14425 dated 9-6-62

E. R. MURRAY-AARON, State Oil and Gas Supervisor

By [signature], Deputy

1701 - 19th St.
Imperial Beach, Calif.
Dec. 24, 1962

DIVISION OF OIL AND GAS

DEC 27 1962

INGLEWOOD, CALIFORNIA

State of California
Division of Oil & Gas
830 No. La Brea Ave.
Inglewood 3, Calif.

Attn: Mr. J. L. Zulberti

Gentlemen:

I

I have decided to try to convert the Robert Egger No. 1 well into a water well.

As I am the landowner of the surrounding 180 acres of farm land I am having trouble keeping an adequate water supply for Vegetable land. This well could be of help in more than one way. At present I am taking a constant water table survey and checking the quality water in order to determine the source of the water surrounding the well.

As a safety measure I have welded a coupling on to the 10-3/4" surface casing 4' below the surface and have a screw on plug with two handles screwed into the coupling.

As Landowner and operator, I agree to be responsible for the proper care of the well.

Yours truly,

Robert Egger

Robert Egger

FORM 108. 20248 5-60 15M ⓖ SPO

STATE OF CALIFORNIA
DEPARTMENT OF NATURAL RESOURCES

DIVISION OF OIL AND GAS

DIVISION OF OIL AND GAS
DEC 27 1962
INGLEWOOD, CALIFORNIA

Notice of Intention to Abandon Well

This notice must be given at least five days before work is to begin; one copy only.

Imperial Beach Calif. Dec. 24, 1962

DIVISION OF OIL AND GAS

In compliance with Division 3, Public Resources Code, notice is hereby given that it is our intention to abandon

Well No. Robert Egger No. 1, Sec. 21, T. 18 S.,

R. 2 W., S.B. B. & M., Field, San Diego County,

commencing work on 19.

THE PRESENT CONDITION OF THE WELL IS:

1. Total Depth: 5,503' kb

2. Complete casing record, including plugs:

32 lb, 10-3/4" new t&c casing in 10' and 20' joints cemented at 519' KB with 570 sacks construction cement.
22" conductor pipe cemented 28' KB to surface.

3. Last Produced not tested
(Date) (Oil, B/D) (Water, B/D)

ADDITIONAL DATA FOR DRY HOLE

4. Oil or Gas showings and results of tests:
None
Schlumberger electrical and sonic logs run.
Baroid mud & gas logging truck on job from to 5,503'

5. Stratigraphic markers and depths:

Basement at 4920' ??

6. Formation at bottom: granite ??
7. Base of fresh water sands: behind surface pipe

THE PROPOSED WORK IS

Weld a coupling on to the 10-3/4" surface casing 4' below the surface and have a screw on plug with two handles screwed into the coupling.

Abandon

MAP	MAP BOOK	CARDS	BOND	FORMS 114	FORMS 121
		EB	4495 Dated 9-6-62	EB	

1701 - 19th St., Imperial Beach
(Address)
code 714 423-3620
(Telephone No.)

Robert Egger
(Name of Operator)
By Robert Egger

ADDRESS ONE COPY OF NOTICE TO DIVISION OF OIL AND GAS IN DISTRICT WHERE WELL IS LOCATED

MEMORANDUM OF TELEPHONE OR PERSONAL CONVERSATION

Operator Robert ~~Hughes~~ Egger Well No. _____

Field ~~Encinal Co~~ San Diego Co. Sec. ___ T. ___ R. ___, ___ B&M

A ~~personal~~ telephone conversation was held, concerning the above well, with Mr. Ivy, drilling contractor for the above operator on Nov. 3 1962, at 1:30 p m.

Details of the conversation were as follows:

Total depth- 5503

Casing record - 10 3/4" cem. 519

Oil or gas showings - None on Gas Truck

Results of tests - None made

Stratigraphic markers - Not determined as yet. Top granite 4920

Geologic-age-at bottom - in granite

Base of fresh water - behind 10 3/4"

Operator proposes the following work:

Bail mud to 544' and dump a 50' plug from the surface and convert to fresh-water production.

Additional requirements outlined:

Test of W.S.O. to be witnessed by D.O.G. at — by Operator at —

Plugs to be located by D.O.G. at — by Operator at 494

Notice to be filed immediately - (X) Yes ( ) Not necessary

Other data- In neighboring water-wells, water is brackish below 500'

(Signed) John L. Buebert

12/18/62
Gaede/Robert Egger
will file abandonment notice immediately.
MR. Ivy drilling contractor is preparing the history,
will file as soon as completed.

FORM 111

STATE OF CALIFORNIA
DEPARTMENT OF CONSERVATION

DIVISION OF OIL AND GAS

REPORT ON PROPOSED OPERATIONS No. P 162-825

121

Mr. Robert Egger, Sr.
1701 - 19th Street — Inglewood Calif.
Imperial Beach, California — September 12, 1962
~~Xgxx~~ for ROBERT EGGER

DEAR SIR:

Your proposal to drill Well No. "Robert Egger" 1, Section 21, T. 18 S, R. 2 W., S B B. & M., xxxxxx Field, San Diego County, dated Sept. 7, 1962, received Sept. 7, 1962, has been examined in conjunction with records filed in this office. Present conditions as shown by the records and the proposal are as follows:

THE NOTICE STATES

"Legal description of mineral-right lease, consisting of 200 acres, is as follows:
As Per Map Attached
Do mineral and surface leases coincide? Yes XX No ____
Location of Well: Sec. 21 Lot 8 feet 600' West along property line and Lot 8 feet 60 Feet North of Dividing Line of Lot 7 and 8 or 522' E., 1037' N. fr. SW cor. Sec. 21.
Elevation of ground above sea level 5 feet ____ datum.
All depth measurements taken from top of Rotary Table which is 9 feet above ground. "

PROPOSAL

"PROPOSED CASING PROGRAM

Size of casing	Weight	Grade and Type	Top	Bottom	Cementing Depths
20"		Water Well	9'	24'	9' - 24'
10 3/4"	32.75	New H-40	9'	309'	9' - 309'
7"	20	New J-55	9'	5009'	4,009' Plus Minus - 5,009'

Intended zone of completion: Unknown Estimated total depth 5,009'
It is understood that if changes in this plan become necessary we are to notify you immediately. "

DECISION

THE PROPOSAL IS APPROVED PROVIDED:

1. Mud fluid consistent with good drilling practice shall be used, and the column of mud fluid maintained at all times to the surface, particularly while pulling the drill pipe.
2. Adequate blowout prevention equipment shall be installed and maintained in operating condition at all times.
3. THIS DIVISION SHALL BE NOTIFIED:
   a. To inspect the installed blowout prevention equipment before drilling below 1000'.
   b. To witness a test of the effectiveness of the 7" shut-off.

VFG:omh

cc Robert Egger

Johnson / Ivy 9/28/62
10 3/4" cem. 526'. will install double shaffer and Hydrill.
Mr. Johnson O.K.d to drill ahead.

Bond No. 14425
Dated 9-6-62

E. R. MURRAY-AARON, State Oil and Gas Supervisor

By _____, Deputy

54357 12-61 50M SPO

FORM 105

STATE OF CALIFORNIA
THE RESOURCES AGENCY OF CALIFORNIA
DEPARTMENT OF CONSERVATION

DIVISION OF OIL AND GAS
073-00015
SEP 7 1962
INGLEWOOD, CALIFORNIA

E

DIVISION OF OIL AND GAS

Notice of Intention to Drill New Well

This notice and surety bond must be filed before drilling begins

Imperial Beach Calif. Sept. 7, 19 62

DIVISION OF OIL AND GAS

In compliance with Section 3203, Division III, Article 4, Public Resources Code, notice is hereby given that it is our intention to commence drilling well No. "ROBERT EGGER" (No.) 1, Sec. 21; T. 18-S, R. 2 W, S.B. B. & M., Field, San Diego County.

wk 2

Legal description of mineral-right lease, consisting of 200 acres, is as follows:
(Attach map or plat to scale)

As Per Map Attached

Do mineral and surface leases coincide? Yes XX No If answer is no, attach legal description of both surface and mineral leases, and map or plat to scale.

Location of Well: Sec. 21 Lot 8 feet 600' West (Direction) along property ~~section~~ line and Lot 8 feet 60 Feet (Direction) North of Dividing Line of Lot 7 and 8 at right angles to said line from the property corner of section or 522' E., 1037' N. fr. SW cor. Sec. 21

(B) Approx. 2050' E 2300' N ✓ ✓ ✓ ✓ D Lander 6-6-78

Elevation of ground above sea level 5 feet datum.

All depth measurements taken from top of Rotary Table which is 9 feet above ground.
(Derrick Floor, Rotary Table or Kelly Bushing)

PROPOSED CASING PROGRAM

SIZE OF CASING INCHES A.P.I.	WEIGHT	GRADE AND TYPE	TOP	BOTTOM	CEMENTING DEPTHS
20"		Water Well	9'	24'	9' - 24'
10¾"	32.75	New H-40	9'	309'	9' - 309'
7"	20	New J-55	9'	5009'	4,009' Plus Minus - 5,009'

Intended zone(s) of completion: Unknown (Name) Estimated total depth 5,009' (Depth, top and bottom)

MAP	MAP BOOK	CARDS	BOND	FORMS 114	FORMS 121
No Map wk 2	WILDCAT 9-11-62 wk 2	EB	14425 9-6-62 ✓	EB	EB

It is understood that if changes in this plan become necessary we are to notify you immediately.

Address 1701 - 19th St.,
Imperial Beach, Calif.

Telephone Number (Ha -0-3717) 423-3620

Robert Egger
(Name of Operator)

By Robert Egger

Type of Organization Individual
(Corporation, Partnership, Individual, etc.)

55224 12-61 20M △ SPO

J.C.A.
12001
6310

LA PUNTA
MAP 635

FURNISHED COURTESY OF
STEWART
TITLE COMPANY
BE 9-6041
FRONT AT ASH
OF SOUTHERN CALIFORNIA

ASSESSOR'S MAP
BOOK 182W
340 PAGE
SAN DIEGO COUNTY, CALIF.

20/118

S.D. & A. RY. R/W

SAN DIEGO ST. CL.SD.

MAIN ST.

1.72 AC. CITY OF

BDY

701.3

N.50°21'E.

55

40

664

339

339

SCSD.

639.5

676

337

337

655

674

674

337

337

650.5

640

334

334

334

DIVISION OF OIL AND GAS
RECEIVED

SEP 7 1962

INGLEWOOD, CALIFORNIA

Geotechnics
Incorporated

Principals:
Anthony F. Belfast
Michael P. Imbriglio
W. Lee Vanderhurst

PRELIMINARY GEOTECHNICAL INVESTIGATION POND 20 - FORMER WESTERN SALT PROPERTY SAN DIEGO, CALIFORNIA

prepared for:

San Diego Unified Port District
P.O. Box 120488
San Diego, California 92110-0488

by

GEOTECHNICS INCORPORATED
Project No. 0298-019-00
Document No. 0-0477

May 23, 2000

(11.1) Geotech

9245 Activity Rd., Ste. 103 • San Diego, California 92126
Phone (858) 536-1000 • Fax (858) 536-8311

Geotechnics
Incorporated

Principals:
Anthony F. Belfast
Michael P. Imbriglio
W. Lee Vanderhurst

May 23, 2000

San Diego Unified Port District
P.O. Box 120488
San Diego, California 92112-0488

Project No. 0298-019-00
Document No. 0-0477

Attention: Mr. James Trefren

SUBJECT: PRELIMINARY GEOTECHNICAL INVESTIGATION
Pond 20 - Former Western Salt Property
San Diego, California

Dear Mr. Trefren:

We have completed our preliminary geotechnical investigation for the subject Pond 20 project. Our services were completed in accordance with our Agreement for Professional Engineering Services dated April 27, 2000. The results of our investigation are presented in this report, along with our conclusions and preliminary recommendations.

Based on our discussions with you, we understand the specific development is not known at this time, but it may be developed for either commercial, industrial, retail or hotel use. No building locations or grading information is available at this time. Accordingly, our investigation was preliminary in nature and was intended to provide information on the subsurface soil and groundwater conditions and how they may impact the future development. We should conduct a subsequent Geotechnical Investigation once building locations and proposed improvements are known.

We appreciate this opportunity to provide professional services. If you have any questions or require additional services, please do not hesitate to contact us.

GEOTECHNICS INCORPORATED

Robert A. Torres, P.E.
Senior Engineer

John R. Theissen, P.E.
Senior Engineer

Distribution: (4) Addressee

PRELIMINARY GEOTECHNICAL INVESTIGATION
POND 20 - FORMER WESTERN SALT PROPERTY
SAN DIEGO, CALIFORNIA

TABLE OF CONTENTS

1.0 INTRODUCTION 1

2.0 SCOPE OF SERVICES 1

3.0 SITE DESCRIPTION 2

4.0 GEOLOGY AND SUBSURFACE CONDITIONS 2
- 4.1 Bay Point Formation / Unnamed Near-shore Marine Sandstone 3
- 4.2 Estuarine Deposits 3
- 4.3 Fill 3
- 4.4 Groundwater 4

5.0 GEOLOGIC HAZARDS 4
- 5.1 Ground Rupture 4
- 5.2 Liquefaction 4
- 5.3 Subsidence 5
- 5.4 Landslides and Lateral Spreading 5
- 5.5 Tsunamis, Seiches, and Earthquake-Induced Flooding 5

6.0 CONCLUSIONS 6

7.0 PRELIMINARY RECOMMENDATIONS 7
- 7.1 Grading 7
- 7.2 Areal Settlement 8
- 7.3 Foundations 8
- 7.4 Excavations Below Grade 9
- 7.5 Soil Corrosivity 9

8.0 LIMITATIONS OF INVESTIGATION 10

PRELIMINARY GEOTECHNICAL INVESTIGATION
POND 20 - FORMER WESTERN SALT PROPERTY
SAN DIEGO, CALIFORNIA

TABLE OF CONTENTS (continued)

APPENDICES

REFERENCES ..... Appendix A
SUBSURFACE EXPLORATION ..... Appendix B
LABORATORY TESTING ..... Appendix C

ILLUSTRATIONS

SITE LOCATION MAP ..... Figure 1
SITE PLAN ..... Figure 2

PRELIMINARY GEOTECHNICAL INVESTIGATION
POND 20 - FORMER WESTERN SALT PROPERTY
SAN DIEGO, CALIFORNIA

1.0 INTRODUCTION

This report presents the results of our preliminary subsurface investigation for the Pond 20 site, formerly known as the Western Salt Property, located in San Diego, California. The purpose of our investigation was to evaluate the subsurface soil and groundwater conditions at the site, and their impact on future development. The conclusions and recommendations presented in this report are based on our field explorations, laboratory testing, engineering evaluations, and our experience with similar soils and geologic conditions. This report is preliminary and will require a more detailed investigation once building locations and proposed improvements are known.

2.0 SCOPE OF SERVICES

The scope of our services for this project included evaluation of the site geotechnical conditions. The following work was performed as part of this investigation:

- Research and review of the available published geologic maps, topographic maps, stereoscopic photographs, in-house geotechnical reports, and reports by others, pertinent to the site and adjacent properties.

- A geologic reconnaissance of the proposed development area.

- A subsurface exploration consisting of 9 cone penetration test soundings (CPT) and drilling 4 borings to depths ranging between 8 and 40 feet below existing grade. The borings were drilled using a truck-mounted, rotary wash drill rig. Samples were retrieved during drilling using Standard Penetration Test samplers , Shelby tubes, and modified California samplers. The results of our field investigation are presented in Appendix B of this report.

- Laboratory testing on samples collected during drilling. Testing included moisture content and density, particle size analyses, Atterberg limits, consolidation, shear strength, expansion, and sulfate content. The results of our laboratory testing are presented in Appendix C of this report.

- Engineering analysis of field and laboratory data.


- Preparation of this preliminary report summarizing our findings, conclusions, and preliminary recommendations. This report provides an evaluation of foundation types, including spread footings or deep foundations, recommendations for excavation and grading, evaluation of liquefaction potential and other geologic and seismic hazards, and an estimate of settlement potential due to the addition of fill and structural loads.

3.0 SITE DESCRIPTION

The subject property consists of approximately 95 acres at the southerly terminus of the San Diego Bay. The southerly half of the site will be developed, but the northerly half will remain open space. The subject site is located within the former wetlands of the San Diego Bay and the drainage basin of the Otay River. The site was also formerly used as evaporation ponds for production of salt. The location of the site is shown in Figure 1, Site Location Map. Current site elevations vary from about 8 to 16 feet above mean sea level (MSL). The site layout in relation to our boring and CPT locations is shown on the Site Plan, Figure 2.

4.0 GEOLOGY AND SUBSURFACE CONDITIONS

The subject site is located within the coastal plain section of the Peninsular Range Geomorphic Province of California. The coastal plain consists, in general, of subdued land forms underlain by Cenozoic sedimentary formations. Based on published maps (Kennedy and Siang, 1977) and our subsurface exploration, the subject site is underlain at depth by Quaternary-age sandstone associated with the Bay Point Formation and unnamed near-shore marine sandstone, alluvium, and minor fill soils. The approximate locations of the borings and CPT tests are shown on the Site Plan, Figure 2. Logs describing the subsurface conditions encountered are given in the figures of Appendix B. Generalized descriptions of the materials encountered are presented as follows from oldest to youngest.

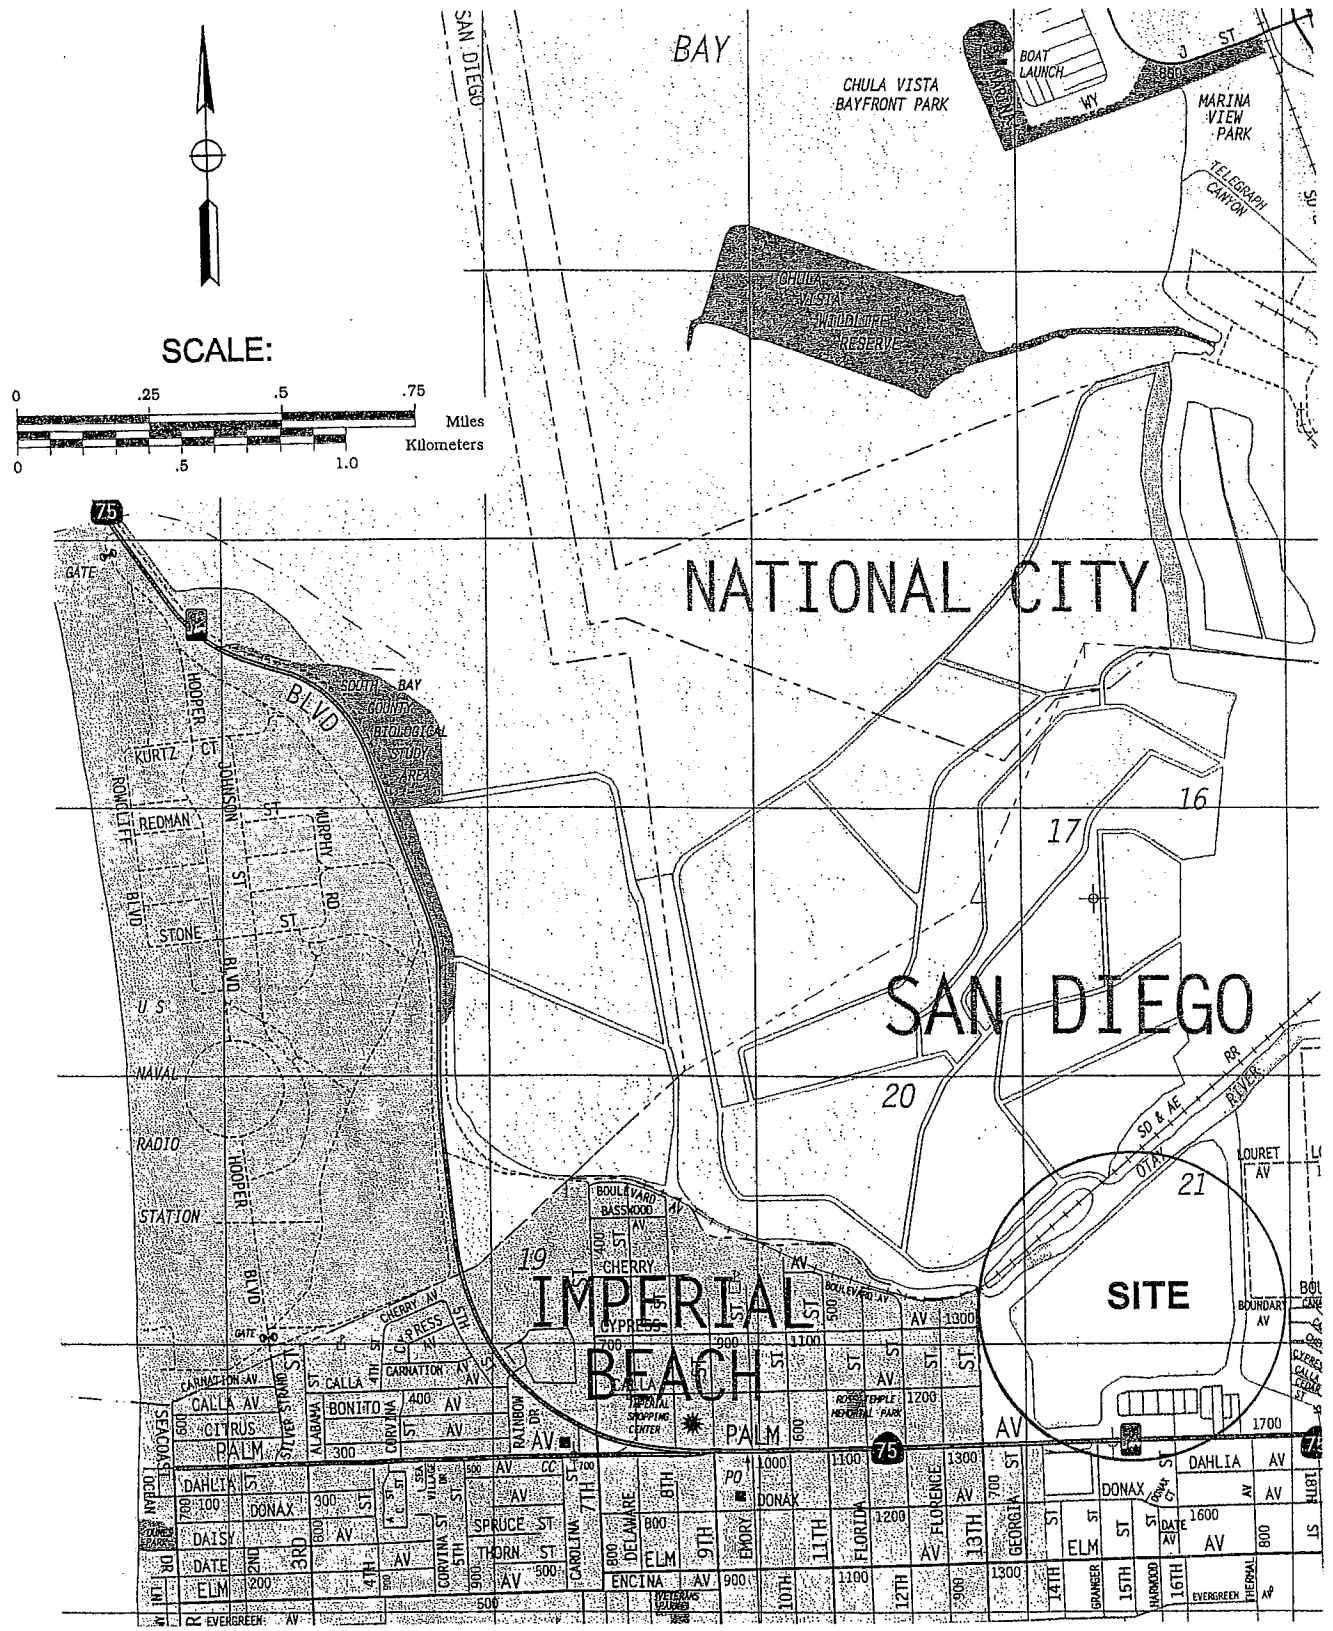

Reference: 2000 Thomas Brothers Guide

Geotechnics Incorporated

SITE LOCATION MAP

Project No. 0298-019-00
Document No. 0-0477

FIGURE 1

4.1 Bay Point Formation / Unnamed Near-shore Marine Sandstone

The Bay Point Formation and an unnamed near-shore marine sandstone underly the site at depth. As observed in our borings, this formation consisted generally of gray to reddish brown, silty, fine grained sandstone. Beds of gravel were also observed. The formational materials were observed to be generally dense to very dense and weak to moderately cemented. Drilling refusal was encountered in the Bay Point Formation in all of our CPT's.

4.2 Estuarine Deposits

The estuarine deposits were observed beneath most of the site, in the lower elevations. The maximum depth observed in our borings and CPT's was approximately 40 feet. The estuarine deposits consist of interbedded layers of sand, silt and clay. The soils varied from poorly graded sand (SP), poorly graded sand with silt (SP-SM), silty sand (SM), clayey sand (SC), sandy silt (ML), sandy clay (CL), and high plasticity clay (CH) based on the Unified Soil Classification System.

The estuarine deposits were typically dark brown to dark gray in color. The clays varied from low to high plasticity. The sands were generally fine grained. Standard penetration test (SPT) blow counts and CPT soundings indicated that the sand beds were very loose to medium dense. The clays were generally very soft to soft, with occasional stiff layers. Consolidation testing indicates that the estuarine deposits are compressible and highly susceptible to settlement upon placement of fill or structural loads. The CPT and boring data show bedding consistent with an estuarine depositional environment, with relatively discontinuous layers of sand, silt and clay.

4.3 Fill

The site is bounded by an earthen berm with a variable depth of undocumented fill which is believed to be associated with development of the salt pond. As observed in Boring 2, the fill consists of a dark gray, moist and soft sandy clay (CL) of low to moderate plasticity. The fill soils are also considered highly compressible and susceptible to settlement due to structural or fill loads.

4.4 Groundwater

Groundwater was observed in Borings 1, 2, and 3 drilled over the Estuarine deposits. Groundwater was not observed in Boring 4 where it was drilled in the upper portions of the site within Bay Point Formation. As observed in the borings, the depth to groundwater varied from approximately 2 to 7 feet below grade. However, groundwater was observed at the surface in a majority of the southerly half of the site. The exploratory borings were left open for 30 minutes to one hour to allow the water level to stabilize. The site is situated roughly 8 to 16 feet above mean sea level, and the portion of the Otay River just north and east of the site typically contains surface water. Consequently, it is our opinion that the observed groundwater is a permanent feature associated with the bay and Otay River.

5.0 GEOLOGIC HAZARDS

The subject site is located within an area which has previously been mapped by the City of San Diego Seismic Safety Element as having a high potential for liquefaction. Seismic hazards at the site may be caused by ground shaking during seismic events on nearby or distant active faults. Based on maps used in conjunction with the 1997 Uniform Building Code, the site is located approximately 6.8 miles from the Rose Canyon fault zone. An inferred fault is mapped approximately 1.5 miles east of the site in the City of San Diego Seismic Safety Study. Evidence of past soil failures, landslides, or active faulting on the site was not encountered.

5.1 Ground Rupture

No evidence of active faulting was found during the subsurface investigation, nor have any potentially active faults been mapped within the subject site. Accordingly, ground rupture is not considered to be a significant hazard at the site.

5.2 Liquefaction

Liquefiable soils typically consist of cohesionless sands and silts that are loose to medium dense, and saturated. To liquefy, these soils must be subjected to ground shaking of

sufficient magnitude and duration. The site is underlain by generally loose and soft sandy to silty estuarine deposits and a shallow groundwater table. Based on our preliminary evaluation, the potential for liquefaction to occur is high.

5.3 Subsidence

The subject site is not within an area known for fluid extraction (oil or water), nor is the area known for past cases of subsidence due to fluid removal (Alfors, 1973). It is our opinion that subsidence due to the extraction of fluids is remote. If not mitigated, the potential for significant seismically induced subsidence is anticipated to be high due to the soft to loose nature of the soils underlying the site.

5.4 Landslides and Lateral Spreading

Evidence of ancient landslides or slope instabilities was not observed at the site during our investigation. Accordingly, the potential for landslides to significantly impact the site is considered low. Due to the proximity of the San Diego Bay, the site may be susceptible to lateral spreading associated with a seismic event on a nearby active fault.

5.5 Tsunamis, Seiches, and Earthquake-Induced Flooding

Given the site's relatively low elevation above sea level and short distance from the ocean, damage due to tsunamis (seismically induced waves) is considered moderate to high. Although the occurrence of tsunamis in southern California is relatively infrequent, documented accounts do exist. Houston and Garcia (1974) published predicted run-up heights for coastal Southern California, using 100-year and 500-year events. Predicted run-up heights for the subject site range from approximately 5.3 feet for the 100-year recurrence, and approximately 10.0 feet for the 500-year recurrence. Based the site's elevation, most of the property appears to be above the elevation of the 100-year predicted tsunami runup, with some areas below the predicted 100-year runup elevation. The site may be subject to inundation by a 500-year predicted tsunami runup.

The site is adjacent to a large relatively confined body of water. Accordingly, the potential for seiches (oscillations in a body of water due to earthquake shaking) is considered moderate to high. Flooding after periods of rainfall may occur. The potential for flooding should be evaluated by the project civil engineer.

6.0 CONCLUSIONS

Based on our preliminary investigation and evaluation, it is our opinion that the site could be developed for proposed commercial, retail, industrial or hotel uses. However, mitigation of compressible and liquefiable soils will be necessary to provide suitable support for proposed improvements. From a geotechnical standpoint, the following conditions should be considered in determining site use and development costs:

- The subsurface soils are highly compressible and will consolidate upon placement of fill and structural loads. Areal settlement will occur over a period of time. The amount of settlement and length of time for settlement to occur is proportional to the height of fill placed and depth of compressible soils. Consolidation could be accelerated by the addition of a surcharge fill placed above the planned level of fill.

- Due to their loose relative density and the presence of a high water table, the existing soils are susceptible to liquefaction and will require mitigation prior to building construction.

- Heavy structural loads and basement foundations should be supported on a system of driven piles that extend into the underlying Bay Point Formation materials. One- to two-story structures could be supported on spread footings after completion of the consolidation period.

- Stabilization of the existing surface soils using geotextile and gravel will be necessary prior to placing fill soils.

- The on-site soils have a high potential for corrosion which may affect concrete in contact with the existing soils, ferrous metals, and underground buried utilities.

7.0 PRELIMINARY RECOMMENDATIONS

The following sections presents preliminary recommendations regarding geotechnical aspects of the site which will impact development. The following preliminary recommendations are based on our field explorations, laboratory testing, engineering evaluations, and our experience with similar soils and geologic conditions. This report is preliminary and will require a more detailed investigation after building locations and proposed improvements are known.

7.1 Grading

The site is currently underlain by highly compressible soils and a shallow groundwater table. The use of heavy equipment in close proximity to groundwater will create unstable subgrade conditions. Prior to placing fill, the subgrade may be stabilized using a layer of woven geotextile Type 270 WS, per "Greenbook" specification 213-2. As an alternate, Mirafi 700X geotextile or Tensar BX1100 geogrid, installed in accordance with the manufacturer's requirements, may be used to stabilize the subgrade. Generally, the geotextile or geogrid may be placed directly on the pumping subgrade after removing any large tire rutting. Geotextile laps should be at least 24 inches wide and be tightly secured in accordance with manufacturer's recommendations. A minimum of 2 feet of 1½-inch minus crushed rock should then be placed on top of the geotextile. The crushed rock material should be compacted to achieve a firm and unyielding condition.

Care should be taken during gravel placement to ensure the geotextile is not moved out of position or overstressed. Crushed rock material may be placed in one lift using a track dozer. To avoid overstressing the geotextile, the gravel should be pushed ahead of the dozer from end dumped piles. Geotextile should be stored in areas where damage by delivery trucks or equipment can be prevented.

Imported fill soils should be predominantly granular and have an expansion index of no more than 20 based on UBC Test Method 18-2 or ASTM D4829. The "open space" area north of the site may be used as a source of fill. We recommend that only the upper approximately 2 feet of existing sandy soil be used, and not the underlying clay and silt materials.

All fill and backfill to be placed in association with site construction should be accomplished slightly above optimum moisture content and using equipment that is capable of producing a uniformly compacted lift. The fill should be compacted to at least 95 percent relative compaction as defined by ASTM D 1557. Fill slopes should be constructed at a maximum inclination of 2:1 (horizontal to vertical). Fill slopes should be overbuilt and surcharged with the full height of fill extending above the proposed toe of slopes to consolidate the compressible soils beneath them and improve global stability.

7.2 Areal Settlement

Based on the current site elevations, we estimate the site will be raised approximately 8 to 10 feet to match the street grades along Palm Avenue. For that height of fill our settlement analysis indicates total areal settlement on the order of approximately 12 to 16 inches may occur on the northerly end of the site where the Estuarian soils are up to approximately 40 feet deep. On the southerly end where the Estuarian soils are on the order of approximately 25 feet deep, areal settlement on the order of approximately 8 to 10 inches may occur.

The time for settlement to occur may range between 14 to 16 months, depending on the height of fill and depth of compressible materials. This time period may be reduced to about 8 to 10 months by placing an additional 10-foot surcharge above the planned level of fill. Settlement may be further accelerated by the placement of wick drains spaced uniformly in a grid pattern. During grading, the rate and amount of settlement should be monitored by placing settlement monuments, pneumatic settlement cells, or magnetic extensometers. By monitoring the settlement, one can determine if settlement is completed and when construction can commence.

7.3 Foundations

Heavy loaded structures should be supported on a system of deep, driven piles. We also recommend that basement foundations in close proximity to the soft, compressible soils also be supported on driven piles. The piles may consist of 12-, 16-, or 24-inch square pre-cast concrete piles. For piles extended a minimum of 5 to 10 feet into Bay Point Formation, capacities of up to 150 to 200 kips per pile may be achieved. Pile lengths on the order of 50 to 35 feet in length may be necessary depending on the building locations.

To eliminate frictional downdrag loads, or negative skin friction, the piles should not be installed until areal settlement has taken place. Otherwise, significant loads may develop on the piles causing excessive settlement and/or pile failure. Final pile capacities should be provided by conducting a foundation investigation after building locations are known and after consolidation has occurred.

Spread footings, post-tension slabs, or grade beam foundations may be used for lightly loaded, one- to two- story structures, provided sufficient time has been allowed for areal settlement to occur. A bearing value of up to 2,500 pounds per square foot may be used for preliminary foundation design. We recommend shallow foundations be supported on a minimum 5-foot compacted fill mat placed uniformly beneath proposed structures.

7.4 Excavations Below Grade

Proposed buildings constructed at street level grade could have one level of basement beneath them. Basement levels should be water-proofed and designed for hydrostatic pressure due to possible variations in groundwater levels. Any excavations deeper than one basement level will encounter water seepage, instability, and soil heave at the base. If deep excavations are proposed, they should be properly shored with sheet piling extending to the required depths to prevent basement heave.

7.5 Soil Corrosivity

Soil samples were tested for water-soluble sulfate content to evaluate the general degree of sulfate attack on concrete in contact with soil. The test results are reported in Appendix C in terms of the percentage by weight of the water soluble sulfate in the soil. Based on the results of our test, the on-site soils have a severe degree of sulfate attack on concrete in contact with the soil. This would require that concrete piles be made using Type V cement. In addition, we anticipate the soil is high in salinity and would be highly corrosive to ferrous metals.

8.0 LIMITATIONS OF INVESTIGATION

This investigation was performed using the degree of care and skill ordinarily exercised, under similar circumstances, by reputable geotechnical consultants practicing in this or similar localities. No other warranty, expressed or implied, is made as to the conclusions and professional opinions included in this report.

The samples taken and used for testing and the observations made are believed representative of the project site; however, soil and geologic conditions can vary significantly between borings. As in most projects, conditions revealed by excavation may vary from the preliminary findings. If this occurs, the changed conditions must be evaluated by the geotechnical consultant and additional recommendations made, if warranted.

This report is issued with the understanding that it is the responsibility of the owner, or of his representative, to ensure that the information and recommendations contained herein are brought to the attention of the necessary design consultants for the project and incorporated into the plans, and the necessary steps are taken to see that the contractors carry out such recommendations in the field.

The findings of this report are valid as of the present date. However, changes in the condition of a property can occur with the passage of time, whether due to natural processes or the work of man on this or adjacent properties. In addition, changes in applicable or appropriate standards of practice may occur from legislation or the broadening of knowledge. Accordingly, the findings of this report may be invalidated wholly or partially by changes outside our control. Therefore, this report is subject to review and should not be relied upon after a period of three years.

This report is preliminary and should be followed with a final geotechnical investigation after specific building locations and proposed improvements are determined.

We appreciate this opportunity to be of professional service. Please call if you have any questions or require additional services.

Sincerely,

GEOTECHNICS INCORPORATED

Robert A. Torres, P.E. 43077
Senior Engineer

John R. Theissen, C.E. 28313, G.E. 825
Senior Engineer





APPENDIX A

REFERENCES

Alfors, J.T., Burnett, J.L, Gay, T.E. (1973). Urban Geology: Master Plan for California, California Division of Mines and Geology Notes, Bulletin 198.

American Society for Testing and Materials (1992). *Annual Book of ASTM Standards, Section 4, Construction, Volume 04.08 Soil and Rock; Dimension Stone; Geosynthetics*, ASTM, Philadelphia, PA, 1296 p.

Anderson, J. G. , Rockwell, T. K., Agnew, D. C. (1989). *Past and Possible Future Earthquakes of Significance to the San Diego Region, Earthquake Spectra, Vol. 5, No. 2. pp 299-335.*

California Division of Mines and Geology (1975). *Recommended Guidelines for Determining the Maximum Credible and the Maximum Probable Earthquakes, California Division of Mines and Geology Notes, Number 43.*

California Department of Conservation, Division of Mines and Geology (1992). *Fault Rupture Hazard Zones in California, Alquist-Priolo Special Studies Zone Act of 1972*: California Division of Mines and Geology, Special Publication 42.

California Department of Conservation, Division of Mines and Geology (1998). *Maps of Known Active Fault Near-Source Zones in California and Adjacent Portions of Nevada*, February 1998.

City of San Diego (1995). Seismic Safety Study, Geologic Hazards and Faults, Sheets 5 and 6, plot date: August 21.

Houston, J.R., and Garcia, A.R. (1974). Type 16 Flood Insurance Study: Tsunami Predictions for Pacific Coastal Communities: U. S. Waterways Experiment Station, Technical Report, H-74-3.

International Conference of Building Officials, 1997, Uniform Building Code.

Jennings, C. W. (1975). Fault Map of California, California Division of Mines and Geology, California, Geologic Data Map Series.

Kennedy, M. P., and Siang, S. T. (1977). Geology of National City, Imperial Beach and Otay Mesa Quadrangles, Southern San Diego Metropolitan Area, California: California Division of Mines and Geology, Map Sheet 29.

Ninyo & Moore (1999). *Preliminary Geotechnical Evaluation, South Bay Development Study, Imperial Beach, California,* dated August 29, 1989.

Robertson, P.K. and Campanella, R.G. (1989). *Guidelines for Geotechnical Design Using CPT and CPTU,* University of B.C., Vancouver, B.C., V6T 1Z4.

Seed, H.B., and Idriss, I.M. (1982). *Ground Motions and Soil Liquefaction during Earthquakes*: Berkeley, California, Earthquake Engineering Research Institute, 134p.

APPENDIX B

SUBSURFACE EXPLORATION

The subsurface exploration consisted of nine Cone Penetration Test soundings and four borings. The CPT's were conducted in general accordance with ASTM D5778, and were pushed using a PowerProbe direct push rig anchored with a 6-inch-diameter ground anchor. The borings were drilled using an 8-inch-diameter, rotary wash drill rig using drilling mud to prevent the hole from caving. The CPT's and borings were extended to depths of between approximately 8 and 40 feet below the existing ground surface. The approximate locations of the borings and CPT soundings are shown on Figure 2. Logs describing the subsurface conditions encountered are presented on the following Figures B-1 through B-14. Bulk and relatively undisturbed samples were obtained from the borings at selected intervals.

Bulk samples were sealed in plastic bags, labeled, and returned to the laboratory for testing. Relatively undisturbed samples were collected using thin-walled Shelby tubes in general accordance with ASTM D1587 and a modified California (CAL) sampler . The CAL sampler is a ring-lined tube with an inside diameter of 2 $^3/_8$ inches and an outside diameter of 3 inches. Ring samples were sealed in plastic bags, placed in rigid plastic containers, labeled, and returned to the laboratory for testing. The hammer used to drive the CAL sampler weighed 140 pounds, with a free fall of 30 inches. The number of blows needed to drive the CAL sampler 12 inches is shown on the attached logs. Relatively undisturbed samples of cohesive soils were collected using Shelby tubes using ASTM D 1587-94 as a guideline. The Shelby tubes used for sampling have an outside diameter of 3 inches and wall thickness of about 1/16 inch.

The boring and CPT locations and elevations were established by field surveys conducted by Port personnel. Soil conditions at locations between the borings may be substantially different from those at the specific locations explored. It should be recognized that the passage of time can result in changes in the soil conditions reported in our boring logs.


Geotechnics Incorporated

LOG OF CPT-1

Elevation: 14.1' MSL
Date: 4/12/00

Project No. 0298-019-00
Document No. 0-0477

FIGURE B-1

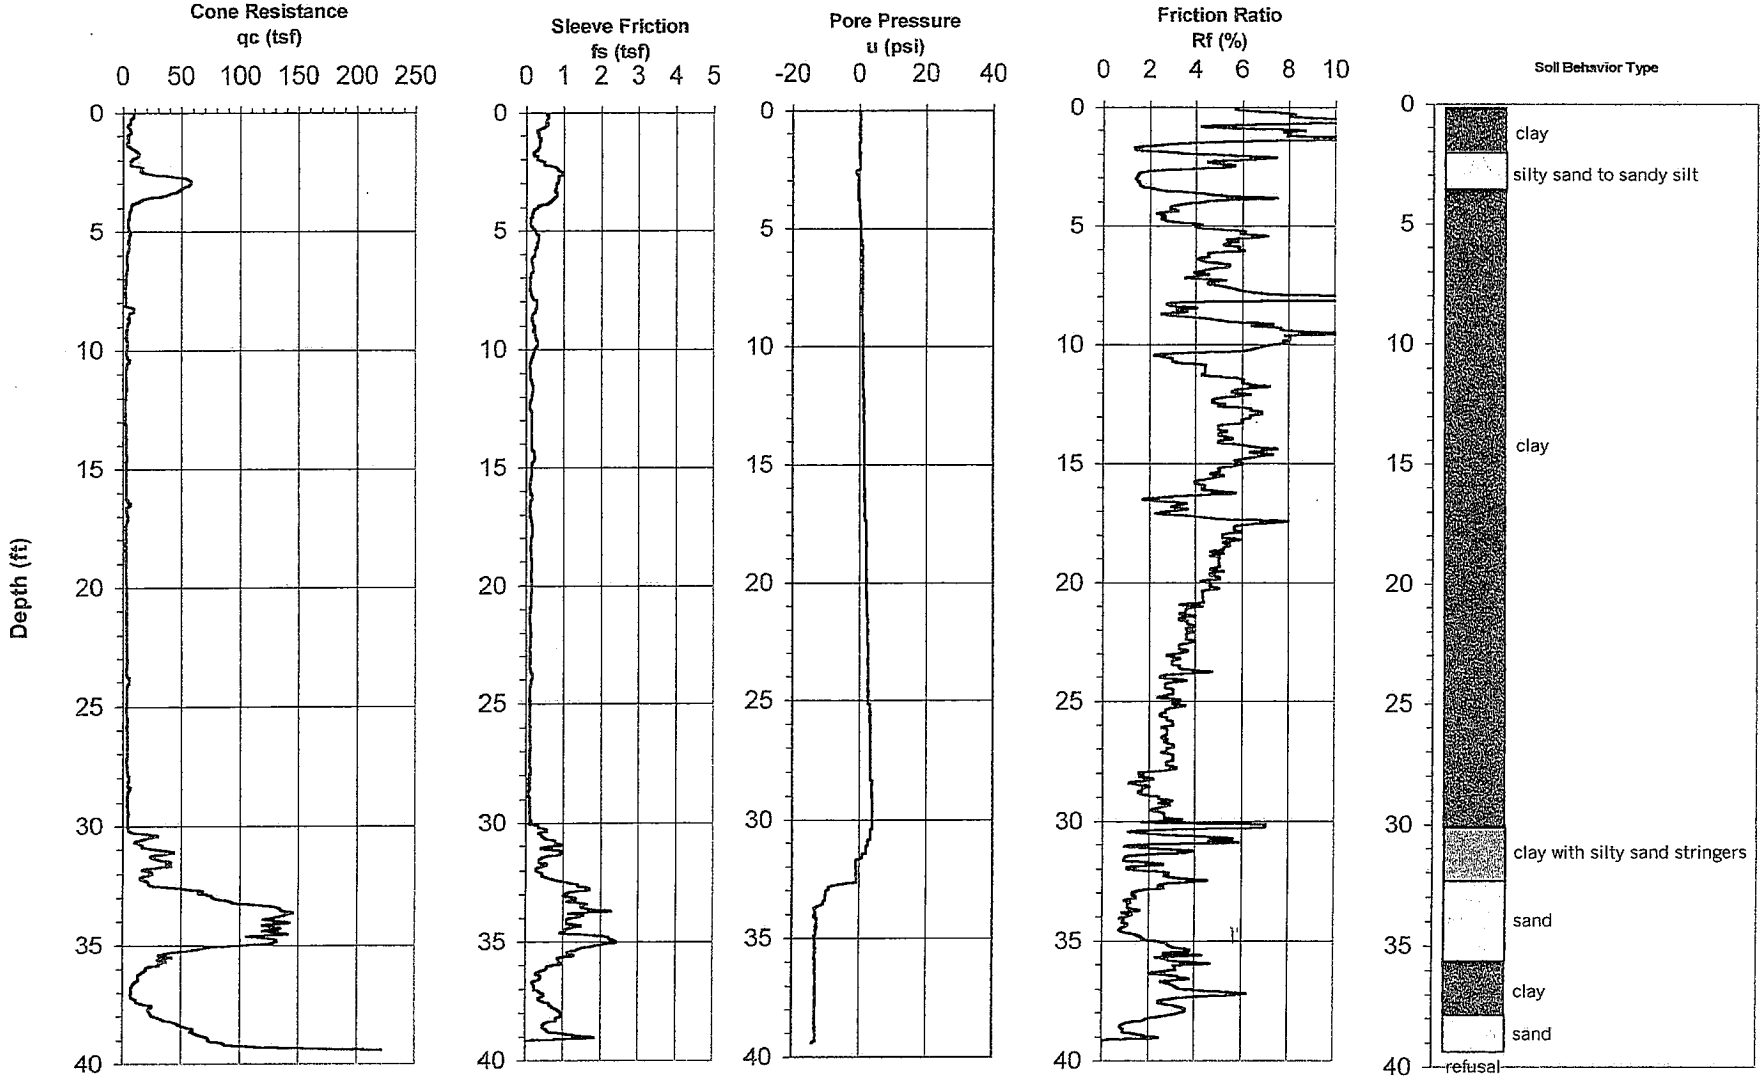


Geotechnics Incorporated

LOG OF CPT-2

Elevation: 8.4' MSL
Date: 4/12/00

Project No. 0298-019-00
Document No. 0-0477

FIGURE B-2

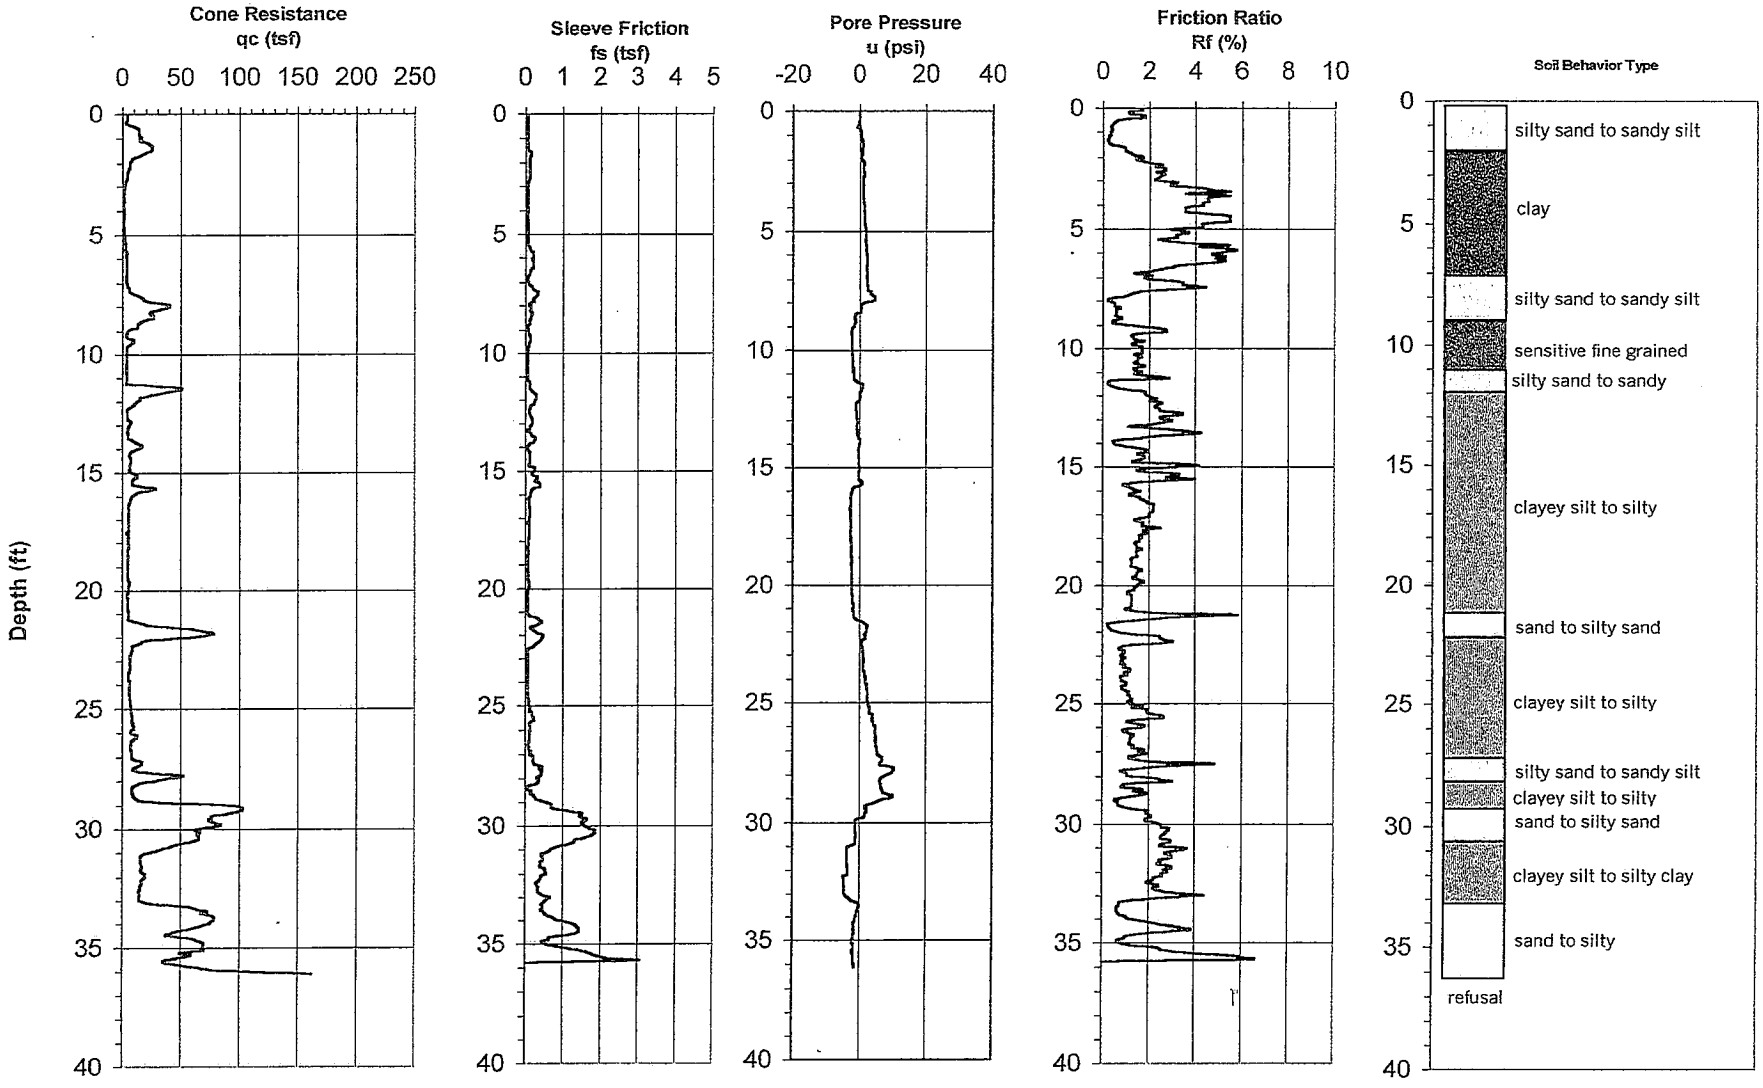


Geotechnics Incorporated

LOG OF CPT-3

Elevation: 11.4' MSL
Date: 4/12/00

Project No. 0298-019-00
Document No. 0-0477

FIGURE B-3

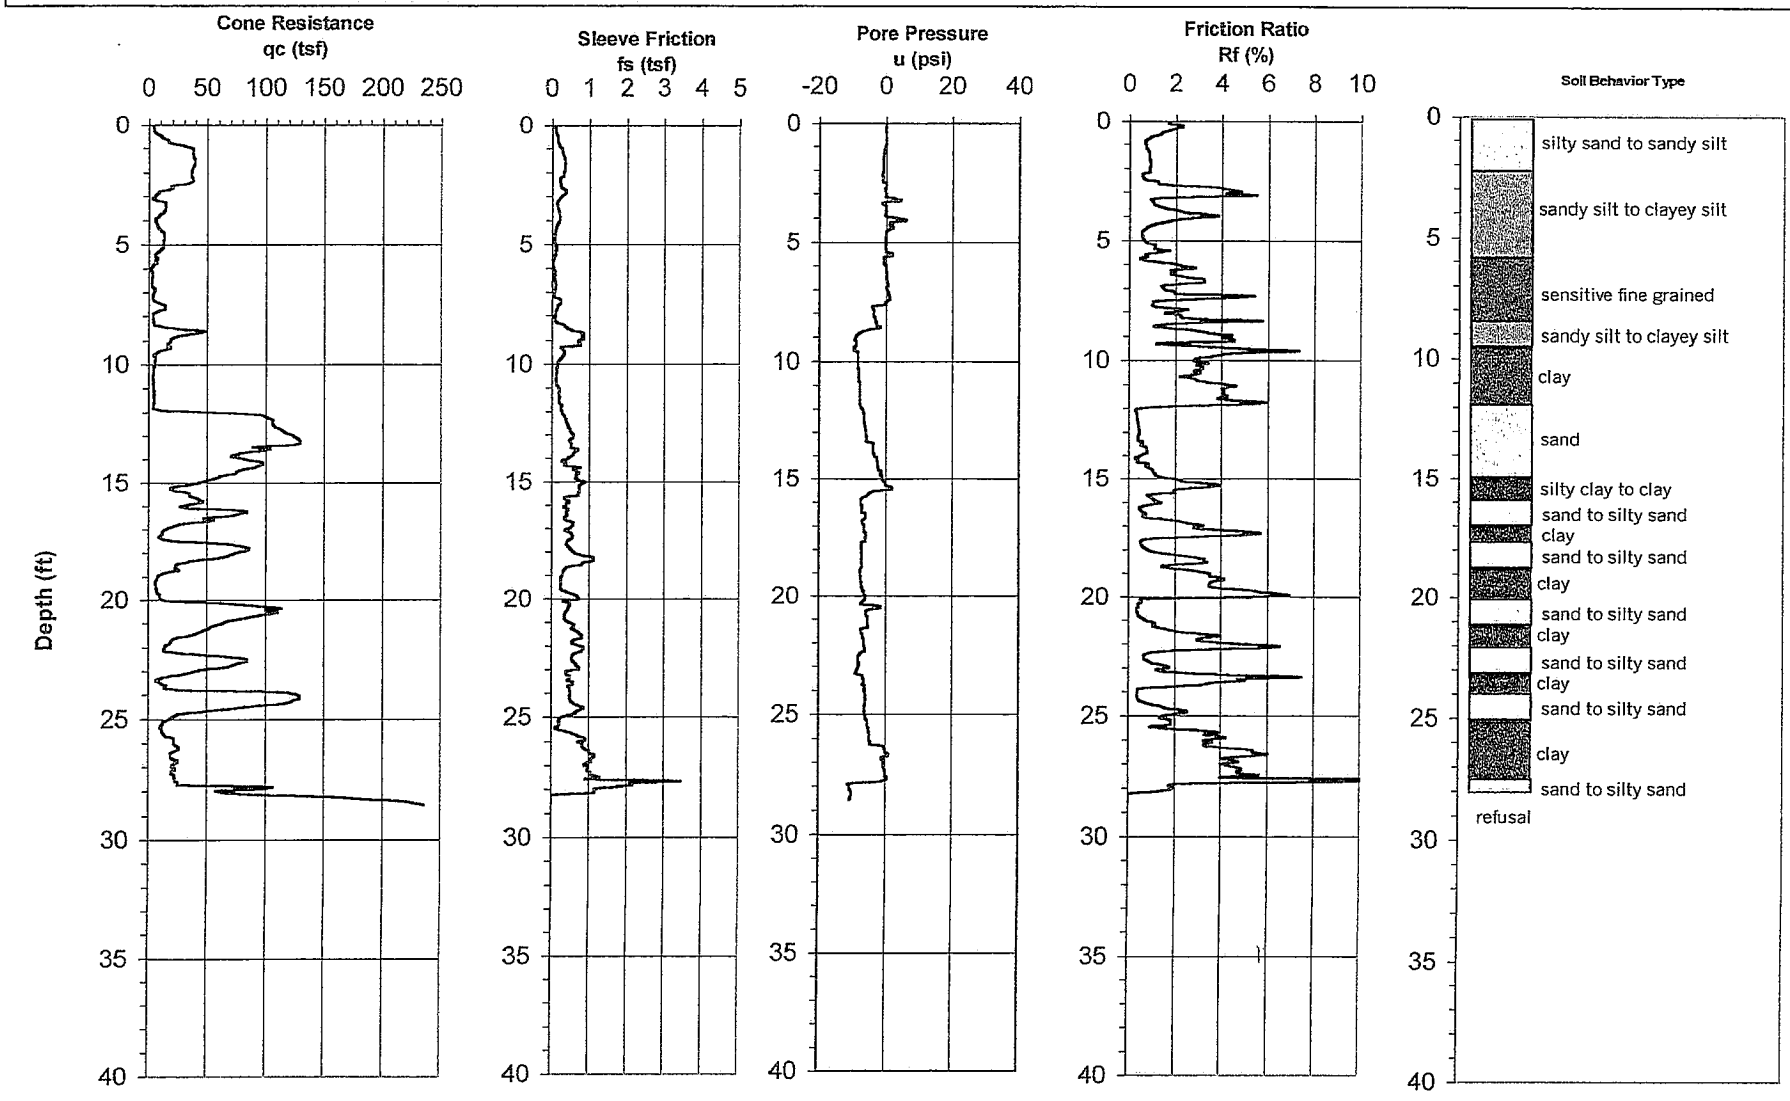


Geotechnics Incorporated

LOG OF CPT-4

Elevation: 10.1' MSL
Date: 4/12/00

Project No. 0298-019-00
Document No. 0-0477

FIGURE B-4

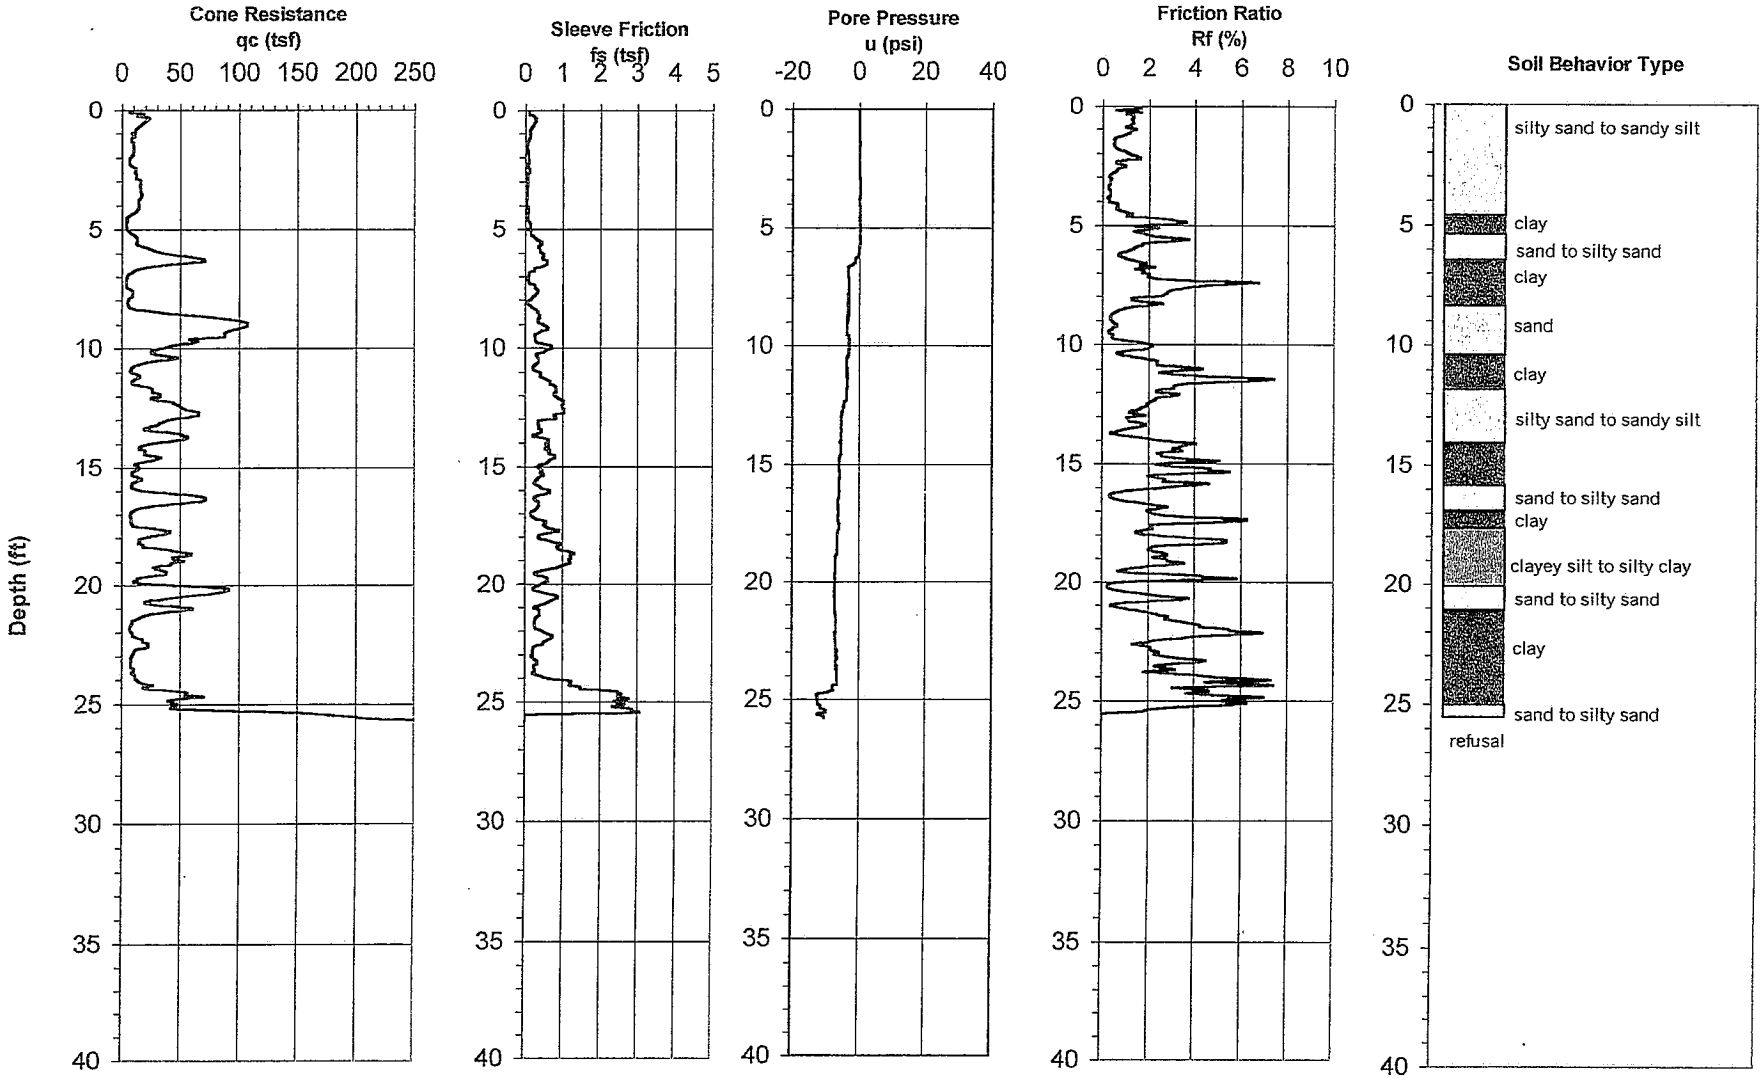


Geotechnics Incorporated

LOG OF CPT-5

Elevation: 8.1' MSL
Date: 4/12/00

Project No. 0298-019-00
Document No. 0-0477

FIGURE B-5

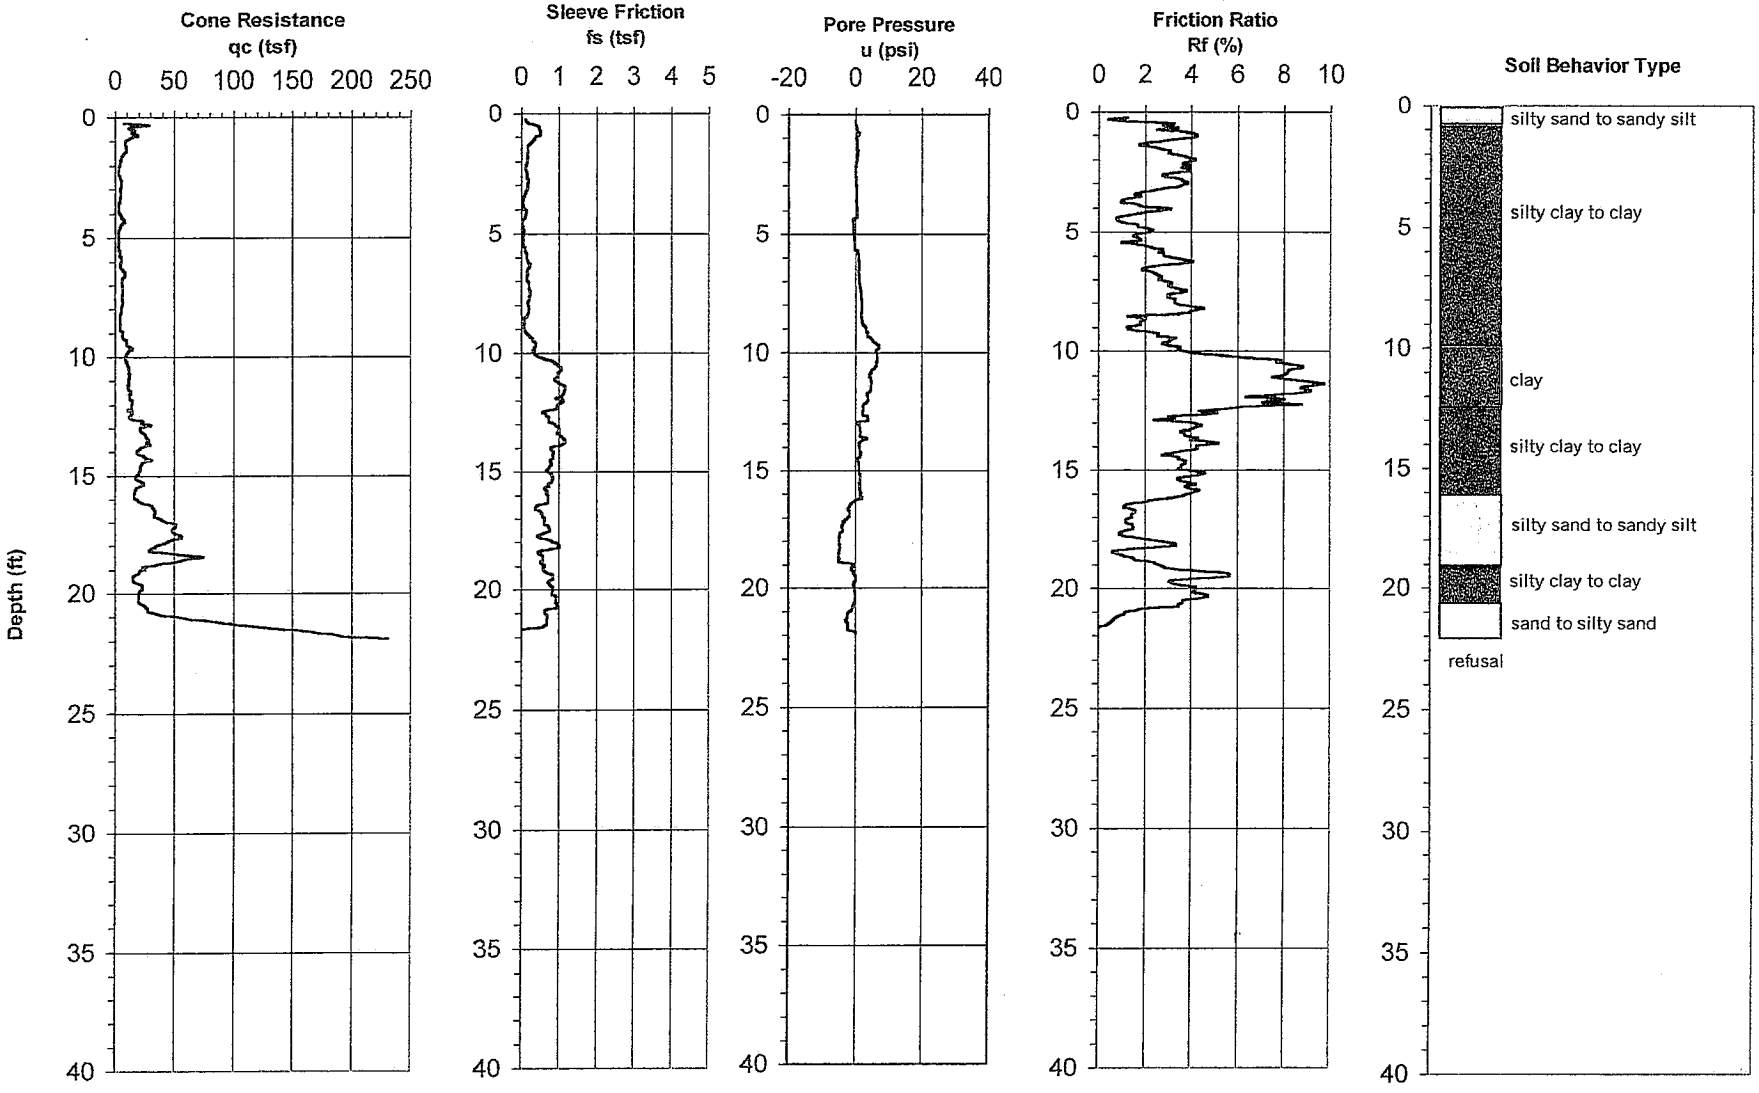


Geotechnics Incorporated

LOG OF CPT-6

Elevation: 9.8' MSL
Date: 4/12/00

Project No. 0298-019-00
Document No. 0-0477

FIGURE B-6

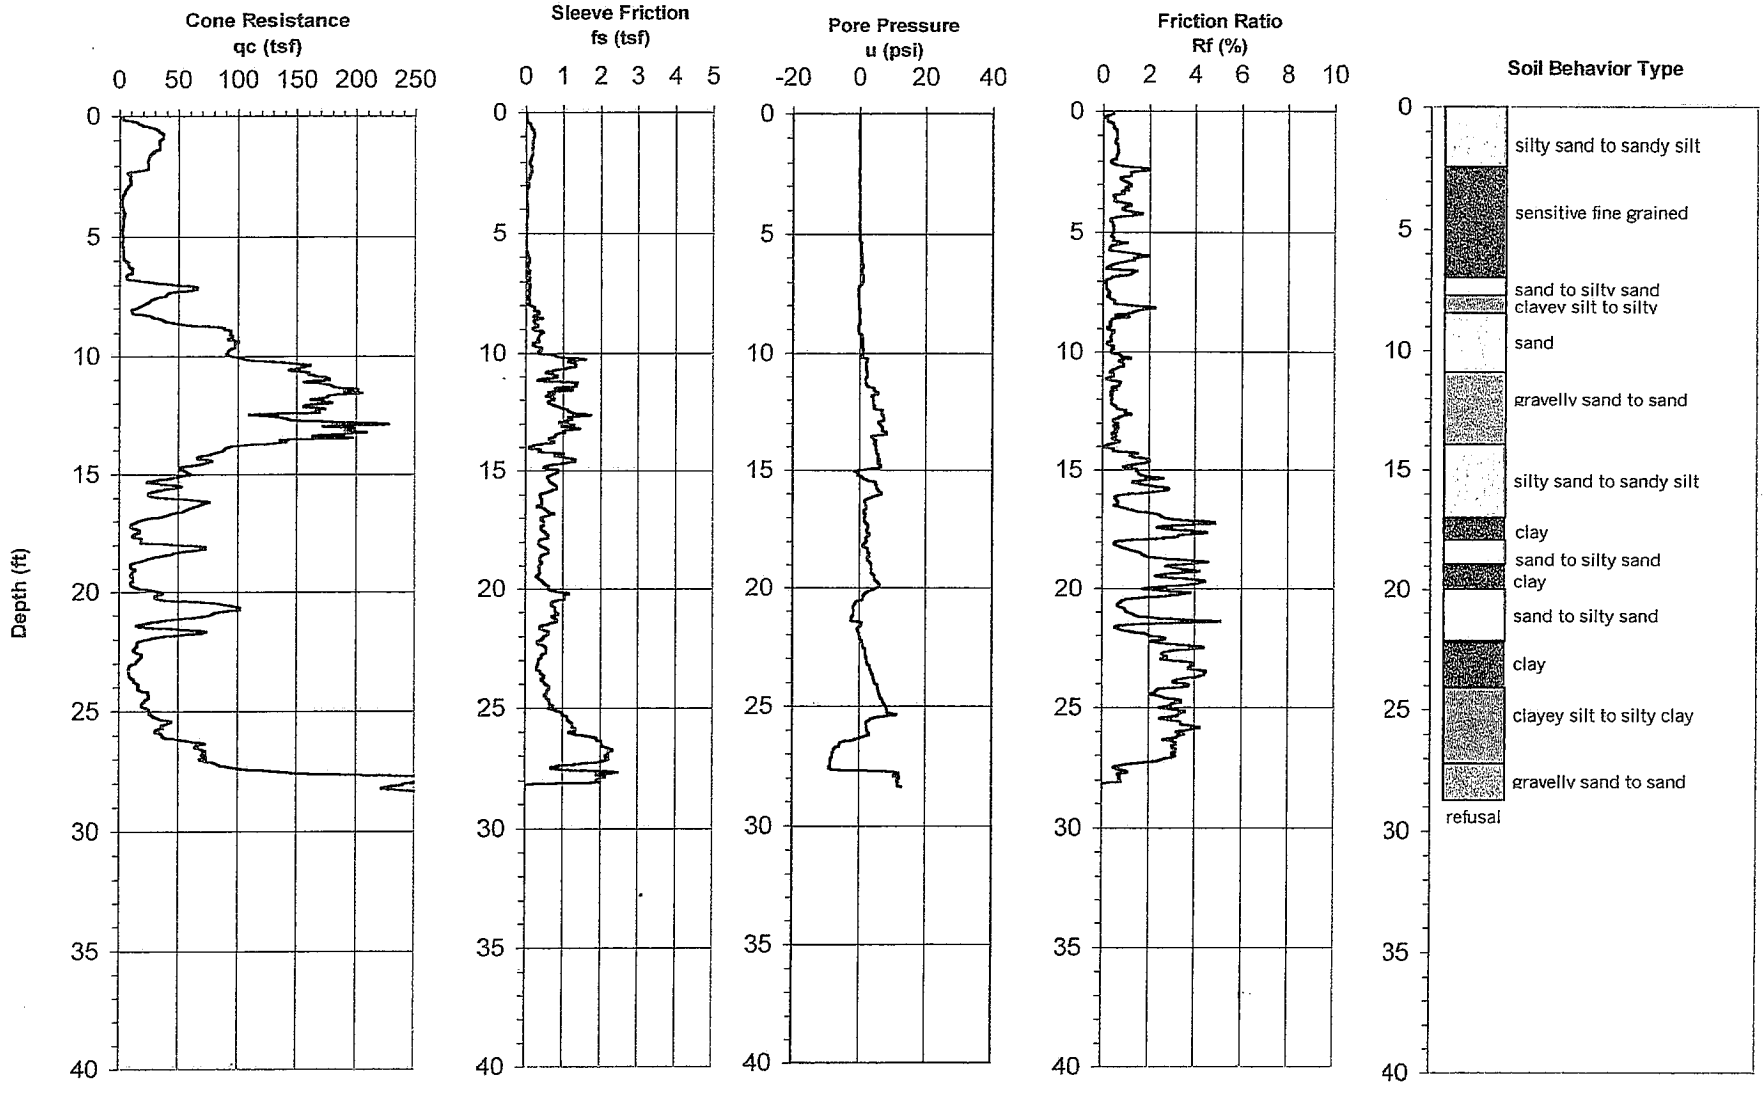


Geotechnics Incorporated

LOG OF CPT-7

Elevation: 10.0' MSL
Date: 4/12/00

Project No. 0298-019-00
Document No. 0-0477

FIGURE B-7

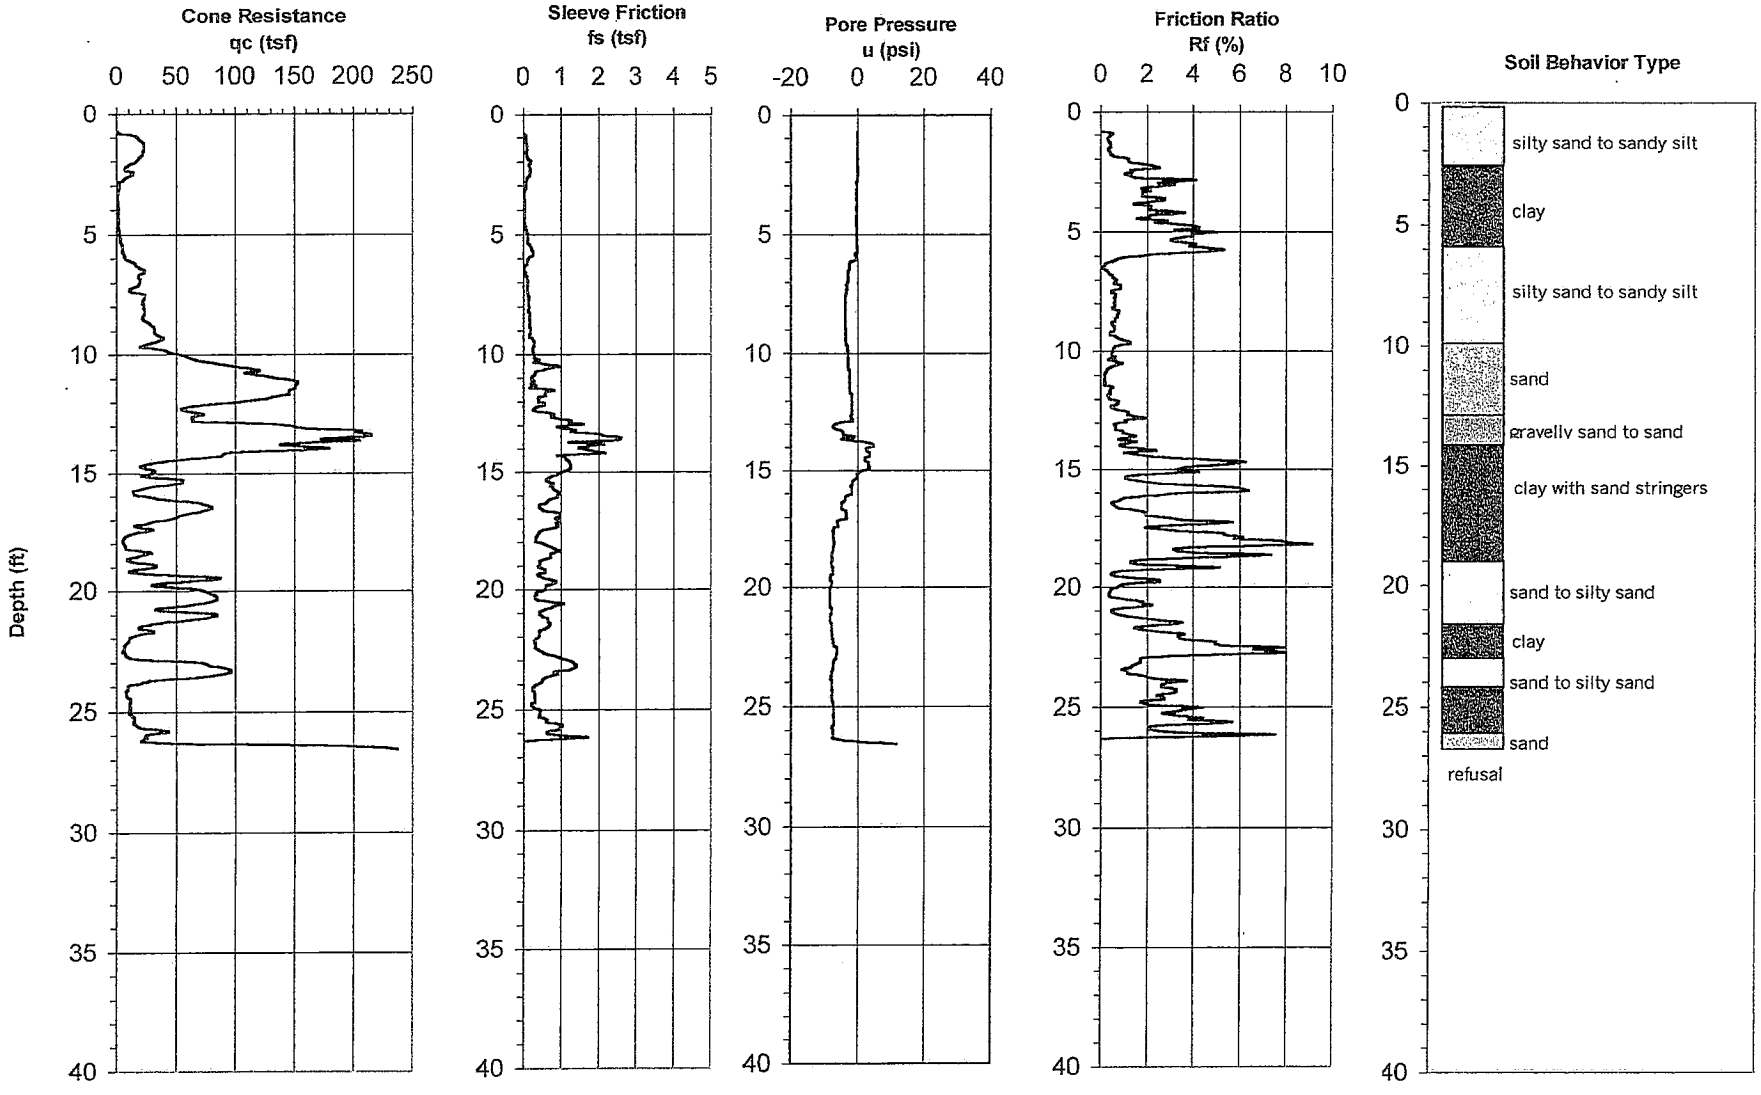


Geotechnics Incorporated

LOG OF CPT-8

Elevation: 15.7' MSL
Date: 4/12/00

Project No. 0298-019-00
Document No. 0-0477

FIGURE B-8

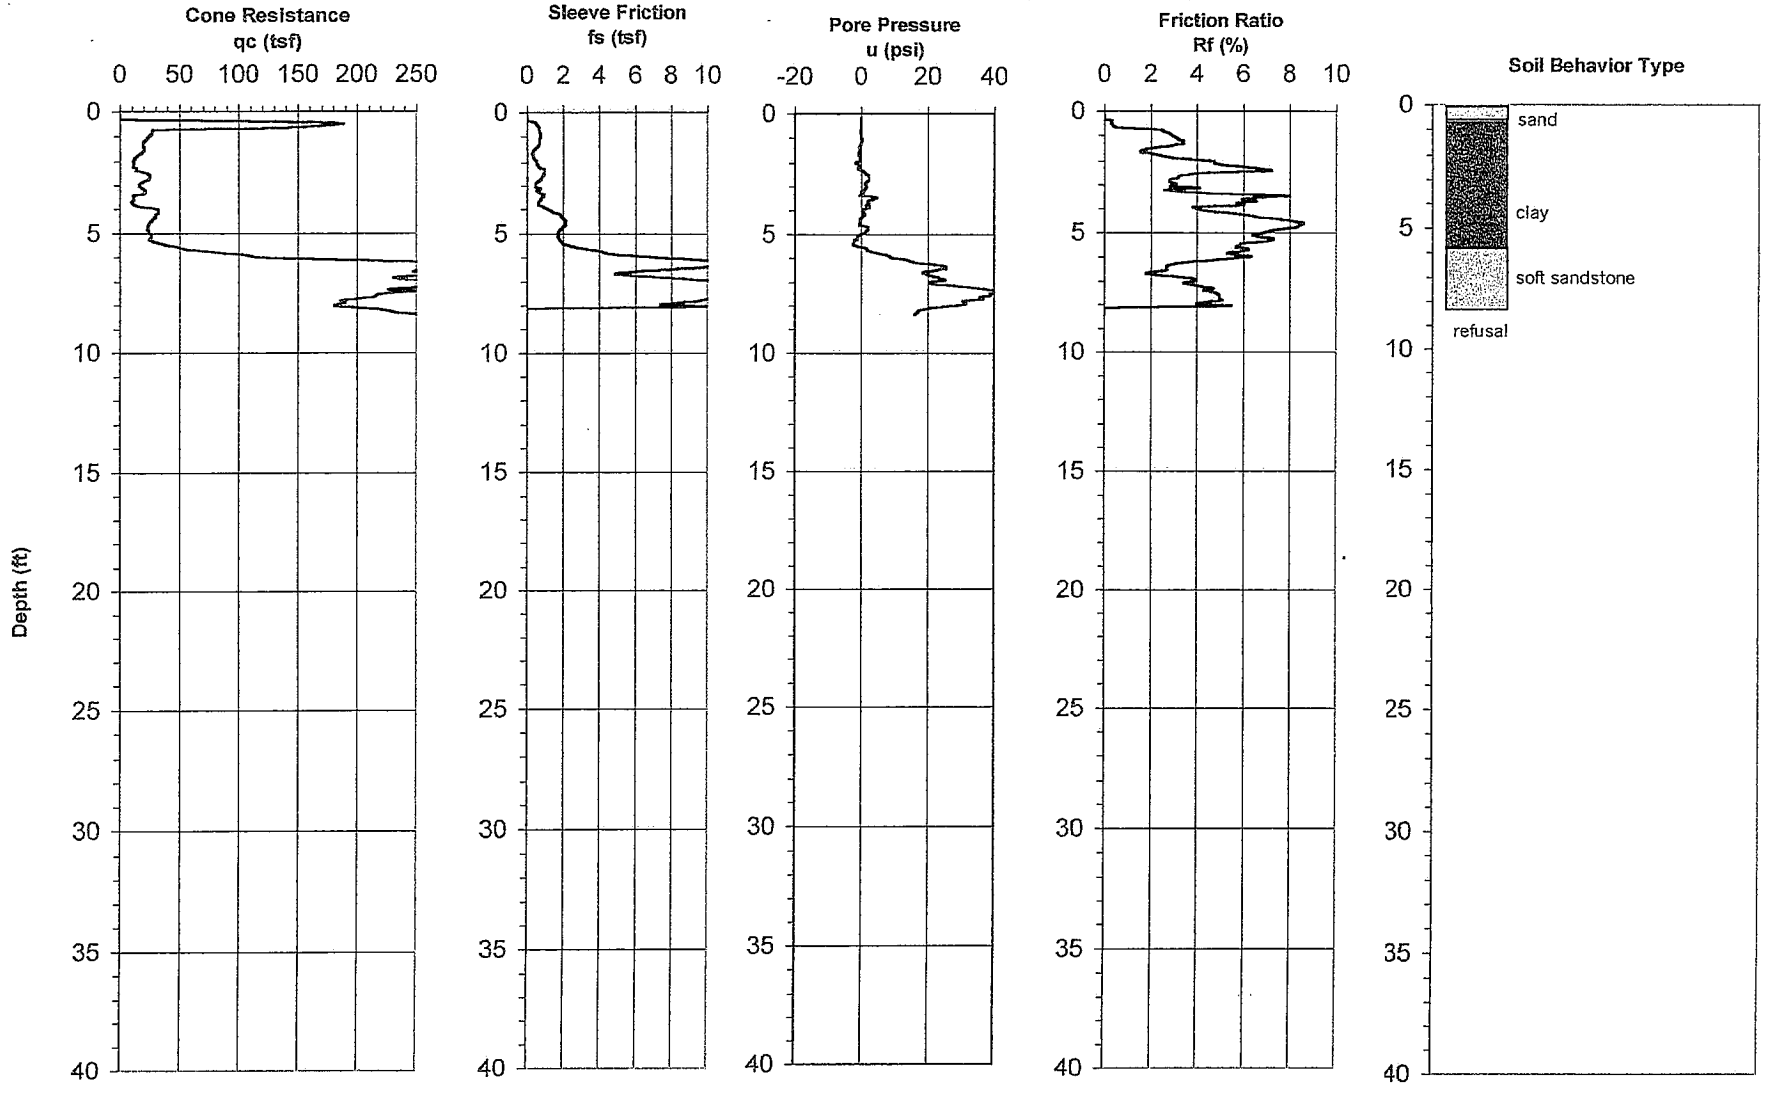


Geotechnics Incorporated


LOG OF CPT-9

Elevation: 14.0' MSL
Date: 4/12/00

Project No. 0298-019-00
Document No. 0-0477

FIGURE B-9

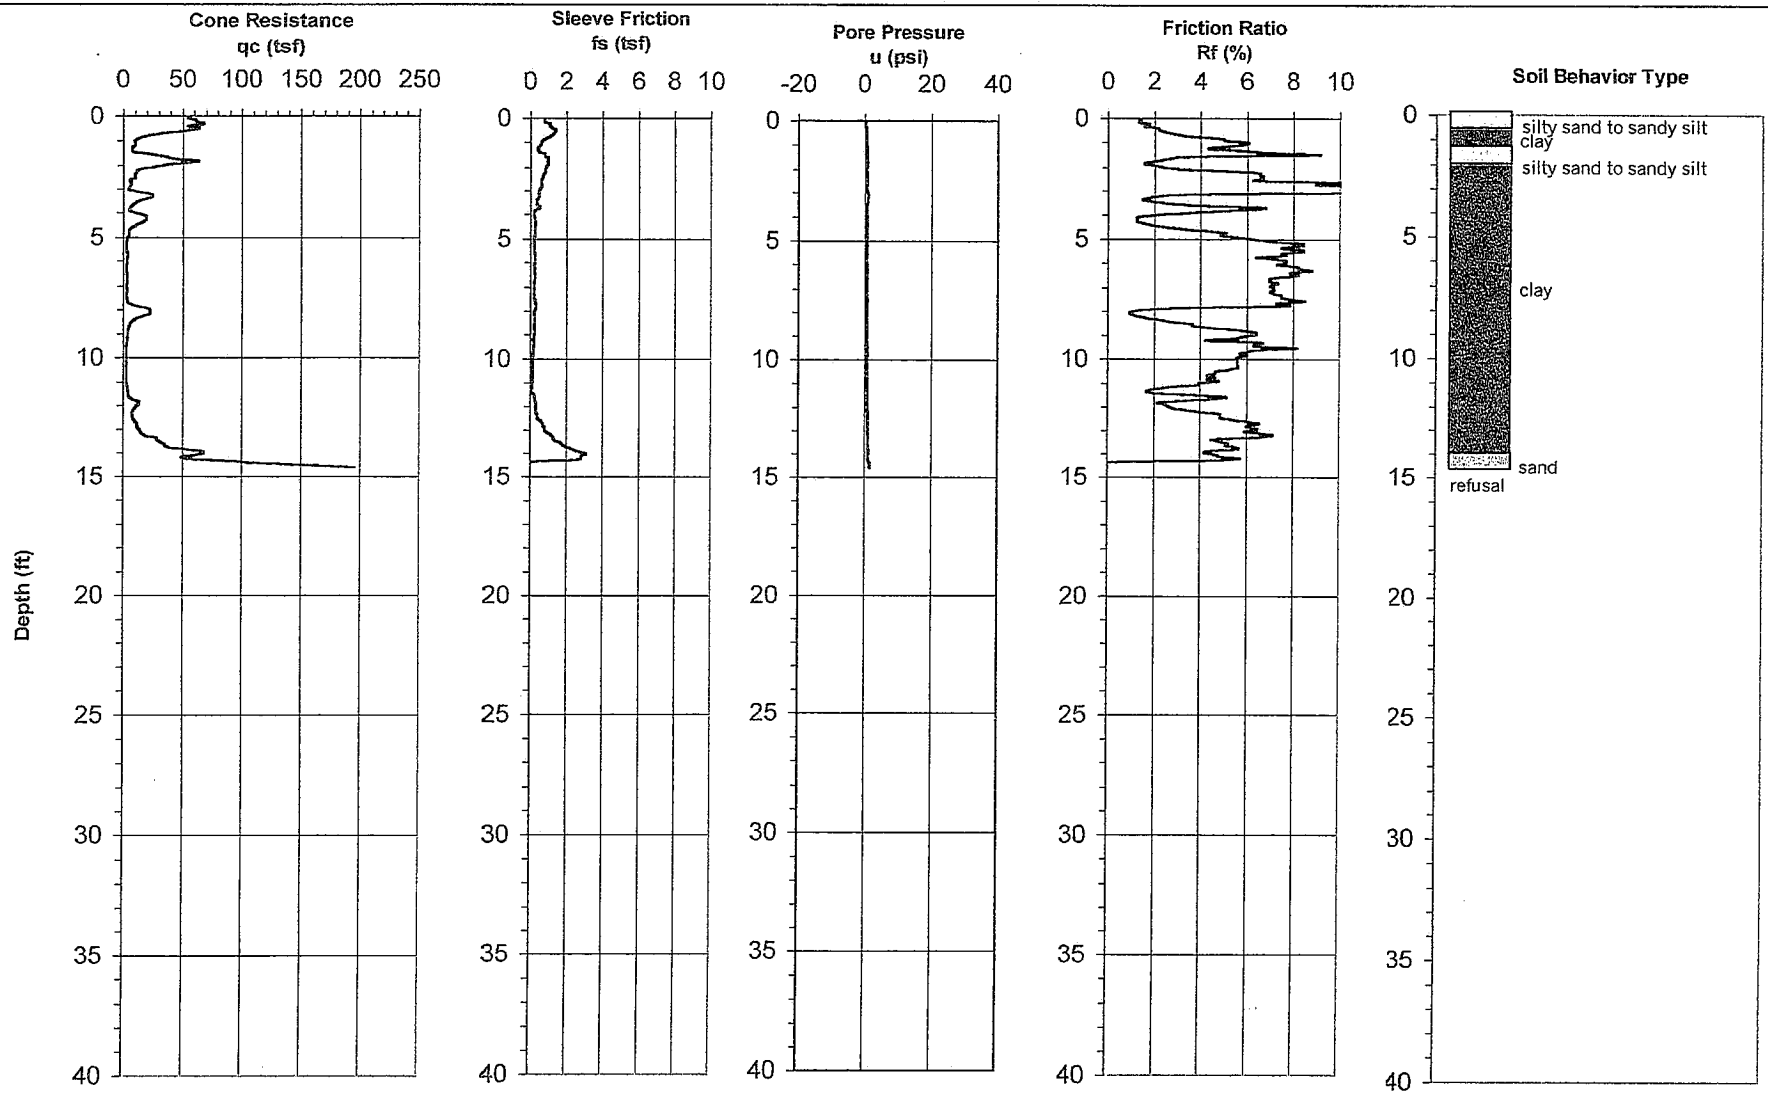

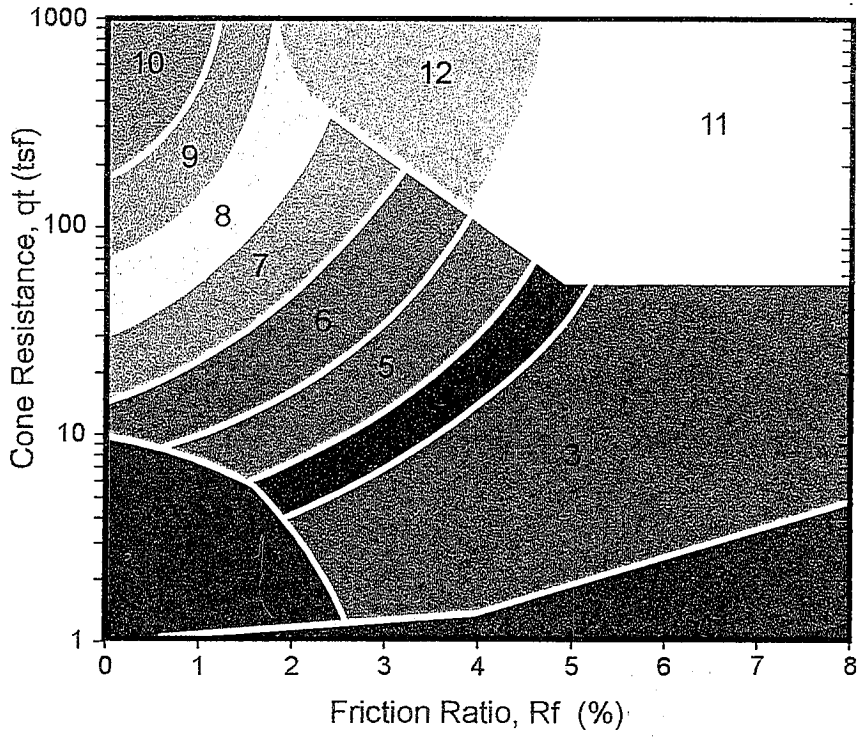

Zone	q_t / N	Soil Behavior Type	UCSCS
1	2	sensitive fine grained	OL-OH
2	1	organic material	Pt-OH
3	1	clay	CH
4	1.5	silty clay to clay	CL-CH
5	2	clayey silt to silty clay	ML-CL
6	2.5	sandy silt to clayey silt	MH-ML
7	3	silty sand to sandy silt	SM-ML
8	4	sand to silty sand	SP-SM
9	5	sand	SP
10	6	gravelly sand to sand	SW-SP
11	1	very stiff fine grained *	CL-MH
12	2	sand to clayey sand *	SP-SC

* overconsolidated or cemented

After Robertson and Campanella, 1988.

Geotechnics Incorporated

CPT CLASSIFICATION CHART

Project No. 0298-019-00
Document No. 0-0477

FIGURE B-10

LOG OF EXPLORATION BORING NO. 1

Logged by: JAA
Method of Drilling: 5"-Rotary Wash
Date Drilled: 4/12/00
Elevation: 11.3' MSL

DEPTH (FT)	BLOWS PER FT	DRIVE SAMPLE	BULK SAMPLE	DENSITY (PCF)	MOISTURE (%)	DESCRIPTION	LAB TESTS
1						ESTUARINE DEPOSITS: Sandy clay (CL), dark brown, moist to wet, fine grained sand, moderately plastic, soft.	
2							
3							
4							
5							
6	PUSH	SHE				No recovery 5 - 7 feet.	
7							
8							
9							
10							
11	PUSH	SHE				No recovery 10 - 12 feet.	
12							
13							
14							
15							
16	15	SPT				Stiff.	
17						Sand with gravels (SP-SM), dark gray, wet, fine grained, loose, nonplastic, subrounded gravels.	
18							
19							
20	8	CAL				No recovery 20 - 21 feet.	
21							
22						Clayey sand (SC), dark gray to dark brown, wet, fine grained, medium dense, low plasticity, subrounded gravels.	
23							
24							
25							
26	10	SPT					
27							
28							
29							
30							

PROJECT NO. 0298-019-00 GEOTECHNICS INCORPORATED FIGURE B-11

LOG OF EXPLORATION BORING NO. 1 (continued)

Logged by: JAA Date Drilled: 4/12/00

Method of Drilling: 5"-Rotary Wash Elevation: 11.3' MSL

DEPTH (FT)	BLOWS PER FT	DRIVE SAMPLE	BULK SAMPLE	DENSITY (PCF)	MOISTURE (%)	DESCRIPTION	LAB TESTS
31	102	CR		113	17.9	BAY POINT FORMATION (Qbp+Qn): Silty sandstone with gravel, dark gray to reddish brown, wet, fine grained, very dense, nonplastic, subrounded gravels.	
32						Caving at 32.5'.	
33							
34						Total depth: 32.5 feet.	
35						Groundwater encountered at 2 feet.	
36						Backfilled 4/13/00	
37							
38							
LOG OF EXPLORATION BORING NO. 2

Logged by: JAA
Method of Drilling: 5"-Rotary Wash
Date Drilled: 4/12/00
Elevation: 15.1' MSL

DEPTH (FT)	BLOWS PER FT	DRIVE SAMPLE	BULK SAMPLE	DENSITY (PCF)	MOISTURE (%)	DESCRIPTION	LAB TESTS
1						FILL: Sandy clay (CL), dark gray, moist to wet, fine grained sand, low to moderate plasticity, soft.	
2							
3							
4							
5							
6	2	SPT				ESTUARINE DEPOSITS: Clay (CL-CH), dark brown to dark grayish brown, moist, moderate to high plasticity, soft.	Soluble Sulfate
7							
8							
9							
10							
11	PUSH	SHE		102	54.9		Direct Shear, Consolidation
12							
13							
14							
15							
16	PUSH	SPT				Fat Clay (CH), medium to dark gray, wet, high plasticity, soft. (LL = 76, PI = 45.)	Atterberg Limits, Particle Size Analysis
17							
18							
19							
20							
21	PUSH	SHE				Clay (CL-CH), reddish brown, moist, moderate plasticity, soft.	Soluble Sulfate Direct Shear, Consolidation
22							
23							
24							
25	63	SPT				BAY POINT FORMATION (Qbp+Qn): Silty sandstone, reddish brown, moist to wet, fine grained, very dense, nonplastic.	
26							
27						Total depth: 26.5 feet Groundwater encountered at 5 feet Backfilled 4/13/00	
28							
29							
30							

PROJECT NO. 0298-019-00 **GEOTECHNICS INCORPORATED** FIGURE B-12

LOG OF EXPLORATION BORING NO. 3

Logged by: JAA
Method of Drilling: 5"-Rotary Wash
Date Drilled: 4/12/00
Elevation: 16.0' MSL

DEPTH (FT)	BLOWS PER FT	DRIVE SAMPLE	BULK SAMPLE	DENSITY (PCF)	MOISTURE (%)	DESCRIPTION	LAB TESTS
1						<u>ESTUARINE DEPOSITS:</u> Sandy clay (CL), dark brown, moist, fine grained sand, low plasticity, very stiff, few roots.	
2	25	SPT					
3							
4							
5	4	CAL		125	26.5	Very soft.	Direct Shear, Consolidation
6							
7							
8							
9							
10						Silty sand (SM), dark gray, wet, fine grained, very loose, non-plastic.	Atterberg Limits, Particle Size Analysis
11	4	SPT					
12							
13							
14							
15							
16	PUSH	SHE				No recovery 15 - 17 feet.	
17							
18						Approximate 6 - inch thick layer of subrounded gravels.	
19							
20						<u>BAY POINT FORMATION (Qbp+Qn)</u>: Clayey sandstone with gravels, gray to reddish brown, moist to wet, fine grained, very dense, low plasticity, subrounded gravels.	
21	85	SPT					
22						Total depth: 21.5 feet Groundwater encountered at 7 feet Backfilled 4/12/00	
23							
24							
25							
26							
27							
28							
29							
30							

PROJECT NO. 0298-019-00 **GEOTECHNICS INCORPORATED** FIGURE B-13

LOG OF EXPLORATION BORING NO. 4

Logged by: JAA
Method of Drilling: 5"-Rotary Wash
Date Drilled: 4/12/00
Elevation: 16.4' MSL

DEPTH (FT)	BLOWS PER FT	DRIVE SAMPLE	BULK SAMPLE	DENSITY (PCF)	MOISTURE (%)	DESCRIPTION	LAB TESTS
1						BAY POINT FORMATION (Qbp+Qn): Clayey sandstone, reddish brown, moist, fine grained, very dense, low plasticity.	
2							
3							
4							
5							
6	68	SPT					
7							
8							
9							
10	38	CAL				Medium dense, subrounded gravels.	
11							
12						Total depth: 11 feet Groundwater not encountered Backfilled 4/12/00	
13							
14							
PROJECT NO. 0298-019-00 GEOTECHNICS INCORPORATED FIGURE B-14

APPENDIX C

LABORATORY TESTING

Laboratory testing was conducted in a manner consistent with that level of care and skill ordinarily exercised by members of the profession currently practicing under similar conditions and in the same locality. No other warranty, expressed or implied, is made as to the correctness or serviceability of the test results or the conclusions derived from these tests. Where a specific laboratory test method has been referenced, such as ASTM, Caltrans, or AASHTO, the reference applies only to the specified laboratory test method and not to associated referenced test method(s) or practices, and the test method referenced has been used only as a guidance document for the general performance of the test and not as a "Test Standard." A brief description of the tests performed follows:

Classification: Soils were classified visually according to the Unified Soil Classification System. The soil classifications are shown on the boring logs of Appendix B. Classification was supplemented by laboratory testing in accordance with ASTM D422 and ASTM D4318. Classification of soils from the CPT's were derived using the CPT Classification Chart presented in Figure B-10.

In-Situ Moisture/Density: The in-place moisture content and dry unit weight of selected soil samples were determined using relatively undisturbed samples from the shelby tubes and liner rings of a CAL sampler. The dry unit weight and moisture content are shown on the boring logs in Appendix B.


Particle Size Analysis: Particle size analysis was performed in general accordance with the laboratory procedures outlined in ASTM D422. The grain size distribution was used to estimate presumptive soil strength parameters and foundation design criteria. The results are given in Figures C-1.1 and C-1.2.

Atterberg Limits: The Atterberg limits were determined by using ASTM D4318. The results are summarized in Figures C-1.1 and C-1.2.

Sulfate Content: To assess the potential for reactivity with below grade concrete, selected soil samples were tested for water-soluble sulfate content. The water soluble sulfate was extracted under vacuum from the soil using 100:1 and 200:1 (water to dry soil) dilution ratios. The extracted solution was then tested for water soluble sulfate in general accordance with ASTM D516. The results are presented on Figure C-2.

Direct Shear: The shear strengths of selected samples were determined by performing direct shear tests in general accordance with ASTM D3080. Relatively undisturbed Shelby tube samples and samples from the liner rings of a 2 $^{3}/_{8}$-inch ID Modified California sampler were tested. The results of these laboratory tests are summarized in Figures C-3.1 through C-3.3.

Consolidation: Selected relatively undisturbed Shelby tube samples were tested for one-dimensional consolidation in general accordance with ASTM D2435. Consolidation test results are summarized in Figures C-4.1 through C-4.3.

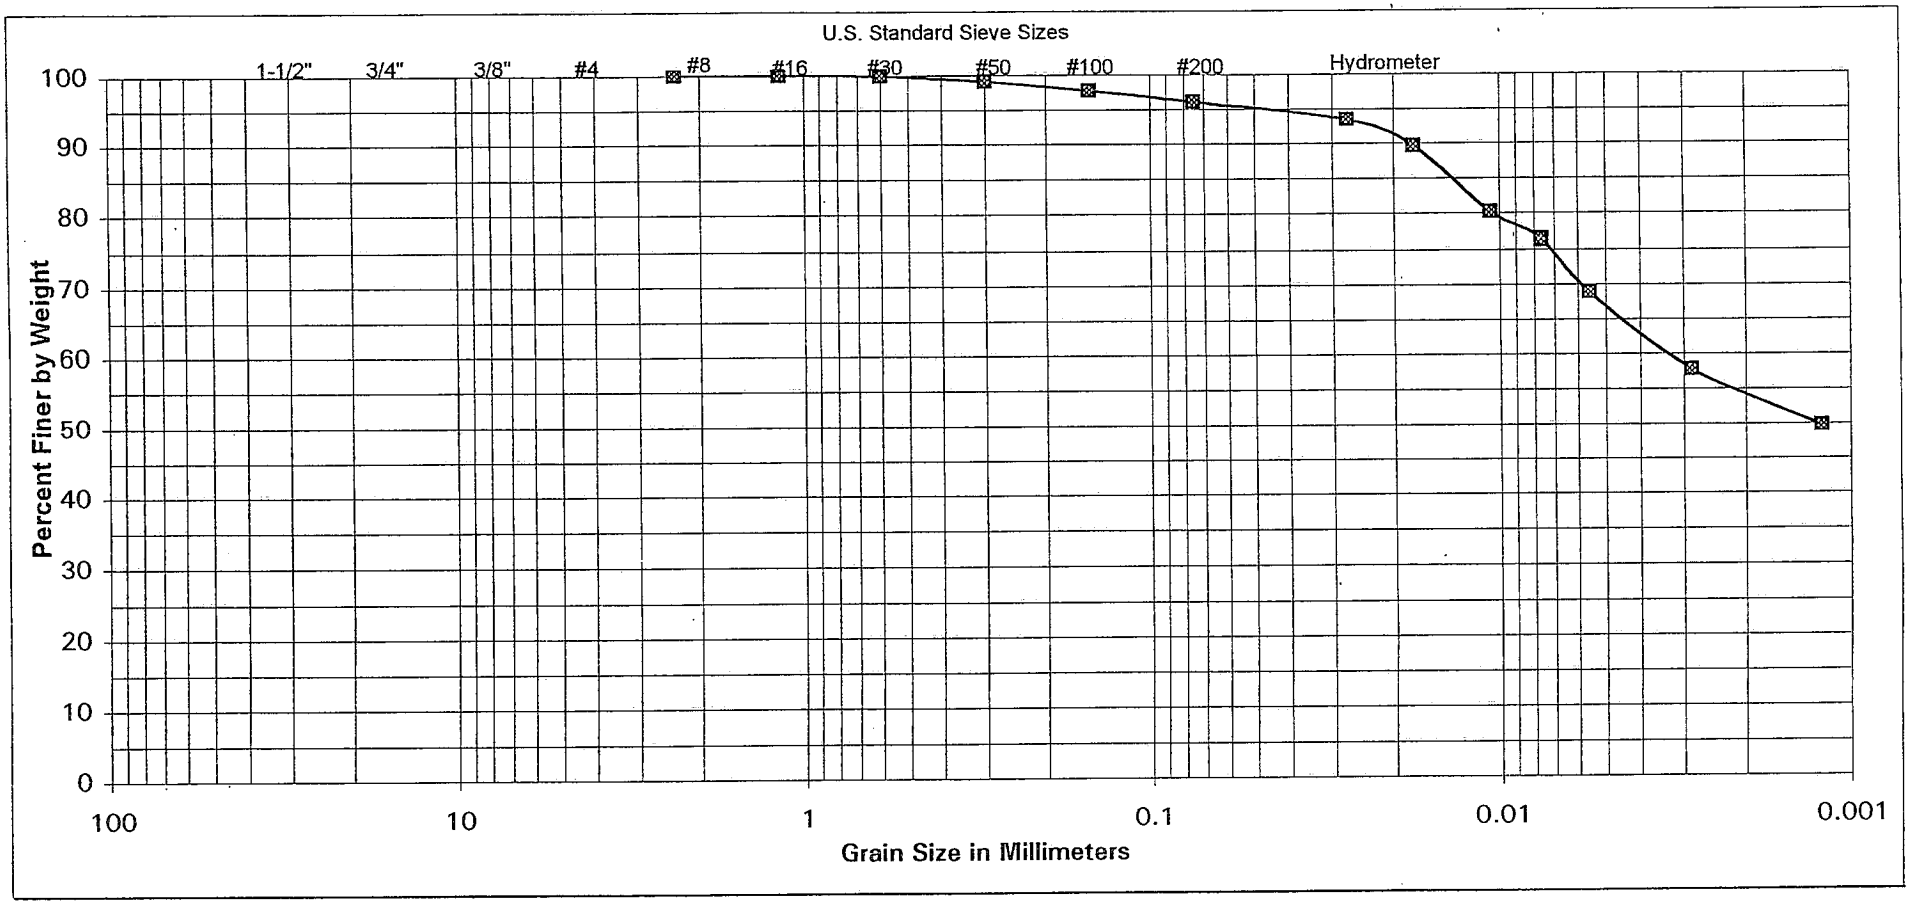

COARSE	FINE	COARSE	MEDIUM	FINE	SILT AND CLAY
GRAVEL		SAND			

SAMPLE	
EXPLORATION NUMBER:	B2
SAMPLE LOCATION:	15' - 16.5'


UNIFIED SOIL CLASSIFICATION:	CH
DESCRIPTION:	FAT CLAY

ATTERBERG LIMITS
LIQUID LIMIT: 76
PLASTIC LIMIT: 31
PLASTICITY INDEX: 45

Geotechnics Incorporated

SOIL CLASSIFICATION

Project No. 0298-019-00
Document No. 0-0477
FIGURE C-1.1

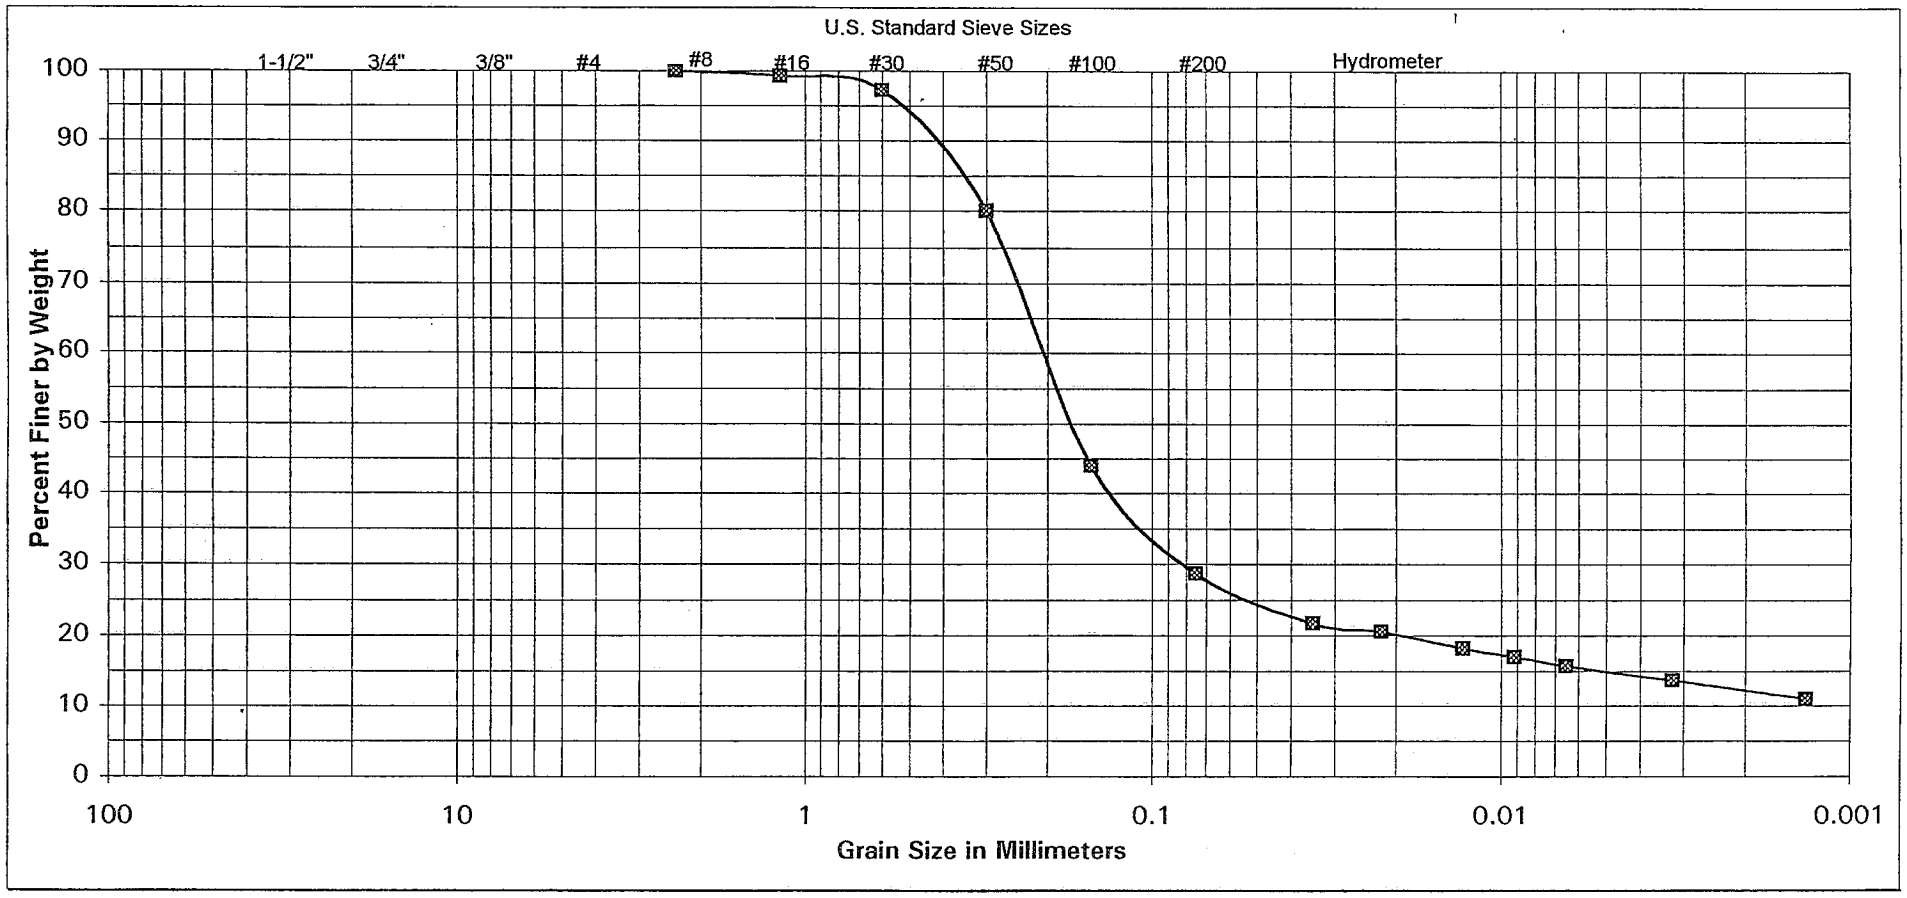

COARSE	FINE	COARSE	MEDIUM	FINE	SILT AND
GRAVEL		SAND			CLAY

SAMPLE	
EXPLORATION NUMBER:	B3
SAMPLE LOCATION:	10' - 11.5'

UNIFIED SOIL CLASSIFICATION:	SM
DESCRIPTION:	SILTY SAND

ATTERBERG LIMITS
LIQUID LIMIT: NP
PLASTIC LIMIT: NP
PLASTICITY INDEX: NP

Geotechnics Incorporated

SOIL CLASSIFICATION

Project No. 0298-019-00
Document No. 0-0477
FIGURE C-1.2

SULFATE, pH, and RESISTIVITY


SAMPLE	SULFATE CONTENT (% of Dry Soil Weight) (SMEWW4500S0$_4$E)	pH (CALTRANS 643)	RESISTIVITY (ohm-cm) (CALTRANS 643)	
			As-Received	Saturated
B2 @ 5' - 6½'	0.46	NT	NT	
B2 @ 20' - 22'	0.11	NT	NT	


Soil Resistivity in ohm-cm	General Degree of Corrosivity to Ferrous Metal
0 to 1,000	Very Corrosive
1,000 to 2,000	Corrosive
2,000 to 5,000	Moderately Corrosive
5,000 to 10,000	Mildly Corrosive
Greater than 10,000	Slightly Corrosive

Water Soluble Chloride (Cl) Content in % of Dry Soil Weight	General Degree of Corrosivity to Metal
over 0.15%	Severely Corrosive
0.15 % to 0.03%	Corrosive
0.03 % to 0.00%	Negligible

Water Soluble Sulfate (SO_4) Content in % of Dry Soil Weight	General Degree of Reactivity with Concrete
over 2.00 %	Very Severely Reactive
2.00 % to 0.2 %	Severely Reactive
0.20 % to 0.10 %	Moderately Reactive
0.10 % to 0.00%	Negligible

Reference Table 19-A-4 Uniform Building Code

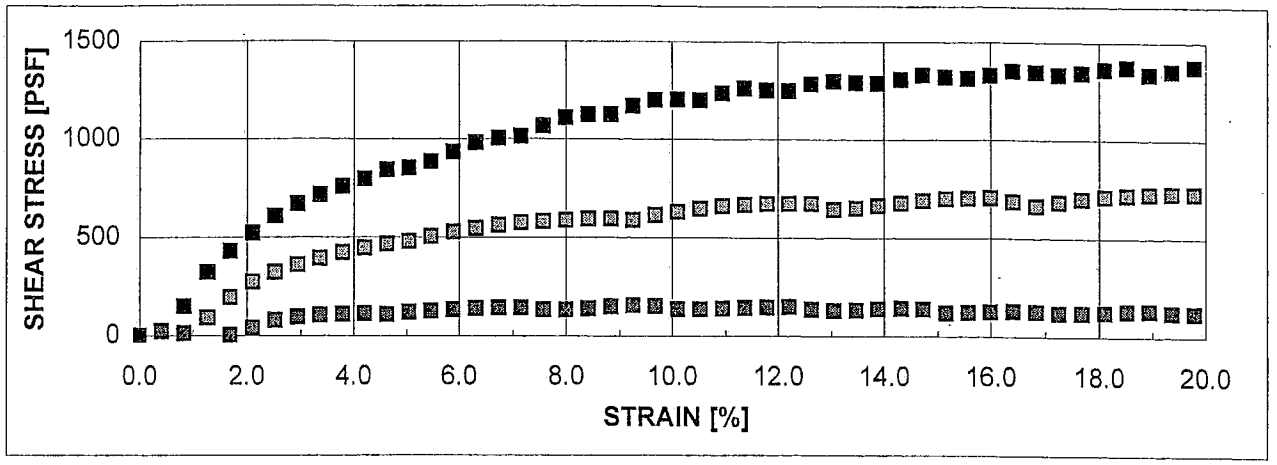

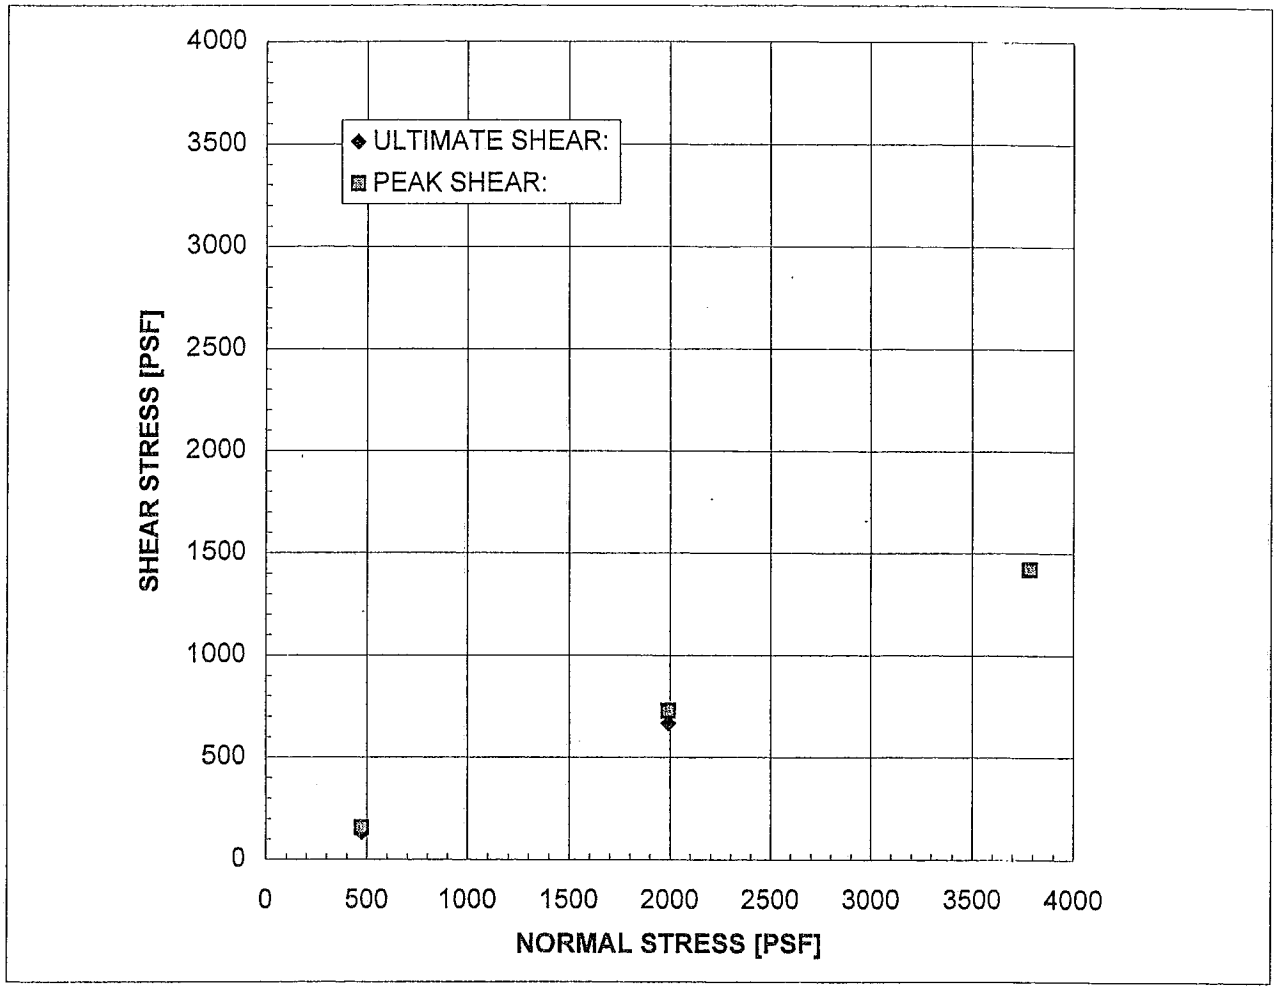

SAMPLE: B2 @ 10' - 12'

ESTUARINE DEPOSITS: Dark brown fat clay (CH)

	PEAK	ULTIMATE
ϕ'	19 °	18 °
C'	0 PSF	0 PSF

STRAIN RATE: 0.0020 IN/MIN
(Sample was consolidated and drained)


	IN-SITU	AS-TESTED
γ_d	66.1 PCF	66.1 PCF
w_c	54.9 %	61.6 %


Geotechnics Incorporated

DIRECT SHEAR TEST RESULTS

Project No. 0298-019-00
Document No. 0-0477

FIGURE C-3.1

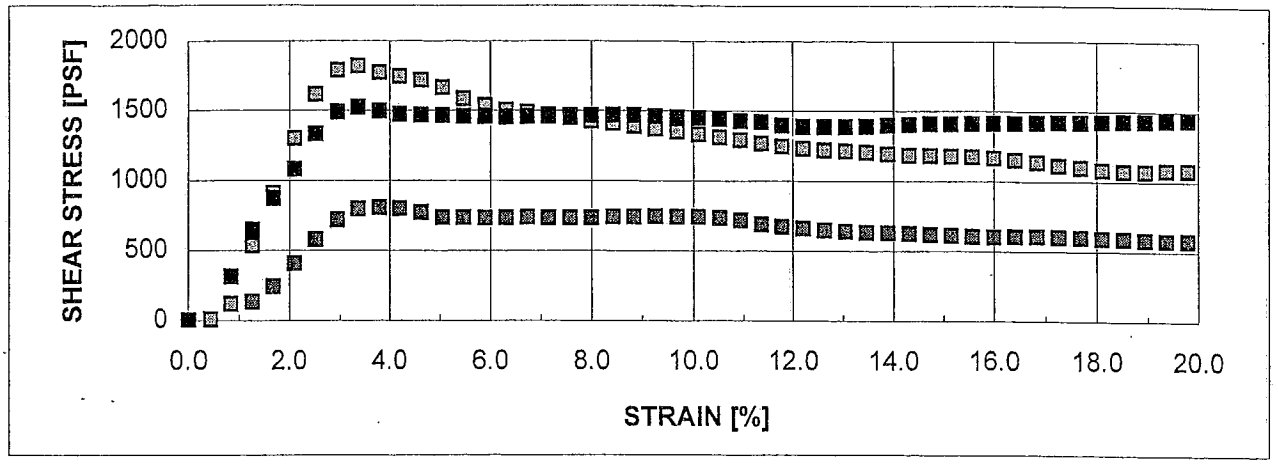

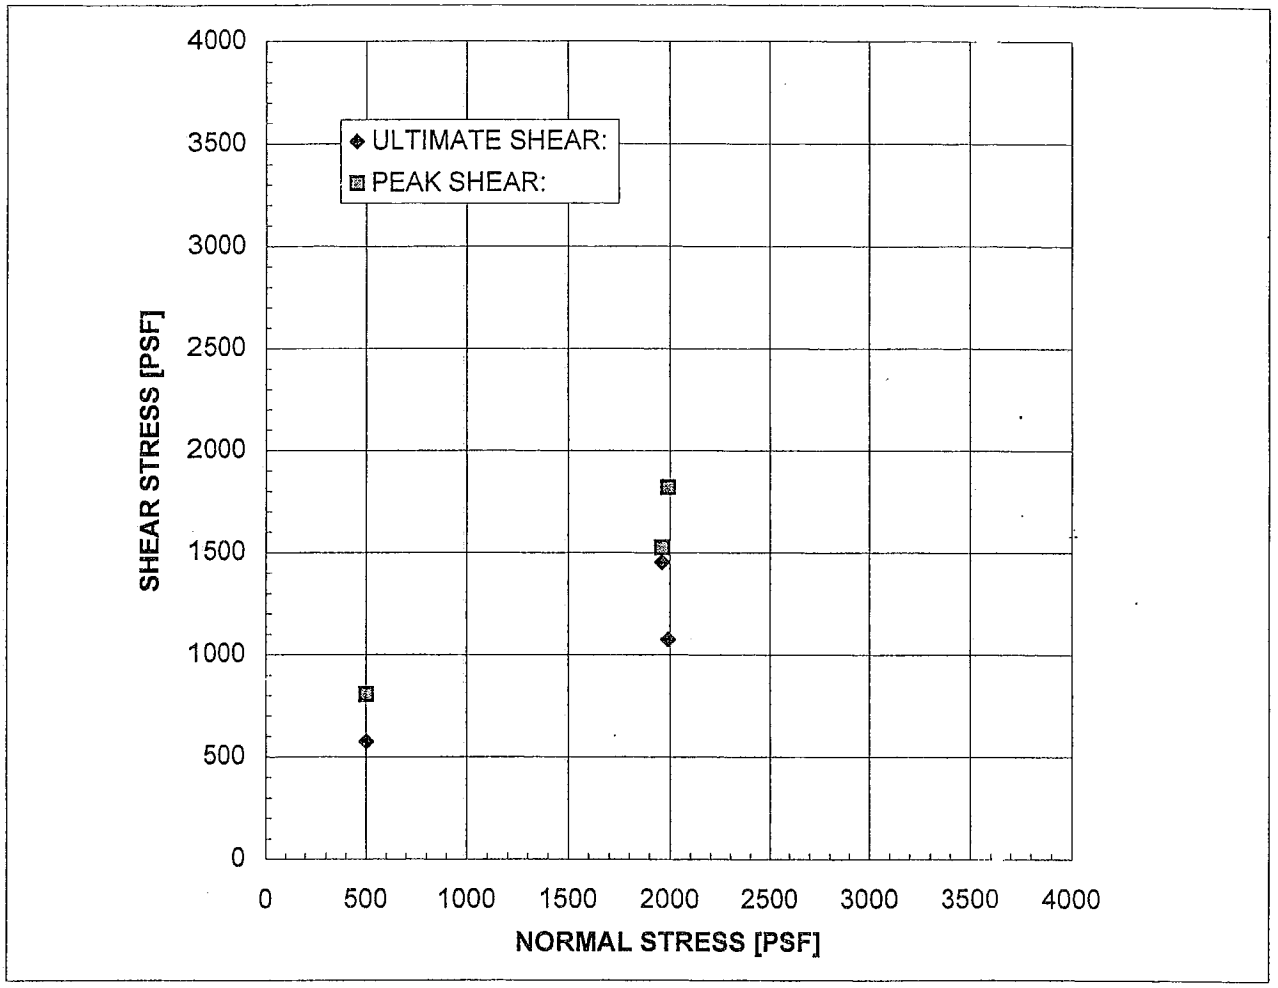

SAMPLE: B2 @ 20-1/2' - 21'

ESTUARINE DEPOSITS: Reddish brown clay (CL)

	PEAK	ULTIMATE
ϕ'	27 °	18 °
C'	500 PSF	400 PSF

STRAIN RATE: 0.0100 IN/MIN
(Sample was consolidated and drained)


	IN-SITU	AS-TESTED
γ_d	119.0 PCF	119.0 PCF
w_c	14.5 %	21.1 %


Geotechnics Incorporated

DIRECT SHEAR TEST RESULTS

Project No. 0298-019-00
Document No. 0-0477

FIGURE C-3.2

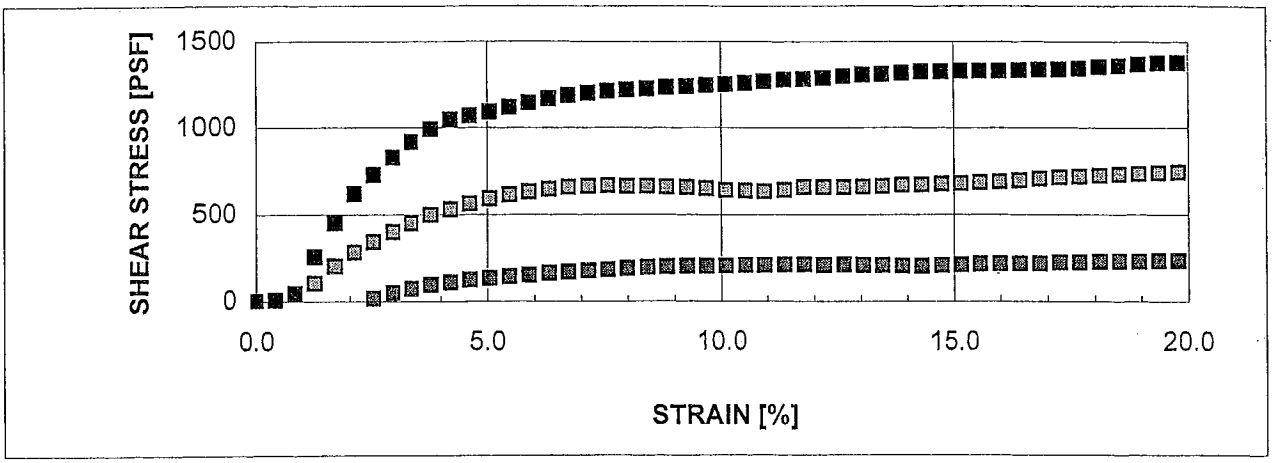

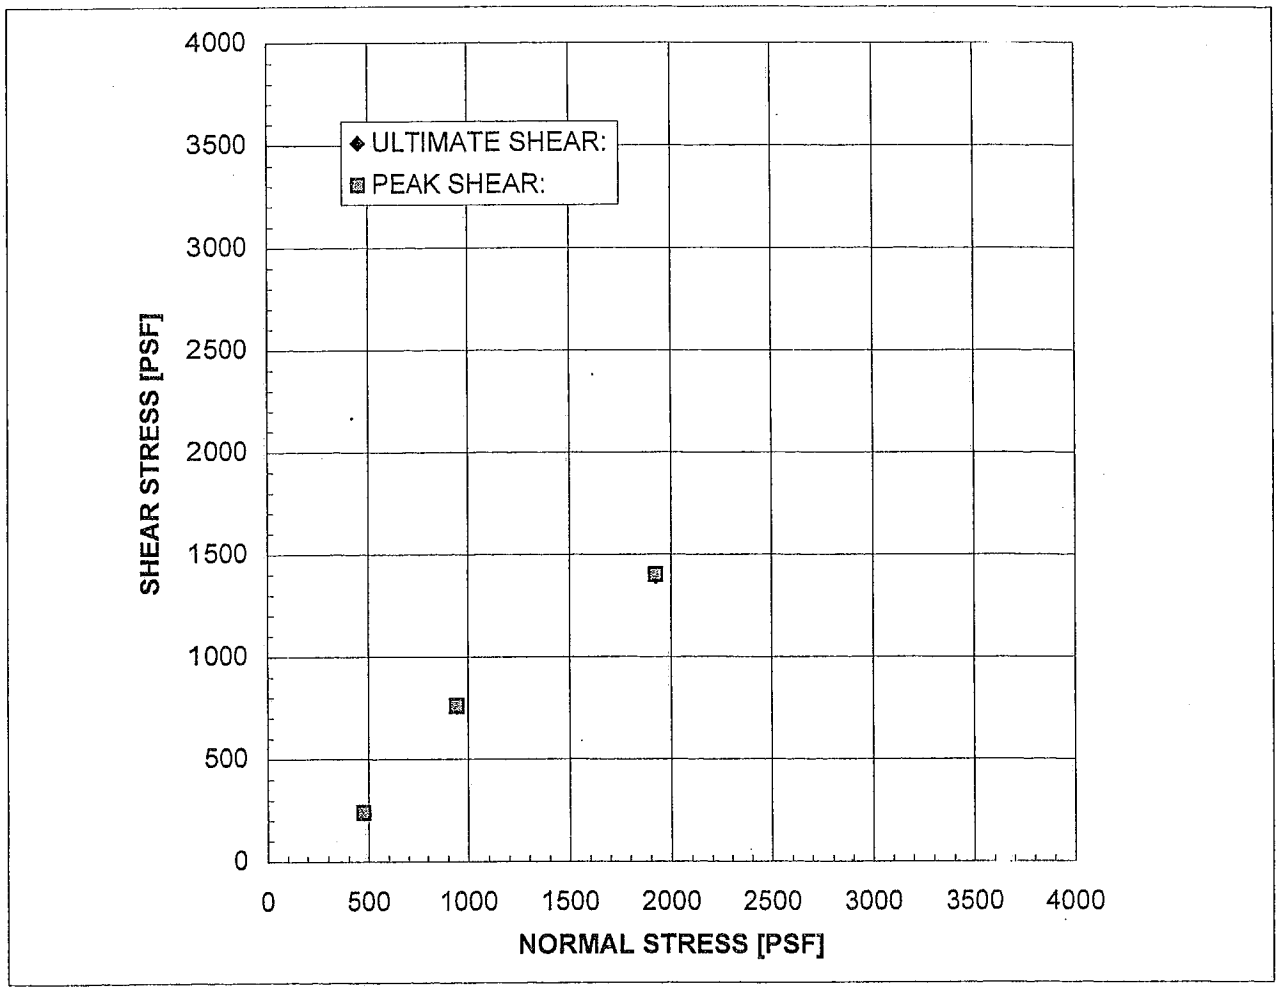

SAMPLE: B3 @ 5-1/2' - 6'

ESTUARINE DEPOSITS: Dark greyish brown clay (CL)

	PEAK	ULTIMATE
ϕ'	32 °	31 °
C'	200 PSF	100 PSF


STRAIN RATE: 0.0200 IN/MIN
(Sample was consolidated and drained)

	IN-SITU	AS-TESTED
γ_d	52.6 PCF	52.6 PCF
w_c	24.8 %	28.0 %

Geotechnics Incorporated

DIRECT SHEAR TEST RESULTS

Project No. 0298-019-00
Document No. 0-0477
FIGURE C-3.3

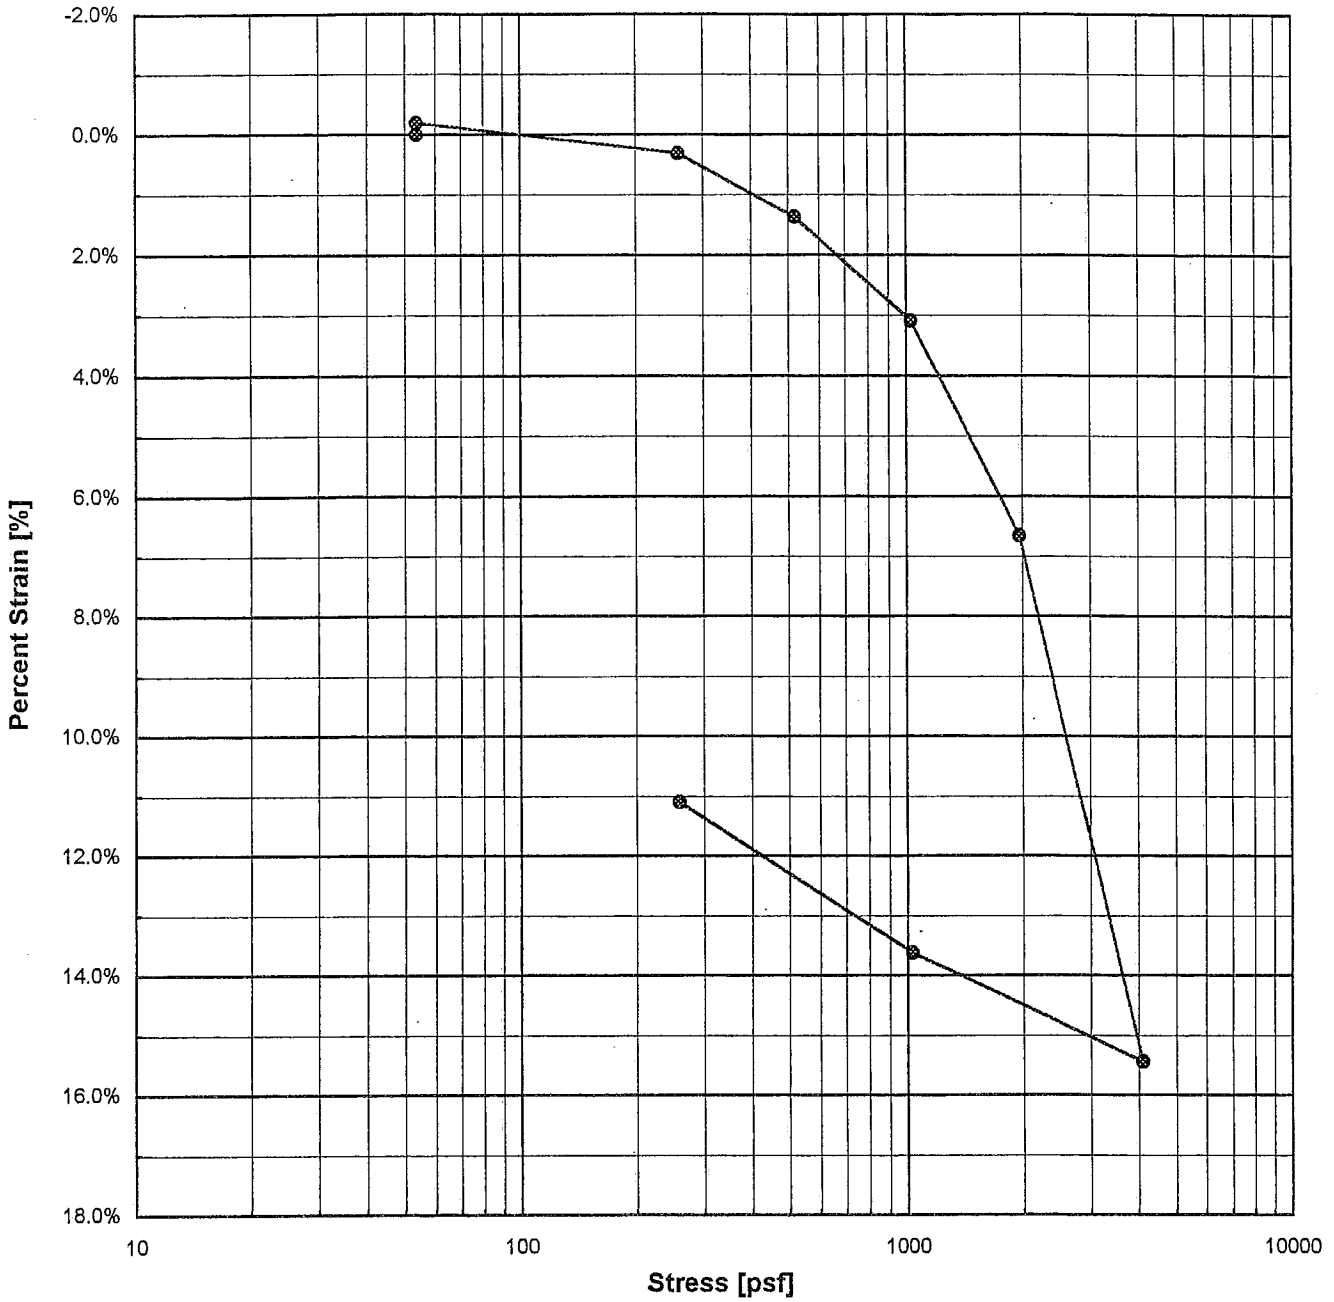


B2 @ 10' - 12' Water added at 54 psf.

INITIAL	FINAL	
0.9990	0.8868	SAMPLE HEIGHT [IN]
56.7	63.9	DRY DENSITY [PCF]
2.90	2.90	SPECIFIC GRAVITY
2.19	1.83	VOID RATIO
75.5	58.6	WATER CONTENT [%]
99.8	92.6	DEGREE OF SATURATION [%]

Geotechnics Incorporated

CONSOLIDATION TEST RESULTS

Project No. 0298-019-00
Document No. 0-0477
FIGURE C-4.1

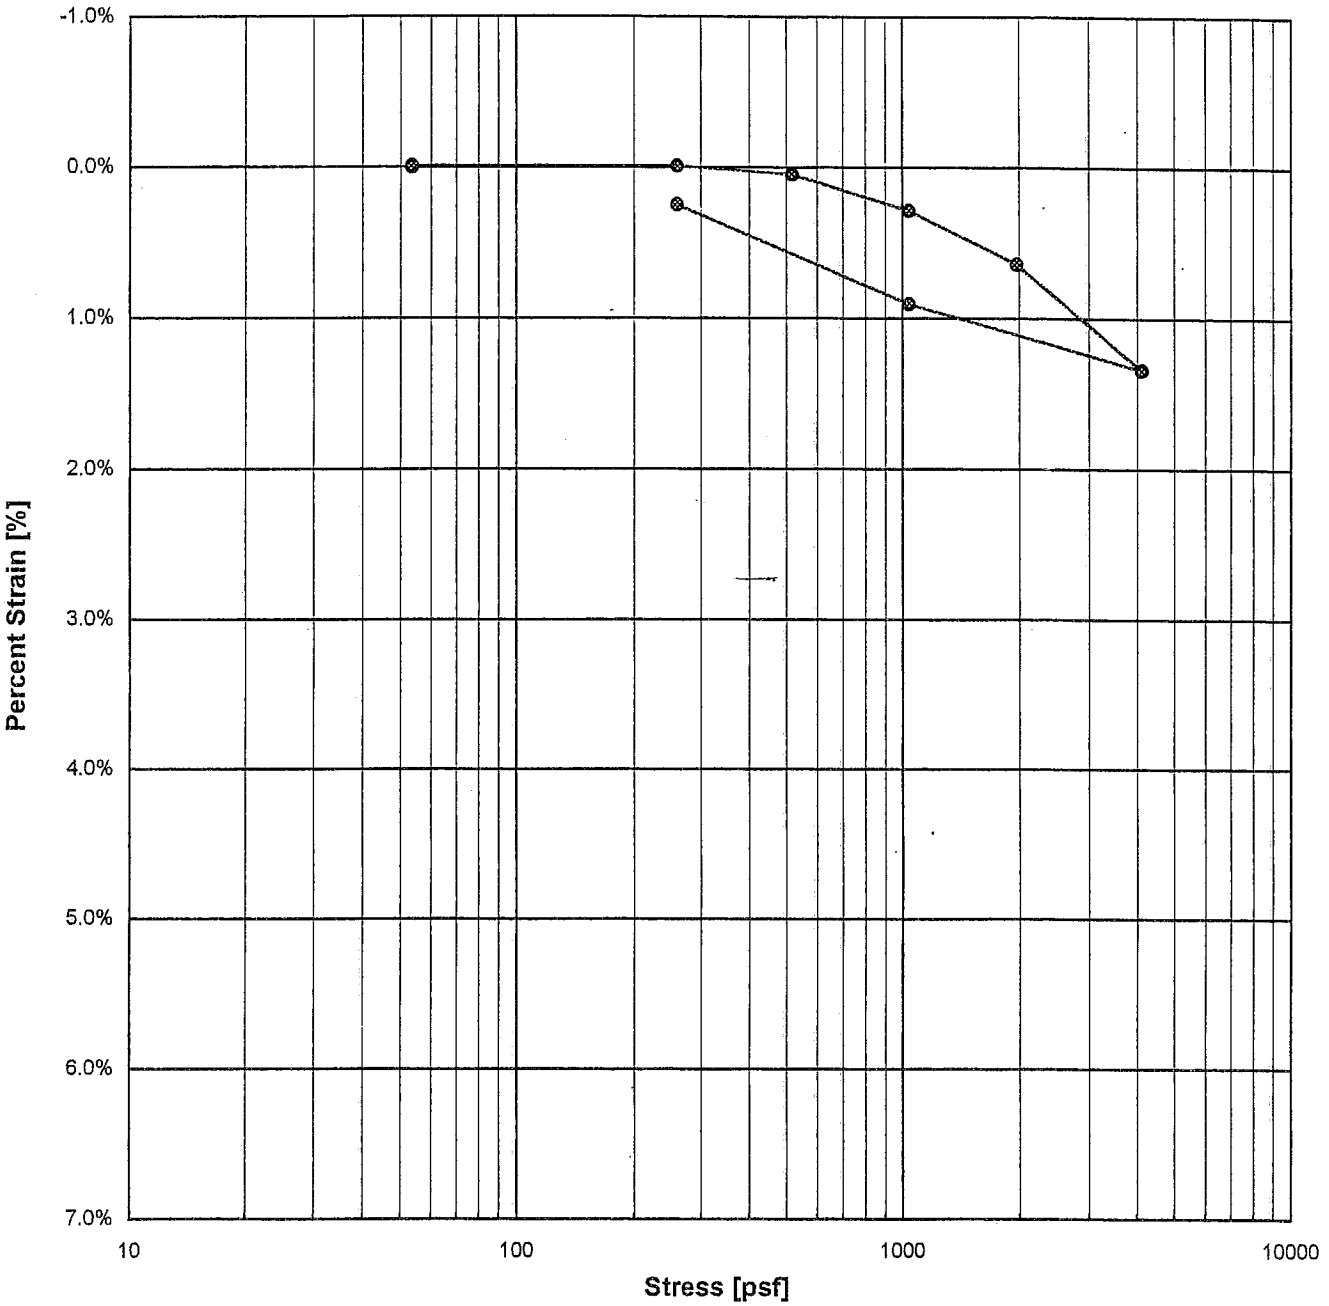


B2 @ 20' - 22' Water added at 54 psf.

INITIAL	FINAL	
0.9990	0.9962	SAMPLE HEIGHT [IN]
118.1	118.4	DRY DENSITY [PCF]
2.80	2.80	SPECIFIC GRAVITY
0.48	0.48	VOID RATIO
15.7	15.9	WATER CONTENT [%]
91.7	93.2	DEGREE OF SATURATION [%]

Geotechnics Incorporated

CONSOLIDATION TEST RESULTS

Project No. 0298-019-00
Document No. 0-0477
FIGURE C-4.2

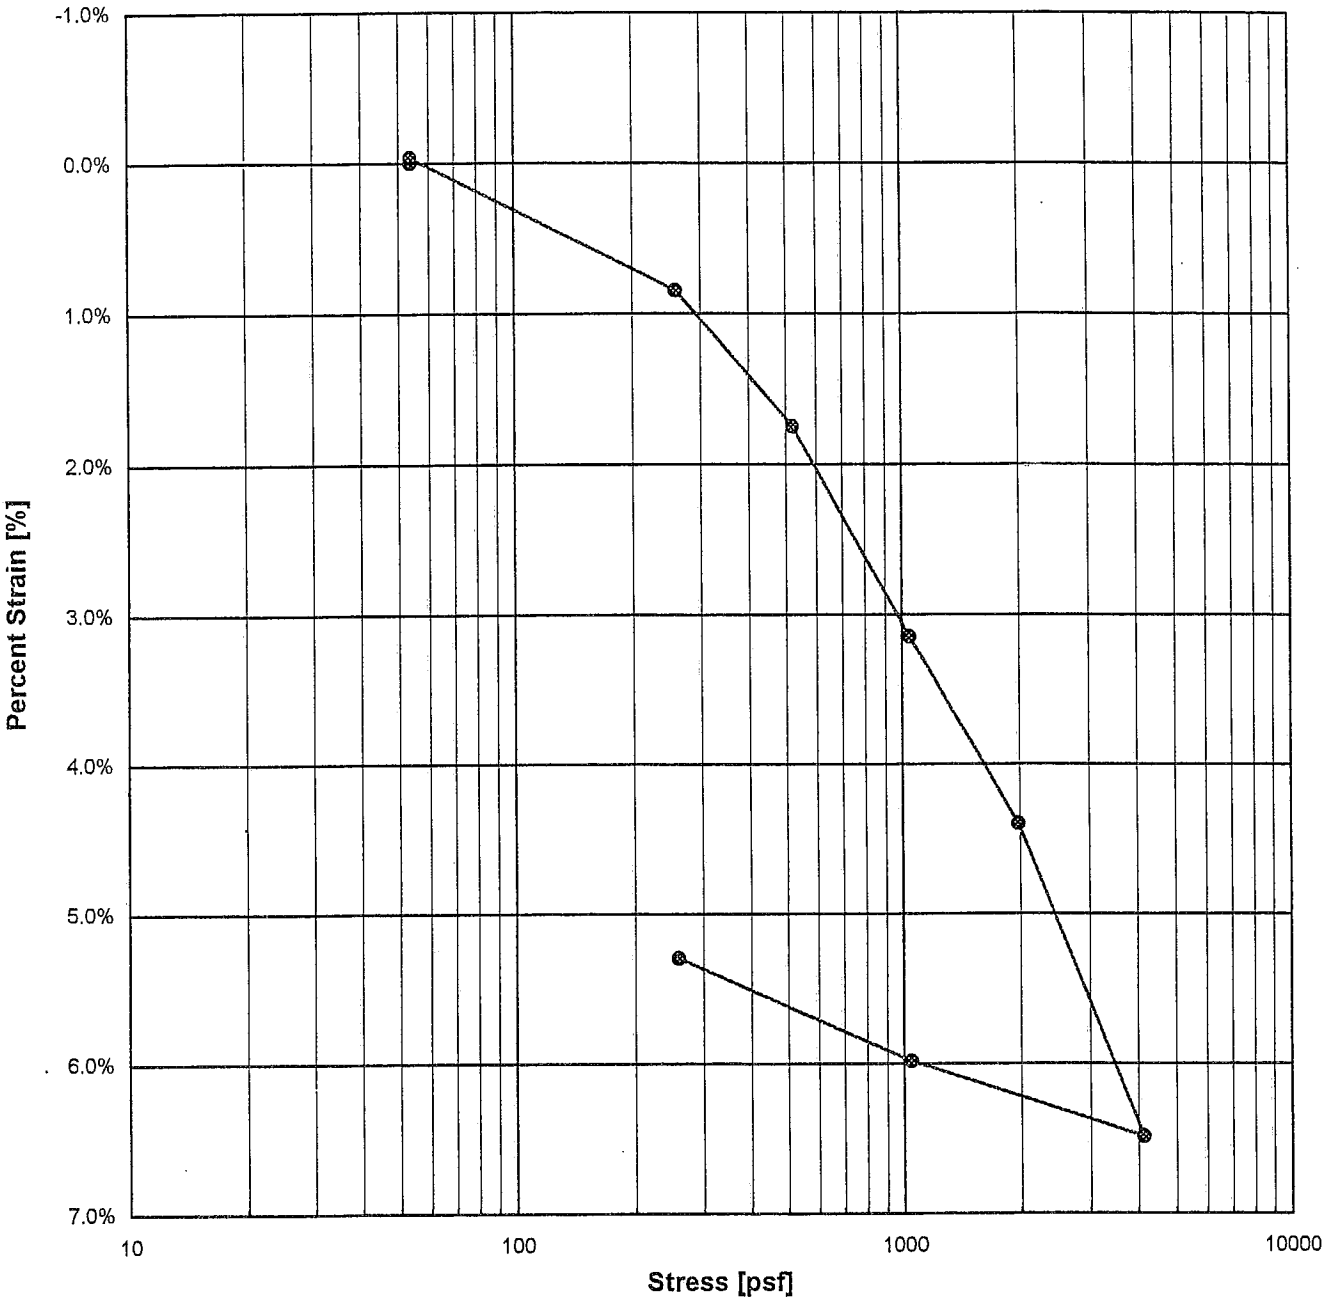

B3 @ 5-1/2' - 6' Water added at 54 psf.

INITIAL	FINAL	
0.9990	0.9458	SAMPLE HEIGHT [IN]
99.2	104.7	DRY DENSITY [PCF]
2.85	2.85	SPECIFIC GRAVITY
0.79	0.70	VOID RATIO
26.5	23.0	WATER CONTENT [%]
95.0	94.0	DEGREE OF SATURATION [%]

Geotechnics Incorporated

CONSOLIDATION TEST RESULTS

Project No. 0298-019-00
Document No. 0-0477
FIGURE C-4.3



WETLANDS RESTORATION OF SALT POND 20

SOIL QUALITY AND PLANTABILITY EVALUATION REPORT

MAY 22, 2017

Submitted to:

Port of San Diego

3165 Pacific Hwy.

San Diego, CA 92101

GREATecology

ENVIRONMENT + DESIGN

TABLE OF CONTENTS

1 INTRODUCTION 1

1.1 SITE DESCRIPTION 1

1.2 GEOLOGIC AND HYDROGEOLOGIC CONDITIONS 1

1.3 FIELD AND DATABASE RECONNAISSANCE 2

1.4 ADJACENT PARCEL INFORMATION 2

1.5 STUDY OBJECTIVES 4

1.6 APPROACH AND REPORT ORGANIZATION 4

2 METHODS 5

2.1 SAMPLE COLLECTION AND DOCUMENTATION 5

2.2 SAMPLE HANDLING 5

2.3 BULK SEDIMENT ANALYSIS 6

2.4 LEACHABILITY ANALYSIS 8

3 RESULTS 8

3.1 FIELD DATA 8

3.2 BULK SEDIMENT CHEMISTRY RESULTS 9

3.3 DATA QUALITY AND VALIDITY 18

3.4 DATA LIMITATIONS 19

4 DISCUSSION 20

4.1 FIELD OPERATIONS 20

4.2 GENERAL SOIL CONDITIONS 20

4.3 BULK SEDIMENT CHEMISTRY 20

4.4 HORTICULTURAL EVALUATION OF THE Z-LAYER 21

4.5 CONCLUSION 21

5 REFERENCES 22

List of Tables

Table 1: Sample Analysis Methods and Target Reporting Limits 7
Table 2: Summary Core Location Information 9
Table 3: Core Log Summary Information 9
Table 4: Pond 20 Conventional Analyses 10
Table 5: Pond 20 Organics – Total Petroleum Hydrocarbons 10
Table 6: Pond 20 Organics – Low-Molecular Weight Polycyclic Aromatic Hydrocarbons 11
Table 7: Pond 20 Organics – High-Molecular Weight Polycyclic Aromatic Hydrocarbons 12
Table 8: Pond 20 Organics – Pesticides (Part I) 13
Table 9: Pond 20 Organics – Pesticides (Part II) 14
Table 10: Pond 20 Organics – Polychlorinated Biphenyls 15
Table 11: Pond 20 Metals Analyses 16
Table 12: Pond 20 Agricultural Suitability 17

List of Figures

Figure 1: Pond 20 Soil Sampling Stations 3

List of Appendices

Appendix A: Soil Sampling and Analysis Plan
Appendix B: Soil Field Logs
Appendix C: Soil Photodocumentation
Appendix D: Soil Analytical Data Report
Appendix E: Soil Agricultural Suitability Report

Acronyms and Abbreviations

DDT	dichlorodiphenyltrichloroethane
dS	deciSiemens
ECe	salinity
Enthalpy	Enthalpy Analytical, Inc.
EPA	U.S. Environmental Protection Agency
ERM	effects range median
ft	feet/foot
g	gram(s)
GC/ECD	gas chromatography/electron capture dissociation
GC/FPD	gas chromatography/flame photometric detection
GC/MS SIM	gas chromatography/mass spectroscopy selective ion monitoring
kg	kilogram(s)
L	liters
MDL	method detection limit
meq	milliequivalents
mg	milligram(s)
MLLW	mean lower low water
ND	non-detect
P20	Pond 20
PAH	polycyclic aromatic hydrocarbon
PAH	polynuclear aromatic hydrocarbon
PCB	polychlorinated biphenyl
PCB	polychlorinated biphenyl
Port	Port of San Diego
QC	quality control
RB	California Regional Water Quality Control Board
SAP	sampling and analysis plan
SAR	sodium adsorption ratio
TOC	total organic carbon
TPH	total petroleum hydrocarbon
USACE	U.S. Army Corps of Engineers
µg	microgram(s)

1 INTRODUCTION

The Port of San Diego (Port) proposes a wetland restoration project at the Pond 20 site (Site). The Site consists of a former salt evaporation pond on an 83.5-acre parcel of land, located in South San Diego Bay in San Diego, CA. The Port has engaged Great Ecology to design and permit a mitigation bank at the Site, which would conceptually excavate materials to lower the average elevation by several feet. The new topography would be designed to restore tidal habitat, and bank credits would be sold under terms of a mitigation banking agreement. Significant excavation is included in the conceptual design, and we sought to prepare a Sampling and Analysis Plan suitable for regulatory review and implement a modest investigation of soil quality consistent with a feasibility-level analysis. This report includes results of our investigation.

1.1 Site Description

The Site consists primarily of a low diked area, which is hydrologically isolated from the Nestor Creek and Otay River systems. Based on historical survey information, and to be verified by pending topographic survey data, the elevation of the area within the dike ranges from approximately 4.5 to 11.5 feet above mean lower low water (ft MLLW; 1988 North American Vertical Datum [NAVD88]). The proposed average restoration target elevations range from -0.5 to 16.2 ft MLLW (NAVD88), with the majority of restored habitat below 7.0 ft MLLW.

Site materials subject to this investigation are primarily in non-wetland upland areas currently above the High Water Line (+7.79 ft MLLW for San Diego Bay, NOAA Station ID: 9410170) and isolated from tides. We therefore use the conventional term “soils” in this report, although some materials from deeper portions of the conceptual excavation prism might be considered sediments.

Data presented in this report are intended to inform an evaluation of placement options for upland soils, and an evaluation of the viability of underlying soils for planting.

1.2 Geologic and Hydrogeologic Conditions

The Site is located within the western Peninsular Range Geomorphic Province of Southern California, which stretches 900 miles from the Los Angeles Basin and the Transverse Ranges to the southern end of Baja California (Norris and Webb 1990).

The Site lies within the Otay Hydrologic Unit, a watershed covering 154 square miles that is drained by the Otay River and its tributaries. The Otay River flows east to west toward San Diego Bay. The Site is

located adjacent to Nestor Creek, and includes a tidal channel just upstream of the mouth of the Otay River where it meets San Diego Bay (FIGURE 1). The majority of the Site is hydrologically isolated from storm and municipal runoff. Soils subject to this investigation are in the upland portion of the Site, and from the existing surface elevation to the proposed finished grade.

1.3 Field and Database Reconnaissance

Field reconnaissance has indicated no history of spills or releases of hazardous materials, nor any visual indications of soil degradation (e.g., staining from hydrocarbons). The California State Water Resources Control Board Geotracker database has also been reviewed and indicates the Site does not have any history of cleanup investigations.

1.4 Adjacent Parcel information

The Otay River Floodplain has long been under consideration as a mitigation site, and was selected by Poseidon Resources for mitigation of their Carlsbad Desalination facility as required by their Coastal Development Permit E-06-013 (Coastal Commission 2013). The Poseidon mitigation project also includes the Pond 15 site, located north of the San Diego Bay National Wildlife Refuge on the east side of San Diego Bay. The Otay River Floodplain Site lies to the north and east of Pond 20, and, based on visual assessment of the sites and a limited survey of historical aerial photography, some of the Otay River Floodplain mitigation site may share a similar land use history. The specific area likely to share a land use history lies south of the Otay River Channel and west of the Nestor Creek channel.

Poseidon prepared several studies which informed their initial design. One study, a cultural resource survey of the Otay River Floodplain site, revealed significant Native American artifacts in the northeastern corner of the site (i.e., on the far side of the area relative to the Pond 20 site). A detailed soil characterization analysis, found significant soil contamination from DDT, chlordane, and PCBs in the eastern portion of the Otay River Floodplain site, east of Nestor Creek. Some areas of DDT contamination had concentrations high enough to be considered hazardous (Coastal Commission 2013). Contamination is likely related to historical agricultural uses (which did not occur at Pond 20).

Regardless, extensive review of Poseidon's mitigation effort indicated the soil quality of lands directly north of Pond 20 did not affect the proposed mitigation use and furthermore, bulk soil chemistry data indicated placement of materials in an estuarine environment with sensitive biological



POND 20
TOPOGRAPHY AND SAMPLING LOCATIONS

PORT OF SAN DIEGO
FEBURARY 2017

FIGURE 1
1:6,400
NAD83, California State Plane, Zone VI, US Foot

GREATecology
ENVIRONMENT + DESIGN

receptors was fully consistent with natural resource conservation at the San Diego Bay National Wildlife Refuge (Coastal Commission 2013). Since Pond 20 shares its land use history with the western portion of the Otay River Floodplain site, and not the agricultural uses which appear to co-occur with contamination on the eastern portion of the Otay River Floodplain site, the Poseidon data indicates land uses at salt ponds did not result in contamination. Furthermore, the data indicate that soil quality associated with historical salt production are consistent with reuse of materials as substrate for sensitive biological resources in San Diego Bay.

1.5 Study Objectives

This sampling and analysis effort includes three distinct objectives to assess conditions at the Site:

1. Characterize the post-excavation (or z-layer) surface for soil structure parameters;
2. Characterize the post-excavation (or z-layer) for plant growth characteristics; and
3. Conduct a screening-level assessment of anticipated excavation (cut).

1.6 Approach and Report Organization

Although the final deposition site for excess materials is currently unknown, we anticipate a combination of regulatory agencies will have a role in the project permitting process. Great Ecology generally followed guidance provided by the Southern California Dredge Material Management Team (DMMT) of regulatory agencies, which include the U.S. Army Corps of Engineers, the Environmental Protection Agency (EPA), the California Coastal Commission, and the California Regional Water Quality Control Board (RB). We followed general guidance for soil and sediment testing provided in the Inland Testing Manual (EPA/USACE 1998), and were consistent regarding parameters listed in the RB Solid Waste Waiver (RB 2014). We also conducted standard horticultural analyses.

To accomplish study objectives, Great Ecology prepared a Sampling and Analysis Plan (SAP) to document approach, field activities, analytical methods, quality assurance parameters (Great Ecology 2017) (APPENDIX A). Great Ecology established four stations within the Site property boundary. Two stations characterized the eastern half of the Site, one station characterized the central western portion of the Site, and one station characterized the berm where it will be breached to create a connection to the Otay River. Great Ecology collected core soil samples to generate the study dataset, which included an assessment of the three-dimensional extent of potential contaminants and soil

structure characteristics. Additional core samples collected from the z-layer were tested for plantability characteristics.

2 METHODS

2.1 Sample Collection and Documentation

Great Ecology designated four sampling stations to investigate soil conditions at 1) the conceptual future berm breach area and 2) the interior of the Site. Interior stations were positioned to capture conditions across the site. Stations were identified in the field using latitude and longitude data generated prior to the field effort and also landscape feature cues from available aerial photography (e.g., vegetation changes, erosional patterns, and hydrological features). On January 30, 2017, Great Ecology collected core sediment samples using a hand auger. FIGURE 1 is a map of the Site sample locations overlaid on topographic data generated in 2017. Field staff successfully collected samples representative of the proposed locations, and verified field positioning with visual landmarks.

Great Ecology recorded field conditions and observations relating to the sampling in a field log. Recorded data included date and time of sample collection; study name, station identifier, volume and identification codes of subsamples collected; latitude and longitude of station locations; meteorological information; core sample characteristics: penetration and sediment characteristics at approximately one foot increments; and presence (or absence) of unusual colors, odors, debris, petroleum hydrocarbon sheens, or other relevant sediment characteristics. We provide the original field logs in APPENDIX B and photographic documentation of the grab samples and cores associated with each station in APPENDIX C.

Logs also included the vertical dimensions of subsampled strata and a sample inventory for each location. Individual composite samples varied with respect to dimensions of vertical profile sampled based on the achieved depth of each core and soil characteristics. For example, in shallow borings (e.g., sample P20-2), the surficial sediment sample comprised of the top one foot of sediment, whereas for deeper borings with consistent soil characteristics, a deeper boundary was established for the bottom of surficial sediment stratum (e.g., the top three feet of sediment at P20-3).

2.2 Sample Handling

Prior to sampling, and in between each station, we thoroughly cleaned all non-disposable sampling equipment with Alconox detergent and rinsed with deionized water (retained and disposed offsite).

Field staff collected core samples using a stainless steel hand auger with a maximum depth of 10 feet. Each one foot section of core was placed on a clean Visqueen sheet for stockpiling and labeled by depth for assessment following the achievement of target depth or deepest possible penetration depth.

Field staff logged, photographed, and subsampled the core using clean stainless steel spoons. Composite samples of the core were prepared in stainless steel mixing bowls to represent the top soil layer, the mid-level zone of accumulation, and the z-layer. The z-layer was subsampled immediately by the staff geologist immediately upon reaching the deepest layers to preserve the best percent moisture test conditions.

Once materials were laid out on the Visqueen, sample characteristics were reviewed and a decision made with regard to subsample strata boundaries. Clean stainless steel spoons and bowls were used to prepare representative composite samples of sufficient volume for analyses. Once field-homogenized, composite materials were transferred to clean containers provided by the NELAP-accredited analytical laboratory, Enthalpy Analytical, Inc. (Enthalpy) of Orange, California. Based on the shallow profile of the borings, all excess materials were backfilled into the borehole to minimize waste.

For sample identification, Great Ecology used a standard sample identification code: three characters to denote the study site (P20) followed by one character to denote the station identifier (i.e., 1 through 4, from FIGURE 1). The last character denoted the depth horizon, with "T" representing the surface soils, "M" representing the mid-level soils, and "Z" representing the bottom soils. For example, the sample identifier of P20-1T corresponds to the soil collection at Station 1 in the surface horizon of the soil profile.

Field staff retained samples overnight in iced coolers before delivering the samples to an Enthalpy courier who transported the samples to the laboratory. Samples were accompanied by a Chain of Custody document that denoted requested analyses.

2.3 Bulk Sediment Analysis

Enthalpy evaluated all samples for metals, total petroleum hydrocarbons (TPH), pesticides, polychlorinated biphenyls (PCBs), and polycyclic aromatic hydrocarbons (PAHs), sulfides, and conventional analyses (TABLE 1). Where appropriate, analytical results were compared to relevant

TABLE 1: SAMPLE ANALYSIS METHODS AND TARGET REPORTING LIMITS

Parameter	Method	Procedure	Sediment Target Reporting Limits[a]
Conventional Analyses			
Grain Size	ASTM D4464M	Sieve/Optical	0.1 g
Percent Solids	SM 2540Bh	Gravimetric	0.1 percent
TOC	USEPA 9060i	Combustion	0.1 percent
Total Sulfides	USEPA 376.2Mh	Titrametric	0.1 mg/kg
Dissolved Sulfides	USEPA 376.2Mh	Titrametric	0.1 mg/kg
Metals			
As, Cd, Cr, Cu, Pb, Ni, Se, Ag	USEPA 6020[h]	ICP-MS	0.1 mg/kg
Mercury (Hg)	USEPA 7471A[h]	GFAAS	0.02 mg/kg
Zinc (Zn)	USEPA 6020[h]	ICP-MS	1.0 mg/kg
Organics			
TPH[b]	USEPA 8015B[h]	GC	0.5 mg/kg
Pesticides[c]	USEPA 8081A[h]	GC/ECD	2-20 µg/kg
PCBs[d]	USEPA 8082[h]	GC/SIM	10 µg/kg
PAHs[e]	USEPA 8270C[h]	GC/MS SIM	20 µg/kg

[a] Target reporting limits provided by Calscience Environmental Laboratories.
[b] Includes diesel range organics, TPH as gasoline, and TPH as motor oil.
[c] Includes 4,4- isomers of DDD, DDE, and DDT; aldrin; α-, β-, δ- and γ-BHC; chlordane; dieldrin; endosulfan I and II; endosulfan sulfate; endrin and endrin aldehyde; heptachlor and heptachlor epoxide; methoxychlor; and toxaphene.
[d] Includes congener analysis only.
[e] Includes Low Molecular Weight PAHs (naphthylene, acenaphthylene, acenaphthene, fluorine, and phenanthrene) and High Molecular Weight PAHs (fluoranthene, pyrene, benzo(a)anthracene, chrysene, benzo(b,k)fluoranthene, benzo(a)pyrene, indeno(1,2,3-c,d)pyrene, dibenzo(a,h)anthracene, and benzo(g,h,i)perylene).
Mass Units: kg = kilogram, g = gram, mg = milligram, µg = microgram
As = arsenic, Cd = cadmium, Cr = chromium, Cu = copper, Pb = lead, Ni = nickel, Se = selenium, Ag = silver
PAH = polycyclic aromatic hydrocarbon
PCB = polychlorinated biphenyl
TPH = total petroleum hydrocarbons
ICP-MS = inductively coupled plasma mass spectroscopy
GFAAS = graphite furnace atomic absorption spectroscopy
GC/ECD = gas chromatography/electron capture dissociation method
GC/MS SIM = gas chromatography/mass spectroscopy selective ion monitoring method

screening criteria, which in this case were Effects Range-Low (ERL) and Effects Range-Median (ERM) values (Buchman 2008). ERL concentrations correspond to the level above which there may be ecological effect in marine environments. Concentrations were well below the Effects Range-Median (ERM) concentrations, above which ecological effects are likely. In addition, Waypoint Analytical (Waypoint) evaluated the z-layer for agricultural suitability (plantability). Plantability was assessed by comparing results to horticultural benchmarks.

2.4 Leachability Analysis

Once bulk soil results were available, arsenic was found to be the only constituent above screening concentrations (per RB 2014). We conducted limited synthetic precipitation leaching procedure (SPLP) testing to assess leachability. SPLP testing used the same metals analysis (EPA 6010B) as was used for bulk soil chemistry, but were prepared to evaluate the mobility of pollutants (EPA 1312/3010A). Arsenic was the only analyte evaluated for leachability.

3 RESULTS

The following section describes bulk sediment analytical chemistry results, as well as leachability test results. APPENDIX D contains original laboratory reports provided by Enthalpy, including quality assurance data and summary tables with all the analytical data. APPENDIX E contains original soil plantability laboratory report provided by Waypoint Analytical.

3.1 Field Data

Great Ecology successfully sampled all four stations. With the exception of the berm location (Station P20-1), field staff were unable to achieve grab target recovery objectives due to the presence of groundwater (TABLES 2 and 3). Berm materials from location P20-1 were predominantly moist gray clay with lenses of fine sand. Berm materials were generally consistent with the visual/textural characteristics of materials at the top of the berm (the upper limit of our boring was approximately five feet below the crest of the berm) and berm materials in general (extending south and northeast of the sampling location, see FIGURE 1).

Core subsections from Station 2, 3, and 4 were generally dominated by sandy loams. Groundwater was shallower in the westernmost location within the berm. Soils in the interior portions of the berm were generally consistent with respect to the relative percentage of sand to clay (see APPENDIX B for field log data).

TABLE 2: SUMMARY CORE LOCATION INFORMATION

Station ID	Date (Time)	Latitude	Longitude	Target Recovery (ft)	Actual Core Depth (ft)
P20 – 1	1/30/17 (14:30)	32°35'14.91"	117°06'18.84"	6 [1]	6.5 [1]
P20 – 2	1/30/17 (12:55)	32°35'12.99"	117°06'09.36"	9.2	3.0
P20 – 3	1/30/17 (11:30)	32°35'10.04"	117°05'59.02"	10.5	8.0
P20 – 4	1/30/17 (09:30)	32°35'17.09"	117°05'55.09"	12.8	9.2

[1] Target recovery was adjusted in the field based on observed site characteristics.
ft = feet

TABLE 3: CORE LOG SUMMARY INFORMATION

Station ID	Target Recovery (ft)	Depth (ft)	Core Material Description
P20 – 1	6 [1]	6.5 [1]	Top 2 ft: moist brown clay with mottling in soil. From 2 to 6.5 ft: moist gray clay with minor lenses of fine sand. No groundwater.
P20 – 2	9.2	3.0	Top 1 ft: moist, dark brown. From 1 to 3 ft: wet, dark brown fine sand. Groundwater at 1.5 ft.
P20 – 3	10.5	8.0	Top 3 ft: Medium tan sand. From 3 to 5 ft: Fine tan sand. From 5 to 8 ft: gray, medium-coarse wet sand with mud. Groundwater at 3 ft.
P20 – 4	12.8	9.2	Top 3 ft: loose, brown, dry sand. From 3 to 5 ft: more compact material, similar to the top 3 ft with minor clay. From 5 to 9.2 ft: sand with lenses of clayey material and coarse sand. Groundwater at 5 ft.

[1] Target recovery was adjusted in the field based on observed site characteristics.
ft = feet

3.2 Bulk Sediment Chemistry Results

TABLES 4 to 12 summarize the bulk sediment analytical results. Contaminants were generally very low qualitatively, consistent with the minimal historical development of the site and hydrological isolation. All estimated concentrations are noted with "J" qualifiers (if applicable).

Total petroleum hydrocarbons were not detected (TABLE 5). Other organic contaminants were nearly absent, except very minor detections of PAHs, well below ground surface at Location P20-1 (TABLES 6 and 7). Pesticides and PCBs were not detected (TABLES 8 to 10).

TABLE 4: POND 20 CONVENTIONAL ANALYSES

Sample ID	TOC (mg/kg)	Total Solids (%)	Dissolved Sulfide (mg/kg)	Total Sulfide (mg/kg)
Method	**EPA 9060A**	**SM 2540 B (M)**	**EPA 376.2M**	**EPA 376.2M**
RL:	560-820	0.10	0.56-0.82	0.56-15
1T	6300	71.4	ND	ND
1M	16000	61.2	ND	9.8
1Z	11000	68.6	ND	230
2T	ND	79.1	ND	ND
2Z	9400	69.8	ND	0.72
3T	ND	88.6	ND	ND
3M	2500	76.4	ND	ND
3Z	ND	84.8	ND	ND
4T	600	89.0	ND	ND
4M	ND	79.7	ND	ND
4Z	ND	80.3	ND	ND

Notes:
All values are dry weight masses
kg = kilograms
µg = micrograms
ND = non-detect
TOC = total organic carbon

TABLE 5: POND 20 ORGANICS – TOTAL PETROLEUM HYDROCARBONS

Sample ID	TPH (C8 to C10) (mg/kg)	TPH (C10 to C28) (mg/kg)	TPH (C28 to C40) (mg/kg)
Method		**EPA 8015M**	
RL:	22.48-32.66	11.24-16.33	11.24-12.45
1T	ND	ND	ND
1M	ND	ND	ND
1Z	ND	ND	ND
2T	ND	ND	ND
2Z	ND	ND	ND
3T	ND	ND	ND
3M	ND	ND	ND
3Z	ND	ND	ND
4T	ND	ND	ND
4M	ND	ND	ND
4Z	ND	ND	ND

Notes:
All values are dry weight masses
kg = kilograms
µg = micrograms
ND = non-detect
TPH = total petroleum hydrocarbons

TABLE 6: POND 20 ORGANICS – LOW-MOLECULAR WEIGHT POLYCYCLIC AROMATIC HYDROCARBONS

Sample ID	Acenaphthene (µg/kg)	Acenaphthylene (µg/kg)	Anthracene (µg/kg)	Fluorene (µg/kg)	Naphthalene (µg/kg)	Phenanthrene (µg/kg)
Method	**EPA 8270CM**					
RL:	11.24-16.33	11.24-16.33	11.24-16.33	11.24-16.33	11.24-16.33	11.24-16.33
1T	ND	ND	ND	ND	ND	ND
1M	ND	ND	ND	ND	ND	ND
1Z	ND	ND	ND	ND	ND	ND
2T	ND	ND	ND	ND	ND	ND
2Z	ND	ND	ND	ND	ND	ND
3T	ND	ND	ND	ND	ND	ND
3M	ND	ND	ND	ND	ND	ND
3Z	ND	ND	ND	ND	ND	ND
4T	ND	ND	ND	ND	ND	ND
4M	ND	ND	ND	ND	ND	ND
4Z	ND	ND	ND	ND	ND	ND

Notes:
All values are dry weight masses
kg = kilograms
µg = micrograms
ND = non-detect

TABLE 7: POND 20 ORGANICS – HIGH-MOLECULAR WEIGHT POLYCYCLIC AROMATIC HYDROCARBONS

Sample ID	Benz(a) anthracene (µg/kg)	Benzo(a) pyrene (µg/kg)	Benzo(b) fluoranthene (µg/kg)	Benzo(g,h,i) perylene (µg/kg)	Benzo(k) fluoranthene (µg/kg)	Chrysene (µg/kg)	Dibenz(a,h) anthracene (µg/kg)	Fluoranthene (µg/kg)	Indeno (1,2,3-cd) pyrene (µg/kg)	Pyrene (µg/kg)
Method	**EPA 8270CM**									
RL:	11.24-16.33	11.24-16.33	11.24-16.33	11.24-16.33	11.24-16.33	11.24-16.33	11.24-16.33	11.24-16.33	11.24-16.33	11.24-16.33
Berm Location – P20-1										
1T	ND L	ND	ND L	ND	ND	ND	ND	ND	ND	ND
1M	ND L	ND	ND L	ND	ND	ND	ND	ND	ND	ND
1Z	19 L	16	ND L	ND	ND	22	ND	ND	ND	ND
Interior Locations – P20-2, P20-3, P20-4										
2T	ND L	ND	ND L	ND	ND	ND	ND	ND	ND	ND
2Z	ND L	ND	ND L	ND	ND	ND	ND	ND	ND	ND
3T	ND L	ND	ND L	ND	ND	ND	ND	ND	ND	ND
3M	ND L	ND	ND L	ND	ND	ND	ND	ND	ND	ND
3Z	ND L	ND	ND L	ND	ND	ND	ND	ND	ND	ND
4T	ND L	ND	ND L	ND	ND	ND	ND	ND	ND	ND
4M	ND L	ND	ND L	ND	ND	ND	ND	ND	ND	ND
4Z	ND L	ND	ND L	ND	ND	ND	ND	ND	ND	ND

Notes:
All values are dry weight masses
kg = kilograms
µg = micrograms
L = The laboratory control sample (LCS) or laboratory control sample duplicate (LCSD) was out of control limits. Associated sample data was reported with qualifier.ND = non-detect

TABLE 8: POND 20 ORGANICS – PESTICIDES (PART I)

Sample ID	Total 4,4'-DDT (µg/kg)	α-BHC (µg/kg)	β-BHC (µg/kg)	δ-BHC (µg/kg)	Lindane (γ-BHC) (µg/kg)	Chlordane (µg/kg)	Dieldrin (µg/kg)	Endosulfan I (µg/kg)	Endosulfan II (µg/kg)	Endosulfan sulfate (µg/kg)
Method	**EPA 8081A NELAC**									
RL:	5.62-8.17	5.62-8.17	5.62-8.17	5.62-8.17	5.62-8.17	56.20-81.66	5.62-8.17	5.62-8.17	5.62-8.17	5.62-8.17
Berm Location – P20-1										
1T	ND	ND	ND	ND	ND	ND	ND	ND	ND	ND
1M	ND	ND	ND	ND	ND	ND	ND	ND	ND	ND
1Z	ND	ND	ND	ND	ND	ND	ND	ND	ND	ND
Interior Locations – P20-2, P20-3, P20-4										
2T	ND	ND	ND	ND	ND	ND	ND	ND	ND	ND
2Z	ND	ND	ND	ND	ND	ND	ND	ND	ND	ND
3T	ND	ND	ND	ND	ND	ND	ND	ND	ND	ND
3M	ND	ND	ND	ND	ND	ND	ND	ND	ND	ND
3Z	ND	ND	ND	ND	ND	ND	ND	ND	ND	ND
4T	ND	ND	ND	ND	ND	ND	ND	ND	ND	ND
4M	ND	ND	ND	ND	ND	ND	ND	ND	ND	ND
4Z	ND	ND	ND	ND	ND	ND	ND	ND	ND	ND

Notes:
All values are dry weight masses
kg = kilograms
µg = micrograms
ND = non-detect

TABLE 9: POND 20 ORGANICS – PESTICIDES (PART II)

Sample ID	Endrin (µg/kg)	Endrin aldehyde (µg/kg)	Endrin Ketone (µg/kg)	Heptachlor (µg/kg)	Heptachlor epoxide (µg/kg)	Methoxychlor (µg/kg)	Toxaphene (µg/kg)	Aldrin (µg/kg)
Method	**EPA 8081A NELAC**							
RL:	5.62-8.17	5.62-8.17	5.62-8.17	5.62-8.17	5.62-8.17	11.24-16.33	112.40-163.32	5.62-8.17
Berm Location – P20-1								
1T	ND	ND	ND	ND	ND	ND	ND	ND
1M	ND	ND	ND	ND	ND	ND	ND	ND
1Z	ND	ND	ND	ND	ND	ND	ND	ND
Interior Locations – P20-2, P20-3, P20-4								
2T	ND	ND	ND	ND	ND	ND	ND	ND
2Z	ND	ND	ND	ND	ND	ND	ND	ND
3T	ND	ND	ND	ND	ND	ND	ND	ND
3M	ND	ND	ND	ND	ND	ND	ND	ND
3Z	ND	ND	ND	ND	ND	ND	ND	ND
4T	ND	ND	ND	ND	ND	ND	ND	ND
4M	ND	ND	ND	ND	ND	ND	ND	ND
4Z	ND	ND	ND	ND	ND	ND	ND	ND

Notes:
All values are dry weight masses
kg = kilograms
µg = micrograms
ND = non-detect

TABLE 10: POND 20 ORGANICS – POLYCHLORINATED BIPHENYLS

Sample ID	PCB-1016 (µg/kg)	PCB-1221 (µg/kg)	PCB-1232 (µg/kg)	PCB-1242 (µg/kg)	PCB-1248 (µg/kg)	PCB-1254 (µg/kg)	PCB-1260 (µg/kg)	PCB-1262 (µg/kg)	PCB-1268 (µg/kg)
Method	**EPA 8082 NELAC**								
RL:	56.20-81.66	56.20-81.66	56.20-81.66	56.20-81.66	56.20-81.66	56.20-81.66	56.20-81.66	56.20-81.66	56.20-81.66
Berm Location – P20-1									
1T	ND	ND	ND	ND	ND	ND	ND	ND	ND
1M	ND	ND	ND	ND	ND	ND	ND	ND	ND
1Z	ND	ND	ND	ND	ND	ND	ND	ND	ND
Interior Locations – P20-2, P20-3, P20-4									
2T	ND	ND	ND	ND	ND	ND	ND	ND	ND
2Z	ND	ND	ND	ND	ND	ND	ND	ND	ND
3T	ND	ND	ND	ND	ND	ND	ND	ND	ND
3M	ND	ND	ND	ND	ND	ND	ND	ND	ND
3Z	ND	ND	ND	ND	ND	ND	ND	ND	ND
4T	ND	ND	ND	ND	ND	ND	ND	ND	ND
4M	ND	ND	ND	ND	ND	ND	ND	ND	ND
4Z	ND	ND	ND	ND	ND	ND	ND	ND	ND

Notes:
All values are dry weight masses
kg = kilograms
µg = micrograms
ND = non-detect
PCB = polychlorinated biphenyls

TABLE 11: POND 20 METALS ANALYSES

Sample ID	Arsenic (mg/kg)	Arsenic (mg/L)	Cadmium (mg/kg)	Chromium (mg/kg)	Copper (mg/kg)	Lead (mg/kg)	Mercury (mg/kg)	Nickel (mg/kg)	Selenium (mg/kg)	Silver (mg/kg)	Zinc (mg/kg)
Method	EPA 3050B/6010B NELAC	SPLP EPA 1212/3010A/6010B NELAC	EPA 3050B/6010B NELAC	EPA 3050B/6010B NELAC	EPA 3050B/6010B NELAC	EPA 3050B/6010B NELAC	EPA 3050B/6010B NELAC	EPA 3050B/6010B NELAC	EPA 3050B/6010B NELAC	EPA 3050B/6010B NELAC	EPA 3050B/6010B NELAC
ERM	**70**	NA	**9.6**	**370**	**270**	**218**	**0.71**	**51.6**	**-**	**3.7**	**410**
ERL	**8.2**	NA	**1.2**	**81**	**34**	**46.7**	**0.15**	**20.9**	**-**	**1.0**	**150**
STLC		5									
MUN		0.050									
CCC		0.036									
RL:	1.12-1.63	0.01	0.56-0.82	1.12-1.63	1.12-1.63	1.12-1.63	0.16-0.23	1.69-2.45	1.12-1.63	0.56-0.82	5.62-8.17
Berm Location – P20-1											
1T	8.5	-	0.72	30.2	16.2	5.68	ND	11.7	ND	ND	66.2
1M	10.7	0. 013	1.07	41.3	21.8	5.49	0.04 J	16	ND	ND	85.7
1Z	7.98	-	0.89	23.9	17.4	5.83	ND	11.3	ND	ND	65.4
Interior Locations – P20-2, P20-3, P20-4											
2T	3.65	-	ND	8.82	6.07	2.01	ND	2.84	ND	0.19 J	22.0
2Z	5.57	ND	0.48 J	15.8	15.8	3.72	ND	7.32	ND	ND	47.8
3T	2.26	-	ND	5.23	2.32	1.93	ND	1.51 J	ND	ND	13.2
3M	4.56	-	0.47 J	10.7	9.31	2.99	ND	5.01	ND	0.36 J	35.8
3Z	4.86	ND	0.26 J	7.4	5.8	2.12	ND	2.91	ND	ND	24.0
4T	2.47	-	0.25 J	6.12	3.83	2.44	ND	2.28	ND	ND	18.6
4M	3.14	-	0.31 J	9.71	7.07	2.53	ND	4.14	ND	ND	34.4
4Z	4.93	0.016	0.27 J	9.81	6.73	2.62	ND	4.03	ND	ND	30.9

Notes:
All values are dry weight masses (except SPLP)
CCC = Saltwater Criterion Continuous Concentration, California Toxics Rule, EPA 2000
ERL/ERM = effects range low/median (Buchman 2008)
J = Reported value is above the Method Detection Limit and below the Reporting Limit. Reported value is estimated.
kg = kilograms
µg = micrograms
MUN = Domestic or Municipal supply waters, San Diego Basin Plan 2016
ND = non-detect
STLC = Soluble Threshold Leaching Concentration (California Title 22)
SPLP = Synthetic Precipitation Leaching Procedure (California Title 22)

TABLE 12: POND 20 AGRICULTURAL SUITABILITY

Sample ID	pH	ECe (dS/m)	Ca (meq/L)		Mg (meq/L)	Na (meq/L)	K (meq/L)	B (ppm)	SO_4 (meq/L)	SAR
1Z	7.9	69.2	25.5		119.0	723.0	14.7	2.42	58.4	85.06
2Z	7.8	60.4	58.4		112.0	559.0	18.4	10.50	103.0	60.56
3Z	8.0	71.9	17.7		117.0	613.0	16.4	8.18	91.1	74.70
4Z	7.2	88.6	35.9		161.0	746.0	12.4	3.63	73.7	75.18

Notes:
Ca = calcium, Mg = magnesium, Na = sodium, K = potassium, B = boron, SO_4 = sulfate
dS = deciSiemens
L = liters
m = meters
meq = milliequivalents
ppm = parts per million
ECe = salinity
SAR = sodium adsorption ratio

Metals concentrations (TABLE 11) were also very low; nearly all locations contained sediments with concentrations below the Effects Range-Low (ERL) concentrations. Only two samples, both at P20-1 (the berm) exceeded ERL levels, which exceeded only the arsenic ERL. The surface and mid-depth samples exhibited only minor exceedances of the ERL, and were well below the ERM. This result, particularly in the absence of other ERL exceedances, indicates a very low likelihood of ecological effects in marine environments.

The presence of arsenic at levels above a screening threshold resulted in additional characterization to assess leachability. For these analyses, the highest bulk sediment concentration samples from each of the four locations were tested to consider a "worst-case" scenario using the SPLP method. Selected soil samples were: P20-1M, P20-2Z, P20-3Z, and P20-4Z; results are included in TABLE 11. All leachability results were well below the STLC limit, in all cases by between 2 and 3 orders of magnitude. When arsenic was detected (2 of the 4 samples; concentrations of 0.013 mg/L in sample P20-1M, and 0.016 in sample P20-4Z), values were below both the Basin Plan levels for waters designated as domestic or municipal supply (MUN = 0.050 mg/L, RB 2016) and the most stringent environmental water quality standard (California Toxics Rule, Saltwater Criterion Continuous Concentration = 0.036 mg/L, EPA 2000).

3.3 Data Quality and Validity

Great Ecology reviewed the quality assurance compliance data provided by Enthalpy to ensure analytical data were valid and representative. There were no quality assurance data provided by Waypoint. In this section, Great Ecology provides summary data for the Enthalpy reports; additional data are included as case narrative statements and quality control data within their respective reports (APPENDIX D).

The maximum achieved reporting limits were higher than the target values for some organic analytes, as well as the metals, but the vast majority fell below the lowest respective guideline values (i.e., ERL concentrations), where applicable.

For mercury, analytical reporting limits fell below the ERM value (0.71 mg/kg), but above the ERL concentration (0.15 mg/kg). However, the method detection limit (MDLs) were reviewed and ranged from 0.02-0.03 mg/kg. Therefore, if it had been present at levels above the ERL, mercury would have been detected and qualified as an estimate. In addition, Great Ecology found the quality control data

for mercury method blank, matrix spike, and laboratory control samples to be in compliance with quality assurance control limits. Mercury data are therefore deemed valid and representative.

For the metals analyses, several method blank detections were present in QC Batch 1174933 (see Page 28 of Enthalpy Lab Request 387148). Method blank detections included antimony, selenium, and zinc; all detections were below respective reporting limits (1 to 5 mg/kg), but above respective method detection limits. Great Ecology reviewed data for the samples that corresponded to QC Batch 1174933; all results were non-detect or less than the ERL (see above tables); therefore, any overestimation of actual antimony, selenium, or zinc was considered moot.

The matrix spike analyses for antimony were out of acceptable control ranges. However, data were considered valid on the basis of laboratory control sample analyses. Therefore, data are deemed valid.

The lab control and matrix spike analyses for benz(a)anthracene and benzo(b)fluoranthene overestimated concentrations to a degree outside control limits. Since these analytes were not detected, a conservative interpretation of the results concludes that these analytes are not present at levels of concern. The naphthalene laboratory control samples were out of control limits, but the matrix spike data (and surrogate analyses) were within control limits and are therefore deemed valid. These data were appropriately qualified.

A single deviation from the SAP (attached as APPENDIX A) was recognized in that only the 4,4- isomers of DDD, DDE, and DDT were analyzed. 2,4 isomers were not analyzed, and were a minor component of DDT-containing products (historically). Since assessment of 4,4 isomers of DDTs is consistent with current guidance regarding how Total DDTs are calculated and compared to benchmark screening criteria (e.g., Buchman 2008), this deviation did not impact the conclusions of this report.

In summary, we consider the reported bulk sediment chemistry data to be valid and representative.

3.4 Data Limitations

The statements above generalize sediment quality on the basis of a small number of sample locations relative to the anticipated volume of excavation. However, generalization is justifiable based on land use history, minimal development, hydrological isolation, and consistency with available bulk sediment chemistry for adjacent lands with similar land uses and hydrology (e.g., USFWS 2016).

4 DISCUSSION

4.1 Field Operations

Great Ecology staff members performed field collection efforts, sample handling, and soil analyses as outlined in the study SAP (see APPENDIX A). Field staff achieved limited progress toward core target depth at three of four stations due to shallow groundwater. Recovery depths were limited as a result of groundwater intrusion and borehole collapse at interior locations. Soil sampling at the berm location (P20-1) was successful.

4.2 General Soil Conditions

The particle size distribution data was observed to be qualitatively different at the interior stations when compared to berm soils. Berm soil was generally finer material, and was observed to have higher TOC and moisture content (TABLE 2). Berm materials appeared visually and texturally distinct from interior soils (see APPENDIX C).

4.3 Bulk Sediment Chemistry

Apart from metals, the majority of priority pollutant contaminants were not detected at the Site. The following categories of contaminants were non-detect at all stations and depth horizons:

- Total petroleum hydrocarbons (TPHs);
- Low-molecular weight polycyclic aromatic hydrocarbons (LPAHs);
- Pesticides; and
- Polychlorinated biphenyls (PCBs).

Location P20-1 had detected levels of high-molecular weight polycyclic aromatic hydrocarbons (HPAHs) in the z-layer; however, combined these HPAHs totaled 57 µg/kg, well below the ERL concentration for HPAHs (1,700 µg/kg) and Total PAHs (4,022 µg/kg) (Buchman 2008).

Arsenic was the only metal with concentrations exceeding benchmark concentrations. At Location P20-1, arsenic concentrations in the top and middle soil horizons exceeded the ERL (8.2 mg/kg). Interior stations did not exceed ERL criteria. SPLP testing demonstrates that the arsenic is insoluble at all locations, and comparisons to water quality criteria indicate no threat to surface or groundwater conditions.

All encountered concentrations are low with regard to ecological risk criteria.

4.4 Horticultural Evaluation of the Z-Layer

Salinity presents the most significant constituent from a horticultural/plantability perspective. Soil salinity was not limited to surficial soils, and extended into the z-layer samples. Salinity far exceeded the tolerance of the majority of salt marsh plants (>30 dS/m) in the z-layer at all stations. Station 2 had the lowest salinity relative to the other stations, and Station 4 had the highest. These represent the shallowest and deepest samples, respectively, taken within the berm at the Site.

The agricultural suitability analyses revealed additional concerns for plantability. The sodium adsorption ratio (SAR) for every station indicates these soils are sodic (>15). Sodic conditions lead to a negative impact on soils structure and water infiltration. Further, the elevated levels of boron present a concern; elevated boron can cause burning of foliage and negatively impact survivorship rates for young plants.

High salinity coupled with high SAR and boron values and low total organic carbon at most stations represent a threat to plant survivorship and indicate a need for soil amendments and leaching prior to planting onsite. Further detail on the agricultural suitability analysis is available in Waypoint's attached report (APPENDIX E).

4.5 Conclusion

A review of the Pond 20 hydrology and site history indicate a lack of contaminant sources in the recent and extended history of the Site, and available bulk sediment chemistry from adjacent parcels corroborates this opinion (Coastal Commission 2013). Direct testing of materials encountered during our investigation indicated that bulk sediment physical characteristics and bulk sediment chemistry were consistent with the hypothesized lack of contamination. Soil arsenic was the only analyte to exceed a screening value; additional leachability testing indicated that it is tightly bound and does not present a risk to even the most susceptible aquatic receptors. As a result, data collected herein indicate that the materials areEF substantially 'inert' with regard to beneficial reuse at offsite locations

5 REFERENCES

Buchman, M.F. 2008. NOAA Screening Quick Reference Tables, NOAA OR&R Report, 08-1, Seattle WA, Office of Response and Restoration Division, National Oceanic and Atmospheric Administration. 34 pp.

California Regional Water Quality Control Board, San Diego Region (RB). 2016. Water Quality Control Plan for the San Diego Basin (9). Adopted September 8, 1994, Amendments effective on or before May 17, 2016.

California Regional Water Quality Control Board, San Diego Region. 2014. Order No. R9-2014-0041, Conditional Waivers of Waste Discharge Requirements for Low Threat Discharges in the San Diego Region. June 26.

Coastal Commission. 2013. California Coastal Commission Agenda Item W14a, Condition Compliance for DCP No. E-06-013, Special Condition 8. November 22. Available at: https://documents.coastal.ca.gov/reports/2013/12/W14a-12-2013.pdf. Note: Agenda Item approved December 11, 2013.

U.S. Environmental Protection Agency (EPA). 2000. Water Quality Standards; Establishment of Numeric Criteria for Priority Toxic Pollutants for the State of California; Rule. Federal Register Vol. 65, No. 97. May 18

U.S. Environmental Protection Agency/U.S. Army Corps of Engineers. 1998. Evaluation of Dredged Material Proposed for Discharge in Waters of the U.S. – Testing Manual. Inland Testing Manual. February 1998.

U.S. Fish and Wildlife Service. Draft Environmental Impact Statement for the Otay River Estuary Restoration Project, San Diego Bay National Wildlife Refuge. October.

APPENDIX A: SAMPLING AND ANALYSIS PLAN

POND 20 MITIGATION BANK

SAMPLING AND ANALYSIS PLAN
FOR SOIL/SEDIMENT CHARACTERIZATION

Submitted to:

San Diego Unified Port District

3165 Pacific Hwy.

San Diego, CA 92101

Date:

January 24, 2017

Prepared by:

GREATecology
ENVIRONMENT + DESIGN

2251 San Diego Ave, Suite A218
San Diego, CA 92110
www.greatecology.com
P: (858) 750-3201

TABLE OF CONTENTS

1 INTRODUCTION 1

1.1 DOCUMENT PURPOSE 1

2 SITE CONTEXT 1

2.1 GEOLOGIC, TOPOGRAPHIC, AND HYDROGEOLOGIC CONDITIONS 1

2.2 FIELD AND DATABASE RECONNAISSANCE 2

3 METHODOLOGY 2

3.1 OBJECTIVES AND APPROACH 2

3.2 SOIL/SEDIMENT SAMPLING PROTOCOL 2

3.3 SOIL/SEDIMENT SAMPLE ANALYSIS 3

3.4 SAMPLE MANAGEMENT AND SHIPMENT 3

4 REPORTING 5

5 OTHER INVESTIGATION ACTIVITIES 5

5.1 PHOTOGRAPHS 5

5.2 BORING LOGS 5

5.3 SITE CONTROL 5

5.4 PERMITTING AND UTILITY CLEARANCE 5

5.5 HEALTH AND SAFETY PLAN (HASP) 6

5.6 ANTICIPATED SCHEDULE 6

6 REFERENCES 6

List of Figures (Attached)

Figure 1 Pond 20 Subparcels (Project Site Map)

Figure 2 Proposed Sampling Locations

1 INTRODUCTION

The San Diego Unified Port District (District) is planning a wetland mitigation bank for the Pond 20 site, located in South San Diego Bay in San Diego, CA. The District engaged Great Ecology to design the mitigation bank. As part of a previously completed feasibility study, Great Ecology created a conceptual design for an 83.5-acre mitigation bank on Sub-parcel B (Site; FIGURE 1). The Site currently consists of largely barren upland open space resulting from its historic use as a salt evaporator pond. The conceptual design includes proposed channels that re-establish tidal connections and excavation of the Site to elevations appropriate to support the establishment of tidal wetlands. Preliminary estimates indicate a significant volume of soil/sediment (between approximately 100,000 and 250,000 cubic yards) will be excavated and either relocated onsite or exported offsite for reuse.

1.1 Document Purpose

This Sampling and Analysis Plan (SAP) was prepared by Great Ecology to outline our sampling and analysis approach. The analysis will characterize the materials, document soil/sediment characteristics, and describe anticipated post-excavation surface conditions (or z-layer conditions) to inform the design process.

This SAP was prepared in accordance with guidance provided by the Southern California Dredge Material Management Team (DMMT) of regulatory agencies, which include the U.S. Army Corps of Engineers, the Environmental Protection Agency (EPA), the California Coastal Commission, and the Regional Water Quality Control Board. Although the final deposition site for excess materials is currently unknown, we anticipate a combination of DMMT agencies will have a role in the project permitting process.

2 SITE CONTEXT

2.1 Geologic, Topographic, and Hydrogeologic Conditions

The Site is located within the western Peninsular Range Geomorphic Province of Southern California, which stretches 900 miles from the Los Angeles Basin and the Transverse Ranges to the southern end of Baja California (Norris and Webb 1990).

The Site consists primarily of a low diked area, which is hydrologically isolated from the Nestor Creek and Otay River systems. Based on historical survey information, and to be verified by pending topographic survey data, the approximate elevation of the area within the dike ranges from approximately 4.5 to 11.5 feet above mean lower low water (MLLW; 1988 North American Vertical

Datum [NAVD88]). The proposed average restoration target elevations range from -0.5 to 16.2 feet MLLW (NAVD88), with the majority of restored habitat below 7.0 feet MLLW.

The Site lies within the Otay Hydrologic Unit, a watershed covering 154 square miles that is drained by the Otay River and its tributaries. The Otay River flows east to west toward San Diego Bay. The Site is located adjacent to Nestor Creek, and includes a tidal channel just upstream of the mouth of the Otay River where it meets San Diego Bay (FIGURE 1). The Site soils/sediments subject to this investigation are in the upland portion of the Site, and from the existing surface elevation to the proposed finished grade.

2.2 *Field and Database Reconnaissance*

Field reconnaissance has indicated no history of spills or releases of hazardous materials, nor any visual indications of soil degradation (e.g., staining from hydrocarbons).

3 METHODOLOGY

3.1 *Objectives and Approach*

This sampling and analysis effort includes three distinct objectives:

1. Characterize the post-excavation (or z-layer) surface for soil structure parameters;
2. Characterize the post-excavation (or z-layer) for plant growth characteristics; and
3. Conduct a screening-level assessment of anticipated excavation spoils (cut).

3.2 *Soil/Sediment Sampling Protocol*

The sampling protocol will employ a hand auger team to sample four locations (FIGURE 2). Clean plastic sheeting (e.g., Visqueen) will be used to establish a zone for equipment mobilization and for sample handling. Hand auger progress will be monitored and logged by staff under the supervision of a California-licensed geologist or engineer.

Materials will be stockpiled on the surface during excavation for subsequent subsampling with the exception of the z-layer, which will be subsampled immediately upon reaching target depth to preserve the best percent moisture test conditions. Archive samples may be collected if warranted by field conditions.

Sampling at each location will result in two samples: a z-layer sample, which will receive comprehensive analysis, and a composite of the overlying soils/sediments, which will be tested for an abbreviated list of analytes limited to conventional, metals, and organic compound analyses.

Borings will not be tested at a scale finer than two feet (materials will be logged at an appropriate scale). If horizons less than two feet in length are observed to exhibit unexpected or unusual characteristics (e.g., hydrocarbon staining), those soils/sediments will be sampled and at minimum archived for potential analysis.

3.3 Soil/Sediment Sample Analysis

Samples collected during the site investigation will be analyzed by a National Environmental Laboratory Accreditation Program (NELAP) certified laboratory using EPA and other standard methods of analysis (e.g., ASTM International). Analyses are focused on four primary indicators:

- Conventional descriptive analyses;
- Soil/sediment characteristics;
- Metals; and
- Organic pollutants.

Respective methods, method publications, and target analytical concentrations are detailed in TABLE 1. The table is subject to modification based on ongoing review; duplication of methods by different laboratories will be avoided if independent testing is necessary.

3.4 Sample Management and Shipment

Chain of custody documentation will serve as a tracking tool to ensure proper analyses are undertaken in accordance with this plan. Chain of custody documentation will accompany iced coolers when transported to the laboratory, and during any subsequent transfer. All samples will be packed and shipped to the laboratory in such a manner as to prevent loss of sample due to breakage, leaks, or cross-contamination. The transfer from the field team to the laboratory will occur at the end of the sampling period, and the Great Ecology field coordinator will be responsible for completing chain of custody documentation for all samples prior to their shipment to the laboratory. The laboratory will be instructed to homogenize samples prior to collection of aliquots for specific analyses.

Upon collection, each sample container will be labeled with water-resistant ink. The sample label information will include the project name, a unique sample identification number (e.g., “P20-1”), sampling date and time, and the sampler's initials. The unique sample identification number will, at minimum, include information corresponding to the boring number and sample horizon or composite nature.

Sample containers for chemical analysis will be labeled, placed in freezer bags, if needed, and immediately placed on bagged ice in a cooler. Additional bagged ice will be placed over the top of the samples for shipment/transport as needed.

Great Ecology will make arrangements to ensure the samples are delivered within an appropriate time frame for fixed laboratory analysis.

TABLE 1 CONVENTIONAL, GEOTECHNICAL, AND ANALYTICAL TESTING ANALYSES

Parameter	Method	Procedure/ Specification	Soil/Sediment Target Reporting Limits[a]
CONVENTIONAL ANALYSES			
Grain Size	ASTM D4464M	Sieve/Optical	0.1 g
Percent Solids	SM 2540B[h]	Gravimetric	0.1 percent
TOC	USEPA 9060[i]	Combustion	0.1 percent
Total Sulfides	USEPA 376.2M[h]	Titrametric	0.1 mg/kg
Dissolved Sulfides	USEPA 376.2M[h]	Titrametric	0.1 mg/kg
GEOTECHNICAL CHARACTERISTICS			
Plasticity Index	ASTM D4318	Atterberg Limit	-
In-Situ Moisture	ASTM D2937)	Gravimetric	-
Shear Strength	ASTM D2166	Unconfined Compressure	-
Grain Size	ASTM D422	Sieve/Hydrometer	0.1 g
METALS			
As, Cd, Cr, Cu, Pb, Ni, Se, Ag	USEPA 6020[i]	ICP-MS	0.1 mg/kg
Zn	USEPA 6020[i]	ICP-MS	1.0 mg/kg
Hg	USEPA 7471A[i]	GFAAS	0.02 mg/kg
ORGANICS			
TRPH	USEPA 418.1M[h]	IR Spectroscopy	1.0 mg/kg
Pesticides[b]	USEPA 8081A[i]	GC/ECD	2-20 µg/kg
PCBs[c]	USEPA 8082[i]	GC/ECD	10 µg/kg
PAHs[d]	USEPA 8270C[i]	GC/MS SIM	20 µg/kg
PLANTABILITY ANALYSES			
Various, by Agricultural Laboratory – salinity, sodium adsorption ratio (SAR), soluble cations, sulfate, boron, pH, and qualitative lime.			

[a] Target reporting limits provided by Calscience Environmental Laboratories
[b] Includes 2,4- and 4,4- isomers of DDD, DDE, and DDT; α–, β–, δ–, and γ-BHC; chlordane; dieldrin; endosulfan I and II; endosulfan sulfate; endrin and endrin aldehyde; heptachlor and heptachlor epoxide; methoxychlor; and toxaphene.
[c] Includes congeners and Aroclors 1016, 1221, 1232, 1242, 1248, 1254, 1260, and 1262.
[d] Includes Low Molecular Weight PAHs (naphthylene, acenaphthylene, acenaphthene, fluorine, and phenanthrene) and High Molecular Weight PAHs (fluoranthene, pyrene, benzo(a)anthracene, chrysene, benzo(b,k)fluoranthene, benzo(a)pyrene, indeno(1,2,3-c,d)pyrene, dibenzo(a,h)anthracene, and benzo(g,h,i)perylene).
[h] *Standard Methods for the Examination of Water and Wastewater*, 19th Edition (APHA, 1995)
[i] SW-846. Test methods for Evaluating Solid Waste, Physical/Chemical Methods (USEPA 1986-1996)
Mass Units: kg – kilogram, g – gram, mg – milligram, µg – microgram, ng – nanogram L – liter
ASTM – American Society for Testing & Materials
TOC – total organic carbon
PAH – polycyclic aromatic hydrocarbon
PCB – polychlorinated biphenyl
TRPH – total recoverable petroleum hydrocarbons
NA – not applicable
ICPMS – inductively coupled plasma mass spectroscopy
IR – infrared
GFAAS – graphite furnace atomic absorption spectroscopy
GC/ECD – gas chromatography/electron capture dissociation method
GC/MS SIM – gas chromatography/mass spectroscopy selective ion monitoring method
GC/FPD – gas chromatography/flame photometric detection method

4 REPORTING

A final report will document the above investigation and be supported by tables, figures, and appendices, as appropriate. The report will characterize the Site soil/sediment, describe its chemical characteristics, and if feasible given boring depths, identify underlying native soil conditions and estimate the vertical extent and volume of fill material.

5 OTHER INVESTIGATION ACTIVITIES

5.1 Photographs

Photographs will be taken of the sampling locations and surrounding site to document the sampling areas, use of field equipment, and related activities.

5.2 Boring Logs

Boring logs will be generated for each boring completed. Boring logs will document the depth below ground surface from which sample volumes are extracted. The logs will include the date, the total depth, the depth at which groundwater was encountered (if any), and the soil type in accordance with the Unified Soil Classification System. The logs will also include observations regarding soil discoloration and/or odors in ambient air, and corresponding sample identifiers.

5.3 Site Control

To avoid open boreholes at the site, with the attendant safety hazards, the boreholes will be backfilled with excavated materials. Great Ecology appreciates that spoil from the borings could be considered "investigation-derived waste," which typically would be containerized and transported offsite for disposal. However, there is no indication that the material is hazardous waste or could pose any kind of health issue and, as a result, materials will be returned to the boring holes.

5.4 Permitting and Utility Clearance

The County of San Diego, Department of Environmental Health (SDCoDEH) requires permits for soil borings to depths greater than 20 feet below ground surface; our borings will be well above this threshold and permits are therefore not needed. As required by law, Underground Service Alert of Southern California (DigAlert) will be notified of the planned investigation so that the appropriate utility companies have the opportunity to respond and check for conflicts.

5.5 Health and Safety Plan (HASP)

The proposed investigation will be conducted in accordance with a site-specific HASP. The HASP will describe the site-specific chemical and physical hazards that may be encountered, as well as "generic" hazards associated with working in proximity to trenching, drilling, and other equipment. The HASP will specify the minimum health and safety procedures and measures to eliminate or minimize site-specific and generic hazards. In addition to preparing onsite workers and management for the anticipated potential hazards, the HASP will enable workers and management to respond to changing conditions and make professional judgments regarding the interpretation of subsurface assessment data and related control measures. Specifically, the HASP will:

- Inform all field personnel, contractors, subcontractors, and visitors of the potential hazards associated with the work to be performed at the site; and
- Identify the minimum precautionary measures and personal protective equipment.

Field personnel will be required to read, understand, and follow the HASP in the field. Subcontractors must also follow the HASP or follow their own health and safety procedures, provided these are at least as stringent.

Prior to any field work during which exposure to hazardous conditions could occur, contractor and subcontractor personnel will be required to sign a HASP review form as an acknowledgement of their understanding of its contents and as an agreement to follow its procedures and guidance. Visitors to the Site will be familiarized with the HASP and will be required to sign a HASP review form. A copy of the HASP will be available onsite while soil/sediment sampling work is in progress.

5.6 Anticipated Schedule

The project team anticipates completing field work associated with soil and soil/sediment sampling and investigation between January 25 and February 10, 2017. Reporting is anticipated to be completed and delivered within 45 days of completion of field activities.

6 REFERENCES

California Coastal Commission. 2013. Condition Compliance for CDP No. E-06-013, Special Condition 8 – Poseidon Resources (Channelside), LLC. Agenda item W14a. November 22.

Norris, R.M., and R.W. Webb. 1990. *Geology of California*. 2nd edition, John Wiley. New York.



POND 20 SUBPARCELS

SAN DIEGO UNIFIED PORT DISTRICT

FIGURE 1

0 0.125 0.25 Miles

N

1:4,800

NAD 83 CALIFORNIA STATE PLANE FIPS IV

GREATecology
ENVIRONMENT + DESIGN



POND 20 MITIGATION DESIGN *DRAFT*
PLAN VIEW

SAN DIEGO UNIFIED PORT DISTRICT
APRIL 2016

● PROPOSED SAMPLING LOCATION (APPROXIMATE)

FIGURE 2
N.T.S

GREATecology
ENVIRONMENT + DESIGN

APPENDIX B: FIELD LOGS

GREAT ecology


SOIL/SEDIMENT COLLECTION FIELD LOG

Pond 20 – Sediment/Soil Investigation		Date: 1/30/17
Latitude: 32° ~~35' 08"~~ NB 35' 14.91	Longitude: 117° ~~06' 18"~~ NB 06' 18.84"	Station ID: P20-1
		Arrival Time: 2:30
Sampler Type: **Hand Auger**		Depart Time: 5:00
Weather: Sunny		Sampler Initials: AT, NB

Core Description (grain size, color, odor, sheens, shell hash):

Archive:



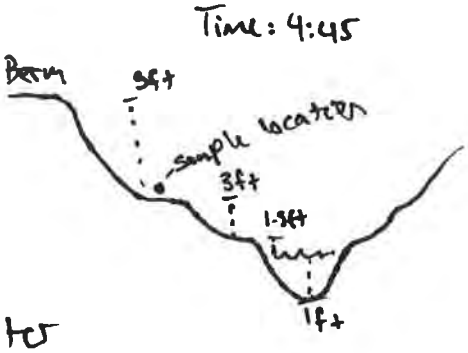

Photos Taken: (Yes) / No

Sample Inventory:

Comments: No ground water

4 oz:

16 oz: 6 (1T×2, 1M×2, 1Z×2

Bags: 1 (1Z)

Times: T - 1500

M - 1510

Z - 1520


GREATECOLOGY

SOIL/SEDIMENT COLLECTION FIELD LOG

Pond 20 – Sediment/Soil Investigation		Date: 1/30/17
Latitude: ~~32° 35' 9"~~ NB	Longitude: ~~117° 06' 17"~~ NB	Station ID: P20-2
35' 12.99	06' 09.36"	Arrival Time: 12:55
Sampler Type: **Hand Auger**		Depart Time: 13:50
Weather: Sunny		Sampler Initials: AT, NB

Core Description (grain size, color, odor, sheens, shell hash):

Archive:

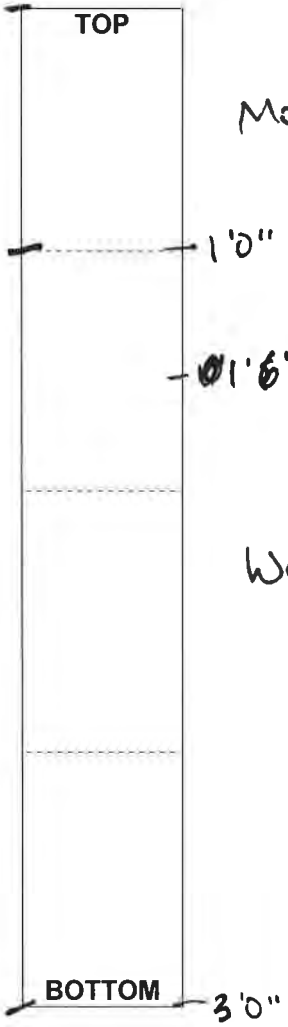

2T: Moist, dark brown sand

2Z: Wet, dark brown Fine sand

Photos Taken: (Yes) / No

Sample Inventory: Comments:

4 oz:

16 oz: 4 (2x2T, [redacted], 2x2Z)

Bags: 1 (2Z)

Times: T - 13:20

[redacted]


Z - 13:40

GREATecology

SOIL/SEDIMENT COLLECTION FIELD LOG

Pond 20 – Sediment/Soil Investigation		Date: 11/30/17
Latitude: ~~32° 35' 11.0"~~ NB 35' 10.04"	Longitude: ~~117° 05' 59"~~ NB 05' 59.02"	Station ID: P20-3
		Arrival Time: 11:30
Sampler Type: **Hand Auger**		Depart Time: 12:45
Weather: Sunny		Sampler Initials: AT, NB

Core Description (grain size, color, odor, sheens, shell hash):

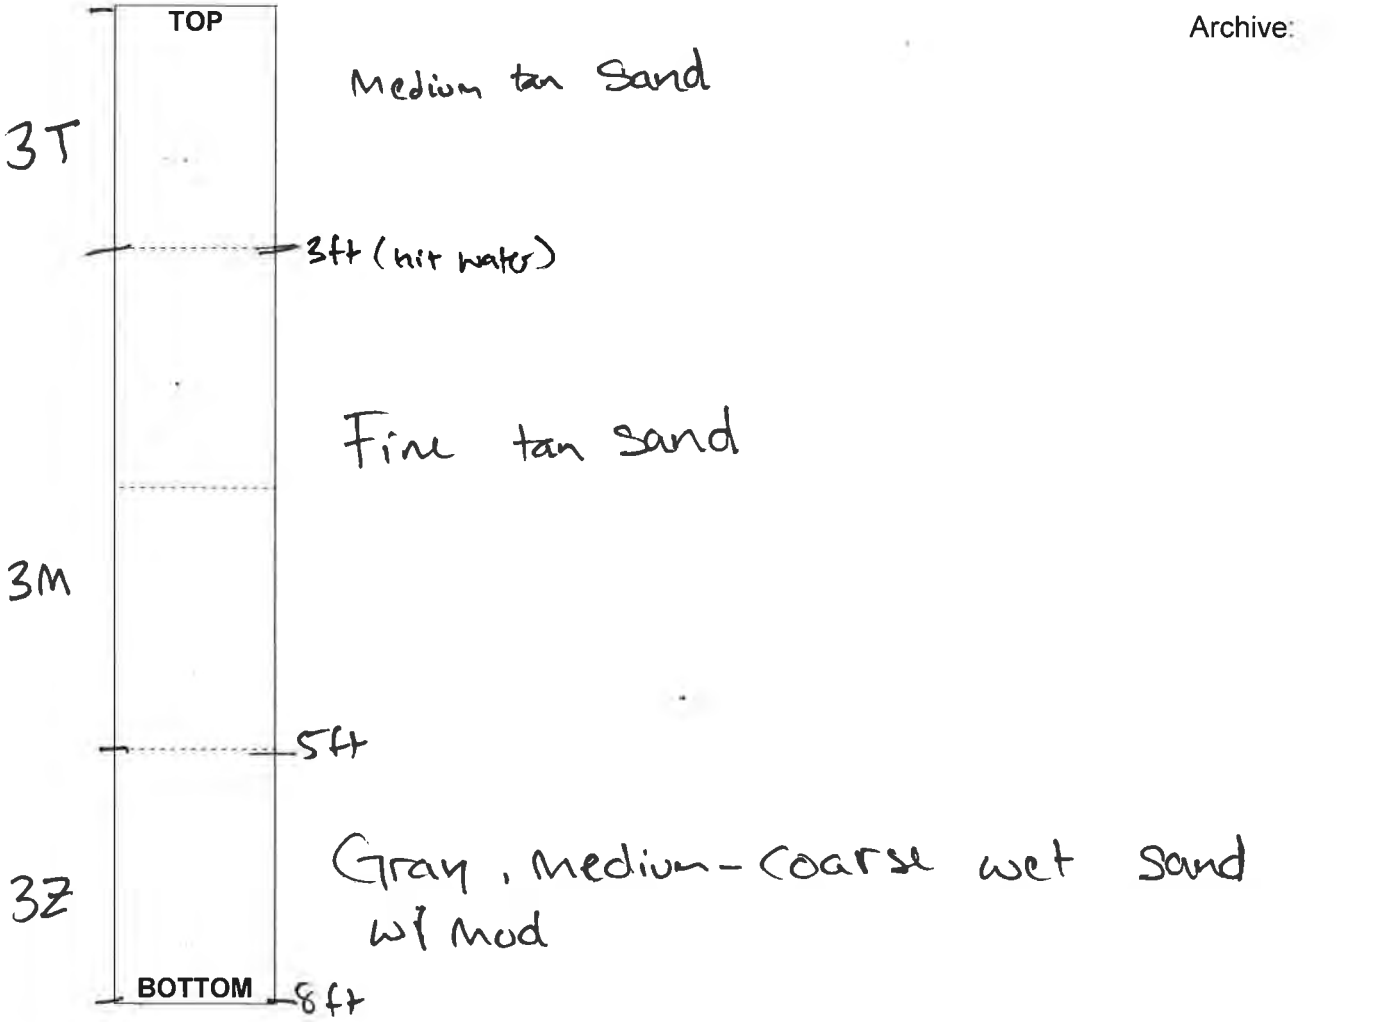

Archive:

Photos Taken: (Yes) / No

Sample Inventory:

4 oz:

16 oz: 6 (2x3T, 2x3M, 2x3Z

Bags: 1 (3Z)

Comments: Sample located just north of twin cypress trees


Times: T - 12:00
M - 12:10
Z - 12:20

GREATecology

SOIL/SEDIMENT COLLECTION FIELD LOG

Pond 20 – Sediment/Soil Investigation		Date: 1/30/17
Latitude: ~~32° 35' 06.00"~~ NB 35' 17.09	Longitude: ~~117° 05' 57.00"~~ NB 05' 55.09	Station ID: P20-4
		Arrival Time: 9:30
Sampler Type: **Hand Auger**		Depart Time: 11:15
Weather: Sunny		Sampler Initials: AT, NB

Core Description (grain size, color, odor, sheens, shell hash):

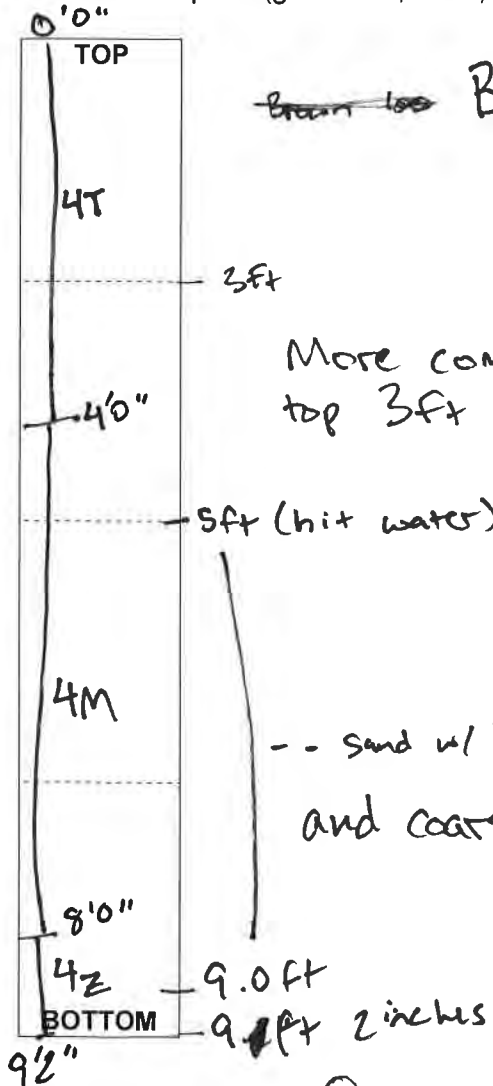

~~Brown loo~~ Brown, Loose, Dry Sand

Archive:

More compact material, similar to top 3ft w/ Minor Clay

-- sand w/ lenses of clayey material and coarse sand

9.2ft 2 inches

Photos Taken: (Yes) / No

Sample Inventory:

Comments: sample located at transition from transition to brush from iceplant

4 oz:

16 oz: 6 (2x 4T, 2x 4M, 2x 4Z)

Bags: 1 (4Z)

Times: T - 10:15
M - 10:25
Z - 10:35

APPENDIX C: PHOTODOCUMENTATION

Photodocumentation of Location 1 (view to west, right), and 1-ft strata (left, presented from surface to depth).





Photodocumentation of Location 2 (view to west, right), and 1-ft strata (left, presented from surface to depth).







Photodocumentation of Location 3 (view to west, right), and 1-ft strata (left, presented from surface to depth).











Photodocumentation of Location 4 (view to west, right), and

1-ft strata (left, presented from surface to depth [counter clockwise from lower left]).









APPENDIX D: SOIL ANALYTICAL DATA REPORT

Enthalpy Analytical, Inc.
Formerly Associated Labs
806 N. Batavia - Orange, CA 92868
Tel: (714)771-6900 Fax: (714)538-1209
www.associatedlabs.com
info-sc@enthalpy.com

MONTROSE ENVIRONMENTAL

Client:	Great Ecology
Address:	2251 San Diego Ave. Suite A218 San Diego, CA 92110
Attn:	Nick Buhbe

Lab Request:	387148
Report Date:	04/21/2017
Date Received:	01/31/2017
Client ID:	15631

Comments: Pond 20 Mitigation Bank

All results have been dry weight corrected.

Supplemental Report 1

This laboratory request covers the following listed samples which were analyzed for the parameters indicated on the attached Analytical Result Report. All analyses were conducted using the appropriate methods. Methods accredited by NELAC are indicated on the report. This cover letter is an integral part of the final report.

Sample #	Client Sample ID
387148-001	P20-1T
387148-002	P20-1M
387148-003	P20-1Z
387148-004	P20-2T
387148-005	P20-2Z
387148-006	P20-3T
387148-007	P20-3M
387148-008	P20-3Z
387148-009	P20-4T
387148-010	P20-4M
387148-011	P20-4Z

Thank you for the opportunity to be of service to your company. Please feel free to call if there are any questions regarding this report or if we can be of further service.

Winston Yu

Report Review performed by: Winston Yu, Project Manager

NOTE: Unless notified in writing, all samples will be discarded by appropriate disposal protocol 60 days from date received.

The reports of the Enthalpy Analytical, Inc. are confidential property of our clients and may not be reproduced or used for publication in part or in full without our written permission. This is for the mutual protection of the public, our clients, and ourselves.

Matrix:	Solid	**Client:**	Great Ecology	**Collector:**	
Sampled:	01/30/2017 15:00	**Site:**			
Sample #:	**387148-001**	**Client Sample #:**	P20-1T	**Sample Type:**	

Analyte	Result	DF	MDL	RDL	Units	Prepared	Analyzed	By	Notes
Method: CFA S:18.0	Prep Method: Method						QCBatchID:		
See Attached		1							
Method: EPA 6010B *NELAC*	Prep Method: EPA 3050B						QCBatchID:		QC1174933
Arsenic	**8.50**	1	0.50	1.40	mg/Kg	02/01/17	02/02/17	JN	
Cadmium	**0.72**	1	0.29	0.70	mg/Kg	02/01/17	02/02/17	JN	
Chromium	**30.2**	1	0.18	1.40	mg/Kg	02/01/17	02/02/17	JN	
Copper	**16.2**	1	0.43	1.40	mg/Kg	02/01/17	02/02/17	JN	
Lead	**5.68**	1	0.45	0.70	mg/Kg	02/01/17	02/02/17	JN	
Nickel	**11.7**	1	0.28	2.10	mg/Kg	02/01/17	02/02/17	JN	
Selenium	ND	1	1.01	1.40	mg/Kg	02/01/17	02/02/17	JN	
Silver	ND	1	0.18	0.70	mg/Kg	02/01/17	02/02/17	JN	
Zinc	**66.2**	1	0.39	7.00	mg/Kg	02/01/17	02/02/17	JN	
Method: EPA 7471A *NELAC*	Prep Method: EPA 7471A						QCBatchID:		QC1175029
Mercury	ND	1	0.03	0.20	mg/Kg	02/03/17	02/03/17	JP	
Method: EPA 8015M	Prep Method:						QCBatchID:		QC1174924
TPH (C10 to C28)	ND	1		14.00	mg/Kg	02/01/17	02/03/17	LT	
TPH (C28 to C40)	ND	1		28.01	mg/Kg	02/01/17	02/03/17	LT	
TPH (C8 to C10)	ND	1		14.00	mg/Kg	02/01/17	02/03/17	LT	
Method: EPA 8081A *NELAC*	Prep Method: EPA 3545						QCBatchID:		QC1174915
4,4'-DDD	ND	1	0.94	7.00	ug/Kg	02/01/17	02/02/17	LW	
4,4'-DDE	ND	1	0.80	7.00	ug/Kg	02/01/17	02/02/17	LW	
4,4'-DDT	ND	1	1.33	7.00	ug/Kg	02/01/17	02/02/17	LW	
a-BHC	ND	1	0.28	7.00	ug/Kg	02/01/17	02/02/17	LW	
Aldrin	ND	1	0.48	7.00	ug/Kg	02/01/17	02/02/17	LW	
b-BHC	ND	1	1.68	7.00	ug/Kg	02/01/17	02/02/17	LW	
Chlordane (technical)	ND	1	16.80	70.02	ug/Kg	02/01/17	02/02/17	LW	
d-BHC	ND	1	0.63	7.00	ug/Kg	02/01/17	02/02/17	LW	
Dieldrin	ND	1	0.88	7.00	ug/Kg	02/01/17	02/02/17	LW	
Endosulfan I	ND	1	0.39	7.00	ug/Kg	02/01/17	02/02/17	LW	
Endosulfan II	ND	1	1.12	7.00	ug/Kg	02/01/17	02/02/17	LW	
Endosulfan sulfate	ND	1	2.38	7.00	ug/Kg	02/01/17	02/02/17	LW	
Endrin	ND	1	0.87	7.00	ug/Kg	02/01/17	02/02/17	LW	
Endrin aldehyde	ND	1	1.26	7.00	ug/Kg	02/01/17	02/02/17	LW	
Endrin Ketone	ND	1	1.68	7.00	ug/Kg	02/01/17	02/02/17	LW	
Heptachlor	ND	1	0.62	7.00	ug/Kg	02/01/17	02/02/17	LW	
Heptachlor epoxide	ND	1	0.38	7.00	ug/Kg	02/01/17	02/02/17	LW	
Lindane (Gamma-BHC)	ND	1	0.42	7.00	ug/Kg	02/01/17	02/02/17	LW	
Methoxychlor	ND	1	7.28	14.00	ug/Kg	02/01/17	02/02/17	LW	
Toxaphene	ND	1	16.80	140.04	ug/Kg	02/01/17	02/02/17	LW	

Surrogate	*% Recovery*	*Limits*	*Notes*
Decachlorobiphenyl DCB (SUR)	*106*	*50-150*	
Tetrachloro-m-xylene TCMX (SUR)	*118*	*50-150*	

Analyte	Result	DF	MDL	RDL	Units	Prepared	Analyzed	By	Notes
Method: EPA 8082 *NELAC*	Prep Method: EPA 3545						QCBatchID:		QC1174916
PCB-1016	ND	1	4.20	70.02	ug/Kg	02/01/17	02/02/17	LW	
PCB-1221	ND	1	19.61	70.02	ug/Kg	02/01/17	02/02/17	LW	
PCB-1232	ND	1	13.30	70.02	ug/Kg	02/01/17	02/02/17	LW	
PCB-1242	ND	1	19.61	70.02	ug/Kg	02/01/17	02/02/17	LW	
PCB-1248	ND	1	26.61	70.02	ug/Kg	02/01/17	02/02/17	LW	
PCB-1254	ND	1	28.01	70.02	ug/Kg	02/01/17	02/02/17	LW	
PCB-1260	ND	1	9.66	70.02	ug/Kg	02/01/17	02/02/17	LW	
PCB-1262	ND	1	23.81	70.02	ug/Kg	02/01/17	02/02/17	LW	
PCB-1268	ND	1	12.04	70.02	ug/Kg	02/01/17	02/02/17	LW	

Matrix:	Solid	**Client:**	Great Ecology	**Collector:**	
Sampled:	01/30/2017 15:00	**Site:**			
Sample #:	**387148-001**	**Client Sample #:**	P20-1T	**Sample Type:**	

Analyte	Result	DF	MDL	RDL	Units	Prepared	Analyzed	By	Notes
Surrogate	*% Recovery*			*Limits*	*Notes*				
Decachlorobiphenyl DCB (SUR)	*98*			*50-150*					
Method: EPA 8270CM	Prep Method: EPA 3545						QCBatchID: QC1174944		
1-Methylnapthalene	ND	1	5.18	14.00	ug/Kg	02/02/17	02/02/17	BB	
2-Methylnaphthalene	ND	1	5.32	14.00	ug/Kg	02/02/17	02/02/17	BB	
Acenaphthene	ND	1	1.96	14.00	ug/Kg	02/02/17	02/02/17	BB	
Acenaphthylene	ND	1	4.62	14.00	ug/Kg	02/02/17	02/02/17	BB	
Anthracene	ND	1	1.68	14.00	ug/Kg	02/02/17	02/02/17	BB	
Benz(a)anthracene	ND	1	1.54	14.00	ug/Kg	02/02/17	02/02/17	BB	L
Benzo(a)pyrene	ND	1	2.52	14.00	ug/Kg	02/02/17	02/02/17	BB	
Benzo(b)fluoranthene	ND	1	2.38	14.00	ug/Kg	02/02/17	02/02/17	BB	L
Benzo(g,h,i)perylene	ND	1	1.68	14.00	ug/Kg	02/02/17	02/02/17	BB	
Benzo(k)fluoranthene	ND	1	2.38	14.00	ug/Kg	02/02/17	02/02/17	BB	
Chrysene	ND	1	1.16	14.00	ug/Kg	02/02/17	02/02/17	BB	
Dibenz(a,h)anthracene	ND	1	1.96	14.00	ug/Kg	02/02/17	02/02/17	BB	
Fluoranthene	ND	1	1.18	14.00	ug/Kg	02/02/17	02/02/17	BB	
Fluorene	ND	1	1.82	14.00	ug/Kg	02/02/17	02/02/17	BB	
Indeno(1,2,3-cd)pyrene	ND	1	2.52	14.00	ug/Kg	02/02/17	02/02/17	BB	
Naphthalene	ND	1	5.60	14.00	ug/Kg	02/02/17	02/02/17	BB	
Phenanthrene	ND	1	1.96	14.00	ug/Kg	02/02/17	02/02/17	BB	
Pyrene	ND	1	1.09	14.00	ug/Kg	02/02/17	02/02/17	BB	
Surrogate	*% Recovery*			*Limits*	*Notes*				
2-Fluorobiphenyl (SUR)	*75*			*30-120*					
Nitrobenzene-d5 (SUR)	*79*			*27-125*					
p-Terphenyl (SUR)	*114*			*33-155*					
Method: EPA 9034 *NELAC*	Prep Method: See Attached						QCBatchID:		
See Attached		1							
Method: SM 2540-G	Prep Method: Method						QCBatchID: QC1175058		
Total Solids	**71.4**	1			%	02/02/17	02/02/17	TP	

Matrix: Solid **Client:** Great Ecology **Collector:** Client
Sampled: 01/30/2017 15:10 **Site:**
Sample #: 387148-002 **Client Sample #:** P20-1M **Sample Type:**

Analyte	Result	DF	MDL	RDL	Units	Prepared	Analyzed	By	Notes
Method: CFA S:18.0	Prep Method: Method						QCBatchID:		
See Attached		1							
Method: EPA 6010B NELAC	Prep Method: EPA 1312/3010A						QCBatchID: QC1177607		
Arsenic	**0.013**	1	0.004	0.01	mg/L	04/20/17	04/21/17	KLN	
Method: EPA 6010B NELAC	Prep Method: EPA 3050B						QCBatchID: QC1174933		
Arsenic	**10.7**	1	0.59	1.63	mg/Kg	02/01/17	02/02/17	JN	
Cadmium	**1.07**	1	0.34	0.82	mg/Kg	02/01/17	02/03/17	JN	
Chromium	**41.3**	1	0.21	1.63	mg/Kg	02/01/17	02/02/17	JN	
Copper	**21.8**	1	0.51	1.63	mg/Kg	02/01/17	02/02/17	JN	
Lead	**5.49**	1	0.52	0.82	mg/Kg	02/01/17	02/02/17	JN	
Nickel	**16.0**	1	0.33	2.45	mg/Kg	02/01/17	02/02/17	JN	
Selenium	ND	1	1.18	1.63	mg/Kg	02/01/17	02/02/17	JN	
Silver	ND	1	0.21	0.82	mg/Kg	02/01/17	02/02/17	JN	
Zinc	**85.7**	1	0.46	8.17	mg/Kg	02/01/17	02/02/17	JN	
Method: EPA 7471A NELAC	Prep Method: EPA 7471A						QCBatchID: QC1175029		
Mercury	**0.04 J**	1	0.03	0.23	mg/Kg	02/03/17	02/03/17	JP	J
Method: EPA 8015M	Prep Method:						QCBatchID: QC1174924		
TPH (C10 to C28)	ND	1		16.33	mg/Kg	02/01/17	02/03/17	LT	
TPH (C28 to C40)	ND	1		32.66	mg/Kg	02/01/17	02/03/17	LT	
TPH (C8 to C10)	ND	1		16.33	mg/Kg	02/01/17	02/03/17	LT	
Method: EPA 8081A NELAC	Prep Method: EPA 3545						QCBatchID: QC1174915		
4,4'-DDD	ND	1	1.09	8.17	ug/Kg	02/01/17	02/02/17	LW	
4,4'-DDE	ND	1	0.93	8.17	ug/Kg	02/01/17	02/02/17	LW	
4,4'-DDT	ND	1	1.55	8.17	ug/Kg	02/01/17	02/02/17	LW	
a-BHC	ND	1	0.33	8.17	ug/Kg	02/01/17	02/02/17	LW	
Aldrin	ND	1	0.56	8.17	ug/Kg	02/01/17	02/02/17	LW	
b-BHC	ND	1	1.96	8.17	ug/Kg	02/01/17	02/02/17	LW	
Chlordane (technical)	ND	1	19.60	81.66	ug/Kg	02/01/17	02/02/17	LW	
d-BHC	ND	1	0.73	8.17	ug/Kg	02/01/17	02/02/17	LW	
Dieldrin	ND	1	1.03	8.17	ug/Kg	02/01/17	02/02/17	LW	
Endosulfan I	ND	1	0.46	8.17	ug/Kg	02/01/17	02/02/17	LW	
Endosulfan II	ND	1	1.31	8.17	ug/Kg	02/01/17	02/02/17	LW	
Endosulfan sulfate	ND	1	2.78	8.17	ug/Kg	02/01/17	02/02/17	LW	
Endrin	ND	1	1.01	8.17	ug/Kg	02/01/17	02/02/17	LW	
Endrin aldehyde	ND	1	1.47	8.17	ug/Kg	02/01/17	02/02/17	LW	
Endrin Ketone	ND	1	1.96	8.17	ug/Kg	02/01/17	02/02/17	LW	
Heptachlor	ND	1	0.72	8.17	ug/Kg	02/01/17	02/02/17	LW	
Heptachlor epoxide	ND	1	0.44	8.17	ug/Kg	02/01/17	02/02/17	LW	
Lindane (Gamma-BHC)	ND	1	0.49	8.17	ug/Kg	02/01/17	02/02/17	LW	
Methoxychlor	ND	1	8.49	16.33	ug/Kg	02/01/17	02/02/17	LW	
Toxaphene	ND	1	19.60	163.32	ug/Kg	02/01/17	02/02/17	LW	

Surrogate	*% Recovery*	*Limits*	*Notes*
Decachlorobiphenyl DCB (SUR)	*84*	*50-150*	
Tetrachloro-m-xylene TCMX (SUR)	*131*	*50-150*	

Method: EPA 8082 NELAC	Prep Method: EPA 3545						QCBatchID: QC1174916		
PCB-1016	ND	1	4.90	81.66	ug/Kg	02/01/17	02/02/17	LW	
PCB-1221	ND	1	22.86	81.66	ug/Kg	02/01/17	02/02/17	LW	
PCB-1232	ND	1	15.52	81.66	ug/Kg	02/01/17	02/02/17	LW	
PCB-1242	ND	1	22.86	81.66	ug/Kg	02/01/17	02/02/17	LW	
PCB-1248	ND	1	31.03	81.66	ug/Kg	02/01/17	02/02/17	LW	
PCB-1254	ND	1	32.66	81.66	ug/Kg	02/01/17	02/02/17	LW	
PCB-1260	ND	1	11.27	81.66	ug/Kg	02/01/17	02/02/17	LW	

Matrix:	Solid	**Client:**	Great Ecology	**Collector:**	Client
Sampled:	01/30/2017 15:10	**Site:**			
Sample #:	**387148-002**	**Client Sample #:**	P20-1M	**Sample Type:**	

Analyte	Result	DF	MDL	RDL	Units	Prepared	Analyzed	By	Notes
PCB-1262	ND	1	27.76	81.66	ug/Kg	02/01/17	02/02/17	LW	
PCB-1268	ND	1	14.05	81.66	ug/Kg	02/01/17	02/02/17	LW	

Surrogate	*% Recovery*	*Limits*	*Notes*
Decachlorobiphenyl DCB (SUR)	*77*	*50-150*	

Method: EPA 8270CM Prep Method: EPA 3545 QCBatchID: QC1174944

1-Methylnapthalene	ND	1	6.04	16.33	ug/Kg	02/02/17	02/02/17	BB	
2-Methylnaphthalene	ND	1	6.21	16.33	ug/Kg	02/02/17	02/02/17	BB	
Acenaphthene	ND	1	2.29	16.33	ug/Kg	02/02/17	02/02/17	BB	
Acenaphthylene	ND	1	5.39	16.33	ug/Kg	02/02/17	02/02/17	BB	
Anthracene	ND	1	1.96	16.33	ug/Kg	02/02/17	02/02/17	BB	
Benz(a)anthracene	ND	1	1.80	16.33	ug/Kg	02/02/17	02/02/17	BB	L
Benzo(a)pyrene	ND	1	2.94	16.33	ug/Kg	02/02/17	02/02/17	BB	
Benzo(b)fluoranthene	ND	1	2.78	16.33	ug/Kg	02/02/17	02/02/17	BB	L
Benzo(g,h,i)perylene	ND	1	1.96	16.33	ug/Kg	02/02/17	02/02/17	BB	
Benzo(k)fluoranthene	ND	1	2.78	16.33	ug/Kg	02/02/17	02/02/17	BB	
Chrysene	ND	1	1.36	16.33	ug/Kg	02/02/17	02/02/17	BB	
Dibenz(a,h)anthracene	ND	1	2.29	16.33	ug/Kg	02/02/17	02/02/17	BB	
Fluoranthene	ND	1	1.37	16.33	ug/Kg	02/02/17	02/02/17	BB	
Fluorene	ND	1	2.12	16.33	ug/Kg	02/02/17	02/02/17	BB	
Indeno(1,2,3-cd)pyrene	ND	1	2.94	16.33	ug/Kg	02/02/17	02/02/17	BB	
Naphthalene	ND	1	6.53	16.33	ug/Kg	02/02/17	02/02/17	BB	
Phenanthrene	ND	1	2.29	16.33	ug/Kg	02/02/17	02/02/17	BB	
Pyrene	ND	1	1.27	16.33	ug/Kg	02/02/17	02/02/17	BB	

Surrogate	*% Recovery*	*Limits*	*Notes*
2-Fluorobiphenyl (SUR)	*67*	*30-120*	
Nitrobenzene-d5 (SUR)	*72*	*27-125*	
p-Terphenyl (SUR)	*108*	*33-155*	

Method: EPA 9034 *NELAC* Prep Method: See Attached QCBatchID:

See Attached		1							

Method: SM 2540-G Prep Method: Method QCBatchID: QC1175058

Total Solids	**61.2**	1			%	02/02/17	02/02/17	TP	

Matrix:	Solid	**Client:**	Great Ecology	**Collector:**	Client
Sampled:	01/30/2017 15:20	**Site:**			
Sample #:	**387148-003**	**Client Sample #:**	P20-1Z	**Sample Type:**	

Analyte	Result	DF	MDL	RDL	Units	Prepared	Analyzed	By	Notes
Method: CFA S:18.0	Prep Method: Method						QCBatchID:		
See Attached		1							
Method: EPA 6010B *NELAC*	Prep Method: EPA 3050B						QCBatchID:		QC1174933
Arsenic	**7.98**	1	0.53	1.46	mg/Kg	02/01/17	02/02/17	JN	
Cadmium	**0.89**	1	0.31	0.73	mg/Kg	02/01/17	02/03/17	JN	
Chromium	**23.9**	1	0.19	1.46	mg/Kg	02/01/17	02/02/17	JN	
Copper	**17.4**	1	0.45	1.46	mg/Kg	02/01/17	02/02/17	JN	
Lead	**5.83**	1	0.47	0.73	mg/Kg	02/01/17	02/02/17	JN	
Nickel	**11.3**	1	0.29	2.19	mg/Kg	02/01/17	02/02/17	JN	
Selenium	ND	1	1.05	1.46	mg/Kg	02/01/17	02/02/17	JN	
Silver	ND	1	0.19	0.73	mg/Kg	02/01/17	02/02/17	JN	
Zinc	**65.4**	1	0.41	7.29	mg/Kg	02/01/17	02/02/17	JN	
Method: EPA 7471A *NELAC*	Prep Method: EPA 7471A						QCBatchID:		QC1175029
Mercury	ND	1	0.03	0.20	mg/Kg	02/03/17	02/03/17	JP	
Method: EPA 8015M	Prep Method:						QCBatchID:		QC1174924
TPH (C10 to C28)	ND	1		14.58	mg/Kg	02/01/17	02/03/17	LT	
TPH (C28 to C40)	ND	1		29.17	mg/Kg	02/01/17	02/03/17	LT	
TPH (C8 to C10)	ND	1		14.58	mg/Kg	02/01/17	02/03/17	LT	
Method: EPA 8081A *NELAC*	Prep Method: EPA 3545						QCBatchID:		QC1174915
4,4'-DDD	ND	1	0.98	7.29	ug/Kg	02/01/17	02/02/17	LW	
4,4'-DDE	ND	1	0.83	7.29	ug/Kg	02/01/17	02/02/17	LW	
4,4'-DDT	ND	1	1.39	7.29	ug/Kg	02/01/17	02/02/17	LW	
a-BHC	ND	1	0.29	7.29	ug/Kg	02/01/17	02/02/17	LW	
Aldrin	ND	1	0.50	7.29	ug/Kg	02/01/17	02/02/17	LW	
b-BHC	ND	1	1.75	7.29	ug/Kg	02/01/17	02/02/17	LW	
Chlordane (technical)	ND	1	17.50	72.92	ug/Kg	02/01/17	02/02/17	LW	
d-BHC	ND	1	0.66	7.29	ug/Kg	02/01/17	02/02/17	LW	
Dieldrin	ND	1	0.92	7.29	ug/Kg	02/01/17	02/02/17	LW	
Endosulfan I	ND	1	0.41	7.29	ug/Kg	02/01/17	02/02/17	LW	
Endosulfan II	ND	1	1.17	7.29	ug/Kg	02/01/17	02/02/17	LW	
Endosulfan sulfate	ND	1	2.48	7.29	ug/Kg	02/01/17	02/02/17	LW	
Endrin	ND	1	0.90	7.29	ug/Kg	02/01/17	02/02/17	LW	
Endrin aldehyde	ND	1	1.31	7.29	ug/Kg	02/01/17	02/02/17	LW	
Endrin Ketone	ND	1	1.75	7.29	ug/Kg	02/01/17	02/02/17	LW	
Heptachlor	ND	1	0.64	7.29	ug/Kg	02/01/17	02/02/17	LW	
Heptachlor epoxide	ND	1	0.39	7.29	ug/Kg	02/01/17	02/02/17	LW	
Lindane (Gamma-BHC)	ND	1	0.44	7.29	ug/Kg	02/01/17	02/02/17	LW	
Methoxychlor	ND	1	7.58	14.58	ug/Kg	02/01/17	02/02/17	LW	
Toxaphene	ND	1	17.50	145.84	ug/Kg	02/01/17	02/02/17	LW	

Surrogate	*% Recovery*	*Limits*	*Notes*
Decachlorobiphenyl DCB (SUR)	*93*	*50-150*	
Tetrachloro-m-xylene TCMX (SUR)	*118*	*50-150*	

Analyte	Result	DF	MDL	RDL	Units	Prepared	Analyzed	By	Notes
Method: EPA 8082 *NELAC*	Prep Method: EPA 3545						QCBatchID:		QC1174916
PCB-1016	ND	1	4.38	72.92	ug/Kg	02/01/17	02/02/17	LW	
PCB-1221	ND	1	20.42	72.92	ug/Kg	02/01/17	02/02/17	LW	
PCB-1232	ND	1	13.85	72.92	ug/Kg	02/01/17	02/02/17	LW	
PCB-1242	ND	1	20.42	72.92	ug/Kg	02/01/17	02/02/17	LW	
PCB-1248	ND	1	27.71	72.92	ug/Kg	02/01/17	02/02/17	LW	
PCB-1254	ND	1	29.17	72.92	ug/Kg	02/01/17	02/02/17	LW	
PCB-1260	ND	1	10.06	72.92	ug/Kg	02/01/17	02/02/17	LW	
PCB-1262	ND	1	24.79	72.92	ug/Kg	02/01/17	02/02/17	LW	
PCB-1268	ND	1	12.54	72.92	ug/Kg	02/01/17	02/02/17	LW	

Matrix:	Solid	**Client:**	Great Ecology	**Collector:**	Client
Sampled:	01/30/2017 15:20	**Site:**			
Sample #:	**387148-003**	**Client Sample #:**	P20-1Z	**Sample Type:**	

Analyte	Result	DF	MDL	RDL	Units	Prepared	Analyzed	By	Notes
Surrogate	*% Recovery*			*Limits*	*Notes*				
Decachlorobiphenyl DCB (SUR)	*90*			*50-150*					
Method: EPA 8270CM	Prep Method: EPA 3545						QCBatchID: QC1174944		
1-Methylnapthalene	ND	1	5.40	14.58	ug/Kg	02/02/17	02/02/17	BB	
2-Methylnaphthalene	ND	1	5.54	14.58	ug/Kg	02/02/17	02/02/17	BB	
Acenaphthene	ND	1	2.04	14.58	ug/Kg	02/02/17	02/02/17	BB	
Acenaphthylene	ND	1	4.81	14.58	ug/Kg	02/02/17	02/02/17	BB	
Anthracene	ND	1	1.75	14.58	ug/Kg	02/02/17	02/02/17	BB	
Benz(a)anthracene	**19**	1	1.60	14.58	ug/Kg	02/02/17	02/02/17	BB	L
Benzo(a)pyrene	**16**	1	2.63	14.58	ug/Kg	02/02/17	02/02/17	BB	
Benzo(b)fluoranthene	ND	1	2.48	14.58	ug/Kg	02/02/17	02/02/17	BB	L
Benzo(g,h,i)perylene	ND	1	1.75	14.58	ug/Kg	02/02/17	02/02/17	BB	
Benzo(k)fluoranthene	ND	1	2.48	14.58	ug/Kg	02/02/17	02/02/17	BB	
Chrysene	**22**	1	1.21	14.58	ug/Kg	02/02/17	02/02/17	BB	
Dibenz(a,h)anthracene	ND	1	2.04	14.58	ug/Kg	02/02/17	02/02/17	BB	
Fluoranthene	ND	1	1.23	14.58	ug/Kg	02/02/17	02/02/17	BB	
Fluorene	ND	1	1.90	14.58	ug/Kg	02/02/17	02/02/17	BB	
Indeno(1,2,3-cd)pyrene	ND	1	2.63	14.58	ug/Kg	02/02/17	02/02/17	BB	
Naphthalene	ND	1	5.83	14.58	ug/Kg	02/02/17	02/02/17	BB	
Phenanthrene	ND	1	2.04	14.58	ug/Kg	02/02/17	02/02/17	BB	
Pyrene	ND	1	1.14	14.58	ug/Kg	02/02/17	02/02/17	BB	
Surrogate	*% Recovery*			*Limits*	*Notes*				
2-Fluorobiphenyl (SUR)	*68*			*30-120*					
Nitrobenzene-d5 (SUR)	*72*			*27-125*					
p-Terphenyl (SUR)	*104*			*33-155*					
Method: EPA 9034 *NELAC*	Prep Method: See Attached						QCBatchID:		
See Attached		1							
Method: SM 2540-G	Prep Method: Method						QCBatchID: QC1175058		
Total Solids	**68.6**	1			%	02/02/17	02/02/17	TP	

Matrix:	Solid	**Client:**	Great Ecology	**Collector:**	Client
Sampled:	01/30/2017 13:20	**Site:**			
Sample #:	**387148-004**	**Client Sample #:**	P20-2T	**Sample Type:**	

Analyte	Result	DF	MDL	RDL	Units	Prepared	Analyzed	By	Notes
Method: CFA S:18.0	Prep Method: Method						QCBatchID:		
See Attached		1							
Method: EPA 6010B *NELAC*	Prep Method: EPA 3050B						QCBatchID:		QC1174933
Arsenic	**3.65**	1	0.46	1.26	mg/Kg	02/01/17	02/02/17	JN	
Cadmium	ND	1	0.27	0.63	mg/Kg	02/01/17	02/02/17	JN	
Chromium	**8.82**	1	0.16	1.26	mg/Kg	02/01/17	02/02/17	JN	
Copper	**6.07**	1	0.39	1.26	mg/Kg	02/01/17	02/02/17	JN	
Lead	**2.01**	1	0.40	0.63	mg/Kg	02/01/17	02/02/17	JN	
Nickel	**2.84**	1	0.25	1.90	mg/Kg	02/01/17	02/02/17	JN	
Selenium	ND	1	0.91	1.26	mg/Kg	02/01/17	02/02/17	JN	
Silver	**0.19 J**	1	0.16	0.63	mg/Kg	02/01/17	02/02/17	JN	J
Zinc	**22.0**	1	0.35	6.32	mg/Kg	02/01/17	02/02/17	JN	
Method: EPA 7471A *NELAC*	Prep Method: EPA 7471A						QCBatchID:		QC1175029
Mercury	ND	1	0.03	0.18	mg/Kg	02/03/17	02/03/17	JP	
Method: EPA 8015M	Prep Method:						QCBatchID:		QC1174924
TPH (C10 to C28)	ND	1		12.64	mg/Kg	02/01/17	02/03/17	LT	
TPH (C28 to C40)	ND	1		25.28	mg/Kg	02/01/17	02/03/17	LT	
TPH (C8 to C10)	ND	1		12.64	mg/Kg	02/01/17	02/03/17	LT	
Method: EPA 8081A *NELAC*	Prep Method: EPA 3545						QCBatchID:		QC1174915
4,4'-DDD	ND	1	0.85	6.32	ug/Kg	02/01/17	02/02/17	LW	
4,4'-DDE	ND	1	0.72	6.32	ug/Kg	02/01/17	02/02/17	LW	
4,4'-DDT	ND	1	1.20	6.32	ug/Kg	02/01/17	02/02/17	LW	
a-BHC	ND	1	0.25	6.32	ug/Kg	02/01/17	02/02/17	LW	
Aldrin	ND	1	0.43	6.32	ug/Kg	02/01/17	02/02/17	LW	
b-BHC	ND	1	1.52	6.32	ug/Kg	02/01/17	02/02/17	LW	
Chlordane (technical)	ND	1	15.17	63.20	ug/Kg	02/01/17	02/02/17	LW	
d-BHC	ND	1	0.57	6.32	ug/Kg	02/01/17	02/02/17	LW	
Dieldrin	ND	1	0.80	6.32	ug/Kg	02/01/17	02/02/17	LW	
Endosulfan I	ND	1	0.35	6.32	ug/Kg	02/01/17	02/02/17	LW	
Endosulfan II	ND	1	1.01	6.32	ug/Kg	02/01/17	02/02/17	LW	
Endosulfan sulfate	ND	1	2.15	6.32	ug/Kg	02/01/17	02/02/17	LW	
Endrin	ND	1	0.78	6.32	ug/Kg	02/01/17	02/02/17	LW	
Endrin aldehyde	ND	1	1.14	6.32	ug/Kg	02/01/17	02/02/17	LW	
Endrin Ketone	ND	1	1.52	6.32	ug/Kg	02/01/17	02/02/17	LW	
Heptachlor	ND	1	0.56	6.32	ug/Kg	02/01/17	02/02/17	LW	
Heptachlor epoxide	ND	1	0.34	6.32	ug/Kg	02/01/17	02/02/17	LW	
Lindane (Gamma-BHC)	ND	1	0.38	6.32	ug/Kg	02/01/17	02/02/17	LW	
Methoxychlor	ND	1	6.57	12.64	ug/Kg	02/01/17	02/02/17	LW	
Toxaphene	ND	1	15.17	126.41	ug/Kg	02/01/17	02/02/17	LW	

Surrogate	*% Recovery*	*Limits*	*Notes*
Decachlorobiphenyl DCB (SUR)	*88*	*50-150*	
Tetrachloro-m-xylene TCMX (SUR)	*102*	*50-150*	

Method: EPA 8082 *NELAC*	Prep Method: EPA 3545						QCBatchID:		QC1174916
PCB-1016	ND	1	3.79	63.20	ug/Kg	02/01/17	02/02/17	LW	
PCB-1221	ND	1	17.70	63.20	ug/Kg	02/01/17	02/02/17	LW	
PCB-1232	ND	1	12.01	63.20	ug/Kg	02/01/17	02/02/17	LW	
PCB-1242	ND	1	17.70	63.20	ug/Kg	02/01/17	02/02/17	LW	
PCB-1248	ND	1	24.02	63.20	ug/Kg	02/01/17	02/02/17	LW	
PCB-1254	ND	1	25.28	63.20	ug/Kg	02/01/17	02/02/17	LW	
PCB-1260	ND	1	8.72	63.20	ug/Kg	02/01/17	02/02/17	LW	
PCB-1262	ND	1	21.49	63.20	ug/Kg	02/01/17	02/02/17	LW	
PCB-1268	ND	1	10.87	63.20	ug/Kg	02/01/17	02/02/17	LW	

Matrix:	Solid	**Client:**	Great Ecology	**Collector:**	Client
Sampled:	01/30/2017 13:20	**Site:**			
Sample #:	**387148-004**	**Client Sample #:**	P20-2T	**Sample Type:**	

Analyte	Result	DF	MDL	RDL	Units	Prepared	Analyzed	By	Notes
Surrogate	*% Recovery*			*Limits*	*Notes*				
Decachlorobiphenyl DCB (SUR)	*91*			*50-150*					
Method: EPA 8270CM	Prep Method: EPA 3545						QCBatchID: QC1174944		
1-Methylnapthalene	ND	1	4.68	12.64	ug/Kg	02/02/17	02/02/17	BB	
2-Methylnaphthalene	ND	1	4.80	12.64	ug/Kg	02/02/17	02/02/17	BB	
Acenaphthene	ND	1	1.77	12.64	ug/Kg	02/02/17	02/02/17	BB	
Acenaphthylene	ND	1	4.17	12.64	ug/Kg	02/02/17	02/02/17	BB	
Anthracene	ND	1	1.52	12.64	ug/Kg	02/02/17	02/02/17	BB	
Benz(a)anthracene	ND	1	1.39	12.64	ug/Kg	02/02/17	02/02/17	BB	L
Benzo(a)pyrene	ND	1	2.28	12.64	ug/Kg	02/02/17	02/02/17	BB	
Benzo(b)fluoranthene	ND	1	2.15	12.64	ug/Kg	02/02/17	02/02/17	BB	L
Benzo(g,h,i)perylene	ND	1	1.52	12.64	ug/Kg	02/02/17	02/02/17	BB	
Benzo(k)fluoranthene	ND	1	2.15	12.64	ug/Kg	02/02/17	02/02/17	BB	
Chrysene	ND	1	1.05	12.64	ug/Kg	02/02/17	02/02/17	BB	
Dibenz(a,h)anthracene	ND	1	1.77	12.64	ug/Kg	02/02/17	02/02/17	BB	
Fluoranthene	ND	1	1.06	12.64	ug/Kg	02/02/17	02/02/17	BB	
Fluorene	ND	1	1.64	12.64	ug/Kg	02/02/17	02/02/17	BB	
Indeno(1,2,3-cd)pyrene	ND	1	2.28	12.64	ug/Kg	02/02/17	02/02/17	BB	
Naphthalene	ND	1	5.06	12.64	ug/Kg	02/02/17	02/02/17	BB	
Phenanthrene	ND	1	1.77	12.64	ug/Kg	02/02/17	02/02/17	BB	
Pyrene	ND	1	0.99	12.64	ug/Kg	02/02/17	02/02/17	BB	
Surrogate	*% Recovery*			*Limits*	*Notes*				
2-Fluorobiphenyl (SUR)	*76*			*30-120*					
Nitrobenzene-d5 (SUR)	*83*			*27-125*					
p-Terphenyl (SUR)	*113*			*33-155*					
Method: EPA 9034 *NELAC*	Prep Method: See Attached						QCBatchID:		
See Attached		1							
Method: SM 2540-G	Prep Method: Method						QCBatchID: QC1175058		
Total Solids	**79.1**	1			%	02/02/17	02/02/17	TP	

Matrix: Solid **Client:** Great Ecology **Collector:** Client
Sampled: 01/30/2017 13:40 **Site:**
Sample #: 387148-005 **Client Sample #:** P20-2Z **Sample Type:**

Analyte	Result	DF	MDL	RDL	Units	Prepared	Analyzed	By	Notes
Method: CFA S:18.0	Prep Method: Method						QCBatchID:		
See Attached		1							
Method: EPA 6010B NELAC	Prep Method: EPA 1312/3010A						QCBatchID: QC1177607		
Arsenic	ND	1	0.004	0.01	mg/L	04/20/17	04/21/17	KLN	
Method: EPA 6010B NELAC	Prep Method: EPA 3050B						QCBatchID: QC1174933		
Arsenic	**5.57**	1	0.52	1.43	mg/Kg	02/01/17	02/02/17	JN	
Cadmium	**0.48 J**	1	0.30	0.72	mg/Kg	02/01/17	02/02/17	JN	J
Chromium	**15.8**	1	0.19	1.43	mg/Kg	02/01/17	02/02/17	JN	
Copper	**15.8**	1	0.44	1.43	mg/Kg	02/01/17	02/02/17	JN	
Lead	**3.72**	1	0.46	0.72	mg/Kg	02/01/17	02/02/17	JN	
Nickel	**7.32**	1	0.29	2.15	mg/Kg	02/01/17	02/02/17	JN	
Selenium	ND	1	1.03	1.43	mg/Kg	02/01/17	02/02/17	JN	
Silver	ND	1	0.19	0.72	mg/Kg	02/01/17	02/02/17	JN	
Zinc	**47.8**	1	0.40	7.17	mg/Kg	02/01/17	02/02/17	JN	
Method: EPA 7471A NELAC	Prep Method: EPA 7471A						QCBatchID: QC1175029		
Mercury	ND	1	0.03	0.20	mg/Kg	02/03/17	02/03/17	JP	
Method: EPA 8015M	Prep Method:						QCBatchID: QC1174924		
TPH (C10 to C28)	ND	1		14.33	mg/Kg	02/01/17	02/03/17	LT	
TPH (C28 to C40)	ND	1		28.67	mg/Kg	02/01/17	02/03/17	LT	
TPH (C8 to C10)	ND	1		14.33	mg/Kg	02/01/17	02/03/17	LT	
Method: EPA 8081A NELAC	Prep Method: EPA 3545						QCBatchID: QC1174915		
4,4'-DDD	ND	1	0.96	7.17	ug/Kg	02/01/17	02/02/17	LW	
4,4'-DDE	ND	1	0.82	7.17	ug/Kg	02/01/17	02/02/17	LW	
4,4'-DDT	ND	1	1.36	7.17	ug/Kg	02/01/17	02/02/17	LW	
a-BHC	ND	1	0.29	7.17	ug/Kg	02/01/17	02/02/17	LW	
Aldrin	ND	1	0.49	7.17	ug/Kg	02/01/17	02/02/17	LW	
b-BHC	ND	1	1.72	7.17	ug/Kg	02/01/17	02/02/17	LW	
Chlordane (technical)	ND	1	17.20	71.66	ug/Kg	02/01/17	02/02/17	LW	
d-BHC	ND	1	0.64	7.17	ug/Kg	02/01/17	02/02/17	LW	
Dieldrin	ND	1	0.90	7.17	ug/Kg	02/01/17	02/02/17	LW	
Endosulfan I	ND	1	0.40	7.17	ug/Kg	02/01/17	02/02/17	LW	
Endosulfan II	ND	1	1.15	7.17	ug/Kg	02/01/17	02/02/17	LW	
Endosulfan sulfate	ND	1	2.44	7.17	ug/Kg	02/01/17	02/02/17	LW	
Endrin	ND	1	0.89	7.17	ug/Kg	02/01/17	02/02/17	LW	
Endrin aldehyde	ND	1	1.29	7.17	ug/Kg	02/01/17	02/02/17	LW	
Endrin Ketone	ND	1	1.72	7.17	ug/Kg	02/01/17	02/02/17	LW	
Heptachlor	ND	1	0.63	7.17	ug/Kg	02/01/17	02/02/17	LW	
Heptachlor epoxide	ND	1	0.39	7.17	ug/Kg	02/01/17	02/02/17	LW	
Lindane (Gamma-BHC)	ND	1	0.43	7.17	ug/Kg	02/01/17	02/02/17	LW	
Methoxychlor	ND	1	7.45	14.33	ug/Kg	02/01/17	02/02/17	LW	
Toxaphene	ND	1	17.20	143.33	ug/Kg	02/01/17	02/02/17	LW	

Surrogate	*% Recovery*	*Limits*	*Notes*
Decachlorobiphenyl DCB (SUR)	*79*	*50-150*	
Tetrachloro-m-xylene TCMX (SUR)	*104*	*50-150*	

Method: EPA 8082 NELAC	Prep Method: EPA 3545						QCBatchID: QC1174916		
PCB-1016	ND	1	4.30	71.66	ug/Kg	02/01/17	02/02/17	LW	
PCB-1221	ND	1	20.07	71.66	ug/Kg	02/01/17	02/02/17	LW	
PCB-1232	ND	1	13.62	71.66	ug/Kg	02/01/17	02/02/17	LW	
PCB-1242	ND	1	20.07	71.66	ug/Kg	02/01/17	02/02/17	LW	
PCB-1248	ND	1	27.23	71.66	ug/Kg	02/01/17	02/02/17	LW	
PCB-1254	ND	1	28.67	71.66	ug/Kg	02/01/17	02/02/17	LW	
PCB-1260	ND	1	9.89	71.66	ug/Kg	02/01/17	02/02/17	LW	

Matrix:	Solid	**Client:**	Great Ecology	**Collector:**	Client
Sampled:	01/30/2017 13:40	**Site:**			
Sample #:	**387148-005**	**Client Sample #:**	P20-2Z	**Sample Type:**	

Analyte	Result	DF	MDL	RDL	Units	Prepared	Analyzed	By	Notes
PCB-1262	ND	1	24.37	71.66	ug/Kg	02/01/17	02/02/17	LW	
PCB-1268	ND	1	12.33	71.66	ug/Kg	02/01/17	02/02/17	LW	

Surrogate	*% Recovery*	*Limits*	*Notes*
Decachlorobiphenyl DCB (SUR)	*79*	*50-150*	

Method: EPA 8270CM Prep Method: EPA 3545 QCBatchID: QC1174944

1-Methylnapthalene	ND	1	5.30	14.33	ug/Kg	02/02/17	02/02/17	BB	
2-Methylnaphthalene	ND	1	5.45	14.33	ug/Kg	02/02/17	02/02/17	BB	
Acenaphthene	ND	1	2.01	14.33	ug/Kg	02/02/17	02/02/17	BB	
Acenaphthylene	ND	1	4.73	14.33	ug/Kg	02/02/17	02/02/17	BB	
Anthracene	ND	1	1.72	14.33	ug/Kg	02/02/17	02/02/17	BB	
Benz(a)anthracene	ND	1	1.58	14.33	ug/Kg	02/02/17	02/02/17	BB	L
Benzo(a)pyrene	ND	1	2.58	14.33	ug/Kg	02/02/17	02/02/17	BB	
Benzo(b)fluoranthene	ND	1	2.44	14.33	ug/Kg	02/02/17	02/02/17	BB	L
Benzo(g,h,i)perylene	ND	1	1.72	14.33	ug/Kg	02/02/17	02/02/17	BB	
Benzo(k)fluoranthene	ND	1	2.44	14.33	ug/Kg	02/02/17	02/02/17	BB	
Chrysene	ND	1	1.19	14.33	ug/Kg	02/02/17	02/02/17	BB	
Dibenz(a,h)anthracene	ND	1	2.01	14.33	ug/Kg	02/02/17	02/02/17	BB	
Fluoranthene	ND	1	1.20	14.33	ug/Kg	02/02/17	02/02/17	BB	
Fluorene	ND	1	1.86	14.33	ug/Kg	02/02/17	02/02/17	BB	
Indeno(1,2,3-cd)pyrene	ND	1	2.58	14.33	ug/Kg	02/02/17	02/02/17	BB	
Naphthalene	ND	1	5.73	14.33	ug/Kg	02/02/17	02/02/17	BB	
Phenanthrene	ND	1	2.01	14.33	ug/Kg	02/02/17	02/02/17	BB	
Pyrene	ND	1	1.12	14.33	ug/Kg	02/02/17	02/02/17	BB	

Surrogate	*% Recovery*	*Limits*	*Notes*
2-Fluorobiphenyl (SUR)	*67*	*30-120*	
Nitrobenzene-d5 (SUR)	*80*	*27-125*	
p-Terphenyl (SUR)	*116*	*33-155*	

Method: EPA 9034 *NELAC* Prep Method: See Attached QCBatchID:

See Attached		1							

Method: SM 2540-G Prep Method: Method QCBatchID: QC1175058

Total Solids	**69.8**	1			%	02/02/17	02/02/17	TP	

Matrix:	Solid	**Client:**	Great Ecology	**Collector:**	Client
Sampled:	01/30/2017 12:00	**Site:**			
Sample #:	**387148-006**	**Client Sample #:**	P20-3T	**Sample Type:**	

Analyte	Result	DF	MDL	RDL	Units	Prepared	Analyzed	By	Notes
Method: CFA S:18.0	Prep Method: Method						QCBatchID:		
See Attached		1							
Method: EPA 6010B *NELAC*	Prep Method: EPA 3050B						QCBatchID:		QC1174933
Arsenic	**2.26**	1	0.41	1.13	mg/Kg	02/01/17	02/02/17	JN	
Cadmium	ND	1	0.24	0.56	mg/Kg	02/01/17	02/02/17	JN	
Chromium	**5.23**	1	0.15	1.13	mg/Kg	02/01/17	02/02/17	JN	
Copper	**2.32**	1	0.35	1.13	mg/Kg	02/01/17	02/02/17	JN	
Lead	**1.93**	1	0.36	0.56	mg/Kg	02/01/17	02/02/17	JN	
Nickel	**1.51 J**	1	0.23	1.69	mg/Kg	02/01/17	02/02/17	JN	J
Selenium	ND	1	0.81	1.13	mg/Kg	02/01/17	02/02/17	JN	
Silver	ND	1	0.15	0.56	mg/Kg	02/01/17	02/02/17	JN	
Zinc	**13.2**	1	0.32	5.64	mg/Kg	02/01/17	02/02/17	JN	
Method: EPA 7471A *NELAC*	Prep Method: EPA 7471A						QCBatchID:		QC1175029
Mercury	ND	1	0.02	0.16	mg/Kg	02/03/17	02/03/17	JP	
Method: EPA 8015M	Prep Method:						QCBatchID:		QC1174924
TPH (C10 to C28)	ND	1		11.28	mg/Kg	02/01/17	02/03/17	LT	
TPH (C28 to C40)	ND	1		22.57	mg/Kg	02/01/17	02/03/17	LT	
TPH (C8 to C10)	ND	1		11.28	mg/Kg	02/01/17	02/03/17	LT	
Method: EPA 8081A *NELAC*	Prep Method: EPA 3545						QCBatchID:		QC1174915
4,4'-DDD	ND	1	0.76	5.64	ug/Kg	02/01/17	02/02/17	LW	
4,4'-DDE	ND	1	0.64	5.64	ug/Kg	02/01/17	02/02/17	LW	
4,4'-DDT	ND	1	1.07	5.64	ug/Kg	02/01/17	02/02/17	LW	
a-BHC	ND	1	0.23	5.64	ug/Kg	02/01/17	02/02/17	LW	
Aldrin	ND	1	0.38	5.64	ug/Kg	02/01/17	02/02/17	LW	
b-BHC	ND	1	1.35	5.64	ug/Kg	02/01/17	02/02/17	LW	
Chlordane (technical)	ND	1	13.54	56.41	ug/Kg	02/01/17	02/02/17	LW	
d-BHC	ND	1	0.51	5.64	ug/Kg	02/01/17	02/02/17	LW	
Dieldrin	ND	1	0.71	5.64	ug/Kg	02/01/17	02/02/17	LW	
Endosulfan I	ND	1	0.32	5.64	ug/Kg	02/01/17	02/02/17	LW	
Endosulfan II	ND	1	0.90	5.64	ug/Kg	02/01/17	02/02/17	LW	
Endosulfan sulfate	ND	1	1.92	5.64	ug/Kg	02/01/17	02/02/17	LW	
Endrin	ND	1	0.70	5.64	ug/Kg	02/01/17	02/02/17	LW	
Endrin aldehyde	ND	1	1.02	5.64	ug/Kg	02/01/17	02/02/17	LW	
Endrin Ketone	ND	1	1.35	5.64	ug/Kg	02/01/17	02/02/17	LW	
Heptachlor	ND	1	0.50	5.64	ug/Kg	02/01/17	02/02/17	LW	
Heptachlor epoxide	ND	1	0.30	5.64	ug/Kg	02/01/17	02/02/17	LW	
Lindane (Gamma-BHC)	ND	1	0.34	5.64	ug/Kg	02/01/17	02/02/17	LW	
Methoxychlor	ND	1	5.87	11.28	ug/Kg	02/01/17	02/02/17	LW	
Toxaphene	ND	1	13.54	112.83	ug/Kg	02/01/17	02/02/17	LW	

Surrogate	*% Recovery*	*Limits*	*Notes*
Decachlorobiphenyl DCB (SUR)	*98*	*50-150*	
Tetrachloro-m-xylene TCMX (SUR)	*103*	*50-150*	

Analyte	Result	DF	MDL	RDL	Units	Prepared	Analyzed	By	Notes
Method: EPA 8082 *NELAC*	Prep Method: EPA 3545						QCBatchID:		QC1174916
PCB-1016	ND	1	3.38	56.41	ug/Kg	02/01/17	02/02/17	LW	
PCB-1221	ND	1	15.80	56.41	ug/Kg	02/01/17	02/02/17	LW	
PCB-1232	ND	1	10.72	56.41	ug/Kg	02/01/17	02/02/17	LW	
PCB-1242	ND	1	15.80	56.41	ug/Kg	02/01/17	02/02/17	LW	
PCB-1248	ND	1	21.44	56.41	ug/Kg	02/01/17	02/02/17	LW	
PCB-1254	ND	1	22.57	56.41	ug/Kg	02/01/17	02/02/17	LW	
PCB-1260	ND	1	7.79	56.41	ug/Kg	02/01/17	02/02/17	LW	
PCB-1262	ND	1	19.18	56.41	ug/Kg	02/01/17	02/02/17	LW	
PCB-1268	ND	1	9.70	56.41	ug/Kg	02/01/17	02/02/17	LW	

Matrix:	Solid	**Client:**	Great Ecology	**Collector:**	Client
Sampled:	01/30/2017 12:00	**Site:**			
Sample #:	**387148-006**	**Client Sample #:**	P20-3T	**Sample Type:**	

Analyte	Result	DF	MDL	RDL	Units	Prepared	Analyzed	By	Notes
Surrogate	*% Recovery*			*Limits*	*Notes*				
Decachlorobiphenyl DCB (SUR)	*101*			*50-150*					
Method: EPA 8270CM	Prep Method: EPA 3545						QCBatchID: QC1174944		
1-Methylnapthalene	ND	1	4.17	11.28	ug/Kg	02/02/17	02/02/17	BB	
2-Methylnaphthalene	ND	1	4.29	11.28	ug/Kg	02/02/17	02/02/17	BB	
Acenaphthene	ND	1	1.58	11.28	ug/Kg	02/02/17	02/02/17	BB	
Acenaphthylene	ND	1	3.72	11.28	ug/Kg	02/02/17	02/02/17	BB	
Anthracene	ND	1	1.35	11.28	ug/Kg	02/02/17	02/02/17	BB	
Benz(a)anthracene	ND	1	1.24	11.28	ug/Kg	02/02/17	02/02/17	BB	L
Benzo(a)pyrene	ND	1	2.03	11.28	ug/Kg	02/02/17	02/02/17	BB	
Benzo(b)fluoranthene	ND	1	1.92	11.28	ug/Kg	02/02/17	02/02/17	BB	L
Benzo(g,h,i)perylene	ND	1	1.35	11.28	ug/Kg	02/02/17	02/02/17	BB	
Benzo(k)fluoranthene	ND	1	1.92	11.28	ug/Kg	02/02/17	02/02/17	BB	
Chrysene	ND	1	0.94	11.28	ug/Kg	02/02/17	02/02/17	BB	
Dibenz(a,h)anthracene	ND	1	1.58	11.28	ug/Kg	02/02/17	02/02/17	BB	
Fluoranthene	ND	1	0.95	11.28	ug/Kg	02/02/17	02/02/17	BB	
Fluorene	ND	1	1.47	11.28	ug/Kg	02/02/17	02/02/17	BB	
Indeno(1,2,3-cd)pyrene	ND	1	2.03	11.28	ug/Kg	02/02/17	02/02/17	BB	
Naphthalene	ND	1	4.51	11.28	ug/Kg	02/02/17	02/02/17	BB	
Phenanthrene	ND	1	1.58	11.28	ug/Kg	02/02/17	02/02/17	BB	
Pyrene	ND	1	0.88	11.28	ug/Kg	02/02/17	02/02/17	BB	
Surrogate	*% Recovery*			*Limits*	*Notes*				
2-Fluorobiphenyl (SUR)	*82*			*30-120*					
Nitrobenzene-d5 (SUR)	*90*			*27-125*					
p-Terphenyl (SUR)	*121*			*33-155*					
Method: EPA 9034 *NELAC*	Prep Method: See Attached						QCBatchID:		
See Attached		1							
Method: SM 2540-G	Prep Method: Method						QCBatchID: QC1175058		
Total Solids	**88.6**	1			%	02/02/17	02/02/17	TP	

Matrix:	Solid	**Client:**	Great Ecology	**Collector:**	Client
Sampled:	01/30/2017 12:10	**Site:**			
Sample #:	**387148-007**	**Client Sample #:**	P20-3M	**Sample Type:**	

Analyte	Result	DF	MDL	RDL	Units	Prepared	Analyzed	By	Notes
Method: CFA S:18.0	Prep Method: Method						QCBatchID:		
See Attached		1							
Method: EPA 6010B *NELAC*	Prep Method: EPA 3050B						QCBatchID:		QC1174933
Arsenic	**4.56**	1	0.47	1.31	mg/Kg	02/01/17	02/02/17	JN	
Cadmium	**0.47 J**	1	0.27	0.65	mg/Kg	02/01/17	02/02/17	JN	J
Chromium	**10.7**	1	0.17	1.31	mg/Kg	02/01/17	02/02/17	JN	
Copper	**9.31**	1	0.41	1.31	mg/Kg	02/01/17	02/02/17	JN	
Lead	**2.99**	1	0.42	0.65	mg/Kg	02/01/17	02/02/17	JN	
Nickel	**5.01**	1	0.26	1.96	mg/Kg	02/01/17	02/02/17	JN	
Selenium	ND	1	0.94	1.31	mg/Kg	02/01/17	02/02/17	JN	
Silver	**0.36 J**	1	0.17	0.65	mg/Kg	02/01/17	02/02/17	JN	J
Zinc	**35.8**	1	0.37	6.54	mg/Kg	02/01/17	02/02/17	JN	
Method: EPA 7471A *NELAC*	Prep Method: EPA 7471A						QCBatchID:		QC1175029
Mercury	ND	1	0.03	0.18	mg/Kg	02/03/17	02/03/17	JP	
Method: EPA 8015M	Prep Method:						QCBatchID:		QC1174924
TPH (C10 to C28)	ND	1		13.08	mg/Kg	02/01/17	02/03/17	LT	
TPH (C28 to C40)	ND	1		26.17	mg/Kg	02/01/17	02/03/17	LT	
TPH (C8 to C10)	ND	1		13.08	mg/Kg	02/01/17	02/03/17	LT	
Method: EPA 8081A *NELAC*	Prep Method: EPA 3545						QCBatchID:		QC1174915
4,4'-DDD	ND	1	0.88	6.54	ug/Kg	02/01/17	02/02/17	LW	
4,4'-DDE	ND	1	0.75	6.54	ug/Kg	02/01/17	02/02/17	LW	
4,4'-DDT	ND	1	1.24	6.54	ug/Kg	02/01/17	02/02/17	LW	
a-BHC	ND	1	0.26	6.54	ug/Kg	02/01/17	02/02/17	LW	
Aldrin	ND	1	0.44	6.54	ug/Kg	02/01/17	02/02/17	LW	
b-BHC	ND	1	1.57	6.54	ug/Kg	02/01/17	02/02/17	LW	
Chlordane (technical)	ND	1	15.70	65.42	ug/Kg	02/01/17	02/02/17	LW	
d-BHC	ND	1	0.59	6.54	ug/Kg	02/01/17	02/02/17	LW	
Dieldrin	ND	1	0.82	6.54	ug/Kg	02/01/17	02/02/17	LW	
Endosulfan I	ND	1	0.37	6.54	ug/Kg	02/01/17	02/02/17	LW	
Endosulfan II	ND	1	1.05	6.54	ug/Kg	02/01/17	02/02/17	LW	
Endosulfan sulfate	ND	1	2.22	6.54	ug/Kg	02/01/17	02/02/17	LW	
Endrin	ND	1	0.81	6.54	ug/Kg	02/01/17	02/02/17	LW	
Endrin aldehyde	ND	1	1.18	6.54	ug/Kg	02/01/17	02/02/17	LW	
Endrin Ketone	ND	1	1.57	6.54	ug/Kg	02/01/17	02/02/17	LW	
Heptachlor	ND	1	0.58	6.54	ug/Kg	02/01/17	02/02/17	LW	
Heptachlor epoxide	ND	1	0.35	6.54	ug/Kg	02/01/17	02/02/17	LW	
Lindane (Gamma-BHC)	ND	1	0.39	6.54	ug/Kg	02/01/17	02/02/17	LW	
Methoxychlor	ND	1	6.80	13.08	ug/Kg	02/01/17	02/02/17	LW	
Toxaphene	ND	1	15.70	130.84	ug/Kg	02/01/17	02/02/17	LW	

Surrogate	*% Recovery*	*Limits*	*Notes*
Decachlorobiphenyl DCB (SUR)	*86*	*50-150*	
Tetrachloro-m-xylene TCMX (SUR)	*98*	*50-150*	

Analyte	Result	DF	MDL	RDL	Units	Prepared	Analyzed	By	Notes
Method: EPA 8082 *NELAC*	Prep Method: EPA 3545						QCBatchID:		QC1174916
PCB-1016	ND	1	3.93	65.42	ug/Kg	02/01/17	02/02/17	LW	
PCB-1221	ND	1	18.32	65.42	ug/Kg	02/01/17	02/02/17	LW	
PCB-1232	ND	1	12.43	65.42	ug/Kg	02/01/17	02/02/17	LW	
PCB-1242	ND	1	18.32	65.42	ug/Kg	02/01/17	02/02/17	LW	
PCB-1248	ND	1	24.86	65.42	ug/Kg	02/01/17	02/02/17	LW	
PCB-1254	ND	1	26.17	65.42	ug/Kg	02/01/17	02/02/17	LW	
PCB-1260	ND	1	9.03	65.42	ug/Kg	02/01/17	02/02/17	LW	
PCB-1262	ND	1	22.24	65.42	ug/Kg	02/01/17	02/02/17	LW	
PCB-1268	ND	1	11.25	65.42	ug/Kg	02/01/17	02/02/17	LW	

Matrix:	Solid	**Client:**	Great Ecology	**Collector:**	Client
Sampled:	01/30/2017 12:10	**Site:**			
Sample #:	**387148-007**	**Client Sample #:**	P20-3M	**Sample Type:**	

Analyte	Result	DF	MDL	RDL	Units	Prepared	Analyzed	By	Notes
Surrogate	*% Recovery*			*Limits*	*Notes*				
Decachlorobiphenyl DCB (SUR)	*86*			*50-150*					
Method: EPA 8270CM	Prep Method: EPA 3545						QCBatchID: QC1174944		
1-Methylnapthalene	ND	1	4.84	13.08	ug/Kg	02/02/17	02/02/17	BB	
2-Methylnaphthalene	ND	1	4.97	13.08	ug/Kg	02/02/17	02/02/17	BB	
Acenaphthene	ND	1	1.83	13.08	ug/Kg	02/02/17	02/02/17	BB	
Acenaphthylene	ND	1	4.32	13.08	ug/Kg	02/02/17	02/02/17	BB	
Anthracene	ND	1	1.57	13.08	ug/Kg	02/02/17	02/02/17	BB	
Benz(a)anthracene	ND	1	1.44	13.08	ug/Kg	02/02/17	02/02/17	BB	L
Benzo(a)pyrene	ND	1	2.36	13.08	ug/Kg	02/02/17	02/02/17	BB	
Benzo(b)fluoranthene	ND	1	2.22	13.08	ug/Kg	02/02/17	02/02/17	BB	L
Benzo(g,h,i)perylene	ND	1	1.57	13.08	ug/Kg	02/02/17	02/02/17	BB	
Benzo(k)fluoranthene	ND	1	2.22	13.08	ug/Kg	02/02/17	02/02/17	BB	
Chrysene	ND	1	1.09	13.08	ug/Kg	02/02/17	02/02/17	BB	
Dibenz(a,h)anthracene	ND	1	1.83	13.08	ug/Kg	02/02/17	02/02/17	BB	
Fluoranthene	ND	1	1.10	13.08	ug/Kg	02/02/17	02/02/17	BB	
Fluorene	ND	1	1.70	13.08	ug/Kg	02/02/17	02/02/17	BB	
Indeno(1,2,3-cd)pyrene	ND	1	2.36	13.08	ug/Kg	02/02/17	02/02/17	BB	
Naphthalene	ND	1	5.23	13.08	ug/Kg	02/02/17	02/02/17	BB	
Phenanthrene	ND	1	1.83	13.08	ug/Kg	02/02/17	02/02/17	BB	
Pyrene	ND	1	1.02	13.08	ug/Kg	02/02/17	02/02/17	BB	
Surrogate	*% Recovery*			*Limits*	*Notes*				
2-Fluorobiphenyl (SUR)	*81*			*30-120*					
Nitrobenzene-d5 (SUR)	*86*			*27-125*					
p-Terphenyl (SUR)	*120*			*33-155*					
Method: EPA 9034 *NELAC*	Prep Method: See Attached						QCBatchID:		
See Attached		1							
Method: SM 2540-G	Prep Method: Method						QCBatchID: QC1175058		
Total Solids	**76.4**	1			%	02/02/17	02/02/17	TP	

Matrix:	Solid	**Client:**	Great Ecology	**Collector:**	Client
Sampled:	01/30/2017 12:20	**Site:**			
Sample #:	**387148-008**	**Client Sample #:**	P20-3Z	**Sample Type:**	

Analyte	Result	DF	MDL	RDL	Units	Prepared	Analyzed	By	Notes
Method: CFA S:18.0	Prep Method: Method						QCBatchID:		
See Attached		1							
Method: EPA 6010B *NELAC*	Prep Method: EPA 1312/3010A						QCBatchID: QC1177607		
Arsenic	ND	1	0.004	0.01	mg/L	04/20/17	04/21/17	KLN	
Method: EPA 6010B *NELAC*	Prep Method: EPA 3050B						QCBatchID: QC1174933		
Arsenic	**4.86**	1	0.42	1.18	mg/Kg	02/01/17	02/02/17	JN	
Cadmium	**0.26 J**	1	0.25	0.59	mg/Kg	02/01/17	02/02/17	JN	J
Chromium	**7.40**	1	0.15	1.18	mg/Kg	02/01/17	02/02/17	JN	
Copper	**5.80**	1	0.37	1.18	mg/Kg	02/01/17	02/02/17	JN	
Lead	**2.12**	1	0.38	0.59	mg/Kg	02/01/17	02/02/17	JN	
Nickel	**2.91**	1	0.24	1.77	mg/Kg	02/01/17	02/02/17	JN	
Selenium	ND	1	0.85	1.18	mg/Kg	02/01/17	02/02/17	JN	
Silver	ND	1	0.15	0.59	mg/Kg	02/01/17	02/02/17	JN	
Zinc	**24.0**	1	0.33	5.89	mg/Kg	02/01/17	02/02/17	JN	
Method: EPA 7471A *NELAC*	Prep Method: EPA 7471A						QCBatchID: QC1175029		
Mercury	ND	1	0.02	0.17	mg/Kg	02/03/17	02/03/17	JP	
Method: EPA 8015M	Prep Method:						QCBatchID: QC1174924		
TPH (C10 to C28)	ND	1		11.79	mg/Kg	02/01/17	02/03/17	LT	
TPH (C28 to C40)	ND	1		23.58	mg/Kg	02/01/17	02/03/17	LT	
TPH (C8 to C10)	ND	1		11.79	mg/Kg	02/01/17	02/03/17	LT	
Method: EPA 8081A *NELAC*	Prep Method: EPA 3545						QCBatchID: QC1174915		
4,4'-DDD	ND	1	0.79	5.89	ug/Kg	02/01/17	02/02/17	LW	
4,4'-DDE	ND	1	0.67	5.89	ug/Kg	02/01/17	02/02/17	LW	
4,4'-DDT	ND	1	1.12	5.89	ug/Kg	02/01/17	02/02/17	LW	
a-BHC	ND	1	0.24	5.89	ug/Kg	02/01/17	02/02/17	LW	
Aldrin	ND	1	0.40	5.89	ug/Kg	02/01/17	02/02/17	LW	
b-BHC	ND	1	1.41	5.89	ug/Kg	02/01/17	02/02/17	LW	
Chlordane (technical)	ND	1	14.15	58.94	ug/Kg	02/01/17	02/02/17	LW	
d-BHC	ND	1	0.53	5.89	ug/Kg	02/01/17	02/02/17	LW	
Dieldrin	ND	1	0.74	5.89	ug/Kg	02/01/17	02/02/17	LW	
Endosulfan I	ND	1	0.33	5.89	ug/Kg	02/01/17	02/02/17	LW	
Endosulfan II	ND	1	0.94	5.89	ug/Kg	02/01/17	02/02/17	LW	
Endosulfan sulfate	ND	1	2.00	5.89	ug/Kg	02/01/17	02/02/17	LW	
Endrin	ND	1	0.73	5.89	ug/Kg	02/01/17	02/02/17	LW	
Endrin aldehyde	ND	1	1.06	5.89	ug/Kg	02/01/17	02/02/17	LW	
Endrin Ketone	ND	1	1.41	5.89	ug/Kg	02/01/17	02/02/17	LW	
Heptachlor	ND	1	0.52	5.89	ug/Kg	02/01/17	02/02/17	LW	
Heptachlor epoxide	ND	1	0.32	5.89	ug/Kg	02/01/17	02/02/17	LW	
Lindane (Gamma-BHC)	ND	1	0.35	5.89	ug/Kg	02/01/17	02/02/17	LW	
Methoxychlor	ND	1	6.13	11.79	ug/Kg	02/01/17	02/02/17	LW	
Toxaphene	ND	1	14.15	117.88	ug/Kg	02/01/17	02/02/17	LW	

Surrogate	*% Recovery*	*Limits*	*Notes*
Decachlorobiphenyl DCB (SUR)	*81*	*50-150*	
Tetrachloro-m-xylene TCMX (SUR)	*100*	*50-150*	

Method: EPA 8082 *NELAC*	Prep Method: EPA 3545						QCBatchID: QC1174916		
PCB-1016	ND	1	3.54	58.94	ug/Kg	02/01/17	02/02/17	LW	
PCB-1221	ND	1	16.50	58.94	ug/Kg	02/01/17	02/02/17	LW	
PCB-1232	ND	1	11.20	58.94	ug/Kg	02/01/17	02/02/17	LW	
PCB-1242	ND	1	16.50	58.94	ug/Kg	02/01/17	02/02/17	LW	
PCB-1248	ND	1	22.40	58.94	ug/Kg	02/01/17	02/02/17	LW	
PCB-1254	ND	1	23.58	58.94	ug/Kg	02/01/17	02/02/17	LW	
PCB-1260	ND	1	8.13	58.94	ug/Kg	02/01/17	02/02/17	LW	

Matrix:	Solid	**Client:**	Great Ecology	**Collector:**	Client
Sampled:	01/30/2017 12:20	**Site:**			
Sample #:	**387148-008**	**Client Sample #:**	P20-3Z	**Sample Type:**	

Analyte	Result	DF	MDL	RDL	Units	Prepared	Analyzed	By	Notes
PCB-1262	ND	1	20.04	58.94	ug/Kg	02/01/17	02/02/17	LW	
PCB-1268	ND	1	10.14	58.94	ug/Kg	02/01/17	02/02/17	LW	

Surrogate	*% Recovery*	*Limits*	*Notes*
Decachlorobiphenyl DCB (SUR)	*80*	*50-150*	

Method: EPA 8270CM Prep Method: EPA 3545 QCBatchID: QC1174944

1-Methylnapthalene	ND	1	4.36	11.79	ug/Kg	02/02/17	02/07/17	BB	
2-Methylnaphthalene	ND	1	4.48	11.79	ug/Kg	02/02/17	02/07/17	BB	
Acenaphthene	ND	1	1.65	11.79	ug/Kg	02/02/17	02/07/17	BB	
Acenaphthylene	ND	1	3.89	11.79	ug/Kg	02/02/17	02/07/17	BB	
Anthracene	ND	1	1.41	11.79	ug/Kg	02/02/17	02/07/17	BB	
Benz(a)anthracene	ND	1	1.30	11.79	ug/Kg	02/02/17	02/07/17	BB	L
Benzo(a)pyrene	ND	1	2.12	11.79	ug/Kg	02/02/17	02/07/17	BB	
Benzo(b)fluoranthene	ND	1	2.00	11.79	ug/Kg	02/02/17	02/07/17	BB	L
Benzo(g,h,i)perylene	ND	1	1.41	11.79	ug/Kg	02/02/17	02/07/17	BB	
Benzo(k)fluoranthene	ND	1	2.00	11.79	ug/Kg	02/02/17	02/07/17	BB	
Chrysene	ND	1	0.98	11.79	ug/Kg	02/02/17	02/07/17	BB	
Dibenz(a,h)anthracene	ND	1	1.65	11.79	ug/Kg	02/02/17	02/07/17	BB	
Fluoranthene	ND	1	0.99	11.79	ug/Kg	02/02/17	02/07/17	BB	
Fluorene	ND	1	1.53	11.79	ug/Kg	02/02/17	02/07/17	BB	
Indeno(1,2,3-cd)pyrene	ND	1	2.12	11.79	ug/Kg	02/02/17	02/07/17	BB	
Naphthalene	ND	1	4.72	11.79	ug/Kg	02/02/17	02/07/17	BB	
Phenanthrene	ND	1	1.65	11.79	ug/Kg	02/02/17	02/07/17	BB	
Pyrene	ND	1	0.92	11.79	ug/Kg	02/02/17	02/07/17	BB	

Surrogate	*% Recovery*	*Limits*	*Notes*
2-Fluorobiphenyl (SUR)	*78*	*30-120*	
Nitrobenzene-d5 (SUR)	*88*	*27-125*	
p-Terphenyl (SUR)	*120*	*33-155*	

Method: EPA 9034 *NELAC* Prep Method: See Attached QCBatchID:

See Attached		1							

Method: SM 2540-G Prep Method: Method QCBatchID: QC1175058

Total Solids	**84.8**	1			%	02/02/17	02/02/17	TP	

Matrix:	Solid	**Client:**	Great Ecology	**Collector:**	Client
Sampled:	01/30/2017 10:15	**Site:**			
Sample #:	**387148-009**	**Client Sample #:**	P20-4T	**Sample Type:**	

Analyte	Result	DF	MDL	RDL	Units	Prepared	Analyzed	By	Notes
Method: CFA S:18.0	Prep Method: Method						QCBatchID:		
See Attached		1							
Method: EPA 6010B *NELAC*	Prep Method: EPA 3050B						QCBatchID:		QC1174933
Arsenic	**2.47**	1	0.40	1.12	mg/Kg	02/01/17	02/02/17	JN	
Cadmium	**0.25 J**	1	0.24	0.56	mg/Kg	02/01/17	02/02/17	JN	J
Chromium	**6.12**	1	0.15	1.12	mg/Kg	02/01/17	02/02/17	JN	
Copper	**3.83**	1	0.35	1.12	mg/Kg	02/01/17	02/02/17	JN	
Lead	**2.44**	1	0.36	0.56	mg/Kg	02/01/17	02/02/17	JN	
Nickel	**2.28**	1	0.22	1.69	mg/Kg	02/01/17	02/02/17	JN	
Selenium	ND	1	0.81	1.12	mg/Kg	02/01/17	02/02/17	JN	
Silver	ND	1	0.15	0.56	mg/Kg	02/01/17	02/02/17	JN	
Zinc	**18.6**	1	0.31	5.62	mg/Kg	02/01/17	02/02/17	JN	
Method: EPA 7471A *NELAC*	Prep Method: EPA 7471A						QCBatchID:		QC1175029
Mercury	ND	1	0.02	0.16	mg/Kg	02/03/17	02/03/17	JP	
Method: EPA 8015M	Prep Method:						QCBatchID:		QC1174924
TPH (C10 to C28)	ND	1		11.24	mg/Kg	02/01/17	02/03/17	LT	
TPH (C28 to C40)	ND	1		22.48	mg/Kg	02/01/17	02/03/17	LT	
TPH (C8 to C10)	ND	1		11.24	mg/Kg	02/01/17	02/03/17	LT	
Method: EPA 8081A *NELAC*	Prep Method: EPA 3545						QCBatchID:		QC1174915
4,4'-DDD	ND	1	0.75	5.62	ug/Kg	02/01/17	02/02/17	LW	
4,4'-DDE	ND	1	0.64	5.62	ug/Kg	02/01/17	02/02/17	LW	
4,4'-DDT	ND	1	1.07	5.62	ug/Kg	02/01/17	02/02/17	LW	
a-BHC	ND	1	0.22	5.62	ug/Kg	02/01/17	02/02/17	LW	
Aldrin	ND	1	0.38	5.62	ug/Kg	02/01/17	02/02/17	LW	
b-BHC	ND	1	1.35	5.62	ug/Kg	02/01/17	02/02/17	LW	
Chlordane (technical)	ND	1	13.49	56.20	ug/Kg	02/01/17	02/02/17	LW	
d-BHC	ND	1	0.51	5.62	ug/Kg	02/01/17	02/02/17	LW	
Dieldrin	ND	1	0.71	5.62	ug/Kg	02/01/17	02/02/17	LW	
Endosulfan I	ND	1	0.31	5.62	ug/Kg	02/01/17	02/02/17	LW	
Endosulfan II	ND	1	0.90	5.62	ug/Kg	02/01/17	02/02/17	LW	
Endosulfan sulfate	ND	1	1.91	5.62	ug/Kg	02/01/17	02/02/17	LW	
Endrin	ND	1	0.70	5.62	ug/Kg	02/01/17	02/02/17	LW	
Endrin aldehyde	ND	1	1.01	5.62	ug/Kg	02/01/17	02/02/17	LW	
Endrin Ketone	ND	1	1.35	5.62	ug/Kg	02/01/17	02/02/17	LW	
Heptachlor	ND	1	0.49	5.62	ug/Kg	02/01/17	02/02/17	LW	
Heptachlor epoxide	ND	1	0.30	5.62	ug/Kg	02/01/17	02/02/17	LW	
Lindane (Gamma-BHC)	ND	1	0.34	5.62	ug/Kg	02/01/17	02/02/17	LW	
Methoxychlor	ND	1	5.84	11.24	ug/Kg	02/01/17	02/02/17	LW	
Toxaphene	ND	1	13.49	112.40	ug/Kg	02/01/17	02/02/17	LW	

Surrogate	*% Recovery*	*Limits*	*Notes*
Decachlorobiphenyl DCB (SUR)	*87*	*50-150*	
Tetrachloro-m-xylene TCMX (SUR)	*97*	*50-150*	

Analyte	Result	DF	MDL	RDL	Units	Prepared	Analyzed	By	Notes
Method: EPA 8082 *NELAC*	Prep Method: EPA 3545						QCBatchID:		QC1174916
PCB-1016	ND	1	3.37	56.20	ug/Kg	02/01/17	02/02/17	LW	
PCB-1221	ND	1	15.74	56.20	ug/Kg	02/01/17	02/02/17	LW	
PCB-1232	ND	1	10.68	56.20	ug/Kg	02/01/17	02/02/17	LW	
PCB-1242	ND	1	15.74	56.20	ug/Kg	02/01/17	02/02/17	LW	
PCB-1248	ND	1	21.36	56.20	ug/Kg	02/01/17	02/02/17	LW	
PCB-1254	ND	1	22.48	56.20	ug/Kg	02/01/17	02/02/17	LW	
PCB-1260	ND	1	7.76	56.20	ug/Kg	02/01/17	02/02/17	LW	
PCB-1262	ND	1	19.11	56.20	ug/Kg	02/01/17	02/02/17	LW	
PCB-1268	ND	1	9.67	56.20	ug/Kg	02/01/17	02/02/17	LW	

Matrix:	Solid	**Client:**	Great Ecology	**Collector:**	Client
Sampled:	01/30/2017 10:15	**Site:**			
Sample #:	**387148-009**	**Client Sample #:**	P20-4T	**Sample Type:**	

Analyte	Result	DF	MDL	RDL	Units	Prepared	Analyzed	By	Notes
Surrogate	*% Recovery*			*Limits*	*Notes*				
Decachlorobiphenyl DCB (SUR)	*89*			*50-150*					
Method: EPA 8270CM	Prep Method: EPA 3545						QCBatchID: QC1174944		
1-Methylnapthalene	ND	1	4.16	11.24	ug/Kg	02/02/17	02/02/17	BB	
2-Methylnaphthalene	ND	1	4.27	11.24	ug/Kg	02/02/17	02/02/17	BB	
Acenaphthene	ND	1	1.57	11.24	ug/Kg	02/02/17	02/02/17	BB	
Acenaphthylene	ND	1	3.71	11.24	ug/Kg	02/02/17	02/02/17	BB	
Anthracene	ND	1	1.35	11.24	ug/Kg	02/02/17	02/02/17	BB	
Benz(a)anthracene	ND	1	1.24	11.24	ug/Kg	02/02/17	02/02/17	BB	L
Benzo(a)pyrene	ND	1	2.02	11.24	ug/Kg	02/02/17	02/02/17	BB	
Benzo(b)fluoranthene	ND	1	1.91	11.24	ug/Kg	02/02/17	02/02/17	BB	L
Benzo(g,h,i)perylene	ND	1	1.35	11.24	ug/Kg	02/02/17	02/02/17	BB	
Benzo(k)fluoranthene	ND	1	1.91	11.24	ug/Kg	02/02/17	02/02/17	BB	
Chrysene	ND	1	0.93	11.24	ug/Kg	02/02/17	02/02/17	BB	
Dibenz(a,h)anthracene	ND	1	1.57	11.24	ug/Kg	02/02/17	02/02/17	BB	
Fluoranthene	ND	1	0.94	11.24	ug/Kg	02/02/17	02/02/17	BB	
Fluorene	ND	1	1.46	11.24	ug/Kg	02/02/17	02/02/17	BB	
Indeno(1,2,3-cd)pyrene	ND	1	2.02	11.24	ug/Kg	02/02/17	02/02/17	BB	
Naphthalene	ND	1	4.50	11.24	ug/Kg	02/02/17	02/02/17	BB	
Phenanthrene	ND	1	1.57	11.24	ug/Kg	02/02/17	02/02/17	BB	
Pyrene	ND	1	0.88	11.24	ug/Kg	02/02/17	02/02/17	BB	
Surrogate	*% Recovery*			*Limits*	*Notes*				
2-Fluorobiphenyl (SUR)	*77*			*30-120*					
Nitrobenzene-d5 (SUR)	*85*			*27-125*					
p-Terphenyl (SUR)	*116*			*33-155*					
Method: EPA 9034 *NELAC*	Prep Method: See Attached						QCBatchID:		
See Attached		1							
Method: SM 2540-G	Prep Method: Method						QCBatchID: QC1175058		
Total Solids	**89.0**	1			%	02/02/17	02/02/17	TP	

Matrix:	Solid	**Client:**	Great Ecology	**Collector:**	Client
Sampled:	01/30/2017 10:25	**Site:**			
Sample #:	**387148-010**	**Client Sample #:**	P20-4M	**Sample Type:**	

Analyte	Result	DF	MDL	RDL	Units	Prepared	Analyzed	By	Notes
Method: CFA S:18.0	Prep Method: Method						QCBatchID:		
See Attached		1							
Method: EPA 6010B *NELAC*	Prep Method: EPA 3050B						QCBatchID:		QC1174933
Arsenic	**3.14**	1	0.45	1.26	mg/Kg	02/01/17	02/02/17	JN	
Cadmium	**0.31 J**	1	0.26	0.63	mg/Kg	02/01/17	02/02/17	JN	J
Chromium	**9.71**	1	0.16	1.26	mg/Kg	02/01/17	02/02/17	JN	
Copper	**7.07**	1	0.39	1.26	mg/Kg	02/01/17	02/02/17	JN	
Lead	**2.53**	1	0.40	0.63	mg/Kg	02/01/17	02/02/17	JN	
Nickel	**4.14**	1	0.25	1.88	mg/Kg	02/01/17	02/02/17	JN	
Selenium	ND	1	0.90	1.26	mg/Kg	02/01/17	02/02/17	JN	
Silver	ND	1	0.16	0.63	mg/Kg	02/01/17	02/02/17	JN	
Zinc	**34.4**	1	0.35	6.28	mg/Kg	02/01/17	02/02/17	JN	
Method: EPA 7471A *NELAC*	Prep Method: EPA 7471A						QCBatchID:		QC1175029
Mercury	ND	1	0.03	0.18	mg/Kg	02/03/17	02/03/17	JP	
Method: EPA 8015M	Prep Method:						QCBatchID:		QC1174924
TPH (C10 to C28)	ND	1		12.55	mg/Kg	02/01/17	02/03/17	LT	
TPH (C28 to C40)	ND	1		25.10	mg/Kg	02/01/17	02/03/17	LT	
TPH (C8 to C10)	ND	1		12.55	mg/Kg	02/01/17	02/03/17	LT	
Method: EPA 8081A *NELAC*	Prep Method: EPA 3545						QCBatchID:		QC1174915
4,4'-DDD	ND	1	0.84	6.28	ug/Kg	02/01/17	02/02/17	LW	
4,4'-DDE	ND	1	0.72	6.28	ug/Kg	02/01/17	02/02/17	LW	
4,4'-DDT	ND	1	1.19	6.28	ug/Kg	02/01/17	02/02/17	LW	
a-BHC	ND	1	0.25	6.28	ug/Kg	02/01/17	02/02/17	LW	
Aldrin	ND	1	0.43	6.28	ug/Kg	02/01/17	02/02/17	LW	
b-BHC	ND	1	1.51	6.28	ug/Kg	02/01/17	02/02/17	LW	
Chlordane (technical)	ND	1	15.06	62.76	ug/Kg	02/01/17	02/02/17	LW	
d-BHC	ND	1	0.56	6.28	ug/Kg	02/01/17	02/02/17	LW	
Dieldrin	ND	1	0.79	6.28	ug/Kg	02/01/17	02/02/17	LW	
Endosulfan I	ND	1	0.35	6.28	ug/Kg	02/01/17	02/02/17	LW	
Endosulfan II	ND	1	1.00	6.28	ug/Kg	02/01/17	02/02/17	LW	
Endosulfan sulfate	ND	1	2.13	6.28	ug/Kg	02/01/17	02/02/17	LW	
Endrin	ND	1	0.78	6.28	ug/Kg	02/01/17	02/02/17	LW	
Endrin aldehyde	ND	1	1.13	6.28	ug/Kg	02/01/17	02/02/17	LW	
Endrin Ketone	ND	1	1.51	6.28	ug/Kg	02/01/17	02/02/17	LW	
Heptachlor	ND	1	0.55	6.28	ug/Kg	02/01/17	02/02/17	LW	
Heptachlor epoxide	ND	1	0.34	6.28	ug/Kg	02/01/17	02/02/17	LW	
Lindane (Gamma-BHC)	ND	1	0.38	6.28	ug/Kg	02/01/17	02/02/17	LW	
Methoxychlor	ND	1	6.53	12.55	ug/Kg	02/01/17	02/02/17	LW	
Toxaphene	ND	1	15.06	125.52	ug/Kg	02/01/17	02/02/17	LW	

Surrogate	*% Recovery*	*Limits*	*Notes*
Decachlorobiphenyl DCB (SUR)	*66*	*50-150*	
Tetrachloro-m-xylene TCMX (SUR)	*92*	*50-150*	

Analyte	Result	DF	MDL	RDL	Units	Prepared	Analyzed	By	Notes
Method: EPA 8082 *NELAC*	Prep Method: EPA 3545						QCBatchID:		QC1174916
PCB-1016	ND	1	3.77	62.76	ug/Kg	02/01/17	02/02/17	LW	
PCB-1221	ND	1	17.57	62.76	ug/Kg	02/01/17	02/02/17	LW	
PCB-1232	ND	1	11.92	62.76	ug/Kg	02/01/17	02/02/17	LW	
PCB-1242	ND	1	17.57	62.76	ug/Kg	02/01/17	02/02/17	LW	
PCB-1248	ND	1	23.85	62.76	ug/Kg	02/01/17	02/02/17	LW	
PCB-1254	ND	1	25.10	62.76	ug/Kg	02/01/17	02/02/17	LW	
PCB-1260	ND	1	8.66	62.76	ug/Kg	02/01/17	02/02/17	LW	
PCB-1262	ND	1	21.34	62.76	ug/Kg	02/01/17	02/02/17	LW	
PCB-1268	ND	1	10.79	62.76	ug/Kg	02/01/17	02/02/17	LW	

Matrix:	Solid	**Client:**	Great Ecology	**Collector:**	Client
Sampled:	01/30/2017 10:25	**Site:**			
Sample #:	**387148-010**	**Client Sample #:**	P20-4M	**Sample Type:**	

Analyte	Result	DF	MDL	RDL	Units	Prepared	Analyzed	By	Notes
Surrogate	*% Recovery*			*Limits*	*Notes*				
Decachlorobiphenyl DCB (SUR)	*66*			*50-150*					
Method: EPA 8270CM	Prep Method: EPA 3545						QCBatchID: QC1174944		
1-Methylnapthalene	ND	1	4.64	12.55	ug/Kg	02/02/17	02/02/17	BB	
2-Methylnaphthalene	ND	1	4.77	12.55	ug/Kg	02/02/17	02/02/17	BB	
Acenaphthene	ND	1	1.76	12.55	ug/Kg	02/02/17	02/02/17	BB	
Acenaphthylene	ND	1	4.14	12.55	ug/Kg	02/02/17	02/02/17	BB	
Anthracene	ND	1	1.51	12.55	ug/Kg	02/02/17	02/02/17	BB	
Benz(a)anthracene	ND	1	1.38	12.55	ug/Kg	02/02/17	02/02/17	BB	L
Benzo(a)pyrene	ND	1	2.26	12.55	ug/Kg	02/02/17	02/02/17	BB	
Benzo(b)fluoranthene	ND	1	2.13	12.55	ug/Kg	02/02/17	02/02/17	BB	L
Benzo(g,h,i)perylene	ND	1	1.51	12.55	ug/Kg	02/02/17	02/02/17	BB	
Benzo(k)fluoranthene	ND	1	2.13	12.55	ug/Kg	02/02/17	02/02/17	BB	
Chrysene	ND	1	1.04	12.55	ug/Kg	02/02/17	02/02/17	BB	
Dibenz(a,h)anthracene	ND	1	1.76	12.55	ug/Kg	02/02/17	02/02/17	BB	
Fluoranthene	ND	1	1.05	12.55	ug/Kg	02/02/17	02/02/17	BB	
Fluorene	ND	1	1.63	12.55	ug/Kg	02/02/17	02/02/17	BB	
Indeno(1,2,3-cd)pyrene	ND	1	2.26	12.55	ug/Kg	02/02/17	02/02/17	BB	
Naphthalene	ND	1	5.02	12.55	ug/Kg	02/02/17	02/02/17	BB	
Phenanthrene	ND	1	1.76	12.55	ug/Kg	02/02/17	02/02/17	BB	
Pyrene	ND	1	0.98	12.55	ug/Kg	02/02/17	02/02/17	BB	
Surrogate	*% Recovery*			*Limits*	*Notes*				
2-Fluorobiphenyl (SUR)	*85*			*30-120*					
Nitrobenzene-d5 (SUR)	*85*			*27-125*					
p-Terphenyl (SUR)	*116*			*33-155*					
Method: EPA 9034 *NELAC*	Prep Method: See Attached						QCBatchID:		
See Attached		1							
Method: SM 2540-G	Prep Method: Method						QCBatchID: QC1175059		
Total Solids	**79.7**	1			%	02/02/17	02/02/17	TP	

Matrix: Solid **Client:** Great Ecology **Collector:** Client
Sampled: 01/30/2017 10:35 **Site:**
Sample #: 387148-011 **Client Sample #:** P20-4Z **Sample Type:**

Analyte	Result	DF	MDL	RDL	Units	Prepared	Analyzed	By	Notes
Method: CFA S:18.0	Prep Method: Method						QCBatchID:		
See Attached		1							
Method: EPA 6010B NELAC	Prep Method: EPA 1312/3010A						QCBatchID: QC1177607		
Arsenic	**0.016**	1	0.004	0.01	mg/L	04/20/17	04/21/17	KLN	
Method: EPA 6010B NELAC	Prep Method: EPA 3050B						QCBatchID: QC1174933		
Arsenic	**4.93**	1	0.45	1.24	mg/Kg	02/01/17	02/02/17	JN	
Cadmium	**0.27 J**	1	0.26	0.62	mg/Kg	02/01/17	02/02/17	JN	J
Chromium	**9.81**	1	0.16	1.24	mg/Kg	02/01/17	02/02/17	JN	
Copper	**6.73**	1	0.39	1.24	mg/Kg	02/01/17	02/02/17	JN	
Lead	**2.62**	1	0.40	0.62	mg/Kg	02/01/17	02/02/17	JN	
Nickel	**4.03**	1	0.25	1.87	mg/Kg	02/01/17	02/02/17	JN	
Selenium	ND	1	0.90	1.24	mg/Kg	02/01/17	02/02/17	JN	
Silver	ND	1	0.16	0.62	mg/Kg	02/01/17	02/02/17	JN	
Zinc	**30.9**	1	0.35	6.22	mg/Kg	02/01/17	02/02/17	JN	
Method: EPA 7471A NELAC	Prep Method: EPA 7471A						QCBatchID: QC1175029		
Mercury	ND	1	0.02	0.17	mg/Kg	02/03/17	02/03/17	JP	
Method: EPA 8015M	Prep Method:						QCBatchID: QC1174924		
TPH (C10 to C28)	ND	1		12.45	mg/Kg	02/01/17	02/03/17	LT	
TPH (C28 to C40)	ND	1		24.89	mg/Kg	02/01/17	02/03/17	LT	
TPH (C8 to C10)	ND	1		12.45	mg/Kg	02/01/17	02/03/17	LT	
Method: EPA 8081A NELAC	Prep Method: EPA 3545						QCBatchID: QC1174915		
4,4'-DDD	ND	1	0.83	6.22	ug/Kg	02/01/17	02/02/17	LW	
4,4'-DDE	ND	1	0.71	6.22	ug/Kg	02/01/17	02/02/17	LW	
4,4'-DDT	ND	1	1.18	6.22	ug/Kg	02/01/17	02/02/17	LW	
a-BHC	ND	1	0.25	6.22	ug/Kg	02/01/17	02/02/17	LW	
Aldrin	ND	1	0.42	6.22	ug/Kg	02/01/17	02/02/17	LW	
b-BHC	ND	1	1.49	6.22	ug/Kg	02/01/17	02/02/17	LW	
Chlordane (technical)	ND	1	14.94	62.24	ug/Kg	02/01/17	02/02/17	LW	
d-BHC	ND	1	0.56	6.22	ug/Kg	02/01/17	02/02/17	LW	
Dieldrin	ND	1	0.78	6.22	ug/Kg	02/01/17	02/02/17	LW	
Endosulfan I	ND	1	0.35	6.22	ug/Kg	02/01/17	02/02/17	LW	
Endosulfan II	ND	1	1.00	6.22	ug/Kg	02/01/17	02/02/17	LW	
Endosulfan sulfate	ND	1	2.12	6.22	ug/Kg	02/01/17	02/02/17	LW	
Endrin	ND	1	0.77	6.22	ug/Kg	02/01/17	02/02/17	LW	
Endrin aldehyde	ND	1	1.12	6.22	ug/Kg	02/01/17	02/02/17	LW	
Endrin Ketone	ND	1	1.49	6.22	ug/Kg	02/01/17	02/02/17	LW	
Heptachlor	ND	1	0.55	6.22	ug/Kg	02/01/17	02/02/17	LW	
Heptachlor epoxide	ND	1	0.34	6.22	ug/Kg	02/01/17	02/02/17	LW	
Lindane (Gamma-BHC)	ND	1	0.37	6.22	ug/Kg	02/01/17	02/02/17	LW	
Methoxychlor	ND	1	6.47	12.45	ug/Kg	02/01/17	02/02/17	LW	
Toxaphene	ND	1	14.94	124.47	ug/Kg	02/01/17	02/02/17	LW	

Surrogate	*% Recovery*	*Limits*	*Notes*
Decachlorobiphenyl DCB (SUR)	*91*	*50-150*	
Tetrachloro-m-xylene TCMX (SUR)	*92*	*50-150*	

Method: EPA 8082 NELAC	Prep Method: EPA 3545						QCBatchID: QC1174916		
PCB-1016	ND	1	3.73	62.24	ug/Kg	02/01/17	02/02/17	LW	
PCB-1221	ND	1	17.43	62.24	ug/Kg	02/01/17	02/02/17	LW	
PCB-1232	ND	1	11.82	62.24	ug/Kg	02/01/17	02/02/17	LW	
PCB-1242	ND	1	17.43	62.24	ug/Kg	02/01/17	02/02/17	LW	
PCB-1248	ND	1	23.65	62.24	ug/Kg	02/01/17	02/02/17	LW	
PCB-1254	ND	1	24.89	62.24	ug/Kg	02/01/17	02/02/17	LW	
PCB-1260	ND	1	8.59	62.24	ug/Kg	02/01/17	02/02/17	LW	

Matrix:	Solid	**Client:**	Great Ecology	**Collector:**	Client
Sampled:	01/30/2017 10:35	**Site:**			
Sample #:	**387148-011**	**Client Sample #:**	P20-4Z	**Sample Type:**	

Analyte	Result	DF	MDL	RDL	Units	Prepared	Analyzed	By	Notes
PCB-1262	ND	1	21.16	62.24	ug/Kg	02/01/17	02/02/17	LW	
PCB-1268	ND	1	10.70	62.24	ug/Kg	02/01/17	02/02/17	LW	

Surrogate	*% Recovery*	*Limits*	*Notes*
Decachlorobiphenyl DCB (SUR)	*93*	*50-150*	

Method: EPA 8270CM Prep Method: EPA 3545 QCBatchID: QC1174944

1-Methylnapthalene	ND	1	4.61	12.45	ug/Kg	02/02/17	02/02/17	BB	
2-Methylnaphthalene	ND	1	4.73	12.45	ug/Kg	02/02/17	02/02/17	BB	
Acenaphthene	ND	1	1.74	12.45	ug/Kg	02/02/17	02/02/17	BB	
Acenaphthylene	ND	1	4.11	12.45	ug/Kg	02/02/17	02/02/17	BB	
Anthracene	ND	1	1.49	12.45	ug/Kg	02/02/17	02/02/17	BB	
Benz(a)anthracene	ND	1	1.37	12.45	ug/Kg	02/02/17	02/02/17	BB	L
Benzo(a)pyrene	ND	1	2.24	12.45	ug/Kg	02/02/17	02/02/17	BB	
Benzo(b)fluoranthene	ND	1	2.12	12.45	ug/Kg	02/02/17	02/02/17	BB	L
Benzo(g,h,i)perylene	ND	1	1.49	12.45	ug/Kg	02/02/17	02/02/17	BB	
Benzo(k)fluoranthene	ND	1	2.12	12.45	ug/Kg	02/02/17	02/02/17	BB	
Chrysene	ND	1	1.03	12.45	ug/Kg	02/02/17	02/02/17	BB	
Dibenz(a,h)anthracene	ND	1	1.74	12.45	ug/Kg	02/02/17	02/02/17	BB	
Fluoranthene	ND	1	1.05	12.45	ug/Kg	02/02/17	02/02/17	BB	
Fluorene	ND	1	1.62	12.45	ug/Kg	02/02/17	02/02/17	BB	
Indeno(1,2,3-cd)pyrene	ND	1	2.24	12.45	ug/Kg	02/02/17	02/02/17	BB	
Naphthalene	ND	1	4.98	12.45	ug/Kg	02/02/17	02/02/17	BB	
Phenanthrene	ND	1	1.74	12.45	ug/Kg	02/02/17	02/02/17	BB	
Pyrene	ND	1	0.97	12.45	ug/Kg	02/02/17	02/02/17	BB	

Surrogate	*% Recovery*	*Limits*	*Notes*
2-Fluorobiphenyl (SUR)	*38*	*30-120*	
Nitrobenzene-d5 (SUR)	*41*	*27-125*	
p-Terphenyl (SUR)	*60*	*33-155*	

Method: EPA 9034 *NELAC* Prep Method: See Attached QCBatchID:

See Attached		1							

Method: SM 2540-G Prep Method: Method QCBatchID: QC1175059

Total Solids	**80.3**	1			%	02/02/17	02/02/17	TP	

QCBatchID: QC1174915	Analyst: nhernandez	Method: EPA 8081A
Matrix: Solid	Analyzed: 02/01/2017	Instrument: SVOA-GC (group)

Blank Summary

Analyte	Blank Result	Units	MDL	RDL	Notes
QC1174915MB1					
4,4'-DDD	ND	ug/Kg	0.67	5	
4,4'-DDE	ND	ug/Kg	0.57	5	
4,4'-DDT	ND	ug/Kg	0.95	5	
a-BHC	ND	ug/Kg	0.2	5	
Aldrin	ND	ug/Kg	0.34	5	
b-BHC	ND	ug/Kg	1.2	5	
Chlordane (technical)	ND	ug/Kg	12	50	
d-BHC	ND	ug/Kg	0.45	5	
Dieldrin	ND	ug/Kg	0.63	5	
Endosulfan I	ND	ug/Kg	0.28	5	
Endosulfan II	ND	ug/Kg	0.8	5	
Endosulfan sulfate	ND	ug/Kg	1.7	5	
Endrin	ND	ug/Kg	0.62	5	
Endrin aldehyde	ND	ug/Kg	0.9	5	
Endrin Ketone	ND	ug/Kg	1.2	5	
Heptachlor	ND	ug/Kg	0.44	5	
Heptachlor epoxide	ND	ug/Kg	0.27	5	
Lindane (Gamma-BHC)	ND	ug/Kg	0.3	5	
Methoxychlor	ND	ug/Kg	5.2	10	
Toxaphene	ND	ug/Kg	12	100	

Lab Control Spike/ Lab Control Spike Duplicate Summary

Analyte	Spike Amount LCS	Spike Amount LCSD	Spike Result LCS	Spike Result LCSD	Units	Recoveries LCS	Recoveries LCSD	RPD	Limits %Rec	Limits RPD	Notes
QC1174915LCS1											
4,4'-DDE	50		50		ug/Kg	100			70-130		
4,4'-DDT	50		50		ug/Kg	100			70-130		
a-BHC	50		55		ug/Kg	110			70-130		
Aldrin	50		52		ug/Kg	104			70-130		
b-BHC	50		53		ug/Kg	106			70-130		
d-BHC	50		52		ug/Kg	104			70-130		
Dieldrin	50		54		ug/Kg	108			70-130		
Endosulfan I	50		49		ug/Kg	98			70-130		
Endosulfan II	50		49		ug/Kg	98			70-130		
Endosulfan sulfate	50		55		ug/Kg	110			70-130		
Endrin	50		54		ug/Kg	108			70-130		
Endrin aldehyde	50		37		ug/Kg	74			70-130		
Heptachlor	50		54		ug/Kg	108			70-130		
Heptachlor epoxide	50		54		ug/Kg	108			70-130		
Lindane (Gamma-BHC)	50		53		ug/Kg	106			70-130		
Methoxychlor	50		54		ug/Kg	108			70-130		

Matrix Spike/Matrix Spike Duplicate Summary

Analyte	Sample Amount	Spike Amount MS	Spike Amount MSD	Spike Result MS	Spike Result MSD	Units	Recoveries MS	Recoveries MSD	RPD	Limits %Rec	Limits RPD	Notes
QC1174915MS1, QC1174915MSD1												**Source: 387148-001**
4,4'-DDE	ND	50	50	52	43	ug/Kg	104	86	18.9	70-130	20	
4,4'-DDT	ND	50	50	48	42	ug/Kg	96	84	13.3	70-130	20	
a-BHC	ND	50	50	53	44	ug/Kg	106	88	18.6	70-130	20	
Aldrin	ND	50	50	50	42	ug/Kg	100	84	17.4	70-130	20	
b-BHC	ND	50	50	51	44	ug/Kg	102	88	14.7	70-130	20	

QCBatchID: QC1174915	**Analyst:** nhernandez	**Method:** EPA 8081A	
Matrix: Solid	**Analyzed:** 02/01/2017	**Instrument:** SVOA-GC (group)	

Analyte	Sample Amount	Spike Amount MS	Spike Amount MSD	Spike Result MS	Spike Result MSD	Units	Recoveries MS	Recoveries MSD	RPD	Limits %Rec	Limits RPD	Notes
QC1174915MS1, QC1174915MSD1											**Source:**	**387148-001**
d-BHC	ND	50	50	52	44	ug/Kg	104	88	16.7	70-130	20	
Dieldrin	ND	50	50	53	45	ug/Kg	106	90	16.3	70-130	20	
Endosulfan I	ND	50	50	49	41	ug/Kg	98	82	17.8	70-130	20	
Endosulfan II	ND	50	50	48	41	ug/Kg	96	82	15.7	70-130	20	
Endosulfan sulfate	ND	50	50	53	47	ug/Kg	106	94	12.0	70-130	20	
Endrin	ND	50	50	53	44	ug/Kg	106	88	18.6	70-130	20	
Endrin aldehyde	ND	50	50	38	37	ug/Kg	76	74	2.7	70-130	20	
Heptachlor	ND	50	50	52	44	ug/Kg	104	88	16.7	70-130	20	
Heptachlor epoxide	ND	50	50	53	44	ug/Kg	106	88	18.6	70-130	20	
Lindane (Gamma-BHC)	ND	50	50	51	43	ug/Kg	102	86	17.0	70-130	20	
Methoxychlor	ND	50	50	50	44	ug/Kg	100	88	12.8	70-130	20	

QCBatchID:	**QC1174916**	**Analyst:**	nhernandez	**Method:**	EPA 8082
Matrix:	Solid	**Analyzed:**	02/01/2017	**Instrument:**	SVOA-GC (group)

Blank Summary

Analyte	Blank Result	Units	MDL	RDL	Notes
QC1174916MB1					
PCB-1016	ND	ug/Kg	3	50	
PCB-1221	ND	ug/Kg	14	50	
PCB-1232	ND	ug/Kg	9.5	50	
PCB-1242	ND	ug/Kg	14	50	
PCB-1248	ND	ug/Kg	19	50	
PCB-1254	ND	ug/Kg	20	50	
PCB-1260	ND	ug/Kg	6.9	50	
PCB-1262	ND	ug/Kg	17	50	
PCB-1268	ND	ug/Kg	8.6	50	

Lab Control Spike/ Lab Control Spike Duplicate Summary

Analyte	Spike Amount LCS	Spike Amount LCSD	Spike Result LCS	Spike Result LCSD	Units	Recoveries LCS	Recoveries LCSD	RPD	Limits %Rec	Limits RPD	Notes
QC1174916LCS1											
PCB-1016	500		440		ug/Kg	88			70-130		
PCB-1260	500		510		ug/Kg	102			70-130		

Matrix Spike/Matrix Spike Duplicate Summary

Analyte	Sample Amount	Spike Amount MS	Spike Amount MSD	Spike Result MS	Spike Result MSD	Units	Recoveries MS	Recoveries MSD	RPD	Limits %Rec	Limits RPD	Notes
QC1174916MS1, QC1174916MSD1												**Source: 387148-001**
PCB-1016	ND	500	500	460	450	ug/Kg	92	90	2.2	70-130	20	
PCB-1260	ND	500	500	510	510	ug/Kg	102	102	0.0	70-130	20	

QCBatchID:	**QC1174924**	**Analyst:**	lytagas	**Method:**	EPA 8015M
Matrix:	Solid	**Analyzed:**	02/01/2017	**Instrument:**	SVOA-GC (group)

Blank Summary

Analyte	Blank Result	Units	MDL	RDL	Notes
QC1174924MB1					
TPH (C10 to C28)	ND	mg/Kg	10	10	
TPH (C28 to C40)	ND	mg/Kg	20	20	
TPH (C8 to C10)	ND	mg/Kg	10	10	

Lab Control Spike/ Lab Control Spike Duplicate Summary

Analyte	Spike Amount		Spike Result		Units	Recoveries		RPD	Limits		Notes
	LCS	LCSD	LCS	LCSD		LCS	LCSD		%Rec	RPD	
QC1174924LCS1, QC1174924LCSD1											
TPH (C10 to C28)	250	250	240	230	mg/Kg	96	92	4	70-130	20	

QCBatchID: QC1174933	Analyst: kedy	Method: EPA 6010B
Matrix: Solid	Analyzed: 02/01/2017	Instrument: AAICP (group)

Blank Summary

Analyte	Blank Result	Units	MDL	RDL	Notes
QC1174933MB1					
Antimony	**0.49 J**	mg/Kg	0.37	3	
Arsenic	ND	mg/Kg	0.36	1	
Barium	ND	mg/Kg	0.23	1	
Beryllium	ND	mg/Kg	0.17	0.5	
Cadmium	ND	mg/Kg	0.21	0.5	
Chromium	ND	mg/Kg	0.13	1	
Cobalt	ND	mg/Kg	0.19	0.5	
Copper	ND	mg/Kg	0.31	1	
Lead	ND	mg/Kg	0.32	0.5	
Molybdenum	ND	mg/Kg	0.13	1	
Nickel	ND	mg/Kg	0.2	1.5	
Selenium	**0.97 J**	mg/Kg	0.72	1	
Silver	ND	mg/Kg	0.13	0.5	
Thallium	ND	mg/Kg	0.42	1	
Vanadium	ND	mg/Kg	0.37	0.5	
Zinc	**0.38 J**	mg/Kg	0.28	5	

Lab Control Spike/ Lab Control Spike Duplicate Summary

Analyte	Spike Amount LCS	Spike Amount LCSD	Spike Result LCS	Spike Result LCSD	Units	Recoveries LCS	Recoveries LCSD	RPD	Limits %Rec	Limits RPD	Notes
QC1174933LCS1											
Antimony	100		97.5		mg/Kg	98			80-120		
Arsenic	100		101		mg/Kg	101			80-120		
Barium	100		103		mg/Kg	103			80-120		
Beryllium	100		96.6		mg/Kg	97			80-120		
Cadmium	100		100		mg/Kg	100			80-120		
Chromium	100		98.8		mg/Kg	99			80-120		
Cobalt	100		103		mg/Kg	103			80-120		
Copper	100		99.0		mg/Kg	99			80-120		
Lead	100		101		mg/Kg	101			80-120		
Molybdenum	100		103		mg/Kg	103			80-120		
Nickel	100		101		mg/Kg	101			80-120		
Selenium	100		93.6		mg/Kg	94			80-120		
Silver	100		91.4		mg/Kg	91			80-120		
Thallium	100		106		mg/Kg	106			80-120		
Vanadium	100		103		mg/Kg	103			80-120		
Zinc	100		99.5		mg/Kg	100			80-120		

Matrix Spike/Matrix Spike Duplicate Summary

Analyte	Sample Amount	Spike Amount MS	Spike Amount MSD	Spike Result MS	Spike Result MSD	Units	Recoveries MS	Recoveries MSD	RPD	Limits %Rec	Limits RPD	Notes
QC1174933MS1, QC1174933MSD1												**Source: 387148-009**
Antimony	ND	100	100	43.4	49.4	mg/Kg	43	49	12.9	75-125	20	M
Arsenic	2.47	100	100	114	113	mg/Kg	112	111	0.9	75-125	20	
Barium	52.8	100	100	166	158	mg/Kg	113	105	4.9	75-125	20	
Beryllium	ND	100	100	111	116	mg/Kg	111	116	4.4	75-125	20	
Cadmium	0.25	100	100	116	119	mg/Kg	116	119	2.6	75-125	20	
Chromium	6.12	100	100	121	122	mg/Kg	115	116	0.8	75-125	20	
Cobalt	3.64	100	100	120	122	mg/Kg	116	118	1.7	75-125	20	
Copper	3.83	100	100	114	116	mg/Kg	110	112	1.7	75-125	20	
Lead	2.44	100	100	111	113	mg/Kg	109	111	1.8	75-125	20	

QCBatchID: QC1174933	**Analyst:** kedy	**Method:** EPA 6010B	
Matrix: Solid	**Analyzed:** 02/01/2017	**Instrument:** AAICP (group)	

Analyte	Sample Amount	Spike Amount MS	Spike Amount MSD	Spike Result MS	Spike Result MSD	Units	Recoveries MS	Recoveries MSD	RPD	Limits %Rec	Limits RPD	Notes
QC1174933MS1, QC1174933MSD1											**Source:**	**387148-009**
Molybdenum	ND	100	100	103	106	mg/Kg	103	106	2.9	75-125	20	
Nickel	2.28	100	100	118	119	mg/Kg	116	117	0.8	75-125	20	
Selenium	ND	100	100	86.9	92.7	mg/Kg	87	93	6.5	75-125	20	
Silver	ND	100	100	93.6	95.0	mg/Kg	94	95	1.5	75-125	20	
Thallium	ND	100	100	106	109	mg/Kg	106	109	2.8	75-125	20	
Vanadium	30.1	100	100	156	151	mg/Kg	126	121	3.3	75-125	20	M
Zinc	18.6	100	100	138	137	mg/Kg	119	118	0.7	75-125	20	

QCBatchID: QC1174944	**Analyst:** nhernandez	**Method:** EPA 8270CM			
Matrix: Solid	**Analyzed:** 02/02/2017	**Instrument:** SVOA-MS (group)			

Blank Summary

Analyte	Blank Result	Units	MDL	RDL	Notes
QC1174944MB1					
2-Methylnaphthalene	ND	ug/Kg	3.8	10	
Acenaphthene	ND	ug/Kg	1.4	10	
Acenaphthylene	ND	ug/Kg	3.3	10	
Anthracene	ND	ug/Kg	1.2	10	
Benz(a)anthracene	ND	ug/Kg	1.1	10	
Benzo(a)pyrene	ND	ug/Kg	1.8	10	
Benzo(b)fluoranthene	ND	ug/Kg	1.7	10	
Benzo(g,h,i)perylene	ND	ug/Kg	1.2	10	
Benzo(k)fluoranthene	ND	ug/Kg	1.7	10	
Chrysene	ND	ug/Kg	0.83	10	
Dibenz(a,h)anthracene	ND	ug/Kg	1.4	10	
Fluoranthene	ND	ug/Kg	0.84	10	
Fluorene	ND	ug/Kg	1.3	10	
Indeno(1,2,3-cd)pyrene	ND	ug/Kg	1.8	10	
Naphthalene	ND	ug/Kg	4	10	
Phenanthrene	ND	ug/Kg	1.4	10	
Pyrene	ND	ug/Kg	0.78	10	

Lab Control Spike/ Lab Control Spike Duplicate Summary

Analyte	Spike Amount LCS	Spike Amount LCSD	Spike Result LCS	Spike Result LCSD	Units	Recoveries LCS	Recoveries LCSD	RPD	Limits %Rec	Limits RPD	Notes
QC1174944LCS1											
1-Methylnaphthalene	50		38.8650		ug/Kg	78			70-130		
2-Methylnaphthalene	50		39		ug/Kg	78			70-130		
Acenaphthene	50		47		ug/Kg	94			70-130		
Acenaphthylene	50		41		ug/Kg	82			70-130		
Anthracene	50		49		ug/Kg	98			70-130		
Benz(a)anthracene	50		68		ug/Kg	136			70-130		L
Benzo(a)pyrene	50		47		ug/Kg	94			70-130		
Benzo(b)fluoranthene	50		83		ug/Kg	166			70-130		L
Benzo(g,h,i)perylene	50		38		ug/Kg	76			70-130		
Benzo(k)fluoranthene	50		52		ug/Kg	104			70-130		
Chrysene	50		44		ug/Kg	88			70-130		
Dibenz(a,h)anthracene	50		52		ug/Kg	104			70-130		
Fluoranthene	50		56		ug/Kg	112			70-130		
Fluorene	50		46		ug/Kg	92			70-130		
Indeno(1,2,3-cd)pyrene	50		50		ug/Kg	100			70-130		
Naphthalene	50		37		ug/Kg	74			70-130		
Phenanthrene	50		52		ug/Kg	104			70-130		
Pyrene	50		54		ug/Kg	108			70-130		

Matrix Spike/Matrix Spike Duplicate Summary

Analyte	Sample Amount	Spike Amount MS	Spike Amount MSD	Spike Result MS	Spike Result MSD	Units	Recoveries MS	Recoveries MSD	RPD	Limits %Rec	Limits RPD	Notes
QC1174944MS1, QC1174944MSD1												**Source: 387148-006**
2-Methylnaphthalene	ND	50	50	37	35	ug/Kg	74	70	5.6	70-130	35	
Acenaphthene	ND	50	50	47	43	ug/Kg	94	86	8.9	70-130	35	
Acenaphthylene	ND	50	50	39	38	ug/Kg	78	76	2.6	70-130	35	
Anthracene	ND	50	50	48	45	ug/Kg	96	90	6.5	70-130	35	
Benz(a)anthracene	ND	50	50	71	65	ug/Kg	142	130	8.8	70-130	35	M
Benzo(a)pyrene	ND	50	50	49	46	ug/Kg	98	92	6.3	70-130	35	

QCBatchID: QC1174944	**Analyst:** nhernandez	**Method:** EPA 8270CM	
Matrix: Solid	**Analyzed:** 02/02/2017	**Instrument:** SVOA-MS (group)	

Analyte	Sample Amount	Spike Amount MS	Spike Amount MSD	Spike Result MS	Spike Result MSD	Units	Recoveries MS	Recoveries MSD	RPD	Limits %Rec	Limits RPD	Notes
QC1174944MS1, QC1174944MSD1											**Source:**	**387148-006**
Benzo(b)fluoranthene	ND	50	50	91	85	ug/Kg	182	170	6.8	70-130	35	M
Benzo(g,h,i)perylene	ND	50	50	37	35	ug/Kg	74	70	5.6	70-130	35	
Benzo(k)fluoranthene	ND	50	50	49	46	ug/Kg	98	92	6.3	70-130	35	
Chrysene	ND	50	50	43	41	ug/Kg	86	82	4.8	70-130	35	
Dibenz(a,h)anthracene	ND	50	50	56	51	ug/Kg	112	102	9.3	70-130	35	
Fluoranthene	ND	50	50	55	51	ug/Kg	110	102	7.5	70-130	35	
Fluorene	ND	50	50	51	46	ug/Kg	102	92	10.3	70-130	35	
Indeno(1,2,3-cd)pyrene	ND	50	50	57	50	ug/Kg	114	100	13.1	70-130	35	
Naphthalene	ND	50	50	34	33	ug/Kg	68	66	3.0	70-130	35	M
Phenanthrene	ND	50	50	50	45	ug/Kg	100	90	10.5	70-130	35	
Pyrene	ND	50	50	53	50	ug/Kg	106	100	5.8	70-130	35	

QCBatchID:	**QC1175029**	**Analyst:**	dswafford	**Method:**	EPA 7471A
Matrix:	Solid	**Analyzed:**	02/03/2017	**Instrument:**	AAICP-HG1

Blank Summary

Analyte	Blank Result	Units	MDL	RDL	Notes
QC1175029MB1					
Mercury	ND	mg/Kg	0.02	0.14	

Lab Control Spike/ Lab Control Spike Duplicate Summary

Analyte	Spike Amount		Spike Result		Units	Recoveries		RPD	Limits		Notes
	LCS	LCSD	LCS	LCSD		LCS	LCSD		%Rec	RPD	
QC1175029LCS1											
Mercury	0.83		0.79		mg/Kg	95			80-120		

Matrix Spike/Matrix Spike Duplicate Summary

Analyte	Sample Amount	Spike Amount		Spike Result		Units	Recoveries		RPD	Limits		Notes
		MS	MSD	MS	MSD		MS	MSD		%Rec	RPD	
QC1175029MS1, QC1175029MSD1											**Source:**	**387148-009**
Mercury	ND	0.83	0.83	0.88	0.86	mg/Kg	104	101	2.3	75-125	20	

QCBatchID:	**QC1175058**	**Analyst:**	trinh	**Method:**	SM 2540-G
Matrix:	Solid	**Analyzed:**	02/02/2017	**Instrument:**	CHEM (group)

Duplicate Summary

Analyte	Sample Amount	Duplicate Amount	Units	RPD	Limits RPD	Notes
QC1175058DUP1						**Source: 387148-001**
Total Solids	71.4	71.0	%	0.6		

QCBatchID:	**QC1175059**	**Analyst:**	trinh	**Method:**	SM 2540-G
Matrix:	Solid	**Analyzed:**	02/02/2017	**Instrument:**	CHEM (group)

Duplicate Summary

Analyte	Sample Amount	Duplicate Amount	Units	RPD	Limits RPD	Notes
QC1175059DUP1						**Source: 387148-010**
Total Solids	79.7	78.8	%	2.7		

QCBatchID:	**QC1177607**	**Analyst:**	dswafford	**Method:**	EPA 6010B
Matrix:	Solid	**Analyzed:**	04/20/2017	**Instrument:**	AAICP (group)

Blank Summary

Analyte	Blank Result	Units	MDL	RDL	Notes
QC1177607MB1					
Arsenic	ND	mg/L	0.004	0.01	

Lab Control Spike/ Lab Control Spike Duplicate Summary

Analyte	Spike Amount		Spike Result		Units	Recoveries		RPD	Limits		Notes
	LCS	LCSD	LCS	LCSD		LCS	LCSD		%Rec	RPD	
QC1177607LCS1											
Arsenic	2		1.82		mg/L	91			80-120		

Matrix Spike/Matrix Spike Duplicate Summary

Analyte	Sample Amount	Spike Amount		Spike Result		Units	Recoveries		RPD	Limits		Notes
		MS	MSD	MS	MSD		MS	MSD		%Rec	RPD	
QC1177607MS1, QC1177607MSD1												**Source: 387148-005**
Arsenic	ND	1	1	1.01	1.00	mg/L	101	100	1.0	75-125	20	

Data Qualifiers and Definitions

Qualifiers

A	See Report Comments.
B	Analyte was present in an associated method blank.
B1	Analyte was present in a sample and associated method blank greater than MDL but less than RDL.
BQ1	No valid test replicates. Sample Toxicity is possible. Best result was reported.
BQ2	No valid test replicates.
BQ3	No valid test replicates. Final DO is less than 1.0 mg/L. Result may be greater.
C	Possible laboratory contamination.
D	RPD was not within control limits. The sample data was reported without further clarification.
D1	Lesser amount of sample was used due to insufficient amount of sample supplied.
D2	Reporting limit is elevated due to sample matrix. Target analyte was not detected above the elevated reporting limit.
DW	Sample result is calculated on a dry weigh basis.
E	Concentration is estimated because it exceeds the quantification limits of the method.
I	The sample was read outside of the method required incubation period.
J	Reported value is estimated
L	The laboratory control sample (LCS) or laboratory control sample duplicate (LCSD) was out of control limits. Associated sample data was reported with qualifier.
M	The matrix spike (MS) or matrix spike duplicate (MSD) was not within control limits due to matrix interference. The associated LCS and/or LCSD was within control limits and the sample data was reported without further clarification.
M1	The matrix spike (MS) or matrix spike duplicate (MSD) is not within control limits due to matrix interference.
M2	The matrix spike (MS) or matrix spike duplicate (MSD) was not within control limits. The associated LCS and/or LCSD was not within control limits. Sample result is estimated.
N1	Sample chromatography does not match the specified TPH standard pattern.
NC	The analyte concentration in the sample exceeded the spike level by a factor of four or greater, spike recovery and limits do not apply.
P	Sample was received without proper preservation according to EPA guidelines.
P1	Temperature of sample storage refrigerator was out of acceptance limits.
P2	The sample was preserved within 24 hours of collection in accordance with EPA 218.6.
Q1	Analyte Calibration Verification exceeds criteria. The result is estimated.
Q2	Analyte calibration was not verified and the result was estimated.
Q3	Analyte initial calibration was not available or exceeds criteria. The result was estimated.
S	The surrogate recovery was out of control limits due to matrix interference. The associated method blank surrogate recovery was within control limits and the sample data was reported without further clarification.
S1	The associated surrogate recovery was out of control limits; result is estimated.
S2	The surrogate was diluted out due to the presence of high concentrations of target and/or non-target compounds. Surrogate recoveries in the associated batch QC met recovery criteria.
S3	Internal Standard did not meet recovery limits. Analyte concentration is estimated.
T	Sample was extracted/analyzed past the holding time.
T1	Reanalysis was reported past hold time due to failing replicates in the original analysis (BOD only).
T2	Sample was analyzed ASAP but received and analyzed past the 15 minute holding time.
T3	Sample received and analyzed out of hold time per client's request.
T4	Sample was analyzed out of hold time per client's request.
T5	Reanalysis was reported past hold time. The original analysis was within hold time, but not reportable.
T6	Hold time is indeterminable due to unspecified sampling time.
T7	Sample was analyzed past hold time due to insufficient time remaining at time of receipt.

Definitions

DF	Dilution Factor
MDL	Method Detection Limit. Result is reported ND when it is less than or equal to MDL.
ND	Analyte was not detected or was less than the detection limit.
NR	Not Reported. See Report Comments.
RDL	Reporting Detection Limit
TIC	Tentatively Identified Compounds

ENTHALPHY ANALYTICAL, INC.	Chain of Custody Record	Turn Around Time (Rush by advanced notice only)
806 N. Batavia St., Orange, CA 92868 Phone: (714) 771-6900 Fax: (714)771-9933	Lab No: 387148 Page: of	Standard: ✓ 4 Day: 3 Day: 2 Day: 1 Day: Same Day:
Billing: Enthalpy - SoCal c/o Montrose Environmental Group 1 Park Plaza, Suite 1000, Irvine, CA 92614	**Matrix:** A = Air DW = Drinking Water FL = Food Liquid FS = Food Solid L = Liquid PP = Pure Product S = Solid SeaW = Sea Water SW = Swab W = Water WP = Wipe O = Other	**Preservatives:** 1 = $Na_2S_2O_3$ 2 = HCl 3 = HNO_3 4 = H_2SO_4 5 = NaOH 6 = Other

CUSTOMER INFORMATION		PROJECT INFORMATION	
Company:	Great Ecology	Name:	Pond 20 Mitigation Bank
Report To:	Nick Buhbe	Number:	
Email:	nbuhbe@greatecology.com	P.O. #:	
Address:	2251 San Diego Ave., Suite A218	Address:	
	San Diego, CA 92110		
Phone:	858-750-3201	Global ID:	
Fax:		Sampled By:	Nick Buhbe, Ashley Tuggle

	Sample ID	Sampling Date	Sampling Time	Matrix	Container No. / Size	Pres.	Percent Solids, TOC	Total Sulfides, Dissolved Sulfides	Plasticity Index, In-Situ Moisture, Shear Strength	~~Grain Size (ASTM D422)~~	~~Grain Size (ASTM D4464M)~~	As, Cd, Cr, Cu, Pb, Ni, Se, Ag, Zn	Hg	TRPH	Pesticides	PCBs, PAHs
1	P20-1T	1/30/17	15:00	Soil	2-16oz		X	X				X	X	X	X	X
2	P20-1M		15:10													
3	P20-1Z		15:20													
4	P20-2T		13:20													
5	P20-2Z		13:40													
6	P20-3T		12:00													
7	P20-3M		12:10													
8	P20-3Z		12:30													
9	P20-4T		10:15													
10	P20-4M		10:25													

Test Instructions / Comments

Please send a copy of results to: atuggle@greatecology.com

~~homogenize all samples~~
~~bf taking aliquot~~
samples not homogenized
collect representative samples from containers, retain excess sample

	Signature	Print Name	Company / Title	Date / Time
[1] Relinquished By:		N. BUHBE	Great Ecology	1/31/17
[1] Received By:		L. Marcelli		1/31/17 1200
[2] Relinquished By:		L. Marcelli		1/31/17 1336
[2] Received By:		TVasa	EA	1/31/17 1457
[3] Relinquished By:				
[3] Received By:				

ENTHALPHY ANALYTICAL, INC.	Chain of Custody Record	Turn Around Time (Rush by advanced notice only)
806 N. Batavia St., Orange, CA 92868 Phone: (714) 771-6900 Fax: (714)771-9933	Lab No: 387148 Page: of	Standard: ✓ 4 Day: 3 Day: 2 Day: 1 Day: Same Day:
Billing: Enthalpy - SoCal c/o Montrose Environmental Group 1 Park Plaza, Suite 1000, Irvine, CA 92614	**Matrix:** A = Air DW = Drinking Water FL = Food Liquid FS = Food Solid L = Liquid PP = Pure Product S = Solid SeaW = Sea Water SW = Swab W = Water WP = Wipe O = Other	**Preservatives:** 1 = $Na_2S_2O_3$ 2 = HCl 3 = HNO_3 4 = H_2SO_4 5 = NaOH 6 = Other

CUSTOMER INFORMATION		PROJECT INFORMATION	
Company:	Great Ecology	Name:	Pond 20 Mitigation Bank
Report To:	Nick Buhbe	Number:	
Email:	nbuhbe@greatecology.com	P.O. #:	
Address:	2251 San Diego Ave., Suite A218	Address:	
	San Diego, CA 92110		
Phone:	858-750-3201	Global ID:	
Fax:		Sampled By:	Nick Buhbe, Ashley Tuggle

	Sample ID	Sampling Date	Sampling Time	Matrix	Container No. / Size	Pres.	Percent Solids , TOC	Total Sulfides, Dissolved Sulfides	Plasticity Index, In-Situ Moisture, Shear Strength	Grain Size (ASTM D422)	Grain Size (ASTM D4464M)	As, Cd, Cr, Cu, Pb, Ni, Se, Ag , Zn	Hg	TRPH	Pesticides	PCBs, PAHs
1	P20-4Z	1/30/17	10:35				X	X				X	X	X	X	X
2																
3																
4																
5																
6																
7																
8																
9																
10																

Test Instructions / Comments

Please send a copy of results to: atuggle@greatecology.com

~~homogenized~~ samples not homogenized collect representative samples from containers, retain excess sample material

	Signature	Print Name	Company / Title	Date / Time
[1] Relinquished By:		N. BUHBE	Great Ecology	1/31/17
[1] Received By:		L. Marrokki		1/31/17 1200
[2] Relinquished By:		L. Marrokki		1/31/17 1336
[2] Received By:		T. Nash	E/A	1/31/17 1407
[3] Relinquished By:				
[3] Received By:				

ENTHALPY analytical, inc

SAMPLE ACCEPTANCE CHECKLIST

Section 1

Client: GREAT EGGLET Project: POND 20 MITIGATION BANK

Date Received: 1/31/17 Sampler's Name Present: (Yes) No

Sample(s) received in a cooler? (Yes) How many? 1 No (skip section 2) Sample Temp (°C): _____

Sample Temp (°C) from each cooler: #1: 9.7C #2: _____ #3: _____ #4: _____

(Acceptance range is 0 to 6°C or, for samples collected the same day as sample receipt, arrival on ice; For Microbiology sample 0 to 10°C or, for samples collected the same day as sample receipt, arrival on ice)

Shipping Information: _____

Section 2

Was the cooler packed with: ✓ Ice ___ Ice Packs ___ Bubble Wrap ___ Styrofoam ___ Paper ___ None ___ Other _____

Cooler Temp (°C): #1: 2.3°C #2: _____ #3: _____ #4: _____

Section 3	YES	NO	N/A
Was a COC received?	✓		
Were sample IDs present?	✓		
Were sampling dates & times present?	✓		
Was a relinquished signature present?	✓		
Were the tests required clearly indicated?	✓		
Were custody seals present?		✓	
If Yes – were they intact?			✓
Were all samples sealed in plastic bags?	✓		
Did all samples arrive intact? If no, indicate below.	✓		
Did all bottle labels agree with COC? (ID, dates and times)	✓		
Were correct containers used for the tests required?	✓		
Was a sufficient amount of sample sent for tests indicated?	✓		
Was there headspace in VOA vials?			✓
Were the containers labeled with correct preservatives?			✓

Section 4

Explanations/Comments: _____

Section 5

For discrepancies, how was the Project Manager notified? Verbal PM Initials: _____ Date/Time _____

Email (email sent to/on): _____ / _____

Project Manager's response:

Completed By: _____ Date: 1/31/17

Ranjit Clarke

From: Nick Buhbe <nbuhbe@greatecology.com>
Sent: Thursday, April 13, 2017 9:27 AM
To: Ranjit Clarke
Subject: RE: Pond 20 Mitigation Bank (01/30/17) - Enthalpy Analytical Final Report #387148

Ranjit-
Good morning,
We would like to proceed with running the Pond 20 samples for SPLP, and analyze for arsenic. We will run the samples with the highest dry weight values in each core: P20-1M (Berm), and also samples P20-2Z, P20-3Z, and P20-4Z (Interior). So four samples total of the batch. From a QA perspective, there will be a duplicate in the batch, correct? (i.e., not necessarily one of our samples).

Thanks
Nick

Nick Buhbe, M.S.
Director, Western Region

GREATecology

P | 858.750.3201 C | 619.985.9111 E | nbuhbe@greatecology.com

---

From: Ranjit Clarke [mailto:Ranjit.Clarke@enthalpy.com]
Sent: Thursday, April 06, 2017 3:01 PM
To: Nick Buhbe <nbuhbe@greatecology.com>
Subject: RE: Pond 20 Mitigation Bank (01/30/17) - Enthalpy Analytical Final Report #387148

Nick,

SPLP extraction = $35
EPA 6010B As = $15

Total = $50 per sample (standard 5-7 business day TAT)

Ranjit

ENTHALPY ANALYTICAL

Ranjit Clarke
Senior Project Manager
O: 714-771-9906 / M: 657-274-9864 / F: 714-538-1209
Ranjit.Clarke@enthalpy.com

From: Nick Buhbe [mailto:nbuhbe@greatecology.com]
Sent: Tuesday, April 04, 2017 2:39 PM
To: Ranjit Clarke <Ranjit.Clarke@enthalpy.com>
Subject: RE: Pond 20 Mitigation Bank (01/30/17) - Enthalpy Analytical Final Report #387148

Ranjit-
How much would it cost to run SPLP analyses for arsenic alone, for four of the samples?

I think there may be a set-up fee, then a per sample cost? At least that's how they used to price these at CEL, for dredge material.

And are there holding time restrictions on this analysis that would come into play?

Thanks,
Nick

Nick Buhbe, M.S.
Director, Western Region

GREAT ecology

P | 858.750.3201 C | 619.985.9111 E | nbuhbe@greatecology.com

From: Ranjit Clarke [mailto:Ranjit.Clarke@enthalpy.com]
Sent: Monday, April 03, 2017 6:19 PM
To: Nick Buhbe <nbuhbe@greatecology.com>
Subject: RE: Pond 20 Mitigation Bank (01/30/17) - Enthalpy Analytical Final Report #387148

Nick,

We still have the samples.

Ranjit

ENTHALPY ANALYTICAL

Ranjit Clarke
Senior Project Manager
O: 714-771-9906 / M: 657-274-9864 / F: 714-538-1209
Ranjit.Clarke@enthalpy.com

From: Nick Buhbe [mailto:nbuhbe@greatecology.com]
Sent: Monday, April 03, 2017 10:15 AM
To: Ranjit Clarke <Ranjit.Clarke@enthalpy.com>
Subject: FW: Pond 20 Mitigation Bank (01/30/17) - Enthalpy Analytical Final Report #387148

Ranjit-
Good morning,

We have a potential request from this client to perform SPLP analyses on these samples. We are working out the precise request in terms of how many samples, modifications to the method, etc., but first things first:

Can you verify that you still have the samples on-hand?

Thank you.
Nick

Nick Buhbe, M.S.
Director, Western Region

GREATecology

P | 858.750.3201 C | 619.985.9111 E | nbuhbe@greatecology.com

---

From: Ranjit Clarke [mailto:Ranjit.Clarke@enthalpy.com]
Sent: Monday, February 13, 2017 4:32 PM
To: Nick Buhbe <nbuhbe@greatecology.com>
Subject: RE: Pond 20 Mitigation Bank (01/30/17) - Enthalpy Analytical Final Report #387148

Nick,

I generated an EDD and Calscience sent one as well. I guess I forgot to attach them. Here you go.

ENTHALPY analytical, inc.

Ranjit Clarke
Senior Project Manager
O: 714-771-9906 / M: 657-274-9864 / F: 714-538-1209
Ranjit.Clarke@enthalpy.com

From: Nick Buhbe [mailto:nbuhbe@greatecology.com]
Sent: Monday, February 13, 2017 3:46 PM
To: Ranjit Clarke <Ranjit.Clarke@enthalpy.com>
Subject: RE: Pond 20 Mitigation Bank (01/30/17) - Enthalpy Analytical Final Report #387148

Ranjit-
Do you happen to have an EDD?
We would like the data in a 'manipulable' form for conversion to report tables.

Thanks,
Nick

PS, I hope to see Dennis tomorrow at the SDEP meeting.

Nick Buhbe, M.S.
Director, Western Region

GREATecology

P | 858.750.3201 C | 619.985.9111 E | nbuhbe@greatecology.com

---

From: Ranjit Clarke [mailto:Ranjit.Clarke@enthalpy.com]
Sent: Thursday, February 09, 2017 6:17 PM
To: Nick Buhbe <nbuhbe@greatecology.com>
Subject: Pond 20 Mitigation Bank (01/30/17) - Enthalpy Analytical Final Report #387148

Hi Nick Buhbe,

Attached is your final report #387148.

Thank you.

In accordance with our paperless initiative, we are no longer mailing or faxing reports by default. If you require a hard copy, please inform your Project Manager.

Data qualifiers and additional information necessary for the interpretation of the test results are contained in the PDF file and may not be included in the EDD.

CONFIDENTIALITY NOTICE: The contents of this email message and any attachments are intended solely for the addressee(s) and may contain confidential, proprietary and/or privileged information and may be legally protected from disclosure. If you are not the intended recipient of this message or their agent, or if this message has been addressed to you in error, please immediately alert the sender by reply email and then delete this message and any attachments and the reply from your system. If you are not the intended recipient, you are hereby notified that any disclosure, use, dissemination, copying, or storage of this message or its attachments is strictly prohibited.

eurofins | Calscience

WORK ORDER NUMBER: 17-02-0124

The difference is service



AIR | SOIL | WATER | MARINE CHEMISTRY

Analytical Report For

Client: Enthalpy Analytical, Inc.

Client Project Name: 387148

Attention: Ranjit Clarke
931 W. Barkley Avenue
Orange, CA 92868-1208

Approved for release on 02/09/2017 by:
Xuan Dang
Project Manager

ResultLink

Email your PM

Eurofins Calscience, Inc. (Calscience) certifies that the test results provided in this report meet all NELAC requirements for parameters for which accreditation is required or available. Any exceptions to NELAC requirements are noted in the case narrative. The original report of subcontracted analyses, if any, is attached to this report. The results in this report are limited to the sample(s) tested and any reproduction thereof must be made in its entirety. The client or recipient of this report is specifically prohibited from making material changes to said report and, to the extent that such changes are made, Calscience is not responsible, legally or otherwise. The client or recipient agrees to indemnify Calscience for any defense to any litigation which may arise.

eurofins | Calscience

Contents

Client Project Name: 387148
Work Order Number: 17-02-0124

1 Work Order Narrative. 3

2 Sample Summary. 4

3 Detections Summary. 5

4 Client Sample Data. 6
4.1 EPA 376.2 (M) Total Sulfide (Solid). 6
4.2 EPA 376.2 (M) Dissolved Sulfide (Solid). 9
4.3 EPA 9060A Total Organic Carbon (Solid). 12
4.4 SM 2540 B (M) Total Solids (Solid). 15

5 Quality Control Sample Data. 18
5.1 MS/MSD. 18
5.2 Sample Duplicate. 19
5.3 LCS/LCSD. 21

6 Glossary of Terms and Qualifiers. 23

7 Chain-of-Custody/Sample Receipt Form. 24

eurofins | Calscience

Work Order Narrative

Work Order: 17-02-0124 Page 1 of 1

Condition Upon Receipt:

Samples were received under Chain-of-Custody (COC) on 02/01/17. They were assigned to Work Order 17-02-0124.

Unless otherwise noted on the Sample Receiving forms all samples were received in good condition and within the recommended EPA temperature criteria for the methods noted on the COC. The COC and Sample Receiving Documents are integral elements of the analytical report and are presented at the back of the report.

Holding Times:

All samples were analyzed within prescribed holding times (HT) and/or in accordance with the Calscience Sample Acceptance Policy unless otherwise noted in the analytical report and/or comprehensive case narrative, if required.

Any parameter identified in 40CFR Part 136.3 Table II that is designated as "analyze immediately" with a holding time of <= 15 minutes (40CFR-136.3 Table II, footnote 4), is considered a "field" test and the reported results will be qualified as being received outside of the stated holding time unless received at the laboratory within 15 minutes of the collection time.

Quality Control:

All quality control parameters (QC) were within established control limits except where noted in the QC summary forms or described further within this report.

Subcontractor Information:

Unless otherwise noted below (or on the subcontract form), no samples were subcontracted.

Additional Comments:

Air - Sorbent-extracted air methods (EPA TO-4A, EPA TO-10, EPA TO-13A, EPA TO-17): Analytical results are converted from mass/sample basis to mass/volume basis using client-supplied air volumes.

Solid - Unless otherwise indicated, solid sample data is reported on a wet weight basis, not corrected for % moisture. All QC results are always reported on a wet weight basis.

SM 2540B - TOTAL SOLIDS:
The values for % solids were provided by Enthalpy.

Return to Contents

eurofins | Calscience

Sample Summary

Client:	Enthalpy Analytical, Inc. 931 W. Barkley Avenue Orange, CA 92868-1208	Work Order:	17-02-0124
		Project Name:	387148
		PO Number:	
		Date/Time Received:	02/01/17 16:07
		Number of Containers:	11
Attn:	Ranjit Clarke		

Sample Identification	Lab Number	Collection Date and Time	Number of Containers	Matrix
P20-1T (387148-001)	17-02-0124-1	01/30/17 15:00	1	Solid
P20-1M (387148-002)	17-02-0124-2	01/30/17 15:10	1	Solid
P20-1Z (387148-003)	17-02-0124-3	01/30/17 15:20	1	Solid
P20-2T (387148-004)	17-02-0124-4	01/30/17 13:20	1	Solid
P20-2Z (387148-005)	17-02-0124-5	01/30/17 13:40	1	Solid
P20-3T (387148-006)	17-02-0124-6	01/30/17 12:00	1	Solid
P20-3M (387148-007)	17-02-0124-7	01/30/17 12:10	1	Solid
P20-3Z (387148-008)	17-02-0124-8	01/30/17 12:20	1	Solid
P20-4T (387148-009)	17-02-0124-9	01/30/17 10:15	1	Solid
P20-4M (387148-010)	17-02-0124-10	01/30/17 10:25	1	Solid
P20-4Z (387148-011)	17-02-0124-11	01/30/17 10:35	1	Solid

Return to Contents

eurofins | Calscience

Detections Summary

Client:	Enthalpy Analytical, Inc.	Work Order:	17-02-0124
	931 W. Barkley Avenue	Project Name:	387148
	Orange, CA 92868-1208	Received:	02/01/17
Attn:	Ranjit Clarke		

Client SampleID

Analyte	Result	Qualifiers	RL	Units	Method	Extraction
P20-1T (387148-001) (17-02-0124-1)						
Carbon, Total Organic	6300		700	mg/kg	EPA 9060A	N/A
Solids, Total	71.4		0.100	%	SM 2540 B (M)	N/A
P20-1M (387148-002) (17-02-0124-2)						
Sulfide, Total	9.8		0.82	mg/kg	EPA 376.2M	N/A
Carbon, Total Organic	16000		820	mg/kg	EPA 9060A	N/A
Solids, Total	61.2		0.100	%	SM 2540 B (M)	N/A
P20-1Z (387148-003) (17-02-0124-3)						
Sulfide, Total	230		15	mg/kg	EPA 376.2M	N/A
Carbon, Total Organic	11000		730	mg/kg	EPA 9060A	N/A
Solids, Total	68.6		0.100	%	SM 2540 B (M)	N/A
P20-2T (387148-004) (17-02-0124-4)						
Solids, Total	79.1		0.100	%	SM 2540 B (M)	N/A
P20-2Z (387148-005) (17-02-0124-5)						
Sulfide, Total	0.72		0.72	mg/kg	EPA 376.2M	N/A
Carbon, Total Organic	9400		720	mg/kg	EPA 9060A	N/A
Solids, Total	69.8		0.100	%	SM 2540 B (M)	N/A
P20-3T (387148-006) (17-02-0124-6)						
Solids, Total	88.6		0.100	%	SM 2540 B (M)	N/A
P20-3M (387148-007) (17-02-0124-7)						
Carbon, Total Organic	2500		650	mg/kg	EPA 9060A	N/A
Solids, Total	76.4		0.100	%	SM 2540 B (M)	N/A
P20-3Z (387148-008) (17-02-0124-8)						
Solids, Total	84.8		0.100	%	SM 2540 B (M)	N/A
P20-4T (387148-009) (17-02-0124-9)						
Carbon, Total Organic	600		560	mg/kg	EPA 9060A	N/A
Solids, Total	89.0		0.100	%	SM 2540 B (M)	N/A
P20-4M (387148-010) (17-02-0124-10)						
Solids, Total	79.7		0.100	%	SM 2540 B (M)	N/A
P20-4Z (387148-011) (17-02-0124-11)						
Solids, Total	80.3		0.100	%	SM 2540 B (M)	N/A

Subcontracted analyses, if any, are not included in this summary.

Return to Contents

* MDL is shown

eurofins | Calscience

Analytical Report

Enthalpy Analytical, Inc.
931 W. Barkley Avenue
Orange, CA 92868-1208

Project: 387148

Date Received: 02/01/17
Work Order: 17-02-0124
Preparation: N/A
Method: EPA 376.2M
Units: mg/kg

Client Sample Number	Lab Sample Number	Date/Time Collected	Matrix	Instrument	Date Prepared	Date/Time Analyzed	QC Batch ID
P20-1T (387148-001)	**17-02-0124-1-A**	**01/30/17 15:00**	**Solid**	**N/A**	**02/03/17**	**02/03/17 15:28**	**H0203SL2**

Comment(s): - Results are reported on a dry weight basis.
- Results were evaluated to the MDL (DL), concentrations >= to the MDL (DL) but < RL (LOQ), if found, are qualified with a "J" flag.

Parameter	Result	RL	MDL	DF	Qualifiers
Sulfide, Total	ND	0.70	0.54	1.00	

Client Sample Number	Lab Sample Number	Date/Time Collected	Matrix	Instrument	Date Prepared	Date/Time Analyzed	QC Batch ID
P20-1M (387148-002)	**17-02-0124-2-A**	**01/30/17 15:10**	**Solid**	**N/A**	**02/03/17**	**02/03/17 15:28**	**H0203SL2**

Comment(s): - Results are reported on a dry weight basis.
- Results were evaluated to the MDL (DL), concentrations >= to the MDL (DL) but < RL (LOQ), if found, are qualified with a "J" flag.

Parameter	Result	RL	MDL	DF	Qualifiers
Sulfide, Total	9.8	0.82	0.63	1.00	

Client Sample Number	Lab Sample Number	Date/Time Collected	Matrix	Instrument	Date Prepared	Date/Time Analyzed	QC Batch ID
P20-1Z (387148-003)	**17-02-0124-3-A**	**01/30/17 15:20**	**Solid**	**N/A**	**02/03/17**	**02/03/17 15:28**	**H0203SL2**

Comment(s): - Results are reported on a dry weight basis.
- Results were evaluated to the MDL (DL), concentrations >= to the MDL (DL) but < RL (LOQ), if found, are qualified with a "J" flag.

Parameter	Result	RL	MDL	DF	Qualifiers
Sulfide, Total	230	15	11	20.0	

Client Sample Number	Lab Sample Number	Date/Time Collected	Matrix	Instrument	Date Prepared	Date/Time Analyzed	QC Batch ID
P20-2T (387148-004)	**17-02-0124-4-A**	**01/30/17 13:20**	**Solid**	**N/A**	**02/03/17**	**02/03/17 15:28**	**H0203SL2**

Comment(s): - Results are reported on a dry weight basis.
- Results were evaluated to the MDL (DL), concentrations >= to the MDL (DL) but < RL (LOQ), if found, are qualified with a "J" flag.

Parameter	Result	RL	MDL	DF	Qualifiers
Sulfide, Total	ND	0.63	0.48	1.00	

Client Sample Number	Lab Sample Number	Date/Time Collected	Matrix	Instrument	Date Prepared	Date/Time Analyzed	QC Batch ID
P20-2Z (387148-005)	**17-02-0124-5-A**	**01/30/17 13:40**	**Solid**	**N/A**	**02/03/17**	**02/03/17 15:28**	**H0203SL2**

Comment(s): - Results are reported on a dry weight basis.
- Results were evaluated to the MDL (DL), concentrations >= to the MDL (DL) but < RL (LOQ), if found, are qualified with a "J" flag.

Parameter	Result	RL	MDL	DF	Qualifiers
Sulfide, Total	0.72	0.72	0.55	1.00	

RL: Reporting Limit. DF: Dilution Factor. MDL: Method Detection Limit.

Return to Contents

eurofins | Calscience

Analytical Report

Enthalpy Analytical, Inc.
931 W. Barkley Avenue
Orange, CA 92868-1208

Project: 387148

Date Received: 02/01/17
Work Order: 17-02-0124
Preparation: N/A
Method: EPA 376.2M
Units: mg/kg

Client Sample Number	Lab Sample Number	Date/Time Collected	Matrix	Instrument	Date Prepared	Date/Time Analyzed	QC Batch ID
P20-3T (387148-006)	**17-02-0124-6-A**	**01/30/17 12:00**	**Solid**	**N/A**	**02/03/17**	**02/03/17 15:28**	**H0203SL2**

Comment(s): - Results are reported on a dry weight basis.
- Results were evaluated to the MDL (DL), concentrations >= to the MDL (DL) but < RL (LOQ), if found, are qualified with a "J" flag.

Parameter	Result	RL	MDL	DF	Qualifiers
Sulfide, Total	ND	0.56	0.43	1.00	

Client Sample Number	Lab Sample Number	Date/Time Collected	Matrix	Instrument	Date Prepared	Date/Time Analyzed	QC Batch ID
P20-3M (387148-007)	**17-02-0124-7-A**	**01/30/17 12:10**	**Solid**	**N/A**	**02/03/17**	**02/03/17 15:28**	**H0203SL2**

Comment(s): - Results are reported on a dry weight basis.
- Results were evaluated to the MDL (DL), concentrations >= to the MDL (DL) but < RL (LOQ), if found, are qualified with a "J" flag.

Parameter	Result	RL	MDL	DF	Qualifiers
Sulfide, Total	ND	0.65	0.50	1.00	

Client Sample Number	Lab Sample Number	Date/Time Collected	Matrix	Instrument	Date Prepared	Date/Time Analyzed	QC Batch ID
P20-3Z (387148-008)	**17-02-0124-8-A**	**01/30/17 12:20**	**Solid**	**N/A**	**02/03/17**	**02/03/17 15:28**	**H0203SL2**

Comment(s): - Results are reported on a dry weight basis.
- Results were evaluated to the MDL (DL), concentrations >= to the MDL (DL) but < RL (LOQ), if found, are qualified with a "J" flag.

Parameter	Result	RL	MDL	DF	Qualifiers
Sulfide, Total	ND	0.59	0.45	1.00	

Client Sample Number	Lab Sample Number	Date/Time Collected	Matrix	Instrument	Date Prepared	Date/Time Analyzed	QC Batch ID
P20-4T (387148-009)	**17-02-0124-9-A**	**01/30/17 10:15**	**Solid**	**N/A**	**02/03/17**	**02/03/17 15:28**	**H0203SL2**

Comment(s): - Results are reported on a dry weight basis.
- Results were evaluated to the MDL (DL), concentrations >= to the MDL (DL) but < RL (LOQ), if found, are qualified with a "J" flag.

Parameter	Result	RL	MDL	DF	Qualifiers
Sulfide, Total	ND	0.56	0.43	1.00	

Client Sample Number	Lab Sample Number	Date/Time Collected	Matrix	Instrument	Date Prepared	Date/Time Analyzed	QC Batch ID
P20-4M (387148-010)	**17-02-0124-10-A**	**01/30/17 10:25**	**Solid**	**N/A**	**02/03/17**	**02/03/17 15:28**	**H0203SL2**

Comment(s): - Results are reported on a dry weight basis.
- Results were evaluated to the MDL (DL), concentrations >= to the MDL (DL) but < RL (LOQ), if found, are qualified with a "J" flag.

Parameter	Result	RL	MDL	DF	Qualifiers
Sulfide, Total	ND	0.63	0.48	1.00	

RL: Reporting Limit. DF: Dilution Factor. MDL: Method Detection Limit.

Return to Contents

eurofins | Calscience

Analytical Report

Enthalpy Analytical, Inc.
931 W. Barkley Avenue
Orange, CA 92868-1208

Project: 387148

Date Received: 02/01/17
Work Order: 17-02-0124
Preparation: N/A
Method: EPA 376.2M
Units: mg/kg

Client Sample Number	Lab Sample Number	Date/Time Collected	Matrix	Instrument	Date Prepared	Date/Time Analyzed	QC Batch ID
P20-4Z (387148-011)	**17-02-0124-11-A**	**01/30/17 10:35**	**Solid**	**N/A**	**02/03/17**	**02/03/17 15:28**	**H0203SL2**

Comment(s): - Results are reported on a dry weight basis.
- Results were evaluated to the MDL (DL), concentrations >= to the MDL (DL) but < RL (LOQ), if found, are qualified with a "J" flag.

Parameter	Result	RL	MDL	DF	Qualifiers
Sulfide, Total	ND	0.62	0.48	1.00	

Client Sample Number	Lab Sample Number	Date/Time Collected	Matrix	Instrument	Date Prepared	Date/Time Analyzed	QC Batch ID
Method Blank	**099-05-001-5954**	**N/A**	**Solid**	**N/A**	**02/03/17**	**02/03/17 15:28**	**H0203SL2**

Comment(s): - Results were evaluated to the MDL (DL), concentrations >= to the MDL (DL) but < RL (LOQ), if found, are qualified with a "J" flag.

Parameter	Result	RL	MDL	DF	Qualifiers
Sulfide, Total	ND	0.50	0.38	1.00	

Return to Contents

RL: Reporting Limit. DF: Dilution Factor. MDL: Method Detection Limit.

eurofins | Calscience

Analytical Report

Enthalpy Analytical, Inc.		Date Received:	02/01/17
931 W. Barkley Avenue		Work Order:	17-02-0124
Orange, CA 92868-1208		Preparation:	N/A
		Method:	EPA 376.2M
		Units:	mg/kg
Project: 387148			Page 1 of 3

Client Sample Number	Lab Sample Number	Date/Time Collected	Matrix	Instrument	Date Prepared	Date/Time Analyzed	QC Batch ID
P20-1T (387148-001)	**17-02-0124-1-A**	**01/30/17 15:00**	**Solid**	**N/A**	**02/03/17**	**02/03/17 13:15**	**H0203DSL1**

Comment(s): - Results are reported on a dry weight basis.
- Results were evaluated to the MDL (DL), concentrations >= to the MDL (DL) but < RL (LOQ), if found, are qualified with a "J" flag.

Parameter	Result	RL	MDL	DF	Qualifiers
Sulfide, Dissolved	ND	0.70	0.42	1.00	

Client Sample Number	Lab Sample Number	Date/Time Collected	Matrix	Instrument	Date Prepared	Date/Time Analyzed	QC Batch ID
P20-1M (387148-002)	**17-02-0124-2-A**	**01/30/17 15:10**	**Solid**	**N/A**	**02/03/17**	**02/03/17 13:15**	**H0203DSL1**

Comment(s): - Results are reported on a dry weight basis.
- Results were evaluated to the MDL (DL), concentrations >= to the MDL (DL) but < RL (LOQ), if found, are qualified with a "J" flag.

Parameter	Result	RL	MDL	DF	Qualifiers
Sulfide, Dissolved	ND	0.82	0.49	1.00	

Client Sample Number	Lab Sample Number	Date/Time Collected	Matrix	Instrument	Date Prepared	Date/Time Analyzed	QC Batch ID
P20-1Z (387148-003)	**17-02-0124-3-A**	**01/30/17 15:20**	**Solid**	**N/A**	**02/03/17**	**02/03/17 13:15**	**H0203DSL1**

Comment(s): - Results are reported on a dry weight basis.
- Results were evaluated to the MDL (DL), concentrations >= to the MDL (DL) but < RL (LOQ), if found, are qualified with a "J" flag.

Parameter	Result	RL	MDL	DF	Qualifiers
Sulfide, Dissolved	ND	0.73	0.43	1.00	

Client Sample Number	Lab Sample Number	Date/Time Collected	Matrix	Instrument	Date Prepared	Date/Time Analyzed	QC Batch ID
P20-2T (387148-004)	**17-02-0124-4-A**	**01/30/17 13:20**	**Solid**	**N/A**	**02/03/17**	**02/03/17 13:15**	**H0203DSL1**

Comment(s): - Results are reported on a dry weight basis.
- Results were evaluated to the MDL (DL), concentrations >= to the MDL (DL) but < RL (LOQ), if found, are qualified with a "J" flag.

Parameter	Result	RL	MDL	DF	Qualifiers
Sulfide, Dissolved	ND	0.63	0.38	1.00	

Client Sample Number	Lab Sample Number	Date/Time Collected	Matrix	Instrument	Date Prepared	Date/Time Analyzed	QC Batch ID
P20-2Z (387148-005)	**17-02-0124-5-A**	**01/30/17 13:40**	**Solid**	**N/A**	**02/03/17**	**02/03/17 13:15**	**H0203DSL1**

Comment(s): - Results are reported on a dry weight basis.
- Results were evaluated to the MDL (DL), concentrations >= to the MDL (DL) but < RL (LOQ), if found, are qualified with a "J" flag.

Parameter	Result	RL	MDL	DF	Qualifiers
Sulfide, Dissolved	ND	0.72	0.43	1.00	

Return to Contents

RL: Reporting Limit. DF: Dilution Factor. MDL: Method Detection Limit.

eurofins | Calscience

Analytical Report

Enthalpy Analytical, Inc.
931 W. Barkley Avenue
Orange, CA 92868-1208

Project: 387148

Date Received: 02/01/17
Work Order: 17-02-0124
Preparation: N/A
Method: EPA 376.2M
Units: mg/kg

Client Sample Number	Lab Sample Number	Date/Time Collected	Matrix	Instrument	Date Prepared	Date/Time Analyzed	QC Batch ID
P20-3T (387148-006)	**17-02-0124-6-A**	**01/30/17 12:00**	**Solid**	**N/A**	**02/03/17**	**02/03/17 13:15**	**H0203DSL1**

Comment(s): - Results are reported on a dry weight basis.
- Results were evaluated to the MDL (DL), concentrations >= to the MDL (DL) but < RL (LOQ), if found, are qualified with a "J" flag.

Parameter	Result	RL	MDL	DF	Qualifiers
Sulfide, Dissolved	ND	0.56	0.34	1.00	

Client Sample Number	Lab Sample Number	Date/Time Collected	Matrix	Instrument	Date Prepared	Date/Time Analyzed	QC Batch ID
P20-3M (387148-007)	**17-02-0124-7-A**	**01/30/17 12:10**	**Solid**	**N/A**	**02/03/17**	**02/03/17 13:15**	**H0203DSL1**

Comment(s): - Results are reported on a dry weight basis.
- Results were evaluated to the MDL (DL), concentrations >= to the MDL (DL) but < RL (LOQ), if found, are qualified with a "J" flag.

Parameter	Result	RL	MDL	DF	Qualifiers
Sulfide, Dissolved	ND	0.65	0.39	1.00	

Client Sample Number	Lab Sample Number	Date/Time Collected	Matrix	Instrument	Date Prepared	Date/Time Analyzed	QC Batch ID
P20-3Z (387148-008)	**17-02-0124-8-A**	**01/30/17 12:20**	**Solid**	**N/A**	**02/03/17**	**02/03/17 13:15**	**H0203DSL1**

Comment(s): - Results are reported on a dry weight basis.
- Results were evaluated to the MDL (DL), concentrations >= to the MDL (DL) but < RL (LOQ), if found, are qualified with a "J" flag.

Parameter	Result	RL	MDL	DF	Qualifiers
Sulfide, Dissolved	ND	0.59	0.35	1.00	

Client Sample Number	Lab Sample Number	Date/Time Collected	Matrix	Instrument	Date Prepared	Date/Time Analyzed	QC Batch ID
P20-4T (387148-009)	**17-02-0124-9-A**	**01/30/17 10:15**	**Solid**	**N/A**	**02/03/17**	**02/03/17 13:15**	**H0203DSL1**

Comment(s): - Results are reported on a dry weight basis.
- Results were evaluated to the MDL (DL), concentrations >= to the MDL (DL) but < RL (LOQ), if found, are qualified with a "J" flag.

Parameter	Result	RL	MDL	DF	Qualifiers
Sulfide, Dissolved	ND	0.56	0.33	1.00	

Client Sample Number	Lab Sample Number	Date/Time Collected	Matrix	Instrument	Date Prepared	Date/Time Analyzed	QC Batch ID
P20-4M (387148-010)	**17-02-0124-10-A**	**01/30/17 10:25**	**Solid**	**N/A**	**02/03/17**	**02/03/17 13:15**	**H0203DSL1**

Comment(s): - Results are reported on a dry weight basis.
- Results were evaluated to the MDL (DL), concentrations >= to the MDL (DL) but < RL (LOQ), if found, are qualified with a "J" flag.

Parameter	Result	RL	MDL	DF	Qualifiers
Sulfide, Dissolved	ND	0.63	0.37	1.00	

Return to Contents

RL: Reporting Limit. DF: Dilution Factor. MDL: Method Detection Limit.

eurofins | Calscience

Analytical Report

Enthalpy Analytical, Inc.
931 W. Barkley Avenue
Orange, CA 92868-1208

Project: 387148

Date Received: 02/01/17
Work Order: 17-02-0124
Preparation: N/A
Method: EPA 376.2M
Units: mg/kg

Client Sample Number	Lab Sample Number	Date/Time Collected	Matrix	Instrument	Date Prepared	Date/Time Analyzed	QC Batch ID
P20-4Z (387148-011)	**17-02-0124-11-A**	**01/30/17 10:35**	**Solid**	**N/A**	**02/03/17**	**02/03/17 13:15**	**H0203DSL1**

Comment(s): - Results are reported on a dry weight basis.
- Results were evaluated to the MDL (DL), concentrations >= to the MDL (DL) but < RL (LOQ), if found, are qualified with a "J" flag.

Parameter	Result	RL	MDL	DF	Qualifiers
Sulfide, Dissolved	ND	0.62	0.37	1.00	

Client Sample Number	Lab Sample Number	Date/Time Collected	Matrix	Instrument	Date Prepared	Date/Time Analyzed	QC Batch ID
Method Blank	**099-05-001-5955**	**N/A**	**Solid**	**N/A**	**02/03/17**	**02/03/17 13:15**	**H0203DSL1**

Comment(s): - Results were evaluated to the MDL (DL), concentrations >= to the MDL (DL) but < RL (LOQ), if found, are qualified with a "J" flag.

Parameter	Result	RL	MDL	DF	Qualifiers
Sulfide, Dissolved	ND	0.50	0.30	1.00	

Return to Contents

RL: Reporting Limit. DF: Dilution Factor. MDL: Method Detection Limit.

eurofins | Calscience

Analytical Report

Enthalpy Analytical, Inc.
931 W. Barkley Avenue
Orange, CA 92868-1208

Date Received: 02/01/17
Work Order: 17-02-0124
Preparation: N/A
Method: EPA 9060A
Units: mg/kg

Project: 387148

Client Sample Number	Lab Sample Number	Date/Time Collected	Matrix	Instrument	Date Prepared	Date/Time Analyzed	QC Batch ID
P20-1T (387148-001)	**17-02-0124-1-A**	**01/30/17 15:00**	**Solid**	**TOC 9**	**02/07/17**	**02/07/17 17:00**	**H0207TOCL1**

Comment(s): - Results are reported on a dry weight basis.
- Results were evaluated to the MDL (DL), concentrations >= to the MDL (DL) but < RL (LOQ), if found, are qualified with a "J" flag.

Parameter	Result	RL	MDL	DF	Qualifiers
Carbon, Total Organic	6300	700	240	1.00	

Client Sample Number	Lab Sample Number	Date/Time Collected	Matrix	Instrument	Date Prepared	Date/Time Analyzed	QC Batch ID
P20-1M (387148-002)	**17-02-0124-2-A**	**01/30/17 15:10**	**Solid**	**TOC 9**	**02/07/17**	**02/07/17 17:00**	**H0207TOCL1**

Comment(s): - Results are reported on a dry weight basis.
- Results were evaluated to the MDL (DL), concentrations >= to the MDL (DL) but < RL (LOQ), if found, are qualified with a "J" flag.

Parameter	Result	RL	MDL	DF	Qualifiers
Carbon, Total Organic	16000	820	280	1.00	

Client Sample Number	Lab Sample Number	Date/Time Collected	Matrix	Instrument	Date Prepared	Date/Time Analyzed	QC Batch ID
P20-1Z (387148-003)	**17-02-0124-3-A**	**01/30/17 15:20**	**Solid**	**TOC 9**	**02/07/17**	**02/07/17 17:00**	**H0207TOCL1**

Comment(s): - Results are reported on a dry weight basis.
- Results were evaluated to the MDL (DL), concentrations >= to the MDL (DL) but < RL (LOQ), if found, are qualified with a "J" flag.

Parameter	Result	RL	MDL	DF	Qualifiers
Carbon, Total Organic	11000	730	250	1.00	

Client Sample Number	Lab Sample Number	Date/Time Collected	Matrix	Instrument	Date Prepared	Date/Time Analyzed	QC Batch ID
P20-2T (387148-004)	**17-02-0124-4-A**	**01/30/17 13:20**	**Solid**	**TOC 9**	**02/07/17**	**02/07/17 17:00**	**H0207TOCL1**

Comment(s): - Results are reported on a dry weight basis.
- Results were evaluated to the MDL (DL), concentrations >= to the MDL (DL) but < RL (LOQ), if found, are qualified with a "J" flag.

Parameter	Result	RL	MDL	DF	Qualifiers
Carbon, Total Organic	ND	630	220	1.00	

Client Sample Number	Lab Sample Number	Date/Time Collected	Matrix	Instrument	Date Prepared	Date/Time Analyzed	QC Batch ID
P20-2Z (387148-005)	**17-02-0124-5-A**	**01/30/17 13:40**	**Solid**	**TOC 9**	**02/07/17**	**02/07/17 17:00**	**H0207TOCL1**

Comment(s): - Results are reported on a dry weight basis.
- Results were evaluated to the MDL (DL), concentrations >= to the MDL (DL) but < RL (LOQ), if found, are qualified with a "J" flag.

Parameter	Result	RL	MDL	DF	Qualifiers
Carbon, Total Organic	9400	720	250	1.00	

Return to Contents

RL: Reporting Limit. DF: Dilution Factor. MDL: Method Detection Limit.

eurofins | Calscience

Analytical Report

Enthalpy Analytical, Inc.
931 W. Barkley Avenue
Orange, CA 92868-1208

Project: 387148

Date Received: 02/01/17
Work Order: 17-02-0124
Preparation: N/A
Method: EPA 9060A
Units: mg/kg

Client Sample Number	Lab Sample Number	Date/Time Collected	Matrix	Instrument	Date Prepared	Date/Time Analyzed	QC Batch ID
P20-3T (387148-006)	**17-02-0124-6-A**	**01/30/17 12:00**	**Solid**	**TOC 9**	**02/07/17**	**02/07/17 17:00**	**H0207TOCL1**

Comment(s): - Results are reported on a dry weight basis.
- Results were evaluated to the MDL (DL), concentrations >= to the MDL (DL) but < RL (LOQ), if found, are qualified with a "J" flag.

Parameter	Result	RL	MDL	DF	Qualifiers
Carbon, Total Organic	ND	560	200	1.00	

Client Sample Number	Lab Sample Number	Date/Time Collected	Matrix	Instrument	Date Prepared	Date/Time Analyzed	QC Batch ID
P20-3M (387148-007)	**17-02-0124-7-A**	**01/30/17 12:10**	**Solid**	**TOC 9**	**02/07/17**	**02/07/17 17:00**	**H0207TOCL1**

Comment(s): - Results are reported on a dry weight basis.
- Results were evaluated to the MDL (DL), concentrations >= to the MDL (DL) but < RL (LOQ), if found, are qualified with a "J" flag.

Parameter	Result	RL	MDL	DF	Qualifiers
Carbon, Total Organic	2500	650	230	1.00	

Client Sample Number	Lab Sample Number	Date/Time Collected	Matrix	Instrument	Date Prepared	Date/Time Analyzed	QC Batch ID
P20-3Z (387148-008)	**17-02-0124-8-A**	**01/30/17 12:20**	**Solid**	**TOC 9**	**02/07/17**	**02/07/17 17:00**	**H0207TOCL1**

Comment(s): - Results are reported on a dry weight basis.
- Results were evaluated to the MDL (DL), concentrations >= to the MDL (DL) but < RL (LOQ), if found, are qualified with a "J" flag.

Parameter	Result	RL	MDL	DF	Qualifiers
Carbon, Total Organic	ND	590	200	1.00	

Client Sample Number	Lab Sample Number	Date/Time Collected	Matrix	Instrument	Date Prepared	Date/Time Analyzed	QC Batch ID
P20-4T (387148-009)	**17-02-0124-9-A**	**01/30/17 10:15**	**Solid**	**TOC 9**	**02/07/17**	**02/07/17 17:00**	**H0207TOCL1**

Comment(s): - Results are reported on a dry weight basis.
- Results were evaluated to the MDL (DL), concentrations >= to the MDL (DL) but < RL (LOQ), if found, are qualified with a "J" flag.

Parameter	Result	RL	MDL	DF	Qualifiers
Carbon, Total Organic	600	560	200	1.00	

Client Sample Number	Lab Sample Number	Date/Time Collected	Matrix	Instrument	Date Prepared	Date/Time Analyzed	QC Batch ID
P20-4M (387148-010)	**17-02-0124-10-A**	**01/30/17 10:25**	**Solid**	**TOC 9**	**02/07/17**	**02/07/17 17:00**	**H0207TOCL1**

Comment(s): - Results are reported on a dry weight basis.
- Results were evaluated to the MDL (DL), concentrations >= to the MDL (DL) but < RL (LOQ), if found, are qualified with a "J" flag.

Parameter	Result	RL	MDL	DF	Qualifiers
Carbon, Total Organic	ND	630	220	1.00	

RL: Reporting Limit. DF: Dilution Factor. MDL: Method Detection Limit.

Return to Contents

eurofins | Calscience

Analytical Report

Enthalpy Analytical, Inc.		Date Received:	02/01/17
931 W. Barkley Avenue		Work Order:	17-02-0124
Orange, CA 92868-1208		Preparation:	N/A
		Method:	EPA 9060A
		Units:	mg/kg
Project: 387148			Page 3 of 3

Client Sample Number	Lab Sample Number	Date/Time Collected	Matrix	Instrument	Date Prepared	Date/Time Analyzed	QC Batch ID
P20-4Z (387148-011)	**17-02-0124-11-A**	**01/30/17 10:35**	**Solid**	**TOC 9**	**02/07/17**	**02/07/17 17:00**	**H0207TOCL1**

Comment(s): - Results are reported on a dry weight basis.

- Results were evaluated to the MDL (DL), concentrations >= to the MDL (DL) but < RL (LOQ), if found, are qualified with a "J" flag.

Parameter	Result	RL	MDL	DF	Qualifiers
Carbon, Total Organic	ND	620	220	1.00	

Client Sample Number	Lab Sample Number	Date/Time Collected	Matrix	Instrument	Date Prepared	Date/Time Analyzed	QC Batch ID
Method Blank	**099-06-013-1666**	**N/A**	**Solid**	**TOC 9**	**02/07/17**	**02/07/17 17:00**	**H0207TOCL1**

Comment(s): - Results were evaluated to the MDL (DL), concentrations >= to the MDL (DL) but < RL (LOQ), if found, are qualified with a "J" flag.

Parameter	Result	RL	MDL	DF	Qualifiers
Carbon, Total Organic	ND	500	170	1.00	

Return to Contents

RL: Reporting Limit. DF: Dilution Factor. MDL: Method Detection Limit.

eurofins | Calscience

Analytical Report

Enthalpy Analytical, Inc.
931 W. Barkley Avenue
Orange, CA 92868-1208

Project: 387148

Date Received: 02/01/17
Work Order: 17-02-0124
Preparation: N/A
Method: SM 2540 B (M)
Units: %

Client Sample Number	Lab Sample Number	Date/Time Collected	Matrix	Instrument	Date Prepared	Date/Time Analyzed	QC Batch ID
P20-1T (387148-001)	**17-02-0124-1-A**	**01/30/17 15:00**	**Solid**	**N/A**	**N/A**	**02/04/17 12:00**	**H0204TSB3**

Comment(s): - Results were evaluated to the MDL (DL), concentrations >= to the MDL (DL) but < RL (LOQ), if found, are qualified with a "J" flag.
- Please see Work Order Narrative, additional comments section.

Parameter	Result	RL	MDL	DF	Qualifiers
Solids, Total	71.4	0.100	0.100	1.00	

Client Sample Number	Lab Sample Number	Date/Time Collected	Matrix	Instrument	Date Prepared	Date/Time Analyzed	QC Batch ID
P20-1M (387148-002)	**17-02-0124-2-A**	**01/30/17 15:10**	**Solid**	**N/A**	**N/A**	**02/04/17 12:00**	**H0204TSB3**

Comment(s): - Results were evaluated to the MDL (DL), concentrations >= to the MDL (DL) but < RL (LOQ), if found, are qualified with a "J" flag.
- Please see Work Order Narrative, additional comments section.

Parameter	Result	RL	MDL	DF	Qualifiers
Solids, Total	61.2	0.100	0.100	1.00	

Client Sample Number	Lab Sample Number	Date/Time Collected	Matrix	Instrument	Date Prepared	Date/Time Analyzed	QC Batch ID
P20-1Z (387148-003)	**17-02-0124-3-A**	**01/30/17 15:20**	**Solid**	**N/A**	**N/A**	**02/04/17 12:00**	**H0204TSB3**

Comment(s): - Results were evaluated to the MDL (DL), concentrations >= to the MDL (DL) but < RL (LOQ), if found, are qualified with a "J" flag.
- Please see Work Order Narrative, additional comments section.

Parameter	Result	RL	MDL	DF	Qualifiers
Solids, Total	68.6	0.100	0.100	1.00	

Client Sample Number	Lab Sample Number	Date/Time Collected	Matrix	Instrument	Date Prepared	Date/Time Analyzed	QC Batch ID
P20-2T (387148-004)	**17-02-0124-4-A**	**01/30/17 13:20**	**Solid**	**N/A**	**N/A**	**02/04/17 12:00**	**H0204TSB3**

Comment(s): - Results were evaluated to the MDL (DL), concentrations >= to the MDL (DL) but < RL (LOQ), if found, are qualified with a "J" flag.
- Please see Work Order Narrative, additional comments section.

Parameter	Result	RL	MDL	DF	Qualifiers
Solids, Total	79.1	0.100	0.100	1.00	

Client Sample Number	Lab Sample Number	Date/Time Collected	Matrix	Instrument	Date Prepared	Date/Time Analyzed	QC Batch ID
P20-2Z (387148-005)	**17-02-0124-5-A**	**01/30/17 13:40**	**Solid**	**N/A**	**N/A**	**02/04/17 12:00**	**H0204TSB3**

Comment(s): - Results were evaluated to the MDL (DL), concentrations >= to the MDL (DL) but < RL (LOQ), if found, are qualified with a "J" flag.
- Please see Work Order Narrative, additional comments section.

Parameter	Result	RL	MDL	DF	Qualifiers
Solids, Total	69.8	0.100	0.100	1.00	

Return to Contents

RL: Reporting Limit. DF: Dilution Factor. MDL: Method Detection Limit.

eurofins | Calscience

Analytical Report

Enthalpy Analytical, Inc.
931 W. Barkley Avenue
Orange, CA 92868-1208

Project: 387148

Date Received: 02/01/17
Work Order: 17-02-0124
Preparation: N/A
Method: SM 2540 B (M)
Units: %

Client Sample Number	Lab Sample Number	Date/Time Collected	Matrix	Instrument	Date Prepared	Date/Time Analyzed	QC Batch ID
P20-3T (387148-006)	**17-02-0124-6-A**	**01/30/17 12:00**	**Solid**	**N/A**	**N/A**	**02/04/17 12:00**	**H0204TSB3**

Comment(s): - Results were evaluated to the MDL (DL), concentrations >= to the MDL (DL) but < RL (LOQ), if found, are qualified with a "J" flag.
- Please see Work Order Narrative, additional comments section.

Parameter	Result	RL	MDL	DF	Qualifiers
Solids, Total	88.6	0.100	0.100	1.00	

Client Sample Number	Lab Sample Number	Date/Time Collected	Matrix	Instrument	Date Prepared	Date/Time Analyzed	QC Batch ID
P20-3M (387148-007)	**17-02-0124-7-A**	**01/30/17 12:10**	**Solid**	**N/A**	**N/A**	**02/04/17 12:00**	**H0204TSB3**

Comment(s): - Results were evaluated to the MDL (DL), concentrations >= to the MDL (DL) but < RL (LOQ), if found, are qualified with a "J" flag.
- Please see Work Order Narrative, additional comments section.

Parameter	Result	RL	MDL	DF	Qualifiers
Solids, Total	76.4	0.100	0.100	1.00	

Client Sample Number	Lab Sample Number	Date/Time Collected	Matrix	Instrument	Date Prepared	Date/Time Analyzed	QC Batch ID
P20-3Z (387148-008)	**17-02-0124-8-A**	**01/30/17 12:20**	**Solid**	**N/A**	**N/A**	**02/04/17 12:00**	**H0204TSB3**

Comment(s): - Results were evaluated to the MDL (DL), concentrations >= to the MDL (DL) but < RL (LOQ), if found, are qualified with a "J" flag.
- Please see Work Order Narrative, additional comments section.

Parameter	Result	RL	MDL	DF	Qualifiers
Solids, Total	84.8	0.100	0.100	1.00	

Client Sample Number	Lab Sample Number	Date/Time Collected	Matrix	Instrument	Date Prepared	Date/Time Analyzed	QC Batch ID
P20-4T (387148-009)	**17-02-0124-9-A**	**01/30/17 10:15**	**Solid**	**N/A**	**N/A**	**02/04/17 12:00**	**H0204TSB3**

Comment(s): - Results were evaluated to the MDL (DL), concentrations >= to the MDL (DL) but < RL (LOQ), if found, are qualified with a "J" flag.
- Please see Work Order Narrative, additional comments section.

Parameter	Result	RL	MDL	DF	Qualifiers
Solids, Total	89.0	0.100	0.100	1.00	

Client Sample Number	Lab Sample Number	Date/Time Collected	Matrix	Instrument	Date Prepared	Date/Time Analyzed	QC Batch ID
P20-4M (387148-010)	**17-02-0124-10-A**	**01/30/17 10:25**	**Solid**	**N/A**	**N/A**	**02/04/17 12:00**	**H0204TSB3**

Comment(s): - Results were evaluated to the MDL (DL), concentrations >= to the MDL (DL) but < RL (LOQ), if found, are qualified with a "J" flag.
- Please see Work Order Narrative, additional comments section.

Parameter	Result	RL	MDL	DF	Qualifiers
Solids, Total	79.7	0.100	0.100	1.00	

Return to Contents

RL: Reporting Limit. DF: Dilution Factor. MDL: Method Detection Limit.

eurofins | Calscience

Analytical Report

Enthalpy Analytical, Inc.
931 W. Barkley Avenue
Orange, CA 92868-1208

Project: 387148

Date Received: 02/01/17
Work Order: 17-02-0124
Preparation: N/A
Method: SM 2540 B (M)
Units: %

Client Sample Number	Lab Sample Number	Date/Time Collected	Matrix	Instrument	Date Prepared	Date/Time Analyzed	QC Batch ID
P20-4Z (387148-011)	**17-02-0124-11-A**	**01/30/17 10:35**	**Solid**	**N/A**	**N/A**	**02/04/17 12:00**	**H0204TSB3**

Comment(s): - Results were evaluated to the MDL (DL), concentrations >= to the MDL (DL) but < RL (LOQ), if found, are qualified with a "J" flag.
- Please see Work Order Narrative, additional comments section.

Parameter	Result	RL	MDL	DF	Qualifiers
Solids, Total	80.3	0.100	0.100	1.00	

Client Sample Number	Lab Sample Number	Date/Time Collected	Matrix	Instrument	Date Prepared	Date/Time Analyzed	QC Batch ID
Method Blank	**099-05-019-3547**	**N/A**	**Solid**	**N/A**	**N/A**	**02/04/17 12:00**	**H0204TSB3**

Comment(s): - Results were evaluated to the MDL (DL), concentrations >= to the MDL (DL) but < RL (LOQ), if found, are qualified with a "J" flag.

Parameter	Result	RL	MDL	DF	Qualifiers
Solids, Total	ND	0.100	0.100	1.00	

Return to Contents

RL: Reporting Limit. DF: Dilution Factor. MDL: Method Detection Limit.

eurofins | Calscience

Quality Control - Spike/Spike Duplicate

Enthalpy Analytical, Inc.		Date Received:	02/01/17
931 W. Barkley Avenue		Work Order:	17-02-0124
Orange, CA 92868-1208		Preparation:	N/A
		Method:	EPA 9060A
Project: 387148			Page 1 of 1

Quality Control Sample ID	Type	Matrix	Instrument	Date Prepared	Date Analyzed	MS/MSD Batch Number
P20-1T (387148-001)	**Sample**	**Solid**	**TOC 9**	**02/07/17**	**02/07/17 17:00**	**H0207TOC1**
P20-1T (387148-001)	**Matrix Spike**	**Solid**	**TOC 9**	**02/07/17**	**02/07/17 17:00**	**H0207TOC1**
P20-1T (387148-001)	**Matrix Spike Duplicate**	**Solid**	**TOC 9**	**02/07/17**	**02/07/17 17:00**	**H0207TOC1**

Parameter	Sample Conc.	Spike Added	MS Conc.	MS %Rec.	MSD Conc.	MSD %Rec.	%Rec. CL	RPD	RPD CL	Qualifiers
Carbon, Total Organic	4520	30000	36810	108	35960	105	75-125	2	0-25	

Return to Contents

RPD: Relative Percent Difference. CL: Control Limits

eurofins | Calscience

Quality Control - Sample Duplicate

Enthalpy Analytical, Inc.		Date Received:	02/01/17
931 W. Barkley Avenue		Work Order:	17-02-0124
Orange, CA 92868-1208		Preparation:	N/A
		Method:	EPA 376.2M
Project: 387148			Page 1 of 2

Quality Control Sample ID	Type	Matrix	Instrument	Date Prepared	Date Analyzed	Duplicate Batch Number
P20-1T (387148-001)	**Sample**	**Solid**	**N/A**	**02/03/17 00:00**	**02/03/17 15:28**	**H0203SD2**
P20-1T (387148-001)	**Sample Duplicate**	**Solid**	**N/A**	**02/03/17 00:00**	**02/03/17 15:28**	**H0203SD2**

Parameter	Sample Conc.	DUP Conc.	RPD	RPD CL	Qualifiers
Sulfide, Total	ND	ND	N/A	0-25	

Return to Contents

RPD: Relative Percent Difference. CL: Control Limits

eurofins | Calscience

Quality Control - Sample Duplicate

Enthalpy Analytical, Inc.		Date Received:	02/01/17
931 W. Barkley Avenue		Work Order:	17-02-0124
Orange, CA 92868-1208		Preparation:	N/A
		Method:	EPA 376.2M
Project: 387148			Page 2 of 2

Quality Control Sample ID	Type	Matrix	Instrument	Date Prepared	Date Analyzed	Duplicate Batch Number
P20-4Z (387148-011)	**Sample**	**Solid**	**N/A**	**02/03/17 00:00**	**02/03/17 13:15**	**H0203DSD1**
P20-4Z (387148-011)	**Sample Duplicate**	**Solid**	**N/A**	**02/03/17 00:00**	**02/03/17 13:15**	**H0203DSD1**

Parameter	Sample Conc.	DUP Conc.	RPD	RPD CL	Qualifiers
Sulfide, Dissolved	ND	ND	N/A	0-25	

Return to Contents

RPD: Relative Percent Difference. CL: Control Limits

eurofins | Calscience

Quality Control - LCS/LCSD

Enthalpy Analytical, Inc.
931 W. Barkley Avenue
Orange, CA 92868-1208

Project: 387148

Date Received: 02/01/17
Work Order: 17-02-0124
Preparation: N/A
Method: EPA 376.2M

Quality Control Sample ID	Type	Matrix	Instrument	Date Prepared	Date Analyzed	LCS/LCSD Batch Number
099-05-001-5954	**LCS**	**Solid**	**N/A**	**02/03/17**	**02/03/17 15:28**	**H0203SL2**
099-05-001-5954	**LCSD**	**Solid**	**N/A**	**02/03/17**	**02/03/17 15:28**	**H0203SL2**

Parameter	Spike Added	LCS Conc.	LCS %Rec.	LCSD Conc.	LCSD %Rec.	%Rec. CL	RPD	RPD CL	Qualifiers
Sulfide, Total	5.000	4.000	80	4.250	85	80-120	6	0-20	

Return to Contents

RPD: Relative Percent Difference. CL: Control Limits

eurofins | Calscience

Quality Control - LCS/LCSD

Enthalpy Analytical, Inc.	Date Received: 02/01/17
931 W. Barkley Avenue	Work Order: 17-02-0124
Orange, CA 92868-1208	Preparation: N/A
	Method: EPA 9060A
Project: 387148	Page 2 of 2

Quality Control Sample ID	Type	Matrix	Instrument	Date Prepared	Date Analyzed	LCS/LCSD Batch Number
099-06-013-1666	**LCS**	**Solid**	**TOC 9**	**02/07/17**	**02/07/17 17:00**	**H0207TOCL1**
099-06-013-1666	**LCSD**	**Solid**	**TOC 9**	**02/07/17**	**02/07/17 17:00**	**H0207TOCL1**

Parameter	Spike Added	LCS Conc.	LCS %Rec.	LCSD Conc.	LCSD %Rec.	%Rec. CL	RPD	RPD CL	Qualifiers
Carbon, Total Organic	6000	6185	103	6219	104	80-120	1	0-20	

Return to Contents

RPD: Relative Percent Difference. CL: Control Limits

eurofins | Calscience

Glossary of Terms and Qualifiers

Work Order: 17-02-0124 Page 1 of 1

Qualifiers	Definition
*	See applicable analysis comment.
<	Less than the indicated value.
>	Greater than the indicated value.
1	Surrogate compound recovery was out of control due to a required sample dilution. Therefore, the sample data was reported without further clarification.
2	Surrogate compound recovery was out of control due to matrix interference. The associated method blank surrogate spike compound was in control and, therefore, the sample data was reported without further clarification.
3	Recovery of the Matrix Spike (MS) or Matrix Spike Duplicate (MSD) compound was out of control due to suspected matrix interference. The associated LCS recovery was in control.
4	The MS/MSD RPD was out of control due to suspected matrix interference.
5	The PDS/PDSD or PES/PESD associated with this batch of samples was out of control due to suspected matrix interference.
6	Surrogate recovery below the acceptance limit.
7	Surrogate recovery above the acceptance limit.
B	Analyte was present in the associated method blank.
BU	Sample analyzed after holding time expired.
BV	Sample received after holding time expired.
CI	See case narrative.
E	Concentration exceeds the calibration range.
ET	Sample was extracted past end of recommended max. holding time.
HD	The chromatographic pattern was inconsistent with the profile of the reference fuel standard.
HDH	The sample chromatographic pattern for TPH matches the chromatographic pattern of the specified standard but heavier hydrocarbons were also present (or detected).
HDL	The sample chromatographic pattern for TPH matches the chromatographic pattern of the specified standard but lighter hydrocarbons were also present (or detected).
J	Analyte was detected at a concentration below the reporting limit and above the laboratory method detection limit. Reported value is estimated.
JA	Analyte positively identified but quantitation is an estimate.
ME	LCS Recovery Percentage is within Marginal Exceedance (ME) Control Limit range (+/- 4 SD from the mean).
ND	Parameter not detected at the indicated reporting limit.
Q	Spike recovery and RPD control limits do not apply resulting from the parameter concentration in the sample exceeding the spike concentration by a factor of four or greater.
SG	The sample extract was subjected to Silica Gel treatment prior to analysis.
X	% Recovery and/or RPD out-of-range.
Z	Analyte presence was not confirmed by second column or GC/MS analysis.
	Solid - Unless otherwise indicated, solid sample data is reported on a wet weight basis, not corrected for % moisture. All QC results are reported on a wet weight basis.
	Any parameter identified in 40CFR Part 136.3 Table II that is designated as "analyze immediately" with a holding time of <= 15 minutes (40CFR-136.3 Table II, footnote 4), is considered a "field" test and the reported results will be qualified as being received outside of the stated holding time unless received at the laboratory within 15 minutes of the collection time.
	A calculated total result (Example: Total Pesticides) is the summation of each component concentration and/or, if "J" flags are reported, estimated concentration. Component concentrations showing not detected (ND) are summed into the calculated total result as zero concentrations.

Return to Contents

Enthalpy Analytical
Formerly Associated Labs
1 Park Plaza, Suite 1000
Irvine, CA 92614
Tel: 714.771.6900 Fax: 714.538.1209
info-sc@enthalpy.com

MONTROSE ENVIRONMENTAL

Project: 387148 **Due:** **17-02-0124**
PM: Ranjit Clarke
Email: ranjit.clarke@enthalpy.com
CC: incomingreports@enthalpy.com
Require: ☑ EDD ☐ EDF ☐ EDT
Report To: ☐ MDL

Subcontract Laboratory:
Eurofins CalScience - Sub
7440 Lincoln Way
Garden Grove, CA 92841

ATTN: Xuan Dang
PO# 387148

Note:

	Matrix	Sampled	Sample ID	Analysis	Comment
1	Solid	01/30/17 15:00	P20-1T (387148-001)	9034 Total Sulfide_OUT	Total & Dissolved
	Solid	01/30/17 15:00	P20-1T (387148-001)	TOC Solid_OUT	
	Solid	01/30/17 15:10	P20-1M (387148-002)	9034 Total Sulfide_OUT	Total & Dissolved
2	Solid	01/30/17 15:10	P20-1M (387148-002)	TOC Solid_OUT	
	Solid	01/30/17 15:20	P20-1Z (387148-003)	9034 Total Sulfide_OUT	Total & Dissolved
3	Solid	01/30/17 15:20	P20-1Z (387148-003)	TOC Solid_OUT	
	Solid	01/30/17 13:20	P20-2T (387148-004)	9034 Total Sulfide_OUT	Total & Dissolved
4	Solid	01/30/17 13:20	P20-2T (387148-004)	TOC Solid_OUT	
	Solid	01/30/17 13:40	P20-2Z (387148-005)	9034 Total Sulfide_OUT	Total & Dissolved
5	Solid	01/30/17 13:40	P20-2Z (387148-005)	TOC Solid_OUT	
	Solid	01/30/17 12:00	P20-3T (387148-006)	9034 Total Sulfide_OUT	Total & Dissolved
6	Solid	01/30/17 12:00	P20-3T (387148-006)	TOC Solid_OUT	
	Solid	01/30/17 12:10	P20-3M (387148-007)	9034 Total Sulfide_OUT	Total & Dissolved
7	Solid	01/30/17 12:10	P20-3M (387148-007)	TOC Solid_OUT	
	Solid	01/30/17 12:20	P20-3Z (387148-008)	9034 Total Sulfide_OUT	Total & Dissolved
8	Solid	01/30/17 12:20	P20-3Z (387148-008)	TOC Solid_OUT	
	Solid	01/30/17 10:15	P20-4T (387148-009)	9034 Total Sulfide_OUT	Total & Dissolved
9	Solid	01/30/17 10:15	P20-4T (387148-009)	TOC Solid_OUT	
	Solid	01/30/17 10:25	P20-4M (387148-010)	9034 Total Sulfide_OUT	Total & Dissolved
10	Solid	01/30/17 10:25	P20-4M (387148-010)	TOC Solid_OUT	
	Solid	01/30/17 10:35	P20-4Z (387148-011)	9034 Total Sulfide_OUT	Total & Dissolved
11	Solid	01/30/17 10:35	P20-4Z (387148-011)	TOC Solid_OUT	

Note:
STANDARD TAT

9034: It is o.k. to run EPA 376.2M instead. Please report total and dissolved sulfides (if possible).

Relinquished By	Received By:
Date/Time 2/1/17 15:20	Date/Time 2/1/17 15:20
Date/Time 2/1/17 16:07	Date/Time 2/1/17 16:07

Return to Contents

eurofins | Calscience

WORK ORDER NUMBER: 17-02- 0124

SAMPLE RECEIPT CHECKLIST

COOLER 1 OF 1

CLIENT: Enthalpy Analytical

DATE: 02 / 01 / 2017

TEMPERATURE: (Criteria: 0.0°C – 6.0°C, not frozen except sediment/tissue)

Thermometer ID: SC3B (CF: 0.0°C); Temperature (w/o CF): 3.8 °C (w/ CF): 3.8 °C; ☐ Blank ☑ Sample

☐ Sample(s) outside temperature criteria (PM/APM contacted by: _____)

☐ Sample(s) outside temperature criteria but received on ice/chilled on same day of sampling

☐ Sample(s) received at ambient temperature; placed on ice for transport by courier

Ambient Temperature: ☐ Air ☐ Filter Checked by: 619

CUSTODY SEAL:

Cooler ☐ Present and Intact ☐ Present but Not Intact ☑ Not Present ☐ N/A Checked by: 459

Sample(s) ☐ Present and Intact ☐ Present but Not Intact ☑ Not Present ☐ N/A Checked by: 687

SAMPLE CONDITION:	Yes	No	N/A
Chain-of-Custody (COC) document(s) received with samples	☑	☐	☐
COC document(s) received complete	☑	☐	☐
☐ Sampling date ☐ Sampling time ☐ Matrix ☐ Number of containers			
☐ No analysis requested ☐ Not relinquished ☐ No relinquished date ☐ No relinquished time			
Sampler's name indicated on COC	☐	☐	☑
Sample container label(s) consistent with COC	☑	☐	☐
Sample container(s) intact and in good condition	☑	☐	☐
Proper containers for analyses requested	☑	☐	☐
Sufficient volume/mass for analyses requested	☑	☐	☐
Samples received within holding time	☑	☐	☐
Aqueous samples for certain analyses received within 15-minute holding time			
☐ pH ☐ Residual Chlorine ☐ Dissolved Sulfide ☐ Dissolved Oxygen	☐	☐	☑
Proper preservation chemical(s) noted on COC and/or sample container	☐	☐	☑
Unpreserved aqueous sample(s) received for certain analyses			
☐ Volatile Organics ☐ Total Metals ☐ Dissolved Metals			
Container(s) for certain analysis free of headspace	☐	☐	☑
☐ Volatile Organics ☐ Dissolved Gases (RSK-175) ☐ Dissolved Oxygen (SM 4500)			
☐ Carbon Dioxide (SM 4500) ☐ Ferrous Iron (SM 3500) ☐ Hydrogen Sulfide (Hach)			
Tedlar™ bag(s) free of condensation	☐	☐	☑

CONTAINER TYPE: (Trip Blank Lot Number: _____)

Aqueous: ☐ VOA ☐ VOA**h** ☐ VOA**na$_2$** ☐ 100PJ ☐ 100PJ**na$_2$** ☐ 125AGB ☐ 125AGB**h** ☐ 125AGB**p** ☐ 125PB

☐ 125PB**znna** ☐ 250AGB ☐ 250CGB ☐ 250CGB**s** ☐ 250PB ☐ 250PB**n** ☐ 500AGB ☐ 500AGJ ☐ 500AGJ**s**

☐ 500PB ☐ 1AGB ☐ 1AGB**na$_2$** ☐ 1AGB**s** ☐ 1PB ☐ 1PB**na** ☐ _____ ☐ _____ ☐ _____ ☐ _____

Solid: ☑ 4ozCGJ ☐ 8ozCGJ ☐ 16ozCGJ ☐ Sleeve (_____) ☐ EnCores® (_____) ☐ TerraCores® (_____) ☐ _____

Air: ☐ Tedlar™ ☐ Canister ☐ Sorbent Tube ☐ PUF ☐ _____ **Other Matrix** (_____): ☐ _____ ☐ _____

Container: **A** = Amber, **B** = Bottle, **C** = Clear, **E** = Envelope, **G** = Glass, **J** = Jar, **P** = Plastic, and **Z** = Ziploc/Resealable Bag

Preservative: **b** = buffered, **f** = filtered, **h** = HCl, **n** = HNO_3, **na** = NaOH, **na$_2$** = $Na_2S_2O_3$, **p** = H_3PO_4, **s** = H_2SO_4, **u** = ultra-pure, **x** = Na_2SO_3+$NaHSO_4.H_2O$, **znna** = Zn $(CH_3CO_2)_2$ + NaOH

Labeled/Checked by: 687

Reviewed by: 1617

Return to Contents

APPENDIX E: SOIL AGRICULTURAL SUITABILITY REPORT

Anaheim Office
Lab No: 17-039-0008
February 17, 2017

Great Ecology
2251 San Diego Ave. Suite A218
San Diego, CA 92110

Attn: Nick Buhbe

POND 20 SAN DIEGO, CA- JOB # CA281.002

Attached are the results of the analyses performed on four soil samples that were received by our laboratory on February 8, 2017. These samples were analyzed to determine salinity (ECe), sodium adsorption ratio (SAR), soluble cations (calcium, magnesium, potassium and sodium), sulfate, boron, pH and qualitative lime.

Analytical Results:

Salinity (ECe) is elevated in all four samples, ranging from 60.4 dS/m in the P20-2Z to 88.6 dS/m in the P20-4Z sample. In all four samples, soluble sodium is the greatest contributor to salinity and is not properly balanced by calcium and magnesium in regards to soil structure formation and water infiltration, as indicated by the high sodium adsorption ratio (SAR) values ranging from 60.56 in the P20-2Z sample to 85.06 in the P20-1Z sample. Soils with an SAR of 15 or greater are described as "sodic". This is a condition in which sodium is expected to have a severe negative impact on soil structure and water infiltration.

Boron is elevated in the four samples, ranging from 2.42 parts per million (ppm) in the P20-1Z sample to 10.50 ppm in the P20-2Z sample. Elevated boron can cause burning of foliage and when very high can have a severe negative impact on plant growth of many species and, potentially, survivability.

The reaction of the soil represented by the P20-2Z sample is slightly alkaline at 7.2 on the pH scale, which is suitable for a broad range of plants. The other three samples are moderately alkaline with pH values ranging from 7.8 in the P20-Z sample to 8.0 in the P20-3Z sample. Salt marsh plants do tend to have some tolerance for alkaline soil conditions and this may not be an issue, though some plants could potentially show some yellowing of younger foliage. An absence of qualitative lime in all four samples indicates that the soil is weakly buffered in the alkaline range.

Comments

These salinity levels are even higher throughout than in the past analysis at Del Mar Phase 2.

We assume that salt marsh plants with a high tolerance of saline soil conditions are slated for this project.

In the event that an attempt is made to reclaim this soil for non-halophytes, the following comments are provided as they were in the previous report.

If there is a desire to reduce soluble salts then leaching irrigations should be applied to flush salts from the root zone. Drainage must be sufficient for leaching to be effective. Severely compacted areas should be ripped or tilled to a depth of at least 9 inches.

It would also be prudent to incorporate gypsum in areas to be leached to provide additional soluble calcium to help adjust SAR values downward. It is worth noting that we often see good downward water movement through the soil profile in sodic soils when the ECe value is also very high, as is the case in all of these samples. In those instances, water movement will often be sufficient at the start of leaching but as the ECe decreases and the SAR remains elevated, the soil can "lock up" and drainage will slow. Gypsum should help with this but it is something to monitor for.

Be sure to allow the soil to dry slightly between irrigations to avoid creating anaerobic soil conditions. Leaching irrigations should be applied evenly and in a manner that avoids run off and pooling.

The amount of leaching that will be applied to reduce salts should also reduce boron in the soil. After leaching, consider submitting samples for re-testing to determine post-leaching salinity, SAR and boron values. Additional leaching and/or gypsum application may be needed.

Also keep in mind that as salts are flushed out of the root zone, the sub soil is likely to remain saline and high in boron. Some plants could still potentially show burning of foliage.

Provided below are gypsum application rates and leaching recommendations. These estimates are designed with the goals of reducing salinity to less than 4.0 dS/m and reducing the SAR to less than 6.0. If the plants chosen for this project have a high tolerance to elevated salinity, less gypsum will be required.

Sample Identification	**Lbs. of gypsum to apply in lbs. per 1000 sq. ft. to a depth of 6 inches**	**Amount of leaching to apply in inches.**
P20-1Z	200	13
P20-2Z	200	12
P20-3Z	200	13
P20-4Z	200	14

There is some chance that pH values may also decrease as the SAR values decrease. However, high pH values due to sodic conditions are typically in the 8.5 to 9.0 range and it does not appear that, in this case, the alkaline reaction is due to sodicity. The pH values will likely remain in the alkaline range even as the SAR values decrease.

If follow up testing again shows moderately alkaline reaction and you wish to adjust the pH values downward to avoid any potential issues of alkalinity induced chlorosis that can be accomplished by incorporating soil sulfur. The rates of sulfur incorporation should be based on pH values after the SAR values have reached safely low levels.

If we can be of any further assistance, please feel free to contact us.

Joe Kiefer

4741 East Hunter Ave., Ste. A Anaheim CA 92807
(714) 282-8777 (714) 282-8575 fax
www.waypointanalytical.com

Great Ecology
2251 San Diego Ave, Suite A218
San Diego CA 92110

4741 East Hunter Ave. Suite A
Anaheim, CA 92807
Main 714-282-8777 ° Fax 714-282-8575
www.waypointanalytical.com

Project : Pond 20
San Diego, Ca.
Job# Ca281.002

AGRICULTURAL SUITABILITY

Report No : **17-039-0008**
Purchase Order :
Date Printed : 02/13/2017
Date Recd : 02/08/2017

Sample Description - Sample Id - Plant Name	HalfSat %	pH s.u.	Qual. Lime	OM %	Saturation Extract									Bulk Density	Lab No
					ECe dS/m	Ca meq/L	Mg meq/L	Na meq/L	K meq/L	B ppm	SO_4 meq/L	Cl meq/L	SAR		
P20-1Z	33	7.9	None		69.2	25.5	119.0	723.0	14.7	2.42	58.4		85.06		05841
P20-2Z	20	7.8	None		60.4	58.4	112.0	559.0	18.4	10.50	103.0		60.56		05842
P20-3Z	14	8.0	None		71.9	17.7	117.0	613.0	16.4	8.18	91.1		74.70		05843
P20-4Z	16	7.2	None		88.6	35.9	161.0	746.0	12.4	3.63	73.7		75.18		05844

Half Saturation %= approximate field moisture capacity. Salinity , saturation extract = ECe (dS/m at 25 degree C)
SAR = Sodium Adsorption Ratio . Ca - calcium , Mg - magnesium , K - potassium , Na - sodium , B - boron , SO_4 - sulfate




GREATecology

ENVIRONMENT + DESIGN

WETLAND RESTORATION OF SALT POND 20
PRELIMINARY DESIGN (30% COMPLETE)


OCTOBER 6, 2017

SAN DIEGO, CALIFORNIA

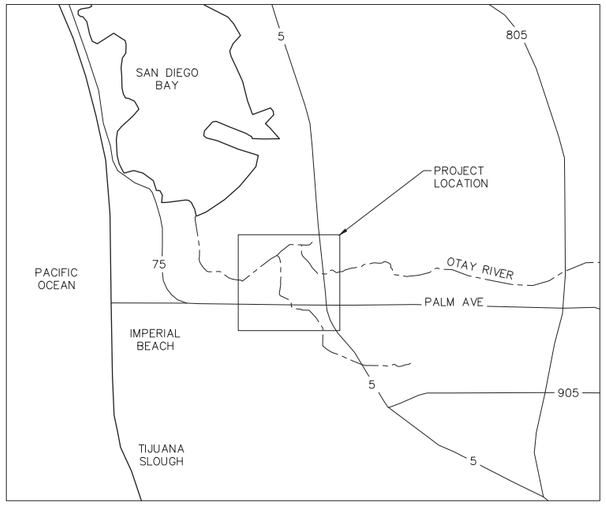

VICINITY MAP

1" = 5000'

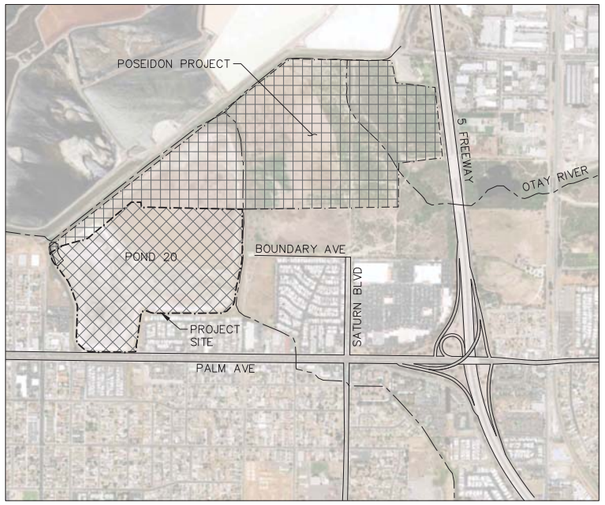

LOCATION MAP

1" = 1000'

INDEX OF SHEETS

GENERAL		
1	G–1	TITLE SHEET, VICINITY & LOCATION MAPS, DRAWING LIST
2	G–2	LEGEND, ABBREVIATIONS, & GENERAL NOTES
3	G–3	SITE PLAN, ACCESS, STAGING & SURVEY CONTROL
4	G–4	GRADING CONTROL WEST
5	G–5	GRADING CONTROL EAST
CIVIL		
6	C–1	GRADING PLAN WEST
7	C–2	GRADING PLAN EAST
8	C–3	GRADING SECTIONS
9	C–4	GRADING DETAIL – LEVEE BREACH PLAN, PROFILE, SECTIONS
10	C–5	CIVIL DETAILS (NOT INCLUDED)
11	C–6	EROSION CONTROL (NOT INCLUDED)
LANDSCAPE		
12	L–1	PLANTING PLAN WEST
13	L–2	PLANTING PLAN EAST
14	L–3	PLANT SCHEDULE

DEFINITIONS

PROJECT OWNER: PORT OF SAN DIEGO
3165 PACIFIC HIGHWAY
SAN DIEGO, CA 92101

CONTACT: ARMANDO MORA
PH: (619) 725–6097

PROJECT ENGINEER: ENVIRONMENTAL SCIENCE ASSOCIATES
550 KEARNY STREET, SUITE 800
SAN FRANCISCO, CA 94108

CONTACT: LOUIS WHITE, PE
PH: (415) 896–5900

PROJECT ECOLOGIST/
LANDSCAPE ARCHITECT: GREAT ECOLOGY
2251 SAN DIEGO AVE, SUITE A218
SAN DIEGO, CA 92110

CONTACT: MARK LASKA
PH: (858) 750–3201

PORT of SAN DIEGO

ESA
550 Kearny Street
Suite 800
San Francisco, CA 94108
415.262.2300 phone

GREATecology
ENVIRONMENT + DESIGN

VERIFY SCALE
0 1"
BAR IS ONE INCH ON ORIGINAL DRAWING. IF NOT ONE INCH ON THIS SHEET, ADJUST SCALES ACCORDINGLY.

PRELIMINARY
NOT FOR CONSTRUCTION

RECORD DRAWING
REVIEWED BY:
ENGINEER OF RECORD
DATE:

NOTE:
THIS DRAWING MAY BE A REDUCED SCALE PRINT OF THE ORIGINAL DRAWING. UTILIZE GRAPHIC SCALES TO VERIFY IF DRAWING IS A REDUCTION, AND ADJUST SCALES ACCORDINGLY TO THE GRAPHIC SCALES SHOWN.

SPEC NO. XXXX-XX	WBS NO. P0000-0
REFERENCES	
PROJECT ENGINEER LOUIS WHITE, PE C76509	
CONTRACTOR -	
CONSTRUCTION STARTED -	
CONSTRUCTION COMPLETED -	
COST -	INSPECTOR -

REVISIONS | DATE / APPROVED

San Diego Unified Port District
San Diego • California

DESIGNED LAW
DRAWN JRJ
CHECKED LAW

APPROVAL RECOMMENDED
DISTRICT PROJECT MANAGER
APPROVED
DISTRICT MANAGER–DESIGN

WETLAND RESTORATION OF SALT POND 20
PRELIMINARY DESIGN
TITLE SHEET, VICINITY & LOCATION MAPS, DRAWING LIST

DATE 10/6/2017
A/E NO.
SHEET 1 OF 14
DRAWING NO. G-1-XXXX-XX
REV. -

Oct 06, 2017 - 12:22pm \\sfo-file01\Projects\SAN\D15XXX\D150733.00 - Mitigation Banking at Pond 20\09 CAD\Dwgs\TITLE_NOTES_LEGEND_ABBR.dwg

LEGEND

- PROPERTY LINE
- (E) CHANNEL CENTERLINE
- GRADING LIMIT
- EXISTING GRADE (PROFILE & SECTION)
- DESIGN GRADE (PROFILE & SECTION)
- GRADE BREAK
- ACCESS ROUTE
- (E) MAJOR CONTOUR LINE (EG)
- (E) MINOR CONTOUR LINE (EG)
- (N) MAJOR CONTOUR LINE (DG)
- (N) MINOR CONTOUR LINE (DG)
- (E) OVERHEAD POWER LINE
- (E) UNDERGROUND SEWER PIPE
- (E) FENCE
- (N) TEMPORARY CONSTRUCTION FENCING

LEGEND (CONT.)

- FILL MATERIAL
- CUT MATERIAL
- POSEIDON PROJECT AREA
- CONSTRUCTION STAGING AREA
- CONSTRUCTION SITE ACCESS

LEGEND (CONT.)

- CUT OR FILL SLOPE
- INDICATES SECTION NUMBER
- VIEW DIRECTION
- SHEET NUMBER ON WHICH SECTION APPEARS
- SHEET NUMBER ON WHICH SECTION IS CUT
- INDICATES DETAIL NUMBER
- SHEET NUMBER ON WHICH DETAIL APPEARS
- SHEET NUMBER ON WHICH DETAIL IS NOTED
- SURVEY BENCHMARK
- GROUND SURVEY (ESA)
- GRADING CONTROL POINT

ABBREVIATIONS

AB	AGGREGATE BASE
AC	ASPHALT CONCRETE
APPROX	APPROXIMATE
DEMO	DEMOLISH/DEMOLISHION
DG	DESIGN GRADE
(E)	EXISTING
EG	EXISTING GRADE
EL	ELEVATION
FT	FEET
GB	GRADE BREAK
IRR	IRRIGATION
LF	LINEAR FEET
MAX	MAXIMUM
MIN	MINIMUM
(N)	NEW
PIP	PROTECT IN PLACE
RC	RELATIVE COMPACTION
TBD	TO BE DETERMINED
TYP	TYPICAL
VIF	VERIFY IN FIELD

NOTES

1. TOPOGRAPHIC MAPPING PREPARED BY TOWILL USING LIMITED FIELD SURVEY AND CONTROL AND LiDAR. SUPPLEMENTAL GROUND SURVEY WAS PERFORMED BY ESA IN 2016 AND 2017. NOT ALL SURVEY POINTS ARE SHOWN, BUT THEY ARE AVAILABLE TO THE CONTRACTOR IF REQUESTED, THE AERIAL PHOTOGRAPHY WAS TAKEN AT THE SAME TIME AS THE LiDAR COLLECTED BY TOWILL.
2. ELEVATIONS ARE REFERENCED TO NORTH AMERICAN VERTICAL DATUM OF 1988 (NAVD 88). HORIZONTAL CONTROL IS CALIFORNIA STATE PLANE COORDINATE SYSTEM, ZONE 6, IN FEET (NAD 83). ALL ELEVATIONS AND HORIZONTAL COORDINATES ARE IN FEET. TIDAL DATUMS AT PORT OF SAN DIEGO, MEAN HIGHER HIGH WATER (MHHW) IS 5.3 FT NAVD, MEAN TIDE LEVEL (MTL) IS 2.5 FT NAVD, MEAN LOWER LOW WATER (MLLW) IS −0.4 FT NAVD.

ADDITIONAL NOTES WILL BE PROVIDED AS PART OF SUBSEQUENT DESIGN STAGES

VERIFY SCALE
0 1"
BAR IS ONE INCH ON ORIGINAL DRAWING. IF NOT ONE INCH ON THIS SHEET, ADJUST SCALES ACCORDINGLY.

PRELIMINARY
NOT FOR CONSTRUCTION

RECORD DRAWING
REVIEWED BY:
ENGINEER OF RECORD
DATE:

NOTE:
THIS DRAWING MAY BE A REDUCED SCALE PRINT OF THE ORIGINAL DRAWING. UTILIZE GRAPHIC SCALES TO VERIFY IF DRAWING IS A REDUCTION, AND ADJUST SCALES ACCORDINGLY TO THE GRAPHIC SCALES SHOWN.

SPEC NO. XXXX-XX WBS NO. P0000-0
REFERENCES
PROJECT ENGINEER LOUIS WHITE, PE C76509
CONTRACTOR -
CONSTRUCTION STARTED -
CONSTRUCTION COMPLETED -
COST - INSPECTOR -

REVISIONS | DATE / APPROVED

San Diego Unified Port District
San Diego • California

DESIGNED LAW
DRAWN JRJ
CHECKED LAW

APPROVAL RECOMMENDED
DISTRICT PROJECT MANAGER
APPROVED
DISTRICT MANAGER-DESIGN

WETLAND RESTORATION OF SALT POND 20
PRELIMINARY DESIGN
LEGEND, ABBREVIATIONS, & GENERAL NOTES

DATE 10/6/2017
A/E NO.
SHEET 2 OF 14
DRAWING NO. G-2-XXXX-XX
REV. -

Oct 06, 2017 - 12:21pm \\sfo-file01\Projects\SAN\D15XXX\D150733.00 - Mitigation Banking at Pond 20\09 CAD\Dwgs\TITLE_NOTES_LEGEND_ABBR.dwg

SURVEY CONTROL MONUMENTS

POINT ID	NORTHING	EASTING	ELEVATION	DESCRIPTION
SC1	1791073.5	6309731.68	152.54	2.5in Aluminum Disk set inside a 6in ABS access cover
SC2	1806170.09	6298880.05	13.6	SDUPD-053 3in Brass Disk SDUPD LS 6000
SC3	1794635.99	6298066.58	17.66	SDUPD-054 L/D RCE 27232
SC4	1794006.95	6290092.42	5.4	SDUPD-054 3in Brass Disk SDUPD LS 6000
SC5	1794632.44	6298105.38	17.67	HV-1 (AERIAL TARGET)
SC6	1792968.9	6299163.02	11.93	HV-2 (AERIAL TARGET)
SC7	1793808.06	6300262.13	10.86	HV-3 (AERIAL TARGET)
SC8	1796616.48	6300391.08	15.18	HV-4 (AERIAL TARGET)
SC9	1794613.07	6301404.73	13.1	HV-5 (AERIAL TARGET)
SC10	1793851.15	6300389.21	15.88	18in COPPER-CLAD IRON ROD W/ 1.5in BRASS CAP
SC11	1793868.78	6299389.24	15.25	18in COPPER-CLAD IRON ROD W/ 1.5in BRASS CAP

SC8
OTAY RIVER
NESTOR CREEK
405 FREEWAY
(E) TRAIL
POSEIDON PROJECT BY OTHERS
(GENERAL NOTE X)
SEE SHEETS
G-4 GRADING CONTROL WEST
C-1 GRADING PLAN WEST
SEE SHEETS
G-5 GRADING CONTROL EAST
C-2 GRADING PLAN EAST
EXCAVATE (N)
TIDAL CHANNELS, TYP
SC3
SC5
EXCAVATE (N)
LEVEE BREACH
CONSTRUCTION
ACCESS ROUTE, TYP
(GENERAL NOTE X)
BOUNDARY AVE
SC9
CONSTRUCTION SITE ACCESS,
CONSTRUCT TEMPORARY BRIDGE
AND PROTECT UTILITY CROSSINGS
CONSTRUCTION
STAGING AREA
TOE OF (N)
TRANSITION SLOPE
(E) SEWER PIPE, TYP
PROPERTY
BOUNDARY
SC11
SC10
SC7
PROJECT LIMITS
(E) FENCE
(E) POWER POLE
AND ELECTRIC
LINES, PIP, TYP
SATURN BLVD
PALM AVE
N
0 100 200 400
SCALE (FEET)
SURVEY CONTROL
POINT, TYP
SC6

VERIFY SCALE
0 1"
BAR IS ONE INCH ON ORIGINAL DRAWING. IF NOT ONE INCH ON THIS SHEET, ADJUST SCALES ACCORDINGLY.

PRELIMINARY
NOT FOR CONSTRUCTION

Oct 06, 2017 - 12:43pm \\sfo-file01\Projects\SAN\D15XXX\D150233.00 - Mitigation Banking at Pond 20\09 CAD\Dwgs\SITE_PLAN.dwg

RECORD DRAWING
REVIEWED BY:
ENGINEER OF RECORD
DATE:

NOTE:
THIS DRAWING MAY BE A REDUCED SCALE PRINT OF THE ORIGINAL DRAWING. UTILIZE GRAPHIC SCALES TO VERIFY IF DRAWING IS A REDUCTION, AND ADJUST SCALES ACCORDINGLY TO THE GRAPHIC SCALES SHOWN.

SPEC NO. XXXX-XX WBS NO. P0000-0
REFERENCES
PROJECT ENGINEER LOUIS WHITE, PE C76509
CONTRACTOR -
CONSTRUCTION STARTED -
CONSTRUCTION COMPLETED -
COST - INSPECTOR -

REVISIONS | DATE / APPROVED

San Diego Unified Port District
San Diego • California


DESIGNED LAW
DRAWN JRJ
CHECKED LAW

APPROVAL RECOMMENDED
DISTRICT PROJECT MANAGER
APPROVED
DISTRICT MANAGER-DESIGN

WETLAND RESTORATION OF SALT POND 20
PRELIMINARY DESIGN

SITE PLAN, ACCESS, STAGING & SURVEY CONTROL

DATE 10/6/2017
A/E NO.
SHEET 3 OF 14
DRAWING NO. G-3-XXXX-XX
REV. -

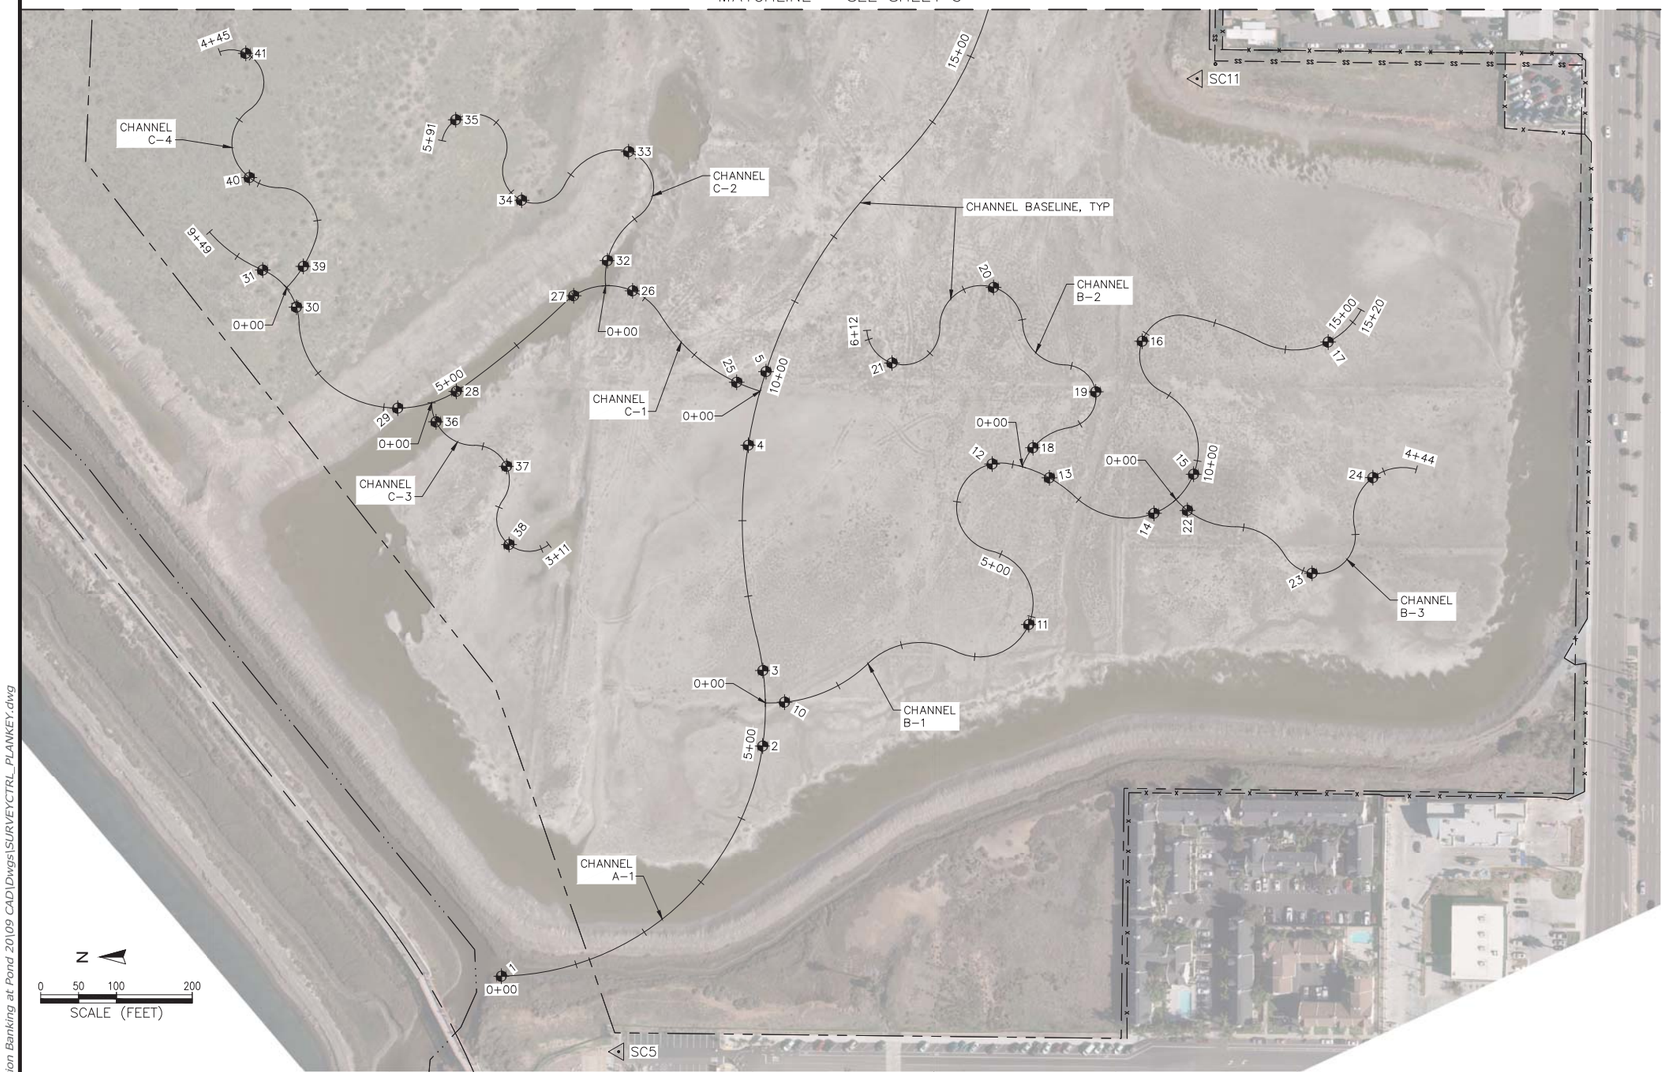

NOTES

1. NOTES

GRADING CONTROL TABLE						
POINT #	NORTHING	EASTING	THALWEG EL	CHAN ID	STATION	CHAN TYPE
1	1794787.1414'	6298204.9054'	-3.3	A-1	0+00	3
2	1794442.3352'	6298508.7191'	-3.3	A-1	5+00	3
3	1794442.0406'	6298608.3977'	-3.3	A-1	6+00	3
4	1794461.1889'	6298905.6730'	-3.3	A-1	9+00	3
5	1794437.8489'	6299002.8065'	-3.3	A-1	10+00	3
6	1794124.0711'	6299612.1864'	-2.5	A-1	17+00	3
7	1794241.1378'	6299988.8703'	-2.0	A-1	21+00	3
8	1794303.2862'	6300067.0142'	-1.5	A-1	22+00	3
9	1794659.3854'	6300233.0396'	-1.0	A-1	26+00	3
10	1794413.4589'	6298566.5063'	-1.0	B-1	0+25	2
11	...	...	...	...	...	...
12	...	...	...	...	...	...
13						
14						
TO BE COMPLETED AT SUBSEQUENT DESIGN

VERIFY SCALE
0 1"
BAR IS ONE INCH ON ORIGINAL DRAWING. IF NOT ONE INCH ON THIS SHEET, ADJUST SCALES ACCORDINGLY.

PRELIMINARY
NOT FOR CONSTRUCTION

RECORD DRAWING
REVIEWED BY:
ENGINEER OF RECORD
DATE:

NOTE:
THIS DRAWING MAY BE A REDUCED SCALE PRINT OF THE ORIGINAL DRAWING. UTILIZE GRAPHIC SCALES TO VERIFY IF DRAWING IS A REDUCTION, AND ADJUST SCALES ACCORDINGLY TO THE GRAPHIC SCALES SHOWN.

SPEC NO. XXXX-XX WBS NO. P0000-0
REFERENCES
PROJECT ENGINEER LOUIS WHITE, PE C76509
CONTRACTOR -
CONSTRUCTION STARTED -
CONSTRUCTION COMPLETED -
COST - INSPECTOR -

REVISIONS | DATE / APPROVED

San Diego Unified Port District
San Diego • California

DESIGNED LAW
DRAWN JRJ
CHECKED LAW

APPROVAL RECOMMENDED
DISTRICT PROJECT MANAGER
APPROVED
DISTRICT MANAGER–DESIGN

WETLAND RESTORATION OF SALT POND 20
PRELIMINARY DESIGN
GRADING CONTROL WEST

DATE 10/6/2017
A/E NO.
SHEET 4 OF 14
DRAWING NO. G-4-XXXX-XX
REV. -

Oct 06, 2017 - 12:46pm \\sfo-file01\Projects\SAN\D15XXX\D150733.00 - Mitigation Banking at Pond 20\09 CAD\Dwgs\SURVEYCTRL_PLANKEY.dwg



MATCHLINE – SEE SHEET 4

NOTES

1. NOTES

GRADING CONTROL TABLE						
POINT #	NORTHING	EASTING	THALWEG EL	CHAN ID	STATION	CHAN TYPE
1	1794787.1414'	6298204.9054'	-3.3	A-1	0+00	3
2	1794442.3352'	6298508.7191'	-3.3	A-1	5+00	3
3	1794442.0406'	6298608.3977'	-3.3	A-1	6+00	3
4	1794461.1889'	6298905.6730'	-3.3	A-1	9+00	3
5	1794437.8489'	6299002.8065'	-3.3	A-1	10+00	3
6	1794124.0711'	6299612.1864'	-2.5	A-1	17+00	3
7	1794241.1378'	6299988.8703'	-2.0	A-1	21+00	3
8	1794303.2862'	6300067.0142'	-1.5	A-1	22+00	3
9	1794659.3854'	6300233.0396'	-1.0	A-1	26+00	3
10	1794413.4589'	6298566.5063'	-1.0	B-1	0+25	2
11	. . .	. . .	. . .	. . .	. . .	. . .
12	. . .	. . .	. . .	. . .	. . .	. . .
13						
14						
TO BE COMPLETED AT SUBSEQUENT DESIGN

VERIFY SCALE
0 1"
BAR IS ONE INCH ON ORIGINAL DRAWING. IF NOT ONE INCH ON THIS SHEET, ADJUST SCALES ACCORDINGLY.

PRELIMINARY
NOT FOR CONSTRUCTION

RECORD DRAWING
REVIEWED BY:
ENGINEER OF RECORD
DATE:

NOTE:
THIS DRAWING MAY BE A REDUCED SCALE PRINT OF THE ORIGINAL DRAWING. UTILIZE GRAPHIC SCALES TO VERIFY IF DRAWING IS A REDUCTION, AND ADJUST SCALES ACCORDINGLY TO THE GRAPHIC SCALES SHOWN.

SPEC NO. XXXX-XX WBS NO. P0000-0
REFERENCES
PROJECT ENGINEER LOUIS WHITE, PE C76509
CONTRACTOR -
CONSTRUCTION STARTED -
CONSTRUCTION COMPLETED -
COST - INSPECTOR -

REVISIONS | DATE / APPROVED

San Diego Unified Port District
San Diego • California

DESIGNED LAW
DRAWN JRJ
CHECKED LAW


APPROVAL RECOMMENDED
DISTRICT PROJECT MANAGER
APPROVED
DISTRICT MANAGER-DESIGN

WETLAND RESTORATION OF SALT POND 20
PRELIMINARY DESIGN
GRADING CONTROL EAST

DATE 10/6/2017
A/E NO.
SHEET 5 OF 14
DRAWING NO. G-5-XXXX-XX
REV. -

Oct 06, 2017 - 12:53pm \\sfo-file01\Projects\SAN\D15XXX\D150733.00 - Mitigation Banking at Pond 20\09 CAD\Dwgs\SURVEYCTRL_PLANKEY.dwg

MATCHLINE – SEE SHEET 7

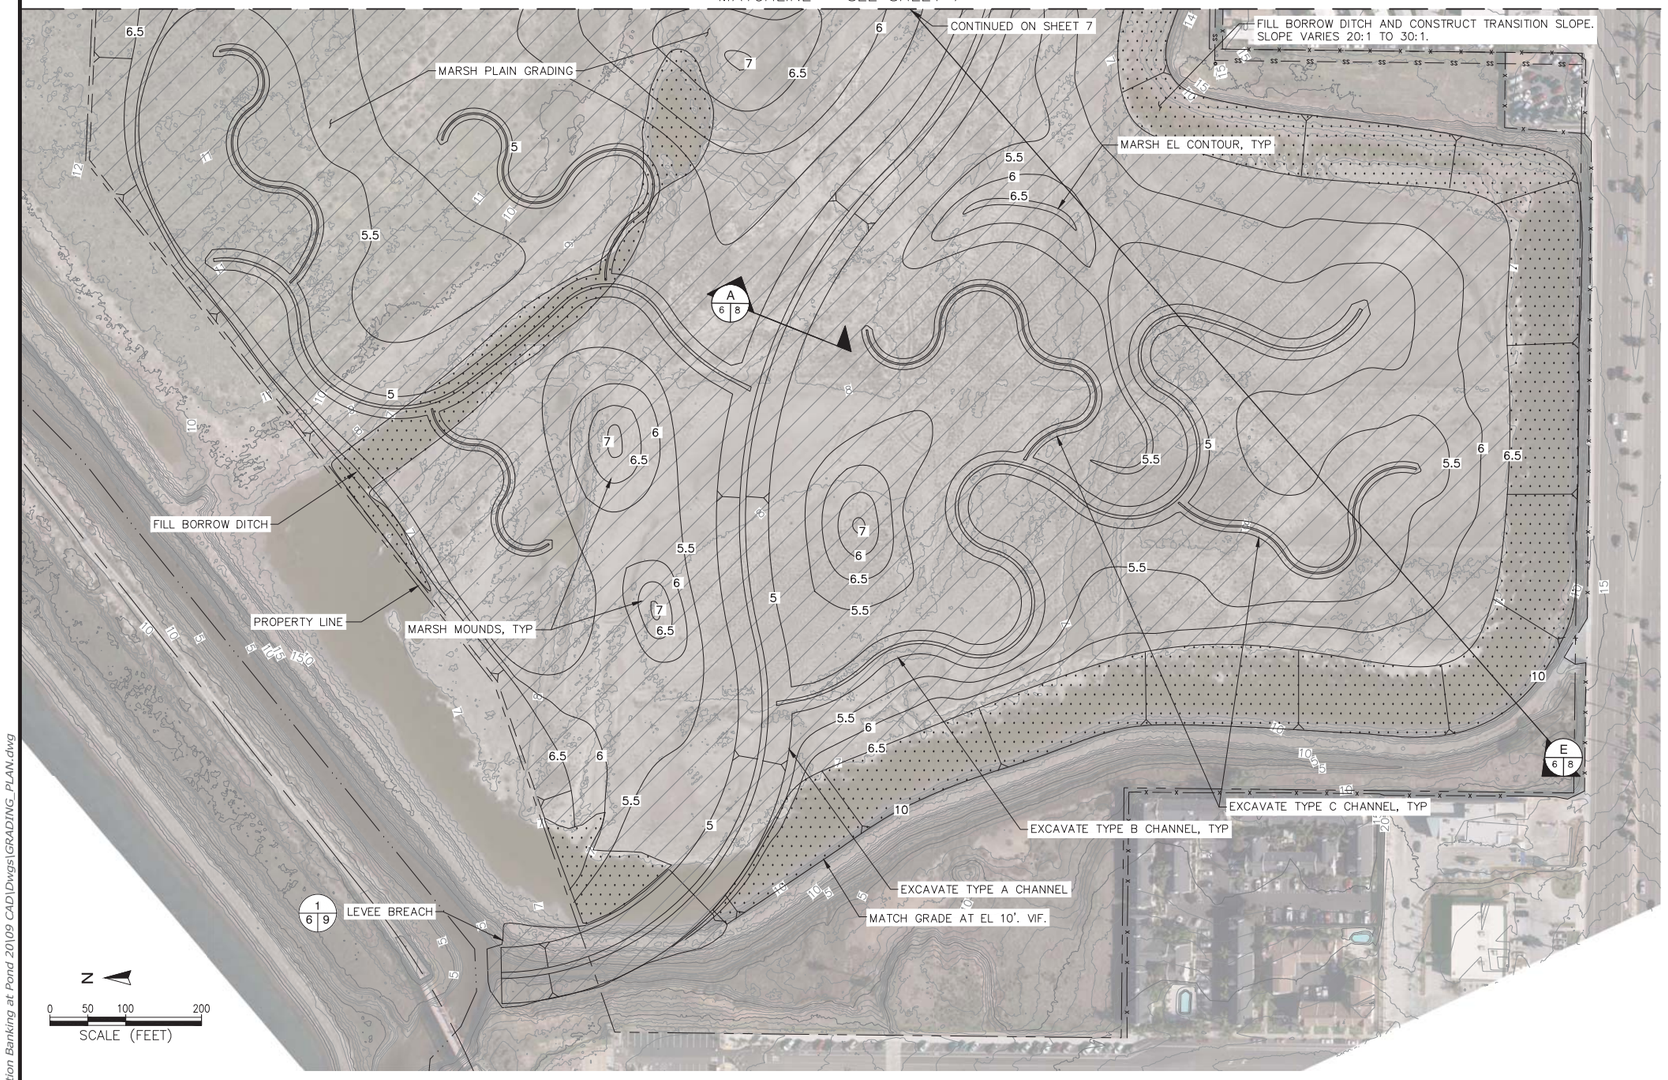

NOTES

1. NOTES

VERIFY SCALE
0 1"
BAR IS ONE INCH ON ORIGINAL DRAWING. IF NOT ONE INCH ON THIS SHEET, ADJUST SCALES ACCORDINGLY.

PRELIMINARY
NOT FOR CONSTRUCTION

RECORD DRAWING
REVIEWED BY:
ENGINEER OF RECORD
DATE:

NOTE:
THIS DRAWING MAY BE A REDUCED SCALE PRINT OF THE ORIGINAL DRAWING. UTILIZE GRAPHIC SCALES TO VERIFY IF DRAWING IS A REDUCTION, AND ADJUST SCALES ACCORDINGLY TO THE GRAPHIC SCALES SHOWN.

SPEC NO. XXXX-XX	WBS NO. P0000-0
REFERENCES	
PROJECT ENGINEER	LOUIS WHITE, PE C76509
CONTRACTOR	-
CONSTRUCTION STARTED	-
CONSTRUCTION COMPLETED	-
COST -	INSPECTOR -

REVISIONS | DATE / APPROVED

San Diego Unified Port District
San Diego • California


DESIGNED LAW
DRAWN JRJ
CHECKED LAW

APPROVAL RECOMMENDED
DISTRICT PROJECT MANAGER
APPROVED
DISTRICT MANAGER-DESIGN

WETLAND RESTORATION OF SALT POND 20
PRELIMINARY DESIGN
GRADING PLAN WEST

DATE 10/6/2017
A/E NO.
SHEET 6 OF 14
DRAWING NO. C-1-XXXX-XX
REV. -

Oct 06, 2017 - 1:03pm \\sfo-file01\Projects\SAN\D15XXX\D150733.00 - Mitigation Banking at Pond 20\09 CAD\Dwgs\GRADING_PLAN.dwg

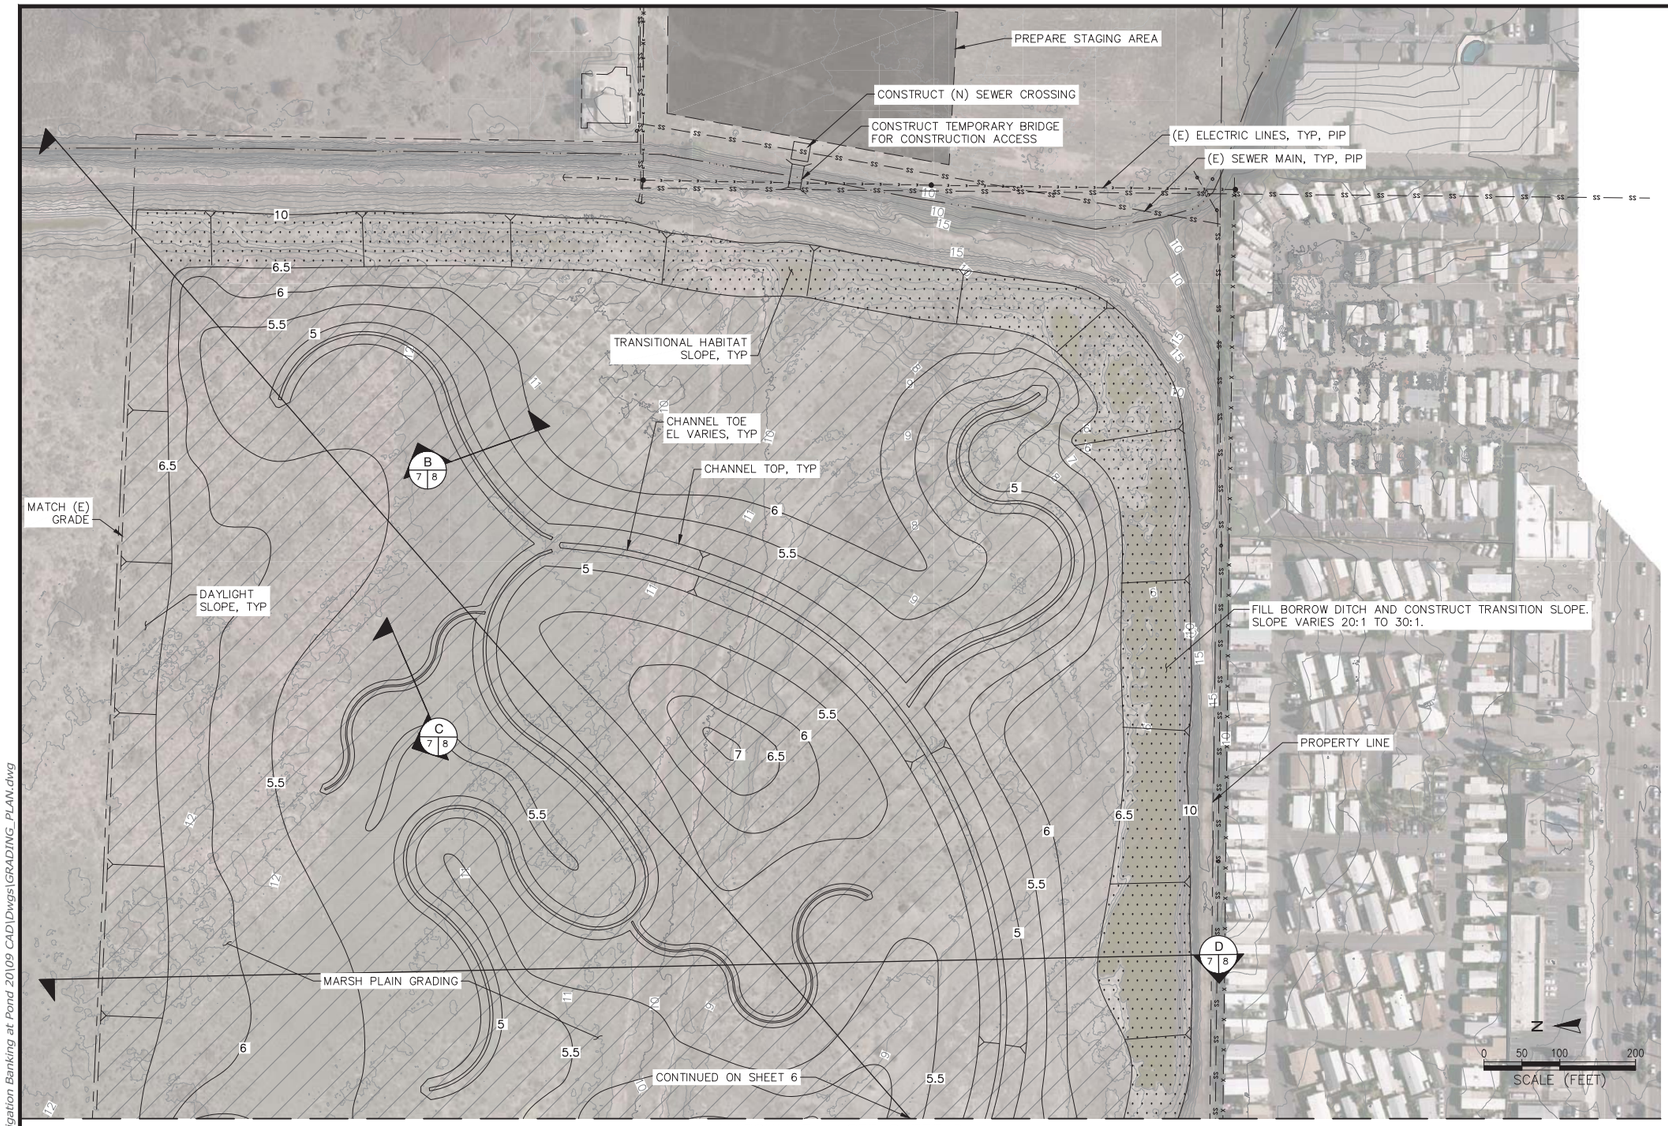

MATCHLINE – SEE SHEET 6

NOTES

1. NOTES

VERIFY SCALE
0 1"
BAR IS ONE INCH ON ORIGINAL DRAWING. IF NOT ONE INCH ON THIS SHEET, ADJUST SCALES ACCORDINGLY.

PRELIMINARY
NOT FOR CONSTRUCTION

RECORD DRAWING
REVIEWED BY:
ENGINEER OF RECORD
DATE:

NOTE:
THIS DRAWING MAY BE A REDUCED SCALE PRINT OF THE ORIGINAL DRAWING. UTILIZE GRAPHIC SCALES TO VERIFY IF DRAWING IS A REDUCTION, AND ADJUST SCALES ACCORDINGLY TO THE GRAPHIC SCALES SHOWN.

SPEC NO.	XXXX-XX
WBS NO.	P0000-0
REFERENCES	
PROJECT ENGINEER	LOUIS WHITE, PE C76509
CONTRACTOR	-
CONSTRUCTION STARTED	-
CONSTRUCTION COMPLETED	-
COST	-
INSPECTOR	-

REVISIONS | DATE / APPROVED

San Diego Unified Port District
San Diego • California


DESIGNED	LAW
DRAWN	JRJ
CHECKED	LAW

APPROVAL RECOMMENDED
DISTRICT PROJECT MANAGER
APPROVED
DISTRICT MANAGER–DESIGN


WETLAND RESTORATION OF SALT POND 20
PRELIMINARY DESIGN
GRADING PLAN EAST

DATE	10/6/2017
A/E NO.	
SHEET	7 OF 14
DRAWING NO.	C-2-XXXX-XX
REV.	-


Oct 06, 2017 - 1:04pm \\sfo-file01\Projects\SAN\D15XXX\D150733.00 - Mitigation Banking at Pond 20\09 CAD\Dwgs\GRADING_PLAN.dwg

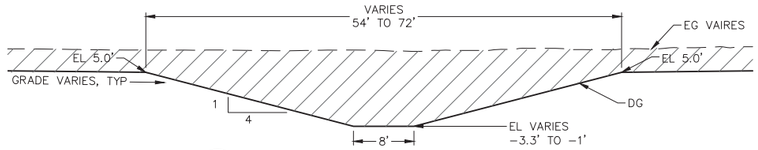


A 6 | 8 TYPE 3 CHANNEL (3RD ORDER) TYPICAL SECTION SCALE: 1"=10'

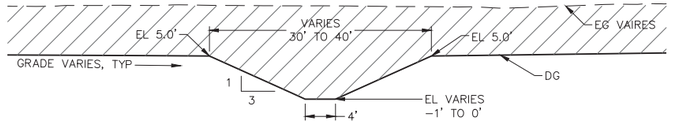


B 7 | 8 TYPE 2 CHANNEL (2ND ORDER) TYPICAL SECTION SCALE: 1"=10'

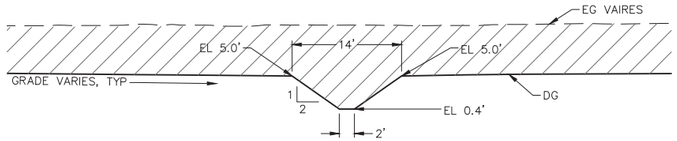

C 7 | 8 TYPE 1 CHANNEL (1ST ORDER) TYPICAL SECTION SCALE: 1"=10'

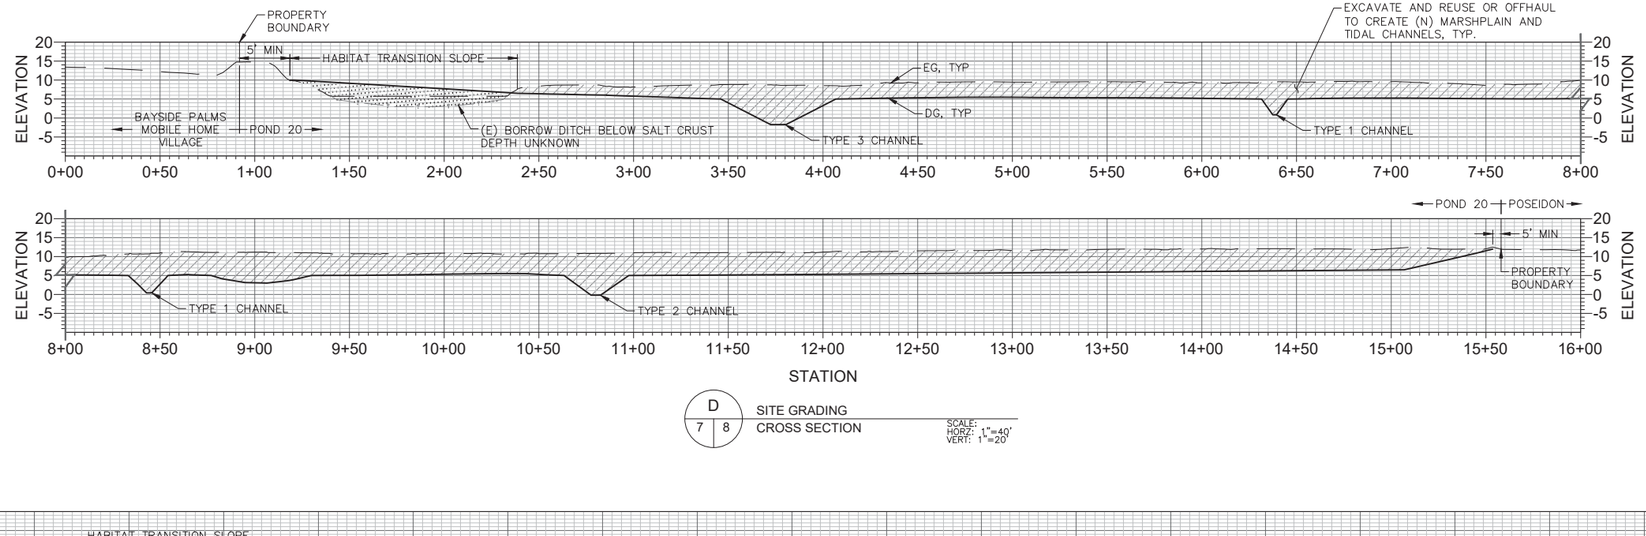

D 7 | 8 SITE GRADING CROSS SECTION SCALE: HORZ: 1"=40' VERT: 1"=20'

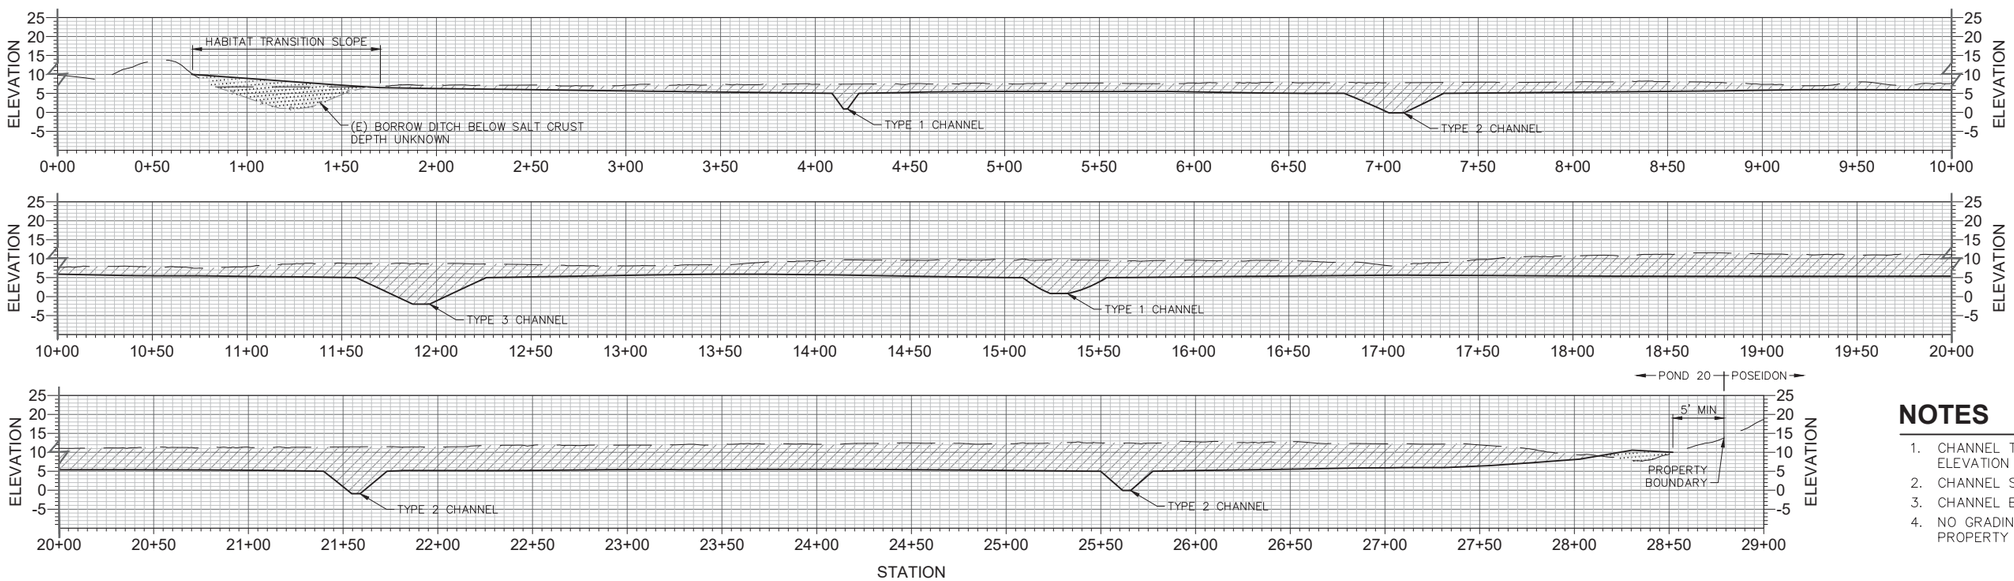

E 6 | 8 SITE GRADING CROSS SECTION SCALE: HORZ: 1"=40' VERT: 1"=20'

NOTES

1. CHANNEL TOP WIDTH VARIES AS THALWEG ELEVATION VARIES.
2. CHANNEL SIDE SLOPES REMAIN CONSTANT.
3. CHANNEL BOTTOM WIDTH REMAINS CONSTANT.
4. NO GRADING WITHIN 5 FOOT BUFFER FROM PROPERTY BOUNDARY.

VERIFY SCALE
0 1"
BAR IS ONE INCH ON ORIGINAL DRAWING. IF NOT ONE INCH ON THIS SHEET, ADJUST SCALES ACCORDINGLY.

PRELIMINARY
NOT FOR CONSTRUCTION

RECORD DRAWING
REVIEWED BY:
ENGINEER OF RECORD
DATE:

NOTE: THIS DRAWING MAY BE A REDUCED SCALE PRINT OF THE ORIGINAL DRAWING. UTILIZE GRAPHIC SCALES TO VERIFY IF DRAWING IS A REDUCTION, AND ADJUST SCALES ACCORDINGLY TO THE GRAPHIC SCALES SHOWN.

SPEC NO. XXXX-XX	WBS NO. P0000-0
REFERENCES	
PROJECT ENGINEER LOUIS WHITE, PE C76509	
CONTRACTOR -	
CONSTRUCTION STARTED -	
CONSTRUCTION COMPLETED -	
COST -	INSPECTOR -

REVISIONS | DATE / APPROVED

San Diego Unified Port District
San Diego • California

DESIGNED	LAW
DRAWN	JRJ
CHECKED	LAW


APPROVAL RECOMMENDED ____ DISTRICT PROJECT MANAGER
APPROVED ____ DISTRICT MANAGER-DESIGN

WETLAND RESTORATION OF SALT POND 20
PRELIMINARY DESIGN


GRADING SECTIONS

DATE 10/6/2017
A/E NO.
SHEET 8 OF 14
DRAWING NO. C-3-XXXX-XX
REV. -


Oct 06, 2017 - 1:13pm \\sfo-file01\Projects\SAN\D15XXX\D150733.00 - Mitigation Banking at Pond 20\09 CAD\Dwgs\GRADING_SECTIONS.dwg

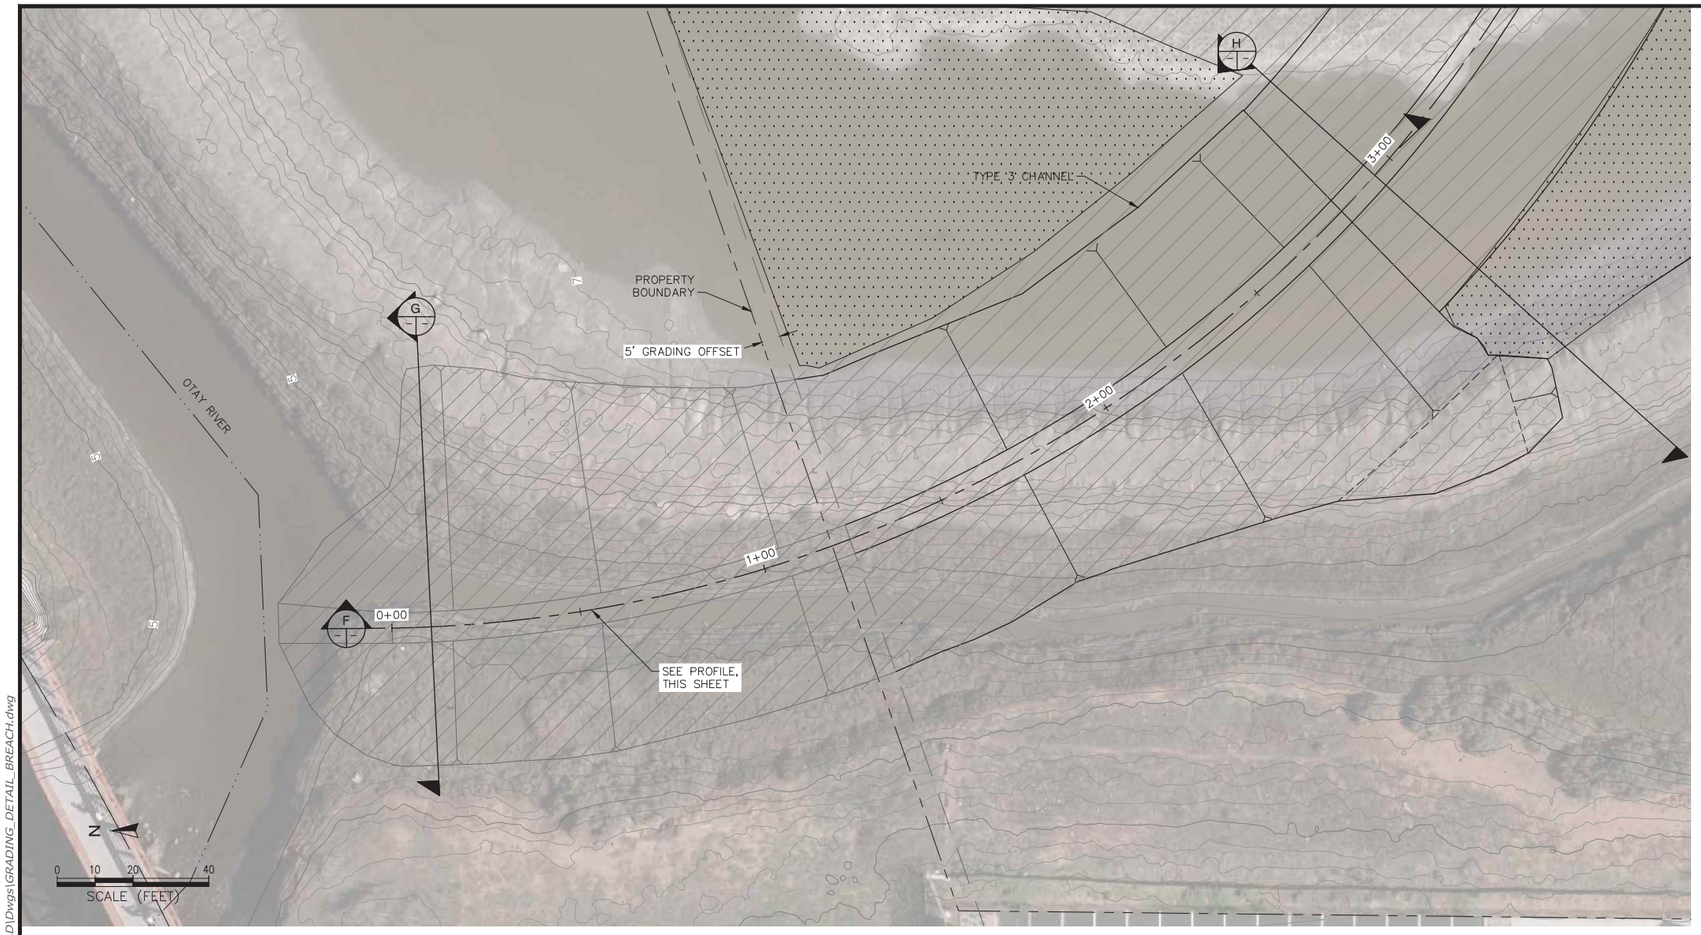


1 / 6 | 9 — LEVEE BREACH DETAIL
PLAN
SCALE: 1" = 20'

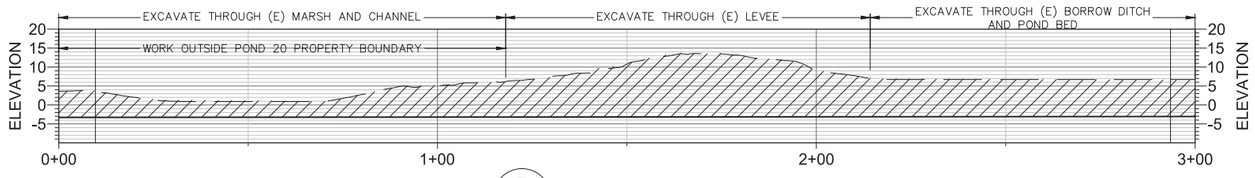

F — LEVEE BREACH DETAIL
PROFILE
SCALE: 1" = 20'

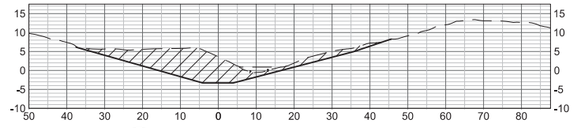

G — LEVEE BREACH DETAIL
SECTION
SCALE: 1" = 20'

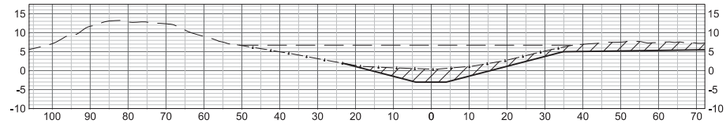

H — LEVEE BREACH DETAIL
SECTION
SCALE: 1" = 20'

NOTES

1. NOTES

VERIFY SCALE
0 1"
BAR IS ONE INCH ON ORIGINAL DRAWING. IF NOT ONE INCH ON THIS SHEET, ADJUST SCALES ACCORDINGLY.

PRELIMINARY
NOT FOR CONSTRUCTION

RECORD DRAWING
REVIEWED BY:
ENGINEER OF RECORD
DATE:

NOTE:
THIS DRAWING MAY BE A REDUCED SCALE PRINT OF THE ORIGINAL DRAWING. UTILIZE GRAPHIC SCALES TO VERIFY IF DRAWING IS A REDUCTION, AND ADJUST SCALES ACCORDINGLY TO THE GRAPHIC SCALES SHOWN.

SPEC NO. XXXX-XX	WBS NO. P0000-0
REFERENCES	
PROJECT ENGINEER LOUIS WHITE, PE C76509	
CONTRACTOR -	
CONSTRUCTION STARTED -	
CONSTRUCTION COMPLETED -	
COST -	INSPECTOR -

REVISIONS — DATE / APPROVED

San Diego Unified Port District
San Diego • California


DESIGNED	LAW
DRAWN	JRJ
CHECKED	LAW

APPROVAL RECOMMENDED
DISTRICT PROJECT MANAGER
APPROVED
DISTRICT MANAGER-DESIGN

WETLAND RESTORATION OF SALT POND 20
PRELIMINARY DESIGN
GRADING DETAIL - LEVEE BREACH PLAN, PROFILE, & SECTIONS

DATE	10/6/2017
A/E NO.	
SHEET	9 OF 14
DRAWING NO.	C-4-XXX-XX
REV.	-

Oct 06, 2017 - 1:53pm \\sfo-file01\Projects\SAN\D15XXX\D150733.00 - Mitigation Banking at Pond 20\09 CAD\Dwgs\GRADING_DETAIL_BREACH.dwg

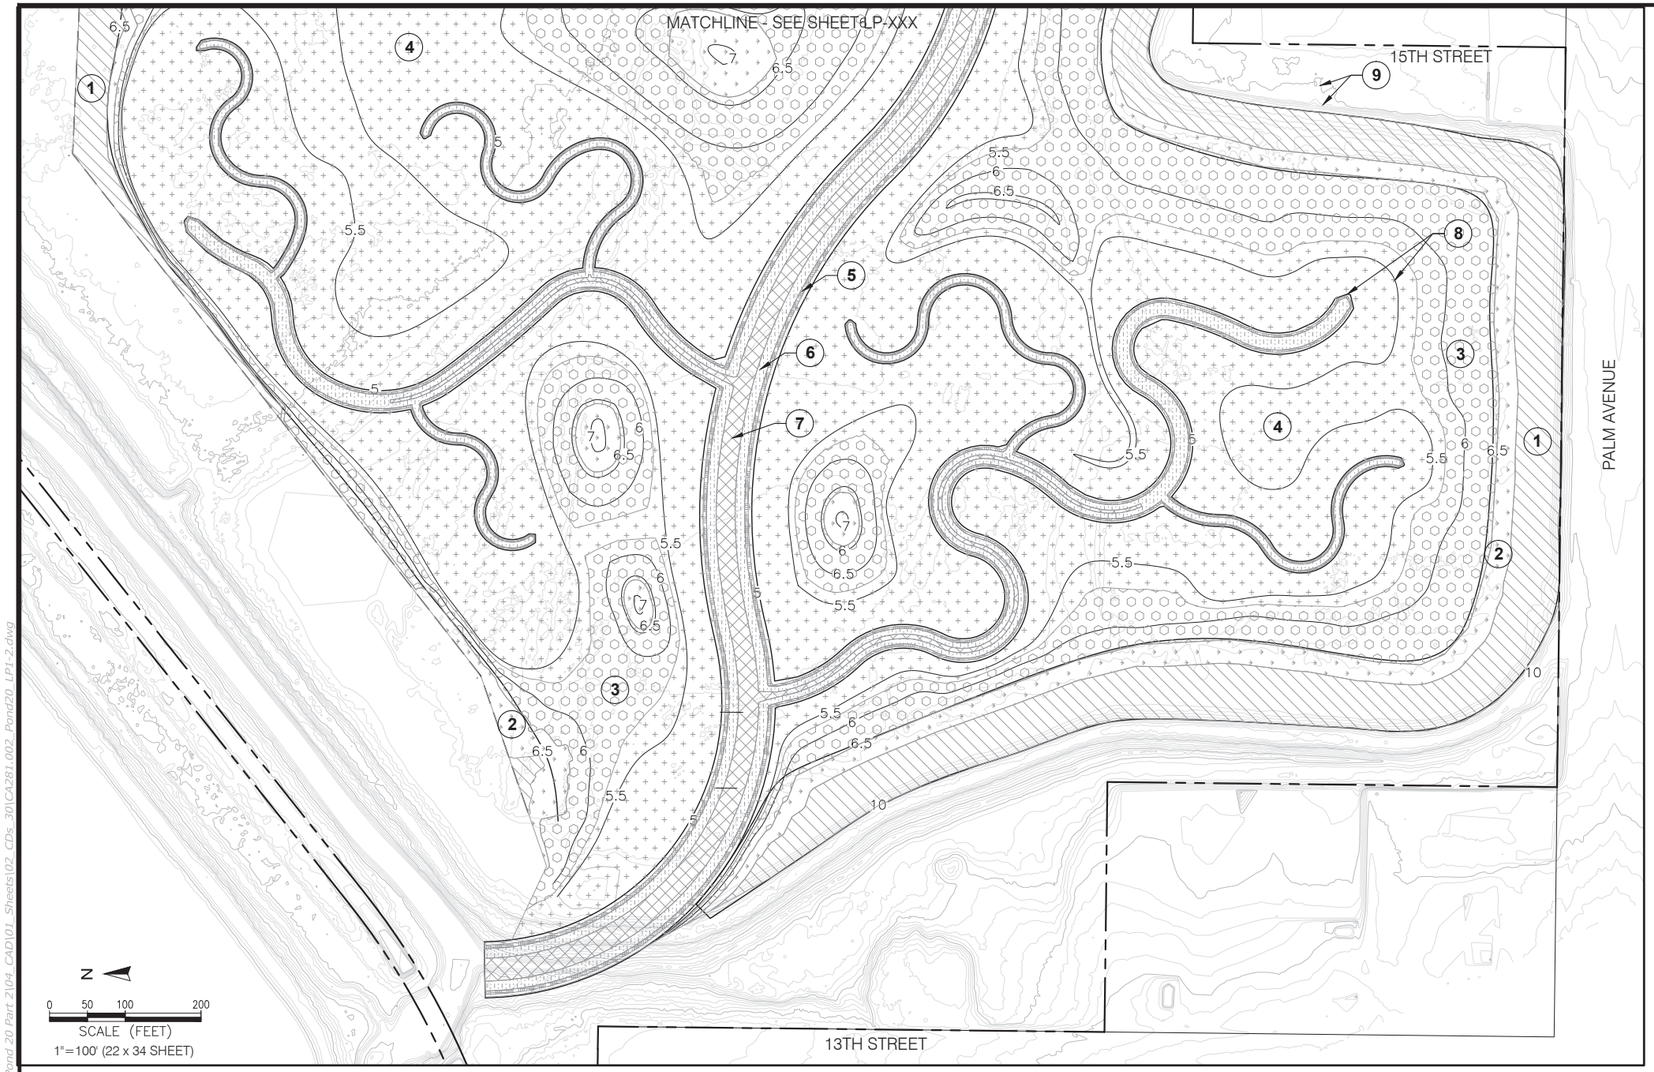

LEGEND

1. UPLAND
2. TRANSITION ZONE
3. HIGH MARSH
4. MID MARSH
5. LOW MARSH
6. MUDFLAT
7. SUBTIDAL
8. PROPOSED CONTOURS
9. EXISTING CONTOURS

NOTES

(TO BE INCLUDED IN 60% DESIGN SET)

LICENSED LANDSCAPE ARCHITECT
CHRISTOPHER LOFTUS
LA 6259
Signature
Renewal Date
Date
STATE OF CALIFORNIA

GREATecology
ENVIRONMENT + DESIGN

PRELIMINARY
NOT FOR CONSTRUCTION

VERIFY SCALE
0 1"
BAR IS ONE INCH ON ORIGINAL DRAWING. IF NOT ONE INCH ON THIS SHEET, ADJUST SCALES ACCORDINGLY.

RECORD DRAWING
REVIEWED BY:
ENGINEER OF RECORD
DATE:

NOTE:
THIS DRAWING MAY BE A REDUCED SCALE PRINT OF THE ORIGINAL DRAWING. UTILIZE GRAPHIC SCALES TO VERIFY IF DRAWING IS A REDUCTION, AND ADJUST SCALES ACCORDINGLY TO THE GRAPHIC SCALES SHOWN.

SPEC NO. XXXX-XX	WBS NO. P0000-0
REFERENCES	
PROJECT ENGINEER -	
CONTRACTOR -	
CONSTRUCTION STARTED -	
CONSTRUCTION COMPLETED -	
COST -	INSPECTOR -

REVISIONS	DATE / APPROVED

San Diego Unified Port District
San Diego • California

DESIGNED	CL
DRAWN	MK
CHECKED	LG


APPROVAL RECOMMENDED
DISTRICT PROJECT MANAGER
APPROVED
DISTRICT MANAGER-DESIGN

WETLAND RESTORATION OF SALT POND 20
PRELIMINARY DESIGN

PLANTING PLAN - WEST

DATE 10/06/2017
A/E NO.
SHEET 12 OF 14
DRAWING NO. LP-xxxx-xx
REV. -

Oct 05, 2017 - 3:01pm Z:\Client Folders\ACTIVE PROJECTS\CA281.002_Port of SD_Pond 20 Part 2\04_CAD\01_Sheets\02_CDs_30\CA281.002_Pond20_LP1-2.dwg

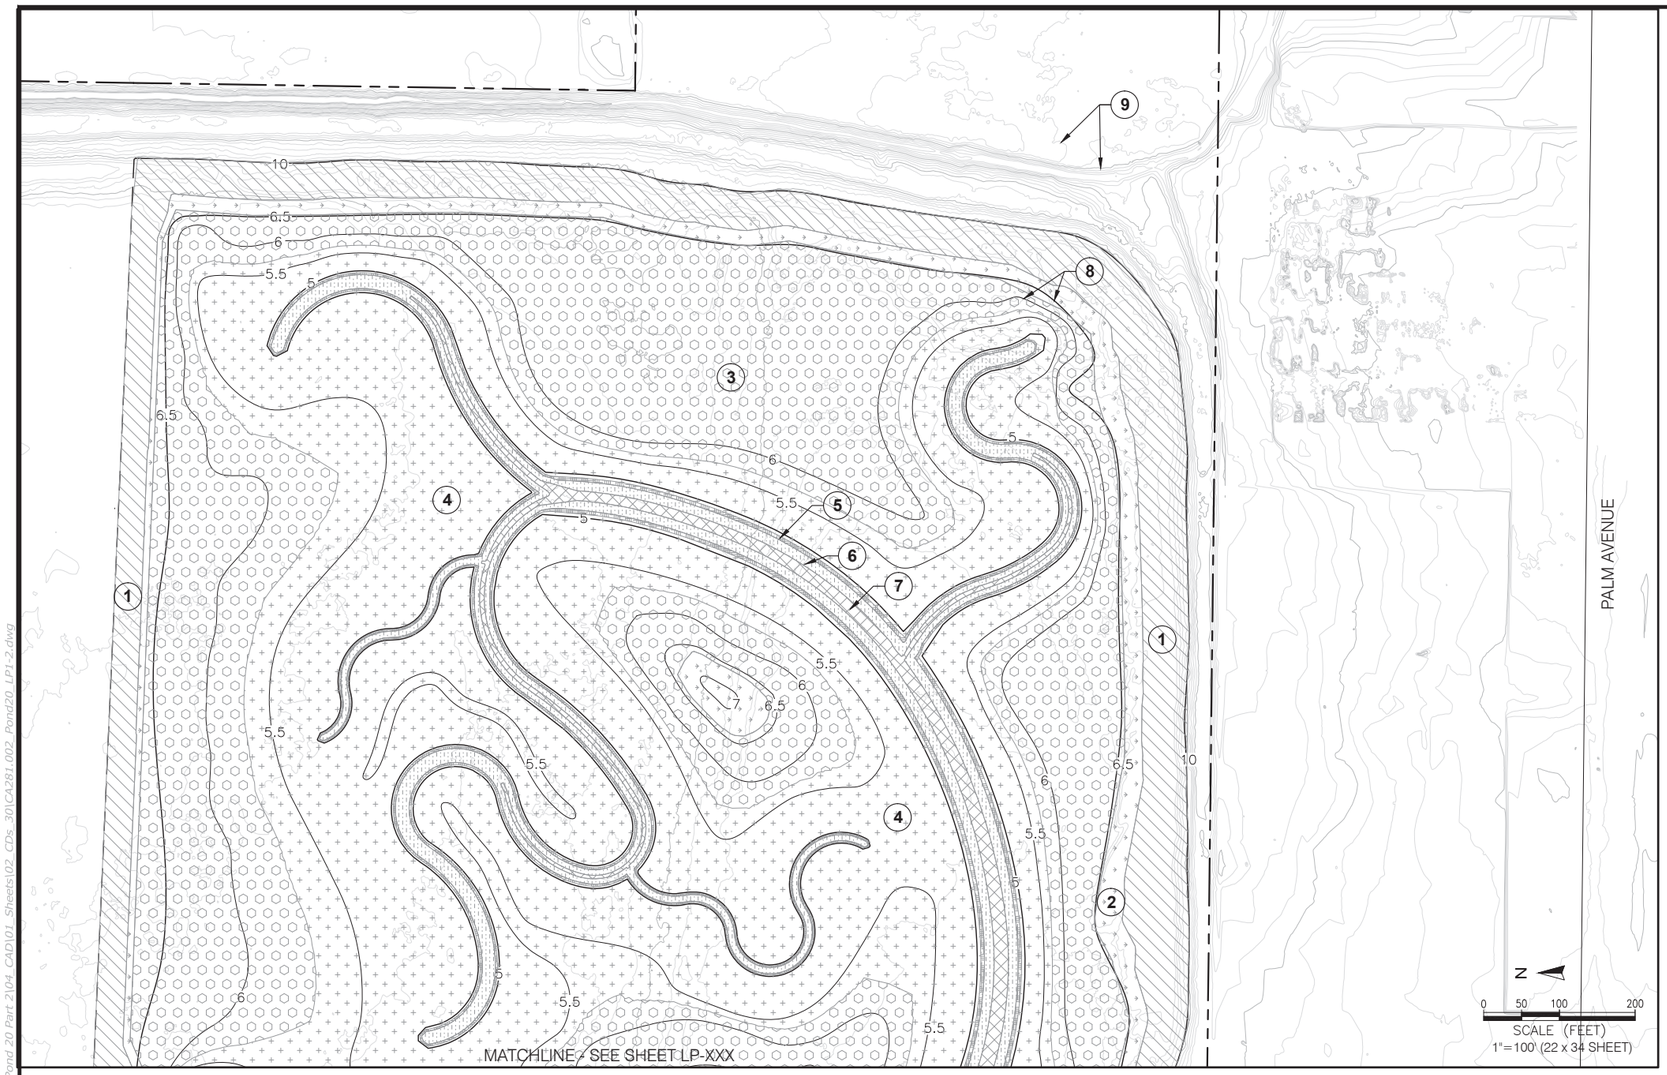

NOTES

(TO BE INCLUDED IN 60% DESIGN SET)

LEGEND

1. UPLAND
2. TRANSITION ZONE
3. HIGH MARSH
4. MID MARSH
5. LOW MARSH
6. MUDFLAT
7. SUBTIDAL
8. PROPOSED CONTOURS
9. EXISTING CONTOURS

LICENSED LANDSCAPE ARCHITECT — CHRISTOPHER LOFTUS LA 6259 — Signature — Renewal Date — Date — STATE OF CALIFORNIA

GREATecology
ENVIRONMENT + DESIGN

PRELIMINARY
NOT FOR CONSTRUCTION

VERIFY SCALE
0 1"
BAR IS ONE INCH ON ORIGINAL DRAWING. IF NOT ONE INCH ON THIS SHEET, ADJUST SCALES ACCORDINGLY.

RECORD DRAWING
REVIEWED BY:
ENGINEER OF RECORD
DATE:

NOTE:
THIS DRAWING MAY BE A REDUCED SCALE PRINT OF THE ORIGINAL DRAWING. UTILIZE GRAPHIC SCALES TO VERIFY IF DRAWING IS A REDUCTION, AND ADJUST SCALES ACCORDINGLY TO THE GRAPHIC SCALES SHOWN.

SPEC NO. XXXX-XX	WBS NO. P0000-0
REFERENCES	
PROJECT ENGINEER -	
CONTRACTOR -	
CONSTRUCTION STARTED -	
CONSTRUCTION COMPLETED -	
COST -	INSPECTOR -

REVISIONS	DATE / APPROVED

San Diego Unified Port District
San Diego • California

DESIGNED CL
DRAWN MK
CHECKED LG

APPROVAL RECOMMENDED — DISTRICT PROJECT MANAGER
APPROVED — DISTRICT MANAGER-DESIGN

WETLAND RESTORATION OF SALT POND 20
PRELIMINARY DESIGN

PLANTING PLAN - EAST

DATE 10/06/2017
A/E NO.
SHEET 13 OF 14
DRAWING NO. LP-xxxx-xx
REV. -

Oct 05, 2017 - 3:04pm Z:\Client Folders\ACTIVE PROJECTS\CA2811.002 Port of SD Pond 20 Part 2\04 CAD\01 Sheets\02 CDs 30\CA2811.002_Pond20_LP1-2.dwg

HABITAT ACREAGE SUMMARY

1. UPLAND: >7.6' (7.83 ACRES)
2. TRANSITION ZONE: 6.6'-7.6' (3.81 ACRES)
3. HIGH MARSH: 5.7'-6.6' (20.63 ACRES)
4. MID MARSH: 4.1'-5.7' (37.10 ACRES)
5. LOW MARSH: 2.9'-4.1' (1.43 ACRES)
6. MUDFLAT: -0.4'-2.9' (4.00 ACRES)
7. SUBTIDAL: <-0.4' (1.68 ACRES)

TOTAL: 76.48 ACRES

PRELIMINARY PLANT SPECIES LIST

Scientific Name	Common Name
Subtidal	
Zostera marina	Eelgrass
Low Marsh	
Batis maritima	Saltwort
Spartina foliosa	Cordgrass
Mid Marsh	
Distichlis spicata	Saltgrass
Frankenia salina	Alkali heath
Jaumea carnosa	Jaumea
Lasthenia glabrata	Yellow rayed goldfields
Limonium californicum	Sea lavender
Salicornia pacifica	Pickleweed
Triglochin concinna	Arrow grass
High Marsh	
Arthrocnemum subterminale	Parish's glasswort
Cressa truxillensis	Alkali weed
Distichlis spicata	Saltgrass
Frankenia salina	Alkali heath
Jaumea carnosa	Jaumea
Juncus acutus ssp. leopoldii	Leopold's rush
Lasthenia glabrata	Yellow rayed goldfields
Limonium californicum	Sea lavender
Monanthochloe littoralis	Shoregrass
Pluchea odorata	Saltmarsh fleabane
Salicornia pacifica	Pickleweed
Suaeda californica	California seablite
Upland	
Achillea millefolium	Yarrow
Acmispon glaber	Deerweed
Ambrosia psilostachya	Western ragweed
Baccharis pilularis	Coyote brush
Peritoma arborea	Bladderpod
Cressa truxillensis	Alkali weed
Elymus condensatus	Giant wild rye
Elymus triticoides	Beardless wild rye
Encelia californica	California brittlebush
Eriogonum fasciculatum	California buckwheat
Eschscholzia californica	California poppy
Isocoma menziesii	Coast goldenbush
Stipa pulchra	Purple needlegrass
Salvia apiana	White sage
Salvia mellifera	Black sage
Brackish-Tolerant	
Schoenoplectus californicus	California bulrush

NOTE:
1. REFINED PLANT SPECIES LIST WITH CONTAINER SIZES, PLANT SPACING, SEED MIXES, AND APPLICATION RATES WILL BE SPECIFIED IN THE 60% DESIGN SET.

PLANTING NOTES

(TO BE INCLUDED IN 60% DESIGN SET)

PLANTING DETAILS

(TO BE INCLUDED IN 60% DESIGN SET)

Oct 06, 2017 - 10:34am Z:\Client Folders\ACTIVE PROJECTS\CA281.002_Port of SD_Pond 20 Part 2\04_CAD\01_Sheets\02_CDs_30\CA281.002_Pond20_LP3.dwg

LICENSED LANDSCAPE ARCHITECT
CHRISTOPHER LOFTUS
LA 6259
Signature
Renewal Date
Date
STATE OF CALIFORNIA

GREATecology
ENVIRONMENT + DESIGN

PRELIMINARY
NOT FOR CONSTRUCTION

VERIFY SCALE
0 1"
BAR IS ONE INCH ON ORIGINAL DRAWING. IF NOT ONE INCH ON THIS SHEET, ADJUST SCALES ACCORDINGLY.

RECORD DRAWING
REVIEWED BY:
ENGINEER OF RECORD
DATE:

NOTE:
THIS DRAWING MAY BE A REDUCED SCALE PRINT OF THE ORIGINAL DRAWING. UTILIZE GRAPHIC SCALES TO VERIFY IF DRAWING IS A REDUCTION, AND ADJUST SCALES ACCORDINGLY TO THE GRAPHIC SCALES SHOWN.

SPEC NO. XXXX-XX WBS NO. P0000-0
REFERENCES
PROJECT ENGINEER -
CONTRACTOR -
CONSTRUCTION STARTED -
CONSTRUCTION COMPLETED -
COST - INSPECTOR -

REVISIONS | DATE / APPROVED

San Diego Unified Port District
San Diego • California

DESIGNED CL
DRAWN MK
CHECKED LG

APPROVAL RECOMMENDED
DISTRICT PROJECT MANAGER
APPROVED
DISTRICT MANAGER-DESIGN

WETLAND RESTORATION OF SALT POND 20
PRELIMINARY DESIGN
PLANT SCHEDULE

DATE 10/06/2017
A/E NO.
SHEET 14 OF 14
DRAWING NO. LP-xxxx-xx
REV. -

Pond 20 Site History

Pond 20 is located north of Palm Avenue, northwest of the intersection with 13th Street. The Site is located south of the confluence of Nestor Creek, the Otay River, and South San Diego Bay.

The salt evaporation and extraction industry has operated in South San Diego Bay since the early 1870s and included the bermed portion of Pond 20. In the 1890s, Western Salt Company acquired most of the salt producing entities and lands in South San Diego Bay, including Pond 20. The "Saltworks," as the Western Salt Company operation was known, included a large complex of networked condensation and crystallization salt evaporator ponds in South San Diego Bay. When operational, water traveled through the ponds by the pull of gravity, siphons, or pumps. Salt concentrated as the pond water evaporated, and the increasingly saline water was pumped from pond to pond until the salt precipitated and was harvested. Within Pond 20, lower lying channels were created parallel to the interior berm edge that likely served as borrow areas for the reconstruction and repair of the berms, and water storage for pumped transfers within the salt pond system. Pond 20 was ultimately constructed to hold water, and the entire site was underlain by a thick impermeable clay layer to prevent the leaching of water from the pond, which remains largely intact today.

In 1916, the Savage Dam failed and released Lower Otay Lake to the lower watershed. The dam failure washed away several berms within the Saltworks, including those of Pond 20, and deposited substantial volumes of sediment within Pond 20. Pond 20 and the rest of the Saltworks were restored and operational by 1918, with water entering Pond 20 via siphons. Historic photos (attached) include a 1953 image of Pond 20 as a functioning salt evaporator pond with distinct standing water.

The high elevation of Pond 20, along with its inland location and distance from the other ponds, and increased costs to pump water soon made its continued use logistically and economically inefficient within the Saltworks operation. Western Salt attempted to reincorporate Pond 20 into Saltworks operations in the 1960s using a new system of electrical pumps to facilitate the movement of water from Pond 20 to the other ponds in the network. The 1966 photo of Pond 20 shows the site partially inundated within the Western Salt Works complex. This effort ultimately failed and Pond 20 as a whole has since remained vacant. The ponded water began to slowly evaporate from the closed-system site, as shown in the photo from 1989. Today, Pond 20 is largely upland surrounded by deep borrow pits located along the inner edge of the berms that fill with water when it rains, and formed a thick white salt crust after the hypersaline water evaporated. This condition is shown in the photo taken in 2014.

The Salt Works is still in operation today, located to the northeast of Pond 20 along Bay Boulevard, and does not include Pond 20.

REGISTER Nº.:	T-365
PUBLISHED:	1852
SURVEYOR:	A. M. HARRISON
LOCALE:	TIJUANA ESTUARY, SOUTHERN PART OF SAN DIEGO BAY

N

1:34,000

0 1,000 2,000 4,000 6,000 8,000 Feet

0 500 1,000 2,000 Meters

GREATecology
ENVIRONMENT + DESIGN

FIGURE 1A: 1852 T-SHEET NO. T-365 (SOURCE: GROSSINGER ET AL. 2011)

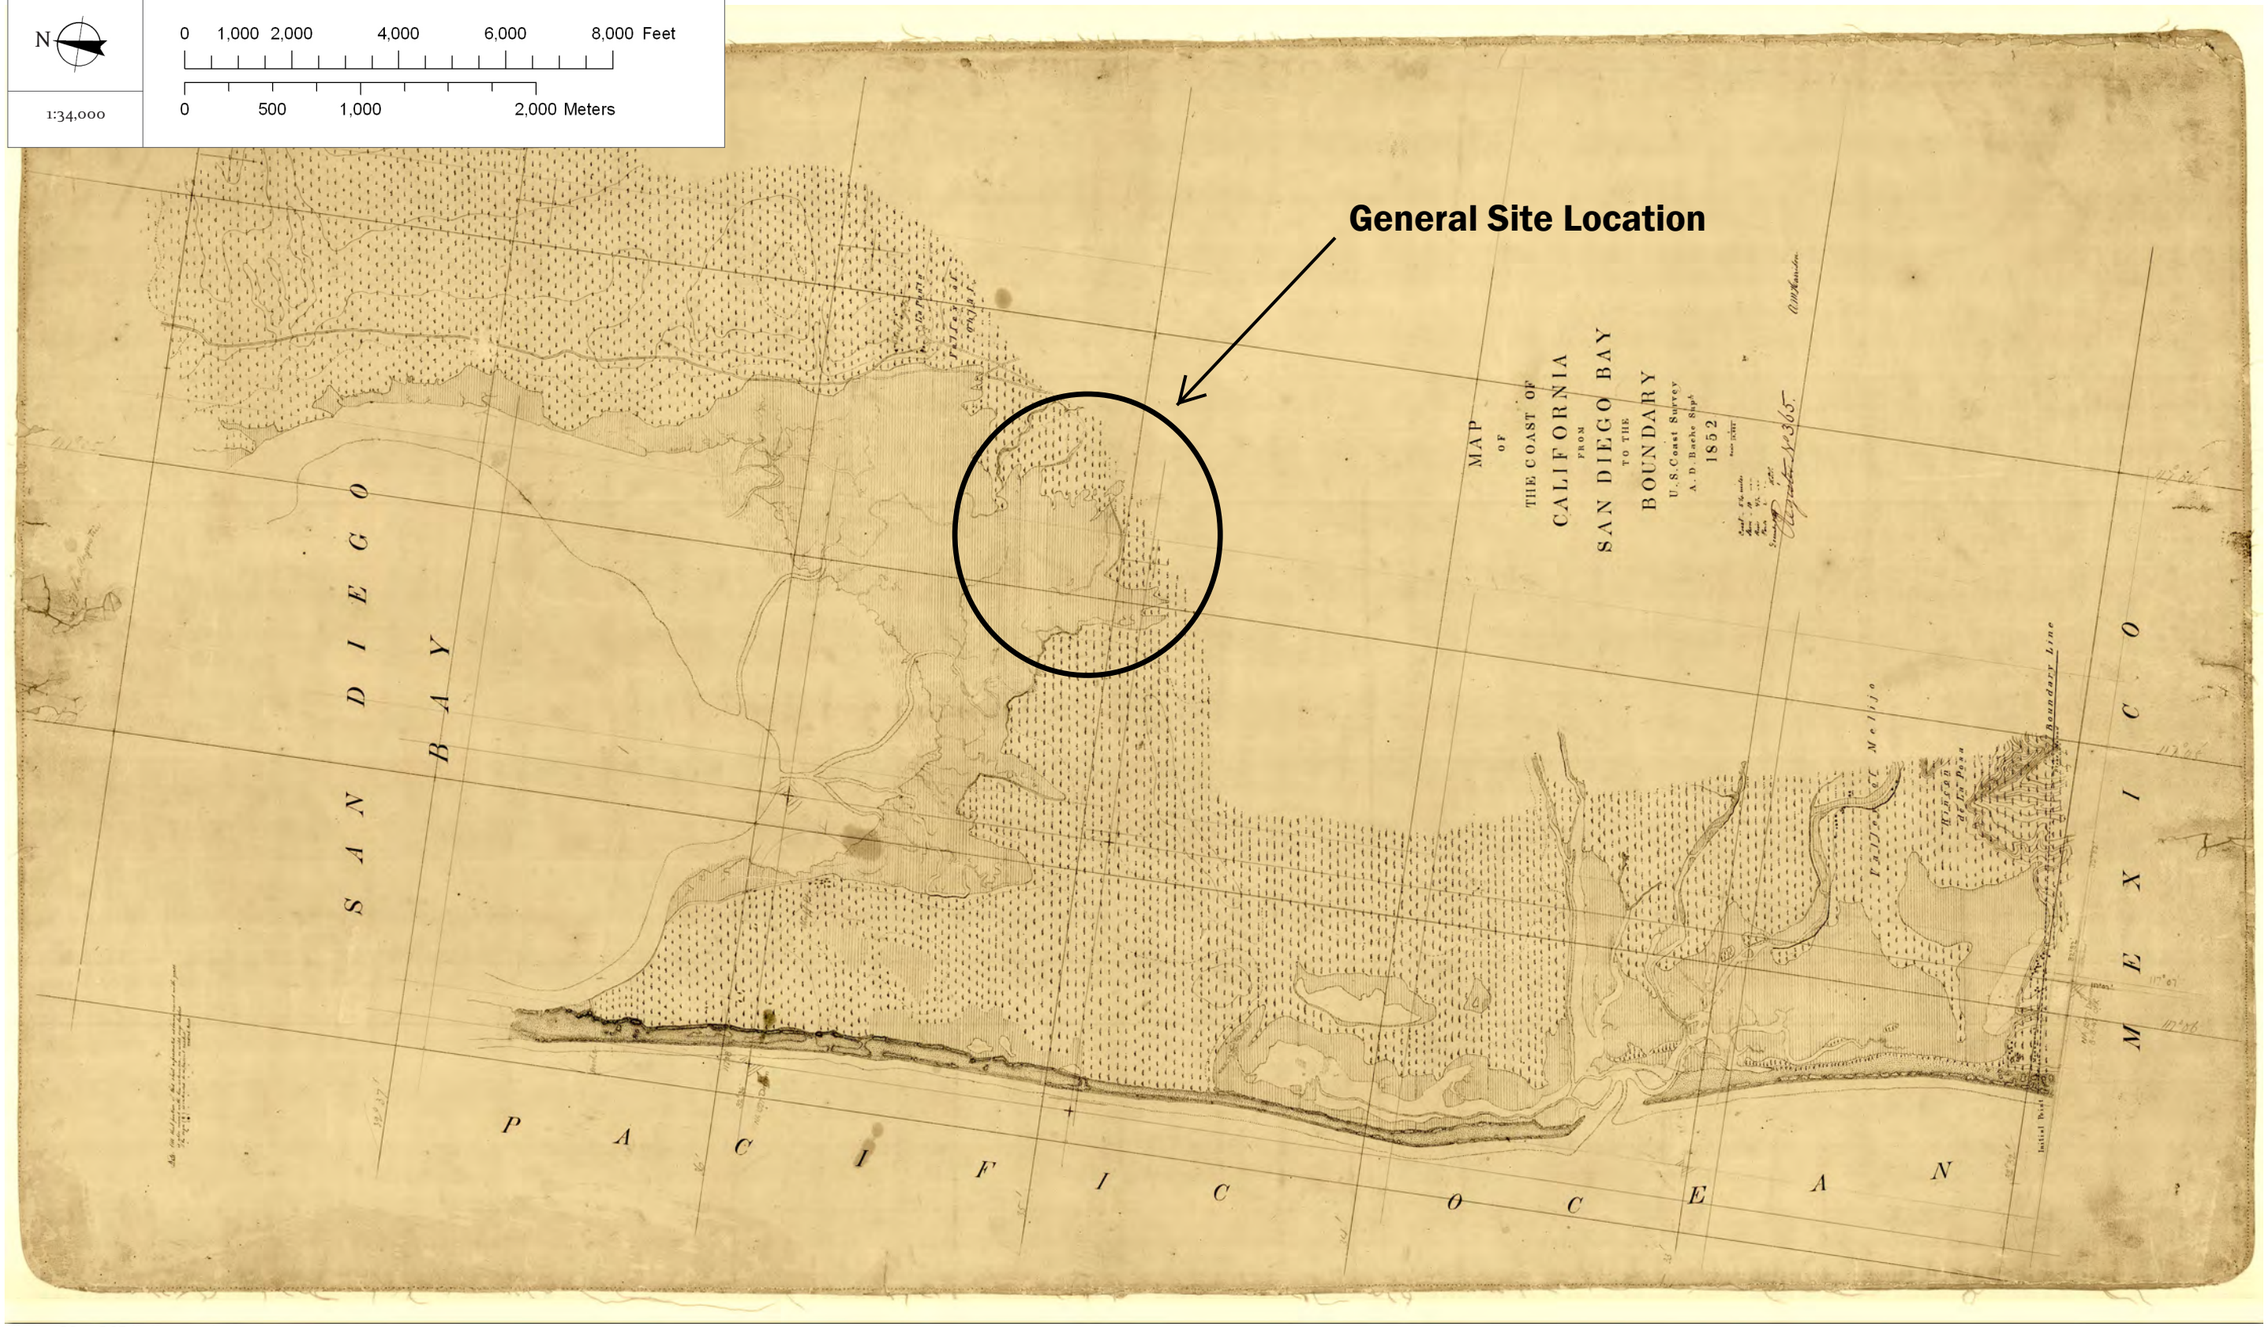


Figure 29. T-365 (full extent).

FIGURE 1B: COASTAL FEATURES DIGITIZED FROM T-SHEET NO. T-365, OVERLAID ON MODERN AERIAL PHOTOGRAPHY (USDA 2005) (SOURCE: GROSSINGER ET AL. 2011

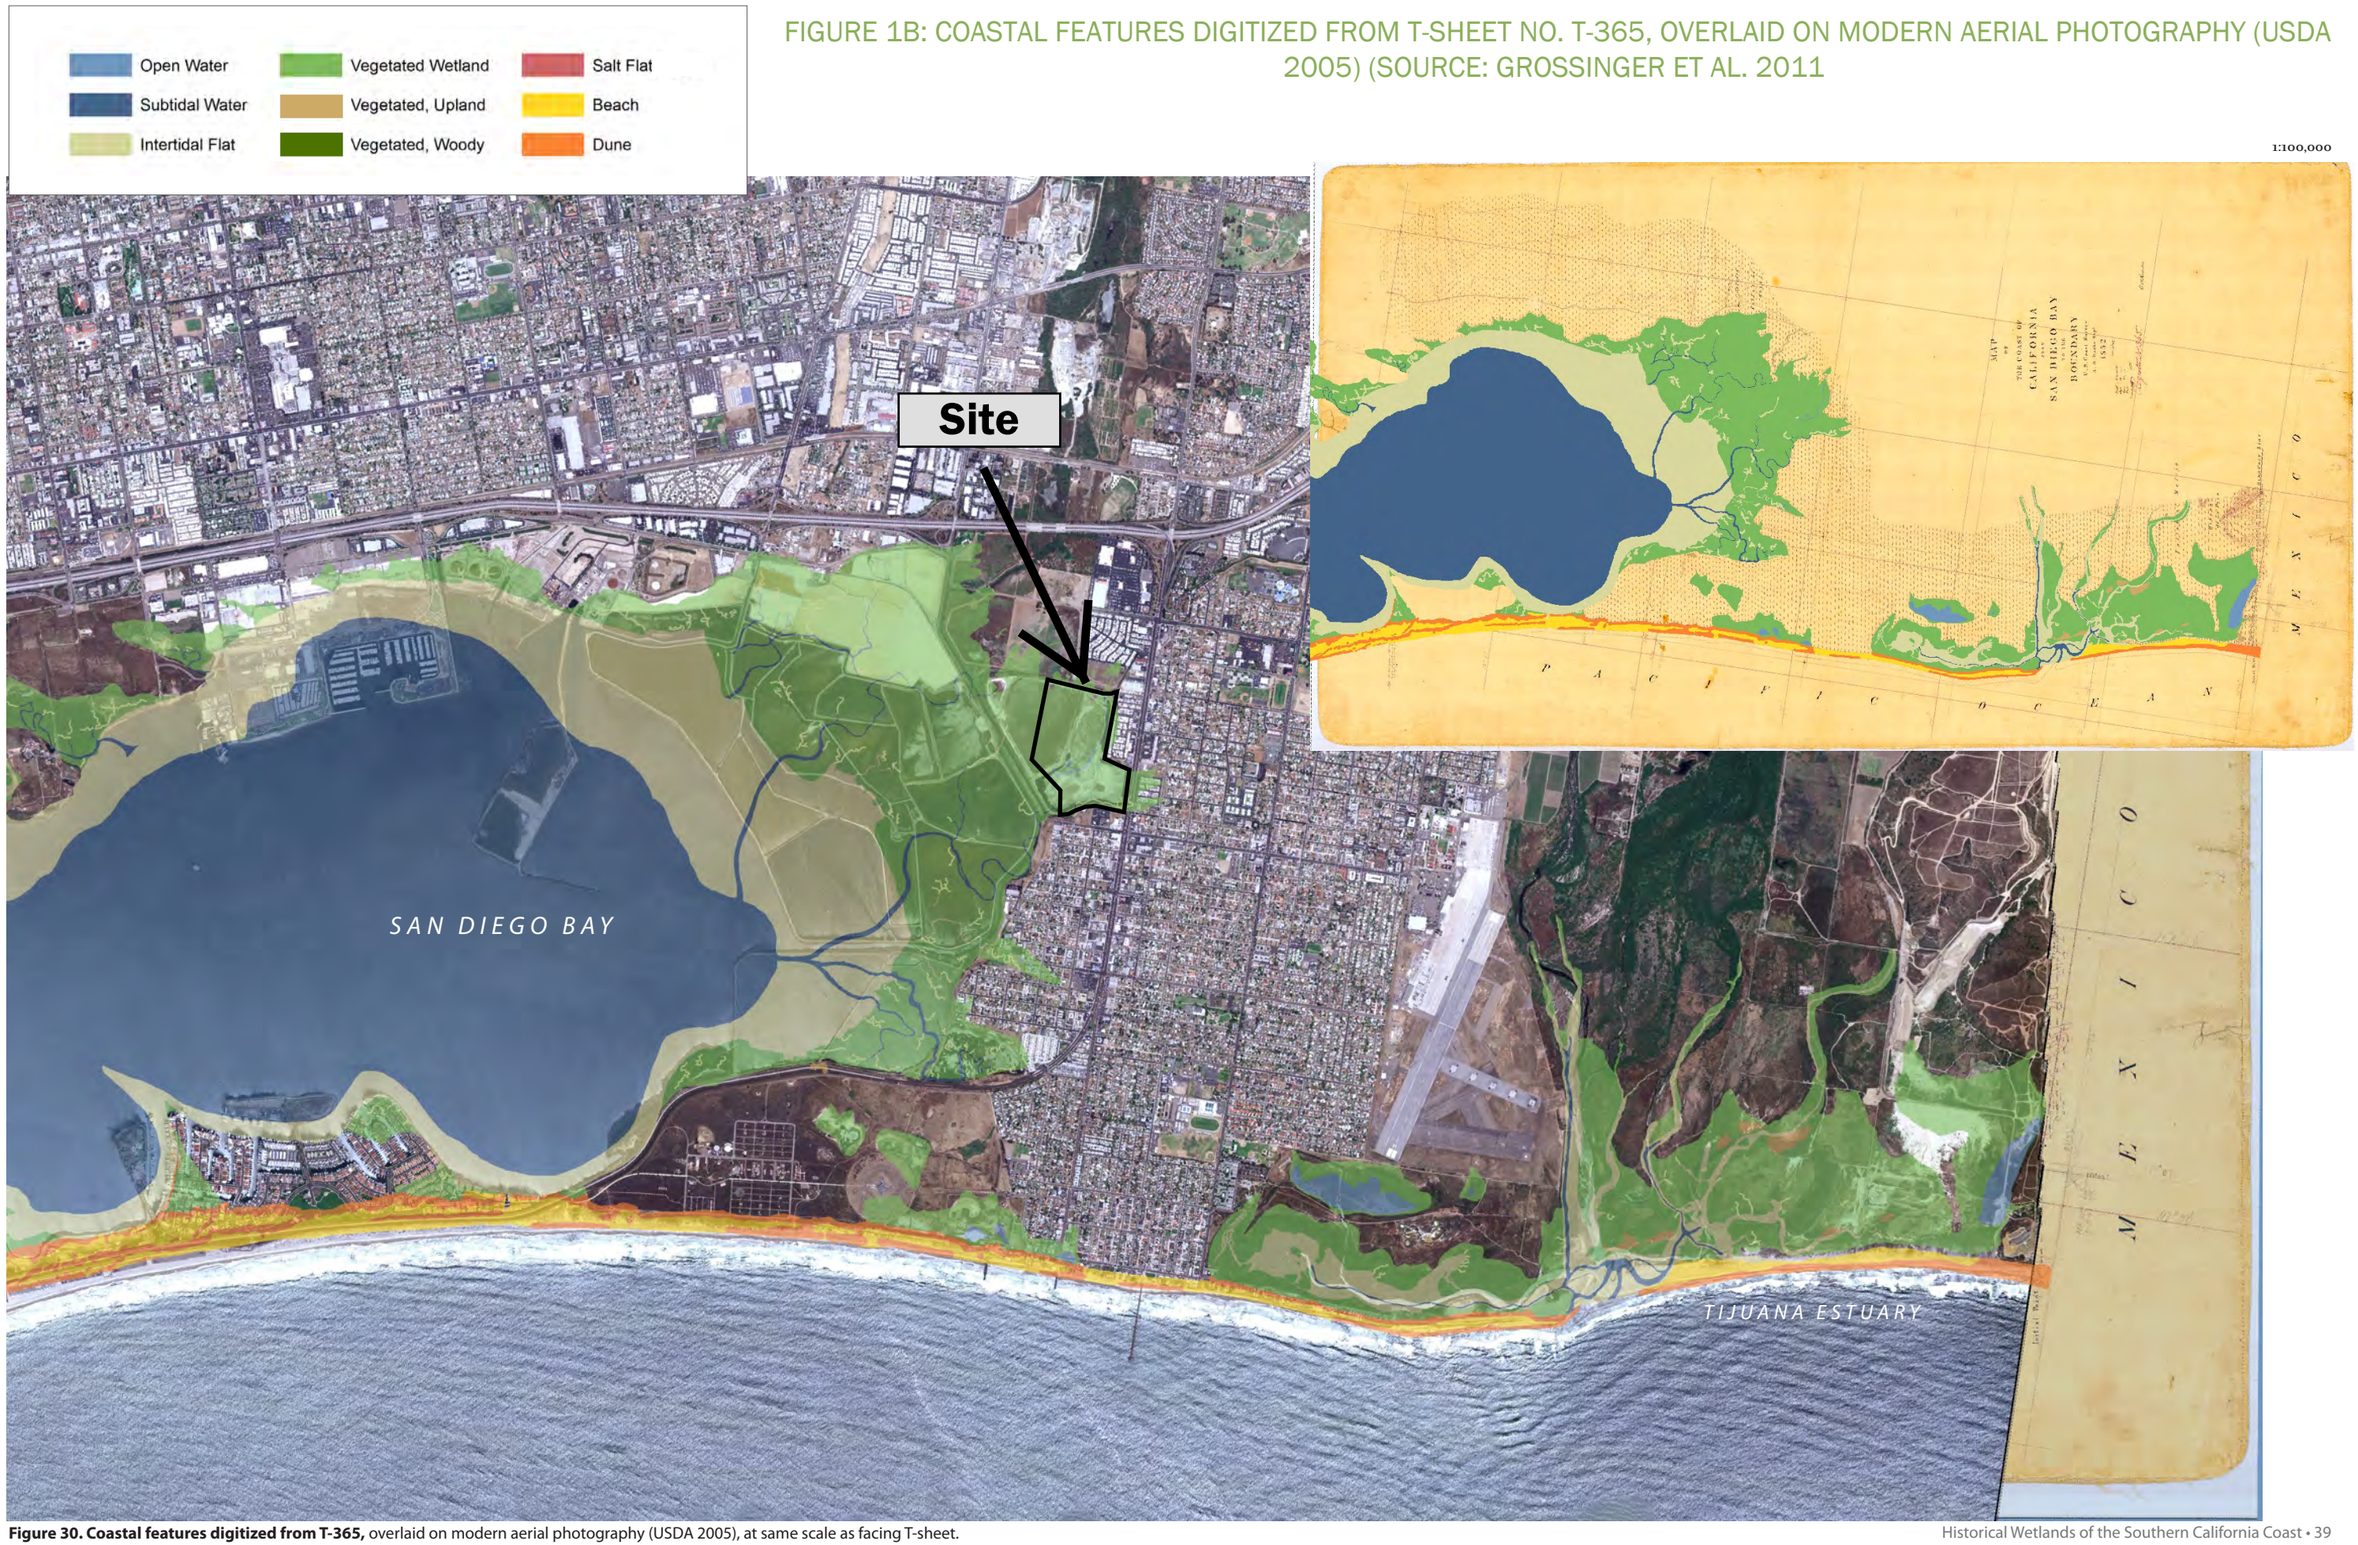


Figure 30. Coastal features digitized from T-365, overlaid on modern aerial photography (USDA 2005), at same scale as facing T-sheet.

Fractional Township No. 18 South, Range No. 2 West, San Bernardino Meridian.

FIGURE 2: 1870 BLM U.S. LAND OFFICE MAP



Meanders of the Pacific Ocean		
Sec.	Course	Dist.
31	N. 36¾° W.	6.30
"	" 24 "	19.00
"	" 11¾ "	30.60
"	" 0¾ "	20.00
"	" 5½ E.	1.55
30	" 5¾ "	25.99
"	" 0¾ W.	14.00
"	North	10.00
"	N. 3° W.	20.00
"	North	10.00
19	N. 3½ E.	9.37

Meanders of San Diego Bay.		
Sec.	Course	Dist.
17	N. 46¾ W.	00.65
"	S. 41¾ "	3.80
"	" 26½ "	14.00
"	" 15½ "	15.75
"	" 26¾ E.	9.00
"	" 21½ W.	5.90
20	" 2½ "	1.30
"	" 38 "	24.00
"	" 60¾ "	20.00
"	N. 7.5 "	13.00

Aggregate Area of Public lands	10,145.0
Estimated " Swamp and Overflowed lands	903.0
" " Private Grants,	
San Diego Bay, and Pacific Ocean	11693.9
Aggregate	23040

Variation on Section lines 13¾° E.

Surveys Designated	By whom Surveyed	Date of Contract	Amount of Surveys	When Surveyed
North, East and part of South, boundary of Township	Samuel H. Freeman	March 6th 1854		1854
Boundaries of Lot No. 37 " " " 38	John C. Hays Henry Hancock	Sept. May 14th 1858		1858
Ranch boundary colored red (resurveyed)	James Thorpe	August 17th 1869	1 Mls. 04 Chs. 60 lks	1869
Township lines " "	"	"	0 - 16 - 61 "	1869
Meanders	"	"	8 - 35 - 67 "	1869
Section lines	"	"	31 - 55 - 40 "	August 30th 1869

The above Map of Township No. 18 South, Range No. 2 West, San Bernardino Meridian, is strictly conformable to the field notes of the surveys thereof on file in this Office, which have been examined and approved.
U.S. Surveyor General's Office,
San Francisco, California,
February 26th 1870

Shumon Day
U.S. Surv'r Gen'l Cal'a

IMAGE 3: HISTORICAL AERIAL IMAGERY, 1953



IMAGE 4: HISTORICAL AERIAL IMAGERY, 1964



IMAGE 5: HISTORICAL AERIAL IMAGE, 1966



IMAGE 6: HISTORICAL AERIAL IMAGERY, 1989



IMAGE 7: HISTORICAL AERIAL IMAGERY, 1994



IMAGE 8: HISTORICAL AERIAL IMAGERY, 1996



IMAGE 9: HISTORICAL AERIAL IMAGERY, 1998

GREATecology
ENVIRONMENT + DESIGN



1998 Aerial Image

IMAGE 10: HISTORICAL AERIAL IMAGERY, 2000 AERIAL IMAGE

GREATecology
ENVIRONMENT + DESIGN



IMAGE 11: HISTORICAL AERIAL IMAGERY, 2001

GREATecology
ENVIRONMENT + DESIGN



IMAGE 12: HISTORICAL AERIAL IMAGERY, 2003

GREATecology
ENVIRONMENT + DESIGN



IMAGE 13: HISTORICAL AERIAL IMAGERY, 2004



IMAGE 14: HISTORICAL AERIAL IMAGERY, 2005

GREATecology
ENVIRONMENT + DESIGN



IMAGE 15: HISTORICAL AERIAL IMAGERY, 2006

GREATecology
ENVIRONMENT + DESIGN



IMAGE 16: HISTORICAL AERIAL IMAGERY, 2007

GREATecology
ENVIRONMENT + DESIGN

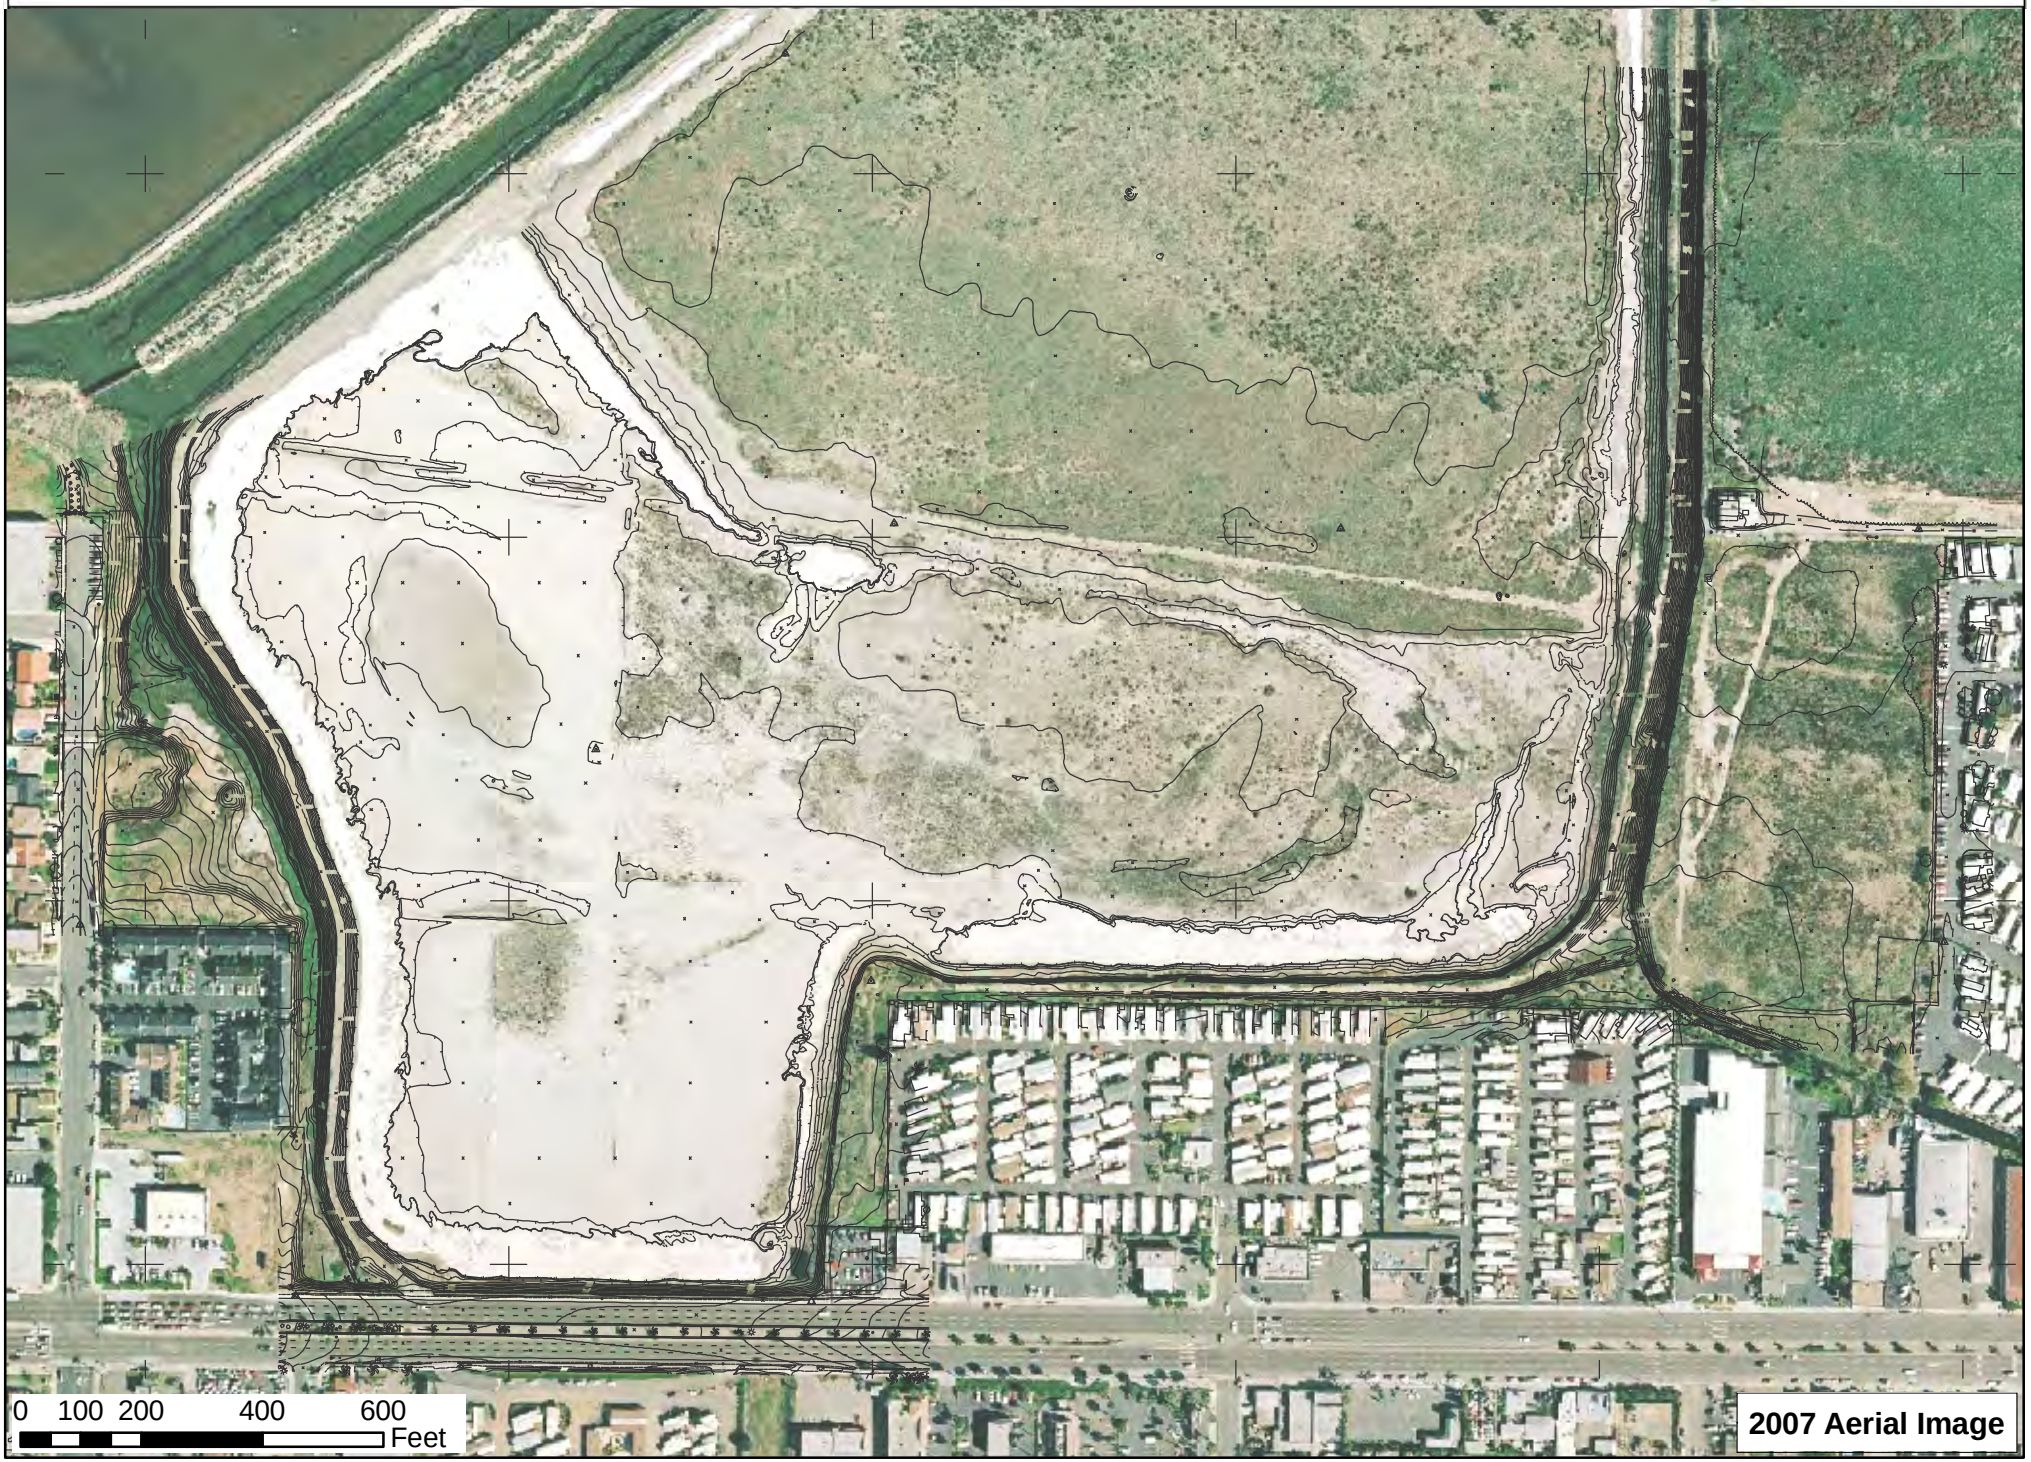


IMAGE 17: HISTORICAL AERIAL IMAGERY, 2008



IMAGE 18: HISTORICAL AERIAL IMAGERY, 2014




318
10'
15'
SMH
6' Chain Link Fence
SMH
S89°22'47"E 824.67'
S 89°20'36" E 1'20.00'
SMH
N89°18'55"E
6' Chain Link Fence
Wall
Fence Corner Sets 0.13 feet
East of Property Line
10'
15'
CENTERLINE
25'WIDE
22
CENTERLINE
25'WIDE
22
15TH STREET
N00°39'00"E 485.00'
N 00°39'00" E 492.24'
8' Sheet Metal Fence w/
4" Pipe Rail (3' High)
on North Side
Scrap
Metal
Fence Corner Sets 0.54 feet
East of Property Line
Billboard Sign w/
Catwalks on 2
I Beam Supports
& 4 Lights ea side
3 feet from Edge
Office
Trailer
Trailer Sets 2 feet
West of Property Line
Fence Corner Sets 0.76 feet
West of Property Line
Gate
347
FOUND DIV OF HWYS
CONC MONUMENT
PER R OF S-12049
20
21
1429


Fence Corner Sets 0.96 feet
East of Property Line
Fence Corner Sets 1.18' feet
East of Property Line
PUMP STATION
Fence Corner Sets 0.77 feet
North of Property Line
Wall
1465
1466
1467
1468
1469
Stub
Chain Link Fence
Gate
Conc
S 89°20'35" E 386.88'
345
SMH
342
PP
No Tag
N89°49'00"E 447.53'
CENTERLINE ONLY
NO WIDTH GIVEN
16
PP
No Tag
SMH Sets 1.23 feet
North of Property Line
Fence Corner Sets 0.90 feet
North of Property Line
Conc Structure
w/Metal Lid
Fence Corner Sets 2.21' feet
East of Property Line
14
CENTERLINE
20' WIDE
765.24'
S01°50'02"W
779.98'
12' x 600' LICENSE
BETWEEN WESTERN SALT COMPANY
AND IMPERIAL SANDS MOBIL PARK
FOR PARKING AND ACCESS
600.00'
N 00°34'00" E
CENTERLINE ONLY
NO WIDTH GIVEN
10
PP
No Tag
N00°34'00"E
S01°50'02"W
6' Chain Link Fence
Pipe
Fence Corner Sets 0.82' feet
East of Property Line
ENCROACHMENT
Anchor Sets 2.93 feet
North of Property Line
Fence Corner Sets 0.38 feet
North of Property Line
Vehicle
Storage
N60°17'02"E
63.10'
SMH
SMH
SMH
PP
PP
PP
6' Chain Link Fence
Fence Corner Sets 0.97 feet
South of Property Line
439.11'
22
Wall
100' x 100' LEASE
BETWEEN WESTERN SALT COMPANY
AND IMPERIAL SANDS MOBIL PARK
FOR PARKING OF VEHICLES

APPENDIX C

User Provided and Regulatory Agency Documentation

Stefan Birardi

From: Gould, Cynthia <Cynthia.Gould@sdcounty.ca.gov>
Sent: Tuesday, February 20, 2018 10:52 AM
To: Stefan Birardi
Subject: FW: Records Request
Attachments: APCD_Public_Records_Request-621-020-0408.pdf; APCD_Public_Records_Request-616-021-09.pdf; APCD_Public_Records_Request-616-021-08.pdf; APCD_Public_Records_Request-616-020-0812.pdf

External Email.

Good morning: I found no records for the attached requests. Thanks.

Cynthia R. Gould | APCD Aide & Public Records Liaison | Air Pollution Control District
10124 Old Grove Road | San Diego CA 92131 | Phone: 858-586-2616 | Fax: 858-586-2601
Celebrating 62 Years Clean Air Progress

Confidentiality Notice: This e-mail message, including any attachments, is for the sole use of the intended recipient(s) and may contain information protected by the attorney-client privilege, the attorney work product doctrine or other applicable privileges or confidentiality laws or regulations. If you are not an intended recipient, you may not review, use, copy, disclose or distribute this message or any of the information contained in this message to anyone. If you are not the intended recipient, please contact the sender by reply e-mail and destroy all copies of this message and any attachments. Unintended transmission shall not constitute waiver of the attorney-client or any other privilege.

From: Stefan Birardi [mailto:SBirardi@kleinfelder.com]
Sent: Thursday, February 15, 2018 3:36 PM
To: LUEG, APCDPermits <apcdpermits@sdcounty.ca.gov>
Subject: Records Request

Hello,

I am requesting information on the following parcels located in Imperial Beach, CA. Please see attached forms.

Thank you
Stefan Birardi

Stefan Birardi
Staff Professional I
550 West C Street, Suite 1200
San Diego, CA 92101
d | 619.831.4678
o | 619.831.4600
m | 203.578.5764

San Diego Air Pollution Control District

10124 Old Grove Rd, San Diego, CA 92131
www.sdapcd.org
858.586.2600 FAX: 858.586.2601 Email: apcdpermits@sdcounty.ca.gov

PUBLIC RECORDS REQUEST FORM

ATTENTION REQUESTOR: To expedite your request for District records, please fill out this form completely, and identify specifically the type of records you are requesting. Please limit your request to one facility or one site address for each request form filed. Additional forms or pages can be used if requesting information for more than one facility or for records not identified on this form. Requests should reasonably describe identifiable records prepared, owned, used, or retained by the District. District Public Records staff is available to assist you in identifying those records in the District's possession. The District is not required by law to create a new record.

REQUESTOR INFORMATION

NAME: Stefan Birardi		DATE: 02-15-2018
COMPANY: Kleinfelder		
MAILING ADDRESS: 550 West C Street		
CITY: San Diego	STATE: CA	ZIP CODE: 92101
PHONE NUMBER: 203-578-5764	FAX NUMBER:	
EMAIL ADDRESS: sbirardi@kleinfelder.com		

REQUESTED RECORDS

☐ Applications (APP)	■ Complaints (CMP)	■ Asbestos Notifications/Records (ASB)
☐ Authority to Construct	■ Site Inspection Reports	■ Permits to Operate (PTO)
■ Notices to Comply (NTC)	■ Source Test Reports	■ Toxic-Health Risk Assessment (HRA)
■ Notices of Violation (NOV)	☐ Emissions Inventory	■ Air monitoring data
☐ Title V Permit	☐ Other (describe below or on additional pages):	

TIME PERIOD OF DOCUMENTS REQUESTED From: All Available Records To:

REQUESTED ADDRESS INFORMATION (If Applicable)

☐ Equipment Location Address	
☐ Owner Mailing Address	
☐ Billing Address	
SITE I.D. NO. (if known):	APPL. AND/OR PERMIT NO. (if known):

■ I wish to inspect the requested records. I do not want copies produced at this time.
☐ I request that the SDAPCD contact me prior to copying the requested records if the cost exceeds $20.00.
☐ I would like copies of the requested records.
☐ I hereby agree to reimburse the SDAPCD for the direct cost of duplication and any other applicable charges (See Paragraph 8 of the Instructions for Requesting Records.

Signature of Requestor _____Stefan Birardi_____ Date _____2-15-2018_____

San Diego Air Pollution Control District
INSTRUCTIONS FOR REQUESTING RECORDS

1. In order to expedite your request, requests for records should be in writing. Requests will be processed in the order received. A form is available on the APCD's web page at http://www.sdapcd.org. Requests may be submitted by facsimile to (858) 586-2601, or by email to apcdpermits@sdcounty.ca.gov.

2. Requests must be for records prepared, owned, used, or retained by the District. Requests should be for clearly identifiable records. If necessary, the District will assist the requestor in making a request that describes reasonably identifiable records. Copies will not be provided if disclosure would infringe upon a copyright, trade secret, or is otherwise exempt in accordance with state law.

3. A search for facility records can only be conducted by one or all of the following:

    i. Facility Name, Address, or Identification Number;
    ii. Facility Application Number, or Permit to Operate Number; or
    iii. Facility Notice of Violation/Notice to Comply Number.

4. You will be notified in writing within ten (10) days whether your request seeks copies of disclosable public records prepared, owned, used, or retained by this agency.

4. If the search for records finds the records voluminous, you will be notified of the approximate number of pages and/or length of time it will take to process your request.

5. If the records you requested have been marked confidential by the source of the record, you will be notified and given the option of continuing with the District's trade secret process.

6. If your request is to review records, rather than receive copies, the District will notify you once the records are gathered, and arrangements will be made for your review.

Direct costs of duplication are the following:

Paper copies: $.20 first page of each separate document plus $.05 per page for subsequent pages.

Scanned copies: $.20 first page of each separate document plus $.02 per page for subsequent pages, plus $10.00 for each CD.

Electronic copies (provided in an electronic format already maintained by the District) may be provided for free if sent electronically, or for the cost of each CD as specified above.

In addition, when records are requested in electronic format, the requestor shall bear the cost of producing a copy of the record, including the cost to construct the record and the cost of programming and computer services necessary to produce a copy of the record when either of the following applies: (1) the District would be required to produce a copy of an electronic record and the record is one that is produced only at otherwise regularly scheduled intervals, or (2) the request would require data compilation, extraction, or programming to produce the record. [Gov. Code Sec. 6253.9(b)] The District will provide an invoice for charges due along with the copied records. These charges are due and payable upon receipt of the invoice and the copied records. Non-payment of invoices could result in a requirement that requests for records be pre-paid in person before releasing the requested documents.

If you have questions pertaining to the submittal of a Public Records Act request, you may contact the Public Records staff at **(858) 586-2600, Monday through Friday, 8:00 a.m. to 5:00 p.m. Our Fax number is (858) 586-2601. Our email address is apcdpermits@sdcounty.ca.gov.**

San Diego Air Pollution Control District

10124 Old Grove Rd, San Diego, CA 92131
www.sdapcd.org
858.586.2600 FAX: 858.586.2601 Email: apcdpermits@sdcounty.ca.gov

PUBLIC RECORDS REQUEST FORM

ATTENTION REQUESTOR: To expedite your request for District records, please fill out this form completely, and identify specifically the type of records you are requesting. Please limit your request to one facility or one site address for each request form filed. Additional forms or pages can be used if requesting information for more than one facility or for records not identified on this form. Requests should reasonably describe identifiable records prepared, owned, used, or retained by the District. District Public Records staff is available to assist you in identifying those records in the District's possession. The District is not required by law to create a new record.

REQUESTOR INFORMATION

NAME: Stefan Birardi		DATE: 02-15-2018
COMPANY: Kleinfelder		
MAILING ADDRESS: 550 West C Street		
CITY: San Diego	STATE: CA	ZIP CODE: 92101
PHONE NUMBER: 203-578-5764	FAX NUMBER:	
EMAIL ADDRESS: sbirardi@kleinfelder.com		

REQUESTED RECORDS

☐ Applications (APP)	☒ Complaints (CMP)	☒ Asbestos Notifications/Records (ASB)
☐ Authority to Construct	☒ Site Inspection Reports	☒ Permits to Operate (PTO)
☒ Notices to Comply (NTC)	☒ Source Test Reports	☒ Toxic-Health Risk Assessment (HRA)
☒ Notices of Violation (NOV)	☐ Emissions Inventory	☒ Air monitoring data
☐ Title V Permit	☐ Other (describe below or on additional pages):	

TIME PERIOD OF DOCUMENTS REQUESTED From: All Available Records To:

REQUESTED ADDRESS INFORMATION (If Applicable)

☐ Equipment Location Address
☐ Owner Mailing Address
☒ Assessor Parcel Number 616-020-(08/12)
SITE I.D. NO. (if known): APPL. AND/OR PERMIT NO. (if known):

☒ I wish to inspect the requested records. I do not want copies produced at this time.
☐ I request that the SDAPCD contact me prior to copying the requested records if the cost exceeds $20.00.
☐ I would like copies of the requested records.
☐ I hereby agree to reimburse the SDAPCD for the direct cost of duplication and any other applicable charges (See Paragraph 8 of the Instructions for Requesting Records.

Signature of Requestor _____Stefan Birardi_____ Date _____2-15-2018_____

San Diego Air Pollution Control District
INSTRUCTIONS FOR REQUESTING RECORDS

1. In order to expedite your request, requests for records should be in writing. Requests will be processed in the order received. A form is available on the APCD's web page at http://www.sdapcd.org. Requests may be submitted by facsimile to (858) 586-2601, or by email to apcdpermits@sdcounty.ca.gov.

2. Requests must be for records prepared, owned, used, or retained by the District. Requests should be for clearly identifiable records. If necessary, the District will assist the requestor in making a request that describes reasonably identifiable records. Copies will not be provided if disclosure would infringe upon a copyright, trade secret, or is otherwise exempt in accordance with state law.

3. A search for facility records can only be conducted by one or all of the following:

    i. Facility Name, Address, or Identification Number;
    ii. Facility Application Number, or Permit to Operate Number; or
    iii. Facility Notice of Violation/Notice to Comply Number.

4. You will be notified in writing within ten (10) days whether your request seeks copies of disclosable public records prepared, owned, used, or retained by this agency.

4. If the search for records finds the records voluminous, you will be notified of the approximate number of pages and/or length of time it will take to process your request.

5. If the records you requested have been marked confidential by the source of the record, you will be notified and given the option of continuing with the District's trade secret process.

6. If your request is to review records, rather than receive copies, the District will notify you once the records are gathered, and arrangements will be made for your review.

Direct costs of duplication are the following:

Paper copies: $.20 first page of each separate document plus $.05 per page for subsequent pages.

Scanned copies: $.20 first page of each separate document plus $.02 per page for subsequent pages, plus $10.00 for each CD.

Electronic copies (provided in an electronic format already maintained by the District) may be provided for free if sent electronically, or for the cost of each CD as specified above.

In addition, when records are requested in electronic format, the requestor shall bear the cost of producing a copy of the record, including the cost to construct the record and the cost of programming and computer services necessary to produce a copy of the record when either of the following applies: (1) the District would be required to produce a copy of an electronic record and the record is one that is produced only at otherwise regularly scheduled intervals, or (2) the request would require data compilation, extraction, or programming to produce the record. [Gov. Code Sec. 6253.9(b)] The District will provide an invoice for charges due along with the copied records. These charges are due and payable upon receipt of the invoice and the copied records. Non-payment of invoices could result in a requirement that requests for records be pre-paid in person before releasing the requested documents.

If you have questions pertaining to the submittal of a Public Records Act request, you may contact the Public Records staff at **(858) 586-2600, Monday through Friday, 8:00 a.m. to 5:00 p.m. Our Fax number is (858) 586-2601. Our email address is apcdpermits@sdcounty.ca.gov.**

San Diego Air Pollution Control District

10124 Old Grove Rd, San Diego, CA 92131
www.sdapcd.org
858.586.2600 FAX: 858.586.2601 Email: apcdpermits@sdcounty.ca.gov

PUBLIC RECORDS REQUEST FORM

ATTENTION REQUESTOR: To expedite your request for District records, please fill out this form completely, and identify specifically the type of records you are requesting. Please limit your request to one facility or one site address for each request form filed. Additional forms or pages can be used if requesting information for more than one facility or for records not identified on this form. Requests should reasonably describe identifiable records prepared, owned, used, or retained by the District. District Public Records staff is available to assist you in identifying those records in the District's possession. The District is not required by law to create a new record.

REQUESTOR INFORMATION

NAME: Stefan Birardi		DATE: 02-15-2018
COMPANY: Kleinfelder		
MAILING ADDRESS: 550 West C Street		
CITY: San Diego	STATE: CA	ZIP CODE: 92101
PHONE NUMBER: 203-578-5764	FAX NUMBER:	
EMAIL ADDRESS: sbirardi@kleinfelder.com		

REQUESTED RECORDS

☐ Applications (APP)	☒ Complaints (CMP)	☒ Asbestos Notifications/Records (ASB)
☐ Authority to Construct	☒ Site Inspection Reports	☒ Permits to Operate (PTO)
☒ Notices to Comply (NTC)	☒ Source Test Reports	☒ Toxic-Health Risk Assessment (HRA)
☒ Notices of Violation (NOV)	☐ Emissions Inventory	☒ Air monitoring data
☐ Title V Permit	☐ Other (describe below or on additional pages):	

TIME PERIOD OF DOCUMENTS REQUESTED From: All Available Records To:

REQUESTED ADDRESS INFORMATION (If Applicable)

☐ Equipment Location Address
☐ Owner Mailing Address
☒ Assessor Parcel Number 616-021-08
SITE I.D. NO. (if known): APPL. AND/OR PERMIT NO. (if known):

☒ I wish to inspect the requested records. I do not want copies produced at this time.
☐ I request that the SDAPCD contact me prior to copying the requested records if the cost exceeds $20.00.
☐ I would like copies of the requested records.
☐ I hereby agree to reimburse the SDAPCD for the direct cost of duplication and any other applicable charges (See Paragraph 8 of the Instructions for Requesting Records.

Signature of Requestor _____Stefan Birardi_____ Date _____2-15-2018_____

San Diego Air Pollution Control District
INSTRUCTIONS FOR REQUESTING RECORDS

1. In order to expedite your request, requests for records should be in writing. Requests will be processed in the order received. A form is available on the APCD's web page at http://www.sdapcd.org. Requests may be submitted by facsimile to (858) 586-2601, or by email to apcdpermits@sdcounty.ca.gov.

2. Requests must be for records prepared, owned, used, or retained by the District. Requests should be for clearly identifiable records. If necessary, the District will assist the requestor in making a request that describes reasonably identifiable records. Copies will not be provided if disclosure would infringe upon a copyright, trade secret, or is otherwise exempt in accordance with state law.

3. A search for facility records can only be conducted by one or all of the following:

    i. Facility Name, Address, or Identification Number;
    ii. Facility Application Number, or Permit to Operate Number; or
    iii. Facility Notice of Violation/Notice to Comply Number.

4. You will be notified in writing within ten (10) days whether your request seeks copies of disclosable public records prepared, owned, used, or retained by this agency.

4. If the search for records finds the records voluminous, you will be notified of the approximate number of pages and/or length of time it will take to process your request.

5. If the records you requested have been marked confidential by the source of the record, you will be notified and given the option of continuing with the District's trade secret process.

6. If your request is to review records, rather than receive copies, the District will notify you once the records are gathered, and arrangements will be made for your review.

Direct costs of duplication are the following:

Paper copies: $.20 first page of each separate document plus $.05 per page for subsequent pages.

Scanned copies: $.20 first page of each separate document plus $.02 per page for subsequent pages, plus $10.00 for each CD.

Electronic copies (provided in an electronic format already maintained by the District) may be provided for free if sent electronically, or for the cost of each CD as specified above.

In addition, when records are requested in electronic format, the requestor shall bear the cost of producing a copy of the record, including the cost to construct the record and the cost of programming and computer services necessary to produce a copy of the record when either of the following applies: (1) the District would be required to produce a copy of an electronic record and the record is one that is produced only at otherwise regularly scheduled intervals, or (2) the request would require data compilation, extraction, or programming to produce the record. [Gov. Code Sec. 6253.9(b)] The District will provide an invoice for charges due along with the copied records. These charges are due and payable upon receipt of the invoice and the copied records. Non-payment of invoices could result in a requirement that requests for records be pre-paid in person before releasing the requested documents.

If you have questions pertaining to the submittal of a Public Records Act request, you may contact the Public Records staff at **(858) 586-2600, Monday through Friday, 8:00 a.m. to 5:00 p.m. Our Fax number is (858) 586-2601. Our email address is apcdpermits@sdcounty.ca.gov.**

San Diego Air Pollution Control District

10124 Old Grove Rd, San Diego, CA 92131
www.sdapcd.org
858.586.2600 FAX: 858.586.2601 Email: apcdpermits@sdcounty.ca.gov

PUBLIC RECORDS REQUEST FORM

ATTENTION REQUESTOR: To expedite your request for District records, please fill out this form completely, and identify specifically the type of records you are requesting. Please limit your request to one facility or one site address for each request form filed. Additional forms or pages can be used if requesting information for more than one facility or for records not identified on this form. Requests should reasonably describe identifiable records prepared, owned, used, or retained by the District. District Public Records staff is available to assist you in identifying those records in the District's possession. The District is not required by law to create a new record.

REQUESTOR INFORMATION

NAME: Stefan Birardi		DATE: 02-15-2018
COMPANY: Kleinfelder		
MAILING ADDRESS: 550 West C Street		
CITY: San Diego	STATE: CA	ZIP CODE: 92101
PHONE NUMBER: 203-578-5764	FAX NUMBER:	
EMAIL ADDRESS: sbirardi@kleinfelder.com		

REQUESTED RECORDS

☐ Applications (APP)	■ Complaints (CMP)	■ Asbestos Notifications/Records (ASB)
☐ Authority to Construct	■ Site Inspection Reports	■ Permits to Operate (PTO)
■ Notices to Comply (NTC)	■ Source Test Reports	■ Toxic-Health Risk Assessment (HRA)
■ Notices of Violation (NOV)	☐ Emissions Inventory	■ Air monitoring data
☐ Title V Permit	☐ Other (describe below or on additional pages):	

TIME PERIOD OF DOCUMENTS REQUESTED From: All Available Records To:

REQUESTED ADDRESS INFORMATION (If Applicable)

☐ Equipment Location Address
☐ Owner Mailing Address
■ Assessor Parcel Number 616-021-09
SITE I.D. NO. (if known): APPL. AND/OR PERMIT NO. (if known):

■ I wish to inspect the requested records. I do not want copies produced at this time.
☐ I request that the SDAPCD contact me prior to copying the requested records if the cost exceeds $20.00.
☐ I would like copies of the requested records.
☐ I hereby agree to reimburse the SDAPCD for the direct cost of duplication and any other applicable charges (See Paragraph 8 of the Instructions for Requesting Records.

Signature of Requestor _____Stefan Birardi_____ Date _____2-15-2018_____

San Diego Air Pollution Control District
INSTRUCTIONS FOR REQUESTING RECORDS

1. In order to expedite your request, requests for records should be in writing. Requests will be processed in the order received. A form is available on the APCD's web page at http://www.sdapcd.org. Requests may be submitted by facsimile to (858) 586-2601, or by email to apcdpermits@sdcounty.ca.gov.

2. Requests must be for records prepared, owned, used, or retained by the District. Requests should be for clearly identifiable records. If necessary, the District will assist the requestor in making a request that describes reasonably identifiable records. Copies will not be provided if disclosure would infringe upon a copyright, trade secret, or is otherwise exempt in accordance with state law.

3. A search for facility records can only be conducted by one or all of the following:

    i. Facility Name, Address, or Identification Number;
    ii. Facility Application Number, or Permit to Operate Number; or
    iii. Facility Notice of Violation/Notice to Comply Number.

4. You will be notified in writing within ten (10) days whether your request seeks copies of disclosable public records prepared, owned, used, or retained by this agency.

4. If the search for records finds the records voluminous, you will be notified of the approximate number of pages and/or length of time it will take to process your request.

5. If the records you requested have been marked confidential by the source of the record, you will be notified and given the option of continuing with the District's trade secret process.

6. If your request is to review records, rather than receive copies, the District will notify you once the records are gathered, and arrangements will be made for your review.

Direct costs of duplication are the following:

Paper copies: $.20 first page of each separate document plus $.05 per page for subsequent pages.

Scanned copies: $.20 first page of each separate document plus $.02 per page for subsequent pages, plus $10.00 for each CD.

Electronic copies (provided in an electronic format already maintained by the District) may be provided for free if sent electronically, or for the cost of each CD as specified above.

In addition, when records are requested in electronic format, the requestor shall bear the cost of producing a copy of the record, including the cost to construct the record and the cost of programming and computer services necessary to produce a copy of the record when either of the following applies: (1) the District would be required to produce a copy of an electronic record and the record is one that is produced only at otherwise regularly scheduled intervals, or (2) the request would require data compilation, extraction, or programming to produce the record. [Gov. Code Sec. 6253.9(b)] The District will provide an invoice for charges due along with the copied records. These charges are due and payable upon receipt of the invoice and the copied records. Non-payment of invoices could result in a requirement that requests for records be pre-paid in person before releasing the requested documents.

If you have questions pertaining to the submittal of a Public Records Act request, you may contact the Public Records staff at **(858) 586-2600, Monday through Friday, 8:00 a.m. to 5:00 p.m. Our Fax number is (858) 586-2601. Our email address is apcdpermits@sdcounty.ca.gov.**

San Diego Air Pollution Control District

10124 Old Grove Rd, San Diego, CA 92131
www.sdapcd.org
858.586.2600 FAX: 858.586.2601 Email: apcdpermits@sdcounty.ca.gov

PUBLIC RECORDS REQUEST FORM

ATTENTION REQUESTOR: To expedite your request for District records, please fill out this form completely, and identify specifically the type of records you are requesting. Please limit your request to one facility or one site address for each request form filed. Additional forms or pages can be used if requesting information for more than one facility or for records not identified on this form. Requests should reasonably describe identifiable records prepared, owned, used, or retained by the District. District Public Records staff is available to assist you in identifying those records in the District's possession. The District is not required by law to create a new record.

REQUESTOR INFORMATION

NAME: Stefan Birardi		DATE: 02-15-2018
COMPANY: Kleinfelder		
MAILING ADDRESS: 550 West C Street		
CITY: San Diego	STATE: CA	ZIP CODE: 92101
PHONE NUMBER: 203-578-5764	FAX NUMBER:	
EMAIL ADDRESS: sbirardi@kleinfelder.com		

REQUESTED RECORDS

☐ Applications (APP)	■ Complaints (CMP)	■ Asbestos Notifications/Records (ASB)
☐ Authority to Construct	■ Site Inspection Reports	■ Permits to Operate (PTO)
■ Notices to Comply (NTC)	■ Source Test Reports	■ Toxic-Health Risk Assessment (HRA)
■ Notices of Violation (NOV)	☐ Emissions Inventory	■ Air monitoring data
☐ Title V Permit	☐ Other (describe below or on additional pages):	

TIME PERIOD OF DOCUMENTS REQUESTED From: All Available Records To:

REQUESTED ADDRESS INFORMATION (If Applicable)

☐ Equipment Location Address
☐ Owner Mailing Address
■ Assessor Parcel Number 621-020-(04/08)
SITE I.D. NO. (if known): APPL. AND/OR PERMIT NO. (if known):

■ I wish to inspect the requested records. I do not want copies produced at this time.
☐ I request that the SDAPCD contact me prior to copying the requested records if the cost exceeds $20.00.
☐ I would like copies of the requested records.
☐ I hereby agree to reimburse the SDAPCD for the direct cost of duplication and any other applicable charges (See Paragraph 8 of the Instructions for Requesting Records.

Signature of Requestor _____Stefan Birardi_____ Date _____2-15-2018_____

San Diego Air Pollution Control District
INSTRUCTIONS FOR REQUESTING RECORDS

1. In order to expedite your request, requests for records should be in writing. Requests will be processed in the order received. A form is available on the APCD's web page at http://www.sdapcd.org. Requests may be submitted by facsimile to (858) 586-2601, or by email to apcdpermits@sdcounty.ca.gov.

2. Requests must be for records prepared, owned, used, or retained by the District. Requests should be for clearly identifiable records. If necessary, the District will assist the requestor in making a request that describes reasonably identifiable records. Copies will not be provided if disclosure would infringe upon a copyright, trade secret, or is otherwise exempt in accordance with state law.

3. A search for facility records can only be conducted by one or all of the following:

    i. Facility Name, Address, or Identification Number;
    ii. Facility Application Number, or Permit to Operate Number; or
    iii. Facility Notice of Violation/Notice to Comply Number.

4. You will be notified in writing within ten (10) days whether your request seeks copies of disclosable public records prepared, owned, used, or retained by this agency.

4. If the search for records finds the records voluminous, you will be notified of the approximate number of pages and/or length of time it will take to process your request.

5. If the records you requested have been marked confidential by the source of the record, you will be notified and given the option of continuing with the District's trade secret process.

6. If your request is to review records, rather than receive copies, the District will notify you once the records are gathered, and arrangements will be made for your review.

Direct costs of duplication are the following:

Paper copies: $.20 first page of each separate document plus $.05 per page for subsequent pages.

Scanned copies: $.20 first page of each separate document plus $.02 per page for subsequent pages, plus $10.00 for each CD.

Electronic copies (provided in an electronic format already maintained by the District) may be provided for free if sent electronically, or for the cost of each CD as specified above.

In addition, when records are requested in electronic format, the requestor shall bear the cost of producing a copy of the record, including the cost to construct the record and the cost of programming and computer services necessary to produce a copy of the record when either of the following applies: (1) the District would be required to produce a copy of an electronic record and the record is one that is produced only at otherwise regularly scheduled intervals, or (2) the request would require data compilation, extraction, or programming to produce the record. [Gov. Code Sec. 6253.9(b)] The District will provide an invoice for charges due along with the copied records. These charges are due and payable upon receipt of the invoice and the copied records. Non-payment of invoices could result in a requirement that requests for records be pre-paid in person before releasing the requested documents.

If you have questions pertaining to the submittal of a Public Records Act request, you may contact the Public Records staff at **(858) 586-2600, Monday through Friday, 8:00 a.m. to 5:00 p.m. Our Fax number is (858) 586-2601. Our email address is apcdpermits@sdcounty.ca.gov.**

RECEIVED
FEB 15 2018
ENVIRONMENTAL HEALTH

Request # 02-231
02-232

County of San Diego

DEPARTMENT OF ENVIRONMENTAL HEALTH
P.O. BOX 129261, SAN DIEGO, CA 92112-9261
(858) 505-6700 FAX (858) 505-6848
www.sdcdeh.org

PUBLIC RECORDS REQUEST FOR THE SITE ASSESSMENT AND MITIGATION (SAM) PROGRAM AND HAZARDOUS MATERIALS DIVISION (HMD)

Requestor Name: Stefan Birardi

Phone: (203) 578-5764 ( )

Company Name: Kleinfelder

Mailing Address: 550 West C Street, San Diego, CA 92101
(You may attach a business card/overprint with business card if preferred)

Additional information may be accessed from the DEH website, www.sdcdeh.org. Fax or email your completed form to the Public Records Program at (858) 505-6848 or PublicRecords.DEH@sdcounty.ca.gov. The following information is required. Separate forms are needed for each address or parcel number.

_____ or 616-020-08 & 12
Exact Address (Street, City and Zip Code) Assessor Parcel Number

Optional information (establishment permit number, business name, etc.):

Please indicate the purpose of your search by checking all that apply:

- ☐ Contaminated Property Investigation(s) (SAM Cases
- ☐ Monitoring Well Files
- ☒ SAM Closure Letter/Report
- ☐ Hazardous Materials Permit & Underground Storage Tank Files (HMD/UST)
- ☐ Other (specify):_____

OFFICE USE ONLY BELOW THIS LINE

Photocopies _____ Cost _____ E-mailed / picked up / mailed on _____ By _____

A search for DEH records checked above has been conducted and the following apply:

- ☐ SAM files for the permit number(s) listed below are available.
  #_____ #_____ #_____ #_____ #_____
- ☐ HMD/UST files for the permit number(s) listed below are available.
  #_____ #_____ #_____ #_____ #_____
- ☐ LMWP files for the permit number(s) listed below are available.
  #_____ #_____ #_____ #_____ #_____
- ☒ No SAM/HMD/UST records were found / purged for the address/APN you requested.

EqA
Signature - DEH Representative

2/20/18
Date

DEH complies fully with the California Public Records Act and the Federal Freedom of Information Act. Please be advised that photocopy and/or scanned file fees may apply.

RECEIVED
FEB 15 2018
ENVIRONMENTAL HEALTH

Request # 02-233

County of San Diego

DEPARTMENT OF ENVIRONMENTAL HEALTH
P.O. BOX 129261, SAN DIEGO, CA 92112-9261
(858) 505-6700 FAX (858) 505-6848
www.sdcdeh.org

PUBLIC RECORDS REQUEST FOR THE SITE ASSESSMENT AND MITIGATION (SAM) PROGRAM AND HAZARDOUS MATERIALS DIVISION (HMD)

Requestor Name: Stefan Birardi

Phone: (203) 578-5764 ( )

Company Name: Kleinfelder

Mailing Address: 550 West C Street, San Diego, CA 92101
(You may attach a business card/overprint with business card if preferred)

Additional information may be accessed from the DEH website, www.sdcdeh.org. Fax or email your completed form to the Public Records Program at (858) 505-6848 or PublicRecords.DEH@sdcounty.ca.gov. The following information is required. Separate forms are needed for each address or parcel number.

_____ or 616-021-08
Exact Address (Street, City and Zip Code) Assessor Parcel Number

Optional information (establishment permit number, business name, etc.):

Please indicate the purpose of your search by checking all that apply:

- ☐ Contaminated Property Investigation(s) (SAM Cases
- ☐ Monitoring Well Files
- ☒ SAM Closure Letter/Report
- ☐ Hazardous Materials Permit & Underground Storage Tank Files (HMD/UST)
- ☐ Other (specify):_____

OFFICE USE ONLY BELOW THIS LINE

Photocopies _____ Cost _____ E-mailed / picked up / mailed on _____ By _____

A search for DEH records checked above has been conducted and the following apply:

- ☐ SAM files for the permit number(s) listed below are available.
  #_____ #_____ #_____ #_____ #_____
- ☐ HMD/UST files for the permit number(s) listed below are available.
  #_____ #_____ #_____ #_____ #_____
- ☐ LMWP files for the permit number(s) listed below are available.
  #_____ #_____ #_____ #_____ #_____
- ☒ No SAM/HMD/UST records were found / purged for the address/APN you requested.

EA
Signature - DEH Representative

2/20/18
Date

DEH complies fully with the California Public Records Act and the Federal Freedom of Information Act. Please be advised that photocopy and/or scanned file fees may apply.

RECEIVED
FEB 15 2018
ENVIRONMENTAL HEALTH

Request # 02-234

County of San Diego

DEPARTMENT OF ENVIRONMENTAL HEALTH
P.O. BOX 129261, SAN DIEGO, CA 92112-9261
(858) 505-6700 FAX (858) 505-6848
www.sdcdeh.org

PUBLIC RECORDS REQUEST FOR THE SITE ASSESSMENT AND MITIGATION (SAM) PROGRAM AND HAZARDOUS MATERIALS DIVISION (HMD)

Requestor Name: Stefan Birardi

Phone: (203) 578-5764 ( )

Company Name: Kleinfelder

Mailing Address: 550 West C Street, San Diego, CA 92101

(You may attach a business card/overprint with business card if preferred)

Additional information may be accessed from the DEH website, www.sdcdeh.org. Fax or email your completed form to the Public Records Program at (858) 505-6848 or PublicRecords.DEH@sdcounty.ca.gov. The following information is required. Separate forms are needed for each address or parcel number.

Exact Address (Street, City and Zip Code)

616-021-09
Assessor Parcel Number

Optional information (establishment permit number, business name, etc.):

Please indicate the purpose of your search by checking all that apply:

- ☐ Contaminated Property Investigation(s) (SAM Cases
- ☒ Monitoring Wells
- ☒ SAM Closure Letter/Report
- ☐ Hazardous Materials Permit & Underground Storage Tank Files (HMD/UST)
- ☐ Other (specify):_____

OFFICE USE ONLY BELOW THIS LINE

Photocopies _____ Cost _____ E-mailed / picked up / mailed on _____ By _____

A search for DEH records checked above has been conducted and the following apply:

- ☐ SAM files for the permit number(s) listed below are available.
  #_____ #_____ #_____ #_____ #_____
- ☐ HMD/UST files for the permit number(s) listed below are available.
  #_____ #_____ #_____ #_____ #_____
- ☐ LMWP files for the permit number(s) listed below are available.
  #_____ #_____ #_____ #_____ #_____
- ☒ No SAM/HMD/UST records were found / purged for the address/APN you requested.

Signature - DEH Representative

2/20/18
Date

DEH complies fully with the California Public Records Act and the Federal Freedom of Information Act. Please be advised that photocopy and/or scanned file fees may apply.

RECEIVED
FEB 15 2018
ENVIRONMENTAL HEALTH

Request # 02-235

County of San Diego

DEPARTMENT OF ENVIRONMENTAL HEALTH
P.O. BOX 129261, SAN DIEGO, CA 92112-9261
(858) 505-6700 FAX (858) 505-6848
www.sdcdeh.org

PUBLIC RECORDS REQUEST FOR THE SITE ASSESSMENT AND MITIGATION (SAM) PROGRAM AND HAZARDOUS MATERIALS DIVISION (HMD)

Requestor Name: Stefan Birardi

Phone: (203) 578-5764 ( )

Company Name: Kleinfelder

Mailing Address: 550 West C Street, San Diego, CA 92101

(You may attach a business card/overprint with business card if preferred)

Additional information may be accessed from the DEH website, www.sdcdeh.org. Fax or email your completed form to the Public Records Program at (858) 505-6848 or PublicRecords.DEH@sdcounty.ca.gov. The following information is required. Separate forms are needed for each address or parcel number.

Exact Address (Street, City and Zip Code)

616-020-04
Assessor Parcel Number

Optional information (establishment permit number, business name, etc.):

Please indicate the purpose of your search by checking all that apply:

- ☐ Contaminated Property Investigation(s) (SAM Cases
- ☒ Monitoring Wells
- ☒ SAM Closure Letter/Report
- ☐ Hazardous Materials Permit & Underground Storage Tank Files (HMD/UST)
- ☐ Other (specify):_____

OFFICE USE ONLY BELOW THIS LINE

Photocopies _____ Cost _____ E-mailed / picked up / mailed on _____ By _____

A search for DEH records checked above has been conducted and the following apply:

- ☐ SAM files for the permit number(s) listed below are available.
  #_____ #_____ #_____ #_____ #_____
- ☐ HMD/UST files for the permit number(s) listed below are available.
  #_____ #_____ #_____ #_____ #_____
- ☐ LMWP files for the permit number(s) listed below are available.
  #_____ #_____ #_____ #_____ #_____
- ☒ No SAM/HMD/UST records were found / purged for the address/APN you requested.

ECA
Signature - DEH Representative

2/20/18
Date

DEH complies fully with the California Public Records Act and the Federal Freedom of Information Act. Please be advised that photocopy and/or scanned file fees may apply.

Request # _____

County of San Diego

DEPARTMENT OF ENVIRONMENTAL HEALTH
P.O. BOX 129261, SAN DIEGO, CA 92112-9261
(858) 505-6700 FAX (858) 505-6848
www.sdcdeh.org

PUBLIC RECORDS REQUEST FOR THE SITE ASSESSMENT AND MITIGATION (SAM) PROGRAM AND HAZARDOUS MATERIALS DIVISION (HMD)

Requestor Name: Stefan Birardi _____

Phone: (203) 578-5764 _____ ( )

Company Name: Kleinfelder

Mailing Address: 550 West C Street, San Diego, CA 92101

(You may attach a business card/overprint with business card if preferred)

Additional information may be accessed from the DEH website, www.sdcdeh.org. Fax or email your completed form to the Public Records Program at (858) 505-6848 or PublicRecords.DEH@sdcounty.ca.gov. The following information is required. Separate forms are needed for each address or parcel number.

_____ **or** _____

Exact Address (Street, City and Zip Code) — Assessor Parcel Number

Optional information (establishment permit number, business name, etc.): _____

Please indicate the purpose of your search by checking all that apply:

- ☐ Contaminated Property Investigation(s) (SAM Cases
- ☐ Monitoring Well Files
- ☒ SAM Closure Letter/Report
- ☐ Hazardous Materials Permit & Underground Storage Tank Files (HMD/UST)
- ☐ Other (specify):_____

OFFICE USE ONLY BELOW THIS LINE

Files reviewed by: _____ of _____ Date: _____

Files copied for: _____ of _____ Date: _____

Request cancelled by: _____ Date: _____

Photocopies _____ Cost _____ E-mailed / picked up / mailed on _____ By _____

A search for DEH records checked above has been conducted and the following apply:

☐ SAM files for the permit number(s) listed below are available.

#_____ #_____ #_____ #_____ #_____

☐ HMD/UST files for the permit number(s) listed below are available.

#_____ #_____ #_____ #_____ #_____

☐ LMWP files for the permit number(s) listed below are available.

#_____ #_____ #_____ #_____ #_____

☐ No SAM/HMD/UST records were found / purged for the address/APN you requested.

_____ _____

Signature - DEH Representative — Date

DEH complies fully with the California Public Records Act and the Federal Freedom of Information Act. Please be advised that photocopy and/or scanned file fees may apply.

Request # _____

County of San Diego

DEPARTMENT OF ENVIRONMENTAL HEALTH
P.O. BOX 129261, SAN DIEGO, CA 92112-9261
(858) 505-6700 FAX (858) 505-6848
www.sdcdeh.org

PUBLIC RECORDS REQUEST FOR THE SITE ASSESSMENT AND MITIGATION (SAM) PROGRAM AND HAZARDOUS MATERIALS DIVISION (HMD)

Requestor Name: Stefan Birardi _____

Phone: (203) 578-5764 _____ ( )

Company Name: Kleinfelder

Mailing Address: 550 West C Street, San Diego, CA 92101
(You may attach a business card/overprint with business card if preferred)

Additional information may be accessed from the DEH website, www.sdcdeh.org. Fax or email your completed form to the Public Records Program at (858) 505-6848 or PublicRecords.DEH@sdcounty.ca.gov. The following information is required. Separate forms are needed for each address or parcel number.

_____ **r** _____
Exact Address (Street, City and Zip Code) Assessor Parcel Number

Optional information (establishment permit number, business name, etc.): _____

Please indicate the purpose of your search by checking all that apply:

☐ Contaminated Property Investigation(s) (SAM Cases ☒ Monitoring Wells
☒ SAM Closure Letter/Report
☐ Hazardous Materials Permit & Underground Storage Tank Files (HMD/UST)
☐ Other (specify):_____

OFFICE USE ONLY BELOW THIS LINE

Files reviewed by: _____ of _____ Date: _____
Files copied for: _____ of _____ Date: _____
Request cancelled by: _____ Date: _____
Photocopies _____ Cost _____ E-mailed / picked up / mailed on _____ By _____

A search for DEH records checked above has been conducted and the following apply:

☐ SAM files for the permit number(s) listed below are available.
#_____ #_____ #_____ #_____ #_____

☐ HMD/UST files for the permit number(s) listed below are available.
#_____ #_____ #_____ #_____ #_____

☐ LMWP files for the permit number(s) listed below are available.
#_____ #_____ #_____ #_____ #_____

☐ No SAM/HMD/UST records were found / purged for the address/APN you requested.

_____ _____
Signature - DEH Representative Date

DEH complies fully with the California Public Records Act and the Federal Freedom of Information Act. Please be advised that photocopy and/or scanned file fees may apply.

Request # _____

County of San Diego

DEPARTMENT OF ENVIRONMENTAL HEALTH
P.O. BOX 129261, SAN DIEGO, CA 92112-9261
(858) 505-6700 FAX (858) 505-6848
www.sdcdeh.org

PUBLIC RECORDS REQUEST FOR THE SITE ASSESSMENT AND MITIGATION (SAM) PROGRAM AND HAZARDOUS MATERIALS DIVISION (HMD)

Requestor Name: Stefan Birardi

Phone: (203) 578-5764 ( )

Company Name: Kleinfelder

Mailing Address: 550 West C Street, San Diego, CA 92101

(You may attach a business card/overprint with business card if preferred)

Additional information may be accessed from the DEH website, www.sdcdeh.org. Fax or email your completed form to the Public Records Program at (858) 505-6848 or PublicRecords.DEH@sdcounty.ca.gov. The following information is required. Separate forms are needed for each address or parcel number.

Exact Address (Street, City and Zip Code) _____ Assessor Parcel Number _____

Optional information (establishment permit number, business name, etc.): _____

Please indicate the purpose of your search by checking all that apply:

- ☐ Contaminated Property Investigation(s) (SAM Cases
- ☒ Monitoring Wells
- ☒ SAM Closure Letter/Report
- ☐ Hazardous Materials Permit & Underground Storage Tank Files (HMD/UST)
- ☐ Other (specify):_____

OFFICE USE ONLY BELOW THIS LINE

Files reviewed by: _____ of _____ Date: _____

Files copied for: _____ of _____ Date: _____

Request cancelled by: _____ Date: _____

Photocopies _____ Cost _____ E-mailed / picked up / mailed on _____ By _____

A search for DEH records checked above has been conducted and the following apply:

☐ SAM files for the permit number(s) listed below are available.

#_____ #_____ #_____ #_____ #_____

☐ HMD/UST files for the permit number(s) listed below are available.

#_____ #_____ #_____ #_____ #_____

☐ LMWP files for the permit number(s) listed below are available.

#_____ #_____ #_____ #_____ #_____

☐ No SAM/HMD/UST records were found / purged for the address/APN you requested.

Signature - DEH Representative _____ Date _____

DEH complies fully with the California Public Records Act and the Federal Freedom of Information Act. Please be advised that photocopy and/or scanned file fees may apply.

Request # _____

County of San Diego

DEPARTMENT OF ENVIRONMENTAL HEALTH
P.O. BOX 129261, SAN DIEGO, CA 92112-9261
(858) 505-6700 FAX (858) 505-6848
www.sdcdeh.org

PUBLIC RECORDS REQUEST FOR THE SITE ASSESSMENT AND MITIGATION (SAM) PROGRAM AND HAZARDOUS MATERIALS DIVISION (HMD)

Requestor Name: Stefan Birardi

Phone: (203) 578-5764 ( )

Company Name: Kleinfelder

Mailing Address: 550 West C Street, San Diego, CA 92101

(You may attach a business card/overprint with business card if preferred)

Additional information may be accessed from the DEH website, www.sdcdeh.org. Fax or email your completed form to the Public Records Program at (858) 505-6848 or PublicRecords.DEH@sdcounty.ca.gov. The following information is required. Separate forms are needed for each address or parcel number.

Exact Address (Street, City and Zip Code) _____ Assessor Parcel Number _____

Optional information (establishment permit number, business name, etc.): _____

Please indicate the purpose of your search by checking all that apply:

- ☐ Contaminated Property Investigation(s) (SAM Cases
- ☒ Monitoring Wells
- ☒ SAM Closure Letter/Report
- ☐ Hazardous Materials Permit & Underground Storage Tank Files (HMD/UST)
- ☐ Other (specify):_____

OFFICE USE ONLY BELOW THIS LINE

Files reviewed by: _____ of _____ Date: _____

Files copied for: _____ of _____ Date: _____

Request cancelled by: _____ Date: _____

Photocopies _____ Cost _____ E-mailed / picked up / mailed on _____ By _____

A search for DEH records checked above has been conducted and the following apply:

☐ SAM files for the permit number(s) listed below are available.

#_____ #_____ #_____ #_____ #_____

☐ HMD/UST files for the permit number(s) listed below are available.

#_____ #_____ #_____ #_____ #_____

☐ LMWP files for the permit number(s) listed below are available.

#_____ #_____ #_____ #_____ #_____

☐ No SAM/HMD/UST records were found / purged for the address/APN you requested.

Signature - DEH Representative _____ Date _____

DEH complies fully with the California Public Records Act and the Federal Freedom of Information Act. Please be advised that photocopy and/or scanned file fees may apply.

APPENDIX D

Environmental Data Resources

Port of San Diego Salt Pond 20
90 Acres North of Palm Avenue
San Diego, CA 92154

Inquiry Number: 5182067.5
February 22, 2018

The EDR-City Directory Abstract

Environmental Data Resources Inc

6 Armstrong Road
Shelton, CT 06484
800.352.0050
www.edrnet.com

TABLE OF CONTENTS

SECTION

Executive Summary

Findings

City Directory Images

Thank you for your business.
Please contact EDR at 1-800-352-0050
with any questions or comments.

Disclaimer - Copyright and Trademark Notice

This Report contains certain information obtained from a variety of public and other sources reasonably available to Environmental Data Resources, Inc. It cannot be concluded from this Report that coverage information for the target and surrounding properties does not exist from other sources. **NO WARRANTY EXPRESSED OR IMPLIED, IS MADE WHATSOEVER IN CONNECTION WITH THIS REPORT. ENVIRONMENTAL DATA RESOURCES, INC. SPECIFICALLY DISCLAIMS THE MAKING OF ANY SUCH WARRANTIES, INCLUDING WITHOUT LIMITATION, MERCHANTABILITY OR FITNESS FOR A PARTICULAR USE OR PURPOSE. ALL RISK IS ASSUMED BY THE USER. IN NO EVENT SHALL ENVIRONMENTAL DATA RESOURCES, INC. BE LIABLE TO ANYONE, WHETHER ARISING OUT OF ERRORS OR OMISSIONS, NEGLIGENCE, ACCIDENT OR ANY OTHER CAUSE, FOR ANY LOSS OR DAMAGE, INCLUDING, WITHOUT LIMITATION, SPECIAL, INCIDENTAL, CONSEQUENTIAL, OR EXEMPLARY DAMAGES. ANY LIABILITY ON THE PART OF ENVIRONMENTAL DATA RESOURCES, INC. IS STRICTLY LIMITED TO A REFUND OF THE AMOUNT PAID FOR THIS REPORT.** Purchaser accepts this Report "AS IS". Any analyses, estimates, ratings, environmental risk levels or risk codes provided in this Report are provided for illustrative purposes only, and are not intended to provide, nor should they be interpreted as providing any facts regarding, or prediction orforecast of, any environmental risk for any property. Only a Phase I Environmental Site Assessment performed by an environmental professional can provide information regarding the environmental risk for any property. Additionally, the information provided in this Report is not to be construed as legal advice.

Copyright 2017 by Environmental Data Resources, Inc. All rights reserved. Reproduction in any media or format, in whole or in part, of any report or map of Environmental Data Resources, Inc. or its affiliates is prohibited without prior written permission.

EDR and its logos (including Sanborn and Sanborn Map) are trademarks of Environmental Data Resources, Inc. or its affiliates. All other trademarks used herein are the property of their respective owners.

EXECUTIVE SUMMARY

DESCRIPTION

Environmental Data Resources, Inc.'s (EDR) City Directory Abstract is a screening tool designed to assist environmental professionals in evaluating potential liability on a target property resulting from past activities. EDR's City Directory Abstract includes a search and abstract of available city directory data. For each address, the directory lists the name of the corresponding occupant at five year intervals.


Business directories including city, cross reference and telephone directories were reviewed, if available, at approximately five year intervals for the years spanning 1903 through 2014. This report compiles information gathered in this review by geocoding the latitude and longitude of properties identified and gathering information about properties within 2640 feet of the target property.

A summary of the information obtained is provided in the text of this report.

RECORD SOURCES

EDR's Digital Archive combines historical directory listings from sources such as Cole Information and Dun & Bradstreet. These standard sources of property information complement and enhance each other to provide a more comprehensive report.

EDR is licensed to reproduce certain City Directory works by the copyright holders of those works. The purchaser of this EDR City Directory Report may include it in report(s) delivered to a customer. Reproduction of City Directories without permission of the publisher or licensed vendor may be a violation of copyright.

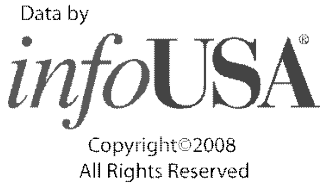

RESEARCH SUMMARY

The following research sources were consulted in the preparation of this report. An "X" indicates where information was identified in the source and provided in this report.

Year	Source	TP	Adjoining	Text Abstract	Source Image
2014	EDR Digital Archive	-	X	X	-
2010	EDR Digital Archive	-	X	X	-
2006	Haines Company, Inc.	-	X	X	-
2000	Haines & Company	-	X	X	X
1995	PACIFIC BELL WHITE PAGES	-	X	X	-
1992	PACIFIC BELL WHITE PAGES	-	X	X	-
1991	PACIFIC BELL WHITE PAGES	-	X	X	-
1989	Pacific Bell	-	X	X	-
1985	PACIFIC BELL WHITE PAGES	-	X	X	-
1984	R. L. Polk & Co.	-	-	-	-
1980	Pacific Telephone	-	-	-	-
1976	Luskey Brothers & Co., Inc.	-	-	-	-

EXECUTIVE SUMMARY

Year	Source	TP	Adjoining	Text Abstract	Source Image
1975	R. L. Polk Co.	-	-	-	-
1971	Community Directory Co.	-	-	-	-
1970	John M. Ducy	-	-	-	-
1966	R. L. Polk Co.	-	-	-	-
1965	Luskey Brothers Co., Inc.	-	-	-	-
1962	Community Directory Co.	-	-	-	-
1961	R. L. Polk & Co.	-	X	X	X
1960	The Pacific Telephone Telegraph Co.	-	X	X	-
1956	R. L. Polk & Co.	-	X	X	-
1955	R. L. Polk & Co.	-	X	X	-
1952	R. L. Polk & Co. of California	-	X	X	X
1950	The Pacific Telephone Telegraph Co.	-	-	-	-
1948	San Diego Directory Co.	-	X	X	X
1945	San Diego Directory Co.	-	X	X	-
1943	San Diego Directory Co.	-	X	X	X
1940	San Diego Directory Co.	-	-	-	-
1938	San Diego Directory Co.	-	X	X	-
	San Diego Directory Co.	-	X	X	X
1933	San Diego Directory Co.	-	X	X	-
	San Diego Directory Co.	-	X	X	X
1927	San Diego Directory Co.	-	X	X	-
	San Diego Directory Co.	-	X	X	X
1921	San Diego Directory Co. Inc.	-	X	X	-
1907	San Diego Directory Co.	-	X	X	-
1903	San Diego Directory Co.	-	X	X	-

FINDINGS

TARGET PROPERTY INFORMATION

ADDRESS

90 Acres North of Palm Avenue
San Diego, CA 92154

FINDINGS DETAIL

Target Property research detail.

FINDINGS

ADJOINING PROPERTY DETAIL

The following Adjoining Property addresses were researched for this report. Detailed findings are provided for each address.

1266 PALM AVE

1266 PALM AVE

Year	Uses	Source
1992	Villanueva Salvador	PACIFIC BELL WHITE PAGES
	Villanueva Sergio E	PACIFIC BELL WHITE PAGES
	Villanueva Sam & Ellen.....	PACIFIC BELL WHITE PAGES

13TH

536 13TH

Year	Uses	Source
1991	South Bay	PACIFIC BELL WHITE PAGES
	Vista.....	PACIFIC BELL WHITE PAGES
1985	CARLSBAD	PACIFIC BELL WHITE PAGES

13th St

536 13th St

Year	Uses	Source
2014	NOVAK SURFBOARD DESIGN	EDR Digital Archive
	TONYS HOTEL LIQUIDATION	EDR Digital Archive
2010	TONYS HOTEL LIQUIDATION	EDR Digital Archive
	NOVAK SURFBOARD DESIGN	EDR Digital Archive
	TNT SURF BOARD MFG	EDR Digital Archive

13TH ST

536 13TH ST

Year	Uses	Source	
2006	TNT SURF BOARD	Haines Company, Inc.	
	MANUFACTURING TONYS HTL & MTL	Haines Company, Inc.	
	LIQUIDATION	Haines Company, Inc.	
2000	EZERA	Haines & Company	Image pg. A1
	TNTSRF BOARDMNG	Haines & Company	Image pg. A1
	TONYS HOTEL&MOTEL	Haines & Company	Image pg. A1

FINDINGS

Year	Uses	Source	
2000	FURN LIQDTR	Haines & Company	Image pg. A1
1992	Valhalla Surf Ski Products	PACIFIC BELL WHITE PAGES	
	Taylor Francisca Q	PACIFIC BELL WHITE PAGES	
	Culligan Henry & Associates Inc	PACIFIC BELL WHITE PAGES	
	Taylor Frame And Graphics	PACIFIC BELL WHITE PAGES	
	South Bay	PACIFIC BELL WHITE PAGES	
	South Bay	PACIFIC BELL WHITE PAGES	
	Culligan C	PACIFIC BELL WHITE PAGES	
	Culligan C	PACIFIC BELL WHITE PAGES	

550 13TH ST

Year	Uses	Source	
2000	No Current Listing	Haines & Company	Image pg. A1
1992	Smith YM	PACIFIC BELL WHITE PAGES	
	Smith Y	PACIFIC BELL WHITE PAGES	

552 13TH ST

Year	Uses	Source	
2000	NELSEN Mellssa	Haines & Company	Image pg. A1
	SULLIVANJeffrey D	Haines & Company	Image pg. A1

560 13TH ST

Year	Uses	Source	
2006	ANGELES Maria	Haines Company, Inc.	
	ANGELES Maria	Haines Company, Inc.	
2000	CRANE Jean	Haines & Company	Image pg. A1
	CRANE ME Skip	Haines & Company	Image pg. A1

562 13TH ST

Year	Uses	Source	
2006	No Current Listing	Haines Company, Inc.	
2000	No Current Listing	Haines & Company	Image pg. A1

564 13TH ST

Year	Uses	Source	
2006	Mi TCHELLDavid	Haines Company, Inc.	
2000	No Current Listing	Haines & Company	Image pg. A1

FINDINGS

13th St

568 13th St

Year	Uses	Source	
2010	TILE PRO S	EDR Digital Archive	

13TH ST

568 13TH ST

Year	Uses	Source	
2000	SALAZAR MIGUEL	Haines & Company	Image pg. A1
	ROBLESSAMUEL	Haines & Company	Image pg. A1
	MIKE S UPHOLSTERY	Haines & Company	Image pg. A1
	HARLOFFT K	Haines & Company	Image pg. A1
	SALAZAR Monica	Haines & Company	Image pg. A1

570 13TH ST

Year	Uses	Source	
2000	No Current Listing	Haines & Company	Image pg. A1

572 13TH ST

Year	Uses	Source	
2000	COAD Nina J	Haines & Company	Image pg. A1

574 13TH ST

Year	Uses	Source	
2000	No Current Listing	Haines & Company	Image pg. A1

576 13TH ST

Year	Uses	Source	
2000	BUTLERPE	Haines & Company	Image pg. A1
1992	Butler PE	PACIFIC BELL WHITE PAGES	
	Butler P M	PACIFIC BELL WHITE PAGES	
	Butler PM	PACIFIC BELL WHITE PAGES	
	Butler Paper	PACIFIC BELL WHITE PAGES	
1960	Larson Wm	The Pacific Telephone Telegraph Co.	

578 13TH ST

Year	Uses	Source	
1960	Turnbull Mary E	The Pacific Telephone Telegraph Co.	

FINDINGS

606 13TH ST

Year	Uses	Source	
1960	Boice Lynn	The Pacific Telephone Telegraph Co.	
1955	Ragan Thos	R. L. Polk & Co.	

614 13TH ST

Year	Uses	Source	
2006	BRADYPaul	Haines Company, Inc.	
2000	BRADYJoanne	Haines & Company	Image pg. A1
	BRADY Paul	Haines & Company	Image pg. A1
1992	Brady Joanne & Paul	PACIFIC BELL WHITE PAGES	

620 13TH ST

Year	Uses	Source	
2006	No Current Listing	Haines Company, Inc.	
2000	FENLONWilliam	Haines & Company	Image pg. A1
	TAYLOR Daniel	Haines & Company	Image pg. A1
1992	Marrero J L	PACIFIC BELL WHITE PAGES	
	Williams Anthony & Yuko	PACIFIC BELL WHITE PAGES	
	Williams Antonio	PACIFIC BELL WHITE PAGES	

13th St

622 13th St

Year	Uses	Source
2014	NON STOP SHOPPING	EDR Digital Archive
2010	NON STOP SHOPPING	EDR Digital Archive

13TH ST

622 13TH ST

Year	Uses	Source
2006	No Current Listing	Haines Company, Inc.
1992	Hanson James A	PACIFIC BELL WHITE PAGES

13th St

625 13th St

Year	Uses	Source
2014	COOPR	EDR Digital Archive
	SK MANAGEMENT SOLUTIONS	EDR Digital Archive

Year	Uses	Source
2010	SK MANAGEMENT SOLUTIONS	EDR Digital Archive

13TH ST

625 13TH ST

Year	Uses	Source
2006	SHIMADerick	Haines Company, Inc.
	NANLEY Jackson	Haines Company, Inc.
	o TRANTDavid	Haines Company, Inc.
	KIDOSean	Haines Company, Inc.
	o FREIWALD Jason	Haines Company, Inc.
	BUROW Ph Olp	Haines Company, Inc.
	WRIGHTJuliane	Haines Company, Inc.

13th St

627 13th St

Year	Uses	Source
2014	WIN-KAI ENTERPRISES	EDR Digital Archive
	AUDIO VIDEO SOLUTIONS	EDR Digital Archive
2010	AUDIO VIDEO SOLUTIONS	EDR Digital Archive
	WIN-KAI ENTERPRISES	EDR Digital Archive
	JD BUSINESS	EDR Digital Archive

13TH ST

627 13TH ST

Year	Uses	Source
2006	TEDODECherie	Haines Company, Inc.
	ALDRICHJack	Haines Company, Inc.
	WRIGHTJohn	Haines Company, Inc.
	a HASVOLDAdam	Haines Company, Inc.
	FARRINGTONKurt	Haines Company, Inc.

628 13TH ST

Year	Uses	Source	
2006	PROVENCEDomenic	Haines Company, Inc.	
2000	No Current Listing	Haines & Company	Image pg. A1

FINDINGS

629 13TH ST

Year	Uses	Source	
2006	ALDRICHJack	Haines Company, Inc.	
	DELIVERY SERVICE	Haines Company, Inc.	
	SUPPLEMENTAL	Haines Company, Inc.	
	BUSH Michael J	Haines Company, Inc.	

630 13TH ST

Year	Uses	Source	
2006	No Current Listing	Haines Company, Inc.	
2000	No Current Listing	Haines & Company	Image pg. A1
1992	Mc Comb James T	PACIFIC BELL WHITE PAGES	
	Mc Comb M	PACIFIC BELL WHITE PAGES	
1960	Parker Ray	The Pacific Telephone Telegraph Co.	

631 13TH ST

Year	Uses	Source
2006	GARCIAMaria	Haines Company, Inc.
	MCDOWELLBbert	Haines Company, Inc.
	WHITETammy	Haines Company, Inc.
	BAKERCarol	Haines Company, Inc.

13th St

635 13th St

Year	Uses	Source
2014	TECHNOLOGIES SOLUTIONS INC	EDR Digital Archive

13TH ST

635 13TH ST

Year	Uses	Source
2006	a SMITHi Keany	Haines Company, Inc.
	a ROUSH Jacob 00 g	Haines Company, Inc.
	LASOFF Gloria	Haines Company, Inc.
	e DAUGHERTYJeanne	Haines Company, Inc.

640 13TH ST

Year	Uses	Source	
2006	CAMPBELLVera G	Haines Company, Inc.	
2000	CAMPBELL Vera G	Haines & Company	Image pg. A1

FINDINGS

Year	Uses	Source	
1992	Campbell Virgil	PACIFIC BELL WHITE PAGES	
	Campbell Vera G Mrs	PACIFIC BELL WHITE PAGES	
1960	Campbell Bobby L	The Pacific Telephone Telegraph Co.	

645 13TH ST

Year	Uses	Source	
2006	FLORESAnalllia	Haines Company, Inc.	
	FIELD Mark	Haines Company, Inc.	
	DEAVER Raymon	Haines Company, Inc.	
	a DAOVan	Haines Company, Inc.	
	BROST Joanna	Haines Company, Inc.	
	QUENTIN Marilyn	Haines Company, Inc.	
	METZLERDomenique	Haines Company, Inc.	
	LOPEZ Berenice	Haines Company, Inc.	
2000	MEZAJeanna	Haines & Company	Image pg. A1
	TAYLOR Daniel	Haines & Company	Image pg. A1
	MEZA Chris	Haines & Company	Image pg. A1

650 13TH ST

Year	Uses	Source	
2000	No Current Listing	Haines & Company	Image pg. A1
1960	Greenwell W H Mrs	The Pacific Telephone Telegraph Co.	

655 13TH ST

Year	Uses	Source	
2006	GOMEZ Margaret	Haines Company, Inc.	
	DEAVER Raymon	Haines Company, Inc.	
	CALLAHANC	Haines Company, Inc.	
	KRUGERTifany	Haines Company, Inc.	
	LEEMH	Haines Company, Inc.	
	STUBBLEFIELD	Haines Company, Inc.	
	HALL Rodney	Haines Company, Inc.	
	Milton	Haines Company, Inc.	

700 13TH ST

Year	Uses	Source	
2006	RSTRNTSIMPRL	Haines Company, Inc.	
	CARLSJR	Haines Company, Inc.	
2000	CARLSJR	Haines & Company	Image pg. A1
	RESTAURANT	Haines & Company	Image pg. A1

FINDINGS

Year	Uses	Source	
1992	Imperial Beach	PACIFIC BELL WHITE PAGES	

705 13TH ST

Year	Uses	Source	
2000	No Current Listing	Haines & Company	Image pg. A1

720 13TH ST

Year	Uses	Source	
2006	GAME CRAZY	Haines Company, Inc.	
2000	HOLLYWOOD VIDEO	Haines & Company	Image pg. A1
1992	Mary Kayes Family Restaurants	PACIFIC BELL WHITE PAGES	

737 13TH ST

Year	Uses	Source	
2006	HELP U SELL BAHIA	Haines Company, Inc.	
2000	IMPERLBEACHCMNTY	Haines & Company	Image pg. A1
	HSPTALTY CT	Haines & Company	Image pg. A1
1992	RE ALTY W ORLD S IMCAL PROPE RTIE S IN C	PACIFIC BELL WHITE PAGES	
	Realty World Simcal Properties Inc	PACIFIC BELL WHITE PAGES	

745 13TH ST

Year	Uses	Source	
2006	ROWE Lionel	Haines Company, Inc.	
2000	No Current Listing	Haines & Company	Image pg. A1
1992	Augustine Insurance Agency	PACIFIC BELL WHITE PAGES	
	Augustine J.....	PACIFIC BELL WHITE PAGES	
	Augustine Richard ins	PACIFIC BELL WHITE PAGES	
	Schaefer J	PACIFIC BELL WHITE PAGES	
	Schaffer Ina ins	PACIFIC BELL WHITE PAGES	
	Schaffer Ina L	PACIFIC BELL WHITE PAGES	
	Chavez Richard A	PACIFIC BELL WHITE PAGES	
	Chavez R A	PACIFIC BELL WHITE PAGES	
	Schaefer Ina C	PACIFIC BELL WHITE PAGES	
	Schaefer J	PACIFIC BELL WHITE PAGES	
	Schaefer J	PACIFIC BELL WHITE PAGES	
	Chavez Ina ins	PACIFIC BELL WHITE PAGES	
	Chavez Innocente	PACIFIC BELL WHITE PAGES	
1960	Thomas Jack	The Pacific Telephone Telegraph Co.	

FINDINGS

750 13TH ST

Year	Uses	Source	
2006	FITNESSWORLD	Haines Company, Inc.	
	+LATTERRAIN	Haines Company, Inc.	
	MISSNS&TRAINING	Haines Company, Inc.	
	ASHURLIQUER	Haines Company, Inc.	
	CITY NAILS	Haines Company, Inc.	
2000	CITYNAILS	Haines & Company	Image pg. A1
	FITNESS WORLD	Haines & Company	Image pg. A1
	I B MARKET&LIQUOR	Haines & Company	Image pg. A1
1992	Golds Gym Southbay	PACIFIC BELL WHITE PAGES	

753 13TH ST

Year	Uses	Source
2006	SHRYACKGreg	Haines Company, Inc.
1960	Decapo G	The Pacific Telephone Telegraph Co.

760 13TH ST

Year	Uses	Source	
2006	1 B LAUNDRY	Haines Company, Inc.	
2000	I B LAUNDRY	Haines & Company	Image pg. A1
1992	IBLaunderland No S	PACIFIC BELL WHITE PAGES	

761 13TH ST

Year	Uses	Source	
2006	No Current Listing	Haines Company, Inc.	
2000	No Current Listing	Haines & Company	Image pg. A1
1960	Owens Lonzo M	The Pacific Telephone Telegraph Co.	

762 13TH ST

Year	Uses	Source	
2006	LIBERTYCALL	Haines Company, Inc.	
	EMBROIDERY WECARE	Haines Company, Inc.	
	CLEANERS	Haines Company, Inc.	
	ANGIS CLEANERS	Haines Company, Inc.	
2000	ANGIS CLEANERS	Haines & Company	Image pg. A1
1992	FAMILY CLE AN E RS	PACIFIC BELL WHITE PAGES	

763 13TH ST

Year	Uses	Source
2006	MARTINEZMichael	Haines Company, Inc.

FINDINGS

764 13TH ST

Year	Uses	Source	
2006	MEXICO	Haines Company, Inc.	
	COCKTELERIAS	Haines Company, Inc.	
1992	Rositas Mexican Food	PACIFIC BELL WHITE PAGES	
	Roske Alfred & Mildred	PACIFIC BELL WHITE PAGES	
	Roskin Saul & Hannah	PACIFIC BELL WHITE PAGES	
	Rosko J	PACIFIC BELL WHITE PAGES	
	Roslval Edward J	PACIFIC BELL WHITE PAGES	

766 13TH ST

Year	Uses	Source	
2006	THRIFT	Haines Company, Inc.	
1992	Astro Link	PACIFIC BELL WHITE PAGES	
	Astro Fun Center	PACIFIC BELL WHITE PAGES	
	Astro Guard Burglar Alarms	PACIFIC BELL WHITE PAGES	
	Astro Jump Of California	PACIFIC BELL WHITE PAGES	

769 13TH ST

Year	Uses	Source	
2006	LEDESMA Gabriela	Haines Company, Inc.	
	SERVICES	Haines Company, Inc.	
	GLACCOUNTING	Haines Company, Inc.	
1992	Hahenberg Carl	PACIFIC BELL WHITE PAGES	
1960	Sears Ellenor P	The Pacific Telephone Telegraph Co.	

770 13TH ST

Year	Uses	Source	
2006	FAMILY	Haines Company, Inc.	
	HAIRCUTTERS	Haines Company, Inc.	
2000	FAMILY HAIRCUTTERS	Haines & Company	Image pg. A1

771 13TH ST

Year	Uses	Source	
2006	ADVANCETIRE	Haines Company, Inc.	
	SALES IMPORTTIRE	Haines Company, Inc.	
2000	ADVANCETIRESALES	Haines & Company	Image pg. A1
	IMPORTTIRE	Haines & Company	Image pg. A1

FINDINGS

772 13TH ST

Year	Uses	Source	
2006	ECONOLBE NTNE&	Haines Company, Inc.	
	BRKS STH BAY	Haines Company, Inc.	
2000	ECONO LUSE N TUNE	Haines & Company	Image pg. A1
1992	South Bay	PACIFIC BELL WHITE PAGES	

775 13TH ST

Year	Uses	Source	
2006	IBSCRAPBOOKING	Haines Company, Inc.	
2000	HOLLY REAL ESTATE	Haines & Company	Image pg. A1
1992	Property Management	PACIFIC BELL WHITE PAGES	
1960	WATERS ADELA C Holly Real Estate	The Pacific Telephone Telegraph Co.	
	Waters Adela C	The Pacific Telephone Telegraph Co.	
	HOLLY REAL ESTATE	The Pacific Telephone Telegraph Co.	

784 13TH ST

Year	Uses	Source	
2000	No Current Listing	Haines & Company	Image pg. A1

803 13TH ST

Year	Uses	Source	
2000	No Current Listing	Haines & Company	Image pg. A1

807 13TH ST

Year	Uses	Source	
2006	VACA Henry	Haines Company, Inc.	
1960	Chapman Richard L	The Pacific Telephone Telegraph Co.	

808 13TH ST

Year	Uses	Source	
2006	IMPRL BCH MTR	Haines Company, Inc.	
	IMPERL BEACH	Haines Company, Inc.	
	MORTUARY PINKHAM MITCHELL	Haines Company, Inc.	
2000	IMPERL BCH	Haines & Company	Image pg. A1
	MORTUARY	Haines & Company	Image pg. A1
	PINKHAMMITCHELLIMP	Haines & Company	Image pg. A1
	BCH MTRY	Haines & Company	Image pg. A1
1992	Imperial Beach Mortuary	PACIFIC BELL WHITE PAGES	
	PINKHAM MITCHE LL IMPE RIAL BE ACH MORTUARY	PACIFIC BELL WHITE PAGES	

Year	Uses	Source
1992	Smith Kevin	PACIFIC BELL WHITE PAGES

833 13TH ST

Year	Uses	Source
2006	DAGANGSheryl	Haines Company, Inc.
	a RICKETTSAarn	Haines Company, Inc.
	MCNEL Kenneth	Haines Company, Inc.
	NELSON Gil	Haines Company, Inc.

14th St

809 14th St

Year	Uses	Source
2014	FINE AWNINGS	EDR Digital Archive
2010	FINE AWNINGS	EDR Digital Archive

14TH ST

809 14TH ST

Year	Uses	Source	
2006	ALCARAZRuben	Haines Company, Inc.	
2000	No Current Listing	Haines & Company	Image pg. A2

820 14TH ST

Year	Uses	Source	
2006	RODRIGUEZ Esther	Haines Company, Inc.	
2000	RODRIGUEZEsther L	Haines & Company	Image pg. A2

14th St

821 14th St

Year	Uses	Source
2014	SURREAL CLEANING COMPANY	EDR Digital Archive
2010	PONCE ORGANIC SUPPLEMENTS MORE	EDR Digital Archive

14TH ST

821 14TH ST

Year	Uses	Source
2006	GARCIASaul	Haines Company, Inc.

FINDINGS

Year	Uses	Source	
2000	JUAREZRudolph Z	Haines & Company	Image pg. A2

831 14TH ST

Year	Uses	Source	
2006	GUERREROROlando	Haines Company, Inc.	

833 14TH ST

Year	Uses	Source	
2006	GUERREROROlando	Haines Company, Inc.	
2000	No Current Listing	Haines & Company	Image pg. A2

836 14TH ST

Year	Uses	Source	
2006	FLORESAraceli	Haines Company, Inc.	
2000	FLORES Jesus N	Haines & Company	Image pg. A2

837 14TH ST

Year	Uses	Source	
2006	o TALAVERAJesus	Haines Company, Inc.	
2000	OTALAVERA Jesus	Haines & Company	Image pg. A2

839 14TH ST

Year	Uses	Source	
2006	No Current Listing	Haines Company, Inc.	
2000	No Current Listing	Haines & Company	Image pg. A2

843 14TH ST

Year	Uses	Source	
2006	Cados	Haines Company, Inc.	
	VANDENEEDEN	Haines Company, Inc.	
2000	VANOENEEDENPater	Haines & Company	Image pg. A2

846 14TH ST

Year	Uses	Source	
2006	JONES John	Haines Company, Inc.	
2000	No Current Listing	Haines & Company	Image pg. A2

851 14TH ST

Year	Uses	Source	
2006	TORRES Nicolas J	Haines Company, Inc.	
	SOLORZANO Linda	Haines Company, Inc.	

FINDINGS

Year	Uses	Source	
2000	No Current Listing	Haines & Company	Image pg. A2

856 14TH ST

Year	Uses	Source	
2006	e LOPEZAlfonso	Haines Company, Inc.	
2000	LOPEZAlfonso	Haines & Company	Image pg. A2

859 14TH ST

Year	Uses	Source	
2006	RICHARDSON Edwin	Haines Company, Inc.	
2000	No Current Listing	Haines & Company	Image pg. A2

867 14TH ST

Year	Uses	Source	
2006	o DORADOCartos	Haines Company, Inc.	
2000	ROMAN Emesto	Haines & Company	Image pg. A2

875 14TH ST

Year	Uses	Source	
2006	GARCIAOmar	Haines Company, Inc.	
2000	No Current Listing	Haines & Company	Image pg. A2

15TH ST

804 15TH ST

Year	Uses	Source	
2006	PEMBERTONKenny	Haines Company, Inc.	
2000	KINZCarl H	Haines & Company	Image pg. A2

805 15TH ST

Year	Uses	Source	
2006	SLAGLEJack	Haines Company, Inc.	

816 15TH ST

Year	Uses	Source	
2006	a ROMEROCesar	Haines Company, Inc.	
2000	No Current Listing	Haines & Company	Image pg. A2

FINDINGS

15th St

817 15th St

Year	Uses	Source	
2014	VICTOR MADRIGAL	EDR Digital Archive	
2010	VICTOR MADRIGAL	EDR Digital Archive	
	C&M TRANSPORTATION & EQUIPMENT	EDR Digital Archive	

15TH ST

817 15TH ST

Year	Uses	Source	
2006	TRANSPORTATION MADRAGALVctor	Haines Company, Inc.	
	C&M	Haines Company, Inc.	
2000	MADRAGALVIclor	Haines & Company	Image pg. A2
	MADRAGALCr Islina	Haines & Company	Image pg. A2

828 15TH ST

Year	Uses	Source	
2006	BRADLEY Lonnle R	Haines Company, Inc.	
2000	No Current Listing	Haines & Company	Image pg. A2

829 15TH ST

Year	Uses	Source	
2006	MYERS Kim	Haines Company, Inc.	
2000	MYERS K L	Haines & Company	Image pg. A2
	MYERS GP	Haines & Company	Image pg. A2

15th St

840 15th St

Year	Uses	Source	
2014	FARRINGTON INTERNATIONAL	EDR Digital Archive	
2010	FARRINGTON INTERNATIONAL	EDR Digital Archive	

15TH ST

840 15TH ST

Year	Uses	Source	
2006	DOMINGUEZRory	Haines Company, Inc.	
2000	HERBERT Lilian	Haines & Company	Image pg. A2

FINDINGS

841 15TH ST

Year	Uses	Source	
2006	BRUSTMAKERJas S	Haines Company, Inc.	
2000	BRUSTMAKERJas S	Haines & Company	Image pg. A2

852 15TH ST

Year	Uses	Source	
2006	CASTILLO Patrici	Haines Company, Inc.	
2000	CASTILLO Victor	Haines & Company	Image pg. A2
	CASTILLO Patricia	Haines & Company	Image pg. A2

853 15TH ST

Year	Uses	Source	
2006	LEXOWPhilip	Haines Company, Inc.	
2000	No Current Listing	Haines & Company	Image pg. A2

865 15TH ST

Year	Uses	Source
2006	ENDSLEY James	Haines Company, Inc.

874 15TH ST

Year	Uses	Source	
2006	a MACHUCAEdwin	Haines Company, Inc.	
2000	GILLIAMAR	Haines & Company	Image pg. A2

876 15TH ST

Year	Uses	Source	
2006	BELL Paul	Haines Company, Inc.	
2000	No Current Listing	Haines & Company	Image pg. A2

877 15TH ST

Year	Uses	Source
2006	PIERCEBrert B	Haines Company, Inc.
	WRIGHT Clifford	Haines Company, Inc.

888 15TH ST

Year	Uses	Source
2006	o GROVEJack	Haines Company, Inc.

889 15TH ST

Year	Uses	Source
2006	CASHDaniel	Haines Company, Inc.

FINDINGS

903 15TH ST

Year	Uses	Source	
2006	PRAZAKElden	Haines Company, Inc.	
2000	PRAZAKElden	Haines & Company	Image pg. A2

904 15TH ST

Year	Uses	Source	
2006	RICHARDSONWJ	Haines Company, Inc.	
2000	RICHARDSONWJ	Haines & Company	Image pg. A2

16TH ST

741 16TH ST

Year	Uses	Source	
2000	No Current Listing	Haines & Company	Image pg. A3

743 16TH ST

Year	Uses	Source	
2006	EISENMANN Kenneth	Haines Company, Inc.	
2000	No Current Listing	Haines & Company	Image pg. A3

744 16TH ST

Year	Uses	Source	
2000	No Current Listing	Haines & Company	Image pg. A3

750 16TH ST

Year	Uses	Source	
2006	CHANGMei	Haines Company, Inc.	
2000	CHANG Mel Y	Haines & Company	Image pg. A3

761 16TH ST

Year	Uses	Source	
2006	GAITAN Dolores	Haines Company, Inc.	
2000	OGAITAN Dolores	Haines & Company	Image pg. A3

762 16TH ST

Year	Uses	Source	
2006	BONNETT Ralph	Haines Company, Inc.	
2000	BONNETTPeggie M	Haines & Company	Image pg. A3

FINDINGS

16th St

774 16th St

Year	Uses	Source	
2014	LEAGUE UNTD LTIN AMRCN CTIZENS	EDR Digital Archive	
2010	LEAGUE UNTD LTIN AMRCN CTIZENS	EDR Digital Archive	

16TH ST

774 16TH ST

Year	Uses	Source	
2006	a ESTRADA Horace	Haines Company, Inc.	
2000	ESTRADA Horace B 00 a	Haines & Company	Image pg. A3

786 16TH ST

Year	Uses	Source	
2006	GARCIAJuan	Haines Company, Inc.	
2000	JACKSON Awdray M	Haines & Company	Image pg. A3

808 16TH ST

Year	Uses	Source	
2006	PERRY John	Haines Company, Inc.	
2000	PERRYS	Haines & Company	Image pg. A3

820 16TH ST

Year	Uses	Source	
2006	ORTEGA Javier	Haines Company, Inc.	
2000	ORTEGAJavler R	Haines & Company	Image pg. A3

839 16TH ST

Year	Uses	Source	
2006	RISKO Theodore	Haines Company, Inc.	
2000	RISKOTed	Haines & Company	Image pg. A3

16th St

843 16th St

Year	Uses	Source
2010	J35U5	EDR Digital Archive

FINDINGS

16TH ST

843 16TH ST

Year	Uses	Source	
2006	SAHAGUN Michelle	Haines Company, Inc.	
2000	GILLEY Calhedrne	Haines & Company	Image pg. A3

857 16TH ST

Year	Uses	Source	
2006	PALACIOS Eduardo	Haines Company, Inc.	
	MEDINA Claudia	Haines Company, Inc.	
2000	MUNOZJos B	Haines & Company	Image pg. A3

864 16TH ST

Year	Uses	Source	
2006	MARTINEZ Matas	Haines Company, Inc.	
2000	MARTINEZ Matlias M	Haines & Company	Image pg. A3

876 16TH ST

Year	Uses	Source
2006	MENDEZ Frank	Haines Company, Inc.

18 F

703 18 F

Year	Uses	Source
1956	LAW MILDRED E MRS	R. L. Polk & Co.

706 18 F

Year	Uses	Source
1956	PARKEY GUSSIE MRS 0 77 W	R. L. Polk & Co.

708 18 F

Year	Uses	Source
1956	BINKLEY MARVIN T 1484 R	R. L. Polk & Co.

736 18 F

Year	Uses	Source
1956	DAVIS JOHN P 0 415 W	R. L. Polk & Co.

FINDINGS

740 18 F

Year	Uses	Source
1956	VACANT	R. L. Polk & Co.

754 18 F

Year	Uses	Source
1956	PATRICK JOSEPH R AG	R. L. Polk & Co.

780 18 F

Year	Uses	Source
1956	FASIG MACH & TOOL CO	R. L. Polk & Co.

798 18 F

Year	Uses	Source
1956	CALIF GENL INC AG	R. L. Polk & Co.

18TH

719 18TH

Year	Uses	Source
1921	Wurzburg M appr Modern Machine Co r	San Diego Directory Co. Inc.

721 18TH

Year	Uses	Source
1921	Peterson Walter E Mamie A carp h	San Diego Directory Co. Inc.
	Peterson Geo D r	San Diego Directory Co. Inc.

731 18TH

Year	Uses	Source
1921	Ball Orville B mach r	San Diego Directory Co. Inc.
	Ball Jas L storekpr Spreckels Cos r	San Diego Directory Co. Inc.
	Brickey Emmett F Effie L brklyr h	San Diego Directory Co. Inc.
	Foster Fredk P Ruth B U S N h	San Diego Directory Co. Inc.

737 18TH

Year	Uses	Source
1921	Dodd John E Winifred plumber	San Diego Directory Co. Inc.

738 18TH

Year	Uses	Source
1921	Hoopes Wm W clk Am Ry Exp r	San Diego Directory Co. Inc.
	Hoopes Wm W Jennie elk h	San Diego Directory Co. Inc.

FINDINGS

Year	Uses	Source
1921	Smith Albt J pkr r	San Diego Directory Co. Inc.
	Smith Arnold pkr r	San Diego Directory Co. Inc.

744 18TH

Year	Uses	Source
1921	Smith Harry I foremn Naval Air Sta r	San Diego Directory Co. Inc.
	Smith Horvey I Fannie ship smith Naval Air Sta h	San Diego Directory Co. Inc.

753 18TH

Year	Uses	Source
1921	Kettering Harry Bertha mgr Independent Stage Line h	San Diego Directory Co. Inc.
	Kuteny Harvey E auto opr Pickwick Stages r	San Diego Directory Co. Inc.

805 18TH

Year	Uses	Source
1921	Mc Kean Nellie r	San Diego Directory Co. Inc.
	Mc Kean Anna E wid W C h	San Diego Directory Co. Inc.

821 18TH

Year	Uses	Source
1921	Evans Don E Anna janitor Spreckels Bldg h	San Diego Directory Co. Inc.

823 18TH

Year	Uses	Source
1921	Payne Thos B Nora E janitor Lincoln School h	San Diego Directory Co. Inc.

836 18TH

Year	Uses	Source
1921	Bradt Chas A Syrena J bkpr Mount Hope Cemetery h	San Diego Directory Co. Inc.

860 18TH

Year	Uses	Source
1921	Strickler Louisa Mrs r	San Diego Directory Co. Inc.
	Stradley Benj W Susie M meat ctr Youngs Market h	San Diego Directory Co. Inc.

FINDINGS

868 18TH

Year	Uses	Source	
1921	Purcell Thos P mech Bowen & Ettelson r	San Diego Directory Co. Inc.	
	Purcell Stephen J elk Hazard Gould & Co r	San Diego Directory Co. Inc.	
	Purcell Maize clk Monarch Drug Co r	San Diego Directory Co. Inc.	
	Purcell Kate wid M J h	San Diego Directory Co. Inc.	

900 18TH

Year	Uses	Source
1921	Forshey Jas M Pearle Forshey & Wagner h	San Diego Directory Co. Inc.

907 18TH

Year	Uses	Source
1921	Emery Arthur H Ethel steamftr b	San Diego Directory Co. Inc.

18TH WW

725 18TH WW

Year	Uses	Source
1956	LITTLE MEXICO RESTR AGR	R. L. Polk & Co.

18TH GROCERIES

855 18TH GROCERIES

Year	Uses	Source
1921	J B De Woody Gen Supt Office	San Diego Directory Co. Inc.

18TH ST

712 18TH ST

Year	Uses	Source
1992	Sayerath Phenglavanh	PACIFIC BELL WHITE PAGES

717 18TH ST

Year	Uses	Source	
1952	Vacant	R. L. Polk & Co. of California	Image pg. A43
1948	Young H B	San Diego Directory Co.	Image pg. A44
1945	Mc Kee Chas Y r	San Diego Directory Co.	
1943	AMc Kee C Y	San Diego Directory Co.	Image pg. A46

FINDINGS

719 18TH ST

Year	Uses	Source	
1955	Mc Nutt J A	R. L. Polk & Co.	
1952	Mc Nutt J A	R. L. Polk & Co. of California	Image pg. A43
1948	Mc Nutt J A	San Diego Directory Co.	Image pg. A44
1945	Mc Nutt J A r	San Diego Directory Co.	
1943	AMc Nutt J A	San Diego Directory Co.	Image pg. A46
1938	Mc Nutt JA	San Diego Directory Co.	Image pg. A48
1933	Mc Nutt J A	San Diego Directory Co.	Image pg. A50
1927	Ullery E H	San Diego Directory Co.	Image pg. A51
	Frings E E Mrs	San Diego Directory Co.	Image pg. A51

721 18TH ST

Year	Uses	Source	
1955	Mc Kee Chas Y	R. L. Polk & Co.	
1952	Mc Kee M L Mrs	R. L. Polk & Co. of California	Image pg. A43
1948	Mc Kee C Y	San Diego Directory Co.	Image pg. A44
1945	Moorhouse John G r	San Diego Directory Co.	
1943	Moorehouse Martha Mrs	San Diego Directory Co.	Image pg. A46
1938	AThomas G H	San Diego Directory Co.	Image pg. A48
1933	Thomas G H	San Diego Directory Co.	Image pg. A50
1927	Dopp G G	San Diego Directory Co.	Image pg. A51
1907	Quinn Mercer S Shute Ryan & Quinn h	San Diego Directory Co.	

723 18TH ST

Year	Uses	Source	
1938	Berk SW	San Diego Directory Co.	Image pg. A48
1933	Vacant	San Diego Directory Co.	Image pg. A50
1927	Huyck Allen	San Diego Directory Co.	Image pg. A51

725 18TH ST

Year	Uses	Source	
2006	No Current Listing	Haines Company, Inc.	
2000	ARREDONDORobe No	Haines & Company	Image pg. A4
1992	Arredondo T T.....	PACIFIC BELL WHITE PAGES	
	Arredondo S .S...	PACIFIC BELL WHITE PAGES	
	Arredondo Roberto	PACIFIC BELL WHITE PAGES	
1961	Meyers Helen I Mrs	R. L. Polk & Co.	Image pg. A29
1907	Beyer Adolf mach engr S D Patent Brokers r	San Diego Directory Co.	

FINDINGS

727 18TH ST

Year	Uses	Source	
2006	No Current Listing	Haines Company, Inc.	
2000	No Current Listing	Haines & Company	Image pg. A4
1992	Santana Micaela	PACIFIC BELL WHITE PAGES	
1961	De Langhe Maurice	R. L. Polk & Co.	Image pg. A29
1960	Surls Clarence L	The Pacific Telephone Telegraph Co.	
1907	Thrall Edith E housekpr	San Diego Directory Co.	
	h	San Diego Directory Co.	
	Powell Ruth E wid Geo W dry gds	San Diego Directory Co.	
	Crook Margaret r	San Diego Directory Co.	
1903	Powell George W h	San Diego Directory Co.	

731 18TH ST

Year	Uses	Source	
1955	Brady W E	R. L. Polk & Co.	
	Gummins Fred E	R. L. Polk & Co.	
	Heil Agnes	R. L. Polk & Co.	
1952	Brady W E	R. L. Polk & Co. of California	Image pg. A43
	Morrison J B	R. L. Polk & Co. of California	Image pg. A43
	Touchton R J	R. L. Polk & Co. of California	Image pg. A43
1948	Brady W E	San Diego Directory Co.	Image pg. A44
	Pedersen Clifford	San Diego Directory Co.	Image pg. A44
	Townsend F W	San Diego Directory Co.	Image pg. A44
1943	Brady W E	San Diego Directory Co.	Image pg. A46
	Van Rheen J A	San Diego Directory Co.	Image pg. A46
1938	Cowart John	San Diego Directory Co.	Image pg. A48
	Malles D J	San Diego Directory Co.	Image pg. A48
	Pickett F H	San Diego Directory Co.	Image pg. A48
1933	Mc Kee C Y o f	San Diego Directory Co.	Image pg. A50
1927	Foster F P	San Diego Directory Co.	Image pg. A51
	Mc Kee C Y	San Diego Directory Co.	Image pg. A51

734 18TH ST

Year	Uses	Source	
1952	Williams J C	R. L. Polk & Co. of California	Image pg. A43
1948	Williams J C	San Diego Directory Co.	Image pg. A44
1943	Agnew G A	San Diego Directory Co.	Image pg. A46
1938	ACruinp L M	San Diego Directory Co.	Image pg. A48
1933	Cottrell Reginald	San Diego Directory Co.	Image pg. A50

FINDINGS

Year	Uses	Source	
1927	Cottrell Wm	San Diego Directory Co.	Image pg. A51

736 18TH ST

Year	Uses	Source	
2006	No Current Listing	Haines Company, Inc.	
2000	No Current Listing	Haines & Company	Image pg. A4
1961	Galbreath Jesse B	R. L. Polk & Co.	Image pg. A29
1960	Galbrath Jesse	The Pacific Telephone Telegraph Co.	
1952	Vacant	R. L. Polk & Co. of California	Image pg. A43
1948	Hoag C B	San Diego Directory Co.	Image pg. A44
1945	Harvalis S r	San Diego Directory Co.	
1943	AHarvalls Saml	San Diego Directory Co.	Image pg. A46
1938	Warner Claude	San Diego Directory Co.	Image pg. A48
1933	Hayward Robt	San Diego Directory Co.	Image pg. A50
1927	Ragsdale Lily Mrs	San Diego Directory Co.	Image pg. A51

737 18TH ST

Year	Uses	Source	
1955	Fleming Howard	R. L. Polk & Co.	
1952	Fleming Minnie Mrs	R. L. Polk & Co. of California	Image pg. A43
1948	Fleming H H	San Diego Directory Co.	Image pg. A44
1945	Fleming Howard r	San Diego Directory Co.	
1943	AFleming H H	San Diego Directory Co.	Image pg. A46
1938	ADodd J B plmbr	San Diego Directory Co.	Image pg. A48
1933	Dodd J E plmbr o	San Diego Directory Co.	Image pg. A50
1927	Dodd J E	San Diego Directory Co.	Image pg. A51
1907	Schlatter Luella steno Fintzelberg & Steinmetz r	San Diego Directory Co.	
	Schlatter Maggie M student State Normal Sch r	San Diego Directory Co.	
	Slaughter Mrs Mary h	San Diego Directory Co.	
1903	Ross August N h	San Diego Directory Co.	
	Ross Ellen r	San Diego Directory Co.	

738 18TH ST

Year	Uses	Source	
2006	SOSATimothy	Haines Company, Inc.	
2000	SPECHTAgnes M	Haines & Company	Image pg. A4
1961	Dillon Donald	R. L. Polk & Co.	Image pg. A29
1955	Hoopes Doris Lee	R. L. Polk & Co.	

FINDINGS

Year	Uses	Source	
1952	Hoopes Arth	R. L. Polk & Co. of California	Image pg. A43
1948	Hoopes Arth	San Diego Directory Co.	Image pg. A44

744 18TH ST

Year	Uses	Source	
1955	Smith Arnold	R. L. Polk & Co.	
1952	Smith Arnold	R. L. Polk & Co. of California	Image pg. A43
1948	Smith Arnold	San Diego Directory Co.	Image pg. A44
	Hoopes W W	San Diego Directory Co.	Image pg. A44
1945	Smith Arnold r	San Diego Directory Co.	
1943	Smith Arnold	San Diego Directory Co.	Image pg. A46
1938	ASmith Arnold o	San Diego Directory Co.	Image pg. A48
	Hoopes W W	San Diego Directory Co.	Image pg. A48
1933	Smith Arnold uo	San Diego Directory Co.	Image pg. A50
	Hoopes W W	San Diego Directory Co.	Image pg. A50
1927	Hoopes W W	San Diego Directory Co.	Image pg. A51

745 18TH ST

Year	Uses	Source	
2000	No Current Listing	Haines & Company	Image pg. A4

752 18TH ST

Year	Uses	Source	
1955	Wesley Jesty A Mrs	R. L. Polk & Co.	
1952	Wesley J A Mrs	R. L. Polk & Co. of California	Image pg. A43
1948	Wesley L G	San Diego Directory Co.	Image pg. A44
1943	Wesley L G	San Diego Directory Co.	Image pg. A46
1938	AJohnson Orville	San Diego Directory Co.	Image pg. A48

753 18TH ST

Year	Uses	Source	
1955	Hancey Douglas A	R. L. Polk & Co.	
1952	Hancey D A	R. L. Polk & Co. of California	Image pg. A43
1948	Prater Chas	San Diego Directory Co.	Image pg. A44
1945	Taylor Ermain Mrs r	San Diego Directory Co.	
1943	Lang R J	San Diego Directory Co.	Image pg. A46
1938	BFleming H H	San Diego Directory Co.	Image pg. A48
1933	Fleming HE H	San Diego Directory Co.	Image pg. A50
1927	Karn H E	San Diego Directory Co.	Image pg. A51
1907	Abrahams Albt printer H W Hildreth r	San Diego Directory Co.	

Year	Uses	Source	
1907	Abrahams Mrs Emily h	San Diego Directory Co.	
	Abrahams Raymond student r	San Diego Directory Co.	
	Abrahams Rose steno Elmer M Hill r	San Diego Directory Co.	
	Abrahams Saul cigar mkr A Sensenbrenner h	San Diego Directory Co.	
1903	Denton Carrie C wid George N h	San Diego Directory Co.	

755 18TH ST

Year	Uses	Source	
1955	Enriquez B M	R. L. Polk & Co.	
1952	Cole P M Mrs	R. L. Polk & Co. of California	Image pg. A43
	Reedy J C	R. L. Polk & Co. of California	Image pg. A43
	Enriquez B M	R. L. Polk & Co. of California	Image pg. A43
1948	Cole C L	San Diego Directory Co.	Image pg. A44
1943	Parker R D	San Diego Directory Co.	Image pg. A46
1938	Banta Chester	San Diego Directory Co.	Image pg. A48
	Schumaker Henry	San Diego Directory Co.	Image pg. A48
1933	Carter W E	San Diego Directory Co.	Image pg. A50
	Schweitzer Hugo	San Diego Directory Co.	Image pg. A50
	Thall Lawrence	San Diego Directory Co.	Image pg. A50
1927	Brown Thos	San Diego Directory Co.	Image pg. A51

765 18TH ST

Year	Uses	Source	
2006	CASIL Susan	Haines Company, Inc.	
2000	No Current Listing	Haines & Company	Image pg. A4
1992	Tan Joseph	PACIFIC BELL WHITE PAGES	

769 18TH ST

Year	Uses	Source	
2006	No Current Listing	Haines Company, Inc.	
2000	No Current Listing	Haines & Company	Image pg. A4

18th St

785 18th St

Year	Uses	Source
2014	SAN DIEGO JACUZZI REPAIR	EDR Digital Archive

FINDINGS

18TH ST

785 18TH ST

Year	Uses	Source	
1992	Cueva Acsencion	PACIFIC BELL WHITE PAGES	

787 18TH ST

Year	Uses	Source	
2006	VICTORINOMana A	Haines Company, Inc.	
	VICTORINO Maria D	Haines Company, Inc.	

789 18TH ST

Year	Uses	Source	
2006	GUTIERREZMaria E	Haines Company, Inc.	
2000	MAROUEZNorma	Haines & Company	Image pg. A4
1992	Gutierrer Maria Elena	PACIFIC BELL WHITE PAGES	

791 18TH ST

Year	Uses	Source	
2006	No Current Listing	Haines Company, Inc.	
2000	MENDIRIL Rosa	Haines & Company	Image pg. A4
1961	Wasson Henry I	R. L. Polk & Co.	Image pg. A29
1955	Taylor E E	R. L. Polk & Co.	

792 18TH ST

Year	Uses	Source	
2006	MUNOZ Santiago	Haines Company, Inc.	
2000	No Current Listing	Haines & Company	Image pg. A4
1961	Eatmon Jerry D	R. L. Polk & Co.	Image pg. A29
1960	Zajicek John J	The Pacific Telephone Telegraph Co.	
1955	Mc Laughlin J B	R. L. Polk & Co.	

798 18TH ST

Year	Uses	Source	
2000	No Current Listing	Haines & Company	Image pg. A4

18th St

804 18th St

Year	Uses	Source	
2010	AMBER FARSON	EDR Digital Archive	

FINDINGS

18TH ST

805 18TH ST

Year	Uses	Source	
1907	Burke Nora h	San Diego Directory Co.	
1903	Mc Guire James K C stone cutter h	San Diego Directory Co.	
	Burk Nora housekpr	San Diego Directory Co.	

815 18TH ST

Year	Uses	Source	
2006	Modesto	Haines Company, Inc.	
	SAGMAQUEN	Haines Company, Inc.	
2000	SAGMAQUENModasto	Haines & Company	Image pg. A4
1992	Sagmaquen Modesto S	PACIFIC BELL WHITE PAGES	
	Sagnella MA.	PACIFIC BELL WHITE PAGES	
1961	Chapman Floyd V	R. L. Polk & Co.	Image pg. A29
1960	Chapman Dorothea Manke	The Pacific Telephone Telegraph Co.	
1955	Chapman Dorothea Manke	R. L. Polk & Co.	

821 18TH ST

Year	Uses	Source
1907	Mordenhauel Robt elec h	San Diego Directory Co.
	Moldenhauer Robt C A clk Russ L & M Co r	San Diego Directory Co.
1903	Edwards Charles E painter r	San Diego Directory Co.
	Deem Nellie C wid Calvin h	San Diego Directory Co.
	Darragh Capitola wid John r	San Diego Directory Co.

833 18TH ST

Year	Uses	Source
1907	Lopez Rosendo C solr Peoples Cash Grocery h	San Diego Directory Co.
	Aldea Frank elk r	San Diego Directory Co.
1903	Lester Clinton clk Hamilton Bros h	San Diego Directory Co.

834 18TH ST

Year	Uses	Source	
1955	Zebley Sarah	R. L. Polk & Co.	
1952	Zebley Thos	R. L. Polk & Co. of California	Image pg. A43
1948	Zebley T J	San Diego Directory Co.	Image pg. A44

FINDINGS

835 18TH ST

Year	Uses	Source	
2006	MACHUCAJose	Haines Company, Inc.	
	CRUZ Dolores	Haines Company, Inc.	
2000	MACHUCAJose	Haines & Company	Image pg. A4
1992	Machuca Jose	PACIFIC BELL WHITE PAGES	
1961	Lowry Geo C	R. L. Polk & Co.	Image pg. A29

836 18TH ST

Year	Uses	Source	
1955	Delisi Sam	R. L. Polk & Co.	
1952	Delisi Saml	R. L. Polk & Co. of California	Image pg. A43
1948	Delisi Saml	San Diego Directory Co.	Image pg. A44
1945	Christopher C W r	San Diego Directory Co.	
1943	Christopher C W	San Diego Directory Co.	Image pg. A46
1938	ABradt Syrena Mrs	San Diego Directory Co.	Image pg. A48
1933	Tuggey Chas	San Diego Directory Co.	Image pg. A50
	Humphreys D G	San Diego Directory Co.	Image pg. A50
1927	Bradt C A	San Diego Directory Co.	Image pg. A51
1907	Killmer Martha J wid Geo r	San Diego Directory Co.	
	Bradt Olive K r	San Diego Directory Co.	
	Bradt Chas A bkpr C S Hardy h	San Diego Directory Co.	

838 18TH ST

Year	Uses	Source	
1955	Goins Thelbert N	R. L. Polk & Co.	
1952	Bocardo Rose L Mrs	R. L. Polk & Co. of California	Image pg. A43
	1/2 Correia J C	R. L. Polk & Co. of California	Image pg. A43
1948	Narvaez J G	San Diego Directory Co.	Image pg. A44
1943	Ramirez C L Mrs	San Diego Directory Co.	Image pg. A46

839 18TH ST

Year	Uses	Source	
2006	No Current Listing	Haines Company, Inc.	
2000	No Current Listing	Haines & Company	Image pg. A4
1952	Globe Furn Co whse	R. L. Polk & Co. of California	Image pg. A43

840 18TH ST

Year	Uses	Source	
1952	Eike H L	R. L. Polk & Co. of California	Image pg. A43
1948	Pierce Gean	San Diego Directory Co.	Image pg. A44

FINDINGS

Year	Uses	Source	
1943	Carri Mario	San Diego Directory Co.	Image pg. A46
1938	Shaver Floyd	San Diego Directory Co.	Image pg. A48
1933	Vacant	San Diego Directory Co.	Image pg. A50

841 18TH ST

Year	Uses	Source	
2006	No Current Listing	Haines Company, Inc.	
2000	OCHOAArrnida	Haines & Company	Image pg. A4
1952	Tweed G B	R. L. Polk & Co. of California	Image pg. A43

842 18TH ST

Year	Uses	Source	
2006	No Current Listing	Haines Company, Inc.	
2000	No Current Listing	Haines & Company	Image pg. A4
1992	Dugger David R& Ellen F	PACIFIC BELL WHITE PAGES	
	Dugger E.....	PACIFIC BELL WHITE PAGES	
	Dugger Faye M	PACIFIC BELL WHITE PAGES	
1961	Fugatt Lloyd V	R. L. Polk & Co.	Image pg. A29
1960	Dugger Jas N	The Pacific Telephone Telegraph Co.	
1955	Bocardo Roy	R. L. Polk & Co.	
1952	Hilderbrand G A	R. L. Polk & Co. of California	Image pg. A43
1948	Faith John	San Diego Directory Co.	Image pg. A45
1943	Overman Clyde	San Diego Directory Co.	Image pg. A46
1938	Shutt H A	San Diego Directory Co.	Image pg. A48
1933	Johnson G E	San Diego Directory Co.	Image pg. A50

843 18TH ST

Year	Uses	Source	
2006	No Current Listing	Haines Company, Inc.	
2000	No Current Listing	Haines & Company	Image pg. A4

844 18TH ST

Year	Uses	Source	
1952	Narvaez J G	R. L. Polk & Co. of California	Image pg. A43
1945	Bocardo Roy r	San Diego Directory Co.	
1943	Kilbourne Ruth	San Diego Directory Co.	Image pg. A46
1938	Underwood W R	San Diego Directory Co.	Image pg. A48
1933	Poulin Raymond	San Diego Directory Co.	Image pg. A50

FINDINGS

845 18TH ST

Year	Uses	Source	
2006	AMEZCUA Margarila	Haines Company, Inc.	
2000	ROSE Lloyd V	Haines & Company	Image pg. A4

847 18TH ST

Year	Uses	Source	
2006	BAEZGuillemio	Haines Company, Inc.	
	GONZALEZ Melissa F	Haines Company, Inc.	
2000	MERCARDO Misael R	Haines & Company	Image pg. A4

855 18TH ST

Year	Uses	Source	
1933	Mac Marr Stores whse	San Diego Directory Co.	Image pg. A50
1927	Hellers Inc gro & bakery	San Diego Directory Co.	Image pg. A51

859 18TH ST

Year	Uses	Source	
1961	Mc Ginnis Edw R	R. L. Polk & Co.	Image pg. A29
1960	Mc Ginnis Lucille H	The Pacific Telephone Telegraph Co.	
1955	Wright Roy L	R. L. Polk & Co.	

860 18TH ST

Year	Uses	Source	
1955	Hatton P M	R. L. Polk & Co.	
1952	Hatton P M	R. L. Polk & Co. of California	Image pg. A43
1948	Hatton P M	San Diego Directory Co.	Image pg. A45
1943	Montero J C	San Diego Directory Co.	Image pg. A46
1938	Montero Jesse	San Diego Directory Co.	Image pg. A48
1933	Stradley B W	San Diego Directory Co.	Image pg. A50
1927	Stradley B W	San Diego Directory Co.	Image pg. A51
1907	Christopher Albt B lab r	San Diego Directory Co.	
	Christopher John N student r	San Diego Directory Co.	
	Christopher Wm F harnessmkr Miller & Patterson h	San Diego Directory Co.	
1903	Andrew Daniel carp h	San Diego Directory Co.	

868 18TH ST

Year	Uses	Source	
1955	Sandefur M B	R. L. Polk & Co.	
1952	Sandefur G L	R. L. Polk & Co. of California	Image pg. A43

FINDINGS

Year	Uses	Source	
1948	Sondefur G L	San Diego Directory Co.	Image pg. A45
1945	Sandefur M B r	San Diego Directory Co.	
1943	Sandefur A A	San Diego Directory Co.	Image pg. A46
1938	Burton Eva Mrs	San Diego Directory Co.	Image pg. A48
	Bennett J C	San Diego Directory Co.	Image pg. A48
1933	S Henderson John	San Diego Directory Co.	Image pg. A50
1927	Purcell Kate Mrs	San Diego Directory Co.	Image pg. A51
1907	Purcell Thos P auto opr r	San Diego Directory Co.	
	Purcell Mary A r	San Diego Directory Co.	
	Purcell Kate A wid Michael h	San Diego Directory Co.	

900 18TH ST

Year	Uses	Source	
1955	Dalton Norman O	R. L. Polk & Co.	
1952	Low Zimmer Sophie Mrs	R. L. Polk & Co. of California	Image pg. A43
1948	Low Zimmer Bernard	San Diego Directory Co.	Image pg. A45
1945	Low Zimmer Bernard r	San Diego Directory Co.	
1943	ALow Zimmer Bernard	San Diego Directory Co.	Image pg. A46
1938	Formento F R	San Diego Directory Co.	Image pg. A48
1933	Dickey Arth	San Diego Directory Co.	Image pg. A50
1927	Cota E L	San Diego Directory Co.	Image pg. A51
1907	h	San Diego Directory Co.	
	KNOLES SAMUEL S attorney at law notary public U S Commissioner rm 11 Mc Kie Bldg	San Diego Directory Co.	

907 18TH ST

Year	Uses	Source	
1952	Burnett T G	R. L. Polk & Co. of California	Image pg. A43
	Colwell K H	R. L. Polk & Co. of California	Image pg. A43
	Eldridge W K	R. L. Polk & Co. of California	Image pg. A43
	Fitzgerald O E	R. L. Polk & Co. of California	Image pg. A43
	Robbins Dennis jr	R. L. Polk & Co. of California	Image pg. A43
	Sparks Theo	R. L. Polk & Co. of California	Image pg. A43
	Webber L P	R. L. Polk & Co. of California	Image pg. A43
1948	Boucher Kath Mrs	San Diego Directory Co.	Image pg. A45
	Cox L K	San Diego Directory Co.	Image pg. A45
1943	Runner Virginia	San Diego Directory Co.	Image pg. A46
1938	Deane Jeanne	San Diego Directory Co.	Image pg. A48
	Vick J A	San Diego Directory Co.	Image pg. A48

FINDINGS

Year	Uses	Source	
1938	Arguello Richd	San Diego Directory Co.	Image pg. A48
1933	Galpin Falice	San Diego Directory Co.	Image pg. A50
	Hudson John o	San Diego Directory Co.	Image pg. A50
1927	Biederman Ora Mrs	San Diego Directory Co.	Image pg. A51
1907	Donaldson Mason h	San Diego Directory Co.	
	Thearle Harry B h	San Diego Directory Co.	
1903	h	San Diego Directory Co.	
	Hutchins Wm A agt Equitable Life Ins Soc	San Diego Directory Co.	

19TH

727 19TH

Year	Uses	Source
1921	Wind Margt E with The Marston Co r	San Diego Directory Co. Inc.
	Wind Augusta wid Nicholas h	San Diego Directory Co. Inc.

729 19TH

Year	Uses	Source
1921	Sprinkle Michl Lou lab City Operating Dept h	San Diego Directory Co. Inc.

731 19TH

Year	Uses	Source
1921	Tomrell Fred C Lottie clk Whiting Mead Comi Co h	San Diego Directory Co. Inc.

734 19TH

Year	Uses	Source
1921	Kisinger Raymond clk Brunswig Drug Co r	San Diego Directory Co. Inc.
	Kisinger Permelia F wid J W r	San Diego Directory Co. Inc.
	Breuer Mamie F Mrs waiter A H Denison r	San Diego Directory Co. Inc.
	Breuer Albt E Mamie F cook U S Grant Hotel h	San Diego Directory Co. Inc.
	Kleyverstyn Herman Hendrine meatctr h	San Diego Directory Co. Inc.

735 19TH

Year	Uses	Source
1921	Putnam Chas T Bertha F sign painter h	San Diego Directory Co. Inc.

742 19TH

Year	Uses	Source
1921	Hord L B Mrs clk Whitney & Co r	San Diego Directory Co. Inc.

Year	Uses	Source
1921	Barthol Mary M wid S H h	San Diego Directory Co. Inc.

752 19TH

Year	Uses	Source
1921	Johnson Jas F Margt B painter	San Diego Directory Co. Inc.
	Hunsaker Ruth Mrs ticket aud Spreckels Cos r	San Diego Directory Co. Inc.

753 19TH

Year	Uses	Source
1921	Thorne Wim E Estella M h	San Diego Directory Co. Inc.

756 19TH

Year	Uses	Source
1921	Wind Arthur W Minnie L eng S D Steam Lndy h	San Diego Directory Co. Inc.

19TH ST

707 19TH ST

Year	Uses	Source	
1952	Roofener P B	R. L. Polk & Co. of California	Image pg. A43
1948	Ngip Mah	San Diego Directory Co.	Image pg. A45
1945	Sanborn C J r	San Diego Directory Co.	
1943	Sanborn C J	San Diego Directory Co.	Image pg. A47
1938	Hough C B	San Diego Directory Co.	Image pg. A49
1933	Law Douglas Co	San Diego Directory Co.	Image pg. A50
	Libby T N	San Diego Directory Co.	Image pg. A50
1927	Hardman Jno	San Diego Directory Co.	Image pg. A51

709 19TH ST

Year	Uses	Source	
1927	James J J Mrs	San Diego Directory Co.	Image pg. A51

714 19TH ST

Year	Uses	Source	
1961	Lammert Alvin O	R. L. Polk & Co.	Image pg. A29
1960	Wall Cecil M	The Pacific Telephone Telegraph Co.	

715 19TH ST

Year	Uses	Source
1955	Callas Pete	R. L. Polk & Co.

FINDINGS

Year	Uses	Source	
1952	Callas P P	R. L. Polk & Co. of California	Image pg. A43
1948	Callas P P	San Diego Directory Co.	Image pg. A45
1943	Robitzch J Q	San Diego Directory Co.	Image pg. A47

719 19TH ST

Year	Uses	Source	
1955	Corpis Louis G	R. L. Polk & Co.	
1952	Nicholson C J	R. L. Polk & Co. of California	Image pg. A43
	Madler Ellis	R. L. Polk & Co. of California	Image pg. A43
1948	Pappy Effie Mrs	San Diego Directory Co.	Image pg. A45
1943	Starr Ceo	San Diego Directory Co.	Image pg. A47

720 19TH ST

Year	Uses	Source	
1907	Silva Robt r	San Diego Directory Co.	
	Martinez Marcus agt Lower Cal Develop Co h	San Diego Directory Co.	

721 19TH ST

Year	Uses	Source	
1938	Vacant	San Diego Directory Co.	Image pg. A49
1933	Pepito N P	San Diego Directory Co.	Image pg. A50

727 19TH ST

Year	Uses	Source	
1955	Paluso P	R. L. Polk & Co.	
1952	Paluso Pietro	R. L. Polk & Co. of California	Image pg. A43
1948	Paluso Peter	San Diego Directory Co.	Image pg. A45
1943	Cooley J R	San Diego Directory Co.	Image pg. A47
1938	Cooley J R	San Diego Directory Co.	Image pg. A49
	West R A	San Diego Directory Co.	Image pg. A49
1933	Cooley J R	San Diego Directory Co.	Image pg. A50
1927	Cooley J R	San Diego Directory Co.	Image pg. A51

729 19TH ST

Year	Uses	Source	
1952	Johnson L E	R. L. Polk & Co. of California	Image pg. A43
	Denison B R	R. L. Polk & Co. of California	Image pg. A43
1948	Mixon Dorothy M	San Diego Directory Co.	Image pg. A45
1943	Gibson W L	San Diego Directory Co.	Image pg. A47

FINDINGS

Year	Uses	Source	
1938	Smith W I	San Diego Directory Co.	Image pg. A49
1933	Sanford Henry	San Diego Directory Co.	Image pg. A50
	Burgess Frank	San Diego Directory Co.	Image pg. A50
1927	Mdore J W	San Diego Directory Co.	Image pg. A51
	Osborn A G	San Diego Directory Co.	Image pg. A51

730 19TH ST

Year	Uses	Source
1907	Almond Wm D rancher h	San Diego Directory Co.
	Cornell Myrtle M r	San Diego Directory Co.
	Parker Edson E 0 Parker & Co h	San Diego Directory Co.
1903	Andrew Jessie r	San Diego Directory Co.
	Andrew Wmi carp h	San Diego Directory Co.

731 19TH ST

Year	Uses	Source	
1943	Townsend R E Mrs	San Diego Directory Co.	Image pg. A47
1938	Mitchell H I	San Diego Directory Co.	Image pg. A49
	Caldwell Murney Mrs	San Diego Directory Co.	Image pg. A49
1933	Castro Lawrence	San Diego Directory Co.	Image pg. A50
1927	Finney E S	San Diego Directory Co.	Image pg. A51

734 19TH ST

Year	Uses	Source	
1952	Haynes C A	R. L. Polk & Co. of California	Image pg. A43
	Ostrander E K Mrs	R. L. Polk & Co. of California	Image pg. A43
	Boris A J	R. L. Polk & Co. of California	Image pg. A43
1948	Ostrander E C	San Diego Directory Co.	Image pg. A45
	Barnes J M	San Diego Directory Co.	Image pg. A45
1945	Barnes J M r	San Diego Directory Co.	
1943	Barnes J M	San Diego Directory Co.	Image pg. A47
1938	Mudgett Leon	San Diego Directory Co.	Image pg. A49
	Klaverstyn Herman	San Diego Directory Co.	Image pg. A49
1933	Johnson Gust	San Diego Directory Co.	Image pg. A50
	Klaverstyn Herman	San Diego Directory Co.	Image pg. A50
1927	Johnson Emma Mrs	San Diego Directory Co.	Image pg. A51
	Kleverstyn Hermanos	San Diego Directory Co.	Image pg. A51

FINDINGS

735 19TH ST

Year	Uses	Source	
1945	Daw Robt W r	San Diego Directory Co.	
1943	ADaw Robt	San Diego Directory Co.	Image pg. A47
1938	Wakefield Arlcne Mrs	San Diego Directory Co.	Image pg. A49
1933	Vacant	San Diego Directory Co.	Image pg. A50
1927	Vacant	San Diego Directory Co.	Image pg. A51
1907	Kurtz Sami T driver Weston Creamery Co h	San Diego Directory Co.	

739 19TH ST

Year	Uses	Source
1907	Loudon Jas H real est h	San Diego Directory Co.
1903	Johnson Ida M stenogr Withington & Carter r	San Diego Directory Co.
	Johnson James A condr S D E Ry h	San Diego Directory Co.

740 19TH ST

Year	Uses	Source	
1952	Steadman D R	R. L. Polk & Co. of California	Image pg. A43
1948	Arnold Robt	San Diego Directory Co.	Image pg. A45
1943	Mott H R	San Diego Directory Co.	Image pg. A47
1938	Barnez J M	San Diego Directory Co.	Image pg. A49
1933	Barnes J M	San Diego Directory Co.	Image pg. A50
1927	Irving Jno	San Diego Directory Co.	Image pg. A51
	Irving C B	San Diego Directory Co.	Image pg. A51
1907	Sprague Jas B confy	San Diego Directory Co.	
	h	San Diego Directory Co.	
	Sprague Frances B clk J B Sprague r	San Diego Directory Co.	
1903	Haack Edward J comp Evening Tribune h	San Diego Directory Co.	

741 19TH ST

Year	Uses	Source	
1955	Alatorre Fermina Mrs	R. L. Polk & Co.	
1952	Atotane F G Mrs	R. L. Polk & Co. of California	Image pg. A43
	Garcia Oscar	R. L. Polk & Co. of California	Image pg. A43
1948	Garcia Oscar	San Diego Directory Co.	Image pg. A45

742 19TH ST

Year	Uses	Source
1955	Walters Bessie D	R. L. Polk & Co.

FINDINGS

Year	Uses	Source	
1952	Walters F G	R. L. Polk & Co. of California	Image pg. A43
1948	Walters F G	San Diego Directory Co.	Image pg. A45
1943	AWalters F G	San Diego Directory Co.	Image pg. A47
1938	AMc Kelvey G B	San Diego Directory Co.	Image pg. A49
1933	Vacant	San Diego Directory Co.	Image pg. A50
1927	Rowan R A	San Diego Directory Co.	Image pg. A51

745 19TH ST

Year	Uses	Source	
1955	Mann H R	R. L. Polk & Co.	
1952	Mann H R	R. L. Polk & Co. of California	Image pg. A43
1948	Mann H R	San Diego Directory Co.	Image pg. A45

750 19TH ST

Year	Uses	Source	
1955	Acosta Bert	R. L. Polk & Co.	
1952	Pelakai Henry	R. L. Polk & Co. of California	Image pg. A43
1938	SOA 5 Hudson Irene Mrs	San Diego Directory Co.	Image pg. A49
1933	Komins Sami	San Diego Directory Co.	Image pg. A50
1927	Weeks Ashley	San Diego Directory Co.	Image pg. A51

752 19TH ST

Year	Uses	Source	
1955	Holland H W	R. L. Polk & Co.	
1952	Carmona Esperanza	R. L. Polk & Co. of California	Image pg. A43
1948	Carmona Guillermo	San Diego Directory Co.	Image pg. A45
1943	Carmona Guillermo	San Diego Directory Co.	Image pg. A47
1938	Carmona Cuillermo	San Diego Directory Co.	Image pg. A49
1933	Vacant	San Diego Directory Co.	Image pg. A50
1927	Kilmer M W	San Diego Directory Co.	Image pg. A51

753 19TH ST

Year	Uses	Source	
1955	Rios Frederick	R. L. Polk & Co.	
1952	Rios Fredk	R. L. Polk & Co. of California	Image pg. A43
1948	Sullivan John	San Diego Directory Co.	Image pg. A45
1945	Henning G W r	San Diego Directory Co.	
1943	AHenning G m W	San Diego Directory Co.	Image pg. A47
1938	Henning Ci W	San Diego Directory Co.	Image pg. A49
1933	Vacant	San Diego Directory Co.	Image pg. A50

FINDINGS

Year	Uses	Source	
1927	Thorn E M Mrs	San Diego Directory Co.	Image pg. A51

756 19TH ST

Year	Uses	Source	
1955	Pierson Ione	R. L. Polk & Co.	
1952	Castillo C P Mrs	R. L. Polk & Co. of California	Image pg. A43
1948	Costillo Charlotte Mrs	San Diego Directory Co.	Image pg. A45
1938	Castillo A S	San Diego Directory Co.	Image pg. A49
1933	Weeks A A o	San Diego Directory Co.	Image pg. A50
1927	Woods R M Mrs	San Diego Directory Co.	Image pg. A51
	Townsend Rodney	San Diego Directory Co.	Image pg. A51

760 19TH ST

Year	Uses	Source	
1961	Provencio Patk	R. L. Polk & Co.	Image pg. A29

767 19TH ST

Year	Uses	Source	
1955	Trent Chas	R. L. Polk & Co.	
1952	Trent C N	R. L. Polk & Co. of California	Image pg. A43
1948	Trent C N	San Diego Directory Co.	Image pg. A45
1943	Gildard J M Mrs	San Diego Directory Co.	Image pg. A47
1938	Glldard Josephine Mrs	San Diego Directory Co.	Image pg. A49
1933	Clark Anna Mrs	San Diego Directory Co.	Image pg. A50
1927	Martin W H	San Diego Directory Co.	Image pg. A51
	Woods R M Mrs	San Diego Directory Co.	Image pg. A52

768 19TH ST

Year	Uses	Source	
1961	Miller Jas B	R. L. Polk & Co.	Image pg. A29
1960	Miller J B	The Pacific Telephone Telegraph Co.	

780 19TH ST

Year	Uses	Source	
1961	Crume Wm R	R. L. Polk & Co.	Image pg. A29

782 19TH ST

Year	Uses	Source	
1961	Byrd Calvin	R. L. Polk & Co.	Image pg. A29
1960	Byrd Calvin	The Pacific Telephone Telegraph Co.	

FINDINGS

827 19TH ST

Year	Uses	Source	
1955	Garland G G	R. L. Polk & Co.	
1952	Garland G G	R. L. Polk & Co. of California	Image pg. A43
1948	Garland G G	San Diego Directory Co.	Image pg. A45
1945	Garland G G r	San Diego Directory Co.	
1943	Mann S L	San Diego Directory Co.	Image pg. A47
1938	Mann S L	San Diego Directory Co.	Image pg. A49
1933	Mann S F	San Diego Directory Co.	Image pg. A50
1927	Dunham C F	San Diego Directory Co.	Image pg. A52

831 19TH ST

Year	Uses	Source	
1952	Schitterer H J watch repr	R. L. Polk & Co. of California	Image pg. A43
1948	Schitterer H J	San Diego Directory Co.	Image pg. A45
1943	Schitterer H J	San Diego Directory Co.	Image pg. A47
1938	Schitterer H J	San Diego Directory Co.	Image pg. A49
	Edwards Lillian Mrs	San Diego Directory Co.	Image pg. A49
1933	Schitterer H J	San Diego Directory Co.	Image pg. A50
1927	Schitterer H J	San Diego Directory Co.	Image pg. A52

832 19TH ST

Year	Uses	Source	
1952	Webster D B	R. L. Polk & Co. of California	Image pg. A43
1948	Deacon T M Mrs	San Diego Directory Co.	Image pg. A45
1943	Maskrey J E	San Diego Directory Co.	Image pg. A47
1938	Tavani Arth	San Diego Directory Co.	Image pg. A49
1933	Wilder Leon	San Diego Directory Co.	Image pg. A50
1927	Higdon Waltrude	San Diego Directory Co.	Image pg. A52

834 19TH ST

Year	Uses	Source	
1955	Norquist Steven	R. L. Polk & Co.	
1952	Norquist S A	R. L. Polk & Co. of California	Image pg. A43
1948	Van De Venter D L	San Diego Directory Co.	Image pg. A45
1943	Potter F W	San Diego Directory Co.	Image pg. A47
1938	Rails Claude	San Diego Directory Co.	Image pg. A49
1933	Brassine Philip	San Diego Directory Co.	Image pg. A50
1927	Lambert J H	San Diego Directory Co.	Image pg. A52

FINDINGS

836 19TH ST

Year	Uses	Source	
1955	Deacon T M Mrs	R. L. Polk & Co.	
1952	Deacon T M Mrs	R. L. Polk & Co. of California	Image pg. A43
1948	Manolio Nick	San Diego Directory Co.	Image pg. A45
1943	Rodriguez Gilbert	San Diego Directory Co.	Image pg. A47
1938	Chavez Victoria	San Diego Directory Co.	Image pg. A49
1933	Chavez R M Mrs	San Diego Directory Co.	Image pg. A50
1927	Daniel Jeannie Mrs	San Diego Directory Co.	Image pg. A52

842 19TH ST

Year	Uses	Source	
1952	Staley L L Mrs	R. L. Polk & Co. of California	Image pg. A43
1948	Coe B M Mrs	San Diego Directory Co.	Image pg. A45
1943	Serna Thos	San Diego Directory Co.	Image pg. A47
1938	Nodler M C Mrs	San Diego Directory Co.	Image pg. A49
1933	Burstrom Hilda Mrs	San Diego Directory Co.	Image pg. A50
1927	Elliott L D Mrs	San Diego Directory Co.	Image pg. A52

845 19TH ST

Year	Uses	Source	
1955	Welsh Matilda Mrs	R. L. Polk & Co.	
1952	Welsh M A Mrs	R. L. Polk & Co. of California	Image pg. A43
1948	Casey R L	San Diego Directory Co.	Image pg. A45
1945	Casey R L r	San Diego Directory Co.	
1943	Brockmeier Wm	San Diego Directory Co.	Image pg. A47
	Casey R L	San Diego Directory Co.	Image pg. A47
1938	SEejima Shigeru	San Diego Directory Co.	Image pg. A49
1933	Spiritual Science Church	San Diego Directory Co.	Image pg. A50
	Arganoza Emanuel Rev o	San Diego Directory Co.	Image pg. A50
1927	Proctor C L Mrs	San Diego Directory Co.	Image pg. A52
1907	Buehler Carl T meat ctr C S Hardy h	San Diego Directory Co.	
1903	Buehler Carl F butcher C S Hardy h	San Diego Directory Co.	

846 19TH ST

Year	Uses	Source	
1952	Mc Intyre J M	R. L. Polk & Co. of California	Image pg. A43
1948	Mc Intyre J M	San Diego Directory Co.	Image pg. A45
1943	Williams F M Mrs	San Diego Directory Co.	Image pg. A47
1938	Vldaurri F C	San Diego Directory Co.	Image pg. A49

Year	Uses	Source	
1933	Vidaurri Frank	San Diego Directory Co.	Image pg. A50
1927	Himbarger Jno	San Diego Directory Co.	Image pg. A52

848 19TH ST

Year	Uses	Source	
1927	Vacant	San Diego Directory Co.	Image pg. A52

ALICE ST

614 ALICE ST

Year	Uses	Source	
2006	TAPIAMarcial	Haines Company, Inc.	
2000	No Current Listing	Haines & Company	Image pg. A5

616 ALICE ST

Year	Uses	Source	
2006	No Current Listing	Haines Company, Inc.	
2000	No Current Listing	Haines & Company	Image pg. A5
1989	Wilkinson G R	Pacific Bell	

618 ALICE ST

Year	Uses	Source	
2006	No Current Listing	Haines Company, Inc.	
2000	No Current Listing	Haines & Company	Image pg. A5
1992	Cultice R L	PACIFIC BELL WHITE PAGES	
1989	Cornett Garland R	Pacific Bell	

620 ALICE ST

Year	Uses	Source	
2006	No Current Listing	Haines Company, Inc.	
1989	Hebert Onil	Pacific Bell	

622 ALICE ST

Year	Uses	Source	
2006	LAVINE Harriet	Haines Company, Inc.	
1989	Wiggins John	Pacific Bell	

624 ALICE ST

Year	Uses	Source	
2006	No Current Listing	Haines Company, Inc.	
2000	UNGERAvri	Haines & Company	Image pg. A5

FINDINGS

626 ALICE ST

Year	Uses	Source	
2006	o CHRISTIAN CW	Haines Company, Inc.	
2000	CHRISTIAN CW	Haines & Company	Image pg. A5

628 ALICE ST

Year	Uses	Source	
2006	No Current Listing	Haines Company, Inc.	
2000	No Current Listing	Haines & Company	Image pg. A5
1989	Dibble Kenneth C	Pacific Bell	

630 ALICE ST

Year	Uses	Source	
2006	No Current Listing	Haines Company, Inc.	
2000	No Current Listing	Haines & Company	Image pg. A5

632 ALICE ST

Year	Uses	Source	
2006	GUARDACOST	Haines Company, Inc.	
	James A	Haines Company, Inc.	
2000	No Current Listing	Haines & Company	Image pg. A5

634 ALICE ST

Year	Uses	Source	
2006	MARTINEZ Maria	Haines Company, Inc.	
	CASTRO Raul	Haines Company, Inc.	
2000	BIGGERSRobt C	Haines & Company	Image pg. A5
1992	Biggerstaff Jas K & Joan E.....	PACIFIC BELL WHITE PAGES	
	Biggers Robt C	PACIFIC BELL WHITE PAGES	
1989	Biggers Robt C	Pacific Bell	

636 ALICE ST

Year	Uses	Source	
2006	No Current Listing	Haines Company, Inc.	
2000	ARROYOAmalia	Haines & Company	Image pg. A5

638 ALICE ST

Year	Uses	Source	
2006	ROSALESJose	Haines Company, Inc.	
2000	No Current Listing	Haines & Company	Image pg. A5
1992	Taylor Ermain B	PACIFIC BELL WHITE PAGES	

Year	Uses	Source	
1989	Taylor Ermain B	Pacific Bell	

640 ALICE ST

Year	Uses	Source	
2006	RESENDIZFelipe	Haines Company, Inc.	
2000	RODRIGUEZ Domingo	Haines & Company	Image pg. A5
1989	Caudill Richard L	Pacific Bell	

642 ALICE ST

Year	Uses	Source	
2006	Constanino	Haines Company, Inc.	
	BARRER	Haines Company, Inc.	
1989	Chaidez Gilbert C	Pacific Bell	

685 ALICE ST

Year	Uses	Source	
1992	Drakulich Michael N A	PACIFIC BELL WHITE PAGES	

AVENIDA DEL MEXICO

1905 AVENIDA DEL MEXICO

Year	Uses	Source	
2006	PALMER Maunce	Haines Company, Inc.	
	STANLEYDast	Haines Company, Inc.	
2000	CARPENTERPamela	Haines & Company	Image pg. A6
	DAVISSandra	Haines & Company	Image pg. A6
	DIAZDabora	Haines & Company	Image pg. A6
	WILCOX Travis	Haines & Company	Image pg. A6
1992	Robinson Verna M	PACIFIC BELL WHITE PAGES	
	Neville Tasheis M	PACIFIC BELL WHITE PAGES	
1989	Gillis Steven	Pacific Bell	
	Mitchell Ralph	Pacific Bell	
	Sam Ricardo	Pacific Bell	

1910 AVENIDA DEL MEXICO

Year	Uses	Source	
2006	TAYLORBan	Haines Company, Inc.	
	DAYION Donald	Haines Company, Inc.	
	GRAY Robert	Haines Company, Inc.	
	PROPSTJane	Haines Company, Inc.	

FINDINGS

Year	Uses	Source	
2000	EUSENECIIlord	Haines & Company	Image pg. A6
	GUYETTEJfleary	Haines & Company	Image pg. A6
	MANUELMarie C	Haines & Company	Image pg. A6
	WOODS Ronald	Haines & Company	Image pg. A6
1992	Funk Duane	PACIFIC BELL WHITE PAGES	
1989	Stacey Tim	Pacific Bell	
	Rodrequez Edith	Pacific Bell	
	Mc Dowell M & P	Pacific Bell	
	Manalo Pepito	Pacific Bell	
	Fields Mark K	Pacific Bell	
	Carrasco S R	Pacific Bell	

1915 AVENIDA DEL MEXICO

Year	Uses	Source	
2006	FOLEY Brian	Haines Company, Inc.	
2000	STEVENS Lance	Haines & Company	Image pg. A6
	STEVENS Lance	Haines & Company	Image pg. A6
	STEVENSJu lia	Haines & Company	Image pg. A6
	STEVENSJuli	Haines & Company	Image pg. A6
1989	Wimmer Ronald & Linda	Pacific Bell	
	Agolia T	Pacific Bell	

1922 AVENIDA DEL MEXICO

Year	Uses	Source	
2000	No Current Listing	Haines & Company	Image pg. A6

1925 AVENIDA DEL MEXICO

Year	Uses	Source	
2006	DRAKE Aarn	Haines Company, Inc.	
2000	BAKER Mike	Haines & Company	Image pg. A6
	OWENS Cory R	Haines & Company	Image pg. A6
	ESQUIBELMatk	Haines & Company	Image pg. A6
1992	Rossi William J	PACIFIC BELL WHITE PAGES	
	Rossi W M	PACIFIC BELL WHITE PAGES	
1989	Mc Fadden Nathaniel	Pacific Bell	

1929 AVENIDA DEL MEXICO

Year	Uses	Source	
2006	Chrs& HAMILTON Dani	Haines Company, Inc.	
	ESCA 6 ABUO	Haines Company, Inc.	

FINDINGS

Year	Uses	Source	
2000	APARTMENTS	Haines & Company	Image pg. A6
	BURKET	Haines & Company	Image pg. A6
	CARDENASTrno	Haines & Company	Image pg. A6
	CORONEL Enriquala	Haines & Company	Image pg. A6
	ESCAJADILLOChristina	Haines & Company	Image pg. A6
	KAINZ Saral N	Haines & Company	Image pg. A6
	NAKI Isaac N	Haines & Company	Image pg. A6
	NICHOLASS	Haines & Company	Image pg. A6
	RIVERACEPEDAManuel	Haines & Company	Image pg. A6
	SAGORY Rick	Haines & Company	Image pg. A6
	SAQUETON F C	Haines & Company	Image pg. A6
	SMITH J L	Haines & Company	Image pg. A6
	SMITH R M	Haines & Company	Image pg. A6
	WEBSTER Kimberly J	Haines & Company	Image pg. A6
	WILLIAMS C R	Haines & Company	Image pg. A6
1992	Escajeda I	PACIFIC BELL WHITE PAGES	
	Escajadillo Christina	PACIFIC BELL WHITE PAGES	
	Diggs T	PACIFIC BELL WHITE PAGES	
	Diggs Ronald L	PACIFIC BELL WHITE PAGES	
	Little A	PACIFIC BELL WHITE PAGES	
	Mucke Gilbert P	PACIFIC BELL WHITE PAGES	
	Littin B & J	PACIFIC BELL WHITE PAGES	
1989	Skinner J A	Pacific Bell	
	Magnetti Paul K	Pacific Bell	
	Jones P L	Pacific Bell	
	Drose Michael	Pacific Bell	
	Carlos Cruz	Pacific Bell	

1935 AVENIDA DEL MEXICO

Year	Uses	Source	
2006	HAWTHORNEStacey	Haines Company, Inc.	
2000	SELOVER Zachary	Haines & Company	Image pg. A6
	RANDALL Williamn D	Haines & Company	Image pg. A6
	KIMSe 2D	Haines & Company	Image pg. A6
	DOMINGUEZ Rosendo	Haines & Company	Image pg. A6
	APARTMENTS	Haines & Company	Image pg. A6
	ANICIETEElpidio Jr	Haines & Company	Image pg. A6
	HARDING Ernk J	Haines & Company	Image pg. A6
1992	Gechman K	PACIFIC BELL WHITE PAGES	

FINDINGS

Year	Uses	Source	
1992	Gebru Tilahun	PACIFIC BELL WHITE PAGES	
	Fry Theodore	PACIFIC BELL WHITE PAGES	
1989	Sisneros E	Pacific Bell	
	Reynolds Allan J	Pacific Bell	
	Jacobs James C	Pacific Bell	
	Fry Theodore	Pacific Bell	

1939 AVENIDA DEL MEXICO

Year	Uses	Source	
2006	No Current Listing	Haines Company, Inc.	
2000	RUEDER Jinky	Haines & Company	Image pg. A6
	RUEDERJaff	Haines & Company	Image pg. A6
	RODRIGUEZYolanda B	Haines & Company	Image pg. A6
	JACKSON Douglas D	Haines & Company	Image pg. A6
	APARTMENTS	Haines & Company	Image pg. A6
	BADGEROWJosaph	Haines & Company	Image pg. A6
	CLARK Kevin L	Haines & Company	Image pg. A6
1992	Creecy Ronald	PACIFIC BELL WHITE PAGES	
	Bradley Stephen P & Joann	PACIFIC BELL WHITE PAGES	
	Bradley Stephen	PACIFIC BELL WHITE PAGES	
	Magana John	PACIFIC BELL WHITE PAGES	
	Creed David& Mary 21	PACIFIC BELL WHITE PAGES	
	Creed C	PACIFIC BELL WHITE PAGES	

1945 AVENIDA DEL MEXICO

Year	Uses	Source	
2006	PHOWIPSRona M	Haines Company, Inc.	
	SOTODavo	Haines Company, Inc.	
2000	APARTMENTS	Haines & Company	Image pg. A6
	CHAMBERLAIN	Haines & Company	Image pg. A6
	Thaddeus	Haines & Company	Image pg. A6
	PETERSON Randall	Haines & Company	Image pg. A6
	ROSE Glenn	Haines & Company	Image pg. A6
	SIMS Rashad	Haines & Company	Image pg. A6
	WIEBKEJason	Haines & Company	Image pg. A6
1992	Fernandes Stanley	PACIFIC BELL WHITE PAGES	
	Gualardo Refugio	PACIFIC BELL WHITE PAGES	
	Maggio M	PACIFIC BELL WHITE PAGES	
	Maggio MP.....	PACIFIC BELL WHITE PAGES	

FINDINGS

Year	Uses	Source	
1992	Magglo Mark.....	PACIFIC BELL WHITE PAGES	
1989	Batte Ted	Pacific Bell	
	Burton William & Judith	Pacific Bell	
	Frawley Steve & Terri	Pacific Bell	
	Maggio M	Pacific Bell	
	Ramos John	Pacific Bell	
	Sutton William Guy	Pacific Bell	

1949 AVENIDA DEL MEXICO

Year	Uses	Source	
2006	No Current Listing	Haines Company, Inc.	
2000	APARTMENTS	Haines & Company	Image pg. A6
	BLANDIN Mathaw K	Haines & Company	Image pg. A6
	CAMACHO Rosa	Haines & Company	Image pg. A6
	OSTROM D	Haines & Company	Image pg. A6
	TINSLEYGregory	Haines & Company	Image pg. A6
	TUFTS Norman E	Haines & Company	Image pg. A6
1992	Carter Gary	PACIFIC BELL WHITE PAGES	
	Lee Chris & Michelle	PACIFIC BELL WHITE PAGES	
	Lee Chris & Randy	PACIFIC BELL WHITE PAGES	
	Lee Christian C	PACIFIC BELL WHITE PAGES	
	Lee Christine	PACIFIC BELL WHITE PAGES	
	Livingston Ruth	PACIFIC BELL WHITE PAGES	
	Tippit Dwight P	PACIFIC BELL WHITE PAGES	
	Tippt R.....	PACIFIC BELL WHITE PAGES	
	Tippit U	PACIFIC BELL WHITE PAGES	
	Tipple & Associates	PACIFIC BELL WHITE PAGES	
	Tipple M	PACIFIC BELL WHITE PAGES	
1989	Ceja J	Pacific Bell	
	Crawford Bill & Elizabeth	Pacific Bell	
	Donsbavh Timothy & David	Pacific Bell	
	Joseph R	Pacific Bell	
	Livingston Ruth	Pacific Bell	
	Pallares Brian K	Pacific Bell	
	Parker James R	Pacific Bell	
	Seedenburg William P	Pacific Bell	
	Hager Rhonda & Jeff	Pacific Bell	

FINDINGS

1965 AVENIDA DEL MEXICO

Year	Uses	Source	
2006	No Current Listing	Haines Company, Inc.	
2000	TELLEZ Gabriel S	Haines & Company	Image pg. A6
	RECTORJohn F	Haines & Company	Image pg. A6
	DEBEYGOTan I	Haines & Company	Image pg. A6
	BIGELOWEric	Haines & Company	Image pg. A6
1992	Blackwell Lament	PACIFIC BELL WHITE PAGES	
1989	Ellis William	Pacific Bell	
	De Jesus Reynaldo P	Pacific Bell	
	Greenwood J	Pacific Bell	

1969 AVENIDA DEL MEXICO

Year	Uses	Source	
2006	CONSTRUCTION	Haines Company, Inc.	
	PLAYABLANCA	Haines Company, Inc.	
	PLAYABLANCA 61942 W	Haines Company, Inc.	
2000	PLAYABLANCA	Haines & Company	Image pg. A6
1992	Playa Blanca	PACIFIC BELL WHITE PAGES	
	Oas C	PACIFIC BELL WHITE PAGES	
	I Oare Barrett W	PACIFIC BELL WHITE PAGES	
1989	Playa Blanca	Pacific Bell	

1972 AVENIDA DEL MEXICO

Year	Uses	Source	
2000	No Current Listing	Haines & Company	Image pg. A6

1975 AVENIDA DEL MEXICO

Year	Uses	Source	
2006	o MENDOZAGraael	Haines Company, Inc.	
2000	REDER Chris	Haines & Company	Image pg. A6
	DAVIESJohn	Haines & Company	Image pg. A6
	CARRILLOIrma	Haines & Company	Image pg. A6
	APARTMENTS	Haines & Company	Image pg. A6
	WHITMERT	Haines & Company	Image pg. A6
	SHAWAndrew T	Haines & Company	Image pg. A6
	PHIFERMania	Haines & Company	Image pg. A6
	PHIFERCard	Haines & Company	Image pg. A6
	NIMMO Wiliam	Haines & Company	Image pg. A6
1992	Ramos John	PACIFIC BELL WHITE PAGES	

FINDINGS

Year	Uses	Source	
1992	Nepomuceno M & J	PACIFIC BELL WHITE PAGES	
	Nepomuceno MC	PACIFIC BELL WHITE PAGES	
	Leek John M	PACIFIC BELL WHITE PAGES	
	Ellzey Dennis	PACIFIC BELL WHITE PAGES	
	Conlee Michael	PACIFIC BELL WHITE PAGES	
1989	Stout William D	Pacific Bell	
	Morett Martha	Pacific Bell	
	Martin Robin L	Pacific Bell	
	Leek John M	Pacific Bell	
	Gaines Cecelia & Craig	Pacific Bell	
	Ellzey Dennis	Pacific Bell	

1979 AVENIDA DEL MEXICO

Year	Uses	Source	
2006	KORNEGAYChrise	Haines Company, Inc.	
2000	SINGLETARYChrlslophaer	Haines & Company	Image pg. A6
	SANTOS Mita C	Haines & Company	Image pg. A6
	RICHARDSONToni	Haines & Company	Image pg. A6
	MANN Ju Na	Haines & Company	Image pg. A6
	BAETIONGGinalynn G	Haines & Company	Image pg. A6
	ARELLANO Richard	Haines & Company	Image pg. A6
	APARTMENTS	Haines & Company	Image pg. A6
1992	Basile P	PACIFIC BELL WHITE PAGES	
	Basile E	PACIFIC BELL WHITE PAGES	
	Basile N.....	PACIFIC BELL WHITE PAGES	
	Basile L E.....	PACIFIC BELL WHITE PAGES	
	Basile L	PACIFIC BELL WHITE PAGES	
	Basile John P	PACIFIC BELL WHITE PAGES	
	Basile J & L	PACIFIC BELL WHITE PAGES	
	I Basile Donald D	PACIFIC BELL WHITE PAGES	
	I Basile Don	PACIFIC BELL WHITE PAGES	
1989	Ward Ronald A	Pacific Bell	
	Salazar Julian C	Pacific Bell	
	Hernandez Gilbert	Pacific Bell	
	Basile Don	Pacific Bell	
	Aportria Anita	Pacific Bell	

FINDINGS

BETTY

618 BETTY

Year	Uses	Source
1992	Banks Geo	PACIFIC BELL WHITE PAGES

619 BETTY

Year	Uses	Source
1992	Wioch Janice	PACIFIC BELL WHITE PAGES
	Wily Alan	PACIFIC BELL WHITE PAGES
	Wiaker Kim	PACIFIC BELL WHITE PAGES
	Wiadecki Frances C	PACIFIC BELL WHITE PAGES

622 BETTY

Year	Uses	Source
1992	Winkworth Ray	PACIFIC BELL WHITE PAGES

632 BETTY

Year	Uses	Source
1992	Babcock Mark	PACIFIC BELL WHITE PAGES
	Babcock Michael & Sonia	PACIFIC BELL WHITE PAGES

633 BETTY

Year	Uses	Source
1992	Sonneborn Jessie	PACIFIC BELL WHITE PAGES

639 BETTY

Year	Uses	Source
1992	Riester Tracy	PACIFIC BELL WHITE PAGES

641 BETTY

Year	Uses	Source
1992	Simmons Robert Cpa	PACIFIC BELL WHITE PAGES
	Simmons Robert C	PACIFIC BELL WHITE PAGES
	Simmons Robert & Carol	PACIFIC BELL WHITE PAGES

BETTY ST

614 BETTY ST

Year	Uses	Source	
2000	No Current Listing	Haines & Company	Image pg. A7

615 BETTY ST

Year	Uses	Source	
2000	No Current Listing	Haines & Company	Image pg. A7

616 BETTY ST

Year	Uses	Source	
2000	No Current Listing	Haines & Company	Image pg. A7

Betty St

617 Betty St

Year	Uses	Source
2014	LOPEZ ROSANA	EDR Digital Archive
2010	LOPEZ ROSANA	EDR Digital Archive

BETTY ST

617 BETTY ST

Year	Uses	Source
1989	Nobles Larry W	Pacific Bell

618 BETTY ST

Year	Uses	Source	
2000	BANKS Geo	Haines & Company	Image pg. A7
1989	Banks Geo	Pacific Bell	

619 BETTY ST

Year	Uses	Source	
2000	No Current Listing	Haines & Company	Image pg. A7

620 BETTY ST

Year	Uses	Source	
2000	No Current Listing	Haines & Company	Image pg. A7

621 BETTY ST

Year	Uses	Source	
2000	No Current Listing	Haines & Company	Image pg. A7

622 BETTY ST

Year	Uses	Source	
2000	HEYER Elaine	Haines & Company	Image pg. A7
1989	Daniels J & E	Pacific Bell	

FINDINGS

623 BETTY ST

Year	Uses	Source	
2000	No Current Listing	Haines & Company	Image pg. A7

624 BETTY ST

Year	Uses	Source	
2000	AGUILAR Mauro	Haines & Company	Image pg. A7

625 BETTY ST

Year	Uses	Source	
2000	No Current Listing	Haines & Company	Image pg. A7

626 BETTY ST

Year	Uses	Source	
2000	No Current Listing	Haines & Company	Image pg. A7

627 BETTY ST

Year	Uses	Source	
2000	No Current Listing	Haines & Company	Image pg. A7
1989	Dominick Paul	Pacific Bell	

Betty St

628 Betty St

Year	Uses	Source
2010	GERARDO SANTOYO	EDR Digital Archive

BETTY ST

628 BETTY ST

Year	Uses	Source	
2000	KIER Josefina	Haines & Company	Image pg. A7
1989	Clingan Gail L	Pacific Bell	

Betty St

629 Betty St

Year	Uses	Source
2014	DUKE NATHAN	EDR Digital Archive

FINDINGS

BETTY ST

629 BETTY ST

Year	Uses	Source	
2000	No Current Listing	Haines & Company	Image pg. A7

630 BETTY ST

Year	Uses	Source	
2000	No Current Listing	Haines & Company	Image pg. A7

Betty St

631 Betty St

Year	Uses	Source
2014	M Z TILE	EDR Digital Archive

BETTY ST

631 BETTY ST

Year	Uses	Source	
2000	MCINNISH Jerry	Haines & Company	Image pg. A7

632 BETTY ST

Year	Uses	Source	
2006	Rafael	Haines Company, Inc.	
	POLANCO RODRIG	Haines Company, Inc.	
2000	Raael	Haines & Company	Image pg. A7
	POLANCO Rodriguez	Haines & Company	Image pg. A7

633 BETTY ST

Year	Uses	Source
2006	No Current Listing	Haines Company, Inc.

634 BETTY ST

Year	Uses	Source	
2006	CHARLES Mitzel	Haines Company, Inc.	
2000	No Current Listing	Haines & Company	Image pg. A7

635 BETTY ST

Year	Uses	Source	
2006	MARINSonia	Haines Company, Inc.	
2000	VAZQUEZ Aruro	Haines & Company	Image pg. A7

FINDINGS

636 BETTY ST

Year	Uses	Source	
2006	MARTINEZAna Alicia	Haines Company, Inc.	
2000	No Current Listing	Haines & Company	Image pg. A7
1989	Surratt G L	Pacific Bell	

637 BETTY ST

Year	Uses	Source	
2006	No Current Listing	Haines Company, Inc.	
2000	No Current Listing	Haines & Company	Image pg. A7

638 BETTY ST

Year	Uses	Source	
2006	No Current Listing	Haines Company, Inc.	
2000	No Current Listing	Haines & Company	Image pg. A7

639 BETTY ST

Year	Uses	Source	
2006	COCIONorma	Haines Company, Inc.	
2000	CARRAZCO Lorenzo	Haines & Company	Image pg. A7
1989	Burgess Bill	Pacific Bell	

640 BETTY ST

Year	Uses	Source	
2006	No Current Listing	Haines Company, Inc.	
2000	No Current Listing	Haines & Company	Image pg. A7

641 BETTY ST

Year	Uses	Source	
2006	No Current Listing	Haines Company, Inc.	
2000	SIMMONS Roberl C	Haines & Company	Image pg. A7

643 BETTY ST

Year	Uses	Source	
2006	No Current Listing	Haines Company, Inc.	
2000	No Current Listing	Haines & Company	Image pg. A7

645 BETTY ST

Year	Uses	Source	
2006	DENNIS Carol	Haines Company, Inc.	
2000	No Current Listing	Haines & Company	Image pg. A7

FINDINGS

CALLA

1800 CALLA

Year	Uses	Source
1992	Eggleston Donald H	PACIFIC BELL WHITE PAGES

1802 CALLA

Year	Uses	Source
1992	Karp LL.....	PACIFIC BELL WHITE PAGES
	Karp Jos B	PACIFIC BELL WHITE PAGES

1806 CALLA

Year	Uses	Source
1992	Wightman Monroe L Sr	PACIFIC BELL WHITE PAGES
	: Wightman Monroe L 11	PACIFIC BELL WHITE PAGES

1808 CALLA

Year	Uses	Source
1992	Unger Joseph & Trudi	PACIFIC BELL WHITE PAGES
	Unger John	PACIFIC BELL WHITE PAGES
	Unger K	PACIFIC BELL WHITE PAGES

1816 CALLA

Year	Uses	Source
1992	Cummings HB	PACIFIC BELL WHITE PAGES
	Cummings Glenn W	PACIFIC BELL WHITE PAGES

CALLA AVE

1231 CALLA AVE

Year	Uses	Source	
2006	No Current Listing	Haines Company, Inc.	
2000	TAMAYO Maria S	Haines & Company	Image pg. A8
1989	Hall Timothy R	Pacific Bell	
	Frantz T W	Pacific Bell	

1237 CALLA AVE

Year	Uses	Source	
2006	No Current Listing	Haines Company, Inc.	
2000	No Current Listing	Haines & Company	Image pg. A8

FINDINGS

1239 CALLA AVE

Year	Uses	Source	
2006	RAMIREZNery	Haines Company, Inc.	
	SMITH Clarence	Haines Company, Inc.	
2000	No Current Listing	Haines & Company	Image pg. A8

1241 CALLA AVE

Year	Uses	Source	
2006	HERNANDEZAsael	Haines Company, Inc.	
2000	No Current Listing	Haines & Company	Image pg. A8
1989	Switzer Robert & Hettie	Pacific Bell	

1242 CALLA AVE

Year	Uses	Source
2006	No Current Listing	Haines Company, Inc.

1243 CALLA AVE

Year	Uses	Source
2006	No Current Listing	Haines Company, Inc.
1992	i Lopez Arturo	PACIFIC BELL WHITE PAGES

1244 CALLA AVE

Year	Uses	Source
2006	No Current Listing	Haines Company, Inc.
1989	Reich Jeffrey	Pacific Bell

1246 CALLA AVE

Year	Uses	Source
2006	No Current Listing	Haines Company, Inc.
1989	Fortin Ferdinind C	Pacific Bell

1248 CALLA AVE

Year	Uses	Source	
2000	MAGGETT William	Haines & Company	Image pg. A8

1250 CALLA AVE

Year	Uses	Source
2006	TAMAYO Maria S	Haines Company, Inc.
1989	Cooper Edw	Pacific Bell

FINDINGS

1252 CALLA AVE

Year	Uses	Source	
2006	ALVADOVASQUEZ	Haines Company, Inc.	
2000	No Current Listing	Haines & Company	Image pg. A8

1260 CALLA AVE

Year	Uses	Source	
2006	PARKER Kevin	Haines Company, Inc.	
2000	ESPINOZAGARCIA	Haines & Company	Image pg. A8
	Gelacio	Haines & Company	Image pg. A8
	MATEO Esperanza	Haines & Company	Image pg. A8
	MONTES Rosa E	Haines & Company	Image pg. A8
1992	Casian Guadalupe	PACIFIC BELL WHITE PAGES	
	Montgomery J	PACIFIC BELL WHITE PAGES	
	Bernhard Polly	PACIFIC BELL WHITE PAGES	
	Bernhard R & J	PACIFIC BELL WHITE PAGES	
1989	Bernhard Polly	Pacific Bell	
	Casian Guadalupe	Pacific Bell	

1274 CALLA AVE

Year	Uses	Source	
2000	No Current Listing	Haines & Company	Image pg. A8

1275 CALLA AVE

Year	Uses	Source	
2000	No Current Listing	Haines & Company	Image pg. A8

1279 CALLA AVE

Year	Uses	Source	
2000	No Current Listing	Haines & Company	Image pg. A8

1281 CALLA AVE

Year	Uses	Source	
2000	HERRERA Imelda	Haines & Company	Image pg. A8
1989	Boggs Kenneth & Tamika	Pacific Bell	

1283 CALLA AVE

Year	Uses	Source	
2000	No Current Listing	Haines & Company	Image pg. A8

FINDINGS

1285 CALLA AVE

Year	Uses	Source	
2006	BROWN Jason	Haines Company, Inc.	
	VILLAREAL Fabian	Haines Company, Inc.	
2000	BONNES Eric	Haines & Company	Image pg. A8
1989	Meyers Scott	Pacific Bell	

1286 CALLA AVE

Year	Uses	Source	
2006	COROOBA Monica	Haines Company, Inc.	
	CORONAOmar	Haines Company, Inc.	
	HERNANDEZ Laura M	Haines Company, Inc.	
	D PONCE Maria E	Haines Company, Inc.	
2000	MORENORosa	Haines & Company	Image pg. A8
	LIZARRAGAAna V	Haines & Company	Image pg. A8
	LOPEZJaqueline	Haines & Company	Image pg. A8
	LOPEZJaqueline	Haines & Company	Image pg. A8
1992	Fode Christen E	PACIFIC BELL WHITE PAGES	
1989	Thompson Maria	Pacific Bell	

1287 CALLA AVE

Year	Uses	Source	
2006	ROJAS Mado G	Haines Company, Inc.	
2000	WILENSON Brandon	Haines & Company	Image pg. A8

1289 CALLA AVE

Year	Uses	Source	
2006	YEE Juan	Haines Company, Inc.	
2000	No Current Listing	Haines & Company	Image pg. A8
1992	Reding John & Jami	PACIFIC BELL WHITE PAGES	
1989	Freely Mike	Pacific Bell	

CALLA ST

1800 CALLA ST

Year	Uses	Source	
2006	COWEN RICHARD	Haines Company, Inc.	
2000	No Current Listing	Haines & Company	Image pg. A8
1961	Mc Dougal Lillian Mrs	R. L. Polk & Co.	Image pg. A30

FINDINGS

1801 CALLA ST

Year	Uses	Source	
2006	ALEMAN Alfndo	Haines Company, Inc.	
2000	No Current Listing	Haines & Company	Image pg. A8
1961	Vacant	R. L. Polk & Co.	Image pg. A30

1802 CALLA ST

Year	Uses	Source	
2006	NUNEZ Hector	Haines Company, Inc.	
2000	No Current Listing	Haines & Company	Image pg. A8

1803 CALLA ST

Year	Uses	Source	
2006	FONSECA Roberta	Haines Company, Inc.	
1961	Vacant	R. L. Polk & Co.	Image pg. A30

1804 CALLA ST

Year	Uses	Source	
2006	DENTON Franklin	Haines Company, Inc.	
2000	DENTON Franklin	Haines & Company	Image pg. A8
1961	Fowler Chas E	R. L. Polk & Co.	Image pg. A30

1805 CALLA ST

Year	Uses	Source	
2006	JASSO Horlencia	Haines Company, Inc.	
	DEVILLAR Cados	Haines Company, Inc.	
2000	No Current Listing	Haines & Company	Image pg. A8
1961	Bryant Betty J	R. L. Polk & Co.	Image pg. A30

1806 CALLA ST

Year	Uses	Source	
2006	WIGHTMAN Monroe	Haines Company, Inc.	
2000	WIGHTMANMonroe Sr	Haines & Company	Image pg. A8
1961	Pitts James P	R. L. Polk & Co.	Image pg. A30

1807 CALLA ST

Year	Uses	Source	
2006	RAIGOZAAna	Haines Company, Inc.	
2000	STEINBERGDorolhy	Haines & Company	Image pg. A8
1961	Vacant	R. L. Polk & Co.	Image pg. A30

FINDINGS

Calla St

1808 Calla St

Year	Uses	Source	
2014	WORKS HANDYMAN 4 HIRE	EDR Digital Archive	

CALLA ST

1808 CALLA ST

Year	Uses	Source	
2006	LEALAlica D	Haines Company, Inc.	
2000	No Current Listing	Haines & Company	Image pg. A8
1961	Hammar Jonathan A	R. L. Polk & Co.	Image pg. A30

1809 CALLA ST

Year	Uses	Source	
2006	No Current Listing	Haines Company, Inc.	
2000	TOWNSEND David	Haines & Company	Image pg. A8
1961	No return	R. L. Polk & Co.	Image pg. A30

1810 CALLA ST

Year	Uses	Source	
2006	BARRIENTOS Celia	Haines Company, Inc.	
2000	No Current Listing	Haines & Company	Image pg. A8
1961	Vacant	R. L. Polk & Co.	Image pg. A30

Calla St

1811 Calla St

Year	Uses	Source	
2014	AVON	EDR Digital Archive	

CALLA ST

1811 CALLA ST

Year	Uses	Source	
2006	XC0	Haines Company, Inc.	
2000	No Current Listing	Haines & Company	Image pg. A8
1961	Wilkinson Glen P	R. L. Polk & Co.	Image pg. A30

FINDINGS

Calla St

1812 Calla St

Year	Uses	Source	
2010	MASAGES	EDR Digital Archive	

CALLA ST

1812 CALLA ST

Year	Uses	Source	
2006	JUAREZJesus	Haines Company, Inc.	
1961	White Walter	R. L. Polk & Co.	Image pg. A30

1814 CALLA ST

Year	Uses	Source	
2006	No Current Listing	Haines Company, Inc.	
2000	BAASC H	Haines & Company	Image pg. A8
1961	Vacant	R. L. Polk & Co.	Image pg. A30

1816 CALLA ST

Year	Uses	Source	
2006	No Current Listing	Haines Company, Inc.	
2000	No Current Listing	Haines & Company	Image pg. A8
1961	Vacant	R. L. Polk & Co.	Image pg. A30

1818 CALLA ST

Year	Uses	Source	
2006	ARROYO Ismael	Haines Company, Inc.	
1961	Vacant	R. L. Polk & Co.	Image pg. A30

Calla St

1820 Calla St

Year	Uses	Source	
2010	GUILLERMO ALARCON	EDR Digital Archive	

CALLA ST

1820 CALLA ST

Year	Uses	Source	
2006	ALARCON Guillemno	Haines Company, Inc.	
2000	CECENAJose	Haines & Company	Image pg. A8

Year	Uses	Source	
1961	Vacant	R. L. Polk & Co.	Image pg. A30

CANAL ST

1800 CANAL ST

Year	Uses	Source	
2006	TORRES Hilda	Haines Company, Inc.	
2000	STEPHENSLE	Haines & Company	Image pg. A9
1992	Stephens L G	PACIFIC BELL WHITE PAGES	
	Stephens LE	PACIFIC BELL WHITE PAGES	
1989	Stephens L E	Pacific Bell	
1961	Evans Robt L	R. L. Polk & Co.	Image pg. A31

1801 CANAL ST

Year	Uses	Source	
2006	SANCHEZ Marcos	Haines Company, Inc.	
2000	SANCHEZJose	Haines & Company	Image pg. A9
1989	Tanori Maria	Pacific Bell	
1961	Vacant	R. L. Polk & Co.	Image pg. A31

1802 CANAL ST

Year	Uses	Source	
2006	No Current Listing	Haines Company, Inc.	
2000	No Current Listing	Haines & Company	Image pg. A9
1992	Metherall P	PACIFIC BELL WHITE PAGES	
	Metherall Douglas	PACIFIC BELL WHITE PAGES	
1961	Culver Robt E	R. L. Polk & Co.	Image pg. A31

1803 CANAL ST

Year	Uses	Source	
2006	No Current Listing	Haines Company, Inc.	
2000	No Current Listing	Haines & Company	Image pg. A9
1961	Hazard Wm	R. L. Polk & Co.	Image pg. A31

1804 CANAL ST

Year	Uses	Source	
2006	No Current Listing	Haines Company, Inc.	
2000	GONZAL 7 EZJose	Haines & Company	Image pg. A9
	GONZALEZAna Maria	Haines & Company	Image pg. A9
1992	Gonzalez Jose & Ana Maria	PACIFIC BELL WHITE PAGES	

Year	Uses	Source	
1961	Bushaw Dennis	R. L. Polk & Co.	Image pg. A31

1805 CANAL ST

Year	Uses	Source	
2006	MARTINEZ Eduardo	Haines Company, Inc.	
2000	MARTINEZAlveno A	Haines & Company	Image pg. A9
1961	Martin Chas D	R. L. Polk & Co.	Image pg. A31

Canal St

1806 Canal St

Year	Uses	Source
2014	TRUSTED ESTATE	EDR Digital Archive

CANAL ST

1806 CANAL ST

Year	Uses	Source	
2006	ARAIZAFlavio	Haines Company, Inc.	
1989	Marsh Mike & Donna	Pacific Bell	
1961	Mc Geacki Jerold	R. L. Polk & Co.	Image pg. A31

1807 CANAL ST

Year	Uses	Source	
2006	BALCAZAR Ascencion	Haines Company, Inc.	
	BALCAZAR Ascencion	Haines Company, Inc.	
2000	BALCAZARAscencion	Haines & Company	Image pg. A9
1961	Williams C J	R. L. Polk & Co.	Image pg. A31

1808 CANAL ST

Year	Uses	Source	
2006	CASTILLO Femando	Haines Company, Inc.	
2000	No Current Listing	Haines & Company	Image pg. A9
1961	Millwee Ivan	R. L. Polk & Co.	Image pg. A31

1809 CANAL ST

Year	Uses	Source	
2006	o GOMEZFelicitas	Haines Company, Inc.	
2000	GOMEZFelicitas	Haines & Company	Image pg. A9
1961	Lade Wm F	R. L. Polk & Co.	Image pg. A31

FINDINGS

1810 CANAL ST

Year	Uses	Source	
2006	No Current Listing	Haines Company, Inc.	
2000	HUNDLEYDanny	Haines & Company	Image pg. A9
1961	Sandberg Robt E	R. L. Polk & Co.	Image pg. A31

1811 CANAL ST

Year	Uses	Source	
2006	CASTELLANOSJanet	Haines Company, Inc.	
2000	ZIMMERMAN K	Haines & Company	Image pg. A9
	ZIMMERMANJ	Haines & Company	Image pg. A9
1961	Cossins Flora E Mrs	R. L. Polk & Co.	Image pg. A31

1812 CANAL ST

Year	Uses	Source	
2000	No Current Listing	Haines & Company	Image pg. A9
1992	Kuhn William C	PACIFIC BELL WHITE PAGES	
1989	Kuhn William C	Pacific Bell	
1961	Fisher Joseph L M	R. L. Polk & Co.	Image pg. A31

1813 CANAL ST

Year	Uses	Source	
2006	No Current Listing	Haines Company, Inc.	
2000	No Current Listing	Haines & Company	Image pg. A9
1961	Phillips Reginald W jr	R. L. Polk & Co.	Image pg. A31

1814 CANAL ST

Year	Uses	Source	
2006	GUERREROMaria	Haines Company, Inc.	
2000	JOHNSONJsan A	Haines & Company	Image pg. A9
1961	Stipes Wm F	R. L. Polk & Co.	Image pg. A31

1815 CANAL ST

Year	Uses	Source	
2000	CUEVASCarmen	Haines & Company	Image pg. A9
1961	Shaw Wm L	R. L. Polk & Co.	Image pg. A31

1816 CANAL ST

Year	Uses	Source	
2000	No Current Listing	Haines & Company	Image pg. A9
1961	Chighizola Wm	R. L. Polk & Co.	Image pg. A31

FINDINGS

1817 CANAL ST

Year	Uses	Source	
2006	MORFIN Martha	Haines Company, Inc.	
2000	No Current Listing	Haines & Company	Image pg. A9
1961	Wirth Lyle D	R. L. Polk & Co.	Image pg. A31

1818 CANAL ST

Year	Uses	Source	
2000	ROSALES Ines	Haines & Company	Image pg. A9
1992	Resales Ines	PACIFIC BELL WHITE PAGES	
1989	Voss Scott A	Pacific Bell	
1961	Knudsen Willard J	R. L. Polk & Co.	Image pg. A31

1819 CANAL ST

Year	Uses	Source	
2006	No Current Listing	Haines Company, Inc.	
1961	Clark Geo R	R. L. Polk & Co.	Image pg. A31

Canal St

1820 Canal St

Year	Uses	Source
2010	BLANCA CEJA	EDR Digital Archive

CANAL ST

1820 CANAL ST

Year	Uses	Source	
2006	No Current Listing	Haines Company, Inc.	
1961	Enell Erich J jr	R. L. Polk & Co.	Image pg. A31

1821 CANAL ST

Year	Uses	Source	
2006	MARTINEZ Kada	Haines Company, Inc.	
2000	No Current Listing	Haines & Company	Image pg. A9
1961	Wells Chas W	R. L. Polk & Co.	Image pg. A31

1822 CANAL ST

Year	Uses	Source	
2006	OCEGUEDA Roberto	Haines Company, Inc.	
2000	No Current Listing	Haines & Company	Image pg. A9

Year	Uses	Source	
1961	Raif Donald E	R. L. Polk & Co.	Image pg. A31

1823 CANAL ST

Year	Uses	Source	
2006	No Current Listing	Haines Company, Inc.	
2000	No Current Listing	Haines & Company	Image pg. A9
1961	Bruns Richd J	R. L. Polk & Co.	Image pg. A31

1824 CANAL ST

Year	Uses	Source	
2006	No Current Listing	Haines Company, Inc.	
2000	DELOSSANTOSSenon	Haines & Company	Image pg. A9
1961	Jones Donald A	R. L. Polk & Co.	Image pg. A31

Canal St

1825 Canal St

Year	Uses	Source
2014	IGLESIA EVANGELICA UNIDOS	EDR Digital Archive

CANAL ST

1825 CANAL ST

Year	Uses	Source	
2006	MAXEFrieda A	Haines Company, Inc.	
2000	MAXEPaul G	Haines & Company	Image pg. A9
1989	Maxe Paul G	Pacific Bell	
1961	Intrieri Louis	R. L. Polk & Co.	Image pg. A31

1826 CANAL ST

Year	Uses	Source	
2006	No Current Listing	Haines Company, Inc.	
2000	GON 2 ALESMaria D	Haines & Company	Image pg. A9
1992	Huitzil Juan	PACIFIC BELL WHITE PAGES	
1989	Huitzil Juan	Pacific Bell	
1961	Eson Robt B	R. L. Polk & Co.	Image pg. A31

1827 CANAL ST

Year	Uses	Source	
1961	Vacant	R. L. Polk & Co.	Image pg. A31

FINDINGS

1828 CANAL ST

Year	Uses	Source	
2006	No Current Listing	Haines Company, Inc.	
1992	Garcia Roberto	PACIFIC BELL WHITE PAGES	
1961	Trager Harry O	R. L. Polk & Co.	Image pg. A31

Canal St

1829 Canal St

Year	Uses	Source
2014	GARCIA YOLANDA	EDR Digital Archive
2010	GARCIA YOLANDA	EDR Digital Archive

CANAL ST

1829 CANAL ST

Year	Uses	Source	
2006	No Current Listing	Haines Company, Inc.	
2000	GARCIAAndras	Haines & Company	Image pg. A9
1992	Garcia Andres	PACIFIC BELL WHITE PAGES	
1989	Young H Dean	Pacific Bell	
1961	Mc Gee Lonnie	R. L. Polk & Co.	Image pg. A31

1830 CANAL ST

Year	Uses	Source	
2006	No Current Listing	Haines Company, Inc.	
2000	No Current Listing	Haines & Company	Image pg. A9
1961	Everett Larry L	R. L. Polk & Co.	Image pg. A31

1831 CANAL ST

Year	Uses	Source	
2006	NUNEZJose Eliakim	Haines Company, Inc.	
2000	No Current Listing	Haines & Company	Image pg. A9
1961	Brand Lawrence	R. L. Polk & Co.	Image pg. A31

1832 CANAL ST

Year	Uses	Source	
2006	Clementina	Haines Company, Inc.	
	MINJARES	Haines Company, Inc.	
2000	JONAS Richard	Haines & Company	Image pg. A9
	JONASJanate	Haines & Company	Image pg. A9

FINDINGS

Year	Uses	Source	
1992	Mancha K	PACIFIC BELL WHITE PAGES	
	Mancera Rene	PACIFIC BELL WHITE PAGES	
1989	Jordan Richard	Pacific Bell	
1961	Booth Dean	R. L. Polk & Co.	Image pg. A31

1833 CANAL ST

Year	Uses	Source	
2006	MORALES Rosa M	Haines Company, Inc.	
2000	BELTRAN Josa P	Haines & Company	Image pg. A9
	MACIAS Gonzalez Maria	Haines & Company	Image pg. A9
1961	Mitchell Burl W	R. L. Polk & Co.	Image pg. A31

1834 CANAL ST

Year	Uses	Source	
2006	VICE Douglas	Haines Company, Inc.	
2000	No Current Listing	Haines & Company	Image pg. A9
1989	Jackson Elloyd D	Pacific Bell	
1961	Frailey David A	R. L. Polk & Co.	Image pg. A31

1835 CANAL ST

Year	Uses	Source	
2006	No Current Listing	Haines Company, Inc.	
2000	No Current Listing	Haines & Company	Image pg. A9

1836 CANAL ST

Year	Uses	Source	
2006	ROCHA Leslie	Haines Company, Inc.	
2000	ROCHAJuan	Haines & Company	Image pg. A9
1989	Castro Jose & Maria	Pacific Bell	
1961	Barnett Breckenridge D	R. L. Polk & Co.	Image pg. A31

1838 CANAL ST

Year	Uses	Source	
2006	CERVANTES Elias	Haines Company, Inc.	
2000	YBARRARobert OG	Haines & Company	Image pg. A9
1961	Bullington C L	R. L. Polk & Co.	Image pg. A31

1840 CANAL ST

Year	Uses	Source	
2006	No Current Listing	Haines Company, Inc.	

Year	Uses	Source	
2000	No Current Listing	Haines & Company	Image pg. A9
1992	Beasley Violet M	PACIFIC BELL WHITE PAGES	
1989	Beasley Violet M	Pacific Bell	
1961	Chase Everett C jr	R. L. Polk & Co.	Image pg. A31

1842 CANAL ST

Year	Uses	Source	
2006	No Current Listing	Haines Company, Inc.	
2000	MASSAROJoseph C	Haines & Company	Image pg. A9
1961	Powell Glenn D	R. L. Polk & Co.	Image pg. A31

1844 CANAL ST

Year	Uses	Source	
2006	ZAVALAReynaldo	Haines Company, Inc.	
2000	No Current Listing	Haines & Company	Image pg. A9
1989	Singletary Esther	Pacific Bell	
1961	Ashcraft Elbert C	R. L. Polk & Co.	Image pg. A31

Canal St

1846 Canal St

Year	Uses	Source
2014	GLM FINANCIAL INVESTMENTS LLC	EDR Digital Archive
2010	GLM FINANCIAL INVESTMENTS LLC	EDR Digital Archive

CANAL ST

1846 CANAL ST

Year	Uses	Source	
2006	No Current Listing	Haines Company, Inc.	
2000	ARANA Raquel	Haines & Company	Image pg. A9
1961	Westby Ronald	R. L. Polk & Co.	Image pg. A31

1871 CANAL ST

Year	Uses	Source
1989	Molina Leonardo	Pacific Bell

FINDINGS

CAROL

1803 CAROL

Year	Uses	Source
1992	Quihuis Teresita A	PACIFIC BELL WHITE PAGES

1808 CAROL

Year	Uses	Source
1992	Van Den Elzen James Brig Gen	PACIFIC BELL WHITE PAGES
	Vanden Heuvel F	PACIFIC BELL WHITE PAGES
	Van Den Eeden Peter	PACIFIC BELL WHITE PAGES

1811 CAROL

Year	Uses	Source
1992	Welch Elaine Mrs	PACIFIC BELL WHITE PAGES

1813 CAROL

Year	Uses	Source
1992	Rizzo Rita	PACIFIC BELL WHITE PAGES

1816 CAROL

Year	Uses	Source
1992	Campbell Enna	PACIFIC BELL WHITE PAGES

1817 CAROL

Year	Uses	Source
1992	Gonzalez Fernando	PACIFIC BELL WHITE PAGES

1819 CAROL

Year	Uses	Source
1992	Arce Gilbert & Gloria	PACIFIC BELL WHITE PAGES

1822 CAROL

Year	Uses	Source
1992	Rowswell Thos E	PACIFIC BELL WHITE PAGES

1828 CAROL

Year	Uses	Source
1992	Grubbs Myra	PACIFIC BELL WHITE PAGES

FINDINGS

1832 CAROL

Year	Uses	Source
1992	Marchebout Bill& Rosa	PACIFIC BELL WHITE PAGES

1834 CAROL

Year	Uses	Source
1992	Starck Marjorie A	PACIFIC BELL WHITE PAGES

1839 CAROL

Year	Uses	Source
1992	Gausling W W RT	PACIFIC BELL WHITE PAGES

1840 CAROL

Year	Uses	Source
1992	G R ia R	PACIFIC BELL WHITE PAGES
	Grialva Maria Dejesus	PACIFIC BELL WHITE PAGES

1841 CAROL

Year	Uses	Source
1992	Grijalva Francisco	PACIFIC BELL WHITE PAGES

CAROL ST

1800 CAROL ST

Year	Uses	Source	
2006	No Current Listing	Haines Company, Inc.	
2000	No Current Listing	Haines & Company	Image pg. A10
1961	Kerr Edw C	R. L. Polk & Co.	Image pg. A32

1801 CAROL ST

Year	Uses	Source	
2006	ROMERO Julio	Haines Company, Inc.	
2000	No Current Listing	Haines & Company	Image pg. A10
1961	Vacant	R. L. Polk & Co.	Image pg. A32

1802 CAROL ST

Year	Uses	Source	
1961	Vacant	R. L. Polk & Co.	Image pg. A32

1803 CAROL ST

Year	Uses	Source
2006	No Current Listing	Haines Company, Inc.

FINDINGS

Year	Uses	Source	
2000	No Current Listing	Haines & Company	Image pg. A10
1961	Murphy Herbert O	R. L. Polk & Co.	Image pg. A32

1804 CAROL ST

Year	Uses	Source	
2006	No Current Listing	Haines Company, Inc.	
1961	Vacant	R. L. Polk & Co.	Image pg. A32

1805 CAROL ST

Year	Uses	Source	
1961	Vacant	R. L. Polk & Co.	Image pg. A32

1806 CAROL ST

Year	Uses	Source	
2006	Maria	Haines Company, Inc.	
	ELVIRAMachado	Haines Company, Inc.	
1961	Vacant	R. L. Polk & Co.	Image pg. A32

1807 CAROL ST

Year	Uses	Source	
1961	Campbell Jack	R. L. Polk & Co.	Image pg. A32

1808 CAROL ST

Year	Uses	Source	
2006	No Current Listing	Haines Company, Inc.	
2000	GOMEZ Irma	Haines & Company	Image pg. A10
1961	Graff Clinton G jr	R. L. Polk & Co.	Image pg. A32

1809 CAROL ST

Year	Uses	Source	
2006	No Current Listing	Haines Company, Inc.	
2000	GARCIA M B	Haines & Company	Image pg. A10
1961	Bailey Earl H	R. L. Polk & Co.	Image pg. A32

1810 CAROL ST

Year	Uses	Source	
2006	No Current Listing	Haines Company, Inc.	
2000	BECERRAAn Ionio	Haines & Company	Image pg. A10
1961	Horn Milton R	R. L. Polk & Co.	Image pg. A32

FINDINGS

Carol St

1811 Carol St

Year	Uses	Source
2010	ANGELS AUTO RESCUE	EDR Digital Archive

CAROL ST

1811 CAROL ST

Year	Uses	Source	
2006	No Current Listing	Haines Company, Inc.	
2000	No Current Listing	Haines & Company	Image pg. A10
1961	Haynes Helen C Mrs	R. L. Polk & Co.	Image pg. A32

1812 CAROL ST

Year	Uses	Source	
2006	ONTIVEROSJudith G	Haines Company, Inc.	
2000	No Current Listing	Haines & Company	Image pg. A10
1961	Musselman Clyde L	R. L. Polk & Co.	Image pg. A32

1813 CAROL ST

Year	Uses	Source	
2006	No Current Listing	Haines Company, Inc.	
2000	RIZZO Rita	Haines & Company	Image pg. A10
1961	Bernhardt Carl E	R. L. Polk & Co.	Image pg. A32

1814 CAROL ST

Year	Uses	Source	
1961	Wyatt Mitchell R	R. L. Polk & Co.	Image pg. A32

1815 CAROL ST

Year	Uses	Source	
2006	No Current Listing	Haines Company, Inc.	
1961	Vacant	R. L. Polk & Co.	Image pg. A32

1816 CAROL ST

Year	Uses	Source	
2006	LOKEY Peter	Haines Company, Inc.	
2000	CAMPBELLEnna	Haines & Company	Image pg. A10
1961	Pollard Thos M	R. L. Polk & Co.	Image pg. A32

FINDINGS

1817 CAROL ST

Year	Uses	Source	
2006	No Current Listing	Haines Company, Inc.	
2000	No Current Listing	Haines & Company	Image pg. A10
1961	Abbott Curtis J	R. L. Polk & Co.	Image pg. A32

1818 CAROL ST

Year	Uses	Source	
2006	No Current Listing	Haines Company, Inc.	
2000	FLORESIgnacia	Haines & Company	Image pg. A10
1961	Miles Scott	R. L. Polk & Co.	Image pg. A32

1819 CAROL ST

Year	Uses	Source	
2006	ARCEGilbert	Haines Company, Inc.	
2000	ARCEGIorla	Haines & Company	Image pg. A10
	ARCEGilber	Haines & Company	Image pg. A10
1961	Freimuth Clarence F	R. L. Polk & Co.	Image pg. A32

1820 CAROL ST

Year	Uses	Source	
2006	No Current Listing	Haines Company, Inc.	
2000	BELTRAN Maria Luz	Haines & Company	Image pg. A10
1961	Hupp Robt C	R. L. Polk & Co.	Image pg. A32

1821 CAROL ST

Year	Uses	Source	
2000	MICUEL Maria C	Haines & Company	Image pg. A10
1961	Beasley Wm M	R. L. Polk & Co.	Image pg. A32

1822 CAROL ST

Year	Uses	Source	
2006	ROWSWELL Thos E	Haines Company, Inc.	
2000	ROWSWELLThos E	Haines & Company	Image pg. A10
1961	Vacant	R. L. Polk & Co.	Image pg. A32

1823 CAROL ST

Year	Uses	Source	
2006	No Current Listing	Haines Company, Inc.	
2000	COUCH M	Haines & Company	Image pg. A10
1961	Thomas Fredk O	R. L. Polk & Co.	Image pg. A32

FINDINGS

1824 CAROL ST

Year	Uses	Source	
2006	ROMEO Gina	Haines Company, Inc.	
2000	GUTIERREZVirginia	Haines & Company	Image pg. A10
1961	Gault Rupert	R. L. Polk & Co.	Image pg. A32

1825 CAROL ST

Year	Uses	Source	
2006	RIOSBemardo	Haines Company, Inc.	
2000	MARCHEBOUTRosa	Haines & Company	Image pg. A10
1961	Kahler Chas L jr	R. L. Polk & Co.	Image pg. A32

1826 CAROL ST

Year	Uses	Source	
2006	No Current Listing	Haines Company, Inc.	
1961	Vacant	R. L. Polk & Co.	Image pg. A32

1827 CAROL ST

Year	Uses	Source	
1961	Vacant	R. L. Polk & Co.	Image pg. A32

1828 CAROL ST

Year	Uses	Source	
2006	No Current Listing	Haines Company, Inc.	
2000	No Current Listing	Haines & Company	Image pg. A10
1961	Harris Fred M	R. L. Polk & Co.	Image pg. A32

1829 CAROL ST

Year	Uses	Source	
2006	No Current Listing	Haines Company, Inc.	
2000	IBARRA Tanya	Haines & Company	Image pg. A10
1961	Vacant	R. L. Polk & Co.	Image pg. A32

1830 CAROL ST

Year	Uses	Source	
2006	No Current Listing	Haines Company, Inc.	
2000	No Current Listing	Haines & Company	Image pg. A10
1961	Rablin Ralph L	R. L. Polk & Co.	Image pg. A32

1831 CAROL ST

Year	Uses	Source	
2006	No Current Listing	Haines Company, Inc.	

Year	Uses	Source	
2000	No Current Listing	Haines & Company	Image pg. A10
1961	Vacant	R. L. Polk & Co.	Image pg. A32

1832 CAROL ST

Year	Uses	Source	
2006	o RODRIGUEZ Glbert	Haines Company, Inc.	
2000	RODRIGUEZGilbsert	Haines & Company	Image pg. A10
1961	Vacant	R. L. Polk & Co.	Image pg. A32

1833 CAROL ST

Year	Uses	Source	
2006	No Current Listing	Haines Company, Inc.	
2000	No Current Listing	Haines & Company	Image pg. A10
1961	Jolly Gerald E	R. L. Polk & Co.	Image pg. A32

1834 CAROL ST

Year	Uses	Source	
2006	No Current Listing	Haines Company, Inc.	
2000	No Current Listing	Haines & Company	Image pg. A10
1961	Maier Chas W	R. L. Polk & Co.	Image pg. A32

1835 CAROL ST

Year	Uses	Source	
2006	GOMEZJuan J	Haines Company, Inc.	
1961	Sutton Le Roy	R. L. Polk & Co.	Image pg. A32

Carol St

1836 Carol St

Year	Uses	Source
2014	IMELDA GAMBINO GUZMAN	EDR Digital Archive

CAROL ST

1836 CAROL ST

Year	Uses	Source	
2006	GUZMANImelda	Haines Company, Inc.	
	Gabino	Haines Company, Inc.	
2000	No Current Listing	Haines & Company	Image pg. A10
1961	Vacant	R. L. Polk & Co.	Image pg. A32

FINDINGS

1837 CAROL ST

Year	Uses	Source	
2006	No Current Listing	Haines Company, Inc.	
1961	Honeyman Darrell D	R. L. Polk & Co.	Image pg. A32

1838 CAROL ST

Year	Uses	Source	
2006	CELICEO David	Haines Company, Inc.	
1961	Zepplin Wm C	R. L. Polk & Co.	Image pg. A32

1839 CAROL ST

Year	Uses	Source	
2006	No Current Listing	Haines Company, Inc.	
2000	VILLA I	Haines & Company	Image pg. A10
1961	Adam Geo	R. L. Polk & Co.	Image pg. A32

1840 CAROL ST

Year	Uses	Source	
2006	No Current Listing	Haines Company, Inc.	
2000	BERNACHEAlejandro	Haines & Company	Image pg. A10
1961	Vicari Vincent	R. L. Polk & Co.	Image pg. A32

Carol St

1841 Carol St

Year	Uses	Source
2014	RENE AGUIRRE	EDR Digital Archive

CAROL ST

1841 CAROL ST

Year	Uses	Source	
2006	o AGUIRRERene B	Haines Company, Inc.	
2000	AGUIRRERene B	Haines & Company	Image pg. A10
1961	Campbell John F	R. L. Polk & Co.	Image pg. A32

Carol St

1842 Carol St

Year	Uses	Source
2014	JMR EQUIPMENT SALES	EDR Digital Archive
2010	DETAILS CLEANING SERVICES	EDR Digital Archive

FINDINGS

CAROL ST

1842 CAROL ST

Year	Uses	Source	
2006	LARAIn Oa A	Haines Company, Inc.	
2000	No Current Listing	Haines & Company	Image pg. A10
1961	Vacant	R. L. Polk & Co.	Image pg. A32

1843 CAROL ST

Year	Uses	Source	
2006	No Current Listing	Haines Company, Inc.	
1961	Johansen Gerald A	R. L. Polk & Co.	Image pg. A32

1846 CAROL ST

Year	Uses	Source	
1961	Westby Ronald S	R. L. Polk & Co.	Image pg. A32

CAROL WAY

1803 CAROL WAY

Year	Uses	Source
1989	Quihuis Teresita A	Pacific Bell

1808 CAROL WAY

Year	Uses	Source
1989	Van Den Eeden Peter	Pacific Bell

1809 CAROL WAY

Year	Uses	Source
1989	Garcia Manuel Diaz	Pacific Bell

1811 CAROL WAY

Year	Uses	Source
1989	Welch Elaine Mrs	Pacific Bell

1813 CAROL WAY

Year	Uses	Source
1989	Rizzo Rita	Pacific Bell

1816 CAROL WAY

Year	Uses	Source
1989	Campbell Enna	Pacific Bell

FINDINGS

1819 CAROL WAY

Year	Uses	Source
1989	Arce Gilbert & Gloria	Pacific Bell

1822 CAROL WAY

Year	Uses	Source
1989	Rowswell Thos E	Pacific Bell

1824 CAROL WAY

Year	Uses	Source
1989	Keene Steve	Pacific Bell

1828 CAROL WAY

Year	Uses	Source
1989	Grubbs Myra	Pacific Bell

1831 CAROL WAY

Year	Uses	Source
1989	DAmico Antonio H	Pacific Bell

1833 CAROL WAY

Year	Uses	Source
1989	Garcia Miguel A	Pacific Bell

1834 CAROL WAY

Year	Uses	Source
1989	Starck Marjorie A	Pacific Bell

1838 CAROL WAY

Year	Uses	Source
1989	Sanchez Jorge Luis	Pacific Bell

1839 CAROL WAY

Year	Uses	Source
1989	Gausling W & T	Pacific Bell

1840 CAROL WAY

Year	Uses	Source
1989	Grijalva Maria Dejesus	Pacific Bell

1841 CAROL WAY

Year	Uses	Source
1989	Grijalva Francisco	Pacific Bell

FINDINGS

CATHY

1811 CATHY

Year	Uses	Source
1992	Melsner Harold	PACIFIC BELL WHITE PAGES

1813 CATHY

Year	Uses	Source
1992	Valderrama Maurlcio	PACIFIC BELL WHITE PAGES

1829 CATHY

Year	Uses	Source
1992	Jones Lewis	PACIFIC BELL WHITE PAGES

1836 CATHY

Year	Uses	Source
1992	Deleon Herminio F	PACIFIC BELL WHITE PAGES
	De Leon Hernany V	PACIFIC BELL WHITE PAGES
	Deleon Henry	PACIFIC BELL WHITE PAGES
	De Leon Hector S	PACIFIC BELL WHITE PAGES

1837 CATHY

Year	Uses	Source
1992	Gutierrez Olivia G	PACIFIC BELL WHITE PAGES

CATHY ST

1811 CATHY ST

Year	Uses	Source	
2006	No Current Listing	Haines Company, Inc.	
2000	No Current Listing	Haines & Company	Image pg. A11
1989	Ferran Lori J	Pacific Bell	

1813 CATHY ST

Year	Uses	Source	
2006	VASQUEZSantos	Haines Company, Inc.	
2000	VASQUEZSantos	Haines & Company	Image pg. A11
1989	Valderrama Mauricio	Pacific Bell	
1961	Marvin Eug W	R. L. Polk & Co.	Image pg. A33

FINDINGS

1815 CATHY ST

Year	Uses	Source	
2006	o SOLORZANO Lourdes	Haines Company, Inc.	
2000	SOLORZANOLourdes	Haines & Company	Image pg. A11
1961	Page John H	R. L. Polk & Co.	Image pg. A33

Cathy St

1817 Cathy St

Year	Uses	Source
2014	A & M HOUSE CLEANING MAINT	EDR Digital Archive

CATHY ST

1817 CATHY ST

Year	Uses	Source	
2006	No Current Listing	Haines Company, Inc.	
2000	No Current Listing	Haines & Company	Image pg. A11
1961	Hobbs Douglas	R. L. Polk & Co.	Image pg. A33

1819 CATHY ST

Year	Uses	Source	
2006	Marcelino	Haines Company, Inc.	
	SALCIDOJose	Haines Company, Inc.	
2000	AMITRANOMaria E	Haines & Company	Image pg. A11
1961	Kropf James S	R. L. Polk & Co.	Image pg. A33

1821 CATHY ST

Year	Uses	Source	
2006	No Current Listing	Haines Company, Inc.	
2000	No Current Listing	Haines & Company	Image pg. A11
1961	Vacant	R. L. Polk & Co.	Image pg. A33

1823 CATHY ST

Year	Uses	Source	
2006	ROBLES Angelina	Haines Company, Inc.	
2000	ROBLES Mireya	Haines & Company	Image pg. A11
1961	Backus Howard M	R. L. Polk & Co.	Image pg. A33

FINDINGS

1825 CATHY ST

Year	Uses	Source	
2006	No Current Listing	Haines Company, Inc.	
2000	GUERREROLeonor	Haines & Company	Image pg. A11
1961	Smith Theda R Mrs	R. L. Polk & Co.	Image pg. A33

1827 CATHY ST

Year	Uses	Source	
2006	GOMEZRaquel	Haines Company, Inc.	
1961	Vacant	R. L. Polk & Co.	Image pg. A33

1829 CATHY ST

Year	Uses	Source	
2006	JONES Lewis	Haines Company, Inc.	
2000	JONES Lewis	Haines & Company	Image pg. A11
1989	Jones Lewis	Pacific Bell	
1961	Vacant	R. L. Polk & Co.	Image pg. A33

1831 CATHY ST

Year	Uses	Source	
2006	No Current Listing	Haines Company, Inc.	
2000	ZULLO Rose	Haines & Company	Image pg. A11
1989	Zullo David	Pacific Bell	
1961	Harrington Geo V jr	R. L. Polk & Co.	Image pg. A33

1832 CATHY ST

Year	Uses	Source	
2006	No Current Listing	Haines Company, Inc.	
2000	OLGUIN Ambrosio	Haines & Company	Image pg. A11
1961	Dyer Robt M	R. L. Polk & Co.	Image pg. A33

1833 CATHY ST

Year	Uses	Source	
2006	ANDAZOLAAJIda	Haines Company, Inc.	
	RIVERA Marina	Haines Company, Inc.	
2000	No Current Listing	Haines & Company	Image pg. A11
1961	Pipkin James L	R. L. Polk & Co.	Image pg. A33

1834 CATHY ST

Year	Uses	Source
2006	LOPEZJose E	Haines Company, Inc.

Year	Uses	Source	
2000	No Current Listing	Haines & Company	Image pg. A11
1961	Pilta Delrose W Mrs	R. L. Polk & Co.	Image pg. A33

1835 CATHY ST

Year	Uses	Source	
2006	TIRADOLyd Ia	Haines Company, Inc.	
2000	ZARATE F G	Haines & Company	Image pg. A11
1961	Lindsey Luther D	R. L. Polk & Co.	Image pg. A33

Cathy St

1836 Cathy St

Year	Uses	Source
2014	TAPIA RUBEN	EDR Digital Archive
2010	TAPIA RUBEN	EDR Digital Archive

CATHY ST

1836 CATHY ST

Year	Uses	Source	
2006	TAPIARuben	Haines Company, Inc.	
2000	No Current Listing	Haines & Company	Image pg. A11
1989	De Leon Hector S	Pacific Bell	
1961	Kohler Richd H	R. L. Polk & Co.	Image pg. A33

1837 CATHY ST

Year	Uses	Source	
2006	GUTIERREZOlivia G	Haines Company, Inc.	
2000	GUTIERREZOliva G	Haines & Company	Image pg. A11
1989	Gonzalez Arthur	Pacific Bell	
1961	Tucker Harold J	R. L. Polk & Co.	Image pg. A33

1838 CATHY ST

Year	Uses	Source	
2006	No Current Listing	Haines Company, Inc.	
2000	No Current Listing	Haines & Company	Image pg. A11
1961	Jackson Andrew G	R. L. Polk & Co.	Image pg. A33

1839 CATHY ST

Year	Uses	Source
2006	VILLAGRANMaria C	Haines Company, Inc.

Year	Uses	Source	
2000	JACKSON Jerome L	Haines & Company	Image pg. A11
1961	Kammerer Chas D	R. L. Polk & Co.	Image pg. A33

1840 CATHY ST

Year	Uses	Source	
2006	SANCHEZInea	Haines Company, Inc.	
2000	No Current Listing	Haines & Company	Image pg. A11
1961	Vacant	R. L. Polk & Co.	Image pg. A33

1841 CATHY ST

Year	Uses	Source	
2000	RODRIGUEZ R T	Haines & Company	Image pg. A11
1961	Muchenbaker Russell	R. L. Polk & Co.	Image pg. A33

1843 CATHY ST

Year	Uses	Source	
2006	No Current Listing	Haines Company, Inc.	
1989	Armbrust I	Pacific Bell	
1961	Vacant	R. L. Polk & Co.	Image pg. A33

CEDAR

1805 CEDAR

Year	Uses	Source
1992	Penland Basil	PACIFIC BELL WHITE PAGES

1806 CEDAR

Year	Uses	Source
1992	Sheffield Kenneth L	PACIFIC BELL WHITE PAGES

CEDAR ST

1800 CEDAR ST

Year	Uses	Source
2006	VALDEZPedro	Haines Company, Inc.

1801 CEDAR ST

Year	Uses	Source	
2006	GARAY Juan Jose	Haines Company, Inc.	
2000	GARAYr Amelia	Haines & Company	Image pg. A12
	GARAY Juan Jose	Haines & Company	Image pg. A12

FINDINGS

1802 CEDAR ST

Year	Uses	Source	
2006	PEREZJorge	Haines Company, Inc.	

1804 CEDAR ST

Year	Uses	Source	
2006	No Current Listing	Haines Company, Inc.	
2000	No Current Listing	Haines & Company	Image pg. A12

1805 CEDAR ST

Year	Uses	Source	
2006	No Current Listing	Haines Company, Inc.	
2000	No Current Listing	Haines & Company	Image pg. A12

1806 CEDAR ST

Year	Uses	Source	
2006	LEOSMaribael	Haines Company, Inc.	
2000	No Current Listing	Haines & Company	Image pg. A12

1807 CEDAR ST

Year	Uses	Source	
2006	LINEHANHiroko	Haines Company, Inc.	
	LINEHAN Tenrrence E	Haines Company, Inc.	
2000	LINEHAN Hiroko	Haines & Company	Image pg. A12
	LINEHANTarrance E	Haines & Company	Image pg. A12

1808 CEDAR ST

Year	Uses	Source	
2000	No Current Listing	Haines & Company	Image pg. A12

1809 CEDAR ST

Year	Uses	Source	
2006	ESPINOZAJose	Haines Company, Inc.	

1810 CEDAR ST

Year	Uses	Source	
2006	No Current Listing	Haines Company, Inc.	

1811 CEDAR ST

Year	Uses	Source	
2006	MENDOZAMaria	Haines Company, Inc.	
2000	No Current Listing	Haines & Company	Image pg. A12

FINDINGS

1813 CEDAR ST

Year	Uses	Source	
2006	o SALGADOHenry M	Haines Company, Inc.	
2000	SALGADOHenry M	Haines & Company	Image pg. A12

1815 CEDAR ST

Year	Uses	Source
2006	MONTALVO Edgar	Haines Company, Inc.

1817 CEDAR ST

Year	Uses	Source
2006	No Current Listing	Haines Company, Inc.

1850 CEDAR ST

Year	Uses	Source
1907	Carter Francis V tchr r	San Diego Directory Co.
	Scranton Mrs Corrine r	San Diego Directory Co.
	Cheeseright Jessie r	San Diego Directory Co.
	Cheeseright Chas brklyr r	San Diego Directory Co.
	Carter Mrs Mary K r	San Diego Directory Co.
	Carter Frank W mach h	San Diego Directory Co.

CEDAR WAY

1805 CEDAR WAY

Year	Uses	Source
1989	Penland Basil	Pacific Bell

1806 CEDAR WAY

Year	Uses	Source
1989	Sheffield Kenneth L	Pacific Bell

CELLA AVE

1260 CELLA AVE

Year	Uses	Source
1992	Mc Cabe GB	PACIFIC BELL WHITE PAGES
	Mc Cabe Flecha	PACIFIC BELL WHITE PAGES

FINDINGS

CHERI

1802 CHERI

Year	Uses	Source
1992	Whitesel Carl W	PACIFIC BELL WHITE PAGES

1803 CHERI

Year	Uses	Source
1992	Garay Juan Jose & Amelia	PACIFIC BELL WHITE PAGES

1805 CHERI

Year	Uses	Source
1992	Martin Owen R	PACIFIC BELL WHITE PAGES

1808 CHERI

Year	Uses	Source
1992	Quintero Senoblo	PACIFIC BELL WHITE PAGES
	Quintero Sandy	PACIFIC BELL WHITE PAGES

1810 CHERI

Year	Uses	Source
1992	Hadley Merle	PACIFIC BELL WHITE PAGES
	Hadley Patricia	PACIFIC BELL WHITE PAGES

1811 CHERI

Year	Uses	Source
1992	Arce D	PACIFIC BELL WHITE PAGES
	Arce Cella	PACIFIC BELL WHITE PAGES
	Arce Daniel J	PACIFIC BELL WHITE PAGES

1812 CHERI

Year	Uses	Source
1992	Valles C	PACIFIC BELL WHITE PAGES
	Valles Alex & Elizabeth	PACIFIC BELL WHITE PAGES
	Valles D	PACIFIC BELL WHITE PAGES

1815 CHERI

Year	Uses	Source
1992	De Nardo Frank P & Violetta	PACIFIC BELL WHITE PAGES

FINDINGS

1816 CHERI

Year	Uses	Source
1960	Motschenbacher Russell G	The Pacific Telephone Telegraph Co.

1820 CHERI

Year	Uses	Source
1992	Silva Fernando A	PACIFIC BELL WHITE PAGES
1960	Buckhaults Douglas H	The Pacific Telephone Telegraph Co.

1823 CHERI

Year	Uses	Source
1960	Rust Lawrence	The Pacific Telephone Telegraph Co.
	Rust Wanda Mrs	The Pacific Telephone Telegraph Co.

1824 CHERI

Year	Uses	Source
1992	Watson Dennis & Martha	PACIFIC BELL WHITE PAGES
	Watson Derrick.....	PACIFIC BELL WHITE PAGES
1960	Olds R A	The Pacific Telephone Telegraph Co.

1825 CHERI

Year	Uses	Source
1992	Lamham Tony Lee	PACIFIC BELL WHITE PAGES

1826 CHERI

Year	Uses	Source
1992	Gourdin Louis & Mary	PACIFIC BELL WHITE PAGES
1960	Howard Monte	The Pacific Telephone Telegraph Co.

1828 CHERI

Year	Uses	Source
1992	Gluiaro Rafael	PACIFIC BELL WHITE PAGES

1829 CHERI

Year	Uses	Source
1992	Rosales Jose	PACIFIC BELL WHITE PAGES

1833 CHERI

Year	Uses	Source
1992	Ibarra Trinidad	PACIFIC BELL WHITE PAGES

FINDINGS

1834 CHERI

Year	Uses	Source
1960	Walker Kenneth V	The Pacific Telephone Telegraph Co.

1835 CHERI

Year	Uses	Source
1992	Cosio M	PACIFIC BELL WHITE PAGES

1836 CHERI

Year	Uses	Source
1992	Woody K	PACIFIC BELL WHITE PAGES
	Woody James	PACIFIC BELL WHITE PAGES
1960	Parrish W E	The Pacific Telephone Telegraph Co.

1837 CHERI

Year	Uses	Source
1992	Cosio Eduardo	PACIFIC BELL WHITE PAGES
1960	Barber Wm A	The Pacific Telephone Telegraph Co.

1841 CHERI

Year	Uses	Source
1992	Mata Fernando	PACIFIC BELL WHITE PAGES

1843 CHERI

Year	Uses	Source
1992	Ramlrez Rudy	PACIFIC BELL WHITE PAGES
	Ramlrez Ruben O & Martha	PACIFIC BELL WHITE PAGES

CHERI ST

1800 CHERI ST

Year	Uses	Source	
2006	MARISCALJaime A	Haines Company, Inc.	
2000	PATE Lonrinda K	Haines & Company	Image pg. A13
1961	Vacant	R. L. Polk & Co.	Image pg. A34

1801 CHERI ST

Year	Uses	Source	
2006	No Current Listing	Haines Company, Inc.	
2000	No Current Listing	Haines & Company	Image pg. A13
1961	Vacant	R. L. Polk & Co.	Image pg. A34

FINDINGS

1802 CHERI ST

Year	Uses	Source	
2000	No Current Listing	Haines & Company	Image pg. A13
1989	Whitesel Carl W	Pacific Bell	
1961	Vacant	R. L. Polk & Co.	Image pg. A34

1803 CHERI ST

Year	Uses	Source	
2006	GARAY Veronica	Haines Company, Inc.	
1961	Ingle Ernest	R. L. Polk & Co.	Image pg. A34

Cheri St

1804 Cheri St

Year	Uses	Source
2010	QUALITY MOBILE TUNE UPS	EDR Digital Archive

CHERI ST

1804 CHERI ST

Year	Uses	Source	
2006	o SANCHEZ Oscar	Haines Company, Inc.	
2000	SANCHEZOscar	Haines & Company	Image pg. A13
1961	Vacant	R. L. Polk & Co.	Image pg. A34

1805 CHERI ST

Year	Uses	Source	
2006	No Current Listing	Haines Company, Inc.	
2000	URQUIDEZMaria	Haines & Company	Image pg. A13
1989	Martin Owen R	Pacific Bell	
1961	Sweller Michl	R. L. Polk & Co.	Image pg. A34

1806 CHERI ST

Year	Uses	Source	
2006	No Current Listing	Haines Company, Inc.	
2000	No Current Listing	Haines & Company	Image pg. A13
1961	Vacant	R. L. Polk & Co.	Image pg. A34

1807 CHERI ST

Year	Uses	Source
2006	No Current Listing	Haines Company, Inc.

FINDINGS

Year	Uses	Source	
2000	No Current Listing	Haines & Company	Image pg. A13
1961	Wilda Bernice C Mrs	R. L. Polk & Co.	Image pg. A34

1808 CHERI ST

Year	Uses	Source	
2006	LOYAVelia	Haines Company, Inc.	
2000	No Current Listing	Haines & Company	Image pg. A13
1961	Schnieder Howard H	R. L. Polk & Co.	Image pg. A34

1809 CHERI ST

Year	Uses	Source	
2006	DOUGLAS Javier	Haines Company, Inc.	
2000	OBrlon Chad	Haines & Company	Image pg. A13
1961	Wisler Walter A	R. L. Polk & Co.	Image pg. A34

1810 CHERI ST

Year	Uses	Source	
2000	CURRIER Sue	Haines & Company	Image pg. A13
	No Current Listing	Haines & Company	Image pg. A13
1989	Hadley Merle	Pacific Bell	
1961	Vacant	R. L. Polk & Co.	Image pg. A34

1811 CHERI ST

Year	Uses	Source	
2006	MORENOMagdalena	Haines Company, Inc.	
2000	No Current Listing	Haines & Company	Image pg. A13
1961	Emberg Freeman L	R. L. Polk & Co.	Image pg. A34

1812 CHERI ST

Year	Uses	Source	
2006	HERRERAJuan	Haines Company, Inc.	
2000	No Current Listing	Haines & Company	Image pg. A13
1961	Vacant	R. L. Polk & Co.	Image pg. A34

1813 CHERI ST

Year	Uses	Source	
2006	No Current Listing	Haines Company, Inc.	
1961	Thomas Geo	R. L. Polk & Co.	Image pg. A34

FINDINGS

1814 CHERI ST

Year	Uses	Source	
1961	Richardson Jas	R. L. Polk & Co.	Image pg. A34

1815 CHERI ST

Year	Uses	Source	
2006	DENARDO Violett	Haines Company, Inc.	
2000	DENAROO Frank P	Haines & Company	Image pg. A13
	DENARDOViole 0a	Haines & Company	Image pg. A13
1989	De Nardo Frank P & Violetta	Pacific Bell	
1961	De Nardo Frank P	R. L. Polk & Co.	Image pg. A34

1816 CHERI ST

Year	Uses	Source	
2006	CASTILLOAdela	Haines Company, Inc.	
2000	No Current Listing	Haines & Company	Image pg. A13
1961	Vacant	R. L. Polk & Co.	Image pg. A34

Cheri St

1817 Cheri St

Year	Uses	Source
2014	J A D MULTI-SERVICES CORP	EDR Digital Archive

CHERI ST

1817 CHERI ST

Year	Uses	Source	
1961	Vacant	R. L. Polk & Co.	Image pg. A34

1818 CHERI ST

Year	Uses	Source	
2006	COSSIOAngelica	Haines Company, Inc.	
2000	COSSIOAngelica	Haines & Company	Image pg. A13
1961	Hilger Eslowa Mrs	R. L. Polk & Co.	Image pg. A34

1819 CHERI ST

Year	Uses	Source	
2006	o DELGADO Adolfo	Haines Company, Inc.	
2000	DELGADOAdono	Haines & Company	Image pg. A13
1961	Vacant	R. L. Polk & Co.	Image pg. A34

FINDINGS

1820 CHERI ST

Year	Uses	Source	
2006	SILVA Fernando	Haines Company, Inc.	
2000	No Current Listing	Haines & Company	Image pg. A13
1989	Silva Franando A	Pacific Bell	
1961	Franks Emlis H	R. L. Polk & Co.	Image pg. A34

1821 CHERI ST

Year	Uses	Source	
1961	Trott Jack R	R. L. Polk & Co.	Image pg. A34

1822 CHERI ST

Year	Uses	Source	
2006	No Current Listing	Haines Company, Inc.	
2000	No Current Listing	Haines & Company	Image pg. A13
1989	Mc Korn V L & B	Pacific Bell	
1961	Werner Albert	R. L. Polk & Co.	Image pg. A34

1823 CHERI ST

Year	Uses	Source	
2006	No Current Listing	Haines Company, Inc.	
2000	No Current Listing	Haines & Company	Image pg. A13
1961	Avena Maurice A	R. L. Polk & Co.	Image pg. A34

1824 CHERI ST

Year	Uses	Source	
2006	LEDE 2 MA Feliciano	Haines Company, Inc.	
2000	WATSON Dennis	Haines & Company	Image pg. A13
	WATSON Marlha	Haines & Company	Image pg. A13
1989	RickertMarquez J E	Pacific Bell	
1961	Olds Rodney A	R. L. Polk & Co.	Image pg. A34

1825 CHERI ST

Year	Uses	Source	
2006	No Current Listing	Haines Company, Inc.	
1961	Dunlap Robt A	R. L. Polk & Co.	Image pg. A34

1826 CHERI ST

Year	Uses	Source	
2006	ROLDAN Gloria	Haines Company, Inc.	
2000	No Current Listing	Haines & Company	Image pg. A13

FINDINGS

Year	Uses	Source	
1989	Gourdin Louis & Mary	Pacific Bell	
1961	Vacant	R. L. Polk & Co.	Image pg. A34

1827 CHERI ST

Year	Uses	Source	
1961	Jones Ralph	R. L. Polk & Co.	Image pg. A34

1828 CHERI ST

Year	Uses	Source	
2006	No Current Listing	Haines Company, Inc.	
2000	Gl UJARO Ralael	Haines & Company	Image pg. A13
1961	Vacant	R. L. Polk & Co.	Image pg. A34

1829 CHERI ST

Year	Uses	Source	
2006	ROSALESJose	Haines Company, Inc.	
2000	ROSALESJose	Haines & Company	Image pg. A13
1989	Rosales Jose	Pacific Bell	
1961	Mills Douglas D	R. L. Polk & Co.	Image pg. A34

1830 CHERI ST

Year	Uses	Source	
2006	RODRIGUEZJose	Haines Company, Inc.	
	FIERRO Jesus E	Haines Company, Inc.	
2000	No Current Listing	Haines & Company	Image pg. A13
1961	Westenhaver Nevin D	R. L. Polk & Co.	Image pg. A34

1831 CHERI ST

Year	Uses	Source	
2006	No Current Listing	Haines Company, Inc.	
1961	Vacant	R. L. Polk & Co.	Image pg. A34

1832 CHERI ST

Year	Uses	Source	
2006	No Current Listing	Haines Company, Inc.	
2000	PEREZPedro	Haines & Company	Image pg. A13
1989	Gutierrez Mauro	Pacific Bell	
1961	Carthy Fred W	R. L. Polk & Co.	Image pg. A34

FINDINGS

1833 CHERI ST

Year	Uses	Source	
2006	No Current Listing	Haines Company, Inc.	
2000	No Current Listing	Haines & Company	Image pg. A13
1961	Vacant	R. L. Polk & Co.	Image pg. A34

1834 CHERI ST

Year	Uses	Source	
2006	FRANCO Adolfo	Haines Company, Inc.	
2000	No Current Listing	Haines & Company	Image pg. A13
1961	Vacant	R. L. Polk & Co.	Image pg. A34

1835 CHERI ST

Year	Uses	Source	
2000	No Current Listing	Haines & Company	Image pg. A13
1989	Cosio M	Pacific Bell	
1961	Vacant	R. L. Polk & Co.	Image pg. A34

1836 CHERI ST

Year	Uses	Source	
2000	WOODYJames	Haines & Company	Image pg. A13
1989	Villareal Lucio	Pacific Bell	
1961	Richer Florence Mrs	R. L. Polk & Co.	Image pg. A34

1837 CHERI ST

Year	Uses	Source	
2000	No Current Listing	Haines & Company	Image pg. A13
1989	Cosio Eduardo	Pacific Bell	
1961	Vacant	R. L. Polk & Co.	Image pg. A34

1838 CHERI ST

Year	Uses	Source	
2000	GARCIAJesus R	Haines & Company	Image pg. A13
1961	Vacant	R. L. Polk & Co.	Image pg. A34

1839 CHERI ST

Year	Uses	Source	
2000	No Current Listing	Haines & Company	Image pg. A13
1961	Vacant	R. L. Polk & Co.	Image pg. A34

FINDINGS

1840 CHERI ST

Year	Uses	Source	
2006	o VILLARREAL Lucio	Haines Company, Inc.	
2000	VILLARREALLuio	Haines & Company	Image pg. A13
1961	Flores Joan T Mrs	R. L. Polk & Co.	Image pg. A34

Cheri St

1841 Cheri St

Year	Uses	Source
2014	SERVI TAX	EDR Digital Archive
2010	JULIA JIMENEZ	EDR Digital Archive

CHERI ST

1841 CHERI ST

Year	Uses	Source	
2006	JIMENEZ Julia	Haines Company, Inc.	
2000	No Current Listing	Haines & Company	Image pg. A13
1989	Mata Fernando	Pacific Bell	
1961	Vacant	R. L. Polk & Co.	Image pg. A34

1843 CHERI ST

Year	Uses	Source	
2006	No Current Listing	Haines Company, Inc.	
2000	RUIZLel Icia	Haines & Company	Image pg. A13
1961	Gillum Jas	R. L. Polk & Co.	Image pg. A34

CIELO AVE

1226 CIELO AVE

Year	Uses	Source
1991	Kononchuk Karl	PACIFIC BELL WHITE PAGES

CINDY ST

1830 CINDY ST

Year	Uses	Source
2006	BURTON Kenneth	Haines Company, Inc.
	EFFINGER Lisa	Haines Company, Inc.

FINDINGS

Cindy St

1831 Cindy St

Year	Uses	Source	
2010	RAMIREZ M HOME	EDR Digital Archive	

CINDY ST

1831 CINDY ST

Year	Uses	Source	
2006	COLLINSRafael	Haines Company, Inc.	
2000	COLLINSJuana	Haines & Company	Image pg. A14

1832 CINDY ST

Year	Uses	Source	
2006	MORENO Bertha	Haines Company, Inc.	
2000	GUZMANManuel S	Haines & Company	Image pg. A14
1961	Leeper Gary F	R. L. Polk & Co.	Image pg. A35

1833 CINDY ST

Year	Uses	Source	
1992	Collins Juana	PACIFIC BELL WHITE PAGES	
1989	Brambila Martin C	Pacific Bell	
1961	Holloway Jack C	R. L. Polk & Co.	Image pg. A35

1834 CINDY ST

Year	Uses	Source	
2006	REALClaudia	Haines Company, Inc.	
2000	DISHMANMeralyn L	Haines & Company	Image pg. A14
1961	Stanley Walter L	R. L. Polk & Co.	Image pg. A35

1835 CINDY ST

Year	Uses	Source	
2006	GONZALEZLuz M	Haines Company, Inc.	
2000	GONZALEZLuz M	Haines & Company	Image pg. A14
1961	Newton Wm J	R. L. Polk & Co.	Image pg. A35

1836 CINDY ST

Year	Uses	Source	
2006	BELTRAN Sergio	Haines Company, Inc.	
2000	No Current Listing	Haines & Company	Image pg. A14

FINDINGS

Year	Uses	Source	
2000	BELTRANSergio	Haines & Company	Image pg. A14
1992	Beltran Sergia	PACIFIC BELL WHITE PAGES	
1989	Beltran Sergio	Pacific Bell	
1961	Webber Warren	R. L. Polk & Co.	Image pg. A35

1837 CINDY ST

Year	Uses	Source	
2006	No Current Listing	Haines Company, Inc.	
2000	HUERTAChrislian	Haines & Company	Image pg. A14
1961	Curtin Betty E Mrs	R. L. Polk & Co.	Image pg. A35

1838 CINDY ST

Year	Uses	Source	
2006	No Current Listing	Haines Company, Inc.	
1961	Adcock Jas E	R. L. Polk & Co.	Image pg. A35

1839 CINDY ST

Year	Uses	Source	
2000	EFFINGER Lisa	Haines & Company	Image pg. A14
	EFFINGERLisa	Haines & Company	Image pg. A14
1992	Burton L	PACIFIC BELL WHITE PAGES	
	Burton Kevin & Jane	PACIFIC BELL WHITE PAGES	
	Burton Kevin P	PACIFIC BELL WHITE PAGES	
	Burton L	PACIFIC BELL WHITE PAGES	
	Burton L	PACIFIC BELL WHITE PAGES	
	Burton Kenneth E	PACIFIC BELL WHITE PAGES	
1961	Myer Robt B	R. L. Polk & Co.	Image pg. A35

1840 CINDY ST

Year	Uses	Source	
2006	ALONSOLuis E	Haines Company, Inc.	
1961	Vacant	R. L. Polk & Co.	Image pg. A35

1841 CINDY ST

Year	Uses	Source	
2006	o KAHLJan	Haines Company, Inc.	
2000	KAHLJan	Haines & Company	Image pg. A14
1961	Vacant	R. L. Polk & Co.	Image pg. A35

FINDINGS

CLAIR

629 CLAIR

Year	*Uses*	*Source*
1992	Lozano Martin	PACIFIC BELL WHITE PAGES

631 CLAIR

Year	*Uses*	*Source*
1992	Hysell Orville & Pearl	PACIFIC BELL WHITE PAGES
	Hysell S M	PACIFIC BELL WHITE PAGES

633 CLAIR

Year	*Uses*	*Source*
1992	Baker John A & Jo Ann	PACIFIC BELL WHITE PAGES

641 CLAIR

Year	*Uses*	*Source*
1992	Cruggs Daniel W	PACIFIC BELL WHITE PAGES
	Cruggs T	PACIFIC BELL WHITE PAGES

CLAIR DR

621 CLAIR DR

Year	*Uses*	*Source*
1989	Grantham Robt	Pacific Bell

631 CLAIR DR

Year	*Uses*	*Source*
1989	Hysell Orville & Pearl	Pacific Bell

633 CLAIR DR

Year	*Uses*	*Source*
1989	Wajvoda Andrew C	Pacific Bell

639 CLAIR DR

Year	*Uses*	*Source*
1989	Hudson David M	Pacific Bell

FINDINGS

CLAIR ST

615 CLAIR ST

Year	Uses	Source	
2006	URBINAMaria	Haines Company, Inc.	

617 CLAIR ST

Year	Uses	Source	
2006	VALENZUELAEmimia	Haines Company, Inc.	
2000	DREWRYJim Nealon	Haines & Company	Image pg. A15

619 CLAIR ST

Year	Uses	Source	
2006	o TALAROMario	Haines Company, Inc.	
2000	TALAROMario	Haines & Company	Image pg. A15

620 CLAIR ST

Year	Uses	Source	
2006	o DIAZNorma A	Haines Company, Inc.	
2000	DIAZNonma A	Haines & Company	Image pg. A15

621 CLAIR ST

Year	Uses	Source
2006	No Current Listing	Haines Company, Inc.

623 CLAIR ST

Year	Uses	Source
2006	No Current Listing	Haines Company, Inc.

625 CLAIR ST

Year	Uses	Source
2006	No Current Listing	Haines Company, Inc.

629 CLAIR ST

Year	Uses	Source
2006	MARTINEZMaria	Haines Company, Inc.

631 CLAIR ST

Year	Uses	Source
2006	RODRIGUEZJose	Haines Company, Inc.

FINDINGS

635 CLAIR ST

Year	Uses	Source	
2006	No Current Listing	Haines Company, Inc.	
2000	KUZMICKASSlan	Haines & Company	Image pg. A15

639 CLAIR ST

Year	Uses	Source	
2006	No Current Listing	Haines Company, Inc.	
2000	AGUILAR Maria	Haines & Company	Image pg. A15

641 CLAIR ST

Year	Uses	Source
2006	No Current Listing	Haines Company, Inc.

643 CLAIR ST

Year	Uses	Source
2006	ROCHALeopoldo	Haines Company, Inc.

CYPRESS ST

1641 CYPRESS ST

Year	Uses	Source	
2000	No Current Listing	Haines & Company	Image pg. A16

1800 CYPRESS ST

Year	Uses	Source	
2006	No Current Listing	Haines Company, Inc.	
2000	No Current Listing	Haines & Company	Image pg. A16
1961	Stroh Vernon R	R. L. Polk & Co.	Image pg. A36

1801 CYPRESS ST

Year	Uses	Source	
2006	No Current Listing	Haines Company, Inc.	
2000	No Current Listing	Haines & Company	Image pg. A16
1961	Farrell Jack	R. L. Polk & Co.	Image pg. A36

1802 CYPRESS ST

Year	Uses	Source	
2006	MARISCALMiguaol	Haines Company, Inc.	
2000	No Current Listing	Haines & Company	Image pg. A16
1961	Vacant	R. L. Polk & Co.	Image pg. A36

FINDINGS

1803 CYPRESS ST

Year	Uses	Source	
2006	AGUIRRE Armando	Haines Company, Inc.	
2000	AGUIRREArmnnando	Haines & Company	Image pg. A16
1961	Neal Chas F	R. L. Polk & Co.	Image pg. A36

1804 CYPRESS ST

Year	Uses	Source	
2006	No Current Listing	Haines Company, Inc.	
2000	No Current Listing	Haines & Company	Image pg. A16
1961	Vacant	R. L. Polk & Co.	Image pg. A36

Cypress St

1805 Cypress St

Year	Uses	Source
2014	JUAN MENDOZA	EDR Digital Archive

CYPRESS ST

1805 CYPRESS ST

Year	Uses	Source	
2000	WESTERKAMPJ	Haines & Company	Image pg. A16
1961	Wentz Max	R. L. Polk & Co.	Image pg. A36

1806 CYPRESS ST

Year	Uses	Source	
2006	ANDERSON Gayle	Haines Company, Inc.	
2000	ANDERSONGayle	Haines & Company	Image pg. A16
1961	Vacant	R. L. Polk & Co.	Image pg. A36

1807 CYPRESS ST

Year	Uses	Source	
2000	GRAFFAlicia	Haines & Company	Image pg. A16
1961	Lindsay Val R	R. L. Polk & Co.	Image pg. A36

1808 CYPRESS ST

Year	Uses	Source	
2000	No Current Listing	Haines & Company	Image pg. A16
1961	Vacant	R. L. Polk & Co.	Image pg. A36

FINDINGS

1809 CYPRESS ST

Year	Uses	Source	
2000	No Current Listing	Haines & Company	Image pg. A16
1961	Sinclair Russell W	R. L. Polk & Co.	Image pg. A36

1810 CYPRESS ST

Year	Uses	Source	
2000	No Current Listing	Haines & Company	Image pg. A16
1961	Vacant	R. L. Polk & Co.	Image pg. A36

Cypress St

1811 Cypress St

Year	Uses	Source
2010	MALDONADO MARIA ROSARIO	EDR Digital Archive

CYPRESS ST

1811 CYPRESS ST

Year	Uses	Source	
1961	Langdon G D	R. L. Polk & Co.	Image pg. A36

1812 CYPRESS ST

Year	Uses	Source	
1961	Adams Frank W	R. L. Polk & Co.	Image pg. A36

1813 CYPRESS ST

Year	Uses	Source	
1961	Vacant	R. L. Polk & Co.	Image pg. A36

1814 CYPRESS ST

Year	Uses	Source	
2006	PAZMonica	Haines Company, Inc.	
2000	RAMOS Ana Maria	Haines & Company	Image pg. A16
	RAMOSAna M	Haines & Company	Image pg. A16
1961	Vacant	R. L. Polk & Co.	Image pg. A36

1815 CYPRESS ST

Year	Uses	Source	
2006	AGUILERASergio	Haines Company, Inc.	
	RICHMAN Maria DI	Haines Company, Inc.	
2000	VALENZUELARosa H	Haines & Company	Image pg. A16

Year	Uses	Source	
1961	Bruney Oscar	R. L. Polk & Co.	Image pg. A36

1816 CYPRESS ST

Year	Uses	Source	
2006	DIXONLod	Haines Company, Inc.	
2000	No Current Listing	Haines & Company	Image pg. A16
1961	Bauer Robt B	R. L. Polk & Co.	Image pg. A36

1817 CYPRESS ST

Year	Uses	Source	
2006	VELAZQUEZ Ignacia	Haines Company, Inc.	
	HERNANDEZErick G	Haines Company, Inc.	
2000	GOMEZ Guadalupe	Haines & Company	Image pg. A16
1961	Adams Miles M	R. L. Polk & Co.	Image pg. A36

1818 CYPRESS ST

Year	Uses	Source	
1961	Vacant	R. L. Polk & Co.	Image pg. A36

Cypress St

1819 Cypress St

Year	Uses	Source
2014	G G G PLUMBING	EDR Digital Archive
2010	G G G PLUMBING	EDR Digital Archive

CYPRESS ST

1819 CYPRESS ST

Year	Uses	Source	
2006	No Current Listing	Haines Company, Inc.	
2000	No Current Listing	Haines & Company	Image pg. A16
1961	Vacant	R. L. Polk & Co.	Image pg. A36

1820 CYPRESS ST

Year	Uses	Source	
2006	o ROMANOSergio	Haines Company, Inc.	
2000	ROMANO Serglo	Haines & Company	Image pg. A16
1961	Purdy Antoinette C Mrs	R. L. Polk & Co.	Image pg. A36

FINDINGS

1821 CYPRESS ST

Year	Uses	Source	
2006	No Current Listing	Haines Company, Inc.	
2000	No Current Listing	Haines & Company	Image pg. A16
1961	Robertson Carl E	R. L. Polk & Co.	Image pg. A36

1822 CYPRESS ST

Year	Uses	Source	
2006	OLIVARES Patricia	Haines Company, Inc.	
2000	No Current Listing	Haines & Company	Image pg. A16
1961	Vacant	R. L. Polk & Co.	Image pg. A36

1823 CYPRESS ST

Year	Uses	Source	
2000	No Current Listing	Haines & Company	Image pg. A16
1961	Vacant	R. L. Polk & Co.	Image pg. A36

Cypress St

1824 Cypress St

Year	Uses	Source
2010	BLUE AUTO LOAN INC	EDR Digital Archive

CYPRESS ST

1824 CYPRESS ST

Year	Uses	Source	
2000	ORTEGASandra	Haines & Company	Image pg. A16
1961	Ekberg Harold J	R. L. Polk & Co.	Image pg. A36

1825 CYPRESS ST

Year	Uses	Source	
2000	No Current Listing	Haines & Company	Image pg. A16
1961	Vacant	R. L. Polk & Co.	Image pg. A36

1826 CYPRESS ST

Year	Uses	Source	
2000	HUERTAMarg	Haines & Company	Image pg. A16
1961	Vacant	R. L. Polk & Co.	Image pg. A36

FINDINGS

1827 CYPRESS ST

Year	Uses	Source	
1961	Vacant	R. L. Polk & Co.	Image pg. A36

1828 CYPRESS ST

Year	Uses	Source	
2006	No Current Listing	Haines Company, Inc.	
2000	No Current Listing	Haines & Company	Image pg. A16
1961	Vacant	R. L. Polk & Co.	Image pg. A36

1829 CYPRESS ST

Year	Uses	Source	
2006	AMADORD Maria	Haines Company, Inc.	
2000	No Current Listing	Haines & Company	Image pg. A16
1961	Vacant	R. L. Polk & Co.	Image pg. A36

1830 CYPRESS ST

Year	Uses	Source	
2006	AGUILARMaurom	Haines Company, Inc.	
2000	No Current Listing	Haines & Company	Image pg. A16
1961	Vacant	R. L. Polk & Co.	Image pg. A36

1831 CYPRESS ST

Year	Uses	Source	
1961	Kay Vernon S	R. L. Polk & Co.	Image pg. A36

1832 CYPRESS ST

Year	Uses	Source	
2006	No Current Listing	Haines Company, Inc.	
2000	VILLALOBOSJalme	Haines & Company	Image pg. A16
1961	Vacant	R. L. Polk & Co.	Image pg. A36

1833 CYPRESS ST

Year	Uses	Source	
2000	No Current Listing	Haines & Company	Image pg. A16
1961	Cole Frank D	R. L. Polk & Co.	Image pg. A36

Cypress St

1834 Cypress St

Year	Uses	Source
2014	NORIEGAS INCOME TAX SERV	EDR Digital Archive

Year	Uses	Source	
2010	NORIEGAS INCOME TAX SERV	EDR Digital Archive	

CYPRESS ST

1834 CYPRESS ST

Year	Uses	Source	
2006	No Current Listing	Haines Company, Inc.	
2000	NORIEGARanulfo	Haines & Company	Image pg. A16
	RAMOS Ana Maria	Haines & Company	Image pg. A16
1961	Vacant	R. L. Polk & Co.	Image pg. A36

1835 CYPRESS ST

Year	Uses	Source	
2006	TEFFT Jon	Haines Company, Inc.	
	OLIVAS Bemardine	Haines Company, Inc.	
2000	No Current Listing	Haines & Company	Image pg. A16
1961	Vacant	R. L. Polk & Co.	Image pg. A36

1836 CYPRESS ST

Year	Uses	Source	
2006	No Current Listing	Haines Company, Inc.	
2000	No Current Listing	Haines & Company	Image pg. A16
1961	Vacant	R. L. Polk & Co.	Image pg. A36

1837 CYPRESS ST

Year	Uses	Source	
2006	No Current Listing	Haines Company, Inc.	
2000	No Current Listing	Haines & Company	Image pg. A16
1961	Stroup Raymond	R. L. Polk & Co.	Image pg. A36

1838 CYPRESS ST

Year	Uses	Source	
1961	Vacant	R. L. Polk & Co.	Image pg. A36

1839 CYPRESS ST

Year	Uses	Source	
2006	GONZALEZ Julio	Haines Company, Inc.	
2000	ABBOTTMJ	Haines & Company	Image pg. A16
1961	Vacant	R. L. Polk & Co.	Image pg. A36

FINDINGS

1840 CYPRESS ST

Year	Uses	Source	
2006	PARSONSTJ	Haines Company, Inc.	
2000	PARSONSTJ	Haines & Company	Image pg. A16
1961	Vacant	R. L. Polk & Co.	Image pg. A36

Cypress St

1841 Cypress St

Year	Uses	Source
2014	HEALTH FREAKS	EDR Digital Archive

CYPRESS ST

1841 CYPRESS ST

Year	Uses	Source	
2006	OLIVARES Laura	Haines Company, Inc.	
1961	Selzer John	R. L. Polk & Co.	Image pg. A36

1843 CYPRESS ST

Year	Uses	Source	
2006	ROLFES Roman H	Haines Company, Inc.	
2000	No Current Listing	Haines & Company	Image pg. A16
1961	Vacant	R. L. Polk & Co.	Image pg. A36

1845 CYPRESS ST

Year	Uses	Source	
1961	Vacant	R. L. Polk & Co.	Image pg. A36

1847 CYPRESS ST

Year	Uses	Source	
2006	No Current Listing	Haines Company, Inc.	
1961	Cook Steven C	R. L. Polk & Co.	Image pg. A36

1927 CYPRESS ST

Year	Uses	Source	
2000	BLIED Richard	Haines & Company	Image pg. A16

FINDINGS

DAHLIA AVE

1603 DAHLIA AVE

Year	Uses	Source	
2006	No Current Listing	Haines Company, Inc.	
2000	XXXX	Haines & Company	Image pg. A17

1607 DAHLIA AVE

Year	Uses	Source	
2006	HOWE Deborah	Haines Company, Inc.	
2000	MCGUANE Peler	Haines & Company	Image pg. A17
	MCGUANE Paer	Haines & Company	Image pg. A17
1992	Mc Guane Peter	PACIFIC BELL WHITE PAGES	
1989	Mc Guane Peter	Pacific Bell	
1961	Cawdrey F Lyle	R. L. Polk & Co.	Image pg. A37

1608 DAHLIA AVE

Year	Uses	Source	
2006	MUNOZMagdaleno	Haines Company, Inc.	
2000	XXXX	Haines & Company	Image pg. A17
1989	Miller Wm G	Pacific Bell	
1961	Miller Wm G	R. L. Polk & Co.	Image pg. A37

1609 DAHLIA AVE

Year	Uses	Source	
1961	Zuscar Arth B	R. L. Polk & Co.	Image pg. A37

1610 DAHLIA AVE

Year	Uses	Source	
2006	VILLANUEVA Maria	Haines Company, Inc.	
	LOPEZRamon	Haines Company, Inc.	
2000	XXXX	Haines & Company	Image pg. A17
1961	Privett Bobbie N Mrs	R. L. Polk & Co.	Image pg. A37

1611 DAHLIA AVE

Year	Uses	Source	
1961	Vacant	R. L. Polk & Co.	Image pg. A37

1612 DAHLIA AVE

Year	Uses	Source	
2006	No Current Listing	Haines Company, Inc.	

Year	Uses	Source	
1961	Coleman Johnny R	R. L. Polk & Co.	Image pg. A37

Dahlia Ave

1615 Dahlia Ave

Year	Uses	Source	
2014	MEDICAL BILLING SPECIALISTS	EDR Digital Archive	

DAHLIA AVE

1615 DAHLIA AVE

Year	Uses	Source	
2006	o NAVARROR oumelle	Haines Company, Inc.	
2000	NAVARROR oumelle	Haines & Company	Image pg. A17
	SHAFFERGeorge B	Haines & Company	Image pg. A17
1989	Mc Cullough Jerry	Pacific Bell	
1961	Tice John D	R. L. Polk & Co.	Image pg. A37

Dahlia Ave

1616 Dahlia Ave

Year	Uses	Source	
2014	ACC INSTALL	EDR Digital Archive	

DAHLIA AVE

1616 DAHLIA AVE

Year	Uses	Source	
2006	OACUNAJose	Haines Company, Inc.	
	GUTIERREZ Ede	Haines Company, Inc.	
2000	ACUNAJose L	Haines & Company	Image pg. A17
1992	Kuhn Homer W	PACIFIC BELL WHITE PAGES	
1989	Kuhn Homer W	Pacific Bell	
1961	Kuhn Homer W	R. L. Polk & Co.	Image pg. A37

1617 DAHLIA AVE

Year	Uses	Source	
2006	No Current Listing	Haines Company, Inc.	
2000	XXXX	Haines & Company	Image pg. A17
1992	Tichacek James	PACIFIC BELL WHITE PAGES	
	Ticen Gal	PACIFIC BELL WHITE PAGES	

Year	Uses	Source	
1992	Tice Z E	PACIFIC BELL WHITE PAGES	
1989	Tice Z E	Pacific Bell	

1622 DAHLIA AVE

Year	Uses	Source	
2006	No Current Listing	Haines Company, Inc.	
2000	XXXX	Haines & Company	Image pg. A17
1961	Stotts Mary R Mrs	R. L. Polk & Co.	Image pg. A37

Dahlia Ave

1624 Dahlia Ave

Year	Uses	Source
2010	REED J	EDR Digital Archive

DAHLIA AVE

1625 DAHLIA AVE

Year	Uses	Source	
2006	MORALES Ni	Haines Company, Inc.	
2000	MORALES NIcolas	Haines & Company	Image pg. A17
1992	Morales Nicolas	PACIFIC BELL WHITE PAGES	
1989	Morales Nicolas	Pacific Bell	
1961	Bailey Eva L Rev Mrs	R. L. Polk & Co.	Image pg. A37

1628 DAHLIA AVE

Year	Uses	Source	
2006	ROBLESEsteban	Haines Company, Inc.	
1961	Dempsey Mae Mrs	R. L. Polk & Co.	Image pg. A37

1630 DAHLIA AVE

Year	Uses	Source	
2006	MARTINEZRalph Q	Haines Company, Inc.	
2000	MARTINEZRalph Q	Haines & Company	Image pg. A17
1992	Martinez Ralph Q	PACIFIC BELL WHITE PAGES	
1989	Martinez Ralph Q	Pacific Bell	
1961	Buck John S	R. L. Polk & Co.	Image pg. A37

1633 DAHLIA AVE

Year	Uses	Source
2006	No Current Listing	Haines Company, Inc.

FINDINGS

Year	Uses	Source	
1989	Pimentel A	Pacific Bell	
1961	Bruton Richd D	R. L. Polk & Co.	Image pg. A37

1635 DAHLIA AVE

Year	Uses	Source	
2006	No Current Listing	Haines Company, Inc.	
2000	XXXX	Haines & Company	Image pg. A17
1992	Cruz Teodulo	PACIFIC BELL WHITE PAGES	
1989	Cruz Teodulo	Pacific Bell	

1645 DAHLIA AVE

Year	Uses	Source	
2006	No Current Listing	Haines Company, Inc.	
2000	SEVILLASamuel	Haines & Company	Image pg. A17
	SEVILLAYolanda	Haines & Company	Image pg. A17
1989	Sevilla Saml	Pacific Bell	

1646 DAHLIA AVE

Year	Uses	Source	
2006	e LEWALLENHoward	Haines Company, Inc.	
2000	WILLIAMS Ernestl R	Haines & Company	Image pg. A17
1992	Williams Ernest Ray	PACIFIC BELL WHITE PAGES	
1989	Williams Ernest Ray	Pacific Bell	

1647 DAHLIA AVE

Year	Uses	Source	
2006	VERBER Jesus Benito	Haines Company, Inc.	
2000	Concepcion	Haines & Company	Image pg. A17
	SALAS Enrique G	Haines & Company	Image pg. A17
	FLORES Maria	Haines & Company	Image pg. A17

1651 DAHLIA AVE

Year	Uses	Source	
2000	XXXX	Haines & Company	Image pg. A17
1992	Padilla LCRev	PACIFIC BELL WHITE PAGES	
	Padilla L E E.....	PACIFIC BELL WHITE PAGES	
1989	Padilla L C Rev	Pacific Bell	
	Padilla Otilia D Mrs	Pacific Bell	

FINDINGS

1654 DAHLIA AVE

Year	Uses	Source	
2006	o WILDELarry	Haines Company, Inc.	
2000	XXXX	Haines & Company	Image pg. A17
1992	Rico Eberado	PACIFIC BELL WHITE PAGES	
	Rico Angellna	PACIFIC BELL WHITE PAGES	
1989	Aguado V	Pacific Bell	
	Rico Eberado	Pacific Bell	
1961	Merino Ernest J	R. L. Polk & Co.	Image pg. A37

Dahlia Ave

1655 Dahlia Ave

Year	Uses	Source
2014	DISPRO SAN DIEGO	EDR Digital Archive
2010	WEBB ROBERT DALE	EDR Digital Archive

1662 Dahlia Ave

Year	Uses	Source
2010	JIMENEZ DELIVERY	EDR Digital Archive

DAHLIA AVE

1662 DAHLIA AVE

Year	Uses	Source	
2006	CORRADINOAlex	Haines Company, Inc.	
	GONZALEZMarisela	Haines Company, Inc.	
2000	XXXX	Haines & Company	Image pg. A17
1961	Cooper Wm R	R. L. Polk & Co.	Image pg. A37

Dahlia Ave

1663 Dahlia Ave

Year	Uses	Source
2014	SEA AND SUN INTERNATIONAL CORP	EDR Digital Archive
2010	SEA AND SUN INTERNATIONAL CORP	EDR Digital Archive

FINDINGS

DAHLIA AVE

1663 DAHLIA AVE

Year	Uses	Source	
2006	NUNEZJoselina	Haines Company, Inc.	
2000	SCRUGGSJames	Haines & Company	Image pg. A17
1992	Ferguson V L	PACIFIC BELL WHITE PAGES	
1989	Ferguson V L	Pacific Bell	
1961	Ferguson Houston C	R. L. Polk & Co.	Image pg. A37

1665 DAHLIA AVE

Year	Uses	Source	
2006	D 00 DSON Holly	Haines Company, Inc.	
2000	XXXX	Haines & Company	Image pg. A17
1992	Malt Bruce	PACIFIC BELL WHITE PAGES	
	Malstead William	PACIFIC BELL WHITE PAGES	
1989	Malstead William	Pacific Bell	
1961	Markes Robt	R. L. Polk & Co.	Image pg. A37

1670 DAHLIA AVE

Year	Uses	Source	
2006	o CORRADINOA 9ex	Haines Company, Inc.	
2000	DOMINGUEZMarial	Haines & Company	Image pg. A17
1991	Duncan Clyde Concrete	PACIFIC BELL WHITE PAGES	
	Duncan Crews Development & Construction	PACIFIC BELL WHITE PAGES	
	Duncan Cory	PACIFIC BELL WHITE PAGES	
1989	Duncan Clyde Concrete	Pacific Bell	
1961	Laughlin Ola O	R. L. Polk & Co.	Image pg. A37

Dahlia Ave

1671 Dahlia Ave

Year	Uses	Source
2010	A C V - 2 CORPERATION	EDR Digital Archive

DAHLIA AVE

1671 DAHLIA AVE

Year	Uses	Source
2006	ACEVEDO Samuel	Haines Company, Inc.

Year	Uses	Source	
2000	PADILLA Priscillano	Haines & Company	Image pg. A17
1989	Sanchez Juana	Pacific Bell	
1961	La Mar Richd D	R. L. Polk & Co.	Image pg. A37

1678 DAHLIA AVE

Year	Uses	Source	
2006	CORRAOINOAlex	Haines Company, Inc.	
2000	XXXX	Haines & Company	Image pg. A17
1961	Hadwin Lavelle F	R. L. Polk & Co.	Image pg. A37

Dahlia Ave

1681 Dahlia Ave

Year	Uses	Source
2014	WILLIAM MOORE BARNES JR	EDR Digital Archive

DAHLIA AVE

1681 DAHLIA AVE

Year	Uses	Source	
2006	BARNES William MJr	Haines Company, Inc.	
2000	BARNES William MJr	Haines & Company	Image pg. A17
1992	Barnes William M Jr	PACIFIC BELL WHITE PAGES	
1989	Barnes William M Jr	Pacific Bell	
1961	Barnes Wm M	R. L. Polk & Co.	Image pg. A37

1682 DAHLIA AVE

Year	Uses	Source	
1961	Fullerton Donald E	R. L. Polk & Co.	Image pg. A37

Dahlia Ave

1715 Dahlia Ave

Year	Uses	Source
2014	BENTLEY ELECTRIC	EDR Digital Archive

DAHLIA AVE

1715 DAHLIA AVE

Year	Uses	Source
2006	o BENTLEYJoseph	Haines Company, Inc.

FINDINGS

Year	Uses	Source	
2000	BENTLEYJoseph H	Haines & Company	Image pg. A17
1961	Trammel Floyd W	R. L. Polk & Co.	Image pg. A37

1722 DAHLIA AVE

Year	Uses	Source	
2006	ARELLANOAmbrosio	Haines Company, Inc.	
2000	JAIMESAmando	Haines & Company	Image pg. A17
1989	Traxler Harry D	Pacific Bell	
1961	Traxler Harry D	R. L. Polk & Co.	Image pg. A37

Dahlia Ave

1725 Dahlia Ave

Year	Uses	Source
2014	SILVERIO MADRID CARDENAS	EDR Digital Archive

DAHLIA AVE

1725 DAHLIA AVE

Year	Uses	Source	
2006	No Current Listing	Haines Company, Inc.	
2000	SEVILLA Eduardo	Haines & Company	Image pg. A17
1989	Contreras Jesus	Pacific Bell	
1961	Doseo Benj D	R. L. Polk & Co.	Image pg. A37

1726 DAHLIA AVE

Year	Uses	Source
2006	FRANCO Asunsion	Haines Company, Inc.

1728 DAHLIA AVE

Year	Uses	Source	
2006	FRANCO Asunsion	Haines Company, Inc.	
1961	Perdaris Jas	R. L. Polk & Co.	Image pg. A37

1729 DAHLIA AVE

Year	Uses	Source	
2006	No Current Listing	Haines Company, Inc.	
2000	XXXX	Haines & Company	Image pg. A17
1992	Shaner Sandl	PACIFIC BELL WHITE PAGES	
1961	Starkins Edw C	R. L. Polk & Co.	Image pg. A37

FINDINGS

1730 DAHLIA AVE

Year	Uses	Source	
2006	RONQUILLO Gabriel	Haines Company, Inc.	

1733 DAHLIA AVE

Year	Uses	Source	
2006	No Current Listing	Haines Company, Inc.	
2000	XXXX	Haines & Company	Image pg. A17
1989	Jimenez Guadalupe	Pacific Bell	
1961	Williams Roland D	R. L. Polk & Co.	Image pg. A37

1736 DAHLIA AVE

Year	Uses	Source	
2006	a KEETONTimothy	Haines Company, Inc.	
2000	BYRDRaquel A	Haines & Company	Image pg. A17

Dahlia Ave

1738 Dahlia Ave

Year	Uses	Source
2014	ASSET SHELTER STRATEGIES LLC	EDR Digital Archive
	T AND MS GARDENS LLC	EDR Digital Archive
2010	T AND MS GARDENS LLC	EDR Digital Archive
	STRAND INVESTMENT FORUM	EDR Digital Archive
	TIM KEETON CHAMPLIN SHORES LL	EDR Digital Archive
	MANNIESOUK REALTY LLC	EDR Digital Archive
	KEETONS EAGLE COVE LLC	EDR Digital Archive
	ASSET SHELTER STRATEGIES LLC	EDR Digital Archive

DAHLIA AVE

1738 DAHLIA AVE

Year	Uses	Source	
2006	No Current Listing	Haines Company, Inc.	
2000	XXXX	Haines & Company	Image pg. A17
1989	Reyes Donaciano E	Pacific Bell	

1741 DAHLIA AVE

Year	Uses	Source
2006	LOPEZAlberto	Haines Company, Inc.
	PEREZJorge	Haines Company, Inc.

FINDINGS

Year	Uses	Source	
2000	PEREZ Maria W	Haines & Company	Image pg. A17

1742 DAHLIA AVE

Year	Uses	Source	
2006	No Current Listing	Haines Company, Inc.	
2000	SHADDUCKGus	Haines & Company	Image pg. A17
1992	Araiza Robert M	PACIFIC BELL WHITE PAGES	
	Araiza Ricardo	PACIFIC BELL WHITE PAGES	
1989	Yeats George	Pacific Bell	

1743 DAHLIA AVE

Year	Uses	Source	
2006	GONZALEZAbelardo	Haines Company, Inc.	
1961	Burrell Cruz Mrs	R. L. Polk & Co.	Image pg. A37

1744 DAHLIA AVE

Year	Uses	Source	
2006	HAROLD Roberta	Haines Company, Inc.	
2000	XXXX	Haines & Company	Image pg. A17
1961	Vacant	R. L. Polk & Co.	Image pg. A37

1749 DAHLIA AVE

Year	Uses	Source	
2006	LEYVARosalva	Haines Company, Inc.	
2000	CUMMINGSVR	Haines & Company	Image pg. A17
1992	Cummings Varlan	PACIFIC BELL WHITE PAGES	
	Cummings V R	PACIFIC BELL WHITE PAGES	
1989	Cummings V R	Pacific Bell	
1961	Cummings Bill L	R. L. Polk & Co.	Image pg. A37

1751 DAHLIA AVE

Year	Uses	Source	
2006	No Current Listing	Haines Company, Inc.	
2000	XXXX	Haines & Company	Image pg. A17
1961	Thweatt Wm L	R. L. Polk & Co.	Image pg. A37

1752 DAHLIA AVE

Year	Uses	Source	
2006	No Current Listing	Haines Company, Inc.	
2000	XXXX	Haines & Company	Image pg. A17

FINDINGS

Year	Uses	Source	
1961	Cox Elbert T	R. L. Polk & Co.	Image pg. A37

1754 DAHLIA AVE

Year	Uses	Source	
2006	No Current Listing	Haines Company, Inc.	
2000	STRONGM/chaal	Haines & Company	Image pg. A17

1759 DAHLIA AVE

Year	Uses	Source	
2006	MARTINEZ Richard	Haines Company, Inc.	
1961	Honcharuk John P	R. L. Polk & Co.	Image pg. A37

1764 DAHLIA AVE

Year	Uses	Source	
2006	a PICAZOAbdiel	Haines Company, Inc.	
2000	PICAZOAbdiel	Haines & Company	Image pg. A17
1961	Johnson Richd F	R. L. Polk & Co.	Image pg. A37

1765 DAHLIA AVE

Year	Uses	Source	
2006	No Current Listing	Haines Company, Inc.	
2000	XXXX	Haines & Company	Image pg. A17
1992	Espinoza Francisco	PACIFIC BELL WHITE PAGES	
	Espinoza G	PACIFIC BELL WHITE PAGES	
1961	Wilson Wilborn H	R. L. Polk & Co.	Image pg. A37

1770 DAHLIA AVE

Year	Uses	Source	
2006	o MORALESArturo	Haines Company, Inc.	
1992	Garcia Gloria	PACIFIC BELL WHITE PAGES	
1989	Garcia Gloria	Pacific Bell	
1961	Whitt Malcom O	R. L. Polk & Co.	Image pg. A37

1771 DAHLIA AVE

Year	Uses	Source	
2006	SPITEN Raymond I	Haines Company, Inc.	
2000	SPITEN Raymond I	Haines & Company	Image pg. A17
1992	Spitler Diane E	PACIFIC BELL WHITE PAGES	
	Spiten Raymond I	PACIFIC BELL WHITE PAGES	
	Spiteri Carmel J	PACIFIC BELL WHITE PAGES	

FINDINGS

Year	Uses	Source	
1989	Spiten Raymond I	Pacific Bell	
1961	Spiten Raymond I	R. L. Polk & Co.	Image pg. A37

1774 DAHLIA AVE

Year	Uses	Source	
2000	XXXX	Haines & Company	Image pg. A17

1776 DAHLIA AVE

Year	Uses	Source	
2006	No Current Listing	Haines Company, Inc.	
2000	XXXX	Haines & Company	Image pg. A17
1992	I Adam Kenneth M	PACIFIC BELL WHITE PAGES	
	Adam L	PACIFIC BELL WHITE PAGES	
1989	Adam Kenneth M	Pacific Bell	
1961	De Vore Frank	R. L. Polk & Co.	Image pg. A37

1781 DAHLIA AVE

Year	Uses	Source	
2006	MOYEDAArturo	Haines Company, Inc.	
	DYKES Maria	Haines Company, Inc.	
2000	LOUDENDwayne	Haines & Company	Image pg. A17
	OLOUDENPsnny	Haines & Company	Image pg. A17

1784 DAHLIA AVE

Year	Uses	Source	
2006	DELATORRE Nicolas	Haines Company, Inc.	
2000	DELATORREGC	Haines & Company	Image pg. A17
1961	Houghton Ruie L Mrs	R. L. Polk & Co.	Image pg. A37

Dahlia Ave

1791 Dahlia Ave

Year	Uses	Source
2010	M Z TILE & MARBLE SERVICES	EDR Digital Archive

DAHLIA AVE

1791 DAHLIA AVE

Year	Uses	Source	
2006	MARENTES Federico	Haines Company, Inc.	
2000	XXXX	Haines & Company	Image pg. A17

Year	Uses	Source	
1992	Brubaker Ralph & Mariko	PACIFIC BELL WHITE PAGES	
	Brubaker Mark&Lori	PACIFIC BELL WHITE PAGES	
1989	Brubaker Mark & Lori	Pacific Bell	
1961	Croker Raymond A	R. L. Polk & Co.	Image pg. A37

1805 DAHLIA AVE

Year	Uses	Source	
1961	Johnson Arth M	R. L. Polk & Co.	Image pg. A37

Dahlia Ave

1814 Dahlia Ave

Year	Uses	Source
2010	SOUTHBAY TIRE	EDR Digital Archive

DAHLIA AVE

1814 DAHLIA AVE

Year	Uses	Source	
2006	CARRILLODulce	Haines Company, Inc.	
2000	XXXX	Haines & Company	Image pg. A17
1992	Martinez Jose	PACIFIC BELL WHITE PAGES	
1989	Martinez Jose	Pacific Bell	
1961	Weeks Teola L Mrs	R. L. Polk & Co.	Image pg. A37

Dahlia Ave

1815 Dahlia Ave

Year	Uses	Source
2014	WILD ROSE DESIGN	EDR Digital Archive
2010	WILD ROSE DESIGN	EDR Digital Archive

DAHLIA AVE

1815 DAHLIA AVE

Year	Uses	Source
2006	RAVAUXRose	Haines Company, Inc.
1992	Saragusa Dan	PACIFIC BELL WHITE PAGES
	Saragosa Yolanda.....	PACIFIC BELL WHITE PAGES
	Saragosa Lorene.....	PACIFIC BELL WHITE PAGES
	Saragosa Joseph A	PACIFIC BELL WHITE PAGES

FINDINGS

Year	Uses	Source	
1992	Saragoza Aurelio	PACIFIC BELL WHITE PAGES	

1819 DAHLIA AVE

Year	Uses	Source	
2006	HORTONSusan	Haines Company, Inc.	
2000	XXXX	Haines & Company	Image pg. A17
1989	Ruedi Teri	Pacific Bell	
1961	Teacher Ernest	R. L. Polk & Co.	Image pg. A37

1824 DAHLIA AVE

Year	Uses	Source	
2006	JACOBSONKelly	Haines Company, Inc.	
2000	VASQUEZBill	Haines & Company	Image pg. A17
1989	Zavala Gloria	Pacific Bell	

1826 DAHLIA AVE

Year	Uses	Source	
2006	No Current Listing	Haines Company, Inc.	
2000	XXXX	Haines & Company	Image pg. A17

1830 DAHLIA AVE

Year	Uses	Source	
2006	OCHOAManuel	Haines Company, Inc.	
2000	GARCIAJesus T	Haines & Company	Image pg. A17
1961	Callari Grace E Mrs	R. L. Polk & Co.	Image pg. A37

1835 DAHLIA AVE

Year	Uses	Source	
2006	MORENO Maria	Haines Company, Inc.	
	AGUILAR Cesar	Haines Company, Inc.	

1847 DAHLIA AVE

Year	Uses	Source	
2006	GALINDO Joe	Haines Company, Inc.	
2000	GALINDOJoe M	Haines & Company	Image pg. A17

1853 DAHLIA AVE

Year	Uses	Source	
2006	o PEREZ James	Haines Company, Inc.	
2000	PEREZJames	Haines & Company	Image pg. A17
1989	Perez Margaret	Pacific Bell	

Year	Uses	Source	
1989	Snider Fred	Pacific Bell	

1865 DAHLIA AVE

Year	Uses	Source	
2006	No Current Listing	Haines Company, Inc.	
2000	SALAS Hector	Haines & Company	Image pg. A17

1867 DAHLIA AVE

Year	Uses	Source	
2006	No Current Listing	Haines Company, Inc.	
2000	HICKS Robert A	Haines & Company	Image pg. A17

1871 DAHLIA AVE

Year	Uses	Source	
2006	a GARCIAJesus	Haines Company, Inc.	
2000	GARCIA Jesus G	Haines & Company	Image pg. A17
1992	Garcla Jesus O	PACIFIC BELL WHITE PAGES	
1989	Garcia Jesus G	Pacific Bell	
1961	Garcia Jesus G	R. L. Polk & Co.	Image pg. A37

DAHLIA WAY

1607 DAHLIA WAY

Year	Uses	Source
1960	Cawdrey Robt J	The Pacific Telephone Telegraph Co.
	Cawdrey Francis Llyle	The Pacific Telephone Telegraph Co.
1955	Cawdrey Francis Llyle	R. L. Polk & Co.

1608 DAHLIA WAY

Year	Uses	Source
1960	Miller Wm G	The Pacific Telephone Telegraph Co.
1955	Miller Wm G	R. L. Polk & Co.

1609 DAHLIA WAY

Year	Uses	Source
1960	Henry Wm L	The Pacific Telephone Telegraph Co.

1611 DAHLIA WAY

Year	Uses	Source
1955	Callari Jos	R. L. Polk & Co.

FINDINGS

1615 DAHLIA WAY

Year	Uses	Source
1960	Tice J D	The Pacific Telephone Telegraph Co.

1616 DAHLIA WAY

Year	Uses	Source
1955	Kuhn Homer W	R. L. Polk & Co.

1622 DAHLIA WAY

Year	Uses	Source
1960	Stotts M R	The Pacific Telephone Telegraph Co.
1955	Bull Mary G	R. L. Polk & Co.

1625 DAHLIA WAY

Year	Uses	Source
1960	Bailey Eva Rev	The Pacific Telephone Telegraph Co.
1955	Bailey Eva Rev	R. L. Polk & Co.

1628 DAHLIA WAY

Year	Uses	Source
1960	Dempsey Mae	The Pacific Telephone Telegraph Co.

1630 DAHLIA WAY

Year	Uses	Source
1960	Buck Nora	The Pacific Telephone Telegraph Co.

1633 DAHLIA WAY

Year	Uses	Source
1960	Bruton W T	The Pacific Telephone Telegraph Co.
1955	Bruton W T	R. L. Polk & Co.

1654 DAHLIA WAY

Year	Uses	Source
1955	Merino E J	R. L. Polk & Co.

1662 DAHLIA WAY

Year	Uses	Source
1960	Wetherholt Donnie	The Pacific Telephone Telegraph Co.
	Cooper W R	The Pacific Telephone Telegraph Co.
1955	Yates Wayne D	R. L. Polk & Co.

FINDINGS

1663 DAHLIA WAY

Year	Uses	Source
1960	Ferguson Houston C	The Pacific Telephone Telegraph Co.
1955	Ferguson Houston C	R. L. Polk & Co.

1670 DAHLIA WAY

Year	Uses	Source
1992	From Escondido Telephones Call	PACIFIC BELL WHITE PAGES
	Duncan Clyde Concrete	PACIFIC BELL WHITE PAGES
1960	Laughlin Lenora	The Pacific Telephone Telegraph Co.
1955	Laughlin Lenora	R. L. Polk & Co.

1671 DAHLIA WAY

Year	Uses	Source
1955	Ward Velma Mrs	R. L. Polk & Co.

1681 DAHLIA WAY

Year	Uses	Source
1960	Barnes Wm M	The Pacific Telephone Telegraph Co.
1955	Edwards J W	R. L. Polk & Co.

1715 DAHLIA WAY

Year	Uses	Source
1960	Trammel Floyd	The Pacific Telephone Telegraph Co.
1955	Trammel Floyd	R. L. Polk & Co.

1722 DAHLIA WAY

Year	Uses	Source
1960	Traxler Harry D	The Pacific Telephone Telegraph Co.
1955	Traxler Harry D	R. L. Polk & Co.

1725 DAHLIA WAY

Year	Uses	Source
1955	Porter Arthur	R. L. Polk & Co.

1728 DAHLIA WAY

Year	Uses	Source
1955	Brown Evelyn	R. L. Polk & Co.

1729 DAHLIA WAY

Year	Uses	Source
1960	Taylor Marge	The Pacific Telephone Telegraph Co.

FINDINGS

1733 DAHLIA WAY

Year	Uses	Source
1955	Vallandingham R C	R. L. Polk & Co.

1743 DAHLIA WAY

Year	Uses	Source
1960	Burrell Henry A	The Pacific Telephone Telegraph Co.
1955	Burrell Henry A	R. L. Polk & Co.

1749 DAHLIA WAY

Year	Uses	Source
1960	Lowe Viola	The Pacific Telephone Telegraph Co.

1751 DAHLIA WAY

Year	Uses	Source
1960	Carrillo J D	The Pacific Telephone Telegraph Co.
1955	Lowe Viola	R. L. Polk & Co.

1752 DAHLIA WAY

Year	Uses	Source
1960	Pruitt L G	The Pacific Telephone Telegraph Co.

1759 DAHLIA WAY

Year	Uses	Source
1960	Honcharuk John P	The Pacific Telephone Telegraph Co.
1955	Honcharuk John P	R. L. Polk & Co.

1764 DAHLIA WAY

Year	Uses	Source
1960	Johnson Richard F	The Pacific Telephone Telegraph Co.
1955	Quesnell Harris A	R. L. Polk & Co.

1765 DAHLIA WAY

Year	Uses	Source
1960	Roth Thelma K Mrs	The Pacific Telephone Telegraph Co.
	Rand Ruth L Mrs	The Pacific Telephone Telegraph Co.

1770 DAHLIA WAY

Year	Uses	Source
1955	Ofc	R. L. Polk & Co.

FINDINGS

1771 DAHLIA WAY

Year	Uses	Source
1960	Axsom Stanley	The Pacific Telephone Telegraph Co.
1955	Patterson Muriel B	R. L. Polk & Co.

1784 DAHLIA WAY

Year	Uses	Source
1960	Houghton Ernest	The Pacific Telephone Telegraph Co.
1955	Houghton Ernest	R. L. Polk & Co.

1791 DAHLIA WAY

Year	Uses	Source
1960	Croker R A	The Pacific Telephone Telegraph Co.

1805 DAHLIA WAY

Year	Uses	Source
1960	Johnson Arthur M	The Pacific Telephone Telegraph Co.

1814 DAHLIA WAY

Year	Uses	Source
1960	Mc Cance Wm J	The Pacific Telephone Telegraph Co.

1819 DAHLIA WAY

Year	Uses	Source
1960	Peacher Helen	The Pacific Telephone Telegraph Co.

1830 DAHLIA WAY

Year	Uses	Source
1960	Callari Grace E	The Pacific Telephone Telegraph Co.
1955	Wyckoff Chas O	R. L. Polk & Co.

1871 DAHLIA WAY

Year	Uses	Source
1960	Garcia Jesus G	The Pacific Telephone Telegraph Co.

DONAX AV 423

1718 DONAX AV 423

Year	Uses	Source
1992	Allen Homer H Rev	PACIFIC BELL WHITE PAGES

FINDINGS

DONAX AV 423 516!

1643 DONAX AV 423 516!

Year	Uses	Source	
1992	Nicodemus Skip & Charlie	PACIFIC BELL WHITE PAGES	
	Nicol A	PACIFIC BELL WHITE PAGES	
	Nicodemus Michael	PACIFIC BELL WHITE PAGES	
	i Voice&T D	PACIFIC BELL WHITE PAGES	

DONAX AV IMP BCHLI

1743 DONAX AV IMP BCHLI

Year	Uses	Source	
1992	Varela Anita Mrs	PACIFIC BELL WHITE PAGES	

DONAX AVE

1328 DONAX AVE

Year	Uses	Source	
2006	No Current Listing	Haines Company, Inc.	
2000	No Current Listing	Haines & Company	Image pg. A18

1353 DONAX AVE

Year	Uses	Source	
2006	No Current Listing	Haines Company, Inc.	

1354 DONAX AVE

Year	Uses	Source	
2006	No Current Listing	Haines Company, Inc.	
2000	No Current Listing	Haines & Company	Image pg. A18
1992	Courtlander J	PACIFIC BELL WHITE PAGES	
	Courtland Harold F	PACIFIC BELL WHITE PAGES	
	Courtlander L	PACIFIC BELL WHITE PAGES	
	Courtney Alex J	PACIFIC BELL WHITE PAGES	
	Courtney Amanda	PACIFIC BELL WHITE PAGES	

1360 DONAX AVE

Year	Uses	Source	
2006	No Current Listing	Haines Company, Inc.	
2000	No Current Listing	Haines & Company	Image pg. A18

FINDINGS

1362 DONAX AVE

Year	Uses	Source	
2006	No Current Listing	Haines Company, Inc.	
2000	VIRGIN Rae	Haines & Company	Image pg. A18

1370 DONAX AVE

Year	Uses	Source
2006	GARCIAArturo	Haines Company, Inc.

Donax Ave

1372 Donax Ave

Year	Uses	Source
2010	J B T TECHNOLOGIES	EDR Digital Archive

DONAX AVE

1372 DONAX AVE

Year	Uses	Source	
2006	No Current Listing	Haines Company, Inc.	
2000	MOREYMaltthew	Haines & Company	Image pg. A18

1374 DONAX AVE

Year	Uses	Source	
2006	No Current Listing	Haines Company, Inc.	
2000	No Current Listing	Haines & Company	Image pg. A18
1992	Cummings Mark A & Laurie Lee	PACIFIC BELL WHITE PAGES	

1379 DONAX AVE

Year	Uses	Source	
2006	o ACOSTA George	Haines Company, Inc.	
2000	ACOSTA Julla V	Haines & Company	Image pg. A18
1961	Davidson David D	R. L. Polk & Co.	Image pg. A38

1381 DONAX AVE

Year	Uses	Source	
2006	No Current Listing	Haines Company, Inc.	
2000	No Current Listing	Haines & Company	Image pg. A18

FINDINGS

Donax Ave

1395 Donax Ave

Year	Uses	Source	
2014	RAUL PRECIADO SANTANA	EDR Digital Archive	
2010	RAUL PRECIADO SANTANA	EDR Digital Archive	

DONAX AVE

1395 DONAX AVE

Year	Uses	Source	
2006	a PRECIADORaul S	Haines Company, Inc.	
2000	PRECIADORaul S	Haines & Company	Image pg. A18
1992	Mc Brady Jeff & Helen	PACIFIC BELL WHITE PAGES	
1961	Jackson Wayne D	R. L. Polk & Co.	Image pg. A38

1405 DONAX AVE

Year	Uses	Source	
2006	o HALL Ion	Haines Company, Inc.	
2000	HALLJoann	Haines & Company	Image pg. A18
1992	Hall Geo E & Betty J	PACIFIC BELL WHITE PAGES	
1961	Vacant	R. L. Polk & Co.	Image pg. A38

1480 DONAX AVE

Year	Uses	Source	
2006	No Current Listing	Haines Company, Inc.	
2000	No Current Listing	Haines & Company	Image pg. A18

1484 DONAX AVE

Year	Uses	Source	
2006	FRANCO Danny	Haines Company, Inc.	
2000	FRANCOJesus H	Haines & Company	Image pg. A18
1961	Anderson Andus N	R. L. Polk & Co.	Image pg. A38

1492 DONAX AVE

Year	Uses	Source	
2006	GONZALEZPedro R	Haines Company, Inc.	
1961	Mc Mahan Donald R	R. L. Polk & Co.	Image pg. A38

FINDINGS

1504 DONAX AVE

Year	Uses	Source	
2006	DEL Rio Diana	Haines Company, Inc.	
2000	DELRIOPat	Haines & Company	Image pg. A18
1961	Vacant	R. L. Polk & Co.	Image pg. A38

1512 DONAX AVE

Year	Uses	Source
2006	GUEVARRA Maria	Haines Company, Inc.

1520 DONAX AVE

Year	Uses	Source	
2000	No Current Listing	Haines & Company	Image pg. A18
1992	Cudog CC	PACIFIC BELL WHITE PAGES	

1528 DONAX AVE

Year	Uses	Source	
2000	No Current Listing	Haines & Company	Image pg. A18

1536 DONAX AVE

Year	Uses	Source	
2000	No Current Listing	Haines & Company	Image pg. A18
1992	Castillo Victor & Patricia	PACIFIC BELL WHITE PAGES	

1552 DONAX AVE

Year	Uses	Source	
2006	RHAMY Thomas	Haines Company, Inc.	
1961	De Jarnett Richd N	R. L. Polk & Co.	Image pg. A38

1584 DONAX AVE

Year	Uses	Source
1992	Del Rio Pat	PACIFIC BELL WHITE PAGES

1603 DONAX AVE

Year	Uses	Source	
1961	Davis Herman B	R. L. Polk & Co.	Image pg. A38

1604 DONAX AVE

Year	Uses	Source	
1992	Morales Federlco M	PACIFIC BELL WHITE PAGES	
	Morales Jose Luls	PACIFIC BELL WHITE PAGES	
1961	Holcomb Jas W	R. L. Polk & Co.	Image pg. A38

FINDINGS

1606 DONAX AVE

Year	Uses	Source	
2000	PUGMIREJohn W	Haines & Company	Image pg. A18

Donax Ave

1607 Donax Ave

Year	Uses	Source
2010	FISHERS OF MEN MINISTRIES	EDR Digital Archive

DONAX AVE

1607 DONAX AVE

Year	Uses	Source	
2000	TURNER Michelle	Haines & Company	Image pg. A18
	TURNERTom A	Haines & Company	Image pg. A18
	STEVENS Ronald W	Haines & Company	Image pg. A18
1961	Wall Jack L	R. L. Polk & Co.	Image pg. A38

1608 DONAX AVE

Year	Uses	Source	
2000	No Current Listing	Haines & Company	Image pg. A18
1961	Vacant	R. L. Polk & Co.	Image pg. A38

1609 DONAX AVE

Year	Uses	Source	
2000	ALVAREZRODRIGUEZ	Haines & Company	Image pg. A18
1992	Dykes James L	PACIFIC BELL WHITE PAGES	
	Dykes Gary & Cheryl	PACIFIC BELL WHITE PAGES	
	Dykes J	PACIFIC BELL WHITE PAGES	
	Dykes JC	PACIFIC BELL WHITE PAGES	
1961	Conway Jas H	R. L. Polk & Co.	Image pg. A38

Donax Ave

1611 Donax Ave

Year	Uses	Source
2014	SANTA SOPHIA SEAFOOD INC	EDR Digital Archive

FINDINGS

DONAX AVE

1611 DONAX AVE

Year	Uses	Source	
2006	LUISFemandez	Haines Company, Inc.	
2000	No Current Listing	Haines & Company	Image pg. A18
1961	Duckworth Martha B Mrs	R. L. Polk & Co.	Image pg. A38

1612 DONAX AVE

Year	Uses	Source	
2006	No Current Listing	Haines Company, Inc.	
1992	Wiggins Danielle	PACIFIC BELL WHITE PAGES	
1961	Hanson Merrill E	R. L. Polk & Co.	Image pg. A38

1613 DONAX AVE

Year	Uses	Source	
2006	No Current Listing	Haines Company, Inc.	
2000	No Current Listing	Haines & Company	Image pg. A18
1992	Isner S T	PACIFIC BELL WHITE PAGES	
	Isobe Chlharu	PACIFIC BELL WHITE PAGES	
	Isner L	PACIFIC BELL WHITE PAGES	
	Isner Ernest	PACIFIC BELL WHITE PAGES	
1961	Ready Ellie	R. L. Polk & Co.	Image pg. A38

1614 DONAX AVE

Year	Uses	Source	
2006	No Current Listing	Haines Company, Inc.	
2000	No Current Listing	Haines & Company	Image pg. A18
1961	Bodenhamer Teddy L	R. L. Polk & Co.	Image pg. A38

1615 DONAX AVE

Year	Uses	Source	
2006	No Current Listing	Haines Company, Inc.	
1992	Crosby Jon	PACIFIC BELL WHITE PAGES	
	Crosby Josephine	PACIFIC BELL WHITE PAGES	
1961	Dirkx Peter C	R. L. Polk & Co.	Image pg. A38

1616 DONAX AVE

Year	Uses	Source	
2006	SEYMOURTenrry	Haines Company, Inc.	
1961	Allstatt John M	R. L. Polk & Co.	Image pg. A38

FINDINGS

1618 DONAX AVE

Year	Uses	Source	
1992	Andrew David H	PACIFIC BELL WHITE PAGES	
1961	May Mary E Mrs	R. L. Polk & Co.	Image pg. A38

1621 DONAX AVE

Year	Uses	Source	
2006	No Current Listing	Haines Company, Inc.	
1961	Vacant	R. L. Polk & Co.	Image pg. A38

1624 DONAX AVE

Year	Uses	Source	
2006	ALTSTATT Emily	Haines Company, Inc.	
2000	BURRELLV	Haines & Company	Image pg. A18
1961	Vasquez Frank O	R. L. Polk & Co.	Image pg. A38

1626 DONAX AVE

Year	Uses	Source	
2006	Magdalena Maria	Haines Company, Inc.	
	CASTANEDA	Haines Company, Inc.	
2000	No Current Listing	Haines & Company	Image pg. A18
	TURNERTom A	Haines & Company	Image pg. A18
1992	Breen Richard A	PACIFIC BELL WHITE PAGES	
1961	Cortner Doyle D	R. L. Polk & Co.	Image pg. A38

1627 DONAX AVE

Year	Uses	Source	
2006	No Current Listing	Haines Company, Inc.	
2000	No Current Listing	Haines & Company	Image pg. A18

Donax Ave

1629 Donax Ave

Year	Uses	Source
2010	ANTHONY DON SR	EDR Digital Archive

DONAX AVE

1629 DONAX AVE

Year	Uses	Source
2006	No Current Listing	Haines Company, Inc.

FINDINGS

Year	Uses	Source	
2000	HAGARKaren L	Haines & Company	Image pg. A18
	HAGER Karen	Haines & Company	Image pg. A18

1633 DONAX AVE

Year	Uses	Source	
2006	No Current Listing	Haines Company, Inc.	
2000	JOHNSONJR	Haines & Company	Image pg. A18
1961	Fulton Marvin C	R. L. Polk & Co.	Image pg. A38

1635 DONAX AVE

Year	Uses	Source	
2000	No Current Listing	Haines & Company	Image pg. A18
1961	Wagnon Maxine E Mrs	R. L. Polk & Co.	Image pg. A38

1636 DONAX AVE

Year	Uses	Source	
2006	BROWN Barbara	Haines Company, Inc.	
2000	BROWN Wallace R	Haines & Company	Image pg. A18
	BROWN Barbara	Haines & Company	Image pg. A18
1961	Frontz Kenneth D	R. L. Polk & Co.	Image pg. A38

1641 DONAX AVE

Year	Uses	Source	
2006	FULLER Robin L	Haines Company, Inc.	
2000	SPRYThomas T	Haines & Company	Image pg. A18
1961	Vacant	R. L. Polk & Co.	Image pg. A38

1642 DONAX AVE

Year	Uses	Source	
2006	VALADEZ Juan	Haines Company, Inc.	
1961	Elsey Ira S	R. L. Polk & Co.	Image pg. A38

1643 DONAX AVE

Year	Uses	Source	
2000	SPRYThomas T	Haines & Company	Image pg. A18
	RIKE Thomas	Haines & Company	Image pg. A18
1992	Spucces Angela	PACIFIC BELL WHITE PAGES	
	Spry Thos T	PACIFIC BELL WHITE PAGES	
	Smith Raymond A.....	PACIFIC BELL WHITE PAGES	
	Smith Raymond	PACIFIC BELL WHITE PAGES	

FINDINGS

Year	Uses	Source	
1961	Hancock Richd L	R. L. Polk & Co.	Image pg. A38

1651 DONAX AVE

Year	Uses	Source	
2006	No Current Listing	Haines Company, Inc.	
2000	HANCOCKMI	Haines & Company	Image pg. A18
1961	Wall Cecil M	R. L. Polk & Co.	Image pg. A38

1654 DONAX AVE

Year	Uses	Source	
2006	SOHNEX	Haines Company, Inc.	
	MCCAWMyma	Haines Company, Inc.	
	CORPORATION	Haines Company, Inc.	
2000	No Current Listing	Haines & Company	Image pg. A18
1992	Romero B	PACIFIC BELL WHITE PAGES	
	Romero Ascencion	PACIFIC BELL WHITE PAGES	
1961	Teel Elred D	R. L. Polk & Co.	Image pg. A38

1655 DONAX AVE

Year	Uses	Source	
2006	No Current Listing	Haines Company, Inc.	
2000	HANCOCK Ronald L	Haines & Company	Image pg. A18

1659 DONAX AVE

Year	Uses	Source	
2006	o GARCIAJuan	Haines Company, Inc.	
2000	No Current Listing	Haines & Company	Image pg. A18
1992	Perez Jorge S	PACIFIC BELL WHITE PAGES	
	Perez Jorge & Tonja	PACIFIC BELL WHITE PAGES	
	Perez Jose	PACIFIC BELL WHITE PAGES	
	Perez Jose	PACIFIC BELL WHITE PAGES	
1961	Selph Melvin	R. L. Polk & Co.	Image pg. A38

1662 DONAX AVE

Year	Uses	Source	
2006	RODARTE Ignaco	Haines Company, Inc.	
	GUEVARA Salvador	Haines Company, Inc.	
2000	GUEVARAS	Haines & Company	Image pg. A18
1961	Kauffman Leonard H	R. L. Polk & Co.	Image pg. A38

FINDINGS

1664 DONAX AVE

Year	Uses	Source	
2006	GONZALEZRafael P	Haines Company, Inc.	
	a MANCILLA Maria	Haines Company, Inc.	
2000	GONZALEZRafael P	Haines & Company	Image pg. A18
1992	Gonzalez Rafael Pina	PACIFIC BELL WHITE PAGES	
1961	Samayoa Ralph M	R. L. Polk & Co.	Image pg. A38

Donax Ave

1670 Donax Ave

Year	Uses	Source
2010	SACHS & ASSOCIATES	EDR Digital Archive

DONAX AVE

1671 DONAX AVE

Year	Uses	Source	
2006	No Current Listing	Haines Company, Inc.	
2000	ROSAS Daisy	Haines & Company	Image pg. A18
1992	Aviles Alejandra	PACIFIC BELL WHITE PAGES	
1961	Christianson Amelia Mrs	R. L. Polk & Co.	Image pg. A38

1672 DONAX AVE

Year	Uses	Source	
2006	NAVARRETEA Pedro	Haines Company, Inc.	
2000	NAVARRETE Pedro	Haines & Company	Image pg. A18
1961	Orr Jose	R. L. Polk & Co.	Image pg. A38

1673 DONAX AVE

Year	Uses	Source	
2006	CARRILLO Leonardo	Haines Company, Inc.	
2000	CARRILLO Leonardo	Haines & Company	Image pg. A18
1992	Carrillo Leonardo	PACIFIC BELL WHITE PAGES	

1677 DONAX AVE

Year	Uses	Source	
2006	BARTHELMY Linda	Haines Company, Inc.	
	RICO Romana	Haines Company, Inc.	
1961	Gonzalez Eleanor C Mrs	R. L. Polk & Co.	Image pg. A38

FINDINGS

1678 DONAX AVE

Year	Uses	Source	
2006	No Current Listing	Haines Company, Inc.	
2000	No Current Listing	Haines & Company	Image pg. A18

1679 DONAX AVE

Year	Uses	Source	
2006	BRISENO Gonzalo	Haines Company, Inc.	
2000	No Current Listing	Haines & Company	Image pg. A18
1961	Periz Aniseto	R. L. Polk & Co.	Image pg. A38

Donax Ave

1680 Donax Ave

Year	Uses	Source
2010	LOS BARRACHOS TACOS	EDR Digital Archive

DONAX AVE

1680 DONAX AVE

Year	Uses	Source	
2006	No Current Listing	Haines Company, Inc.	
2000	No Current Listing	Haines & Company	Image pg. A18
1992	Mclnttyre Sherri & Charles H	PACIFIC BELL WHITE PAGES	
1961	Hanna Richd E	R. L. Polk & Co.	Image pg. A38

1683 DONAX AVE

Year	Uses	Source	
2006	No Current Listing	Haines Company, Inc.	
2000	RENDONLeopoldo C	Haines & Company	Image pg. A18
1992	Alvarado Cris	PACIFIC BELL WHITE PAGES	
1961	Burke Alma C Mrs	R. L. Polk & Co.	Image pg. A38

1685 DONAX AVE

Year	Uses	Source	
2006	No Current Listing	Haines Company, Inc.	
2000	No Current Listing	Haines & Company	Image pg. A18

1697 DONAX AVE

Year	Uses	Source
2006	RUGGIERO Mike	Haines Company, Inc.

FINDINGS

Year	Uses	Source	
2000	NEVAREZRamona	Haines & Company	Image pg. A18
1961	Hinnard Mildred Mrs	R. L. Polk & Co.	Image pg. A38

1703 DONAX AVE

Year	Uses	Source	
2006	No Current Listing	Haines Company, Inc.	
2000	WOODDanny	Haines & Company	Image pg. A18
1992	Kaiser Fred	PACIFIC BELL WHITE PAGES	
1961	Cochran Bud	R. L. Polk & Co.	Image pg. A38

1708 DONAX AVE

Year	Uses	Source	
2006	GREENE Ronald E	Haines Company, Inc.	
2000	GREENE Ronald E	Haines & Company	Image pg. A18
1992	Greene Ronald E	PACIFIC BELL WHITE PAGES	
1961	Greene Ronald E	R. L. Polk & Co.	Image pg. A38

1711 DONAX AVE

Year	Uses	Source	
2006	No Current Listing	Haines Company, Inc.	
2000	No Current Listing	Haines & Company	Image pg. A18
1992	Jimenez Agustin	PACIFIC BELL WHITE PAGES	
1961	Laliberte Jos K	R. L. Polk & Co.	Image pg. A38

1713 DONAX AVE

Year	Uses	Source	
2006	AYALARafael	Haines Company, Inc.	
2000	No Current Listing	Haines & Company	Image pg. A18
1961	Johnston Heyden L	R. L. Polk & Co.	Image pg. A38

Donax Ave

1714 Donax Ave

Year	Uses	Source
2014	BENGEL DONALD C	EDR Digital Archive
2010	BENGEL DONALD C	EDR Digital Archive

FINDINGS

DONAX AVE

1714 DONAX AVE

Year	Uses	Source	
2006	e GALLARDOEsteban	Haines Company, Inc.	
2000	VALENZUALA Marcia L	Haines & Company	Image pg. A18
1961	Simonet Lillian E Mrs	R. L. Polk & Co.	Image pg. A38
	1/2 Badrian Arth B	R. L. Polk & Co.	Image pg. A38

1717 DONAX AVE

Year	Uses	Source	
2006	No Current Listing	Haines Company, Inc.	
2000	No Current Listing	Haines & Company	Image pg. A18

1718 DONAX AVE

Year	Uses	Source	
2006	ALLEN Homer H Raev	Haines Company, Inc.	
	COMNTY FULL	Haines Company, Inc.	
	GOSPEL CHURCH	Haines Company, Inc.	
2000	ALLEN Homer H Rev	Haines & Company	Image pg. A18
	COMNTY FULL GSPL	Haines & Company	Image pg. A18
1961	Niles Richd L	R. L. Polk & Co.	Image pg. A38

1719 DONAX AVE

Year	Uses	Source	
2006	No Current Listing	Haines Company, Inc.	
2000	No Current Listing	Haines & Company	Image pg. A18
1961	Vacant	R. L. Polk & Co.	Image pg. A38

1721 DONAX AVE

Year	Uses	Source	
2006	SALINAS Juan	Haines Company, Inc.	
2000	SALINASJuan A	Haines & Company	Image pg. A18
1992	Salinas Juan & Leticia	PACIFIC BELL WHITE PAGES	
	Salinas Juan A	PACIFIC BELL WHITE PAGES	

1726 DONAX AVE

Year	Uses	Source	
2000	No Current Listing	Haines & Company	Image pg. A18
1961	Allen Clayton D	R. L. Polk & Co.	Image pg. A38

FINDINGS

Donax Ave

1727 Donax Ave

Year	Uses	Source	
2014	COMMUNITY FULL GOSPEL CHURCH	EDR Digital Archive	
2010	COMMUNITY FULL GOSPEL CHURCH	EDR Digital Archive	

DONAX AVE

1727 DONAX AVE

Year	Uses	Source	
2006	GOSPEL CHURCH	Haines Company, Inc.	
	COMNTYFULL	Haines Company, Inc.	
2000	No Current Listing	Haines & Company	Image pg. A18
1992	Allen Robert	PACIFIC BELL WHITE PAGES	
	Allen Richard Todd	PACIFIC BELL WHITE PAGES	
	Allen Robert	PACIFIC BELL WHITE PAGES	
1961	Vacant	R. L. Polk & Co.	Image pg. A38

1734 DONAX AVE

Year	Uses	Source	
2006	ETHERIDGE Barbara	Haines Company, Inc.	
2000	No Current Listing	Haines & Company	Image pg. A18
1992	Castleberg A	PACIFIC BELL WHITE PAGES	
	Castle VV V.....	PACIFIC BELL WHITE PAGES	
	Castle V F	PACIFIC BELL WHITE PAGES	
1961	Castle Viola Mrs	R. L. Polk & Co.	Image pg. A38

1735 DONAX AVE

Year	Uses	Source	
1961	Apostolic Faith Ch	R. L. Polk & Co.	Image pg. A38

1739 DONAX AVE

Year	Uses	Source	
2006	LOPEZ Marco	Haines Company, Inc.	
1961	Johnston Rollie E	R. L. Polk & Co.	Image pg. A38

1742 DONAX AVE

Year	Uses	Source	
2006	JIMENEZ Sergio	Haines Company, Inc.	
	e GALLEGOSOrlando	Haines Company, Inc.	

FINDINGS

Year	Uses	Source	
1961	Salazar Mary D Mrs	R. L. Polk & Co.	Image pg. A38

1743 DONAX AVE

Year	Uses	Source	
2006	No Current Listing	Haines Company, Inc.	
1992	Molina John	PACIFIC BELL WHITE PAGES	
1961	Bice Jos	R. L. Polk & Co.	Image pg. A38

1754 DONAX AVE

Year	Uses	Source	
2006	a GALLEGOSOrlando J	Haines Company, Inc.	
2000	GALLEGOSOr lando J	Haines & Company	Image pg. A18
1992	Gallegos Clorinda Mrs	PACIFIC BELL WHITE PAGES	
1961	Gallegos Orlando A	R. L. Polk & Co.	Image pg. A38

1761 DONAX AVE

Year	Uses	Source	
2006	ROBLESMarisela	Haines Company, Inc.	
	o MACHUCALopez	Haines Company, Inc.	
2000	No Current Listing	Haines & Company	Image pg. A18
1961	Garrett Gloria J Mrs	R. L. Polk & Co.	Image pg. A38

1762 DONAX AVE

Year	Uses	Source	
2006	No Current Listing	Haines Company, Inc.	
2000	RODRIGUEZMatias G	Haines & Company	Image pg. A18
1992	Rodriguez Matias G	PACIFIC BELL WHITE PAGES	
1961	Brubaker Francis R	R. L. Polk & Co.	Image pg. A38

1763 DONAX AVE

Year	Uses	Source	
2006	ZAMORA Maria	Haines Company, Inc.	
2000	No Current Listing	Haines & Company	Image pg. A18
1961	Hanks Leonard W	R. L. Polk & Co.	Image pg. A38

1765 DONAX AVE

Year	Uses	Source	
2006	MACHUCALopez	Haines Company, Inc.	
2000	No Current Listing	Haines & Company	Image pg. A18
1961	Vacant	R. L. Polk & Co.	Image pg. A38

FINDINGS

1771 DONAX AVE

Year	Uses	Source	
2000	No Current Listing	Haines & Company	Image pg. A18
1961	Reinhardt Harold H	R. L. Polk & Co.	Image pg. A38

1772 DONAX AVE

Year	Uses	Source	
2006	GONZALEZ Isdm	Haines Company, Inc.	
2000	GONZALEZisidro	Haines & Company	Image pg. A18
1992	Vasquez Maria	PACIFIC BELL WHITE PAGES	
1961	Bowles Ivan R	R. L. Polk & Co.	Image pg. A38

1773 DONAX AVE

Year	Uses	Source	
2006	DAMEMaria	Haines Company, Inc.	
2000	No Current Listing	Haines & Company	Image pg. A18
1961	Fowler Norman C	R. L. Polk & Co.	Image pg. A38

Donax Ave

1775 Donax Ave

Year	Uses	Source
2014	WELLS LARRY	EDR Digital Archive

DONAX AVE

1775 DONAX AVE

Year	Uses	Source	
2006	HERNANDEZArturo	Haines Company, Inc.	
2000	No Current Listing	Haines & Company	Image pg. A18

1779 DONAX AVE

Year	Uses	Source	
2006	a BRAUDAWAY George	Haines Company, Inc.	
2000	No Current Listing	Haines & Company	Image pg. A18
1992	Susnow Edward MD & Ruth	PACIFIC BELL WHITE PAGES	
	Susman Sam	PACIFIC BELL WHITE PAGES	
	Susnow Lawrence & Rita	PACIFIC BELL WHITE PAGES	
	Susnow Nathan & Joel	PACIFIC BELL WHITE PAGES	
1961	Sussman Saml	R. L. Polk & Co.	Image pg. A38

FINDINGS

1790 DONAX AVE

Year	Uses	Source	
2006	ALDRIDGE Betty	Haines Company, Inc.	
1992	Dyson M N.....	PACIFIC BELL WHITE PAGES	
	Dyson Lawrence A	PACIFIC BELL WHITE PAGES	

1805 DONAX AVE

Year	Uses	Source	
2006	OROZCO Trinidad	Haines Company, Inc.	
1992	Orozco Jose Reyes	PACIFIC BELL WHITE PAGES	
1961	Smith Rexford	R. L. Polk & Co.	Image pg. A38

1821 DONAX AVE

Year	Uses	Source
2006	No Current Listing	Haines Company, Inc.

1823 DONAX AVE

Year	Uses	Source
1992	Romo Maria	PACIFIC BELL WHITE PAGES

1825 DONAX AVE

Year	Uses	Source	
2006	PEREZJuan Cados	Haines Company, Inc.	
2000	REYES Ramirez Lorena	Haines & Company	Image pg. A18

1827 DONAX AVE

Year	Uses	Source	
2006	MARTINEZJuan	Haines Company, Inc.	
2000	GOLD Ralph	Haines & Company	Image pg. A18
1992	Peterson Kari	PACIFIC BELL WHITE PAGES	
	Peterson KJ	PACIFIC BELL WHITE PAGES	
	Peterson K F	PACIFIC BELL WHITE PAGES	
	Peterson K A	PACIFIC BELL WHITE PAGES	
	Peterson K A	PACIFIC BELL WHITE PAGES	
	Peterson K	PACIFIC BELL WHITE PAGES	
	Peterson K	PACIFIC BELL WHITE PAGES	
	Peterson K	PACIFIC BELL WHITE PAGES	
	Peterson K	PACIFIC BELL WHITE PAGES	
	Peterson Julie	PACIFIC BELL WHITE PAGES	
	Peterson Julia	PACIFIC BELL WHITE PAGES	
	Peterson Karen F	PACIFIC BELL WHITE PAGES	

FINDINGS

Year	Uses	Source	
1961	Brown Verne	R. L. Polk & Co.	Image pg. A38

1828 DONAX AVE

Year	Uses	Source	
2006	MENDIBURU Nancy	Haines Company, Inc.	
2000	GOMEZA	Haines & Company	Image pg. A18
1992	Gamez A	PACIFIC BELL WHITE PAGES	
1961	Harris Louis W fl contr	R. L. Polk & Co.	Image pg. A38

1831 DONAX AVE

Year	Uses	Source	
2006	No Current Listing	Haines Company, Inc.	
1961	Knight Weldon B	R. L. Polk & Co.	Image pg. A38

1834 DONAX AVE

Year	Uses	Source	
2006	FLORES Francisco	Haines Company, Inc.	
2000	PANIAGUASaul	Haines & Company	Image pg. A18
1992	Combs Patrick	PACIFIC BELL WHITE PAGES	
1961	Mc Cann Paul E	R. L. Polk & Co.	Image pg. A38

1843 DONAX AVE

Year	Uses	Source	
2006	HOLGUINJos R	Haines Company, Inc.	
1961	Mohlay Jas I	R. L. Polk & Co.	Image pg. A38

1844 DONAX AVE

Year	Uses	Source	
2006	BRIBIESCABeatlz	Haines Company, Inc.	
	HINOJOSAJose	Haines Company, Inc.	
2000	No Current Listing	Haines & Company	Image pg. A18
1961	Currie Chas	R. L. Polk & Co.	Image pg. A38

1845 DONAX AVE

Year	Uses	Source
2006	JOHNETTAHal	Haines Company, Inc.

1847 DONAX AVE

Year	Uses	Source
2006	CABALLERO Richard	Haines Company, Inc.

FINDINGS

1849 DONAX AVE

Year	Uses	Source	
2006	No Current Listing	Haines Company, Inc.	

1851 DONAX AVE

Year	Uses	Source	
2006	No Current Listing	Haines Company, Inc.	
2000	No Current Listing	Haines & Company	Image pg. A18

1854 DONAX AVE

Year	Uses	Source	
2006	OVILLALOBOS Maria	Haines Company, Inc.	
2000	VILLALOBOSManra E	Haines & Company	Image pg. A18

1859 DONAX AVE

Year	Uses	Source	
2000	No Current Listing	Haines & Company	Image pg. A18
1961	Lung Arth L	R. L. Polk & Co.	Image pg. A38

1861 DONAX AVE

Year	Uses	Source	
2006	No Current Listing	Haines Company, Inc.	
2000	No Current Listing	Haines & Company	Image pg. A18
1961	Wilson Theo G	R. L. Polk & Co.	Image pg. A38

1863 DONAX AVE

Year	Uses	Source	
2006	PIMIENPAGeorgina	Haines Company, Inc.	

1864 DONAX AVE

Year	Uses	Source	
2006	VILLALOBOS Clpriano	Haines Company, Inc.	
2000	No Current Listing	Haines & Company	Image pg. A18

1865 DONAX AVE

Year	Uses	Source	
2006	RAMIREZLeopoldo	Haines Company, Inc.	
	RAMIREZ Leopoldo	Haines Company, Inc.	
2000	KONKLERShawn	Haines & Company	Image pg. A18
	KONKLERMary	Haines & Company	Image pg. A18
1992	I Wagnon Bobby L	PACIFIC BELL WHITE PAGES	

FINDINGS

1866 DONAX AVE

Year	Uses	Source	
2006	No Current Listing	Haines Company, Inc.	
2000	No Current Listing	Haines & Company	Image pg. A18
1961	Bruce Robt	R. L. Polk & Co.	Image pg. A38

1876 DONAX AVE

Year	Uses	Source	
2006	No Current Listing	Haines Company, Inc.	
2000	CGALLOWAY Robt A	Haines & Company	Image pg. A18
1992	Galloway Robt A	PACIFIC BELL WHITE PAGES	
1961	Jewell Geo H	R. L. Polk & Co.	Image pg. A38

1877 DONAX AVE

Year	Uses	Source	
2006	No Current Listing	Haines Company, Inc.	
2000	No Current Listing	Haines & Company	Image pg. A18
1961	White Bobby J	R. L. Polk & Co.	Image pg. A38

1878 DONAX AVE

Year	Uses	Source	
1961	Under Constn	R. L. Polk & Co.	Image pg. A38

1879 DONAX AVE

Year	Uses	Source	
2006	SIMPSON Robaert	Haines Company, Inc.	
2000	CPETITFILS Joseph S	Haines & Company	Image pg. A18

1884 DONAX AVE

Year	Uses	Source	
2006	CARROLLClaude M	Haines Company, Inc.	
2000	OCARROLLClaude M	Haines & Company	Image pg. A18
1992	Carroll Claude M	PACIFIC BELL WHITE PAGES	

DONAX AVE N

1805 DONAX AVE N

Year	Uses	Source
1992	Orozco Luis	PACIFIC BELL WHITE PAGES

FINDINGS

DONAX CT

1353 DONAX CT

Year	Uses	Source
1955	Bauza John G	R. L. Polk & Co.

1354 DONAX CT

Year	Uses	Source
1960	Petty Bertie Mrs	The Pacific Telephone Telegraph Co.
1955	Petty Joe R	R. L. Polk & Co.

1366 DONAX CT

Year	Uses	Source
1955	Chapman Clarence Dee	R. L. Polk & Co.

1368 DONAX CT

Year	Uses	Source
1960	Chapman Clarence Dee	The Pacific Telephone Telegraph Co.

1379 DONAX CT

Year	Uses	Source
1955	Janczar Stanley	R. L. Polk & Co.

1405 DONAX CT

Year	Uses	Source
1960	Garcia Jose G	The Pacific Telephone Telegraph Co.

1484 DONAX CT

Year	Uses	Source
1960	Anderson A N	The Pacific Telephone Telegraph Co.

1504 DONAX CT

Year	Uses	Source
1960	Bain Robt L	The Pacific Telephone Telegraph Co.

1512 DONAX CT

Year	Uses	Source	
2000	BISHOPNoel	Haines & Company	Image pg. A18
1961	Casson Joel S	R. L. Polk & Co.	Image pg. A38
1960	Adams Chas	The Pacific Telephone Telegraph Co.	

FINDINGS

Donax Ct

1520 Donax Ct

Year	Uses	Source
2014	ALL FOUR APPAREAL	EDR Digital Archive
2010	ALL FOUR APPAREAL	EDR Digital Archive

DONAX CT

1520 DONAX CT

Year	Uses	Source	
2006	CASTRO Graciela	Haines Company, Inc.	
1961	Cudoz Julio	R. L. Polk & Co.	Image pg. A38
1960	Cudog Julio	The Pacific Telephone Telegraph Co.	

1528 DONAX CT

Year	Uses	Source	
2006	GOODWIN William	Haines Company, Inc.	
2000	GOODWIN William N	Haines & Company	Image pg. A18
1961	Johnson Roy W	R. L. Polk & Co.	Image pg. A38
1960	Walker Warren G	The Pacific Telephone Telegraph Co.	

1536 DONAX CT

Year	Uses	Source	
2006	HILL Ronald	Haines Company, Inc.	
1961	Rossiter Dwight E	R. L. Polk & Co.	Image pg. A38
1960	Lelevier O I	The Pacific Telephone Telegraph Co.	

1544 DONAX CT

Year	Uses	Source	
2006	No Current Listing	Haines Company, Inc.	
2000	No Current Listing	Haines & Company	Image pg. A18
1992	Strickland J L	PACIFIC BELL WHITE PAGES	
	Strickland James	PACIFIC BELL WHITE PAGES	
1961	Lee Ross D	R. L. Polk & Co.	Image pg. A38
1960	Corder Robt Boyd	The Pacific Telephone Telegraph Co.	

1603 DONAX CT

Year	Uses	Source
1960	Davis Virginia R	The Pacific Telephone Telegraph Co.
1955	Davis Virginia R	R. L. Polk & Co.

FINDINGS

1607 DONAX CT

Year	Uses	Source
1955	Jolly Frank E	R. L. Polk & Co.

1609 DONAX CT

Year	Uses	Source
1960	Pace Jack	The Pacific Telephone Telegraph Co.

1611 DONAX CT

Year	Uses	Source
1955	Ready Ellie	R. L. Polk & Co.

1613 DONAX CT

Year	Uses	Source
1960	Ready Ellie	The Pacific Telephone Telegraph Co.

1616 DONAX CT

Year	Uses	Source
1960	Altstatt J M	The Pacific Telephone Telegraph Co.
1955	Altstatt J M	R. L. Polk & Co.

1621 DONAX CT

Year	Uses	Source
1960	Herman Viola J	The Pacific Telephone Telegraph Co.
1955	Herman Thos	R. L. Polk & Co.

1633 DONAX CT

Year	Uses	Source
1960	Prock Lawrence E	The Pacific Telephone Telegraph Co.

1635 DONAX CT

Year	Uses	Source
1960	Wagnon Maxine	The Pacific Telephone Telegraph Co.

1636 DONAX CT

Year	Uses	Source
1955	Altstatt Bill J	R. L. Polk & Co.

1642 DONAX CT

Year	Uses	Source
1960	Elsey Ira	The Pacific Telephone Telegraph Co.
1955	Elsey Ira	R. L. Polk & Co.

FINDINGS

1643 DONAX CT

Year	Uses	Source
1960	Hancock R L	The Pacific Telephone Telegraph Co.
1955	Hancock R L	R. L. Polk & Co.

1651 DONAX CT

Year	Uses	Source
1955	Lowry Earl M	R. L. Polk & Co.

1654 DONAX CT

Year	Uses	Source
1960	Teel Eldred D	The Pacific Telephone Telegraph Co.
1955	Teel Eldred D	R. L. Polk & Co.

1659 DONAX CT

Year	Uses	Source
1960	Selph Melvin	The Pacific Telephone Telegraph Co.
1955	Lahm Raymond F	R. L. Polk & Co.

1664 DONAX CT

Year	Uses	Source
1960	Britton K H	The Pacific Telephone Telegraph Co.

1671 DONAX CT

Year	Uses	Source
1960	Christianson Amelia	The Pacific Telephone Telegraph Co.
1955	Christianson Amelia	R. L. Polk & Co.

1672 DONAX CT

Year	Uses	Source
1960	Scurlock Stanley A	The Pacific Telephone Telegraph Co.
1955	Hirsch R F	R. L. Polk & Co.

1679 DONAX CT

Year	Uses	Source
1960	Sloane Lorraine	The Pacific Telephone Telegraph Co.

1680 DONAX CT

Year	Uses	Source
1960	Hanna R E	The Pacific Telephone Telegraph Co.
1955	Danielson Jos C	R. L. Polk & Co.

FINDINGS

1683 DONAX CT

Year	Uses	Source
1955	Reid Douglas H	R. L. Polk & Co.

1697 DONAX CT

Year	Uses	Source
1960	Hinnard Lenoir	The Pacific Telephone Telegraph Co.
	Hinnard Mildred	The Pacific Telephone Telegraph Co.
1955	Hinnard Loy	R. L. Polk & Co.

1708 DONAX CT

Year	Uses	Source
1960	Greene Ronald E	The Pacific Telephone Telegraph Co.
1955	Fike G W	R. L. Polk & Co.

1711 DONAX CT

Year	Uses	Source
1955	Johnston H L	R. L. Polk & Co.

1713 DONAX CT

Year	Uses	Source
1960	King Nellie M	The Pacific Telephone Telegraph Co.
	Johnston H L	The Pacific Telephone Telegraph Co.

1714 DONAX CT

Year	Uses	Source
1955	Simonet Lillian E	R. L. Polk & Co.

1718 DONAX CT

Year	Uses	Source
1960	Niles Robt L	The Pacific Telephone Telegraph Co.
1955	Niles Robt L	R. L. Polk & Co.

1719 DONAX CT

Year	Uses	Source
1955	Wigginton Denver	R. L. Polk & Co.

1727 DONAX CT

Year	Uses	Source
1960	Silver Strand Church of the Original Apostolic Faith	The Pacific Telephone Telegraph Co.
1955	Silver Strand Church of the Original Apostolic Faith	R. L. Polk & Co.

FINDINGS

1734 DONAX CT

Year	Uses	Source
1960	Castle Viola Mrs	The Pacific Telephone Telegraph Co.
1955	Wesson Viola	R. L. Polk & Co.

1739 DONAX CT

Year	Uses	Source
1960	Johnston R E	The Pacific Telephone Telegraph Co.

1742 DONAX CT

Year	Uses	Source
1960	Hopkins Ralph A	The Pacific Telephone Telegraph Co.
1955	Hamelrath Dorothy G	R. L. Polk & Co.
	Salazar R R	R. L. Polk & Co.

1743 DONAX CT

Year	Uses	Source
1955	Johnston R E	R. L. Polk & Co.

1754 DONAX CT

Year	Uses	Source
1960	Ellis T L	The Pacific Telephone Telegraph Co.

1762 DONAX CT

Year	Uses	Source
1955	Mc Bride Wayne F	R. L. Polk & Co.

1763 DONAX CT

Year	Uses	Source
1960	Hanks Leonard W	The Pacific Telephone Telegraph Co.
	Solomito Rocky D	The Pacific Telephone Telegraph Co.
	Garrett Gloria	The Pacific Telephone Telegraph Co.

1765 DONAX CT

Year	Uses	Source
1955	Hanks Leonard W	R. L. Polk & Co.

1771 DONAX CT

Year	Uses	Source
1960	Magnuson Lee	The Pacific Telephone Telegraph Co.

FINDINGS

1772 DONAX CT

Year	Uses	Source
1955	Mc Clung G W	R. L. Polk & Co.

1805 DONAX CT

Year	Uses	Source
1960	Smith E Rexford	The Pacific Telephone Telegraph Co.

1827 DONAX CT

Year	Uses	Source
1960	Archuleta Tony	The Pacific Telephone Telegraph Co.
1955	Yancy Christine	R. L. Polk & Co.

1828 DONAX CT

Year	Uses	Source
1960	Harris L W	The Pacific Telephone Telegraph Co.
	Harris L W	The Pacific Telephone Telegraph Co.
1955	Harris L W	R. L. Polk & Co.

1831 DONAX CT

Year	Uses	Source
1960	Knight Weldon B	The Pacific Telephone Telegraph Co.

1834 DONAX CT

Year	Uses	Source
1955	Mc Cann P E	R. L. Polk & Co.

1843 DONAX CT

Year	Uses	Source
1955	Noble Chancy D Jr	R. L. Polk & Co.

1844 DONAX CT

Year	Uses	Source
1960	Currie Chas D	The Pacific Telephone Telegraph Co.
1955	Currie Chas D	R. L. Polk & Co.

1859 DONAX CT

Year	Uses	Source
1960	Yandall Barbara	The Pacific Telephone Telegraph Co.
1955	Yandall Barbara	R. L. Polk & Co.

FINDINGS

1861 DONAX CT

Year	Uses	Source
1960	Wilson Theo Geo	The Pacific Telephone Telegraph Co.
1955	Wilson Theo Geo	R. L. Polk & Co.

1866 DONAX CT

Year	Uses	Source
1960	Bruce Mildred Falzon	The Pacific Telephone Telegraph Co.
1955	Bruce Mildred Falzon	R. L. Polk & Co.

1876 DONAX CT

Year	Uses	Source
1960	Barker Jimmy L	The Pacific Telephone Telegraph Co.

1877 DONAX CT

Year	Uses	Source
1960	White Bobby J	The Pacific Telephone Telegraph Co.
1955	King Chas P	R. L. Polk & Co.

DORIS DR

1826 DORIS DR

Year	Uses	Source
1991	Mclean BE	PACIFIC BELL WHITE PAGES
	Mc Lean Arthur	PACIFIC BELL WHITE PAGES

ELM

1803 ELM

Year	Uses	Source
1955	St Charles School	R. L. Polk & Co.

1823 ELM

Year	Uses	Source
1960	Wilkinson Glenn R	The Pacific Telephone Telegraph Co.
1955	Sambrano Ray V	R. L. Polk & Co.

1831 ELM

Year	Uses	Source
1960	Gerner Irven J	The Pacific Telephone Telegraph Co.
1955	Louch Rudolph	R. L. Polk & Co.

FINDINGS

ELM AVE

1411 ELM AVE

Year	Uses	Source	
2006	o GOODWINMike	Haines Company, Inc.	

1604 ELM AVE

Year	Uses	Source	
2006	BAROUIN Edgar	Haines Company, Inc.	
2000	No Current Listing	Haines & Company	Image pg. A19
1961	Kilmer Jas E	R. L. Polk & Co.	Image pg. A39

1605 ELM AVE

Year	Uses	Source	
2006	No Current Listing	Haines Company, Inc.	
2000	No Current Listing	Haines & Company	Image pg. A19
1992	Murray Wm C	PACIFIC BELL WHITE PAGES	
1989	Murray Wm C	Pacific Bell	
1961	Murray Wm C	R. L. Polk & Co.	Image pg. A39

1608 ELM AVE

Year	Uses	Source	
2006	GARCIA Ignacio	Haines Company, Inc.	

1609 ELM AVE

Year	Uses	Source	
2006	o GOMEZRafael	Haines Company, Inc.	
2000	PADRTAJerry C	Haines & Company	Image pg. A19
	MURRAYWm C	Haines & Company	Image pg. A19
1992	Salvador Roger G	PACIFIC BELL WHITE PAGES	
1989	Sonneborn Jessie	Pacific Bell	
1961	Grant Robt F	R. L. Polk & Co.	Image pg. A39

1611 ELM AVE

Year	Uses	Source	
2006	GOMEZRafael	Haines Company, Inc.	
2000	PADRTAJerry	Haines & Company	Image pg. A19
	PADRTA Judy	Haines & Company	Image pg. A19
	J&J AWNINGS	Haines & Company	Image pg. A19
1992	J & J Awnings	PACIFIC BELL WHITE PAGES	
	I Padrta Jerry & Judy	PACIFIC BELL WHITE PAGES	

FINDINGS

Year	Uses	Source	
1992	Padua Albert	PACIFIC BELL WHITE PAGES	
1961	Jarrell Lester L	R. L. Polk & Co.	Image pg. A39

1612 ELM AVE

Year	Uses	Source	
2000	FIEROSolero	Haines & Company	Image pg. A19
1961	Montgomery Robt E	R. L. Polk & Co.	Image pg. A39

1614 ELM AVE

Year	Uses	Source	
2006	Rosalva	Haines Company, Inc.	
	COVARRUBIAS	Haines Company, Inc.	
2000	No Current Listing	Haines & Company	Image pg. A19

1615 ELM AVE

Year	Uses	Source	
2006	HOLDER Phillip	Haines Company, Inc.	
	o CARMONATon I	Haines Company, Inc.	
2000	YANDALLLeonard T	Haines & Company	Image pg. A19
1961	Staab Francis	R. L. Polk & Co.	Image pg. A39

1616 ELM AVE

Year	Uses	Source	
2006	IVY Rachel	Haines Company, Inc.	
2000	No Current Listing	Haines & Company	Image pg. A19
1989	Porter John R	Pacific Bell	
1961	Vacant	R. L. Polk & Co.	Image pg. A39

1618 ELM AVE

Year	Uses	Source	
2006	No Current Listing	Haines Company, Inc.	
2000	No Current Listing	Haines & Company	Image pg. A19
1961	Wheeler Wm L	R. L. Polk & Co.	Image pg. A39

1620 ELM AVE

Year	Uses	Source	
2000	No Current Listing	Haines & Company	Image pg. A19

1622 ELM AVE

Year	Uses	Source	
2006	QUIROZMIguel	Haines Company, Inc.	

FINDINGS

1624 ELM AVE

Year	Uses	Source	
2006	CALDERAJesus	Haines Company, Inc.	
1992	Sandlin Mike	PACIFIC BELL WHITE PAGES	
1989	Sandlin Mike	Pacific Bell	

1625 ELM AVE

Year	Uses	Source	
2006	JIMENEZ Ignacio	Haines Company, Inc.	
1989	Diaz Filiberto	Pacific Bell	
1961	Vacant	R. L. Polk & Co.	Image pg. A39

1626 ELM AVE

Year	Uses	Source	
2006	SORIANOSOS Le Bcia	Haines Company, Inc.	
1989	Hillman Randy	Pacific Bell	

1630 ELM AVE

Year	Uses	Source	
2006	DELEONArtumr Jr	Haines Company, Inc.	
1961	Danley Robt J	R. L. Polk & Co.	Image pg. A39

1634 ELM AVE

Year	Uses	Source
1989	Smith Richard J	Pacific Bell

1635 ELM AVE

Year	Uses	Source	
2006	JUAREZJohn	Haines Company, Inc.	
1989	Santana Hector	Pacific Bell	
1961	Kimbrell Geo W	R. L. Polk & Co.	Image pg. A39

1636 ELM AVE

Year	Uses	Source	
2006	o ALBURTUSRalph	Haines Company, Inc.	
2000	ALBURTUSRalph A	Haines & Company	Image pg. A19

1638 ELM AVE

Year	Uses	Source	
2006	DRAKE Chelsea	Haines Company, Inc.	
1961	Vacant	R. L. Polk & Co.	Image pg. A39

FINDINGS

1639 ELM AVE

Year	Uses	Source	
2006	BARRERA Diana	Haines Company, Inc.	
2000	SANTANACesar	Haines & Company	Image pg. A19
1992	Santana Hector	PACIFIC BELL WHITE PAGES	

1641 ELM AVE

Year	Uses	Source	
2006	MAXWELL Toshle	Haines Company, Inc.	
2000	MAXWELLToshie	Haines & Company	Image pg. A19
	MAXWELLJimmie C	Haines & Company	Image pg. A19
1992	Maxwell Toshle	PACIFIC BELL WHITE PAGES	
	Maxwell V L	PACIFIC BELL WHITE PAGES	
1989	Maxwell Toshie	Pacific Bell	
	Maxwell Jimmie C	Pacific Bell	
1961	Golden Katheryn Mrs	R. L. Polk & Co.	Image pg. A39

1644 ELM AVE

Year	Uses	Source	
2006	No Current Listing	Haines Company, Inc.	
2000	No Current Listing	Haines & Company	Image pg. A19
1989	Haas Richard W	Pacific Bell	
1961	Rosene Larry E	R. L. Polk & Co.	Image pg. A39

1645 ELM AVE

Year	Uses	Source	
2006	No Current Listing	Haines Company, Inc.	
2000	No Current Listing	Haines & Company	Image pg. A19

1646 ELM AVE

Year	Uses	Source	
2006	BOWLESJames	Haines Company, Inc.	
2000	SHARP William Jr	Haines & Company	Image pg. A19
1992	Sharp William I Jr	PACIFIC BELL WHITE PAGES	
1989	Sharp William I Jr	Pacific Bell	
1961	Flowers John	R. L. Polk & Co.	Image pg. A39

1648 ELM AVE

Year	Uses	Source	
2006	JACKSONRobert	Haines Company, Inc.	
	KRAMER Pamela	Haines Company, Inc.	

FINDINGS

Year	Uses	Source	
2000	No Current Listing	Haines & Company	Image pg. A19
1992	Kramer Gerald	PACIFIC BELL WHITE PAGES	
	Kramer Greg	PACIFIC BELL WHITE PAGES	
1989	Phillips James C	Pacific Bell	
	Kramer Gerald	Pacific Bell	
1961	Orth Harry	R. L. Polk & Co.	Image pg. A39

1651 ELM AVE

Year	Uses	Source	
2006	o WHITE Robert	Haines Company, Inc.	
2000	WHITE Robea R	Haines & Company	Image pg. A19
1961	Hearne James B	R. L. Polk & Co.	Image pg. A39

1652 ELM AVE

Year	Uses	Source	
2000	No Current Listing	Haines & Company	Image pg. A19
1989	Morerod Ellis E	Pacific Bell	
1961	Thorson Chas A	R. L. Polk & Co.	Image pg. A39

1654 ELM AVE

Year	Uses	Source	
2006	No Current Listing	Haines Company, Inc.	
2000	No Current Listing	Haines & Company	Image pg. A19
1992	Hudson Robert P	PACIFIC BELL WHITE PAGES	
1961	Vacant	R. L. Polk & Co.	Image pg. A39

1659 ELM AVE

Year	Uses	Source	
2006	MCCLURE Clyde	Haines Company, Inc.	
2000	MCCLURE Clyde G	Haines & Company	Image pg. A19
1992	Mc Clure Dale & Lori	PACIFIC BELL WHITE PAGES	
	Mc Clure D.....	PACIFIC BELL WHITE PAGES	
	Mc Clure Clyde G	PACIFIC BELL WHITE PAGES	
1989	Mc Clure Clyde G	Pacific Bell	
1961	Mc Clure Clyde G	R. L. Polk & Co.	Image pg. A39

1660 ELM AVE

Year	Uses	Source	
2006	CAMARA Concepcion	Haines Company, Inc.	
	IGNACIO E	Haines Company, Inc.	

FINDINGS

Year	Uses	Source	
2000	ANTIOUERA Elena	Haines & Company	Image pg. A19
1992	Herera Rachel	PACIFIC BELL WHITE PAGES	
1989	Rochin O	Pacific Bell	

1662 ELM AVE

Year	Uses	Source	
1961	Faught Otis B	R. L. Polk & Co.	Image pg. A39
	Mortrud Wendell L	R. L. Polk & Co.	Image pg. A39

1663 ELM AVE

Year	Uses	Source	
2006	No Current Listing	Haines Company, Inc.	
2000	No Current Listing	Haines & Company	Image pg. A19
1961	Gaynor Joseph	R. L. Polk & Co.	Image pg. A39

1665 ELM AVE

Year	Uses	Source	
2006	No Current Listing	Haines Company, Inc.	
2000	RAMIREZRodolfo	Haines & Company	Image pg. A19
1992	Ramirez Rodolfo	PACIFIC BELL WHITE PAGES	
1989	Ramirez Rodolfo	Pacific Bell	
1961	Hawks Wm R	R. L. Polk & Co.	Image pg. A39

1670 ELM AVE

Year	Uses	Source	
2006	No Current Listing	Haines Company, Inc.	
2000	No Current Listing	Haines & Company	Image pg. A19
1961	Heslep Quincy T	R. L. Polk & Co.	Image pg. A39

1672 ELM AVE

Year	Uses	Source	
2006	MCGURK Ronald	Haines Company, Inc.	
2000	No Current Listing	Haines & Company	Image pg. A19
1989	Squibb J L	Pacific Bell	

1674 ELM AVE

Year	Uses	Source	
1992	Shahan T...	PACIFIC BELL WHITE PAGES	
	Shahan N	PACIFIC BELL WHITE PAGES	
1989	Adolphson Scott & Mary	Pacific Bell	

FINDINGS

1675 ELM AVE

Year	Uses	Source	
2006	QUIJASJuan M	Haines Company, Inc.	
1992	Maldonado Felipe & Deborah	PACIFIC BELL WHITE PAGES	
1989	Maldonado Felipe & Deborah	Pacific Bell	

1676 ELM AVE

Year	Uses	Source	
2006	No Current Listing	Haines Company, Inc.	
2000	ELLIOTTJames Nancy	Haines & Company	Image pg. A19

1677 ELM AVE

Year	Uses	Source	
2000	No Current Listing	Haines & Company	Image pg. A19

1678 ELM AVE

Year	Uses	Source	
2006	GAMINORocio	Haines Company, Inc.	
2000	No Current Listing	Haines & Company	Image pg. A19
1992	Pina Francisco	PACIFIC BELL WHITE PAGES	
1989	Pina Francisco	Pacific Bell	
1961	Vacant	R. L. Polk & Co.	Image pg. A39

1680 ELM AVE

Year	Uses	Source	
2006	o REARDONPaehida L	Haines Company, Inc.	
2000	REARDON Patricia L	Haines & Company	Image pg. A19
1961	Hammond Thos L	R. L. Polk & Co.	Image pg. A39

1682 ELM AVE

Year	Uses	Source	
2006	No Current Listing	Haines Company, Inc.	
2000	CAMMILLETTI Beth	Haines & Company	Image pg. A19

1684 ELM AVE

Year	Uses	Source
1989	Imperial Rosario	Pacific Bell

1705 ELM AVE

Year	Uses	Source	
2000	No Current Listing	Haines & Company	Image pg. A19
1961	Vacant	R. L. Polk & Co.	Image pg. A39

FINDINGS

1710 ELM AVE

Year	Uses	Source	
2006	No Current Listing	Haines Company, Inc.	
2000	No Current Listing	Haines & Company	Image pg. A19
1961	Lee John D	R. L. Polk & Co.	Image pg. A39

1712 ELM AVE

Year	Uses	Source
2006	No Current Listing	Haines Company, Inc.

1713 ELM AVE

Year	Uses	Source	
2006	No Current Listing	Haines Company, Inc.	
2000	SAILORS Harvard E	Haines & Company	Image pg. A19

1715 ELM AVE

Year	Uses	Source	
2006	o GURULEHarold	Haines Company, Inc.	
2000	CASTRO Marco	Haines & Company	Image pg. A19
1961	Beene Wm T	R. L. Polk & Co.	Image pg. A39

1722 ELM AVE

Year	Uses	Source	
2006	POWELLDomthy	Haines Company, Inc.	
2000	No Current Listing	Haines & Company	Image pg. A19
1989	Islas Lola	Pacific Bell	
1961	Gee Leo A	R. L. Polk & Co.	Image pg. A39

1724 ELM AVE

Year	Uses	Source	
2006	ISLASGonzalo	Haines Company, Inc.	
2000	ISLAS Gonzalo	Haines & Company	Image pg. A19
	ISLAS Socorro S	Haines & Company	Image pg. A19
1992	Islas Gonzalo	PACIFIC BELL WHITE PAGES	
	Islas J&H	PACIFIC BELL WHITE PAGES	
	Islas Socorro S	PACIFIC BELL WHITE PAGES	
	Isle Jerry C	PACIFIC BELL WHITE PAGES	
1989	Islas Gonzalo	Pacific Bell	
	Islas Socorro S	Pacific Bell	

FINDINGS

1725 ELM AVE

Year	Uses	Source	
2006	IACOMEITIL	Haines Company, Inc.	
	IACOMETTIL	Haines Company, Inc.	
2000	IACOMETTI Louis	Haines & Company	Image pg. A19
1992	Iacometti Louis	PACIFIC BELL WHITE PAGES	
1989	Iacometti Louis	Pacific Bell	
1961	Iacometti Louis	R. L. Polk & Co.	Image pg. A39

1728 ELM AVE

Year	Uses	Source	
2006	SANCHEZ Martha	Haines Company, Inc.	
2000	No Current Listing	Haines & Company	Image pg. A19
1992	Scott Barry	PACIFIC BELL WHITE PAGES	
1989	Scott Barry	Pacific Bell	
1961	Vacant	R. L. Polk & Co.	Image pg. A39

1730 ELM AVE

Year	Uses	Source	
2006	ALCALAJuan	Haines Company, Inc.	
2000	No Current Listing	Haines & Company	Image pg. A19
1989	Nail Earl K	Pacific Bell	
1961	Phillips Sherman L	R. L. Polk & Co.	Image pg. A39

1732 ELM AVE

Year	Uses	Source	
2006	No Current Listing	Haines Company, Inc.	
2000	No Current Listing	Haines & Company	Image pg. A19
1992	Jaime I	PACIFIC BELL WHITE PAGES	
	Guerra Miriam	PACIFIC BELL WHITE PAGES	
	Miller Marian	PACIFIC BELL WHITE PAGES	
	Miller Maria America	PACIFIC BELL WHITE PAGES	
1989	Miller Ana Maria	Pacific Bell	
	Jaime I	Pacific Bell	
	Boulrice Geary G	Pacific Bell	

1735 ELM AVE

Year	Uses	Source	
1961	Todd Wm M	R. L. Polk & Co.	Image pg. A39

FINDINGS

1737 ELM AVE

Year	Uses	Source	
1992	Apodaca Jose	PACIFIC BELL WHITE PAGES	
	Apodaca Jose M	PACIFIC BELL WHITE PAGES	
	Apodaca Josephine R Mrs	PACIFIC BELL WHITE PAGES	
1989	Apodaca Jose M	Pacific Bell	
	Apodaca Jose	Pacific Bell	
1961	Richmond James G	R. L. Polk & Co.	Image pg. A39

1738 ELM AVE

Year	Uses	Source
2006	PARDINAS Laura	Haines Company, Inc.

1743 ELM AVE

Year	Uses	Source	
2006	a APODACAMario	Haines Company, Inc.	
2000	COSIOJaime	Haines & Company	Image pg. A19
1961	Galloway Robt A	R. L. Polk & Co.	Image pg. A39

1744 ELM AVE

Year	Uses	Source	
2000	No Current Listing	Haines & Company	Image pg. A19
1989	Ledezma Elia & Jessica	Pacific Bell	

1746 ELM AVE

Year	Uses	Source
2006	LUNAEfrain	Haines Company, Inc.
1989	Navarro Fernando	Pacific Bell

1751 ELM AVE

Year	Uses	Source	
2000	TAYLOR W	Haines & Company	Image pg. A19
	TAYLOR B	Haines & Company	Image pg. A19
1961	Tubman Robt T	R. L. Polk & Co.	Image pg. A39

1752 ELM AVE

Year	Uses	Source	
2006	GARCIA Marias S	Haines Company, Inc.	
	GARCIARenan	Haines Company, Inc.	
2000	TAPIA Ignacio	Haines & Company	Image pg. A19
1961	Pruitt Wm H	R. L. Polk & Co.	Image pg. A39

FINDINGS

1753 ELM AVE

Year	Uses	Source	
2000	No Current Listing	Haines & Company	Image pg. A19
1989	Johns Eileen K	Pacific Bell	
1961	Bruce Lloyd W	R. L. Polk & Co.	Image pg. A39

1754 ELM AVE

Year	Uses	Source	
2000	No Current Listing	Haines & Company	Image pg. A19
1961	Allstatt John B	R. L. Polk & Co.	Image pg. A39

1756 ELM AVE

Year	Uses	Source	
2000	No Current Listing	Haines & Company	Image pg. A19

1760 ELM AVE

Year	Uses	Source	
2000	KERKHOFF Lee R	Haines & Company	Image pg. A19
1992	I Kerkhoff Lee R	PACIFIC BELL WHITE PAGES	
	I Kerkhoff M	PACIFIC BELL WHITE PAGES	
1989	Kerkhoff Lee R	Pacific Bell	
1961	Vacant	R. L. Polk & Co.	Image pg. A39

1761 ELM AVE

Year	Uses	Source	
2000	GROZA Irene	Haines & Company	Image pg. A19
1992	Craig Bruce H	PACIFIC BELL WHITE PAGES	

1763 ELM AVE

Year	Uses	Source	
2000	No Current Listing	Haines & Company	Image pg. A19
1992	Lutzke Lawrence R	PACIFIC BELL WHITE PAGES	
	Lutzke Dean & Becky	PACIFIC BELL WHITE PAGES	

1764 ELM AVE

Year	Uses	Source	
2006	DELAROSAJose Lu Is	Haines Company, Inc.	
2000	No Current Listing	Haines & Company	Image pg. A19
1992	Franco Jesus H	PACIFIC BELL WHITE PAGES	
	Franco Joe & Eileen	PACIFIC BELL WHITE PAGES	
1989	Franco Jesus H	Pacific Bell	

FINDINGS

Year	Uses	Source	
1961	Canan Richd W	R. L. Polk & Co.	Image pg. A39

1765 ELM AVE

Year	Uses	Source	
2000	RAMIREZ Ricardo C	Haines & Company	Image pg. A19

1768 ELM AVE

Year	Uses	Source	
2000	No Current Listing	Haines & Company	Image pg. A19
1961	George Robt F	R. L. Polk & Co.	Image pg. A39

1769 ELM AVE

Year	Uses	Source	
2000	No Current Listing	Haines & Company	Image pg. A19
1992	Nunez Marco A	PACIFIC BELL WHITE PAGES	

1770 ELM AVE

Year	Uses	Source	
2000	No Current Listing	Haines & Company	Image pg. A19
1961	Croughwell Geo E	R. L. Polk & Co.	Image pg. A39

1771 ELM AVE

Year	Uses	Source	
1989	Edmondson J W	Pacific Bell	
1961	Edmondsom James W bldg mtce	R. L. Polk & Co.	Image pg. A39

1776 ELM AVE

Year	Uses	Source	
2000	ROJASJose	Haines & Company	Image pg. A19
	ROJAS Guadalupe	Haines & Company	Image pg. A19
1961	Vacant	R. L. Polk & Co.	Image pg. A39

1777 ELM AVE

Year	Uses	Source	
2006	HARRIS Louise	Haines Company, Inc.	
2000	HARRIS Louise	Haines & Company	Image pg. A19
	HARRIS Clarence	Haines & Company	Image pg. A19
1992	Harris Clarence & Louise	PACIFIC BELL WHITE PAGES	

FINDINGS

1778 ELM AVE

Year	Uses	Source	
2000	No Current Listing	Haines & Company	Image pg. A19
1989	Martinez Marco Antonio	Pacific Bell	
1961	Bisbee Edna Mrs	R. L. Polk & Co.	Image pg. A39

1781 ELM AVE

Year	Uses	Source	
2000	GREATHOUSEThos F	Haines & Company	Image pg. A19
	GREATHOUSE Mary A	Haines & Company	Image pg. A19
	GREATHOUSEJessica	Haines & Company	Image pg. A19

1782 ELM AVE

Year	Uses	Source	
2000	HUGGINS Enrique	Haines & Company	Image pg. A19
1961	Vacant	R. L. Polk & Co.	Image pg. A39

1792 ELM AVE

Year	Uses	Source	
2000	No Current Listing	Haines & Company	Image pg. A19
1961	Dugger James N	R. L. Polk & Co.	Image pg. A39

1823 ELM AVE

Year	Uses	Source	
2000	No Current Listing	Haines & Company	Image pg. A19
1961	Molina Joe R	R. L. Polk & Co.	Image pg. A39

1825 ELM AVE

Year	Uses	Source	
2006	AGUILARJuana	Haines Company, Inc.	
2000	No Current Listing	Haines & Company	Image pg. A19

1826 ELM AVE

Year	Uses	Source	
2006	ARAGON Aida	Haines Company, Inc.	
2000	CHAVEZ Margarla	Haines & Company	Image pg. A19
	LEON Francisco	Haines & Company	Image pg. A19
	SEVILLARefugio	Haines & Company	Image pg. A19
1992	Sevilla Refuglo	PACIFIC BELL WHITE PAGES	
1989	Castro Hector	Pacific Bell	
	Sevilla Refugio	Pacific Bell	

FINDINGS

Year	Uses	Source	
1961	Abel Edwin M	R. L. Polk & Co.	Image pg. A39
	a Mell Harry F	R. L. Polk & Co.	Image pg. A39

1828 ELM AVE

Year	Uses	Source	
2006	GARCIA Rebec	Haines Company, Inc.	
2000	GARCIA Rebeca	Haines & Company	Image pg. A19
	GARCIA Francisco SJr	Haines & Company	Image pg. A19
1992	Garcia Rebeca	PACIFIC BELL WHITE PAGES	
	Senteno David & Bertha	PACIFIC BELL WHITE PAGES	
1989	Senteno David & Bertha	Pacific Bell	
	Garcia Rebeca	Pacific Bell	

1831 ELM AVE

Year	Uses	Source	
2006	o RODRIGUEZTomas	Haines Company, Inc.	
2000	RODRIGUEZTomas	Haines & Company	Image pg. A19
1992	Ascencio Roberto	PACIFIC BELL WHITE PAGES	
1961	Gerner Irven J	R. L. Polk & Co.	Image pg. A39

ELM ST

1802 ELM ST

Year	Uses	Source
1907	Sheldon Alice K clk Pac Tel & Tel Co	San Diego Directory Co.

FLORENCE ST

532 FLORENCE ST

Year	Uses	Source	
2000	TUCKS CARPET	Haines & Company	Image pg. A20

Florence St

535 Florence St

Year	Uses	Source
2014	RICH MOORE DESIGN	EDR Digital Archive
2010	RAMONA MARTINEZ	EDR Digital Archive

FINDINGS

FLORENCE ST

535 FLORENCE ST

Year	Uses	Source	
2006	LIQUIDATORS	Haines Company, Inc.	
	MERCHANISE	Haines Company, Inc.	
2000	B B S	Haines & Company	Image pg. A20
	WAREHOUSE	Haines & Company	Image pg. A20
	SLEEPERS MATTRESS	Haines & Company	Image pg. A20
	MATTRESS	Haines & Company	Image pg. A20
	POSTURECARE	Haines & Company	Image pg. A20

542 FLORENCE ST

Year	Uses	Source	
2000	SOUTH BAY DATSUN	Haines & Company	Image pg. A20

Florence St

544 Florence St

Year	Uses	Source
2010	BIGGINS PROPERTY MANAGEMENT	EDR Digital Archive

FLORENCE ST

544 FLORENCE ST

Year	Uses	Source	
2000	CUSTOM CABINETS	Haines & Company	Image pg. A20
	WEBB&BIGGINS	Haines & Company	Image pg. A20

546 FLORENCE ST

Year	Uses	Source	
2006	o WEBB William H	Haines Company, Inc.	
2000	WEBB William H	Haines & Company	Image pg. A20

552 FLORENCE ST

Year	Uses	Source	
2006	No Current Listing	Haines Company, Inc.	
2000	No Current Listing	Haines & Company	Image pg. A20

554 FLORENCE ST

Year	Uses	Source
2006	No Current Listing	Haines Company, Inc.

Year	Uses	Source	
2000	No Current Listing	Haines & Company	Image pg. A20

555 FLORENCE ST

Year	Uses	Source	
2006	FAVERTY Richard W	Haines Company, Inc.	
	DAVIS Leslie	Haines Company, Inc.	
2000	FAVERTY Richard W	Haines & Company	Image pg. A20

Florence St

556 Florence St

Year	Uses	Source
2010	TOP OF LINE	EDR Digital Archive

FLORENCE ST

556 FLORENCE ST

Year	Uses	Source	
2006	No Current Listing	Haines Company, Inc.	
2000	No Current Listing	Haines & Company	Image pg. A20

557 FLORENCE ST

Year	Uses	Source	
2006	DAVIS Lesl Ie	Haines Company, Inc.	
2000	No Current Listing	Haines & Company	Image pg. A20

558 FLORENCE ST

Year	Uses	Source	
2006	WALLINGFORD	Haines Company, Inc.	
	Nancy L	Haines Company, Inc.	
2000	No Current Listing	Haines & Company	Image pg. A20

560 FLORENCE ST

Year	Uses	Source	
2006	DAVIS Leslie	Haines Company, Inc.	
	DAVIS Lesle	Haines Company, Inc.	
2000	DAVIS Wm L	Haines & Company	Image pg. A20
	DAVIS Leslie A	Haines & Company	Image pg. A20
	DAVIS Leslie A	Haines & Company	Image pg. A20
	DAVIS Wm L	Haines & Company	Image pg. A20

FINDINGS

561 FLORENCE ST

Year	Uses	Source	
2000	No Current Listing	Haines & Company	Image pg. A20

562 FLORENCE ST

Year	Uses	Source	
2006	No Current Listing	Haines Company, Inc.	
2000	No Current Listing	Haines & Company	Image pg. A20

563 FLORENCE ST

Year	Uses	Source	
2006	No Current Listing	Haines Company, Inc.	
2000	IMPERL BEACH CAB	Haines & Company	Image pg. A20

Florence St

564 Florence St

Year	Uses	Source
2010	ADRIAN ARMS PROP	EDR Digital Archive

FLORENCE ST

564 FLORENCE ST

Year	Uses	Source	
2006	o JENKINSToh Iko	Haines Company, Inc.	
2000	HAWKINS Shuan	Haines & Company	Image pg. A20
	JENKINS Tohiko	Haines & Company	Image pg. A20
	PIERSON Dana	Haines & Company	Image pg. A20
	WILSON Douglas T	Haines & Company	Image pg. A20
	PIERSON Kelly	Haines & Company	Image pg. A20

565 FLORENCE ST

Year	Uses	Source
2006	No Current Listing	Haines Company, Inc.

567 FLORENCE ST

Year	Uses	Source	
2006	No Current Listing	Haines Company, Inc.	
2000	No Current Listing	Haines & Company	Image pg. A20

FINDINGS

568 FLORENCE ST

Year	Uses	Source	
2000	No Current Listing	Haines & Company	Image pg. A20

569 FLORENCE ST

Year	Uses	Source	
2006	LY Wiiam	Haines Company, Inc.	
2000	LY William	Haines & Company	Image pg. A20

570 FLORENCE ST

Year	Uses	Source	
2006	GOMES Phillip	Haines Company, Inc.	
2000	No Current Listing	Haines & Company	Image pg. A21

571 FLORENCE ST

Year	Uses	Source	
2006	HAMILTON Debra	Haines Company, Inc.	
2000	NISWANGERRoss B	Haines & Company	Image pg. A21

572 FLORENCE ST

Year	Uses	Source	
2006	No Current Listing	Haines Company, Inc.	
2000	No Current Listing	Haines & Company	Image pg. A21

Florence St

573 Florence St

Year	Uses	Source
2014	TURNERS PORTABLE WELDING INC	EDR Digital Archive
2010	TURNERS PORTABLE WELDING INC	EDR Digital Archive

FLORENCE ST

573 FLORENCE ST

Year	Uses	Source	
2006	TURNER John	Haines Company, Inc.	
2000	TURNER Johnny R	Haines & Company	Image pg. A21

575 FLORENCE ST

Year	Uses	Source
2006	B TRUNNELL Faye	Haines Company, Inc.
	PETERS Byron	Haines Company, Inc.

Year	Uses	Source	
2000	TRUNNELLFaye	Haines & Company	Image pg. A21

Florence St

577 Florence St

Year	Uses	Source	
2014	R L EQUIPMENT SALES & SERVICE	EDR Digital Archive	

FLORENCE ST

577 FLORENCE ST

Year	Uses	Source	
2006	STOBART Edward	Haines Company, Inc.	
2000	VUKMANICWVill	Haines & Company	Image pg. A21

578 FLORENCE ST

Year	Uses	Source	
2006	CHARLESWORTH R	Haines Company, Inc.	
2000	CHARLESWORTH RD	Haines & Company	Image pg. A21

580 FLORENCE ST

Year	Uses	Source	
2006	No Current Listing	Haines Company, Inc.	
2000	CHAVEZCalallna	Haines & Company	Image pg. A21

581 FLORENCE ST

Year	Uses	Source	
2006	SZAFRANSKI Francis	Haines Company, Inc.	
2000	No Current Listing	Haines & Company	Image pg. A21

586 FLORENCE ST

Year	Uses	Source	
2006	GERARDO Daffod Ils	Haines Company, Inc.	
	GALAVIZ Mada	Haines Company, Inc.	
2000	KELSON Carol	Haines & Company	Image pg. A21
	MISAALEFUAJimmy F	Haines & Company	Image pg. A21
	SCHOBY Brian	Haines & Company	Image pg. A21

FINDINGS

Florence St

587 Florence St

Year	Uses	Source	
2010	HERNANDEZ JOSE	EDR Digital Archive	

FLORENCE ST

587 FLORENCE ST

Year	Uses	Source	
2006	BERNAL VIotor	Haines Company, Inc.	
2000	SANONI Erica	Haines & Company	Image pg. A21

589 FLORENCE ST

Year	Uses	Source	
2006	No Current Listing	Haines Company, Inc.	
2000	LOPEZ Dania	Haines & Company	Image pg. A21

590 FLORENCE ST

Year	Uses	Source	
2000	No Current Listing	Haines & Company	Image pg. A21

605 FLORENCE ST

Year	Uses	Source	
2006	No Current Listing	Haines Company, Inc.	
2000	HENNING Joan	Haines & Company	Image pg. A21

606 FLORENCE ST

Year	Uses	Source	
2000	No Current Listing	Haines & Company	Image pg. A21

613 FLORENCE ST

Year	Uses	Source	
2006	No Current Listing	Haines Company, Inc.	
2000	RAAM Mary F	Haines & Company	Image pg. A21

614 FLORENCE ST

Year	Uses	Source	
2006	o GARDNER Breat	Haines Company, Inc.	
2000	No Current Listing	Haines & Company	Image pg. A21

FINDINGS

615 FLORENCE ST

Year	Uses	Source	
2006	PEREZAnnando	Haines Company, Inc.	
2000	MEJIA Laticia	Haines & Company	Image pg. A21

617 FLORENCE ST

Year	Uses	Source
2006	VASQUEZ Sa Ivador	Haines Company, Inc.

620 FLORENCE ST

Year	Uses	Source	
2000	No Current Listing	Haines & Company	Image pg. A21

621 FLORENCE ST

Year	Uses	Source	
2006	HART Betty	Haines Company, Inc.	
	D CASTILLO Luz Elena	Haines Company, Inc.	
	A RAINBOLT James	Haines Company, Inc.	
2000	VERA Octavo	Haines & Company	Image pg. A21

624 FLORENCE ST

Year	Uses	Source
2006	a DORADO Jose	Haines Company, Inc.

625 FLORENCE ST

Year	Uses	Source	
2006	DOMINGUEZMadcala	Haines Company, Inc.	
2000	No Current Listing	Haines & Company	Image pg. A21

632 FLORENCE ST

Year	Uses	Source	
2006	CRIST M P	Haines Company, Inc.	
2000	CRIST M P	Haines & Company	Image pg. A21

642 FLORENCE ST

Year	Uses	Source
2006	No Current Listing	Haines Company, Inc.

644 FLORENCE ST

Year	Uses	Source
2006	ALCANTARA De	Haines Company, Inc.

FINDINGS

646 FLORENCE ST

Year	Uses	Source	
2006	2XXXX	Haines Company, Inc.	

650 FLORENCE ST

Year	Uses	Source	
2006	CASTRO Jose Luls	Haines Company, Inc.	
	PEREZ Manuel	Haines Company, Inc.	
2000	HALL Michael T	Haines & Company	Image pg. A21

655 FLORENCE ST

Year	Uses	Source	
2006	JACOBS Chades	Haines Company, Inc.	
	JACOBS Charles	Haines Company, Inc.	
	o JACOBS Chades	Haines Company, Inc.	
2000	JACOBS Charles	Haines & Company	Image pg. A21
	JACOBS Barbara	Haines & Company	Image pg. A21
	JACOBS Chades	Haines & Company	Image pg. A21

662 FLORENCE ST

Year	Uses	Source	
2000	DEERE Adrian A	Haines & Company	Image pg. A21

664 FLORENCE ST

Year	Uses	Source	
2006	CUNNINGHAM Steve	Haines Company, Inc.	
2000	CARRASCO Sara	Haines & Company	Image pg. A21

666 FLORENCE ST

Year	Uses	Source	
2006	RIVERA Ventura	Haines Company, Inc.	
2000	PUENTES Martha	Haines & Company	Image pg. A21

668 FLORENCE ST

Year	Uses	Source	
2006	ARELLANO Jose G	Haines Company, Inc.	
2000	PEREZ Emma A	Haines & Company	Image pg. A21

722 FLORENCE ST

Year	Uses	Source	
2006	ORTIZ Nicolasa	Haines Company, Inc.	
2000	No Current Listing	Haines & Company	Image pg. A21

724 FLORENCE ST

Year	Uses	Source	
2006	No Current Listing	Haines Company, Inc.	

726 FLORENCE ST

Year	Uses	Source	
2006	DELGADILLO Mada	Haines Company, Inc.	
2000	ENGELMAN Berlha J	Haines & Company	Image pg. A21

728 FLORENCE ST

Year	Uses	Source	
2000	No Current Listing	Haines & Company	Image pg. A21

730 FLORENCE ST

Year	Uses	Source	
2006	SMITH Nol	Haines Company, Inc.	
2000	SANDOVAL Mark	Haines & Company	Image pg. A21

FLORENCE TER

532 FLORENCE TER

Year	Uses	Source
1989	TUCKS CARPET	Pacific Bell

535 FLORENCE TER

Year	Uses	Source
1992	Easy Driving School	PACIFIC BELL WHITE PAGES
1989	Fort Knox Motorcycle & A T V Secure Storage Co	Pacific Bell
	Land Air & Water Sports Equipment Inc	Pacific Bell
	Darjan Marine	Pacific Bell

542 FLORENCE TER

Year	Uses	Source
1992	W ylie P L.....	PACIFIC BELL WHITE PAGES
	Wylie Mark & Sheryl.....	PACIFIC BELL WHITE PAGES
	South Bay Datsun	PACIFIC BELL WHITE PAGES
	Wylie K M	PACIFIC BELL WHITE PAGES
1989	South Bay Datsun	Pacific Bell
	Wylie K M	Pacific Bell

FINDINGS

544 FLORENCE TER

Year	Uses	Source
1989	Webb & Biggins Custom Cabinets	Pacific Bell

546 FLORENCE TER

Year	Uses	Source
1992	I Webb Bill	PACIFIC BELL WHITE PAGES
	Webb Birder E	PACIFIC BELL WHITE PAGES
1989	Webb Bill	Pacific Bell

555 FLORENCE TER

Year	Uses	Source
1992	Faverty Richard W	PACIFIC BELL WHITE PAGES
1989	Faverty Richard W	Pacific Bell

560 FLORENCE TER

Year	Uses	Source
1992	Davis Leslie A & Wm I	PACIFIC BELL WHITE PAGES
1989	Davis Leslie A & Wm L	Pacific Bell

564 FLORENCE TER

Year	Uses	Source
1989	Bilansky George Jr	Pacific Bell

570 FLORENCE TER

Year	Uses	Source
1989	Rolen Roger	Pacific Bell

575 FLORENCE TER

Year	Uses	Source
1989	Trunnell Faye	Pacific Bell
	Hill Lee	Pacific Bell

577 FLORENCE TER

Year	Uses	Source
1992	Vukmanic Will	PACIFIC BELL WHITE PAGES

578 FLORENCE TER

Year	Uses	Source
1992	Charlesworth RD	PACIFIC BELL WHITE PAGES
1989	Charlesworth R D	Pacific Bell

FINDINGS

580 FLORENCE TER

Year	Uses	Source
1992	Chavez Jesus R	PACIFIC BELL WHITE PAGES
	Chavez Catalina Mrs	PACIFIC BELL WHITE PAGES
1989	Chavez Jesus R	Pacific Bell
	Chavez Catalina Mrs	Pacific Bell

585 FLORENCE TER

Year	Uses	Source
1992	New Designs	PACIFIC BELL WHITE PAGES

586 FLORENCE TER

Year	Uses	Source
1989	Montesino Fernando & Magdalena	Pacific Bell
	Aguila Jorge	Pacific Bell
	Guzman Narciso	Pacific Bell
	Ibarra Juan & Maria Elena	Pacific Bell
	De La Torre Rosa	Pacific Bell

589 FLORENCE TER

Year	Uses	Source
1989	Marshall Keith	Pacific Bell

605 FLORENCE TER

Year	Uses	Source
1989	Henning Donald E LCDR USN Ret	Pacific Bell

613 FLORENCE TER

Year	Uses	Source
1989	James Alberta	Pacific Bell

625 FLORENCE TER

Year	Uses	Source
1955	Martinez Roy D	R. L. Polk & Co.

632 FLORENCE TER

Year	Uses	Source
1989	Crist F E	Pacific Bell
1960	Crist F E	The Pacific Telephone Telegraph Co.

FINDINGS

635 FLORENCE TER

Year	Uses	Source
1989	Ontiveros Jesus	Pacific Bell

642 FLORENCE TER

Year	Uses	Source
1989	Sick Roger K	Pacific Bell

644 FLORENCE TER

Year	Uses	Source
1992	Clark George	PACIFIC BELL WHITE PAGES
1989	Clark George	Pacific Bell

645 FLORENCE TER

Year	Uses	Source
1989	Smith R W	Pacific Bell

650 FLORENCE TER

Year	Uses	Source
1992	Sauceda Carlos	PACIFIC BELL WHITE PAGES
1989	Phillips Suz	Pacific Bell
	Rebel John & Kathy	Pacific Bell
	Cobb James & Lucia	Pacific Bell
	Nixon J W	Pacific Bell
	Rosenbaum Kyle & Evadne	Pacific Bell
	Mohney D	Pacific Bell
	Mihalenko S C	Pacific Bell
	Fox Charles E	Pacific Bell

655 FLORENCE TER

Year	Uses	Source
1992	Jacobs Charles & Barbara	PACIFIC BELL WHITE PAGES
1989	Waterson B J	Pacific Bell
	Jacobs Charles	Pacific Bell

662 FLORENCE TER

Year	Uses	Source
1989	Silva Maria S	Pacific Bell

666 FLORENCE TER

Year	Uses	Source
1992	Boudreau Gayle	PACIFIC BELL WHITE PAGES

Year	Uses	Source
1992	Baudreau Frenchie	PACIFIC BELL WHITE PAGES
1989	Batis E N	Pacific Bell

722 FLORENCE TER

Year	Uses	Source
1992	Garcia David	PACIFIC BELL WHITE PAGES

724 FLORENCE TER

Year	Uses	Source
1992	Baeza Angel Miguel	PACIFIC BELL WHITE PAGES
1989	Baeza Angel Miguel	Pacific Bell

726 FLORENCE TER

Year	Uses	Source
1989	Garcia Benjamin	Pacific Bell

728 FLORENCE TER

Year	Uses	Source
1992	Cane Jorge & Leticia	PACIFIC BELL WHITE PAGES
	Cano Jose C	PACIFIC BELL WHITE PAGES
1989	Cano Leticia	Pacific Bell

GEORGIA AVE

711 GEORGIA AVE

Year	Uses	Source
1927	OLSON OSCAR T	San Diego Directory Co.
	OLSON CECELIA (WID DANI)	San Diego Directory Co.
	OBERG MARTIN A (HULDA) IMBRMN	San Diego Directory Co.

812 GEORGIA AVE

Year	Uses	Source
1927	HUMPHREY GUY B (EUGELIA) PLMBR	San Diego Directory Co.

GEORGIA LN

806 GEORGIA LN

Year	Uses	Source
1992	Dolan Francis M	PACIFIC BELL WHITE PAGES

FINDINGS

847 GEORGIA LN

Year	Uses	Source
1992	Smith Wayne	PACIFIC BELL WHITE PAGES

GEORGIA ST

711 GEORGIA ST

Year	Uses	Source
1938	AUDREN AMAURY J (PRUDENCE E) GDNR	San Diego Directory Co.
1933	AUDREN AMAURY J (PRUDENCE E) JAN	San Diego Directory Co.

727 GEORGIA ST

Year	Uses	Source
1955	Schwing Albert A	R. L. Polk & Co.

730 GEORGIA ST

Year	Uses	Source
1960	Kramer Geo E Lt	The Pacific Telephone Telegraph Co.

732 GEORGIA ST

Year	Uses	Source	
2006	No Current Listing	Haines Company, Inc.	
2000	No Current Listing	Haines & Company	Image pg. A22
1992	Apple Jeff	PACIFIC BELL WHITE PAGES	

736 GEORGIA ST

Year	Uses	Source
1960	Young Leo F	The Pacific Telephone Telegraph Co.

738 GEORGIA ST

Year	Uses	Source	
2000	No Current Listing	Haines & Company	Image pg. A22

740 GEORGIA ST

Year	Uses	Source	
2006	MCMANUSC	Haines Company, Inc.	
	L FERRY Bruce E	Haines Company, Inc.	
2000	JIMENEZ Deborah V	Haines & Company	Image pg. A22
	STOUTSheyna L	Haines & Company	Image pg. A22
1992	Rehard Greg	PACIFIC BELL WHITE PAGES	

FINDINGS

Year	Uses	Source
1992	Chemiss Consulting	PACIFIC BELL WHITE PAGES
	Chernicky Brian P & D L	PACIFIC BELL WHITE PAGES
1989	Tolliver Bob	Pacific Bell
	Richards Toby	Pacific Bell
	Mc Call Mary	Pacific Bell
	Hugo Manuel	Pacific Bell
	Day Daniel & Shelley	Pacific Bell

744 GEORGIA ST

Year	Uses	Source	
2000	No Current Listing	Haines & Company	Image pg. A22
1955	Welty Ira V	R. L. Polk & Co.	

747 GEORGIA ST

Year	Uses	Source	
2006	No Current Listing	Haines Company, Inc.	
2000	No Current Listing	Haines & Company	Image pg. A22

749 GEORGIA ST

Year	Uses	Source	
2000	No Current Listing	Haines & Company	Image pg. A22
1992	Wheldon William H Jr i	PACIFIC BELL WHITE PAGES	

751 GEORGIA ST

Year	Uses	Source
1960	Kosta Emanuel T	The Pacific Telephone Telegraph Co.
1955	Kosta Emanuel T	R. L. Polk & Co.

753 GEORGIA ST

Year	Uses	Source
2006	SANCHEZSilvie	Haines Company, Inc.

754 GEORGIA ST

Year	Uses	Source
1992	Turner John	PACIFIC BELL WHITE PAGES
1989	Turner John	Pacific Bell

755 GEORGIA ST

Year	Uses	Source
1989	Wood Thomas W	Pacific Bell

FINDINGS

757 GEORGIA ST

Year	Uses	Source	
1989	Sheilds Verl D	Pacific Bell	

762 GEORGIA ST

Year	Uses	Source	
1955	Jenkins Geo W	R. L. Polk & Co.	

772 GEORGIA ST

Year	Uses	Source	
2000	OLSON Byron J	Haines & Company	Image pg. A22

776 GEORGIA ST

Year	Uses	Source	
2006	e ARMES Howard	Haines Company, Inc.	
1960	Grossenbacher Geo	The Pacific Telephone Telegraph Co.	
1955	Jeffcote Jas R	R. L. Polk & Co.	

806 GEORGIA ST

Year	Uses	Source	
2006	DOLAN Francis	Haines Company, Inc.	
2000	DOLAN Francis M	Haines & Company	Image pg. A22
1989	Dolan Francis M	Pacific Bell	
1960	Marshall R E	The Pacific Telephone Telegraph Co.	

814 GEORGIA ST

Year	Uses	Source	
2006	No Current Listing	Haines Company, Inc.	
2000	No Current Listing	Haines & Company	Image pg. A22
1992	De Sieyes J G	PACIFIC BELL WHITE PAGES	
	Design Alliance To Combat Aids	PACIFIC BELL WHITE PAGES	
	Design Annex	PACIFIC BELL WHITE PAGES	
	Design Assistance Service	PACIFIC BELL WHITE PAGES	
1960	Wightman Judge L	The Pacific Telephone Telegraph Co.	

819 GEORGIA ST

Year	Uses	Source	
2006	No Current Listing	Haines Company, Inc.	
2000	No Current Listing	Haines & Company	Image pg. A22
1989	Ferratt Arturo	Pacific Bell	

FINDINGS

821 GEORGIA ST

Year	Uses	Source	
2006	No Current Listing	Haines Company, Inc.	
2000	No Current Listing	Haines & Company	Image pg. A22
1992	Moore Timothy.....	PACIFIC BELL WHITE PAGES	
	Moore Tim O	PACIFIC BELL WHITE PAGES	

822 GEORGIA ST

Year	Uses	Source
2006	a MORENO Juan	Haines Company, Inc.
1960	Faucher Paul W	The Pacific Telephone Telegraph Co.

830 GEORGIA ST

Year	Uses	Source	
2006	a SPEARE Richard	Haines Company, Inc.	
2000	MIRANDAC	Haines & Company	Image pg. A22
1960	Cox Ray	The Pacific Telephone Telegraph Co.	

831 GEORGIA ST

Year	Uses	Source	
2006	No Current Listing	Haines Company, Inc.	
2000	ENTERTAINMENT	Haines & Company	Image pg. A22
	BOOGIENIGHTS	Haines & Company	Image pg. A22

833 GEORGIA ST

Year	Uses	Source	
2006	HEDRICK Michael	Haines Company, Inc.	
2000	MOANALETOI Patricia	Haines & Company	Image pg. A22
1992	Kundrat K	PACIFIC BELL WHITE PAGES	
	Kundis S	PACIFIC BELL WHITE PAGES	
	Kundert Kent D	PACIFIC BELL WHITE PAGES	
1989	Nicholson Lorrona	Pacific Bell	

835 GEORGIA ST

Year	Uses	Source
2006	No Current Listing	Haines Company, Inc.

837 GEORGIA ST

Year	Uses	Source	
2006	No Current Listing	Haines Company, Inc.	
2000	SANTOS Pedro	Haines & Company	Image pg. A22

FINDINGS

838 GEORGIA ST

Year	Uses	Source	
2006	DOWRoberl	Haines Company, Inc.	
1960	Johnson John Henry	The Pacific Telephone Telegraph Co.	

842 GEORGIA ST

Year	Uses	Source	
2006	BOTKIN Rose	Haines Company, Inc.	
2000	BOTKIN Jay	Haines & Company	Image pg. A22
1960	Perez Salvador	The Pacific Telephone Telegraph Co.	
1955	Perez Salvador	R. L. Polk & Co.	

843 GEORGIA ST

Year	Uses	Source	
2006	a CARRILLO Gilbed V	Haines Company, Inc.	
2000	CARRILLOGilbert V	Haines & Company	Image pg. A22
1992	Carrillo Gilbert V	PACIFIC BELL WHITE PAGES	
	Carrillo Gina	PACIFIC BELL WHITE PAGES	
1989	Carrillo Gilbert V	Pacific Bell	
1955	Zucker Jas	R. L. Polk & Co.	

847 GEORGIA ST

Year	Uses	Source	
2006	No Current Listing	Haines Company, Inc.	
2000	THOMPSONJi II	Haines & Company	Image pg. A22
	THOMPSON David	Haines & Company	Image pg. A22
	OSTERGAARDNathan S	Haines & Company	Image pg. A22
1960	Mountz Walter D	The Pacific Telephone Telegraph Co.	
1955	Mountz Walter D	R. L. Polk & Co.	

856 GEORGIA ST

Year	Uses	Source	
2006	EVERETTRE	Haines Company, Inc.	
2000	EVERETTRE	Haines & Company	Image pg. A22
1992	Everett RE	PACIFIC BELL WHITE PAGES	
1960	Everett R E	The Pacific Telephone Telegraph Co.	
1955	Everett R E	R. L. Polk & Co.	

860 GEORGIA ST

Year	Uses	Source
2006	No Current Listing	Haines Company, Inc.

Year	Uses	Source	
2000	No Current Listing	Haines & Company	Image pg. A22
1989	Santiago Raoul & Vicky	Pacific Bell	

862 GEORGIA ST

Year	Uses	Source	
2006	No Current Listing	Haines Company, Inc.	
2000	GONZALESJaime	Haines & Company	Image pg. A22

864 GEORGIA ST

Year	Uses	Source	
2006	No Current Listing	Haines Company, Inc.	
2000	No Current Listing	Haines & Company	Image pg. A22
1992	Santiago Robert	PACIFIC BELL WHITE PAGES	
	San	PACIFIC BELL WHITE PAGES	
	Santiago Ruben C & Rebecca	PACIFIC BELL WHITE PAGES	
	Santiago Raoul & Vicky	PACIFIC BELL WHITE PAGES	

GEORGINA ST

856 GEORGINA ST

Year	Uses	Source
1989	Everett R E	Pacific Bell

GRANGER ST

802 GRANGER ST

Year	Uses	Source	
2006	CARUSO Michael	Haines Company, Inc.	
2000	SCHALLER Marie	Haines & Company	Image pg. A23

809 GRANGER ST

Year	Uses	Source	
2006	REED Dannie	Haines Company, Inc.	
2000	REED Dannie L	Haines & Company	Image pg. A23
1992	Reed Dannie L	PACIFIC BELL WHITE PAGES	
1989	Reed Dannie L	Pacific Bell	

810 GRANGER ST

Year	Uses	Source
2006	TAHERI Kourtny	Haines Company, Inc.
	a RODRIGUEZ Susanna	Haines Company, Inc.

FINDINGS

Year	Uses	Source	
2000	RODRIGUEZ Jose L	Haines & Company	Image pg. A23
1992	Rodriguez Jose Manuel	PACIFIC BELL WHITE PAGES	
	Rodriguez Jose L	PACIFIC BELL WHITE PAGES	
1989	Rodriguez Jose L	Pacific Bell	

Granger St

817 Granger St

Year	Uses	Source
2014	SINFUL CREATIONS BY TC	EDR Digital Archive
2010	FUHRMANN ADVERTISING	EDR Digital Archive

GRANGER ST

817 GRANGER ST

Year	Uses	Source	
2006	FUHRMANN	Haines Company, Inc.	
	Jacqueline	Haines Company, Inc.	
2000	FUHRMANN Jacqueline J	Haines & Company	Image pg. A23
1992	Fuhrmann Robt	PACIFIC BELL WHITE PAGES	
	Fuhrmann Thomas J.....	PACIFIC BELL WHITE PAGES	
	Fuhrmeister E M	PACIFIC BELL WHITE PAGES	
	Fuhry John & Mary Ann	PACIFIC BELL WHITE PAGES	
	Fuhs H George	PACIFIC BELL WHITE PAGES	
1989	Fuhrmann Robt	Pacific Bell	

818 GRANGER ST

Year	Uses	Source	
2006	MONTZRobt	Haines Company, Inc.	
2000	MONTZ Robt A	Haines & Company	Image pg. A23
1992	I Montz Robt A	PACIFIC BELL WHITE PAGES	
1989	Montz Robt A	Pacific Bell	

Granger St

825 Granger St

Year	Uses	Source
2010	A PRECIOUS WATER SYSTEMS	EDR Digital Archive

FINDINGS

GRANGER ST

825 GRANGER ST

Year	Uses	Source	
2006	a BALSAMO Genoveffa	Haines Company, Inc.	
2000	BALSAMOGenoveffa	Haines & Company	Image pg. A23
1992	Balsamo Leo J LCDR	PACIFIC BELL WHITE PAGES	
	Balsamo John T	PACIFIC BELL WHITE PAGES	
1989	Balsamo John T	Pacific Bell	

826 GRANGER ST

Year	Uses	Source	
2006	MCGOWAN Stephen	Haines Company, Inc.	
2000	HOLLAND John E	Haines & Company	Image pg. A23

833 GRANGER ST

Year	Uses	Source	
2006	TRAGERMM	Haines Company, Inc.	
2000	TRAGER Harry	Haines & Company	Image pg. A23
	TRAGER Mae	Haines & Company	Image pg. A23
1992	Trager Harry O & Mae	PACIFIC BELL WHITE PAGES	
1989	Trager Harry O & Mae	Pacific Bell	

834 GRANGER ST

Year	Uses	Source	
2006	o GREEN DE	Haines Company, Inc.	
2000	GREEN Dorothy E	Haines & Company	Image pg. A23
1989	Green Dorothy	Pacific Bell	

841 GRANGER ST

Year	Uses	Source	
2006	a PAGE Guadalupe	Haines Company, Inc.	
2000	JIMENEZO	Haines & Company	Image pg. A23

842 GRANGER ST

Year	Uses	Source	
2006	CORNEJO Andres	Haines Company, Inc.	
	THOMPSON Druscilla	Haines Company, Inc.	
2000	GARCIA Elias	Haines & Company	Image pg. A23

FINDINGS

850 GRANGER ST

Year	Uses	Source	
2006	a MCDANIEL Kenneth H	Haines Company, Inc.	
2000	MCDANIEL Linda	Haines & Company	Image pg. A23
	MCDANIEL Kenneth H	Haines & Company	Image pg. A23

858 GRANGER ST

Year	Uses	Source	
2006	a JUAREZ Rene	Haines Company, Inc.	
2000	DECKER Steven G	Haines & Company	Image pg. A23
1992	Rodriguez Maria De Jesus	PACIFIC BELL WHITE PAGES	
	Rodriguez Roberto	PACIFIC BELL WHITE PAGES	

861 GRANGER ST

Year	Uses	Source	
2006	a SOSA Jorge	Haines Company, Inc.	
2000	SOSA Raul D	Haines & Company	Image pg. A23

866 GRANGER ST

Year	Uses	Source	
2006	LARA Alhdo	Haines Company, Inc.	
2000	TORRES Marc A	Haines & Company	Image pg. A23

867 GRANGER ST

Year	Uses	Source	
2006	RUTHENBERG	Haines Company, Inc.	
	Donald E	Haines Company, Inc.	
2000	RUTHENBERG Donald E	Haines & Company	Image pg. A23
1992	Ruthenberg Donald E	PACIFIC BELL WHITE PAGES	
1989	Ruthenberg Donald E	Pacific Bell	
1961	Burgi Robt	R. L. Polk & Co.	Image pg. A40

874 GRANGER ST

Year	Uses	Source	
2006	a MUNOZJoaquin	Haines Company, Inc.	
2000	MUNOZ Joaquin	Haines & Company	Image pg. A23
1992	Garcia Jorge	PACIFIC BELL WHITE PAGES	

875 GRANGER ST

Year	Uses	Source
2006	a CRUZ Marcial	Haines Company, Inc.

FINDINGS

Year	Uses	Source	
2000	SHASSERE Thos P	Haines & Company	Image pg. A23
1992	Shassere Thos P	PACIFIC BELL WHITE PAGES	
	Mansfield Steve	PACIFIC BELL WHITE PAGES	
1989	Shassere Thos P	Pacific Bell	
	Mansfield Steve	Pacific Bell	
	Campanelli Irene	Pacific Bell	

895 GRANGER ST

Year	Uses	Source
2006	a CARR Julie	Haines Company, Inc.

901 GRANGER ST

Year	Uses	Source	
2006	BAILEY Doug	Haines Company, Inc.	
2000	SEITZWm P	Haines & Company	Image pg. A23
1992	Seitz Wm P	PACIFIC BELL WHITE PAGES	
1989	Seitz Wm P	Pacific Bell	

902 GRANGER ST

Year	Uses	Source	
2006	LOYOMI	Haines Company, Inc.	
2000	LOYO Norma J	Haines & Company	Image pg. A23

908 GRANGER ST

Year	Uses	Source
2006	SB GREENSCAPE	Haines Company, Inc.
	JAVIER Jesus	Haines Company, Inc.

911 GRANGER ST

Year	Uses	Source	
2006	CURLEY Sumie	Haines Company, Inc.	
2000	CURLEY Sumle L	Haines & Company	Image pg. A23

HARWOOD ST

806 HARWOOD ST

Year	Uses	Source	
2006	AMASON Camille	Haines Company, Inc.	
2000	AMASON KB	Haines & Company	Image pg. A24
1961	Esquivel Fellippi	R. L. Polk & Co.	Image pg. A41
1960	Esquivel Felipe M	The Pacific Telephone Telegraph Co.	

FINDINGS

Harwood St

815 Harwood St

Year	Uses	Source
2010	RUIZ GONZALO	EDR Digital Archive

HARWOOD ST

815 HARWOOD ST

Year	Uses	Source	
2006	MONTANOD	Haines Company, Inc.	
2000	No Current Listing	Haines & Company	Image pg. A24
1989	Acevedo A	Pacific Bell	
1961	Burns Jack B	R. L. Polk & Co.	Image pg. A41

816 HARWOOD ST

Year	Uses	Source	
2000	CROOKS Wm G	Haines & Company	Image pg. A24

818 HARWOOD ST

Year	Uses	Source	
2006	CROOKS Loris	Haines Company, Inc.	
	CROOKS Wm G	Haines Company, Inc.	
1992	Crooks Janice	PACIFIC BELL WHITE PAGES	
	Crooks Glen	PACIFIC BELL WHITE PAGES	
1989	Crooks Wm G	Pacific Bell	
	Crooks Janice	Pacific Bell	
	Crooks Glen	Pacific Bell	
1961	Crooks Wm G	R. L. Polk & Co.	Image pg. A41
1960	Crooks Wm G	The Pacific Telephone Telegraph Co.	
	Crooks Dorothy A	The Pacific Telephone Telegraph Co.	

827 HARWOOD ST

Year	Uses	Source	
2006	ZABELJames	Haines Company, Inc.	
2000	ZABEL Jas	Haines & Company	Image pg. A24
1989	Secor B J	Pacific Bell	
1961	Vacant	R. L. Polk & Co.	Image pg. A41

FINDINGS

830 HARWOOD ST

Year	Uses	Source	
2006	a CRUZ Mario	Haines Company, Inc.	
1961	Bradshaw John G	R. L. Polk & Co.	Image pg. A41
1960	Bradshaw J G	The Pacific Telephone Telegraph Co.	

842 HARWOOD ST

Year	Uses	Source	
2006	GONZALEZ Aberto	Haines Company, Inc.	
2000	PRICETeresa	Haines & Company	Image pg. A24
1961	Evans Cleveland A	R. L. Polk & Co.	Image pg. A41
1960	Evans C A	The Pacific Telephone Telegraph Co.	

854 HARWOOD ST

Year	Uses	Source	
2006	No Current Listing	Haines Company, Inc.	
1989	Franklin Rodney	Pacific Bell	
1961	Mc Elvain Melville E	R. L. Polk & Co.	Image pg. A41
1960	Mc Elvain Melville E	The Pacific Telephone Telegraph Co.	

855 HARWOOD ST

Year	Uses	Source	
2006	AHUMADAJorge	Haines Company, Inc.	
	a FJENTESSarita	Haines Company, Inc.	
2000	No Current Listing	Haines & Company	Image pg. A24
1961	Heckler Richd N	R. L. Polk & Co.	Image pg. A41
1960	Heckler Richard N	The Pacific Telephone Telegraph Co.	

866 HARWOOD ST

Year	Uses	Source	
2006	SZUNIGA Salvador	Haines Company, Inc.	
2000	ZUNIGA Sandy	Haines & Company	Image pg. A24
1992	Comardo N	PACIFIC BELL WHITE PAGES	
1989	Comardo N	Pacific Bell	
1961	Horner Clarence	R. L. Polk & Co.	Image pg. A41
1960	Simpson C A	The Pacific Telephone Telegraph Co.	

FINDINGS

Harwood St

867 Harwood St

Year	Uses	Source
2014	JESUS J DOMINGUEZ	EDR Digital Archive
	ONE CAUAMA	EDR Digital Archive
2010	JESUS J DOMINGUEZ	EDR Digital Archive
	ONE CAUAMA	EDR Digital Archive

HARWOOD ST

867 HARWOOD ST

Year	Uses	Source	
2006	PEREZJose	Haines Company, Inc.	
2000	PEREZ Jose T	Haines & Company	Image pg. A24
1992	Perez Ana Maria	PACIFIC BELL WHITE PAGES	
1989	Perez Ana Maria	Pacific Bell	
1961	Johnson Everett C	R. L. Polk & Co.	Image pg. A41
1960	Johnson Everett C	The Pacific Telephone Telegraph Co.	

878 HARWOOD ST

Year	Uses	Source	
2006	a MACHUCA Pedro	Haines Company, Inc.	
2000	MACHUCA Pedro	Haines & Company	Image pg. A24
1961	George Joe H	R. L. Polk & Co.	Image pg. A41
1960	Lassman Stanley	The Pacific Telephone Telegraph Co.	

905 HARWOOD ST

Year	Uses	Source	
2006	SANDNESS Sandy	Haines Company, Inc.	
2000	No Current Listing	Haines & Company	Image pg. A24
1989	Altig Towing	Pacific Bell	
1961	Havener Hughie M	R. L. Polk & Co.	Image pg. A41
1960	Havener Hughie M	The Pacific Telephone Telegraph Co.	

906 HARWOOD ST

Year	Uses	Source	
2006	DAVIDSON Dennis	Haines Company, Inc.	
2000	No Current Listing	Haines & Company	Image pg. A24
1989	Brines Timothy A	Pacific Bell	
1961	Jones Earl C	R. L. Polk & Co.	Image pg. A41

FINDINGS

IOWA

602 IOWA

Year	Uses	Source
1992	Banuelos Antoinette	PACIFIC BELL WHITE PAGES

612 IOWA

Year	Uses	Source
1992	Robles Rodrigo	PACIFIC BELL WHITE PAGES
	Robles Roberto L	PACIFIC BELL WHITE PAGES

624 IOWA

Year	Uses	Source
1992	Guizar Chris	PACIFIC BELL WHITE PAGES
	Guizar Alfonso	PACIFIC BELL WHITE PAGES

628 IOWA

Year	Uses	Source
1992	Medina Maria	PACIFIC BELL WHITE PAGES

645 IOWA

Year	Uses	Source
1992	Trathen Mae J	PACIFIC BELL WHITE PAGES
	Tratnyek H H...	PACIFIC BELL WHITE PAGES

IOWA ST

602 IOWA ST

Year	Uses	Source	
2006	No Current Listing	Haines Company, Inc.	
2000	No Current Listing	Haines & Company	Image pg. A25
1989	Banuelos Antoinette	Pacific Bell	
1961	Morris Glen I	R. L. Polk & Co.	Image pg. A42

604 IOWA ST

Year	Uses	Source	
2006	LOPEZAIejamdra	Haines Company, Inc.	
2000	No Current Listing	Haines & Company	Image pg. A25
1961	Wharton Harold G	R. L. Polk & Co.	Image pg. A42

FINDINGS

606 IOWA ST

Year	Uses	Source	
2000	No Current Listing	Haines & Company	Image pg. A25
1961	Bebee Rex V	R. L. Polk & Co.	Image pg. A42

608 IOWA ST

Year	Uses	Source	
2006	No Current Listing	Haines Company, Inc.	
2000	BROWN George B	Haines & Company	Image pg. A25
1989	Brown Geo B III	Pacific Bell	
1961	Hardin Walter A	R. L. Polk & Co.	Image pg. A42

610 IOWA ST

Year	Uses	Source	
1961	Chapman Jas D	R. L. Polk & Co.	Image pg. A42

612 IOWA ST

Year	Uses	Source	
1989	Robles Roberto L	Pacific Bell	
1961	Ragos Raymond H	R. L. Polk & Co.	Image pg. A42

614 IOWA ST

Year	Uses	Source	
2000	No Current Listing	Haines & Company	Image pg. A25
1961	Pullum Oscar L	R. L. Polk & Co.	Image pg. A42

Iowa St

616 Iowa St

Year	Uses	Source
2010	GARCIA CLEANING	EDR Digital Archive

IOWA ST

616 IOWA ST

Year	Uses	Source	
2006	No Current Listing	Haines Company, Inc.	
2000	JOHNSON Nancy	Haines & Company	Image pg. A25
1961	Summers Cody M	R. L. Polk & Co.	Image pg. A42

FINDINGS

618 IOWA ST

Year	Uses	Source	
2006	No Current Listing	Haines Company, Inc.	
2000	No Current Listing	Haines & Company	Image pg. A25
1989	Carrillo Federico	Pacific Bell	
1961	Allen Eug E	R. L. Polk & Co.	Image pg. A42

620 IOWA ST

Year	Uses	Source	
2006	No Current Listing	Haines Company, Inc.	
2000	No Current Listing	Haines & Company	Image pg. A25
1961	Luna Chris G	R. L. Polk & Co.	Image pg. A42

Iowa St

622 Iowa St

Year	Uses	Source
2014	VIDEO Y EDICIONES MARTINEZ	EDR Digital Archive
2010	VIDEO Y EDICIONES MARTINEZ	EDR Digital Archive

IOWA ST

622 IOWA ST

Year	Uses	Source	
2006	No Current Listing	Haines Company, Inc.	
2000	No Current Listing	Haines & Company	Image pg. A25
1989	Ramirez Eloisa	Pacific Bell	
1961	Mc Phee Norman C	R. L. Polk & Co.	Image pg. A42

624 IOWA ST

Year	Uses	Source	
2006	No Current Listing	Haines Company, Inc.	
2000	GUIZAR Altonso	Haines & Company	Image pg. A25
1989	Guizar Alfonso	Pacific Bell	
1961	Pruett Vernon E	R. L. Polk & Co.	Image pg. A42

626 IOWA ST

Year	Uses	Source	
2006	CRUZ Angelina	Haines Company, Inc.	
2000	CASTILLO Jeronimo	Haines & Company	Image pg. A25

FINDINGS

628 IOWA ST

Year	Uses	Source	
2006	POEZ Paulina	Haines Company, Inc.	
2000	No Current Listing	Haines & Company	Image pg. A25
1989	Medina Maria	Pacific Bell	
1961	Pendry Roscoe B	R. L. Polk & Co.	Image pg. A42

630 IOWA ST

Year	Uses	Source	
2006	No Current Listing	Haines Company, Inc.	
2000	No Current Listing	Haines & Company	Image pg. A25
1961	Wiley Jimmie L	R. L. Polk & Co.	Image pg. A42

Iowa St

632 Iowa St

Year	Uses	Source
2010	WORKS HANDYMAN 4 HIRE	EDR Digital Archive

IOWA ST

632 IOWA ST

Year	Uses	Source	
2006	No Current Listing	Haines Company, Inc.	
2000	No Current Listing	Haines & Company	Image pg. A25
1961	Vacant	R. L. Polk & Co.	Image pg. A42

634 IOWA ST

Year	Uses	Source	
2006	o VELAZQUEZ Armando	Haines Company, Inc.	
2000	VELASQUEZ Armando	Haines & Company	Image pg. A25
1989	Gonzales Vic & Mat	Pacific Bell	
1961	Hiskins Clifford V	R. L. Polk & Co.	Image pg. A42

635 IOWA ST

Year	Uses	Source
1989	Ryerson J	Pacific Bell

636 IOWA ST

Year	Uses	Source
2006	No Current Listing	Haines Company, Inc.

FINDINGS

Year	Uses	Source	
2000	No Current Listing	Haines & Company	Image pg. A25
1961	Pace Albert C	R. L. Polk & Co.	Image pg. A42

638 IOWA ST

Year	Uses	Source	
2006	No Current Listing	Haines Company, Inc.	
2000	CERVANTES A	Haines & Company	Image pg. A25
1961	Vacant	R. L. Polk & Co.	Image pg. A42

640 IOWA ST

Year	Uses	Source	
2006	No Current Listing	Haines Company, Inc.	
1961	Vacant	R. L. Polk & Co.	Image pg. A42

642 IOWA ST

Year	Uses	Source	
2006	BULLS William F	Haines Company, Inc.	
2000	BULLIS Wm F	Haines & Company	Image pg. A25
1961	Vacant	R. L. Polk & Co.	Image pg. A42

645 IOWA ST

Year	Uses	Source	
2006	DICKSON Francis	Haines Company, Inc.	
2000	TRATHEN Mae J	Haines & Company	Image pg. A25
1989	Trathen Mae J	Pacific Bell	

646 IOWA ST

Year	Uses	Source	
2006	No Current Listing	Haines Company, Inc.	
2000	No Current Listing	Haines & Company	Image pg. A25

647 IOWA ST

Year	Uses	Source	
2006	No Current Listing	Haines Company, Inc.	
2000	No Current Listing	Haines & Company	Image pg. A25

648 IOWA ST

Year	Uses	Source	
2006	TAPIA Marcial	Haines Company, Inc.	
2000	No Current Listing	Haines & Company	Image pg. A25

FINDINGS

MARKETH449 18TH

804 MARKETH449 18TH

Year	Uses	Source
1921	Higgins John C Ethel B auto accessories	San Diego Directory Co. Inc.

PALM

1228 PALM

Year	Uses	Source
1960	GREENWELL REALTORS	The Pacific Telephone Telegraph Co.
	GREENWELL EMMA D Greenwell Realtors	The Pacific Telephone Telegraph Co.
1955	Greenwell W H Realtor	R. L. Polk & Co.

1235 PALM

Year	Uses	Source
1960	Cutlass Craft Boats	The Pacific Telephone Telegraph Co.

1240 PALM

Year	Uses	Source
1960	POTTER HERB serv ston	The Pacific Telephone Telegraph Co.

1255 PALM

Year	Uses	Source
1960	MARSHALLS FLYING A SERV Flying A Dirs	The Pacific Telephone Telegraph Co.
	Flying	The Pacific Telephone Telegraph Co.

1266 PALM

Year	Uses	Source
1960	Palms Motel	The Pacific Telephone Telegraph Co.

1268 PALM

Year	Uses	Source
1960	BUSH & PERRY HDWE	The Pacific Telephone Telegraph Co.
	PERRY C W PLUMBING & HEATING	The Pacific Telephone Telegraph Co.
	Perry Plumbing & Heating	The Pacific Telephone Telegraph Co.

1293 PALM

Year	Uses	Source
1960	GEORGES DRIVE IN	The Pacific Telephone Telegraph Co.

FINDINGS

1317 PALM

Year	*Uses*	*Source*
1960	DUNNING JACOUETTA Schuette Margery A rl est	The Pacific Telephone Telegraph Co.
	Schuette Margery A rl est	The Pacific Telephone Telegraph Co.

1504 PALM

Year	*Uses*	*Source*
1960	Imperial Beach	The Pacific Telephone Telegraph Co.

1801 PALM

Year	*Uses*	*Source*
1960	Imperial Beach Ofc	The Pacific Telephone Telegraph Co.

1881 PALM

Year	*Uses*	*Source*
1960	Imperial Beach	The Pacific Telephone Telegraph Co.

PALM AV A

1381 PALM AV A

Year	*Uses*	*Source*
1992	Lee Hugh	PACIFIC BELL WHITE PAGES

1555 PALM AV A

Year	*Uses*	*Source*
1992	Mariscos Sinaloa	PACIFIC BELL WHITE PAGES

PALM AV IMP BCI

1532 PALM AV IMP BCI

Year	*Uses*	*Source*
1992	Tinos Barber Shop	PACIFIC BELL WHITE PAGES

PALM AV O

1555 PALM AV O

Year	*Uses*	*Source*
1992	Imperial leach	PACIFIC BELL WHITE PAGES

FINDINGS

PALM AV R

1381 PALM AV R

Year	Uses	Source	
1992	Steinke Paul R	PACIFIC BELL WHITE PAGES	

PALM AVE

1220 PALM AVE

Year	Uses	Source	
2000	KRAGEN AUTO PARTS	Haines & Company	Image pg. A26

1228 PALM AVE

Year	Uses	Source	
2006	NELSON GREG	Haines Company, Inc.	
	ALLSTATE INS CO	Haines Company, Inc.	
2000	FLESHSKIN GRAPHIX	Haines & Company	Image pg. A26
1992	Wadley Insurance	PACIFIC BELL WHITE PAGES	
1989	Wadley Insurance	Pacific Bell	

1233 PALM AVE

Year	Uses	Source	
2006	AGINC	Haines Company, Inc.	
	AGINC IDEAL CHOICE INS	Haines Company, Inc.	
	IDEAL CHOICE INS	Haines Company, Inc.	
2000	No Current Listing	Haines & Company	Image pg. A26

1235 PALM AVE

Year	Uses	Source	
2006	REGISTRATION SRV	Haines Company, Inc.	
	BRYANTSAUTO	Haines Company, Inc.	
2000	REGISTRATION SRV	Haines & Company	Image pg. A26
	BRYANTS AUTO	Haines & Company	Image pg. A26
	BRYNT	Haines & Company	Image pg. A26
	AUTO REGSTRTN	Haines & Company	Image pg. A26
1992	Auto RE GIS TRATION S E RVICE BRYAN TS	PACIFIC BELL WHITE PAGES	
	Bryants Auto Registration Service	PACIFIC BELL WHITE PAGES	
1989	Bryants Auto Registration Service	Pacific Bell	
	Auto Registration Service Bryants	Pacific Bell	

FINDINGS

1237 PALM AVE

Year	Uses	Source	
2006	THE PAPER SHACK	Haines Company, Inc.	
2000	PAPERSHACK	Haines & Company	Image pg. A26
1992	Paper Shack	PACIFIC BELL WHITE PAGES	
1989	Paper Shack	Pacific Bell	

1239 PALM AVE

Year	Uses	Source	
2006	STATE FARM INS	Haines Company, Inc.	
	RIVERA TRACY	Haines Company, Inc.	
2000	IMPERL BCH TRVL CTR	Haines & Company	Image pg. A26
1992	Imperial Beach Travel Center	PACIFIC BELL WHITE PAGES	
1989	IMPERIAL BEACH TRAVEL CENTER	Pacific Bell	

1240 PALM AVE

Year	Uses	Source	
2006	PRECISION FORGN	Haines Company, Inc.	
2000	PRECISION FORGN	Haines & Company	Image pg. A26
1992	Precision Foreign Car Service	PACIFIC BELL WHITE PAGES	
1989	Precision Foreign Car Service	Pacific Bell	

1253 PALM AVE

Year	Uses	Source	
2006	IMPERIAL BEACH	Haines Company, Inc.	
	WIENERSCHNITZEL	Haines Company, Inc.	
2000	WIENERSCHNITZEL	Haines & Company	Image pg. A26
1992	Wienerschnitzel	PACIFIC BELL WHITE PAGES	

1254 PALM AVE

Year	Uses	Source
2006	ALCARAREZ Thomas	Haines Company, Inc.

1255 PALM AVE

Year	Uses	Source	
2000	No Current Listing	Haines & Company	Image pg. A26

1260 PALM AVE

Year	Uses	Source	
2006	No Current Listing	Haines Company, Inc.	
2000	TAPIA PFter G	Haines & Company	Image pg. A26

FINDINGS

1264 PALM AVE

Year	Uses	Source	
2006	o ALTAMIRANO Ray	Haines Company, Inc.	
2000	ALTAMIRANO Ray	Haines & Company	Image pg. A26

1266 PALM AVE

Year	Uses	Source	
2006	JOHNSON Richard L	Haines Company, Inc.	
2000	GODFREY William E	Haines & Company	Image pg. A26
1989	Alvarado Ginger A	Pacific Bell	
	Perez Agapito B	Pacific Bell	
	Villanueva Salvador O	Pacific Bell	

1268 PALM AVE

Year	Uses	Source	
2006	AMER LGN PSTS	Haines Company, Inc.	
	IMPRL BCH PST	Haines Company, Inc.	
2000	ASSOCIATION	Haines & Company	Image pg. A26
	SOUTH BAY DARTING	Haines & Company	Image pg. A26
	AMER LEGION	Haines & Company	Image pg. A26

1274 PALM AVE

Year	Uses	Source	
2000	No Current Listing	Haines & Company	Image pg. A26

1283 PALM AVE

Year	Uses	Source
1989	Mcinally Pat	Pacific Bell

1299 PALM AVE

Year	Uses	Source	
2000	No Current Listing	Haines & Company	Image pg. A26

Palm Ave

1311 Palm Ave

Year	Uses	Source
2014	7-ELEVEN INC	EDR Digital Archive
2010	7-ELEVEN INC	EDR Digital Archive
	KHALAF NADIA	EDR Digital Archive

FINDINGS

PALM AVE

1311 PALM AVE

Year	Uses	Source	
2006	7 11 NO	Haines Company, Inc.	
2000	SEVEN 11 FOOD	Haines & Company	Image pg. A26

1313 PALM AVE

Year	Uses	Source	
2006	ACE CASH EXPRESS	Haines Company, Inc.	
2000	CHIEFAUTO PARTS	Haines & Company	Image pg. A26
1995	Imperial Beach	PACIFIC BELL WHITE PAGES	
1992	Imperial Beach	PACIFIC BELL WHITE PAGES	

1317 PALM AVE

Year	Uses	Source	
2000	No Current Listing	Haines & Company	Image pg. A26

1329 PALM AVE

Year	Uses	Source	
2000	No Current Listing	Haines & Company	Image pg. A26

Palm Ave

1333 Palm Ave

Year	Uses	Source
2014	HS CARS COMPANY INC	EDR Digital Archive
	CHRISTINA AUTOMOTIVE INC	EDR Digital Archive
2010	LA COSTA AUTO FINANCE INC	EDR Digital Archive
	CHRISTINA AUTOMOTIVE INC	EDR Digital Archive
	HS CARS COMPANY INC	EDR Digital Archive
	EURO SPORTS CAR	EDR Digital Archive

PALM AVE

1333 PALM AVE

Year	Uses	Source	
2006	FINANCE INC	Haines Company, Inc.	
	LACOSTAAUTO	Haines Company, Inc.	
2000	USED CAR CITY	Haines & Company	Image pg. A26
1992	Hayes Lucia	PACIFIC BELL WHITE PAGES	

FINDINGS

Year	Uses	Source	
1992	Hayes Louis Auto Detailing	PACIFIC BELL WHITE PAGES	
	FULLE R HON DA AUTO LE AS IN G	PACIFIC BELL WHITE PAGES	
	Fuller Honda Affordable Used Cars	PACIFIC BELL WHITE PAGES	
1989	South Bay Auto Sales	Pacific Bell	
	Hayes Louis Auto Detailing	Pacific Bell	

Palm Ave

1335 Palm Ave

Year	Uses	Source	
2014	TITO AUTO SERVICE	EDR Digital Archive	
2010	TITO AUTO SERVICE	EDR Digital Archive	

PALM AVE

1335 PALM AVE

Year	Uses	Source	
2006	M&M	Haines Company, Inc.	
	TRANSMISSNS	Haines Company, Inc.	
2000	M&MTRANSMISSIONS	Haines & Company	Image pg. A26
1992	M & M Transmissions	PACIFIC BELL WHITE PAGES	
1989	M & M Transmissions	Pacific Bell	

Palm Ave

1337 Palm Ave

Year	Uses	Source	
2014	BURRITOS SANTANA	EDR Digital Archive	
2010	BURRITOS SANTANA	EDR Digital Archive	
	LOS PANCHOS TACO SHOP	EDR Digital Archive	

PALM AVE

1337 PALM AVE

Year	Uses	Source	
2006	TACO BELL	Haines Company, Inc.	
2000	TACO BELL	Haines & Company	Image pg. A26

FINDINGS

Palm Ave

1344 Palm Ave

Year	Uses	Source	
2014	AUTOZONE INC	EDR Digital Archive	
2010	AUTOZONE INC	EDR Digital Archive	

PALM AVE

1344 PALM AVE

Year	Uses	Source	
2006	AUTOZONE	Haines Company, Inc.	
2000	AUTOZONE	Haines & Company	Image pg. A26

Palm Ave

1350 Palm Ave

Year	Uses	Source
2014	BATTERY PARKS NY PIZZERIA	EDR Digital Archive
	PALM AVENUE CAR WASH	EDR Digital Archive

PALM AVE

1351 PALM AVE

Year	Uses	Source	
2006	THEBOXINGZONE	Haines Company, Inc.	
2000	No Current Listing	Haines & Company	Image pg. A26
1989	True Value Hardware C & M	Pacific Bell	

Palm Ave

1381 Palm Ave

Year	Uses	Source
2014	ADALBERTO LEON	EDR Digital Archive
	MEJIA ELIZABETH	EDR Digital Archive
	AGUILAR IGNACIO R	EDR Digital Archive
	CAPRI TRAILER LODGE	EDR Digital Archive
	TRANSPORT BY NEFF INC	EDR Digital Archive
	FRANCO	EDR Digital Archive
2010	FRANCO	EDR Digital Archive
	TRANSPORT BY NEFF INC	EDR Digital Archive

Year	Uses	Source
2010	CAPRI TRAILER LODGE	EDR Digital Archive
	AGUILAR IGNACIO R	EDR Digital Archive
	ADALBERTO LEON	EDR Digital Archive

PALM AVE

1381 PALM AVE

Year	Uses	Source	
2006	CAPRI TRLRLDG BARRON Cas Bilo	Haines Company, Inc.	
	Ramona BURKHART Georgeute	Haines Company, Inc.	
	CAPRI TRAILER	Haines Company, Inc.	
	LODGE CASTILLO Paulino	Haines Company, Inc.	
	DELGADO Alfonso	Haines Company, Inc.	
	DELGADO Lucreoia	Haines Company, Inc.	
	DEVENNEY Robi L	Haines Company, Inc.	
	ESCALANTE Lucia	Haines Company, Inc.	
	GONZALEZ Juan A	Haines Company, Inc.	
	GOTH MItsuea E	Haines Company, Inc.	
	GUERRERO Porido	Haines Company, Inc.	
	HASSETT Game 6t W	Haines Company, Inc.	
	HERNANDEZ Rosa M	Haines Company, Inc.	
	HOLCOMBJennofer	Haines Company, Inc.	
	LOPEZ Guillenno	Haines Company, Inc.	
	LUNA Mada Belen	Haines Company, Inc.	
	MENOEZJeanne	Haines Company, Inc.	
	ONTIVEROS Juan	Haines Company, Inc.	
	ORENDAIN M E	Haines Company, Inc.	
	SANCHEZ Noe	Haines Company, Inc.	
	SULLIVAN TImothy	Haines Company, Inc.	
	WANSERSKI Richard	Haines Company, Inc.	
	J WARMUNDEV	Haines Company, Inc.	
	WEBER Richard C	Haines Company, Inc.	
	WESTERMEYERCad	Haines Company, Inc.	
2000	CAPRI TRLR LDG	Haines & Company	Image pg. A26
	AGUILARIgnacio	Haines & Company	Image pg. A26
	BOIKE Richard H	Haines & Company	Image pg. A26
	CAPRITRAILER LODGE	Haines & Company	Image pg. A26
	DEBUSK Alice R	Haines & Company	Image pg. A26
	DEBUSK Ivanar	Haines & Company	Image pg. A26

FINDINGS

Year	Uses	Source	
2000	DEVENNEY Robt L	Haines & Company	Image pg. A26
	DOWNIE Forrestl	Haines & Company	Image pg. A26
	DOWNIE Mattir	Haines & Company	Image pg. A26
	ESPARZASantiago	Haines & Company	Image pg. A26
	GILKEY L E	Haines & Company	Image pg. A26
	GOTH Milsue E	Haines & Company	Image pg. A26
	HASSETTGarnea W	Haines & Company	Image pg. A26
	HERNANDEZ Rosa M	Haines & Company	Image pg. A26
	HUTTON RJ	Haines & Company	Image pg. A26
	LANDEIS Frank	Haines & Company	Image pg. A26
	LANDEISSusie	Haines & Company	Image pg. A26
	LAVY Darius D	Haines & Company	Image pg. A26
	LOPEZ Manual N	Haines & Company	Image pg. A26
	LOPEZ Maria	Haines & Company	Image pg. A26
	MARRUFO Lucia	Haines & Company	Image pg. A26
	NASSI Dora	Haines & Company	Image pg. A26
	PINAKennelh A Sr	Haines & Company	Image pg. A26
	REYESNanez Teodoro	Haines & Company	Image pg. A26
	ROTHJaana	Haines & Company	Image pg. A26
	TETREAULTMaurice J	Haines & Company	Image pg. A26
	TORRES Leonard Daniel	Haines & Company	Image pg. A26
	WANSERSKI Richard J	Haines & Company	Image pg. A26
	WARMUNDEV	Haines & Company	Image pg. A26
	WEBER Richard C	Haines & Company	Image pg. A26
	WESTERMEYERCarl D	Haines & Company	Image pg. A26
1992	Barnes E V	PACIFIC BELL WHITE PAGES	
	Birley Stephen Eugene	PACIFIC BELL WHITE PAGES	
	Boike Richard H	PACIFIC BELL WHITE PAGES	
	Capehart Lewis	PACIFIC BELL WHITE PAGES	
	I Capehart Mangement Services	PACIFIC BELL WHITE PAGES	
	i Capehart Gidney George & Lisa	PACIFIC BELL WHITE PAGES	
	Daws Knowles Christopher	PACIFIC BELL WHITE PAGES	
	Dawson A	PACIFIC BELL WHITE PAGES	
	De Busk Ivan O & Alice R	PACIFIC BELL WHITE PAGES	
	De Venney Robt L	PACIFIC BELL WHITE PAGES	
	Devenpeck D.....	PACIFIC BELL WHITE PAGES	
	Downie Forrest & Mattie	PACIFIC BELL WHITE PAGES	
	Gilkey LE	PACIFIC BELL WHITE PAGES	

FINDINGS

Year	Uses	Source
1992	Gilkey Melissa	PACIFIC BELL WHITE PAGES
	Goth Mitsue E	PACIFIC BELL WHITE PAGES
	Hanna Harold	PACIFIC BELL WHITE PAGES
	Hassett Garnett W	PACIFIC BELL WHITE PAGES
	Hernandez Rosa Maria	PACIFIC BELL WHITE PAGES
	Hernandez Rosario	PACIFIC BELL WHITE PAGES
	Hutton R J	PACIFIC BELL WHITE PAGES
	Hutton S & G	PACIFIC BELL WHITE PAGES
	Jones R A	PACIFIC BELL WHITE PAGES
	Landeis Frank & Susie	PACIFIC BELL WHITE PAGES
	Lopez Maria	PACIFIC BELL WHITE PAGES
	Marrufo Jesus R	PACIFIC BELL WHITE PAGES
	Nassi Dora	PACIFIC BELL WHITE PAGES
	Posada Frank S Sr	PACIFIC BELL WHITE PAGES
	Ramos Yolanda bkkpng	PACIFIC BELL WHITE PAGES
	Ramos Alvarez Jose	PACIFIC BELL WHITE PAGES
	Wanserski Richard J	PACIFIC BELL WHITE PAGES
	Wansley E	PACIFIC BELL WHITE PAGES
	Wansley M	PACIFIC BELL WHITE PAGES
	Warmunde V	PACIFIC BELL WHITE PAGES
	Warmuth Avis Marie.....	PACIFIC BELL WHITE PAGES
	Weber Richard C	PACIFIC BELL WHITE PAGES
	West Alice	PACIFIC BELL WHITE PAGES
	West Allen Attorney At Law	PACIFIC BELL WHITE PAGES
	West Allen & Cynthia	PACIFIC BELL WHITE PAGES
	Westermeyer Carl B	PACIFIC BELL WHITE PAGES
	Williams H F	PACIFIC BELL WHITE PAGES
1989	Boike Richard H	Pacific Bell
	Davis Beatrice C	Pacific Bell
	Daws Knowles Christopher	Pacific Bell
	De Busk Ivan O & Alice R	Pacific Bell
	De Venney Robt L	Pacific Bell
	Downie Forrest & Mattie	Pacific Bell
	Gilkey L E	Pacific Bell
	Glaser Gene R	Pacific Bell
	Goth Mitsue E	Pacific Bell
	Hanna Harold	Pacific Bell
	Hassett Garnett W	Pacific Bell

FINDINGS

Year	Uses	Source
1989	Hernandez Rosa Maria	Pacific Bell
	Herrera Maria & Arturo	Pacific Bell
	Hislope Ernest	Pacific Bell
	Hutton R J	Pacific Bell
	Jones R A	Pacific Bell
	Landeis Frank & Susie	Pacific Bell
	Lee Hugh	Pacific Bell
	Mc Conkey Leonard J	Pacific Bell
	Mc Lenachen Nell	Pacific Bell
	Meyers Jack	Pacific Bell
	Nassi Dora	Pacific Bell
	Perez Enio	Pacific Bell
	Pina Kenneth A Sr	Pacific Bell
	Posada Frank S Sr	Pacific Bell
	Ramos Yolanda bkkpng	Pacific Bell
	Steinke Paul R	Pacific Bell
	Tetreault Maurice J	Pacific Bell
	Valencia Agustin	Pacific Bell
	Wanserski Richard J	Pacific Bell
	Warmunde V	Pacific Bell
	West Alice	Pacific Bell
	Westermeyer Carl B	Pacific Bell
	Williams H F	Pacific Bell
	Barnes E V	Pacific Bell
	Biggs Thomas	Pacific Bell
	Birley Stephen Eugene	Pacific Bell

1440 PALM AVE

Year	Uses	Source	
2000	No Current Listing	Haines & Company	Image pg. A26

Palm Ave

1461 Palm Ave

Year	Uses	Source
2014	DYNAMIC WORLDWIDE TRADING	EDR Digital Archive
2010	ITAMI MOTORCYCLE REPAIR	EDR Digital Archive

FINDINGS

PALM AVE

1461 PALM AVE

Year	Uses	Source	
2006	ITAMIMOTORCYCL	Haines Company, Inc.	
2000	ITAMI MOTORCYCL	Haines & Company	Image pg. A26
1992	Itani Dean	PACIFIC BELL WHITE PAGES	
	Itami Motorcycle Repair	PACIFIC BELL WHITE PAGES	
1989	Itami Motorcycle Repair	Pacific Bell	

Palm Ave

1463 Palm Ave

Year	Uses	Source
2010	IRMA U DUBE INC	EDR Digital Archive

PALM AVE

1463 PALM AVE

Year	Uses	Source	
2006	HONEYKO	Haines Company, Inc.	
2000	HONEYKO	Haines & Company	Image pg. A26

1465 PALM AVE

Year	Uses	Source	
2000	No Current Listing	Haines & Company	Image pg. A26

Palm Ave

1475 Palm Ave

Year	Uses	Source
2014	DELILYZ FLOWERS & GIFTS	EDR Digital Archive
	JACKS KEY SHOP	EDR Digital Archive
2010	DELILYZ FLOWERS & GIFTS	EDR Digital Archive
	JACKS KEY SHOP	EDR Digital Archive

PALM AVE

1475 PALM AVE

Year	Uses	Source
2006	SANDRAS	Haines Company, Inc.

FINDINGS

Year	Uses	Source	
2006	GIFTS	Haines Company, Inc.	
	FLOWERS AND	Haines Company, Inc.	
2000	SD LOCK&KEY	Haines & Company	Image pg. A26
1992	I Sylwestrzak M	PACIFIC BELL WHITE PAGES	
	Sylwestrzak V..	PACIFIC BELL WHITE PAGES	
	I Sylvias Flowers	PACIFIC BELL WHITE PAGES	
1989	Airport Rent A Car	Pacific Bell	
	A1 Rent A Car	Pacific Bell	

Palm Ave

1502 Palm Ave

Year	Uses	Source
2014	VMT AUTO SALES INC	EDR Digital Archive
	DJ AUTO SALES	EDR Digital Archive
2010	DJ AUTO SALES	EDR Digital Archive

PALM AVE

1502 PALM AVE

Year	Uses	Source	
2006	V MT AUTO SALES	Haines Company, Inc.	
2000	No Current Listing	Haines & Company	Image pg. A26
1992	Calafia Motors	PACIFIC BELL WHITE PAGES	
1989	Calafia Motors	Pacific Bell	

Palm Ave

1504 Palm Ave

Year	Uses	Source
2014	AMIGO AUTO REPAIR & TIRES	EDR Digital Archive
2010	SPEEDYS TIRES	EDR Digital Archive
	AMIGO AUTO REPAIR & TIRES	EDR Digital Archive

PALM AVE

1504 PALM AVE

Year	Uses	Source
2006	LEMUS Y Elvia	Haines Company, Inc.
	AMIGOAUTO	Haines Company, Inc.

FINDINGS

Year	Uses	Source	
2006	REPAIR & TIRE INC GUTIERREZ Myma Z	Haines Company, Inc.	
2000	SPEEDTIRESERVICE	Haines & Company	Image pg. A26
	TIVI DIAGNOSTIC AUTO	Haines & Company	Image pg. A26
	REPAIR	Haines & Company	Image pg. A26
1992	Smittys Tires	PACIFIC BELL WHITE PAGES	
	Smitz Glen E	PACIFIC BELL WHITE PAGES	
1989	Smittys Tires	Pacific Bell	

1508 PALM AVE

Year	Uses	Source	
2006	No Current Listing	Haines Company, Inc.	
2000	No Current Listing	Haines & Company	Image pg. A26

1510 PALM AVE

Year	Uses	Source	
2006	No Current Listing	Haines Company, Inc.	
2000	PEREZ Laurenci A	Haines & Company	Image pg. A26
1989	Merrill Byron	Pacific Bell	

Palm Ave

1512 Palm Ave

Year	Uses	Source
2014	CORONADO HTG & AIRCONDITIONING	EDR Digital Archive
2010	CORONADO HTG & AIRCONDITIONING	EDR Digital Archive

PALM AVE

1512 PALM AVE

Year	Uses	Source	
2006	CONDG	Haines Company, Inc.	
	HEATINGHAIR	Haines Company, Inc.	
	Coronado	Haines Company, Inc.	
2000	JIMMYG BATTERIES	Haines & Company	Image pg. A26
	VINCENTS BATTERY	Haines & Company	Image pg. A26
	SUPPLY	Haines & Company	Image pg. A26
1989	Ruiz Furniture	Pacific Bell	

FINDINGS

Palm Ave

1515 Palm Ave

Year	Uses	Source	
2014	SIDES DEBORAH & JAMES	EDR Digital Archive	
	WYLDE SYDES	EDR Digital Archive	
	GOLDEN TOUCH WELLNESS	EDR Digital Archive	
	ADVANCE AMERICA CASH ADVANCE	EDR Digital Archive	
	NEW YORK BUFFALO WINGS	EDR Digital Archive	
	MENTAL HEALTH SYSTEMS INC	EDR Digital Archive	
2010	MENTAL HEALTH SYSTEMS INC	EDR Digital Archive	
	NEW YORK BUFFALO WINGS	EDR Digital Archive	
	PAMS STORE 99 CENT PLUS	EDR Digital Archive	
	LIBERTY TAX SERVICE	EDR Digital Archive	
	LUCKY DOUGHNUT & YOGURT	EDR Digital Archive	
	ADVANCE AMERICA CASH ADVANCE	EDR Digital Archive	
	DANA JOES WINGS & RIBS	EDR Digital Archive	
	GOLDEN TOUCH WELLNESS	EDR Digital Archive	
	ORIENTAL ACUPRESSURE	EDR Digital Archive	
	SAN DIEGO CITY OF	EDR Digital Archive	

PALM AVE

1515 PALM AVE

Year	Uses	Source	
2006	ADVANCE AMERICA	Haines Company, Inc.	
	CASH ADVANCE	Haines Company, Inc.	
	LUCKY DONUTS&	Haines Company, Inc.	
	YOGURT MENTALHLTH	Haines Company, Inc.	
	SYSTMS INC STH CO POLLYS FRUIT BAR	Haines Company, Inc.	
	SOUTH BAY DRUG	Haines Company, Inc.	
	COURT VISTA PAINT	Haines Company, Inc.	
2000	LUCKY	Haines & Company	Image pg. A26
	DONUTS&YOGURT	Haines & Company	Image pg. A26
	MENTALHLTHSYSSTH	Haines & Company	Image pg. A26
	BY DRG CRT	Haines & Company	Image pg. A26
	SDCTYPOLCMTY	Haines & Company	Image pg. A26
	RLTNSSTRFRONT	Haines & Company	Image pg. A26
	SOUTHBAYDRUG	Haines & Company	Image pg. A26

FINDINGS

Year	Uses	Source	
2000	COURT	Haines & Company	Image pg. A26
	TOMS FOOD MART	Haines & Company	Image pg. A26
1992	Hot Shot Video Arcade	PACIFIC BELL WHITE PAGES	
	Hot Shots Photography By Bill Bergner	PACIFIC BELL WHITE PAGES	
	K C Fresh Produce	PACIFIC BELL WHITE PAGES	
	Lucky Donuts & Yogurt	PACIFIC BELL WHITE PAGES	
	LUCKY FOOD CE N TE RS	PACIFIC BELL WHITE PAGES	
	Top Market	PACIFIC BELL WHITE PAGES	

1516 PALM AVE

Year	Uses	Source	
2000	No Current Listing	Haines & Company	Image pg. A26

Palm Ave

1525 Palm Ave

Year	Uses	Source
2014	RFG OIL INC	EDR Digital Archive

PALM AVE

1525 PALM AVE

Year	Uses	Source	
2006	PARTS PLUS CAR	Haines Company, Inc.	
	CARE CT MSTR SV	Haines Company, Inc.	
2000	VITALUBE	Haines & Company	Image pg. A26
1992	Speedee Oil Change & Tune Up	PACIFIC BELL WHITE PAGES	

Palm Ave

1530 Palm Ave

Year	Uses	Source
2014	EXPRESS PAWN SHOP	EDR Digital Archive
2010	EXPRESS PAWN SHOP	EDR Digital Archive
	EXPRESS FINANCIAL SERVICES	EDR Digital Archive

PALM AVE

1530 PALM AVE

Year	Uses	Source
2006	SHOPS	Haines Company, Inc.

FINDINGS

Year	Uses	Source	
2006	EXPRESS PAWN	Haines Company, Inc.	
2000	No Current Listing	Haines & Company	Image pg. A26
1989	O House The	Pacific Bell	

1532 PALM AVE

Year	Uses	Source	
2000	CASH EXPRESS	Haines & Company	Image pg. A26

Palm Ave

1535 Palm Ave

Year	Uses	Source
2014	PAKCOL INC	EDR Digital Archive
2010	PAKCOL INC	EDR Digital Archive

PALM AVE

1535 PALM AVE

Year	Uses	Source	
2006	ELPOLLOLOCO	Haines Company, Inc.	
2000	ELPOLLOLOCO	Haines & Company	Image pg. A26

1537 PALM AVE

Year	Uses	Source	
2000	No Current Listing	Haines & Company	Image pg. A26

1540 PALM AVE

Year	Uses	Source	
2000	No Current Listing	Haines & Company	Image pg. A26

Palm Ave

1542 Palm Ave

Year	Uses	Source
2014	PUFF N STUFF	EDR Digital Archive
	LAS FLAUTAS	EDR Digital Archive
2010	LAPALAPA MEXCN FOOD & JUICE BA	EDR Digital Archive
	PUFF N STUFF	EDR Digital Archive

FINDINGS

PALM AVE

1542 PALM AVE

Year	Uses	Source	
2006	MEXICAN FOOD	Haines Company, Inc.	
	LAPALAPA	Haines Company, Inc.	
	SMOKE SHOP	Haines Company, Inc.	
	PUFFN STUFF	Haines Company, Inc.	
2000	KARINAS TACO SHOP	Haines & Company	Image pg. A26
	PUFF N STUFFSMOKE	Haines & Company	Image pg. A26
1992	Vans Tailor & Alteration	PACIFIC BELL WHITE PAGES	
1989	Vans Tallor & Alteration	Pacific Bell	
	Karinas Taco Shop	Pacific Bell	

1544 PALM AVE

Year	Uses	Source	
2000	No Current Listing	Haines & Company	Image pg. A26

Palm Ave

1545 Palm Ave

Year	Uses	Source
2014	ONGS RESTAURANT GROUP	EDR Digital Archive
2010	ONGS RESTAURANT GROUP	EDR Digital Archive

PALM AVE

1545 PALM AVE

Year	Uses	Source	
2006	RALLYS HMBRGR	Haines Company, Inc.	
	RSTRNTS RLLYS	Haines Company, Inc.	
2000	RALLYSHMBRGRREST	Haines & Company	Image pg. A26
1992	Rallys Hamburgers	PACIFIC BELL WHITE PAGES	

Palm Ave

1550 Palm Ave

Year	Uses	Source
2010	ANGEL U FLOWERS	EDR Digital Archive

FINDINGS

PALM AVE

1550 PALM AVE

Year	Uses	Source	
2006	FLOWERS & GIFTS	Haines Company, Inc.	
	SANDRAS	Haines Company, Inc.	
2000	BARREL OF FLOWERS	Haines & Company	Image pg. A26
1992	Barrel Of Flowers	PACIFIC BELL WHITE PAGES	
1989	Barrel Of Flowers	Pacific Bell	

Palm Ave

1555 Palm Ave

Year	Uses	Source
2014	EXCLUSIVE CUTS BARBERSHOP	EDR Digital Archive
	OTAY DENTAL GROUP	EDR Digital Archive
	GLOBAL COMMUNICATIONS	EDR Digital Archive
	RENT-A-CENTER INC	EDR Digital Archive
	LA ACOSTA AZUL	EDR Digital Archive
	NOODLES NOODLES	EDR Digital Archive
	TREND NAILS SALON	EDR Digital Archive
	D K CHE	EDR Digital Archive
	FREEDOM LOUNGE	EDR Digital Archive
	DELASOL INC	EDR Digital Archive
	SUBWAY	EDR Digital Archive
	LITTLE CAESAR ENTERPRISES INC	EDR Digital Archive
	ANIL & SMITA INC	EDR Digital Archive
2010	LITTLE CAESAR ENTERPRISES INC	EDR Digital Archive
	ANIL & SMITA INC	EDR Digital Archive
	SUBWAY	EDR Digital Archive
	DELASOL INC	EDR Digital Archive
	RODRIGOS MEXICAN FOOD	EDR Digital Archive
	A & D HAWAIIAN BBQ	EDR Digital Archive
	RICE KING	EDR Digital Archive
	LUCKY LAUNDERLAND COIN LAUNDRY	EDR Digital Archive
	TAILORED HEALTH CARE	EDR Digital Archive
	BLOCKBUSTER INC	EDR Digital Archive
	TREND NAILS SALON	EDR Digital Archive
	LA ACOSTA AZUL	EDR Digital Archive
	RENT-A-CENTER INC	EDR Digital Archive

FINDINGS

Year	Uses	Source	
2010	GUZMAN JOSE	EDR Digital Archive	
	ARTIFAX	EDR Digital Archive	
	OTAY DENTAL GROUP	EDR Digital Archive	
	1 HOUR PHOTO FLASH	EDR Digital Archive	

PALM AVE

1555 PALM AVE

Year	Uses	Source	
2006	BUILDING	Haines Company, Inc.	
	BE TOTALLY TAN	Haines Company, Inc.	
	BLOCKBUSTER VDO	Haines Company, Inc.	
	IMPRLBCH COSTAAZUL	Haines Company, Inc.	
	MARISCOS GLOBAL	Haines Company, Inc.	
	COMMUNICATIONS LITTLE CAESARS	Haines Company, Inc.	
	PZZA MORETT MARTHA E	Haines Company, Inc.	
	DDS NS 99 CENT	Haines Company, Inc.	
	CHINESE FAST	Haines Company, Inc.	
	FOOD ONE HOUR PHOTO	Haines Company, Inc.	
	FLSH RENT A CENTER	Haines Company, Inc.	
	SUBWAY	Haines Company, Inc.	
	SANDWICHESS	Haines Company, Inc.	
	SALADS SUPERCUTS	Haines Company, Inc.	
	IMPERIAL BEACH TREND NAILS	Haines Company, Inc.	
2000	ROBERTOS MEXICAN	Haines & Company	Image pg. A26
	ROBERTOS	Haines & Company	Image pg. A26
	RENTA CENTER	Haines & Company	Image pg. A26
	ONE HOUR PHOTO	Haines & Company	Image pg. A26
	ONE HOUR PHOTO	Haines & Company	Image pg. A26
	MORETT MARTHAE	Haines & Company	Image pg. A26
	NS 99 CENT CHINESE	Haines & Company	Image pg. A26
	FAST FOOD	Haines & Company	Image pg. A26
	LITTLE CAESARS PZZA	Haines & Company	Image pg. A26
	BUILDING	Haines & Company	Image pg. A26
	ACRYLIC NAIL DESIGN	Haines & Company	Image pg. A26
	BAYCITY FLORIST	Haines & Company	Image pg. A26
	BETOTALLYTAN	Haines & Company	Image pg. A26
	BLOCKBUSTER VIDEO	Haines & Company	Image pg. A26
	CREATIVECNCPTHAIR	Haines & Company	Image pg. A26

FINDINGS

Year	Uses	Source	
2000	GLOBALCOM	Haines & Company	Image pg. A26
	LA ACOSTAAZUL	Haines & Company	Image pg. A26
	FOODS	Haines & Company	Image pg. A26
	SUBWAY	Haines & Company	Image pg. A26
	SANDWICHES&SALADS	Haines & Company	Image pg. A26
	SUPERCUTS	Haines & Company	Image pg. A26
	TREND NAILS	Haines & Company	Image pg. A26
1992	Acrylic Nail Designs	PACIFIC BELL WHITE PAGES	
	Bay City Florist	PACIFIC BELL WHITE PAGES	
	Imperial Beach	PACIFIC BELL WHITE PAGES	
	One Hour Photo Flash	PACIFIC BELL WHITE PAGES	
	Rainbow Cleaners	PACIFIC BELL WHITE PAGES	
	Rice King	PACIFIC BELL WHITE PAGES	
	Imperial Beach	PACIFIC BELL WHITE PAGES	
1989	Subway Sandwiches & Salads	Pacific Bell	
	Video Library	Pacific Bell	

Palm Ave

1574 Palm Ave

Year	Uses	Source
2014	JIFFY LUBE INTERNATIONAL INC	EDR Digital Archive

PALM AVE

1574 PALM AVE

Year	Uses	Source	
2006	JIFFYLUBE	Haines Company, Inc.	
2000	SPEEDYSMOG	Haines & Company	Image pg. A26
	JIFFYLUBE	Haines & Company	Image pg. A26
1991	South Bay	PACIFIC BELL WHITE PAGES	

1575 PALM AVE

Year	Uses	Source	
2000	No Current Listing	Haines & Company	Image pg. A26

FINDINGS

Palm Ave

1600 Palm Ave

Year	*Uses*	*Source*
2014	BEN LIRA HARDWOOD FLOORS	EDR Digital Archive
	PHILIP ISBELLE POOL SERVICES	EDR Digital Archive
	JORDAN STEVEN E AND JORDA	EDR Digital Archive
	JOEL HERRERA	EDR Digital Archive
	ESPARZA VICTORIO VICTORIA	EDR Digital Archive
	BAYSIDE PALMS MOBILEHOME VLG	EDR Digital Archive
	J & PEREZ HANDYMAN	EDR Digital Archive
	JF PRO CON INC	EDR Digital Archive
2010	EM ENTERPRISES	EDR Digital Archive
	RICK R VELAZQUEZ	EDR Digital Archive
	BAYSIDE PALMS MOBILEHOME VLG	EDR Digital Archive
	ESPARZA VICTORIO VICTORIA	EDR Digital Archive
	JOEL HERRERA	EDR Digital Archive
	SEAL TRUCKING	EDR Digital Archive
	BEN LIRA HARDWOOD FLOORS	EDR Digital Archive
	E MAYORQUIN	EDR Digital Archive
	POPEYES ICE CREAM	EDR Digital Archive

PALM AVE

1600 PALM AVE

Year	*Uses*	*Source*
2006	BAYSIDE PLMS MH VLG ALVAREZ	Haines Company, Inc.
	Francisco ALVAREZ V	Haines Company, Inc.
	ARMENTA Francisco	Haines Company, Inc.
	BARBOSAElena	Haines Company, Inc.
	BAYSIDE	Haines Company, Inc.
	MOBILEHOME VLG BECERRA Cabos	Haines Company, Inc.
	BELMAN Jose E	Haines Company, Inc.
	BRITT Lizbeth	Haines Company, Inc.
	CASTRO Sandra	Haines Company, Inc.
	CELICEO Javler	Haines Company, Inc.
	DEMARTHA Cristn	Haines Company, Inc.
	DEVASQUEZAna	Haines Company, Inc.
	Mada R DUKES Ofel	Haines Company, Inc.
	ECHEVERRIA NM	Haines Company, Inc.

FINDINGS

Year	Uses	Source	
2006	FLORES Refuglo	Haines Company, Inc.	
	GILBERT Fermin	Haines Company, Inc.	
	GONZALEZ Reynalda	Haines Company, Inc.	
	HERNANDEZAlfonso	Haines Company, Inc.	
	HUDDLESTON T	Haines Company, Inc.	
	JIMENEZ Sergio	Haines Company, Inc.	
	LANE Tarry	Haines Company, Inc.	
	LIRA Benjamin	Haines Company, Inc.	
	LOPEZF	Haines Company, Inc.	
	LOPEZP Peaud	Haines Company, Inc.	
	LUKER Gregory N	Haines Company, Inc.	
	MARTHA Susana	Haines Company, Inc.	
	MARTINEZJavier	Haines Company, Inc.	
	Cervantes MARTINEZ Leonor	Haines Company, Inc.	
	MCBRIDE Betty R	Haines Company, Inc.	
	MILLAN Mada L	Haines Company, Inc.	
	MOLINAAraceii	Haines Company, Inc.	
	MOLINAAurelio	Haines Company, Inc.	
	MONJARAZ Dan	Haines Company, Inc.	
	NK MARKETING	Haines Company, Inc.	
	NAVARETE Blanca	Haines Company, Inc.	
	NEVAREZ Martin	Haines Company, Inc.	
	NOREIS Chaduote L	Haines Company, Inc.	
	PADILLA Michael L	Haines Company, Inc.	
	QUEZADARose	Haines Company, Inc.	
	ROCHIN Hector	Haines Company, Inc.	
	RODRIGUEZ	Haines Company, Inc.	
	Femando RUIZMada Luisa	Haines Company, Inc.	
	SANTILLAN Jauier	Haines Company, Inc.	
	TELLO Ana	Haines Company, Inc.	
	VALENZUELA Cesar	Haines Company, Inc.	
	VILLALVASO Feded	Haines Company, Inc.	
	VILLEGAS Roberto	Haines Company, Inc.	
2000	SOUTH BAY MBL MANOR	Haines & Company	Image pg. A26
	AGREDASantiago	Haines & Company	Image pg. A26
	AGUIRRE Sergio	Haines & Company	Image pg. A26
	ARMENTA Francisco	Haines & Company	Image pg. A26
	GILBERT Farmin	Haines & Company	Image pg. A26

FINDINGS

Year	Uses	Source	
2000	HERNANDEZAl/onso	Haines & Company	Image pg. A26
	HERRERARefugio	Haines & Company	Image pg. A26
	ISBELLELeo	Haines & Company	Image pg. A26
	JARMAN Alvina	Haines & Company	Image pg. A26
	JARMANJesse G	Haines & Company	Image pg. A26
	LANE Terry	Haines & Company	Image pg. A26
	LOPEZGuadalupa	Haines & Company	Image pg. A26
	LOPEZPelra	Haines & Company	Image pg. A26
	MANZANO Maria	Haines & Company	Image pg. A26
	MARTINEZ Francisco	Haines & Company	Image pg. A26
	MARTINEZLeonor	Haines & Company	Image pg. A26
	MCBRIDE Franklin E	Haines & Company	Image pg. A26
	MENDEZEmma	Haines & Company	Image pg. A26
	MOLINAZaida Socorro	Haines & Company	Image pg. A26
	MONTOYADemaetrio	Haines & Company	Image pg. A26
	NAVARETE Blanca	Haines & Company	Image pg. A26
	PADILLAMichael L	Haines & Company	Image pg. A26
	PENAJorge L	Haines & Company	Image pg. A26
	RODRIGUEZAllicia	Haines & Company	Image pg. A26
	RODRIGUEZ Carmnen	Haines & Company	Image pg. A26
	RUIZ Maria Lursa	Haines & Company	Image pg. A26
	SOUTH BAY MOBIL	Haines & Company	Image pg. A26
	VALENZUELACesar	Haines & Company	Image pg. A26
	VILLALVASOFederco	Haines & Company	Image pg. A26
	BARBOSAElena G	Haines & Company	Image pg. A26
	BAYSIDE PALMS	Haines & Company	Image pg. A26
	MOBILEHOMEVLG	Haines & Company	Image pg. A26
	CARRILLOLiliana	Haines & Company	Image pg. A26
	CASTRO Sandra	Haines & Company	Image pg. A26
	CORTEZArturo	Haines & Company	Image pg. A26
	DEMARTHA Cnislina	Haines & Company	Image pg. A26
	DUKES Benjamin	Haines & Company	Image pg. A26
	DUKES Fransisca	Haines & Company	Image pg. A26
	DUKES Ofelia	Haines & Company	Image pg. A26
	ECHEVERRIANM	Haines & Company	Image pg. A26
	ESTRADAJose	Haines & Company	Image pg. A26
	FUENTES David	Haines & Company	Image pg. A26
1992	I Armenta Francisco	PACIFIC BELL WHITE PAGES	

FINDINGS

Year	Uses	Source
1992	Barbosa Elena G	PACIFIC BELL WHITE PAGES
	Becerra Feliz	PACIFIC BELL WHITE PAGES
	Cossio Eduardo	PACIFIC BELL WHITE PAGES
	De Martha Cristina	PACIFIC BELL WHITE PAGES
	De Martini Brenda	PACIFIC BELL WHITE PAGES
	De Martini Christa	PACIFIC BELL WHITE PAGES
	Diaz Maria	PACIFIC BELL WHITE PAGES
	Echeverria N M	PACIFIC BELL WHITE PAGES
	Espinoza Teressa & Rudolfo	PACIFIC BELL WHITE PAGES
	Farmer Robert	PACIFIC BELL WHITE PAGES
	Finehout T	PACIFIC BELL WHITE PAGES
	Fineiout W R	PACIFIC BELL WHITE PAGES
	Formlller JB	PACIFIC BELL WHITE PAGES
	Garcia Aurelio	PACIFIC BELL WHITE PAGES
	Gilbert Fermln	PACIFIC BELL WHITE PAGES
	Gilbert Foot Fashions hosry	PACIFIC BELL WHITE PAGES
	Gilbert Foot Fashions hosry	PACIFIC BELL WHITE PAGES
	Gonzalez Manuel	PACIFIC BELL WHITE PAGES
	Hoey M&B	PACIFIC BELL WHITE PAGES
	Huddleston Teri C Ms	PACIFIC BELL WHITE PAGES
	Huddlestun Kim S	PACIFIC BELL WHITE PAGES
	Hutchins Alma	PACIFIC BELL WHITE PAGES
	Jarman Jesse G & Alvina	PACIFIC BELL WHITE PAGES
	Knight Ross M	PACIFIC BELL WHITE PAGES
	Knight S.....	PACIFIC BELL WHITE PAGES
	Lane Terry	PACIFIC BELL WHITE PAGES
	Lane Theodore	PACIFIC BELL WHITE PAGES
	Lopez Petra	PACIFIC BELL WHITE PAGES
	Lopez Philip B	PACIFIC BELL WHITE PAGES
	Lyng Geo L	PACIFIC BELL WHITE PAGES
	Mea Juan Jr	PACIFIC BELL WHITE PAGES
	Mea Kathy.....	PACIFIC BELL WHITE PAGES
	S OUTH BAY MOBILE MAN OR	PACIFIC BELL WHITE PAGES
	Sullivan William Joel	PACIFIC BELL WHITE PAGES
	Videtich Raymond w	PACIFIC BELL WHITE PAGES
	Vidger George & Marissa	PACIFIC BELL WHITE PAGES
	Me la Loretta	PACIFIC BELL WHITE PAGES
	Meia MD	PACIFIC BELL WHITE PAGES

FINDINGS

Year	Uses	Source
1992	Me la Magdalena	PACIFIC BELL WHITE PAGES
	Munoz Jose	PACIFIC BELL WHITE PAGES
	Nichols Mark & Jody	PACIFIC BELL WHITE PAGES
	Ortiz H	PACIFIC BELL WHITE PAGES
	Padilla Michael L	PACIFIC BELL WHITE PAGES
	Picazo Juan	PACIFIC BELL WHITE PAGES
	Raab Richard	PACIFIC BELL WHITE PAGES
	Rosio Elisa	PACIFIC BELL WHITE PAGES
	Saucedo Antonio	PACIFIC BELL WHITE PAGES
	Sennett P J	PACIFIC BELL WHITE PAGES
	Smith Robt M	PACIFIC BELL WHITE PAGES
1989	Adams Gary S	Pacific Bell
	Armenta Francisco	Pacific Bell
	Baird A L & D	Pacific Bell
	Barbosa Elena G	Pacific Bell
	Bisson Jim & Angie	Pacific Bell
	Bracamonte M G	Pacific Bell
	Camacho Ramon	Pacific Bell
	Deans H E	Pacific Bell
	Dembek Samuel	Pacific Bell
	Diaz Maria	Pacific Bell
	Dodge James	Pacific Bell
	English Stephen F	Pacific Bell
	Espinoza Rodolfo	Pacific Bell
	Farmer Robert	Pacific Bell
	Figueroa Leoncio R	Pacific Bell
	Finehout T	Pacific Bell
	Flores Roberto E	Pacific Bell
	Formiller J B	Pacific Bell
	Garcia Aurelio	Pacific Bell
	Gilbert Fermin	Pacific Bell
	Gomez Edw V	Pacific Bell
	Gonzalez Manuel	Pacific Bell
	Grim Roberta	Pacific Bell
	Hailey E J	Pacific Bell
	Hein Jon	Pacific Bell
	Hinkle Carl W	Pacific Bell
	Neese Fred C Mrs	Pacific Bell

FINDINGS

Year	Uses	Source
1989	Nichols Mark & Jody	Pacific Bell
	Padilla Michael L	Pacific Bell
	Pawlowicz Jeff	Pacific Bell
	Picazo Juan	Pacific Bell
	Raab Richard	Pacific Bell
	Reid Lawrence	Pacific Bell
	Rollins Keith	Pacific Bell
	Schutt James L	Pacific Bell
	Sennett P J	Pacific Bell
	Sevilla Manuel	Pacific Bell
	Smith Robt M	Pacific Bell
	SOUTH BAY MOBILE MANOR	Pacific Bell
	Sullivan Wm J & Florence E	Pacific Bell
	Tamisiea DAvid A	Pacific Bell
	Tharp M A	Pacific Bell
	Watson Daniel A	Pacific Bell
	Weese Charles	Pacific Bell
	Huddleston Teri C Ms	Pacific Bell
	Huseman Michael	Pacific Bell
	Hutchins Alma	Pacific Bell
	Jarman Jesse G & Alvina	Pacific Bell
	Keiss Calvin & Carmella	Pacific Bell
	Kelley T A	Pacific Bell
	Knight Ross M	Pacific Bell
	Lane Terry	Pacific Bell
	Lopez Petra	Pacific Bell
	Lyng Geo L	Pacific Bell
	Mc Bride Franklin E	Pacific Bell
	Molina A	Pacific Bell
	Munoz Jose	Pacific Bell

Palm Ave

1603 Palm Ave

Year	Uses	Source
2014	OSBORN PLUMBING & HEATING	EDR Digital Archive
2010	OSBORN PLUMBING & HEATING	EDR Digital Archive
	BCMS WELLNESS 4 ALL	EDR Digital Archive
	GSC WELLNESS	EDR Digital Archive

FINDINGS

PALM AVE

1603 PALM AVE

Year	Uses	Source	
2006	PLUMBNG&HEAT	Haines Company, Inc.	
	OSBORN	Haines Company, Inc.	
2000	PLUMBNG&HEAT	Haines & Company	Image pg. A26
	OSBORN	Haines & Company	Image pg. A26
1992	OS BORN PLUMBIN G AN D HE ATIN G L	PACIFIC BELL WHITE PAGES	
1989	OSBORN PLUMBING AND HEATING	Pacific Bell	

Palm Ave

1607 Palm Ave

Year	Uses	Source
2014	WINDOW PRIVACY SHADES	EDR Digital Archive
	GLASS & WINDOW SOLUTIONS	EDR Digital Archive
2010	SOUTH BAY HARDWARE	EDR Digital Archive

PALM AVE

1607 PALM AVE

Year	Uses	Source	
2006	PACKAGING	Haines Company, Inc.	
	SOLTH BAY	Haines Company, Inc.	
	HARDWARES	Haines Company, Inc.	
2000	HARDWARE	Haines & Company	Image pg. A26
	SOUTH BAY	Haines & Company	Image pg. A26

Palm Ave

1609 Palm Ave

Year	Uses	Source
2014	A & F SAW AND SUPPLY	EDR Digital Archive
	PALM AVE UPHOLSTERY	EDR Digital Archive
	LOPEZ RAMON	EDR Digital Archive
2010	PALM AVE UPHOLSTERY	EDR Digital Archive
	LOPEZ RAMON	EDR Digital Archive

FINDINGS

PALM AVE

1609 PALM AVE

Year	Uses	Source	
2006	BLINDS	Haines Company, Inc.	
	PALM AVE	Haines Company, Inc.	
	UPHOLSTERY&	Haines Company, Inc.	
	CARRIMEXINC	Haines Company, Inc.	
2000	PALMAVE	Haines & Company	Image pg. A26
	UPHOLSTERY CO	Haines & Company	Image pg. A26

Palm Ave

1610 Palm Ave

Year	Uses	Source
2014	MASTERCARE TERMITE	EDR Digital Archive
	CECYS ORGANIC NAIL SUPPLY	EDR Digital Archive
	FRANKS LIQUORS	EDR Digital Archive
	SHARK TOOTH	EDR Digital Archive
	SUSYS SNACK BAR	EDR Digital Archive
2010	SUSYS SNACK BAR	EDR Digital Archive
	SHARK TOOTH	EDR Digital Archive
	EREKUFF	EDR Digital Archive
	FRANKS LIQUORS	EDR Digital Archive
	MASTERCARE TERMITE	EDR Digital Archive

PALM AVE

1610 PALM AVE

Year	Uses	Source	
2006	SHARKTOOTH	Haines Company, Inc.	
	FRANKS LIQUORS	Haines Company, Inc.	
2000	FRANKSLIQUORS	Haines & Company	Image pg. A26
1992	Sebrings Automotive	PACIFIC BELL WHITE PAGES	

Palm Ave

1611 Palm Ave

Year	Uses	Source
2014	QAF INC	EDR Digital Archive
	ROYALTY AUTO SALES INC	EDR Digital Archive

FINDINGS

Year	Uses	Source	
2014	QAS FINANCIAL INC	EDR Digital Archive	
	K & O AUTO SPOT	EDR Digital Archive	
2010	QAS FINANCIAL INC	EDR Digital Archive	
	BUDGET TRUCK RENTAL	EDR Digital Archive	
	O C EQUIPTMENT RENTAL	EDR Digital Archive	
	QAF INC	EDR Digital Archive	

PALM AVE

1611 PALM AVE

Year	Uses	Source	
2006	ALOHA MOTORS	Haines Company, Inc.	
2000	BIG KAHUNA MOTORS	Haines & Company	Image pg. A26
	ALOHA MOTORS	Haines & Company	Image pg. A26
	KAHUNA MOTORS	Haines & Company	Image pg. A26
1989	OC Equip Rentals & Sales	Pacific Bell	

1619 PALM AVE

Year	Uses	Source	
2000	No Current Listing	Haines & Company	Image pg. A26

Palm Ave

1628 Palm Ave

Year	Uses	Source
2014	PIMENTAL LYDIA ANTUNEZ	EDR Digital Archive
	CANCUN BAR N GRILL	EDR Digital Archive
2010	LIDYAS CAFE	EDR Digital Archive
	PIMENTAL LYDIA ANTUNEZ	EDR Digital Archive

PALM AVE

1628 PALM AVE

Year	Uses	Source	
2006	NIGHTCLUB	Haines Company, Inc.	
	LYDIAS CAFE&	Haines Company, Inc.	
2000	LYDIAS CAFE	Haines & Company	Image pg. A26
1992	LYDIAS CAFErestrnt	PACIFIC BELL WHITE PAGES	

FINDINGS

1641 PALM AVE

Year	Uses	Source	
2000	No Current Listing	Haines & Company	Image pg. A26

1642 PALM AVE

Year	Uses	Source	
2000	No Current Listing	Haines & Company	Image pg. A26

1643 PALM AVE

Year	Uses	Source	
2000	No Current Listing	Haines & Company	Image pg. A26

Palm Ave

1647 Palm Ave

Year	Uses	Source
2014	PALM BEACH MOTORS	EDR Digital Archive

PALM AVE

1647 PALM AVE

Year	Uses	Source	
2006	SUNNY MOTORS INC	Haines Company, Inc.	
2000	CONTL AUTO	Haines & Company	Image pg. A26
1992	A Alusi Amer R	PACIFIC BELL WHITE PAGES	
	Alali Import Export	PACIFIC BELL WHITE PAGES	

Palm Ave

1651 Palm Ave

Year	Uses	Source
2010	EVER SO NAUGHTY	EDR Digital Archive

PALM AVE

1651 PALM AVE

Year	Uses	Source	
2006	EVERSO NAUGHTY	Haines Company, Inc.	
2000	EVER SO NAUGHTY	Haines & Company	Image pg. A26
1989	Little Green Book Store The	Pacific Bell	

FINDINGS

1653 PALM AVE

Year	Uses	Source	
2006	No Current Listing	Haines Company, Inc.	
2000	No Current Listing	Haines & Company	Image pg. A26
1992	Honeywell L L & CC	PACIFIC BELL WHITE PAGES	
	Honeywell Protection Services	PACIFIC BELL WHITE PAGES	
	Honeywell Charles V	PACIFIC BELL WHITE PAGES	

Palm Ave

1659 Palm Ave

Year	Uses	Source
2014	PREMIER AUTO WHOLESALE INC	EDR Digital Archive
	BELLA BEAN	EDR Digital Archive

PALM AVE

1659 PALM AVE

Year	Uses	Source	
2006	MORGAN Chalie	Haines Company, Inc.	
2000	MORGAN Charlie	Haines & Company	Image pg. A26
1992	Morgan Charlie	PACIFIC BELL WHITE PAGES	
	MORGAN CHARLOTTE MFCC	PACIFIC BELL WHITE PAGES	

Palm Ave

1669 Palm Ave

Year	Uses	Source
2014	CORRADINO COMPANY	EDR Digital Archive
2010	CORRADINO COMPANY	EDR Digital Archive

PALM AVE

1669 PALM AVE

Year	Uses	Source	
2006	JALISCO CAFE	Haines Company, Inc.	
2000	JALISCOCAFE	Haines & Company	Image pg. A26
1992	Jalisco Cafe	PACIFIC BELL WHITE PAGES	
1989	Jalisco Cafe	Pacific Bell	

FINDINGS

Palm Ave

1671 Palm Ave

Year	Uses	Source	
2010	WHIRLYBIRD COCKTAIL LOUNGE	EDR Digital Archive	

PALM AVE

1671 PALM AVE

Year	Uses	Source	
2006	WHIRLY BIRD	Haines Company, Inc.	
	COCKTL	Haines Company, Inc.	
2000	WHIRLY BIRDCOCKTL	Haines & Company	Image pg. A26
1992	Anchor Inn	PACIFIC BELL WHITE PAGES	
1989	Phylls Anchor Inn	Pacific Bell	

Palm Ave

1674 Palm Ave

Year	Uses	Source
2014	WOODLUMB	EDR Digital Archive
	BUELNA RICARDO RUELAS	EDR Digital Archive
	CONCRETE AND LDSCP SOLUTIONS	EDR Digital Archive
	APACHE TRAILER LODGE INC	EDR Digital Archive
	IGLESIA CRISTIANA PODER	EDR Digital Archive
	ZENAIDA DREAMS INC	EDR Digital Archive
2010	IGLESIA CRISTIANA PODER	EDR Digital Archive
	EMANUEL	EDR Digital Archive
	ZENAIDA DREAMS INC	EDR Digital Archive
	HOLLEY MOBILE HOMES	EDR Digital Archive
	APACHE TRAILER LODGE INC	EDR Digital Archive
	RANGEL FUNDING	EDR Digital Archive
	MUNOZ TRUCKING	EDR Digital Archive
	OROZCO HANDYMAN	EDR Digital Archive
	BUELNA RICARDO RUELAS	EDR Digital Archive

PALM AVE

1674 PALM AVE

Year	Uses	Source
2006	CAYEDANO Elmer	Haines Company, Inc.

FINDINGS

Year	Uses	Source
2006	CISNEROS Jo	Haines Company, Inc.
	COELLO AJose	Haines Company, Inc.
	CONDON Sandra L	Haines Company, Inc.
	CORONA Mada	Haines Company, Inc.
	CRUZ Laura	Haines Company, Inc.
	DIAZ Gabdel C	Haines Company, Inc.
	FIGUEROA Mada R	Haines Company, Inc.
	GAMEZMado	Haines Company, Inc.
	HERNANDEZ Dolores	Haines Company, Inc.
	HERNANDEZ	Haines Company, Inc.
	Magdalena HUERTAMarciano	Haines Company, Inc.
	JACOBSON John M	Haines Company, Inc.
	JAUREGUI Oscar	Haines Company, Inc.
	KLEIN Priscilla	Haines Company, Inc.
	LOPEZ Carmen	Haines Company, Inc.
	LOPEZ Mada Del	Haines Company, Inc.
	Carrnen LOPEZ Mada I	Haines Company, Inc.
	LOPEZ Ramon	Haines Company, Inc.
	MAR 11 NEZ Mada	Haines Company, Inc.
	MARTINEZ Madana A	Haines Company, Inc.
	MONTOYA Ielda	Haines Company, Inc.
	OCHOA Ima Alicia	Haines Company, Inc.
	OROSCOArmando	Haines Company, Inc.
	ORTIZ Ana L	Haines Company, Inc.
	PEARMAN J	Haines Company, Inc.
	PEREZAdana	Haines Company, Inc.
	APACHE TRLRLDG AGUILAR Angel	Haines Company, Inc.
	CASTRO Amillano	Haines Company, Inc.
	PEREZ Isaias	Haines Company, Inc.
	PEREZ Jose P S	Haines Company, Inc.
	RAMIREZJasusita C	Haines Company, Inc.
	REEDY Edward	Haines Company, Inc.
	REYES Claudia	Haines Company, Inc.
	RIZO Susan	Haines Company, Inc.
	SANDOVAL Mada	Haines Company, Inc.
	SANTANANatasha	Haines Company, Inc.
	SOLORIO Maria	Haines Company, Inc.
	SWARTZ James	Haines Company, Inc.

FINDINGS

Year	Uses	Source	
2006	TANEO Rosalina	Haines Company, Inc.	
	TOMPSON Guillermo	Haines Company, Inc.	
	WARD Scott	Haines Company, Inc.	
	ZAHM Richard	Haines Company, Inc.	
2000	APACHE TRLR LDG	Haines & Company	Image pg. A26
	AGUILAR Gabriel	Haines & Company	Image pg. A26
	ANDERS Elizabelh	Haines & Company	Image pg. A26
	APACHE TRAILR	Haines & Company	Image pg. A26
	LODGE	Haines & Company	Image pg. A26
	BECERRACarlos	Haines & Company	Image pg. A26
	CHARLIES REPAIR	Haines & Company	Image pg. A26
	DIAZ Gabriel C	Haines & Company	Image pg. A26
	DIAZJuliae	Haines & Company	Image pg. A26
	DIAZOscar	Haines & Company	Image pg. A26
	GALLIVAN Delano	Haines & Company	Image pg. A26
	GRADYJoseph T	Haines & Company	Image pg. A26
	GRIGG Manuel	Haines & Company	Image pg. A26
	HERNANDEZDolores	Haines & Company	Image pg. A26
	HIGGINBOTHAM Irene L	Haines & Company	Image pg. A26
	HUERTA Marciano	Haines & Company	Image pg. A26
	ISACMaria	Haines & Company	Image pg. A26
	LANCASTER James E	Haines & Company	Image pg. A26
	MATTHEWS Marilyn	Haines & Company	Image pg. A26
	MORALESPEDROZA	Haines & Company	Image pg. A26
	Eduardo	Haines & Company	Image pg. A26
	NATIVIDAJose B	Haines & Company	Image pg. A26
	NAVARRO Miguel	Haines & Company	Image pg. A26
	NEELY Gerald C	Haines & Company	Image pg. A26
	OCHOAIrma Alicia	Haines & Company	Image pg. A26
	OROZCO Luas Alfonso	Haines & Company	Image pg. A26
	REID E	Haines & Company	Image pg. A26
	SANDOVALAtfredo	Haines & Company	Image pg. A26
	WHALEY Vlcky L	Haines & Company	Image pg. A26
	ZAHM Richard	Haines & Company	Image pg. A26
1992	Angle Milton C	PACIFIC BELL WHITE PAGES	
	Apache Trailer Lodge	PACIFIC BELL WHITE PAGES	
	Apache Woods Const.....	PACIFIC BELL WHITE PAGES	
	Baeller Fern	PACIFIC BELL WHITE PAGES	

FINDINGS

Year	Uses	Source
1992	Baena N	PACIFIC BELL WHITE PAGES
	Baenen Paul	PACIFIC BELL WHITE PAGES
	Blackwell Donald	PACIFIC BELL WHITE PAGES
	Blackwell Donald A	PACIFIC BELL WHITE PAGES
	Bugarin Roberto	PACIFIC BELL WHITE PAGES
	Diaz Gabriel C	PACIFIC BELL WHITE PAGES
	Duron David	PACIFIC BELL WHITE PAGES
	Duron E	PACIFIC BELL WHITE PAGES
	Duron Elvia	PACIFIC BELL WHITE PAGES
	Duron Karan	PACIFIC BELL WHITE PAGES
	Falkenstern Andy	PACIFIC BELL WHITE PAGES
	Garcia Manuel P	PACIFIC BELL WHITE PAGES
	Gilbert Esther	PACIFIC BELL WHITE PAGES
	Hernandez Dolores	PACIFIC BELL WHITE PAGES
	Kimmel A F & Rosalinda	PACIFIC BELL WHITE PAGES
	Lopez M	PACIFIC BELL WHITE PAGES
	Manzano Eduardo	PACIFIC BELL WHITE PAGES
	Manzano Emigdio.....	PACIFIC BELL WHITE PAGES
	Manzano F	PACIFIC BELL WHITE PAGES
	Manzano Gloria.....	PACIFIC BELL WHITE PAGES
	Neely Gerald C	PACIFIC BELL WHITE PAGES
	Puentes Carmen V	PACIFIC BELL WHITE PAGES
	Puentes Francisco & Emilia	PACIFIC BELL WHITE PAGES
	Puentes German....	PACIFIC BELL WHITE PAGES
	Robles Juan	PACIFIC BELL WHITE PAGES
	Romero Armando	PACIFIC BELL WHITE PAGES
	Sours TE	PACIFIC BELL WHITE PAGES
	Turner Tom A	PACIFIC BELL WHITE PAGES
	Williams Phillip T	PACIFIC BELL WHITE PAGES
	Yepez Severiano A	PACIFIC BELL WHITE PAGES
	Zahm Richard	PACIFIC BELL WHITE PAGES
1989	Hale David J	Pacific Bell
	Hartley R D R	Pacific Bell
	Kimmel A F & Rosalinda	Pacific Bell
	Lopez M	Pacific Bell
	Manzano Eduardo	Pacific Bell
	Mayer Herminia	Pacific Bell
	Mc Call M J	Pacific Bell

Year	Uses	Source
1989	Mc Farland S	Pacific Bell
	Moore Robin	Pacific Bell
	Neely Gerald C	Pacific Bell
	Puentes Carmen V	Pacific Bell
	Schoonmaker John L	Pacific Bell
	Seaman Arthur L	Pacific Bell
	Sharp T D	Pacific Bell
	Supple T & A	Pacific Bell
	Yepez Severiano A	Pacific Bell
	Angle Milton C	Pacific Bell
	Apache Trailer Lodge	Pacific Bell
	Baeller Fern	Pacific Bell
	Boland D	Pacific Bell
	Diaz Gabriel C	Pacific Bell
	Duron David	Pacific Bell

Palm Ave

1676 Palm Ave

Year	Uses	Source
2014	CADAVA DR KRISTY	EDR Digital Archive
2010	CADAVA DR KRISTY	EDR Digital Archive

PALM AVE

1676 PALM AVE

Year	Uses	Source	
2006	CADAVAKRISTYL	Haines Company, Inc.	
2000	CADAVAKRISTYLDC	Haines & Company	Image pg. A26
1992	Inks Anna	PACIFIC BELL WHITE PAGES	
	I Inklebarger Tom	PACIFIC BELL WHITE PAGES	
	I Inklebarger James DC	PACIFIC BELL WHITE PAGES	
	I Inkley Steve	PACIFIC BELL WHITE PAGES	
1989	Pessah Benjamin Dr	Pacific Bell	
	Advanced Podiatry & Orthotics Center	Pacific Bell	

1679 PALM AVE

Year	Uses	Source	
2000	MARKUSZKADale	Haines & Company	Image pg. A26
1989	Powell Chas R	Pacific Bell	

FINDINGS

1705 PALM AVE

Year	Uses	Source	
2006	AMER RECYCLING	Haines Company, Inc.	
2000	AMER RECYCLING	Haines & Company	Image pg. A26
1992	Pegues B	PACIFIC BELL WHITE PAGES	
	Pegueros Auto Sales	PACIFIC BELL WHITE PAGES	
1989	Pegueros Auto Sales	Pacific Bell	

Palm Ave

1714 Palm Ave

Year	Uses	Source
2014	PUBLIC STORAGE	EDR Digital Archive
2010	PUBLIC STORAGE	EDR Digital Archive

PALM AVE

1714 PALM AVE

Year	Uses	Source	
2006	MONARCHCONSTR	Haines Company, Inc.	
	MANGMNT	Haines Company, Inc.	
2000	MCLAUGHLINDennis	Haines & Company	Image pg. A26
	SMITTYSTIRES	Haines & Company	Image pg. A26
1992	Alamo Mills ornmnti ron	PACIFIC BELL WHITE PAGES	
	ALAMO RE N T A CAR For Reservations No Charge To Calling Party	PACIFIC BELL WHITE PAGES	
	Mc Laughlin Dennis C	PACIFIC BELL WHITE PAGES	
	Mc Laughlin Dennis DDS	PACIFIC BELL WHITE PAGES	
	Mc Laughlin Don & Betty	PACIFIC BELL WHITE PAGES	
1989	Mc Laughlin Dennis C	Pacific Bell	
	Alamo Mills ornmntl iron	Pacific Bell	

1719 PALM AVE

Year	Uses	Source	
2006	ROSALIES BAMBOO	Haines Company, Inc.	
2000	BAMBOOINN	Haines & Company	Image pg. A26

1720 PALM AVE

Year	Uses	Source	
2000	CHINESE TAIWANESE	Haines & Company	Image pg. A26
	ENGLISH NTRY	Haines & Company	Image pg. A26

Year	Uses	Source	
2000	SILVERADO MOTEL	Haines & Company	Image pg. A26
1992	Daniels Frank R	PACIFIC BELL WHITE PAGES	
	Grandkids	PACIFIC BELL WHITE PAGES	
	Daniels G	PACIFIC BELL WHITE PAGES	
1989	Daniels Frank R Grandkids	Pacific Bell	

Palm Ave

1722 Palm Ave

Year	Uses	Source
2014	PRIME INN	EDR Digital Archive
	SOUTH BAY TRAVEL LODGE	EDR Digital Archive
	TRAVELODGE	EDR Digital Archive
2010	CHAUHAN PRAVIN C	EDR Digital Archive
	SOUTH BAY TRAVEL LODGE	EDR Digital Archive
	TRAVELODGE	EDR Digital Archive

PALM AVE

1722 PALM AVE

Year	Uses	Source
2006	TRAVELODGE	Haines Company, Inc.
	SOUTH BAY	Haines Company, Inc.
	CHAUHAN Pravin	Haines Company, Inc.

1724 PALM AVE

Year	Uses	Source	
2000	No Current Listing	Haines & Company	Image pg. A26

1726 PALM AVE

Year	Uses	Source	
2000	No Current Listing	Haines & Company	Image pg. A26

1728 PALM AVE

Year	Uses	Source	
2000	No Current Listing	Haines & Company	Image pg. A26

FINDINGS

Palm Ave

1729 Palm Ave

Year	Uses	Source
2014	PESSAH BENJAMIN	EDR Digital Archive
	FINANCIAL CENTER	EDR Digital Archive
	RFA FINANCIAL CENTER	EDR Digital Archive
	SOUTH BAY FINANCIAL	EDR Digital Archive
	TAYLOR JORDAN INC	EDR Digital Archive
2010	SOUTH BAY FINANCIAL	EDR Digital Archive
	ROSALINDAS CONSULTING SVCS INC	EDR Digital Archive
	TAYLOR JORDAN INC	EDR Digital Archive
	FINANCIAL CENTER	EDR Digital Archive
	PESSAH BENJAMIN	EDR Digital Archive

PALM AVE

1729 PALM AVE

Year	Uses	Source	
2006	HARBORVW FAST	Haines Company, Inc.	
	CASH CLLCTN DPT HARBORVW FAST	Haines Company, Inc.	
	DPM RFA FINANCIAL	Haines Company, Inc.	
	CASH RECEIVABLE PESSAH BENJAMIN	Haines Company, Inc.	
	CASH OFFICE HARBORVW FAST	Haines Company, Inc.	
2000	HARBOR VW FAST	Haines & Company	Image pg. A26
	CASHCLLCTN DPT	Haines & Company	Image pg. A26
	PESSAH BENJAMIN	Haines & Company	Image pg. A26
	CASH RECEIVABLE	Haines & Company	Image pg. A26
	HARBOR VW FAST	Haines & Company	Image pg. A26
	HARBOR VW FAST	Haines & Company	Image pg. A26
	CASH OFFICE	Haines & Company	Image pg. A26
1992	Imperial Beach	PACIFIC BELL WHITE PAGES	
	Hunleyl Insurance	PACIFIC BELL WHITE PAGES	

1737 PALM AVE

Year	Uses	Source
1989	Otay Mesa	Pacific Bell

FINDINGS

Palm Ave

1739 Palm Ave

Year	Uses	Source	
2014	BEBOS AUTO REPAIR	EDR Digital Archive	
2010	BEBOS AUTO REPAIR	EDR Digital Archive	

PALM AVE

1739 PALM AVE

Year	Uses	Source	
2006	BEBOSAUTO	Haines Company, Inc.	
	MR SMOKE	Haines Company, Inc.	
	REPAIR MR SMOG	Haines Company, Inc.	
2000	ALLPRO AUTO CARE	Haines & Company	Image pg. A26
1992	All Pro Auto Care	PACIFIC BELL WHITE PAGES	
	All Pro Cleaning Agency	PACIFIC BELL WHITE PAGES	
1989	All Pro Auto Care Center	Pacific Bell	

Palm Ave

1745 Palm Ave

Year	Uses	Source	
2014	MAGIC TIRE SHOP	EDR Digital Archive	
2010	MAGIC TIRE SHOP	EDR Digital Archive	

PALM AVE

1745 PALM AVE

Year	Uses	Source	
2006	MAGIC TIRE SHOP	Haines Company, Inc.	
2000	No Current Listing	Haines & Company	Image pg. A26
1989	Ruthies	Pacific Bell	

Palm Ave

1753 Palm Ave

Year	Uses	Source	
2014	EL MONTERREY TACO SHOP	EDR Digital Archive	
	EL CHILE MEXICAN FOOD	EDR Digital Archive	
2010	EL CHILE MEXICAN FOOD	EDR Digital Archive	

FINDINGS

PALM AVE

1753 PALM AVE

Year	Uses	Source	
2006	BRAVOSTACO	Haines Company, Inc.	
2000	ROBERTOS MEXICAN	Haines & Company	Image pg. A26
1989	Albertos Mexican Food	Pacific Bell	

1759 PALM AVE

Year	Uses	Source	
2000	No Current Listing	Haines & Company	Image pg. A26

Palm Ave

1760 Palm Ave

Year	Uses	Source
2014	STEVEN KING PLUMBING SERVICE	EDR Digital Archive
	CAR AUDIO 1	EDR Digital Archive
	GO HOLLYWOOD MEDIA JUSTHOSTCOM	EDR Digital Archive
	NITHAM KAHALA	EDR Digital Archive
	ROJAS CARLOS	EDR Digital Archive
2010	ROJAS CARLOS	EDR Digital Archive
	1-800 INCOME TAX	EDR Digital Archive
	CHEZZ BRUCE-MALONE	EDR Digital Archive
	LARASONS INC	EDR Digital Archive
	PUGAS PHOTOGRAPHY	EDR Digital Archive
	AGIS DESIGNS	EDR Digital Archive
	TRANSTOCK AUTO SALES	EDR Digital Archive
	SOUTH BAY COMPASSIONATE CENTER	EDR Digital Archive
	FAST AUTOMOTIVE	EDR Digital Archive
	VENT PROS	EDR Digital Archive
	ACEVES & CLARKE INSURANCE	EDR Digital Archive
	LB COMPUTERS	EDR Digital Archive
	AVES CONCEPT CORPORATION	EDR Digital Archive
	CAR AUDIO 1	EDR Digital Archive
	STEVEN KING PLUMBING SERV	EDR Digital Archive

FINDINGS

PALM AVE

1760 PALM AVE

Year	Uses	Source	
2006	WARD GARY	Haines Company, Inc.	
	TUXEDO AVENUE	Haines Company, Inc.	
	FAST AUTOMOTIVE	Haines Company, Inc.	
	TRIM EZ LIVESCAN	Haines Company, Inc.	
	EDUMATE	Haines Company, Inc.	
	EMPIRE	Haines Company, Inc.	
2000	CRITICALCLEANING	Haines & Company	Image pg. A26
	M&L UPHOLSTERY	Haines & Company	Image pg. A26
	REPAIR	Haines & Company	Image pg. A26
	REPAIR	Haines & Company	Image pg. A26
	JACKSAUTO&TRUCK	Haines & Company	Image pg. A26
	FRANKS&SONSBDY	Haines & Company	Image pg. A26
	SERVICES	Haines & Company	Image pg. A26
1992	Marcos Furniture Repair	PACIFIC BELL WHITE PAGES	
	M & LUpholstery Shop	PACIFIC BELL WHITE PAGES	
1989	Cabrero Tax Service	Pacific Bell	
	Gastelum Adela	Pacific Bell	
	M & L Upholstery Shop	Pacific Bell	
	Marcos Furniture Repair	Pacific Bell	

Palm Ave

1761 Palm Ave

Year	Uses	Source
2014	JEFFREY BROWN DDS PC	EDR Digital Archive
	THOMPSON & AUDETTE DENTAL GROU	EDR Digital Archive
2010	JEFFREY BROWN DDS PC	EDR Digital Archive

PALM AVE

1761 PALM AVE

Year	Uses	Source	
2006	GROUP	Haines Company, Inc.	
	DOS SOUTH BAY DENTAL	Haines Company, Inc.	
	BROWN JEFFREYW	Haines Company, Inc.	
2000	BROWNJEFFREYW	Haines & Company	Image pg. A26

Year	Uses	Source	
2000	SOUTH BAY DENTL	Haines & Company	Image pg. A26
1995	Brown Jeffrey W DDS	PACIFIC BELL WHITE PAGES	
1992	South Bay Dental Group	PACIFIC BELL WHITE PAGES	
	Brown Jennifer	PACIFIC BELL WHITE PAGES	
	BROW N JE FFRE Y W DDS	PACIFIC BELL WHITE PAGES	
1991	Brown Jerome	PACIFIC BELL WHITE PAGES	
	Brown Jeffrey W DDS	PACIFIC BELL WHITE PAGES	
1989	South Bay Dental Group	Pacific Bell	
	BROWN JEFFREY W DDS	Pacific Bell	

Palm Ave

1763 Palm Ave

Year	Uses	Source
2014	ELVIA L OLGUIN	EDR Digital Archive
	EMIKOS HAIR STYLES	EDR Digital Archive
2010	EMIKOS HAIR STYLES	EDR Digital Archive

PALM AVE

1763 PALM AVE

Year	Uses	Source	
2006	EMIKOS HAIR	Haines Company, Inc.	
	STYLES SD	Haines Company, Inc.	
2000	No Current Listing	Haines & Company	Image pg. A26
1989	Enchanted Forest The	Pacific Bell	

1765 PALM AVE

Year	Uses	Source	
2000	EMIKOS HAIR STYLES	Haines & Company	Image pg. A26
1992	Emiko Hair Styles	PACIFIC BELL WHITE PAGES	
1989	Emiko Hair Styles	Pacific Bell	

Palm Ave

1767 Palm Ave

Year	Uses	Source
2014	BOBBIS GROOMING	EDR Digital Archive
2010	BOBBIS GROOMING	EDR Digital Archive

FINDINGS

PALM AVE

1767 PALM AVE

Year	Uses	Source	
2006	STUDIO	Haines Company, Inc.	
	MIRANDAS DANCE	Haines Company, Inc.	
2000	TROPICSTAVERN	Haines & Company	Image pg. A26
1992	i Tropio Pat.....	PACIFIC BELL WHITE PAGES	
	I Tropics Tavern	PACIFIC BELL WHITE PAGES	
1989	Sundowner Inn The	Pacific Bell	

Palm Ave

1770 Palm Ave

Year	Uses	Source
2014	BLANCAS BRIDAL BAZZAR	EDR Digital Archive
	DELUXE INSURANCE SERVICES	EDR Digital Archive
	FIESTA BLANCA HALL	EDR Digital Archive
2010	DELUXE INSURANCE SERVICES	EDR Digital Archive

PALM AVE

1770 PALM AVE

Year	Uses	Source	
2006	BLANCAS BRIDAL	Haines Company, Inc.	
	FLOWERS	Haines Company, Inc.	
	SANDRAS	Haines Company, Inc.	
	BAZZAR FIESTAHALL	Haines Company, Inc.	
2000	FIESTA BILLIARDS	Haines & Company	Image pg. A26
1992	La Mission	PACIFIC BELL WHITE PAGES	
1989	Roys Darts	Pacific Bell	
	Family Carrousel Club The	Pacific Bell	
	Carrousel Restaurant	Pacific Bell	

Palm Ave

1776 Palm Ave

Year	Uses	Source
2014	MR BRAKES & CLUTCH	EDR Digital Archive
	ASAP OIL EXCHANGE & SMOG	EDR Digital Archive
	U HAUL NEIGHBORHOOD DEALER	EDR Digital Archive

Year	Uses	Source	
2010	ASAP OIL EXCHANGE & SMOG	EDR Digital Archive	
	TUNEUP MASTERS INC	EDR Digital Archive	
	MR BRAKES & CLUTCH	EDR Digital Archive	

PALM AVE

1776 PALM AVE

Year	Uses	Source	
2006	ONLY CENTER	Haines Company, Inc.	
	ASAP SMOG TEST	Haines Company, Inc.	
2000	SMOG CHECK	Haines & Company	Image pg. A26
	TUNEUP MASTERS	Haines & Company	Image pg. A26
	STATIONS	Haines & Company	Image pg. A26
1992	Palm City	PACIFIC BELL WHITE PAGES	
	Tuneup Masters	PACIFIC BELL WHITE PAGES	
1991	Tung CFP	PACIFIC BELL WHITE PAGES	
	San Marcos	PACIFIC BELL WHITE PAGES	
	Tuneup Masters	PACIFIC BELL WHITE PAGES	
1985	TUNEUP MASTERS	PACIFIC BELL WHITE PAGES	

Palm Ave

1777 Palm Ave

Year	Uses	Source
2010	BOBAR LIQUOR STORE	EDR Digital Archive
	BO BAR LIQUOR 2	EDR Digital Archive

PALM AVE

1777 PALM AVE

Year	Uses	Source	
2006	BOBAR	Haines Company, Inc.	
	FLOWERS	Haines Company, Inc.	
	BOUQUETS&ROSES	Haines Company, Inc.	
2000	BOBARTWO	Haines & Company	Image pg. A26
	FLOWERS BOUQUET	Haines & Company	Image pg. A26
1989	La Llavecita Lock & Key Service	Pacific Bell	

FINDINGS

Palm Ave

1788 Palm Ave

Year	Uses	Source	
2014	PALACIO PALM LLC	EDR Digital Archive	
	ALKOSH INC	EDR Digital Archive	
2010	ALKOSH INC	EDR Digital Archive	

PALM AVE

1788 PALM AVE

Year	Uses	Source	
2006	SOUTH BAY	Haines Company, Inc.	
	SUPER 8 MOTEL	Haines Company, Inc.	
2000	YANG You Ping	Haines & Company	Image pg. A26
	SUPER 8 MOTEL	Haines & Company	Image pg. A26
1992	Imperial Palm Motel	PACIFIC BELL WHITE PAGES	
	Imperial Patio Builders	PACIFIC BELL WHITE PAGES	
1989	Imperial Palm Motel	Pacific Bell	

1801 PALM AVE

Year	Uses	Source	
2000	BODY WORK	Haines & Company	Image pg. A26
	FRANK AND SONS	Haines & Company	Image pg. A26
1992	I Fuentes Garage	PACIFIC BELL WHITE PAGES	
1989	Fuentes Garage	Pacific Bell	

Palm Ave

1810 Palm Ave

Year	Uses	Source
2014	IMPERIAL SANDS MOBILE PARK LLC	EDR Digital Archive
2010	IMPERIAL SANDS MOBILE PARK LLC	EDR Digital Archive

PALM AVE

1810 PALM AVE

Year	Uses	Source
2006	GARRICK Caroline	Haines Company, Inc.
	IMPERL SANDS	Haines Company, Inc.
	GONZALES Jesus	Haines Company, Inc.

FINDINGS

Year	Uses	Source	
2000	ROLFES Roman H	Haines & Company	Image pg. A26
	TORRES Elizabeth	Haines & Company	Image pg. A26
	ISLAS ES	Haines & Company	Image pg. A26
	IMPERL SAND MOBL PK	Haines & Company	Image pg. A26
	GONZALESJesus A	Haines & Company	Image pg. A26
1992	Bullis Wm F	PACIFIC BELL WHITE PAGES	
	Imperial Sands Mobile Park	PACIFIC BELL WHITE PAGES	
	Imperial Savings See Below For Branch Offices	PACIFIC BELL WHITE PAGES	
	General Information	PACIFIC BELL WHITE PAGES	
	No Charge To Calling Party	PACIFIC BELL WHITE PAGES	
	Purchasing	PACIFIC BELL WHITE PAGES	
	Receiving	PACIFIC BELL WHITE PAGES	
	No Charge To Calling Party	PACIFIC BELL WHITE PAGES	
	No Charge To Calling Party	PACIFIC BELL WHITE PAGES	
	No Charge To Calling Party	PACIFIC BELL WHITE PAGES	
	Islas E S	PACIFIC BELL WHITE PAGES	
	Islas Feliza	PACIFIC BELL WHITE PAGES	
1989	Bullis Wm F	Pacific Bell	
	Cole J M	Pacific Bell	
	Gonzales Jesus A	Pacific Bell	
	Hank Wm	Pacific Bell	
	Hastings Clayton	Pacific Bell	
	Imperial Sands Mobile Park	Pacific Bell	
	Islas E S	Pacific Bell	
	Nash Jerry K	Pacific Bell	
	Page Louise M	Pacific Bell	
	Timmons Virgil	Pacific Bell	
	Toll Geo R	Pacific Bell	

Palm Ave

1818 Palm Ave

Year	Uses	Source
2010	PALM AVENUE AUTO SALES	EDR Digital Archive
	HAWAII MOTORS INC	EDR Digital Archive
	ELF MANAGEMENT LLC	EDR Digital Archive

FINDINGS

PALM AVE

1818 PALM AVE

Year	Uses	Source	
2006	HI MOTORS INC	Haines Company, Inc.	
	SUMMERSET	Haines Company, Inc.	
	TRNSMSNS	Haines Company, Inc.	
2000	SUMMERSET	Haines & Company	Image pg. A26
	TRNSMSNS	Haines & Company	Image pg. A26
1989	Fishermens Supply Center	Pacific Bell	

Palm Ave

1835 Palm Ave

Year	Uses	Source
2014	FURNITURE 2000 PLUS	EDR Digital Archive
	WASH N GO CAR WASH INC	EDR Digital Archive
2010	TRADITIONS TATTOO	EDR Digital Archive
	C & I ENTERPRISES	EDR Digital Archive
	ALESSANDRA PAULIN	EDR Digital Archive
	CRICKET ACTIVATIONS	EDR Digital Archive

PALM AVE

1835 PALM AVE

Year	Uses	Source	
2006	CENTER EDDIES CARPETS	Haines Company, Inc.	
	BIG DISCOUNT	Haines Company, Inc.	
2000	PARTS	Haines & Company	Image pg. A26
	TAYLOR AUTO PARTS	Haines & Company	Image pg. A26
	C A R U E ST AUTO	Haines & Company	Image pg. A26
1992	Pronto Express	PACIFIC BELL WHITE PAGES	
	Taylor Auto Parts	PACIFIC BELL WHITE PAGES	
1989	TAYLOR AUTO PARTS & SERVICE	Pacific Bell	

Palm Ave

1837 Palm Ave

Year	Uses	Source
2010	LAS PALMAS AUTO FINANCE CORP	EDR Digital Archive
	D AND G AUTO SALES	EDR Digital Archive

FINDINGS

PALM AVE

1845 PALM AVE

Year	Uses	Source	
2000	No Current Listing	Haines & Company	Image pg. A26

1854 PALM AVE

Year	Uses	Source	
2000	No Current Listing	Haines & Company	Image pg. A26

Palm Ave

1862 Palm Ave

Year	Uses	Source
2014	99 CENTS ONLY STORES LLC	EDR Digital Archive
2010	99 CENTS ONLY STORES	EDR Digital Archive

PALM AVE

1862 PALM AVE

Year	Uses	Source
2006	STORE	Haines Company, Inc.
	99 CENTS ONLY	Haines Company, Inc.

Palm Ave

1873 Palm Ave

Year	Uses	Source
2014	HOUSE BURGER	EDR Digital Archive
	EL CILANTRO	EDR Digital Archive
2010	EL CILANTRO	EDR Digital Archive
	LA PLAZITA MEXICAN FOOD	EDR Digital Archive

PALM AVE

1873 PALM AVE

Year	Uses	Source
2006	LOSPLEBES	Haines Company, Inc.
	MEXICAN FOOD	Haines Company, Inc.
1992	Tung Wa Chinese Restaurant	PACIFIC BELL WHITE PAGES
1989	Tung Wa Chinese Restaurant	Pacific Bell

FINDINGS

1875 PALM AVE

Year	Uses	Source	
1989	Custom World	Pacific Bell	

1877 PALM AVE

Year	Uses	Source	
1992	La Rosa Bakery	PACIFIC BELL WHITE PAGES	
1989	La Rosa Bakery	Pacific Bell	

Palm Ave

1879 Palm Ave

Year	Uses	Source	
2014	PALM & SATURN INC	EDR Digital Archive	
2010	PALM & SATURN INC	EDR Digital Archive	

PALM AVE

1879 PALM AVE

Year	Uses	Source	
2006	MARKET	Haines Company, Inc.	
	FARM FRESH	Haines Company, Inc.	
2000	FARM FRESH MARKET	Haines & Company	Image pg. A26

Palm Ave

1881 Palm Ave

Year	Uses	Source	
2014	7-ELEVEN	EDR Digital Archive	
	PALM OIL INVESTMENTS INC	EDR Digital Archive	

PALM AVE

1881 PALM AVE

Year	Uses	Source	
2006	SOUTH BAY SHELL	Haines Company, Inc.	
2000	SOUTH BAY SHELL	Haines & Company	Image pg. A26
	SHELL 19TH&PALM	Haines & Company	Image pg. A26
	SOUTH BAY SHELL	Haines & Company	Image pg. A26
1989	South Bay Shell	Pacific Bell	
	SOUTH BAY SHELL	Pacific Bell	

FINDINGS

1890 PALM AVE

Year	Uses	Source	
2000	No Current Listing	Haines & Company	Image pg. A26

Palm Ave

1909 Palm Ave

Year	Uses	Source
2010	GRUPO INTERNATIONAL INC	EDR Digital Archive

PALM AVE SOUTHBOUND

1351 PALM AVE SOUTHBOUND

Year	Uses	Source
1989	C & M True Value Hardware @Imperial Beach@	Pacific Bell

1609 PALM AVE SOUTHBOUND

Year	Uses	Source
1989	Palm Ave Upholstery Co	Pacific Bell

PALM N AVE

1510 PALM N AVE

Year	Uses	Source
1992	Merr Ill Byron	PACIFIC BELL WHITE PAGES

PALN AVE

1674 PALN AVE

Year	Uses	Source
1992	Tuller CM	PACIFIC BELL WHITE PAGES

SATOURN BLVD

555 SATOURN BLVD

Year	Uses	Source
1992	Imperial Beach	PACIFIC BELL WHITE PAGES

FINDINGS

SATURIN BLVD

655 SATURIN BLVD

Year	Uses	Source
1992	Pettit Paul DMD	PACIFIC BELL WHITE PAGES
	Pettit RB	PACIFIC BELL WHITE PAGES

SATURN BLVD

15 SATURN BLVD

Year	Uses	Source	
2000	PALM AVE CLINIC	Haines & Company	Image pg. A27
	JUDELSON BRIAN DDS	Haines & Company	Image pg. A27
	DENTAL GROUP	Haines & Company	Image pg. A27
	SOUTHLAND PLAZA	Haines & Company	Image pg. A27
	ASSOCTS	Haines & Company	Image pg. A27
	LAVIN PAUL J DR	Haines & Company	Image pg. A27
	LIN WILLIAM DOS	Haines & Company	Image pg. A27
	MEDICAL	Haines & Company	Image pg. A27
	CLINIC IMPERIAL	Haines & Company	Image pg. A27
	BEACH	Haines & Company	Image pg. A27
	PETTIT PAUL D MD	Haines & Company	Image pg. A27
	SALLY BEAUTY	Haines & Company	Image pg. A27
	SUPPLY	Haines & Company	Image pg. A27
	SD EYE CARE	Haines & Company	Image pg. A27

65 SATURN BLVD

Year	Uses	Source
2006	H 8&R 6 BLOCK 618 42 Z 1712	Haines Company, Inc.

Saturn Blvd

525 Saturn Blvd

Year	Uses	Source
2014	HOME DEPOT USA INC	EDR Digital Archive
2010	HOME DEPOT USA INC	EDR Digital Archive
	UNITED STATES GOVERNMENT RECRU	EDR Digital Archive

FINDINGS

SATURN BLVD

525 SATURN BLVD

Year	Uses	Source	
2000	HOMEDEPOT INC	Haines & Company	Image pg. A27
1992	I Home Depot Inc	PACIFIC BELL WHITE PAGES	

Saturn Blvd

555 Saturn Blvd

Year	Uses	Source
2014	BAJA BUILDING MATERIALS	EDR Digital Archive
	HEALTHCARE RECOVERY SVCS INC	EDR Digital Archive
	OAK & PINE PALLETS INC	EDR Digital Archive
	MEBZO INC	EDR Digital Archive
	SUNBOLT ENERGY SOLUTIONS INC	EDR Digital Archive
	SOUTHCOAST FURNITURE	EDR Digital Archive
	ASSOCTED RCORD DSTRS SAN DIEGO	EDR Digital Archive
	KELLY MASONRY	EDR Digital Archive
	POSTAL ANNEX PLUS	EDR Digital Archive
	TRANSPORTES REFRIGERDOS SAN CA	EDR Digital Archive
	MEXICO CARAVAN MINISTRIES INC	EDR Digital Archive
	FELIPE PAVLOVICH	EDR Digital Archive
	ENRIQUEZ - NISHIKAWA AIKO	EDR Digital Archive
	PRATTER JOSHUA E	EDR Digital Archive
	JORGE MUNOZ	EDR Digital Archive
	GOLDENGEVITY INC	EDR Digital Archive
	RODOLFO CHAVEZ PARDO MD	EDR Digital Archive
	CAISA	EDR Digital Archive
	RENE AXEL TRAHIN	EDR Digital Archive
	THOMPSON ENGINEERING	EDR Digital Archive
	INTERNTNAL CNSLTING MORENO LLC	EDR Digital Archive
	KELLY CONSTRUCTION	EDR Digital Archive
	NATIONAL YELLOW PAGES PUBLR	EDR Digital Archive
	GOMISA CO INDUSTRIAL SUPP	EDR Digital Archive
	SAN DIEGO CARE CENTER	EDR Digital Archive
	MCGEE ROSIE	EDR Digital Archive
	SURF CRAFT INTERNATIONAL	EDR Digital Archive
	LOGICX	EDR Digital Archive

FINDINGS

Year	Uses	Source
2014	A S B PERFORMANCE PRODUCTS	EDR Digital Archive
	MYSHYNIUK LARRY O GEN CONTR	EDR Digital Archive
	J Z PLASTERING	EDR Digital Archive
	ROBERTS MANUFACTURING LLC	EDR Digital Archive
	DAVOS CHEMICAL CA INC	EDR Digital Archive
2010	DAVOS CHEMICAL CA INC	EDR Digital Archive
	GO GO LAWN CARE	EDR Digital Archive
	SENIOR-TLC INC	EDR Digital Archive
	DISCOUNT VIDEO	EDR Digital Archive
	TILE FORCE	EDR Digital Archive
	HUMANITARIAN GLOBAL BIOMEDICAL	EDR Digital Archive
	PRAXIS UNIVERSAL LLC	EDR Digital Archive
	J Z PLASTERING	EDR Digital Archive
	MYSHYNIUK LARRY O GEN CONTR	EDR Digital Archive
	A S B PERFORMANCE PRODUCTS	EDR Digital Archive
	NAVY FEDERAL CREDIT UNION	EDR Digital Archive
	SURF CRAFT INTERNATIONAL	EDR Digital Archive
	ROSIE MCGEE	EDR Digital Archive
	SAN DIEGO CARE CENTER	EDR Digital Archive
	PAUL OWEN CONSTRUCTION COMPANY	EDR Digital Archive
	BEAK ST	EDR Digital Archive
	BBS VENDING	EDR Digital Archive
	AFFORDABLE E SHOP LLC	EDR Digital Archive
	NATIONAL YELLOW PAGES PUBLR	EDR Digital Archive
	PRO PLUS DRYWALL	EDR Digital Archive
	SOUTHERN CAL EASTLAKE INC	EDR Digital Archive
	CALIFORNIA IRON GATES	EDR Digital Archive
	GOLDENGEVITY INC	EDR Digital Archive
	CLAIRFIELD INSURANCE SERVICES	EDR Digital Archive
	MEXICO TRADE CENTER INC	EDR Digital Archive
	RENE AXEL TRAHIN	EDR Digital Archive
	PRIMOROCA	EDR Digital Archive
	BESTCARCOVERS COM	EDR Digital Archive
	AUTOBUSES COORDINADOS DENAYARI	EDR Digital Archive
	DYRBAC INTERNATIONAL	EDR Digital Archive
	CRINO COMPANY	EDR Digital Archive
	TIJUANA DUTY FREE INC	EDR Digital Archive

FINDINGS

Year	Uses	Source
2010	LOGICX	EDR Digital Archive
	BLACKLEDGE INC	EDR Digital Archive
	RAUL CARLOS DURAN	EDR Digital Archive
	SANATURA	EDR Digital Archive
	ENRIQUEZ - NISHIKAWA AIKO	EDR Digital Archive
	METZTLI CONSULTING	EDR Digital Archive
	INTERNTNAL CNSLTING MORENO LLC	EDR Digital Archive
	PRATTER JOSHUA E	EDR Digital Archive
	POSTAL ANNEX PLUS	EDR Digital Archive
	KELLY MASONRY	EDR Digital Archive
	RELIABLE SENIOR IN HOME CARE	EDR Digital Archive
	LOVING TOUCH THERAPY	EDR Digital Archive
	ASSOCTED RCORD DSTRS SAN DIEGO	EDR Digital Archive
	SOUTHCOAST FURNITURE	EDR Digital Archive
	OAK & PINE PALLETS INC	EDR Digital Archive
	DYNAMIC MOTORING ACCESSORI	EDR Digital Archive
	LT INTERNATIONAL INC	EDR Digital Archive
	WILLIAM SCOTT	EDR Digital Archive
	BAJA BUILDING MATERIALS	EDR Digital Archive

SATURN BLVD

555 SATURN BLVD

Year	Uses	Source	
2006	U HAULCO	Haines Company, Inc.	
	POSTALANNEX OFC	Haines Company, Inc.	
2000	DEALERS	Haines & Company	Image pg. A27
	INDEPENDENT	Haines & Company	Image pg. A27
	UHAULCO	Haines & Company	Image pg. A27
	RENTALS	Haines & Company	Image pg. A27
	NAVY FEDERAL CREDIT	Haines & Company	Image pg. A27
	UNION	Haines & Company	Image pg. A27
	POSTAL ANNEX OFC	Haines & Company	Image pg. A27
	U HAULTRUCK	Haines & Company	Image pg. A27
	RENTALS	Haines & Company	Image pg. A27
1992	Imperial Beach	PACIFIC BELL WHITE PAGES	
	Imperial Beach	PACIFIC BELL WHITE PAGES	
	Southland Plaza Branch Office	PACIFIC BELL WHITE PAGES	

Year	Uses	Source	
1992	No Charge To Calling Party	PACIFIC BELL WHITE PAGES	
	Imperial Beach	PACIFIC BELL WHITE PAGES	
1989	FISH Christian Network	Pacific Bell	
	Stewarts Hallmark Shop & Stationers	Pacific Bell	

565 SATURN BLVD

Year	Uses	Source	
2000	EL AGUILATACO SHOP	Haines & Company	Image pg. A27
	FANTASTIC SAMS	Haines & Company	Image pg. A27
1992	La Jolla Village Square La Jolla	PACIFIC BELL WHITE PAGES	
	Fabrics Etc	PACIFIC BELL WHITE PAGES	
	Stewarts Hallmark Shop & Stationers	PACIFIC BELL WHITE PAGES	
	Imperial Beach	PACIFIC BELL WHITE PAGES	
	Stewarts Hallmark Shop	PACIFIC BELL WHITE PAGES	
1989	Kinney Shoes	Pacific Bell	
	Value Craft	Pacific Bell	

Saturn Blvd

575 Saturn Blvd

Year	Uses	Source
2014	WAL-MART STORES INC	EDR Digital Archive
2010	WORLD OF DECOR	EDR Digital Archive

SATURN BLVD

575 SATURN BLVD

Year	Uses	Source	
2006	MERVYNS CA DPT	Haines Company, Inc.	
	STORES	Haines Company, Inc.	
2000	MERVYNSCA	Haines & Company	Image pg. A27
	DEPARTMENTSTORES	Haines & Company	Image pg. A27

Saturn Blvd

585 Saturn Blvd

Year	Uses	Source
2014	GARRISON INSURANCE AGENCY INC	EDR Digital Archive
	C D INSURANCE SERVICES INC	EDR Digital Archive
	PAYLESS SHOESOURCE INC	EDR Digital Archive

Year	Uses	Source	
2014	ARMY UNITED STATES DEPT OF	EDR Digital Archive	
	NAVY UNITED STATES DEPT OF	EDR Digital Archive	
2010	ARMY UNITED STATES DEPT OF	EDR Digital Archive	
	NAVY UNITED STATES DEPT OF	EDR Digital Archive	
	PAYLESS SHOESOURCE INC	EDR Digital Archive	
	C D INSURANCE SERVICES INC	EDR Digital Archive	

SATURN BLVD

585 SATURN BLVD

Year	Uses	Source	
2006	SHOESOURCE US RECRUITING	Haines Company, Inc.	
	PAYLESS	Haines Company, Inc.	
	AGENCY	Haines Company, Inc.	
	INSURANCE	Haines Company, Inc.	
	GARRISON	Haines Company, Inc.	
2000	COVERING	Haines & Company	Image pg. A27
	UNIVRSL FLOOR	Haines & Company	Image pg. A27
	SHOESOURCE	Haines & Company	Image pg. A27
	PAYLESS	Haines & Company	Image pg. A27
	DONN CHARLES	Haines & Company	Image pg. A27
	INSURANCE	Haines & Company	Image pg. A27
	CD INSURANCE	Haines & Company	Image pg. A27

Saturn Blvd

595 Saturn Blvd

Year	Uses	Source
2014	BIG 5 CORP	EDR Digital Archive
2010	BIG 5 CORP	EDR Digital Archive
	HUB DISTRIBUTING INC	EDR Digital Archive

SATURN BLVD

595 SATURN BLVD

Year	Uses	Source	
2006	GOODS	Haines Company, Inc.	
	BIG 5 SPORTING	Haines Company, Inc.	
2000	FOR LEVIS	Haines & Company	Image pg. A27
	MILLERS OUTPOST	Haines & Company	Image pg. A27

Year	Uses	Source
1989	Millers Outpost For Levis	Pacific Bell

Saturn Blvd

605 Saturn Blvd

Year	Uses	Source
2014	BANK AMERICA NATIONAL ASSN	EDR Digital Archive

SATURN BLVD

605 SATURN BLVD

Year	Uses	Source	
2006	BANK AM BANKING	Haines Company, Inc.	
	CENTERS	Haines Company, Inc.	
2000	No Current Listing	Haines & Company	Image pg. A27

Saturn Blvd

615 Saturn Blvd

Year	Uses	Source
2014	PRANDIUM INC	EDR Digital Archive
2010	PRANDIUM INC	EDR Digital Archive

SATURN BLVD

615 SATURN BLVD

Year	Uses	Source	
2006	CARROWS FAMILY	Haines Company, Inc.	
	RESTAURANT	Haines Company, Inc.	
2000	RESTAURANT	Haines & Company	Image pg. A27
	CARROWSFAMILY	Haines & Company	Image pg. A27
1992	Carrozza Paul & Luz.....	PACIFIC BELL WHITE PAGES	
	Carrozza L M	PACIFIC BELL WHITE PAGES	
	Carrozza JA	PACIFIC BELL WHITE PAGES	
	Carrows Restaurants	PACIFIC BELL WHITE PAGES	
1989	Carrows Restaurants	Pacific Bell	

FINDINGS

Saturn Blvd

635 Saturn Blvd

Year	Uses	Source	
2014	GAMESTOP CORP	EDR Digital Archive	
	STARBUCKS CORPORATION	EDR Digital Archive	
2010	STARBUCKS CORPORATION	EDR Digital Archive	
	GAMESTOP CORP	EDR Digital Archive	

SATURN BLVD

635 SATURN BLVD

Year	Uses	Source	
2006	STARBUCKS	Haines Company, Inc.	
	COFFEE	Haines Company, Inc.	
2000	CORPORATION	Haines & Company	Image pg. A27
	HOUSEHOLD FINANCE	Haines & Company	Image pg. A27
1989	Second Sole	Pacific Bell	

Saturn Blvd

645 Saturn Blvd

Year	Uses	Source
2014	SAV ON DRUG STORE	EDR Digital Archive
	CVS PHARMACY INC	EDR Digital Archive
2010	CVS PHARMACY INC	EDR Digital Archive
	SAV ON DRUG STORE	EDR Digital Archive

SATURN BLVD

645 SATURN BLVD

Year	Uses	Source	
2006	SAV ON PHARMACY	Haines Company, Inc.	
2000	PETMART	Haines & Company	Image pg. A27
	SAVON DRUGS PHAR	Haines & Company	Image pg. A27
1992	Imperial Beach	PACIFIC BELL WHITE PAGES	
	Imperial Beach	PACIFIC BELL WHITE PAGES	
	Geni Merchandise	PACIFIC BELL WHITE PAGES	
	Imperial Beach	PACIFIC BELL WHITE PAGES	
	Imperial Beach	PACIFIC BELL WHITE PAGES	
	Pharmacy	PACIFIC BELL WHITE PAGES	

FINDINGS

Saturn Blvd

655 Saturn Blvd

Year	Uses	Source
2014	I-5 PALM AVENUE MEDICAL CLINIC	EDR Digital Archive
	SUNNYLINE P VENDIOLA MD	EDR Digital Archive
	MARIA THERESA O VILLA INC	EDR Digital Archive
	MASSAGE ENVY	EDR Digital Archive
	GENERAL NUTRITION CENTERS INC	EDR Digital Archive
	SATURN CLEANERS LLC	EDR Digital Archive
	SALLY BEAUTY SUPPLY LLC	EDR Digital Archive
	SOUTHLAND PLAZA DENTAL	EDR Digital Archive
	COLD STONE CREAMERY	EDR Digital Archive
2010	COLD STONE CREAMERY	EDR Digital Archive
	RUMMEL OD ANDREW	EDR Digital Archive
	SOUTHLAND PLAZA DENTAL	EDR Digital Archive
	SALLY BEAUTY SUPPLY LLC	EDR Digital Archive
	HAIRCUT STORE	EDR Digital Archive
	SATURN CLEANERS LLC	EDR Digital Archive
	SUNNYLINE P VENDIOLA MD	EDR Digital Archive
	MEDAESTHETICS SPA & WELLN	EDR Digital Archive

SATURN BLVD

655 SATURN BLVD

Year	Uses	Source
2006	ASSOCIATES SOUTHLAND PLAZA	Haines Company, Inc.
	DENTAL VENDIOLA	Haines Company, Inc.
	SUNNYUNE P MD	Haines Company, Inc.
	A N A CLEANERS	Haines Company, Inc.
	CATHYS	Haines Company, Inc.
	HALLMARK SHOP COLD	Haines Company, Inc.
	CREAMERY GENLNUTRITON	Haines Company, Inc.
	CENTERS HAIRCUi TERS THE	Haines Company, Inc.
	IMPERIAL BEACH HALLMARKSHPS	Haines Company, Inc.
	CTDYS HLLMRK LAVIN PAUL J DR	Haines Company, Inc.
	LIN WLUAM DDS	Haines Company, Inc.
	MEDICAL CLINIC	Haines Company, Inc.
	PET 11 TPAULD MD	Haines Company, Inc.
	SALLY BEAUTY	Haines Company, Inc.

FINDINGS

Year	Uses	Source	
2006	SUPPLY SD EYE CARE	Haines Company, Inc.	
2000	A N A CLEANERS	Haines & Company	Image pg. A27
	CATHYS HALLMARK	Haines & Company	Image pg. A27
	CIGARETTES CHEAPER	Haines & Company	Image pg. A27
	GENL NUTRITION	Haines & Company	Image pg. A27
	CENTERS	Haines & Company	Image pg. A27
	HAIRCUTTERSTHE	Haines & Company	Image pg. A27
	HALLMARK SHOPS	Haines & Company	Image pg. A27
1992	Imperial Beach	PACIFIC BELL WHITE PAGES	
	San Diego	PACIFIC BELL WHITE PAGES	
	I S Palm Ave Medical Clinic	PACIFIC BELL WHITE PAGES	
	South Bay	PACIFIC BELL WHITE PAGES	
	Judelson C	PACIFIC BELL WHITE PAGES	
	Judevine Jim	PACIFIC BELL WHITE PAGES	
	Judge AR&DL	PACIFIC BELL WHITE PAGES	
	Medical Clinic imperial Beach	PACIFIC BELL WHITE PAGES	
1989	Medical Clinic@Imperial Beach@	Pacific Bell	
	Five Dollar Clothing Stores	Pacific Bell	
	Pettit Paul D MD	Pacific Bell	

Saturn Blvd

665 Saturn Blvd

Year	Uses	Source
2014	US BANK NATIONAL ASSOCIATION	EDR Digital Archive
	VONS COMPANIES INC	EDR Digital Archive
2010	VONS COMPANIES INC	EDR Digital Archive
	US BANK NATIONAL ASSOCIATION	EDR Digital Archive

SATURN BLVD

665 SATURN BLVD

Year	Uses	Source	
2000	BLVDVONS	Haines & Company	Image pg. A27
	VONS	Haines & Company	Image pg. A27
	WELLS FRGO SATURN	Haines & Company	Image pg. A27
1992	Bakery 5.	PACIFIC BELL WHITE PAGES	
	Grocery	PACIFIC BELL WHITE PAGES	
1989	Vons Grocery Co	Pacific Bell	

FINDINGS

Saturn Blvd

675 Saturn Blvd

Year	Uses	Source
2014	C J ORIENTAL EXPRESS	EDR Digital Archive
	STEVEN ALTERATIONS	EDR Digital Archive
	PHO ANH GRILL	EDR Digital Archive
	FANTASTIC SAMS OF SATURN	EDR Digital Archive
	SOUTHWSTERN PCF SPCLTY FIN INC	EDR Digital Archive
	RADIOSHACK CORPORATION	EDR Digital Archive
	EL AGUILA TACO SHOP	EDR Digital Archive
	COTIJAS TACO SHOP	EDR Digital Archive
	J & J SMOKE SHOP	EDR Digital Archive
2010	TABAREZ & TONGCO INC	EDR Digital Archive
	EL AGUILA TACO SHOP	EDR Digital Archive
	RADIOSHACK CORPORATION	EDR Digital Archive
	SOUTHWSTERN PCF SPCLTY FIN INC	EDR Digital Archive
	FANTASTIC SAMS OF SATURN	EDR Digital Archive
	STEVEN ALTERATIONS	EDR Digital Archive
	C J ORIENTAL EXPRESS	EDR Digital Archive
	COTIJAS TACO SHOP	EDR Digital Archive
	PHO ANH GRILL	EDR Digital Archive

SATURN BLVD

675 SATURN BLVD

Year	Uses	Source	
2006	CHECK N GO	Haines Company, Inc.	
	CJ ORIENTAL	Haines Company, Inc.	
	EXPRESS ELAGUILA	Haines Company, Inc.	
	FANTASTICSANS	Haines Company, Inc.	
	RADIOSHACK	Haines Company, Inc.	
	STEVEN	Haines Company, Inc.	
	ALTERATIONS	Haines Company, Inc.	
2000	CHECK N GO	Haines & Company	Image pg. A27
	PANAMTAEKWONDO	Haines & Company	Image pg. A27
	ACADEMY	Haines & Company	Image pg. A27
	RADIOSHACK	Haines & Company	Image pg. A27
	SINAHISMEXICAN	Haines & Company	Image pg. A27
	BAKERY	Haines & Company	Image pg. A27

Year	Uses	Source	
2000	CJ ORIENTAL	Haines & Company	Image pg. A27
	EXPRESS	Haines & Company	Image pg. A27
1992	I Bikln	PACIFIC BELL WHITE PAGES	
	Imperial Beach	PACIFIC BELL WHITE PAGES	
	Imperial Beach	PACIFIC BELL WHITE PAGES	
	Rosarito Bakery	PACIFIC BELL WHITE PAGES	
	Rosarito Beach Hotel	PACIFIC BELL WHITE PAGES	
1991	Imperial Beach	PACIFIC BELL WHITE PAGES	
1989	Coronado Cycling Center	Pacific Bell	

Saturn Blvd

685 Saturn Blvd

Year	Uses	Source
2014	WELLS FARGO BANK NATIONAL ASSN	EDR Digital Archive
	CALIFORNIA METALS ELECTRIC	EDR Digital Archive
	DONOVAN FOODS INC	EDR Digital Archive
	ALL AMERICAN DELI & PIZZA	EDR Digital Archive
2010	CALIFORNIA METALS ELECTRIC	EDR Digital Archive
	ALL AMERICAN DELI & PIZZA	EDR Digital Archive

SATURN BLVD

685 SATURN BLVD

Year	Uses	Source	
2006	BOONE REALTY	Haines Company, Inc.	
	CO ABUNDANT	Haines Company, Inc.	
	FUNDING AND MRTG	Haines Company, Inc.	
2000	WHEREHOUSETHE	Haines & Company	Image pg. A27

Saturn Blvd

695 Saturn Blvd

Year	Uses	Source
2014	T & N NAILS	EDR Digital Archive
	TRADITIONS TATTOO	EDR Digital Archive
	SAN DIEGO CITY OF	EDR Digital Archive
	PET MARKET	EDR Digital Archive
	BOLL WEEVIL SATURN BLVD	EDR Digital Archive
	PETS PLUS CORPORATION	EDR Digital Archive

Year	Uses	Source	
2010	40 ARCRES AND A MIND INC	EDR Digital Archive	
	BOLL WEEVIL SATURN BLVD	EDR Digital Archive	
	PET MARKET	EDR Digital Archive	
	SAN DIEGO CITY OF	EDR Digital Archive	
	T & N NAILS	EDR Digital Archive	
	FIGURE MAGIC	EDR Digital Archive	

SATURN BLVD

695 SATURN BLVD

Year	Uses	Source	
2006	AMER LABOR POOL	Haines Company, Inc.	
	BOLLJWEEVIL	Haines Company, Inc.	
	FIGURE MAGIC	Haines Company, Inc.	
	PETMARKET	Haines Company, Inc.	
	SYLVAN LEA	Haines Company, Inc.	
	CENTER	Haines Company, Inc.	
	T & N NAJLS	Haines Company, Inc.	
	US RECRUITING	Haines Company, Inc.	
2000	ARMY RECRUITING	Haines & Company	Image pg. A27
	CENTER	Haines & Company	Image pg. A27
	BOLL WEEVIL	Haines & Company	Image pg. A27
	ELECTRIC CASTLES	Haines & Company	Image pg. A27
	WUNDERLAND	Haines & Company	Image pg. A27
	T&N NAILS	Haines & Company	Image pg. A27
	US RECRUITINGARMY	Haines & Company	Image pg. A27
	WUNDERLAND	Haines & Company	Image pg. A27
	ELECTRIC CASTLES	Haines & Company	Image pg. A27
	MEXICO	Haines & Company	Image pg. A27
1992	Boll Weevil	PACIFIC BELL WHITE PAGES	
	Susies Deals	PACIFIC BELL WHITE PAGES	
1989	Susies Deals	Pacific Bell	
	Jalapenos Mexican Restaurant	Pacific Bell	
	Ninas Fashion	Pacific Bell	

747 SATURN BLVD

Year	Uses	Source	
2000	F&AM	Haines & Company	Image pg. A27

FINDINGS

760 SATURN BLVD

Year	Uses	Source	
2006	0 PROVENCIO Edward	Haines Company, Inc.	

768 SATURN BLVD

Year	Uses	Source	
2006	No Current Listing	Haines Company, Inc.	
2000	MILLER Grelchen	Haines & Company	Image pg. A27
	MILLER Jas B	Haines & Company	Image pg. A27
1989	Miller Jas B & Gretchen	Pacific Bell	

780 SATURN BLVD

Year	Uses	Source	
2006	PASA Lisa Ann	Haines Company, Inc.	
2000	No Current Listing	Haines & Company	Image pg. A27
1989	Couch Stan & Charlene	Pacific Bell	

782 SATURN BLVD

Year	Uses	Source	
2006	No Current Listing	Haines Company, Inc.	
2000	No Current Listing	Haines & Company	Image pg. A27
1992	Byrd Christopher	PACIFIC BELL WHITE PAGES	
	Byrd Charles E Jr	PACIFIC BELL WHITE PAGES	
	Byrd Calvin	PACIFIC BELL WHITE PAGES	
1989	Byrd Calvin	Pacific Bell	

THERMAL AVE

602 THERMAL AVE

Year	Uses	Source	
2006	o GARIBAYAlfaro Oscar	Haines Company, Inc.	
2000	GARIBAYAlfaro Oscar	Haines & Company	Image pg. A28
1992	Lopez Hilda	PACIFIC BELL WHITE PAGES	

604 THERMAL AVE

Year	Uses	Source	
2006	o ARROYO Marcela	Haines Company, Inc.	
2000	ARROYO Pedro	Haines & Company	Image pg. A28

FINDINGS

606 THERMAL AVE

Year	Uses	Source	
1992	Mittower TA	PACIFIC BELL WHITE PAGES	
1989	Mittower T A	Pacific Bell	

610 THERMAL AVE

Year	Uses	Source	
2006	GLASIER Neil	Haines Company, Inc.	
2000	GLASIERNeil	Haines & Company	Image pg. A28
	GLASIEROlga	Haines & Company	Image pg. A28
1992	Glasier Nell & Olga	PACIFIC BELL WHITE PAGES	
1989	Glasier Neil & Olga	Pacific Bell	

612 THERMAL AVE

Year	Uses	Source	
2006	No Current Listing	Haines Company, Inc.	
2000	GARRICKCarolina	Haines & Company	Image pg. A28
1992	Garrick Caroline	PACIFIC BELL WHITE PAGES	
	Garrick Dave & Tina	PACIFIC BELL WHITE PAGES	
	Garrick Martin W	PACIFIC BELL WHITE PAGES	
	Garrick P	PACIFIC BELL WHITE PAGES	
	Garrick Richard A	PACIFIC BELL WHITE PAGES	
1989	Hasskins Caroline	Pacific Bell	

Thermal Ave

614 Thermal Ave

Year	Uses	Source
2010	ARROYO HANDYMAN SVCS	EDR Digital Archive

THERMAL AVE

614 THERMAL AVE

Year	Uses	Source
2006	GUADALUPE Jose	Haines Company, Inc.

616 THERMAL AVE

Year	Uses	Source
2006	No Current Listing	Haines Company, Inc.

FINDINGS

618 THERMAL AVE

Year	Uses	Source	
2006	No Current Listing	Haines Company, Inc.	

619 THERMAL AVE

Year	Uses	Source	
2006	LEON Maria	Haines Company, Inc.	

620 THERMAL AVE

Year	Uses	Source	
2006	No Current Listing	Haines Company, Inc.	

622 THERMAL AVE

Year	Uses	Source	
2000	SERRANO Rosario	Haines & Company	Image pg. A28

624 THERMAL AVE

Year	Uses	Source	
2006	No Current Listing	Haines Company, Inc.	
2000	SLLERENASRamon	Haines & Company	Image pg. A28
1989	Deese Warren G	Pacific Bell	

739 THERMAL AVE

Year	Uses	Source	
2006	a FRANCO Asuncion	Haines Company, Inc.	
2000	RONANILLOC	Haines & Company	Image pg. A28

755 THERMAL AVE

Year	Uses	Source	
2006	o SANCHEZ Celio	Haines Company, Inc.	
2000	SANCHEZCello	Haines & Company	Image pg. A28
1992	Sanchez Cello	PACIFIC BELL WHITE PAGES	
1989	Sanchez Celio	Pacific Bell	

757 THERMAL AVE

Year	Uses	Source	
2006	No Current Listing	Haines Company, Inc.	
2000	No Current Listing	Haines & Company	Image pg. A28

762 THERMAL AVE

Year	Uses	Source	
2006	SANCHEZ Maria	Haines Company, Inc.	

FINDINGS

Year	Uses	Source	
2000	No Current Listing	Haines & Company	Image pg. A28
1989	Moser Norman & June	Pacific Bell	

764 THERMAL AVE

Year	Uses	Source
2006	FERBER Angelee	Haines Company, Inc.

781 THERMAL AVE

Year	Uses	Source	
2006	No Current Listing	Haines Company, Inc.	
2000	No Current Listing	Haines & Company	Image pg. A28
1989	Silvey Geo H	Pacific Bell	

788 THERMAL AVE

Year	Uses	Source	
2006	No Current Listing	Haines Company, Inc.	
2000	OROZCO Victoriano	Haines & Company	Image pg. A28

790 THERMAL AVE

Year	Uses	Source	
2006	No Current Listing	Haines Company, Inc.	
2000	OCHOA Michelle	Haines & Company	Image pg. A28
	OCHOA Raymie N	Haines & Company	Image pg. A28

808 THERMAL AVE

Year	Uses	Source	
2006	No Current Listing	Haines Company, Inc.	
2000	No Current Listing	Haines & Company	Image pg. A28

816 THERMAL AVE

Year	Uses	Source	
2006	No Current Listing	Haines Company, Inc.	
2000	No Current Listing	Haines & Company	Image pg. A28
1992	Wilson Louis	PACIFIC BELL WHITE PAGES	
	Wilson Loren T & Linda	PACIFIC BELL WHITE PAGES	
	Wilson Lois	PACIFIC BELL WHITE PAGES	
	Wilson Lloyd W	PACIFIC BELL WHITE PAGES	
	Wilson Lonnie & Kimberly	PACIFIC BELL WHITE PAGES	
1989	Wilson Lloyd W	Pacific Bell	

FINDINGS

818 THERMAL AVE

Year	Uses	Source	
2006	No Current Listing	Haines Company, Inc.	
2000	No Current Listing	Haines & Company	Image pg. A28
1992	Sherman W W.....	PACIFIC BELL WHITE PAGES	
	Sherman Tom & Dawn	PACIFIC BELL WHITE PAGES	

Thermal Ave

832 Thermal Ave

Year	Uses	Source
2010	OTAY RANCH HIGH SCHOOL	EDR Digital Archive

THERMAL AVE

832 THERMAL AVE

Year	Uses	Source	
2006	BROACH Casey M	Haines Company, Inc.	
2000	SAHMEL Nick M	Haines & Company	Image pg. A28

Thermal Ave

847 Thermal Ave

Year	Uses	Source
2014	BILLS HAPPY HAIR BARBER SHOP	EDR Digital Archive
2010	BILLS HAPPY HAIR BARBER SHOP	EDR Digital Archive

THERMAL AVE

847 THERMAL AVE

Year	Uses	Source	
2006	WOOD Billy E	Haines Company, Inc.	
2000	WOODLL	Haines & Company	Image pg. A28
1989	Wood Billy A	Pacific Bell	

850 THERMAL AVE

Year	Uses	Source	
2006	LUNA Socorro	Haines Company, Inc.	
2000	HARRISONDiana	Haines & Company	Image pg. A28

FINDINGS

851 THERMAL AVE

Year	Uses	Source	
2006	DELATORRE Silvia	Haines Company, Inc.	
2000	No Current Listing	Haines & Company	Image pg. A28

853 THERMAL AVE

Year	Uses	Source	
2006	No Current Listing	Haines Company, Inc.	
2000	DUENASP	Haines & Company	Image pg. A28

855 THERMAL AVE

Year	Uses	Source	
2006	No Current Listing	Haines Company, Inc.	
2000	No Current Listing	Haines & Company	Image pg. A28

908 THERMAL AVE

Year	Uses	Source
2006	No Current Listing	Haines Company, Inc.

FINDINGS

TARGET PROPERTY: ADDRESS NOT IDENTIFIED IN RESEARCH SOURCE

The following Target Property addresses were researched for this report, and the addresses were not identified in the research source.

Address Researched	Address Not Identified in Research Source
90 Acres North of Palm Avenue	2014, 2010, 2006, 2000, 1995, 1992, 1991, 1989, 1985, 1984, 1980, 1976, 1975, 1971, 1970, 1966, 1965, 1962, 1961, 1960, 1956, 1955, 1952, 1950, 1948, 1945, 1943, 1940, 1938, 1933, 1927, 1921, 1907, 1903

ADJOINING PROPERTY: ADDRESSES NOT IDENTIFIED IN RESEARCH SOURCE

The following Adjoining Property addresses were researched for this report, and the addresses were not identified in research source.

Address Researched	Address Not Identified in Research Source
1266 PALM AVE	2014, 2010, 2006, 2000, 1995, 1991, 1989, 1985, 1984, 1980, 1976, 1975, 1971, 1970, 1966, 1965, 1962, 1961, 1960, 1956, 1955, 1952, 1950, 1948, 1945, 1943, 1940, 1938, 1933, 1927, 1921, 1907, 1903
1220 PALM AVE	2014, 2010, 2006, 1995, 1992, 1991, 1989, 1985, 1984, 1980, 1976, 1975, 1971, 1970, 1966, 1965, 1962, 1961, 1960, 1956, 1955, 1952, 1950, 1948, 1945, 1943, 1940, 1938, 1933, 1927, 1921, 1907, 1903
1226 CIELO AVE	2014, 2010, 2006, 2000, 1995, 1992, 1989, 1985, 1984, 1980, 1976, 1975, 1971, 1970, 1966, 1965, 1962, 1961, 1960, 1956, 1955, 1952, 1950, 1948, 1945, 1943, 1940, 1938, 1933, 1927, 1921, 1907, 1903
1228 PALM	2014, 2010, 2006, 2000, 1995, 1992, 1991, 1989, 1985, 1984, 1980, 1976, 1975, 1971, 1970, 1966, 1965, 1962, 1961, 1956, 1952, 1950, 1948, 1945, 1943, 1940, 1938, 1933, 1927, 1921, 1907, 1903
1228 PALM AVE	2014, 2010, 1995, 1991, 1985, 1984, 1980, 1976, 1975, 1971, 1970, 1966, 1965, 1962, 1961, 1960, 1956, 1955, 1952, 1950, 1948, 1945, 1943, 1940, 1938, 1933, 1927, 1921, 1907, 1903
1231 CALLA AVE	2014, 2010, 1995, 1992, 1991, 1985, 1984, 1980, 1976, 1975, 1971, 1970, 1966, 1965, 1962, 1961, 1960, 1956, 1955, 1952, 1950, 1948, 1945, 1943, 1940, 1938, 1933, 1927, 1921, 1907, 1903
1233 PALM AVE	2014, 2010, 1995, 1992, 1991, 1989, 1985, 1984, 1980, 1976, 1975, 1971, 1970, 1966, 1965, 1962, 1961, 1960, 1956, 1955, 1952, 1950, 1948, 1945, 1943, 1940, 1938, 1933, 1927, 1921, 1907, 1903
1235 PALM	2014, 2010, 2006, 2000, 1995, 1992, 1991, 1989, 1985, 1984, 1980, 1976, 1975, 1971, 1970, 1966, 1965, 1962, 1961, 1956, 1955, 1952, 1950, 1948, 1945, 1943, 1940, 1938, 1933, 1927, 1921, 1907, 1903
1235 PALM AVE	2014, 2010, 1995, 1991, 1985, 1984, 1980, 1976, 1975, 1971, 1970, 1966, 1965, 1962, 1961, 1960, 1956, 1955, 1952, 1950, 1948, 1945, 1943, 1940, 1938, 1933, 1927, 1921, 1907, 1903
1237 CALLA AVE	2014, 2010, 1995, 1992, 1991, 1989, 1985, 1984, 1980, 1976, 1975, 1971, 1970, 1966, 1965, 1962, 1961, 1960, 1956, 1955, 1952, 1950, 1948, 1945, 1943, 1940, 1938, 1933, 1927, 1921, 1907, 1903
1237 PALM AVE	2014, 2010, 1995, 1991, 1985, 1984, 1980, 1976, 1975, 1971, 1970, 1966, 1965, 1962, 1961, 1960, 1956, 1955, 1952, 1950, 1948, 1945, 1943, 1940, 1938, 1933, 1927, 1921, 1907, 1903

FINDINGS

Address Researched	Address Not Identified in Research Source
1239 CALLA AVE	2014, 2010, 1995, 1992, 1991, 1989, 1985, 1984, 1980, 1976, 1975, 1971, 1970, 1966, 1965, 1962, 1961, 1960, 1956, 1955, 1952, 1950, 1948, 1945, 1943, 1940, 1938, 1933, 1927, 1921, 1907, 1903
1239 PALM AVE	2014, 2010, 1995, 1991, 1985, 1984, 1980, 1976, 1975, 1971, 1970, 1966, 1965, 1962, 1961, 1960, 1956, 1955, 1952, 1950, 1948, 1945, 1943, 1940, 1938, 1933, 1927, 1921, 1907, 1903
1240 PALM	2014, 2010, 2006, 2000, 1995, 1992, 1991, 1989, 1985, 1984, 1980, 1976, 1975, 1971, 1970, 1966, 1965, 1962, 1961, 1956, 1955, 1952, 1950, 1948, 1945, 1943, 1940, 1938, 1933, 1927, 1921, 1907, 1903
1240 PALM AVE	2014, 2010, 1995, 1991, 1985, 1984, 1980, 1976, 1975, 1971, 1970, 1966, 1965, 1962, 1961, 1960, 1956, 1955, 1952, 1950, 1948, 1945, 1943, 1940, 1938, 1933, 1927, 1921, 1907, 1903
1241 CALLA AVE	2014, 2010, 1995, 1992, 1991, 1985, 1984, 1980, 1976, 1975, 1971, 1970, 1966, 1965, 1962, 1961, 1960, 1956, 1955, 1952, 1950, 1948, 1945, 1943, 1940, 1938, 1933, 1927, 1921, 1907, 1903
1242 CALLA AVE	2014, 2010, 2000, 1995, 1992, 1991, 1989, 1985, 1984, 1980, 1976, 1975, 1971, 1970, 1966, 1965, 1962, 1961, 1960, 1956, 1955, 1952, 1950, 1948, 1945, 1943, 1940, 1938, 1933, 1927, 1921, 1907, 1903
1243 CALLA AVE	2014, 2010, 2000, 1995, 1991, 1989, 1985, 1984, 1980, 1976, 1975, 1971, 1970, 1966, 1965, 1962, 1961, 1960, 1956, 1955, 1952, 1950, 1948, 1945, 1943, 1940, 1938, 1933, 1927, 1921, 1907, 1903
1244 CALLA AVE	2014, 2010, 2000, 1995, 1992, 1991, 1985, 1984, 1980, 1976, 1975, 1971, 1970, 1966, 1965, 1962, 1961, 1960, 1956, 1955, 1952, 1950, 1948, 1945, 1943, 1940, 1938, 1933, 1927, 1921, 1907, 1903
1246 CALLA AVE	2014, 2010, 2000, 1995, 1992, 1991, 1985, 1984, 1980, 1976, 1975, 1971, 1970, 1966, 1965, 1962, 1961, 1960, 1956, 1955, 1952, 1950, 1948, 1945, 1943, 1940, 1938, 1933, 1927, 1921, 1907, 1903
1248 CALLA AVE	2014, 2010, 2006, 1995, 1992, 1991, 1989, 1985, 1984, 1980, 1976, 1975, 1971, 1970, 1966, 1965, 1962, 1961, 1960, 1956, 1955, 1952, 1950, 1948, 1945, 1943, 1940, 1938, 1933, 1927, 1921, 1907, 1903
1250 CALLA AVE	2014, 2010, 2000, 1995, 1992, 1991, 1985, 1984, 1980, 1976, 1975, 1971, 1970, 1966, 1965, 1962, 1961, 1960, 1956, 1955, 1952, 1950, 1948, 1945, 1943, 1940, 1938, 1933, 1927, 1921, 1907, 1903
1252 CALLA AVE	2014, 2010, 1995, 1992, 1991, 1989, 1985, 1984, 1980, 1976, 1975, 1971, 1970, 1966, 1965, 1962, 1961, 1960, 1956, 1955, 1952, 1950, 1948, 1945, 1943, 1940, 1938, 1933, 1927, 1921, 1907, 1903
1253 PALM AVE	2014, 2010, 1995, 1991, 1989, 1985, 1984, 1980, 1976, 1975, 1971, 1970, 1966, 1965, 1962, 1961, 1960, 1956, 1955, 1952, 1950, 1948, 1945, 1943, 1940, 1938, 1933, 1927, 1921, 1907, 1903
1254 PALM AVE	2014, 2010, 2000, 1995, 1992, 1991, 1989, 1985, 1984, 1980, 1976, 1975, 1971, 1970, 1966, 1965, 1962, 1961, 1960, 1956, 1955, 1952, 1950, 1948, 1945, 1943, 1940, 1938, 1933, 1927, 1921, 1907, 1903
1255 PALM	2014, 2010, 2006, 2000, 1995, 1992, 1991, 1989, 1985, 1984, 1980, 1976, 1975, 1971, 1970, 1966, 1965, 1962, 1961, 1956, 1955, 1952, 1950, 1948, 1945, 1943, 1940, 1938, 1933, 1927, 1921, 1907, 1903
1255 PALM AVE	2014, 2010, 2006, 1995, 1992, 1991, 1989, 1985, 1984, 1980, 1976, 1975, 1971, 1970, 1966, 1965, 1962, 1961, 1960, 1956, 1955, 1952, 1950, 1948, 1945, 1943, 1940, 1938, 1933, 1927, 1921, 1907, 1903
1260 CALLA AVE	2014, 2010, 1995, 1991, 1985, 1984, 1980, 1976, 1975, 1971, 1970, 1966, 1965, 1962, 1961, 1960, 1956, 1955, 1952, 1950, 1948, 1945, 1943, 1940, 1938, 1933, 1927, 1921, 1907, 1903

FINDINGS

Address Researched	Address Not Identified in Research Source
1260 CELLA AVE	2014, 2010, 2006, 2000, 1995, 1991, 1989, 1985, 1984, 1980, 1976, 1975, 1971, 1970, 1966, 1965, 1962, 1961, 1960, 1956, 1955, 1952, 1950, 1948, 1945, 1943, 1940, 1938, 1933, 1927, 1921, 1907, 1903
1260 PALM AVE	2014, 2010, 1995, 1992, 1991, 1989, 1985, 1984, 1980, 1976, 1975, 1971, 1970, 1966, 1965, 1962, 1961, 1960, 1956, 1955, 1952, 1950, 1948, 1945, 1943, 1940, 1938, 1933, 1927, 1921, 1907, 1903
1264 PALM AVE	2014, 2010, 1995, 1992, 1991, 1989, 1985, 1984, 1980, 1976, 1975, 1971, 1970, 1966, 1965, 1962, 1961, 1960, 1956, 1955, 1952, 1950, 1948, 1945, 1943, 1940, 1938, 1933, 1927, 1921, 1907, 1903
1266 PALM	2014, 2010, 2006, 2000, 1995, 1992, 1991, 1989, 1985, 1984, 1980, 1976, 1975, 1971, 1970, 1966, 1965, 1962, 1961, 1956, 1955, 1952, 1950, 1948, 1945, 1943, 1940, 1938, 1933, 1927, 1921, 1907, 1903
1266 PALM AVE	2014, 2010, 1995, 1992, 1991, 1985, 1984, 1980, 1976, 1975, 1971, 1970, 1966, 1965, 1962, 1961, 1960, 1956, 1955, 1952, 1950, 1948, 1945, 1943, 1940, 1938, 1933, 1927, 1921, 1907, 1903
1268 PALM	2014, 2010, 2006, 2000, 1995, 1992, 1991, 1989, 1985, 1984, 1980, 1976, 1975, 1971, 1970, 1966, 1965, 1962, 1961, 1956, 1955, 1952, 1950, 1948, 1945, 1943, 1940, 1938, 1933, 1927, 1921, 1907, 1903
1268 PALM AVE	2014, 2010, 1995, 1992, 1991, 1989, 1985, 1984, 1980, 1976, 1975, 1971, 1970, 1966, 1965, 1962, 1961, 1960, 1956, 1955, 1952, 1950, 1948, 1945, 1943, 1940, 1938, 1933, 1927, 1921, 1907, 1903
1274 CALLA AVE	2014, 2010, 2006, 1995, 1992, 1991, 1989, 1985, 1984, 1980, 1976, 1975, 1971, 1970, 1966, 1965, 1962, 1961, 1960, 1956, 1955, 1952, 1950, 1948, 1945, 1943, 1940, 1938, 1933, 1927, 1921, 1907, 1903
1274 PALM AVE	2014, 2010, 2006, 1995, 1992, 1991, 1989, 1985, 1984, 1980, 1976, 1975, 1971, 1970, 1966, 1965, 1962, 1961, 1960, 1956, 1955, 1952, 1950, 1948, 1945, 1943, 1940, 1938, 1933, 1927, 1921, 1907, 1903
1275 CALLA AVE	2014, 2010, 2006, 1995, 1992, 1991, 1989, 1985, 1984, 1980, 1976, 1975, 1971, 1970, 1966, 1965, 1962, 1961, 1960, 1956, 1955, 1952, 1950, 1948, 1945, 1943, 1940, 1938, 1933, 1927, 1921, 1907, 1903
1279 CALLA AVE	2014, 2010, 2006, 1995, 1992, 1991, 1989, 1985, 1984, 1980, 1976, 1975, 1971, 1970, 1966, 1965, 1962, 1961, 1960, 1956, 1955, 1952, 1950, 1948, 1945, 1943, 1940, 1938, 1933, 1927, 1921, 1907, 1903
1281 CALLA AVE	2014, 2010, 2006, 1995, 1992, 1991, 1985, 1984, 1980, 1976, 1975, 1971, 1970, 1966, 1965, 1962, 1961, 1960, 1956, 1955, 1952, 1950, 1948, 1945, 1943, 1940, 1938, 1933, 1927, 1921, 1907, 1903
1283 CALLA AVE	2014, 2010, 2006, 1995, 1992, 1991, 1989, 1985, 1984, 1980, 1976, 1975, 1971, 1970, 1966, 1965, 1962, 1961, 1960, 1956, 1955, 1952, 1950, 1948, 1945, 1943, 1940, 1938, 1933, 1927, 1921, 1907, 1903
1283 PALM AVE	2014, 2010, 2006, 2000, 1995, 1992, 1991, 1985, 1984, 1980, 1976, 1975, 1971, 1970, 1966, 1965, 1962, 1961, 1960, 1956, 1955, 1952, 1950, 1948, 1945, 1943, 1940, 1938, 1933, 1927, 1921, 1907, 1903
1285 CALLA AVE	2014, 2010, 1995, 1992, 1991, 1985, 1984, 1980, 1976, 1975, 1971, 1970, 1966, 1965, 1962, 1961, 1960, 1956, 1955, 1952, 1950, 1948, 1945, 1943, 1940, 1938, 1933, 1927, 1921, 1907, 1903
1286 CALLA AVE	2014, 2010, 1995, 1991, 1985, 1984, 1980, 1976, 1975, 1971, 1970, 1966, 1965, 1962, 1961, 1960, 1956, 1955, 1952, 1950, 1948, 1945, 1943, 1940, 1938, 1933, 1927, 1921, 1907, 1903
1287 CALLA AVE	2014, 2010, 1995, 1992, 1991, 1989, 1985, 1984, 1980, 1976, 1975, 1971, 1970, 1966, 1965, 1962, 1961, 1960, 1956, 1955, 1952, 1950, 1948, 1945, 1943, 1940, 1938, 1933, 1927, 1921, 1907, 1903

FINDINGS

Address Researched	Address Not Identified in Research Source
1289 CALLA AVE	2014, 2010, 1995, 1991, 1985, 1984, 1980, 1976, 1975, 1971, 1970, 1966, 1965, 1962, 1961, 1960, 1956, 1955, 1952, 1950, 1948, 1945, 1943, 1940, 1938, 1933, 1927, 1921, 1907, 1903
1293 PALM	2014, 2010, 2006, 2000, 1995, 1992, 1991, 1989, 1985, 1984, 1980, 1976, 1975, 1971, 1970, 1966, 1965, 1962, 1961, 1956, 1955, 1952, 1950, 1948, 1945, 1943, 1940, 1938, 1933, 1927, 1921, 1907, 1903
1299 PALM AVE	2014, 2010, 2006, 1995, 1992, 1991, 1989, 1985, 1984, 1980, 1976, 1975, 1971, 1970, 1966, 1965, 1962, 1961, 1960, 1956, 1955, 1952, 1950, 1948, 1945, 1943, 1940, 1938, 1933, 1927, 1921, 1907, 1903
1311 PALM AVE	2014, 2010, 1995, 1992, 1991, 1989, 1985, 1984, 1980, 1976, 1975, 1971, 1970, 1966, 1965, 1962, 1961, 1960, 1956, 1955, 1952, 1950, 1948, 1945, 1943, 1940, 1938, 1933, 1927, 1921, 1907, 1903
1311 Palm Ave	2006, 2000, 1995, 1992, 1991, 1989, 1985, 1984, 1980, 1976, 1975, 1971, 1970, 1966, 1965, 1962, 1961, 1960, 1956, 1955, 1952, 1950, 1948, 1945, 1943, 1940, 1938, 1933, 1927, 1921, 1907, 1903
1313 PALM AVE	2014, 2010, 1991, 1989, 1985, 1984, 1980, 1976, 1975, 1971, 1970, 1966, 1965, 1962, 1961, 1960, 1956, 1955, 1952, 1950, 1948, 1945, 1943, 1940, 1938, 1933, 1927, 1921, 1907, 1903
1317 PALM	2014, 2010, 2006, 2000, 1995, 1992, 1991, 1989, 1985, 1984, 1980, 1976, 1975, 1971, 1970, 1966, 1965, 1962, 1961, 1956, 1955, 1952, 1950, 1948, 1945, 1943, 1940, 1938, 1933, 1927, 1921, 1907, 1903
1317 PALM AVE	2014, 2010, 2006, 1995, 1992, 1991, 1989, 1985, 1984, 1980, 1976, 1975, 1971, 1970, 1966, 1965, 1962, 1961, 1960, 1956, 1955, 1952, 1950, 1948, 1945, 1943, 1940, 1938, 1933, 1927, 1921, 1907, 1903
1328 DONAX AVE	2014, 2010, 1995, 1992, 1991, 1989, 1985, 1984, 1980, 1976, 1975, 1971, 1970, 1966, 1965, 1962, 1961, 1960, 1956, 1955, 1952, 1950, 1948, 1945, 1943, 1940, 1938, 1933, 1927, 1921, 1907, 1903
1329 PALM AVE	2014, 2010, 2006, 1995, 1992, 1991, 1989, 1985, 1984, 1980, 1976, 1975, 1971, 1970, 1966, 1965, 1962, 1961, 1960, 1956, 1955, 1952, 1950, 1948, 1945, 1943, 1940, 1938, 1933, 1927, 1921, 1907, 1903
1333 PALM AVE	2014, 2010, 1995, 1991, 1985, 1984, 1980, 1976, 1975, 1971, 1970, 1966, 1965, 1962, 1961, 1960, 1956, 1955, 1952, 1950, 1948, 1945, 1943, 1940, 1938, 1933, 1927, 1921, 1907, 1903
1333 Palm Ave	2006, 2000, 1995, 1992, 1991, 1989, 1985, 1984, 1980, 1976, 1975, 1971, 1970, 1966, 1965, 1962, 1961, 1960, 1956, 1955, 1952, 1950, 1948, 1945, 1943, 1940, 1938, 1933, 1927, 1921, 1907, 1903
1335 Palm Ave	2006, 2000, 1995, 1992, 1991, 1989, 1985, 1984, 1980, 1976, 1975, 1971, 1970, 1966, 1965, 1962, 1961, 1960, 1956, 1955, 1952, 1950, 1948, 1945, 1943, 1940, 1938, 1933, 1927, 1921, 1907, 1903
1335 PALM AVE	2014, 2010, 1995, 1991, 1985, 1984, 1980, 1976, 1975, 1971, 1970, 1966, 1965, 1962, 1961, 1960, 1956, 1955, 1952, 1950, 1948, 1945, 1943, 1940, 1938, 1933, 1927, 1921, 1907, 1903
1337 PALM AVE	2014, 2010, 1995, 1992, 1991, 1989, 1985, 1984, 1980, 1976, 1975, 1971, 1970, 1966, 1965, 1962, 1961, 1960, 1956, 1955, 1952, 1950, 1948, 1945, 1943, 1940, 1938, 1933, 1927, 1921, 1907, 1903
1337 Palm Ave	2006, 2000, 1995, 1992, 1991, 1989, 1985, 1984, 1980, 1976, 1975, 1971, 1970, 1966, 1965, 1962, 1961, 1960, 1956, 1955, 1952, 1950, 1948, 1945, 1943, 1940, 1938, 1933, 1927, 1921, 1907, 1903
1344 Palm Ave	2006, 2000, 1995, 1992, 1991, 1989, 1985, 1984, 1980, 1976, 1975, 1971, 1970, 1966, 1965, 1962, 1961, 1960, 1956, 1955, 1952, 1950, 1948, 1945, 1943, 1940, 1938, 1933, 1927, 1921, 1907, 1903

FINDINGS

Address Researched	Address Not Identified in Research Source
1344 PALM AVE	2014, 2010, 1995, 1992, 1991, 1989, 1985, 1984, 1980, 1976, 1975, 1971, 1970, 1966, 1965, 1962, 1961, 1960, 1956, 1955, 1952, 1950, 1948, 1945, 1943, 1940, 1938, 1933, 1927, 1921, 1907, 1903
1350 Palm Ave	2010, 2006, 2000, 1995, 1992, 1991, 1989, 1985, 1984, 1980, 1976, 1975, 1971, 1970, 1966, 1965, 1962, 1961, 1960, 1956, 1955, 1952, 1950, 1948, 1945, 1943, 1940, 1938, 1933, 1927, 1921, 1907, 1903
1351 PALM AVE	2014, 2010, 1995, 1992, 1991, 1985, 1984, 1980, 1976, 1975, 1971, 1970, 1966, 1965, 1962, 1961, 1960, 1956, 1955, 1952, 1950, 1948, 1945, 1943, 1940, 1938, 1933, 1927, 1921, 1907, 1903
1351 PALM AVE SOUTHBOUND	2014, 2010, 2006, 2000, 1995, 1992, 1991, 1985, 1984, 1980, 1976, 1975, 1971, 1970, 1966, 1965, 1962, 1961, 1960, 1956, 1955, 1952, 1950, 1948, 1945, 1943, 1940, 1938, 1933, 1927, 1921, 1907, 1903
1353 DONAX AVE	2014, 2010, 2000, 1995, 1992, 1991, 1989, 1985, 1984, 1980, 1976, 1975, 1971, 1970, 1966, 1965, 1962, 1961, 1960, 1956, 1955, 1952, 1950, 1948, 1945, 1943, 1940, 1938, 1933, 1927, 1921, 1907, 1903
1353 DONAX CT	2014, 2010, 2006, 2000, 1995, 1992, 1991, 1989, 1985, 1984, 1980, 1976, 1975, 1971, 1970, 1966, 1965, 1962, 1961, 1960, 1956, 1952, 1950, 1948, 1945, 1943, 1940, 1938, 1933, 1927, 1921, 1907, 1903
1354 DONAX AVE	2014, 2010, 1995, 1991, 1989, 1985, 1984, 1980, 1976, 1975, 1971, 1970, 1966, 1965, 1962, 1961, 1960, 1956, 1955, 1952, 1950, 1948, 1945, 1943, 1940, 1938, 1933, 1927, 1921, 1907, 1903
1354 DONAX CT	2014, 2010, 2006, 2000, 1995, 1992, 1991, 1989, 1985, 1984, 1980, 1976, 1975, 1971, 1970, 1966, 1965, 1962, 1961, 1956, 1952, 1950, 1948, 1945, 1943, 1940, 1938, 1933, 1927, 1921, 1907, 1903
1360 DONAX AVE	2014, 2010, 1995, 1992, 1991, 1989, 1985, 1984, 1980, 1976, 1975, 1971, 1970, 1966, 1965, 1962, 1961, 1960, 1956, 1955, 1952, 1950, 1948, 1945, 1943, 1940, 1938, 1933, 1927, 1921, 1907, 1903
1362 DONAX AVE	2014, 2010, 1995, 1992, 1991, 1989, 1985, 1984, 1980, 1976, 1975, 1971, 1970, 1966, 1965, 1962, 1961, 1960, 1956, 1955, 1952, 1950, 1948, 1945, 1943, 1940, 1938, 1933, 1927, 1921, 1907, 1903
1366 DONAX CT	2014, 2010, 2006, 2000, 1995, 1992, 1991, 1989, 1985, 1984, 1980, 1976, 1975, 1971, 1970, 1966, 1965, 1962, 1961, 1960, 1956, 1952, 1950, 1948, 1945, 1943, 1940, 1938, 1933, 1927, 1921, 1907, 1903
1368 DONAX CT	2014, 2010, 2006, 2000, 1995, 1992, 1991, 1989, 1985, 1984, 1980, 1976, 1975, 1971, 1970, 1966, 1965, 1962, 1961, 1956, 1955, 1952, 1950, 1948, 1945, 1943, 1940, 1938, 1933, 1927, 1921, 1907, 1903
1370 DONAX AVE	2014, 2010, 2000, 1995, 1992, 1991, 1989, 1985, 1984, 1980, 1976, 1975, 1971, 1970, 1966, 1965, 1962, 1961, 1960, 1956, 1955, 1952, 1950, 1948, 1945, 1943, 1940, 1938, 1933, 1927, 1921, 1907, 1903
1372 DONAX AVE	2014, 2010, 1995, 1992, 1991, 1989, 1985, 1984, 1980, 1976, 1975, 1971, 1970, 1966, 1965, 1962, 1961, 1960, 1956, 1955, 1952, 1950, 1948, 1945, 1943, 1940, 1938, 1933, 1927, 1921, 1907, 1903
1372 Donax Ave	2014, 2006, 2000, 1995, 1992, 1991, 1989, 1985, 1984, 1980, 1976, 1975, 1971, 1970, 1966, 1965, 1962, 1961, 1960, 1956, 1955, 1952, 1950, 1948, 1945, 1943, 1940, 1938, 1933, 1927, 1921, 1907, 1903
1374 DONAX AVE	2014, 2010, 1995, 1991, 1989, 1985, 1984, 1980, 1976, 1975, 1971, 1970, 1966, 1965, 1962, 1961, 1960, 1956, 1955, 1952, 1950, 1948, 1945, 1943, 1940, 1938, 1933, 1927, 1921, 1907, 1903
1379 DONAX AVE	2014, 2010, 1995, 1992, 1991, 1989, 1985, 1984, 1980, 1976, 1975, 1971, 1970, 1966, 1965, 1962, 1960, 1956, 1955, 1952, 1950, 1948, 1945, 1943, 1940, 1938, 1933, 1927, 1921, 1907, 1903

FINDINGS

Address Researched	Address Not Identified in Research Source
1379 DONAX CT	2014, 2010, 2006, 2000, 1995, 1992, 1991, 1989, 1985, 1984, 1980, 1976, 1975, 1971, 1970, 1966, 1965, 1962, 1961, 1960, 1956, 1952, 1950, 1948, 1945, 1943, 1940, 1938, 1933, 1927, 1921, 1907, 1903
1381 DONAX AVE	2014, 2010, 1995, 1992, 1991, 1989, 1985, 1984, 1980, 1976, 1975, 1971, 1970, 1966, 1965, 1962, 1961, 1960, 1956, 1955, 1952, 1950, 1948, 1945, 1943, 1940, 1938, 1933, 1927, 1921, 1907, 1903
1381 PALM AV A	2014, 2010, 2006, 2000, 1995, 1991, 1989, 1985, 1984, 1980, 1976, 1975, 1971, 1970, 1966, 1965, 1962, 1961, 1960, 1956, 1955, 1952, 1950, 1948, 1945, 1943, 1940, 1938, 1933, 1927, 1921, 1907, 1903
1381 PALM AV R	2014, 2010, 2006, 2000, 1995, 1991, 1989, 1985, 1984, 1980, 1976, 1975, 1971, 1970, 1966, 1965, 1962, 1961, 1960, 1956, 1955, 1952, 1950, 1948, 1945, 1943, 1940, 1938, 1933, 1927, 1921, 1907, 1903
1381 PALM AVE	2014, 2010, 1995, 1991, 1985, 1984, 1980, 1976, 1975, 1971, 1970, 1966, 1965, 1962, 1961, 1960, 1956, 1955, 1952, 1950, 1948, 1945, 1943, 1940, 1938, 1933, 1927, 1921, 1907, 1903
1381 Palm Ave	2006, 2000, 1995, 1992, 1991, 1989, 1985, 1984, 1980, 1976, 1975, 1971, 1970, 1966, 1965, 1962, 1961, 1960, 1956, 1955, 1952, 1950, 1948, 1945, 1943, 1940, 1938, 1933, 1927, 1921, 1907, 1903
1395 Donax Ave	2006, 2000, 1995, 1992, 1991, 1989, 1985, 1984, 1980, 1976, 1975, 1971, 1970, 1966, 1965, 1962, 1961, 1960, 1956, 1955, 1952, 1950, 1948, 1945, 1943, 1940, 1938, 1933, 1927, 1921, 1907, 1903
1395 DONAX AVE	2014, 2010, 1995, 1991, 1989, 1985, 1984, 1980, 1976, 1975, 1971, 1970, 1966, 1965, 1962, 1960, 1956, 1955, 1952, 1950, 1948, 1945, 1943, 1940, 1938, 1933, 1927, 1921, 1907, 1903
1405 DONAX AVE	2014, 2010, 1995, 1991, 1989, 1985, 1984, 1980, 1976, 1975, 1971, 1970, 1966, 1965, 1962, 1960, 1956, 1955, 1952, 1950, 1948, 1945, 1943, 1940, 1938, 1933, 1927, 1921, 1907, 1903
1405 DONAX CT	2014, 2010, 2006, 2000, 1995, 1992, 1991, 1989, 1985, 1984, 1980, 1976, 1975, 1971, 1970, 1966, 1965, 1962, 1961, 1956, 1955, 1952, 1950, 1948, 1945, 1943, 1940, 1938, 1933, 1927, 1921, 1907, 1903
1411 ELM AVE	2014, 2010, 2000, 1995, 1992, 1991, 1989, 1985, 1984, 1980, 1976, 1975, 1971, 1970, 1966, 1965, 1962, 1961, 1960, 1956, 1955, 1952, 1950, 1948, 1945, 1943, 1940, 1938, 1933, 1927, 1921, 1907, 1903
1440 PALM AVE	2014, 2010, 2006, 1995, 1992, 1991, 1989, 1985, 1984, 1980, 1976, 1975, 1971, 1970, 1966, 1965, 1962, 1961, 1960, 1956, 1955, 1952, 1950, 1948, 1945, 1943, 1940, 1938, 1933, 1927, 1921, 1907, 1903
1461 PALM AVE	2014, 2010, 1995, 1991, 1985, 1984, 1980, 1976, 1975, 1971, 1970, 1966, 1965, 1962, 1961, 1960, 1956, 1955, 1952, 1950, 1948, 1945, 1943, 1940, 1938, 1933, 1927, 1921, 1907, 1903
1461 Palm Ave	2006, 2000, 1995, 1992, 1991, 1989, 1985, 1984, 1980, 1976, 1975, 1971, 1970, 1966, 1965, 1962, 1961, 1960, 1956, 1955, 1952, 1950, 1948, 1945, 1943, 1940, 1938, 1933, 1927, 1921, 1907, 1903
1463 Palm Ave	2014, 2006, 2000, 1995, 1992, 1991, 1989, 1985, 1984, 1980, 1976, 1975, 1971, 1970, 1966, 1965, 1962, 1961, 1960, 1956, 1955, 1952, 1950, 1948, 1945, 1943, 1940, 1938, 1933, 1927, 1921, 1907, 1903
1463 PALM AVE	2014, 2010, 1995, 1992, 1991, 1989, 1985, 1984, 1980, 1976, 1975, 1971, 1970, 1966, 1965, 1962, 1961, 1960, 1956, 1955, 1952, 1950, 1948, 1945, 1943, 1940, 1938, 1933, 1927, 1921, 1907, 1903
1465 PALM AVE	2014, 2010, 2006, 1995, 1992, 1991, 1989, 1985, 1984, 1980, 1976, 1975, 1971, 1970, 1966, 1965, 1962, 1961, 1960, 1956, 1955, 1952, 1950, 1948, 1945, 1943, 1940, 1938, 1933, 1927, 1921, 1907, 1903

FINDINGS

Address Researched	Address Not Identified in Research Source
1475 PALM AVE	2014, 2010, 1995, 1991, 1985, 1984, 1980, 1976, 1975, 1971, 1970, 1966, 1965, 1962, 1961, 1960, 1956, 1955, 1952, 1950, 1948, 1945, 1943, 1940, 1938, 1933, 1927, 1921, 1907, 1903
1475 Palm Ave	2006, 2000, 1995, 1992, 1991, 1989, 1985, 1984, 1980, 1976, 1975, 1971, 1970, 1966, 1965, 1962, 1961, 1960, 1956, 1955, 1952, 1950, 1948, 1945, 1943, 1940, 1938, 1933, 1927, 1921, 1907, 1903
1480 DONAX AVE	2014, 2010, 1995, 1992, 1991, 1989, 1985, 1984, 1980, 1976, 1975, 1971, 1970, 1966, 1965, 1962, 1961, 1960, 1956, 1955, 1952, 1950, 1948, 1945, 1943, 1940, 1938, 1933, 1927, 1921, 1907, 1903
1484 DONAX AVE	2014, 2010, 1995, 1992, 1991, 1989, 1985, 1984, 1980, 1976, 1975, 1971, 1970, 1966, 1965, 1962, 1960, 1956, 1955, 1952, 1950, 1948, 1945, 1943, 1940, 1938, 1933, 1927, 1921, 1907, 1903
1484 DONAX CT	2014, 2010, 2006, 2000, 1995, 1992, 1991, 1989, 1985, 1984, 1980, 1976, 1975, 1971, 1970, 1966, 1965, 1962, 1961, 1956, 1955, 1952, 1950, 1948, 1945, 1943, 1940, 1938, 1933, 1927, 1921, 1907, 1903
1492 DONAX AVE	2014, 2010, 2000, 1995, 1992, 1991, 1989, 1985, 1984, 1980, 1976, 1975, 1971, 1970, 1966, 1965, 1962, 1960, 1956, 1955, 1952, 1950, 1948, 1945, 1943, 1940, 1938, 1933, 1927, 1921, 1907, 1903
15 SATURN BLVD	2014, 2010, 2006, 1995, 1992, 1991, 1989, 1985, 1984, 1980, 1976, 1975, 1971, 1970, 1966, 1965, 1962, 1961, 1960, 1956, 1955, 1952, 1950, 1948, 1945, 1943, 1940, 1938, 1933, 1927, 1921, 1907, 1903
1502 PALM AVE	2014, 2010, 1995, 1991, 1985, 1984, 1980, 1976, 1975, 1971, 1970, 1966, 1965, 1962, 1961, 1960, 1956, 1955, 1952, 1950, 1948, 1945, 1943, 1940, 1938, 1933, 1927, 1921, 1907, 1903
1502 Palm Ave	2006, 2000, 1995, 1992, 1991, 1989, 1985, 1984, 1980, 1976, 1975, 1971, 1970, 1966, 1965, 1962, 1961, 1960, 1956, 1955, 1952, 1950, 1948, 1945, 1943, 1940, 1938, 1933, 1927, 1921, 1907, 1903
1504 DONAX AVE	2014, 2010, 1995, 1992, 1991, 1989, 1985, 1984, 1980, 1976, 1975, 1971, 1970, 1966, 1965, 1962, 1960, 1956, 1955, 1952, 1950, 1948, 1945, 1943, 1940, 1938, 1933, 1927, 1921, 1907, 1903
1504 DONAX CT	2014, 2010, 2006, 2000, 1995, 1992, 1991, 1989, 1985, 1984, 1980, 1976, 1975, 1971, 1970, 1966, 1965, 1962, 1961, 1956, 1955, 1952, 1950, 1948, 1945, 1943, 1940, 1938, 1933, 1927, 1921, 1907, 1903
1504 PALM	2014, 2010, 2006, 2000, 1995, 1992, 1991, 1989, 1985, 1984, 1980, 1976, 1975, 1971, 1970, 1966, 1965, 1962, 1961, 1956, 1955, 1952, 1950, 1948, 1945, 1943, 1940, 1938, 1933, 1927, 1921, 1907, 1903
1504 PALM AVE	2014, 2010, 1995, 1991, 1985, 1984, 1980, 1976, 1975, 1971, 1970, 1966, 1965, 1962, 1961, 1960, 1956, 1955, 1952, 1950, 1948, 1945, 1943, 1940, 1938, 1933, 1927, 1921, 1907, 1903
1504 Palm Ave	2006, 2000, 1995, 1992, 1991, 1989, 1985, 1984, 1980, 1976, 1975, 1971, 1970, 1966, 1965, 1962, 1961, 1960, 1956, 1955, 1952, 1950, 1948, 1945, 1943, 1940, 1938, 1933, 1927, 1921, 1907, 1903
1508 PALM AVE	2014, 2010, 1995, 1992, 1991, 1989, 1985, 1984, 1980, 1976, 1975, 1971, 1970, 1966, 1965, 1962, 1961, 1960, 1956, 1955, 1952, 1950, 1948, 1945, 1943, 1940, 1938, 1933, 1927, 1921, 1907, 1903
1510 PALM AVE	2014, 2010, 1995, 1992, 1991, 1985, 1984, 1980, 1976, 1975, 1971, 1970, 1966, 1965, 1962, 1961, 1960, 1956, 1955, 1952, 1950, 1948, 1945, 1943, 1940, 1938, 1933, 1927, 1921, 1907, 1903
1510 PALM N AVE	2014, 2010, 2006, 2000, 1995, 1991, 1989, 1985, 1984, 1980, 1976, 1975, 1971, 1970, 1966, 1965, 1962, 1961, 1960, 1956, 1955, 1952, 1950, 1948, 1945, 1943, 1940, 1938, 1933, 1927, 1921, 1907, 1903

FINDINGS

Address Researched	Address Not Identified in Research Source
1512 DONAX AVE	2014, 2010, 2000, 1995, 1992, 1991, 1989, 1985, 1984, 1980, 1976, 1975, 1971, 1970, 1966, 1965, 1962, 1961, 1960, 1956, 1955, 1952, 1950, 1948, 1945, 1943, 1940, 1938, 1933, 1927, 1921, 1907, 1903
1512 DONAX CT	2014, 2010, 2006, 1995, 1992, 1991, 1989, 1985, 1984, 1980, 1976, 1975, 1971, 1970, 1966, 1965, 1962, 1956, 1955, 1952, 1950, 1948, 1945, 1943, 1940, 1938, 1933, 1927, 1921, 1907, 1903
1512 PALM AVE	2014, 2010, 1995, 1992, 1991, 1985, 1984, 1980, 1976, 1975, 1971, 1970, 1966, 1965, 1962, 1961, 1960, 1956, 1955, 1952, 1950, 1948, 1945, 1943, 1940, 1938, 1933, 1927, 1921, 1907, 1903
1512 Palm Ave	2006, 2000, 1995, 1992, 1991, 1989, 1985, 1984, 1980, 1976, 1975, 1971, 1970, 1966, 1965, 1962, 1961, 1960, 1956, 1955, 1952, 1950, 1948, 1945, 1943, 1940, 1938, 1933, 1927, 1921, 1907, 1903
1515 Palm Ave	2006, 2000, 1995, 1992, 1991, 1989, 1985, 1984, 1980, 1976, 1975, 1971, 1970, 1966, 1965, 1962, 1961, 1960, 1956, 1955, 1952, 1950, 1948, 1945, 1943, 1940, 1938, 1933, 1927, 1921, 1907, 1903
1515 PALM AVE	2014, 2010, 1995, 1991, 1989, 1985, 1984, 1980, 1976, 1975, 1971, 1970, 1966, 1965, 1962, 1961, 1960, 1956, 1955, 1952, 1950, 1948, 1945, 1943, 1940, 1938, 1933, 1927, 1921, 1907, 1903
1516 PALM AVE	2014, 2010, 2006, 1995, 1992, 1991, 1989, 1985, 1984, 1980, 1976, 1975, 1971, 1970, 1966, 1965, 1962, 1961, 1960, 1956, 1955, 1952, 1950, 1948, 1945, 1943, 1940, 1938, 1933, 1927, 1921, 1907, 1903
1520 DONAX AVE	2014, 2010, 2006, 1995, 1991, 1989, 1985, 1984, 1980, 1976, 1975, 1971, 1970, 1966, 1965, 1962, 1961, 1960, 1956, 1955, 1952, 1950, 1948, 1945, 1943, 1940, 1938, 1933, 1927, 1921, 1907, 1903
1520 DONAX CT	2014, 2010, 2000, 1995, 1992, 1991, 1989, 1985, 1984, 1980, 1976, 1975, 1971, 1970, 1966, 1965, 1962, 1956, 1955, 1952, 1950, 1948, 1945, 1943, 1940, 1938, 1933, 1927, 1921, 1907, 1903
1520 Donax Ct	2006, 2000, 1995, 1992, 1991, 1989, 1985, 1984, 1980, 1976, 1975, 1971, 1970, 1966, 1965, 1962, 1961, 1960, 1956, 1955, 1952, 1950, 1948, 1945, 1943, 1940, 1938, 1933, 1927, 1921, 1907, 1903
1525 Palm Ave	2010, 2006, 2000, 1995, 1992, 1991, 1989, 1985, 1984, 1980, 1976, 1975, 1971, 1970, 1966, 1965, 1962, 1961, 1960, 1956, 1955, 1952, 1950, 1948, 1945, 1943, 1940, 1938, 1933, 1927, 1921, 1907, 1903
1525 PALM AVE	2014, 2010, 1995, 1991, 1989, 1985, 1984, 1980, 1976, 1975, 1971, 1970, 1966, 1965, 1962, 1961, 1960, 1956, 1955, 1952, 1950, 1948, 1945, 1943, 1940, 1938, 1933, 1927, 1921, 1907, 1903
1528 DONAX AVE	2014, 2010, 2006, 1995, 1992, 1991, 1989, 1985, 1984, 1980, 1976, 1975, 1971, 1970, 1966, 1965, 1962, 1961, 1960, 1956, 1955, 1952, 1950, 1948, 1945, 1943, 1940, 1938, 1933, 1927, 1921, 1907, 1903
1528 DONAX CT	2014, 2010, 1995, 1992, 1991, 1989, 1985, 1984, 1980, 1976, 1975, 1971, 1970, 1966, 1965, 1962, 1956, 1955, 1952, 1950, 1948, 1945, 1943, 1940, 1938, 1933, 1927, 1921, 1907, 1903
1530 PALM AVE	2014, 2010, 1995, 1992, 1991, 1985, 1984, 1980, 1976, 1975, 1971, 1970, 1966, 1965, 1962, 1961, 1960, 1956, 1955, 1952, 1950, 1948, 1945, 1943, 1940, 1938, 1933, 1927, 1921, 1907, 1903
1530 Palm Ave	2006, 2000, 1995, 1992, 1991, 1989, 1985, 1984, 1980, 1976, 1975, 1971, 1970, 1966, 1965, 1962, 1961, 1960, 1956, 1955, 1952, 1950, 1948, 1945, 1943, 1940, 1938, 1933, 1927, 1921, 1907, 1903
1532 PALM AV IMP BCI	2014, 2010, 2006, 2000, 1995, 1991, 1989, 1985, 1984, 1980, 1976, 1975, 1971, 1970, 1966, 1965, 1962, 1961, 1960, 1956, 1955, 1952, 1950, 1948, 1945, 1943, 1940, 1938, 1933, 1927, 1921, 1907, 1903

FINDINGS

Address Researched	Address Not Identified in Research Source
1532 PALM AVE	2014, 2010, 2006, 1995, 1992, 1991, 1989, 1985, 1984, 1980, 1976, 1975, 1971, 1970, 1966, 1965, 1962, 1961, 1960, 1956, 1955, 1952, 1950, 1948, 1945, 1943, 1940, 1938, 1933, 1927, 1921, 1907, 1903
1535 PALM AVE	2014, 2010, 1995, 1992, 1991, 1989, 1985, 1984, 1980, 1976, 1975, 1971, 1970, 1966, 1965, 1962, 1961, 1960, 1956, 1955, 1952, 1950, 1948, 1945, 1943, 1940, 1938, 1933, 1927, 1921, 1907, 1903
1535 Palm Ave	2006, 2000, 1995, 1992, 1991, 1989, 1985, 1984, 1980, 1976, 1975, 1971, 1970, 1966, 1965, 1962, 1961, 1960, 1956, 1955, 1952, 1950, 1948, 1945, 1943, 1940, 1938, 1933, 1927, 1921, 1907, 1903
1536 DONAX AVE	2014, 2010, 2006, 1995, 1991, 1989, 1985, 1984, 1980, 1976, 1975, 1971, 1970, 1966, 1965, 1962, 1961, 1960, 1956, 1955, 1952, 1950, 1948, 1945, 1943, 1940, 1938, 1933, 1927, 1921, 1907, 1903
1536 DONAX CT	2014, 2010, 2000, 1995, 1992, 1991, 1989, 1985, 1984, 1980, 1976, 1975, 1971, 1970, 1966, 1965, 1962, 1956, 1955, 1952, 1950, 1948, 1945, 1943, 1940, 1938, 1933, 1927, 1921, 1907, 1903
1537 PALM AVE	2014, 2010, 2006, 1995, 1992, 1991, 1989, 1985, 1984, 1980, 1976, 1975, 1971, 1970, 1966, 1965, 1962, 1961, 1960, 1956, 1955, 1952, 1950, 1948, 1945, 1943, 1940, 1938, 1933, 1927, 1921, 1907, 1903
1540 PALM AVE	2014, 2010, 2006, 1995, 1992, 1991, 1989, 1985, 1984, 1980, 1976, 1975, 1971, 1970, 1966, 1965, 1962, 1961, 1960, 1956, 1955, 1952, 1950, 1948, 1945, 1943, 1940, 1938, 1933, 1927, 1921, 1907, 1903
1542 PALM AVE	2014, 2010, 1995, 1991, 1985, 1984, 1980, 1976, 1975, 1971, 1970, 1966, 1965, 1962, 1961, 1960, 1956, 1955, 1952, 1950, 1948, 1945, 1943, 1940, 1938, 1933, 1927, 1921, 1907, 1903
1542 Palm Ave	2006, 2000, 1995, 1992, 1991, 1989, 1985, 1984, 1980, 1976, 1975, 1971, 1970, 1966, 1965, 1962, 1961, 1960, 1956, 1955, 1952, 1950, 1948, 1945, 1943, 1940, 1938, 1933, 1927, 1921, 1907, 1903
1544 DONAX CT	2014, 2010, 1995, 1991, 1989, 1985, 1984, 1980, 1976, 1975, 1971, 1970, 1966, 1965, 1962, 1956, 1955, 1952, 1950, 1948, 1945, 1943, 1940, 1938, 1933, 1927, 1921, 1907, 1903
1544 PALM AVE	2014, 2010, 2006, 1995, 1992, 1991, 1989, 1985, 1984, 1980, 1976, 1975, 1971, 1970, 1966, 1965, 1962, 1961, 1960, 1956, 1955, 1952, 1950, 1948, 1945, 1943, 1940, 1938, 1933, 1927, 1921, 1907, 1903
1545 PALM AVE	2014, 2010, 1995, 1991, 1989, 1985, 1984, 1980, 1976, 1975, 1971, 1970, 1966, 1965, 1962, 1961, 1960, 1956, 1955, 1952, 1950, 1948, 1945, 1943, 1940, 1938, 1933, 1927, 1921, 1907, 1903
1545 Palm Ave	2006, 2000, 1995, 1992, 1991, 1989, 1985, 1984, 1980, 1976, 1975, 1971, 1970, 1966, 1965, 1962, 1961, 1960, 1956, 1955, 1952, 1950, 1948, 1945, 1943, 1940, 1938, 1933, 1927, 1921, 1907, 1903
1550 Palm Ave	2014, 2006, 2000, 1995, 1992, 1991, 1989, 1985, 1984, 1980, 1976, 1975, 1971, 1970, 1966, 1965, 1962, 1961, 1960, 1956, 1955, 1952, 1950, 1948, 1945, 1943, 1940, 1938, 1933, 1927, 1921, 1907, 1903
1550 PALM AVE	2014, 2010, 1995, 1991, 1985, 1984, 1980, 1976, 1975, 1971, 1970, 1966, 1965, 1962, 1961, 1960, 1956, 1955, 1952, 1950, 1948, 1945, 1943, 1940, 1938, 1933, 1927, 1921, 1907, 1903
1552 DONAX AVE	2014, 2010, 2000, 1995, 1992, 1991, 1989, 1985, 1984, 1980, 1976, 1975, 1971, 1970, 1966, 1965, 1962, 1960, 1956, 1955, 1952, 1950, 1948, 1945, 1943, 1940, 1938, 1933, 1927, 1921, 1907, 1903
1555 PALM AV A	2014, 2010, 2006, 2000, 1995, 1991, 1989, 1985, 1984, 1980, 1976, 1975, 1971, 1970, 1966, 1965, 1962, 1961, 1960, 1956, 1955, 1952, 1950, 1948, 1945, 1943, 1940, 1938, 1933, 1927, 1921, 1907, 1903

FINDINGS

Address Researched	Address Not Identified in Research Source
1555 PALM AV O	2014, 2010, 2006, 2000, 1995, 1991, 1989, 1985, 1984, 1980, 1976, 1975, 1971, 1970, 1966, 1965, 1962, 1961, 1960, 1956, 1955, 1952, 1950, 1948, 1945, 1943, 1940, 1938, 1933, 1927, 1921, 1907, 1903
1555 PALM AVE	2014, 2010, 1995, 1991, 1985, 1984, 1980, 1976, 1975, 1971, 1970, 1966, 1965, 1962, 1961, 1960, 1956, 1955, 1952, 1950, 1948, 1945, 1943, 1940, 1938, 1933, 1927, 1921, 1907, 1903
1555 Palm Ave	2006, 2000, 1995, 1992, 1991, 1989, 1985, 1984, 1980, 1976, 1975, 1971, 1970, 1966, 1965, 1962, 1961, 1960, 1956, 1955, 1952, 1950, 1948, 1945, 1943, 1940, 1938, 1933, 1927, 1921, 1907, 1903
1574 Palm Ave	2010, 2006, 2000, 1995, 1992, 1991, 1989, 1985, 1984, 1980, 1976, 1975, 1971, 1970, 1966, 1965, 1962, 1961, 1960, 1956, 1955, 1952, 1950, 1948, 1945, 1943, 1940, 1938, 1933, 1927, 1921, 1907, 1903
1574 PALM AVE	2014, 2010, 1995, 1992, 1989, 1985, 1984, 1980, 1976, 1975, 1971, 1970, 1966, 1965, 1962, 1961, 1960, 1956, 1955, 1952, 1950, 1948, 1945, 1943, 1940, 1938, 1933, 1927, 1921, 1907, 1903
1575 PALM AVE	2014, 2010, 2006, 1995, 1992, 1991, 1989, 1985, 1984, 1980, 1976, 1975, 1971, 1970, 1966, 1965, 1962, 1961, 1960, 1956, 1955, 1952, 1950, 1948, 1945, 1943, 1940, 1938, 1933, 1927, 1921, 1907, 1903
1584 DONAX AVE	2014, 2010, 2006, 2000, 1995, 1991, 1989, 1985, 1984, 1980, 1976, 1975, 1971, 1970, 1966, 1965, 1962, 1961, 1960, 1956, 1955, 1952, 1950, 1948, 1945, 1943, 1940, 1938, 1933, 1927, 1921, 1907, 1903
1600 PALM AVE	2014, 2010, 1995, 1991, 1985, 1984, 1980, 1976, 1975, 1971, 1970, 1966, 1965, 1962, 1961, 1960, 1956, 1955, 1952, 1950, 1948, 1945, 1943, 1940, 1938, 1933, 1927, 1921, 1907, 1903
1600 Palm Ave	2006, 2000, 1995, 1992, 1991, 1989, 1985, 1984, 1980, 1976, 1975, 1971, 1970, 1966, 1965, 1962, 1961, 1960, 1956, 1955, 1952, 1950, 1948, 1945, 1943, 1940, 1938, 1933, 1927, 1921, 1907, 1903
1603 DAHLIA AVE	2014, 2010, 1995, 1992, 1991, 1989, 1985, 1984, 1980, 1976, 1975, 1971, 1970, 1966, 1965, 1962, 1961, 1960, 1956, 1955, 1952, 1950, 1948, 1945, 1943, 1940, 1938, 1933, 1927, 1921, 1907, 1903
1603 DONAX AVE	2014, 2010, 2006, 2000, 1995, 1992, 1991, 1989, 1985, 1984, 1980, 1976, 1975, 1971, 1970, 1966, 1965, 1962, 1960, 1956, 1955, 1952, 1950, 1948, 1945, 1943, 1940, 1938, 1933, 1927, 1921, 1907, 1903
1603 DONAX CT	2014, 2010, 2006, 2000, 1995, 1992, 1991, 1989, 1985, 1984, 1980, 1976, 1975, 1971, 1970, 1966, 1965, 1962, 1961, 1956, 1952, 1950, 1948, 1945, 1943, 1940, 1938, 1933, 1927, 1921, 1907, 1903
1603 PALM AVE	2014, 2010, 1995, 1991, 1985, 1984, 1980, 1976, 1975, 1971, 1970, 1966, 1965, 1962, 1961, 1960, 1956, 1955, 1952, 1950, 1948, 1945, 1943, 1940, 1938, 1933, 1927, 1921, 1907, 1903
1603 Palm Ave	2006, 2000, 1995, 1992, 1991, 1989, 1985, 1984, 1980, 1976, 1975, 1971, 1970, 1966, 1965, 1962, 1961, 1960, 1956, 1955, 1952, 1950, 1948, 1945, 1943, 1940, 1938, 1933, 1927, 1921, 1907, 1903
1604 DONAX AVE	2014, 2010, 2006, 2000, 1995, 1991, 1989, 1985, 1984, 1980, 1976, 1975, 1971, 1970, 1966, 1965, 1962, 1960, 1956, 1955, 1952, 1950, 1948, 1945, 1943, 1940, 1938, 1933, 1927, 1921, 1907, 1903
1604 ELM AVE	2014, 2010, 1995, 1992, 1991, 1989, 1985, 1984, 1980, 1976, 1975, 1971, 1970, 1966, 1965, 1962, 1960, 1956, 1955, 1952, 1950, 1948, 1945, 1943, 1940, 1938, 1933, 1927, 1921, 1907, 1903
1605 ELM AVE	2014, 2010, 1995, 1991, 1985, 1984, 1980, 1976, 1975, 1971, 1970, 1966, 1965, 1962, 1960, 1956, 1955, 1952, 1950, 1948, 1945, 1943, 1940, 1938, 1933, 1927, 1921, 1907, 1903

FINDINGS

Address Researched	Address Not Identified in Research Source
1606 DONAX AVE	2014, 2010, 2006, 1995, 1992, 1991, 1989, 1985, 1984, 1980, 1976, 1975, 1971, 1970, 1966, 1965, 1962, 1961, 1960, 1956, 1955, 1952, 1950, 1948, 1945, 1943, 1940, 1938, 1933, 1927, 1921, 1907, 1903
1607 DAHLIA AVE	2014, 2010, 1995, 1991, 1985, 1984, 1980, 1976, 1975, 1971, 1970, 1966, 1965, 1962, 1960, 1956, 1955, 1952, 1950, 1948, 1945, 1943, 1940, 1938, 1933, 1927, 1921, 1907, 1903
1607 DAHLIA WAY	2014, 2010, 2006, 2000, 1995, 1992, 1991, 1989, 1985, 1984, 1980, 1976, 1975, 1971, 1970, 1966, 1965, 1962, 1961, 1956, 1952, 1950, 1948, 1945, 1943, 1940, 1938, 1933, 1927, 1921, 1907, 1903
1607 DONAX AVE	2014, 2010, 2006, 1995, 1992, 1991, 1989, 1985, 1984, 1980, 1976, 1975, 1971, 1970, 1966, 1965, 1962, 1960, 1956, 1955, 1952, 1950, 1948, 1945, 1943, 1940, 1938, 1933, 1927, 1921, 1907, 1903
1607 Donax Ave	2014, 2006, 2000, 1995, 1992, 1991, 1989, 1985, 1984, 1980, 1976, 1975, 1971, 1970, 1966, 1965, 1962, 1961, 1960, 1956, 1955, 1952, 1950, 1948, 1945, 1943, 1940, 1938, 1933, 1927, 1921, 1907, 1903
1607 DONAX CT	2014, 2010, 2006, 2000, 1995, 1992, 1991, 1989, 1985, 1984, 1980, 1976, 1975, 1971, 1970, 1966, 1965, 1962, 1961, 1960, 1956, 1952, 1950, 1948, 1945, 1943, 1940, 1938, 1933, 1927, 1921, 1907, 1903
1607 PALM AVE	2014, 2010, 1995, 1992, 1991, 1989, 1985, 1984, 1980, 1976, 1975, 1971, 1970, 1966, 1965, 1962, 1961, 1960, 1956, 1955, 1952, 1950, 1948, 1945, 1943, 1940, 1938, 1933, 1927, 1921, 1907, 1903
1607 Palm Ave	2006, 2000, 1995, 1992, 1991, 1989, 1985, 1984, 1980, 1976, 1975, 1971, 1970, 1966, 1965, 1962, 1961, 1960, 1956, 1955, 1952, 1950, 1948, 1945, 1943, 1940, 1938, 1933, 1927, 1921, 1907, 1903
1608 DAHLIA AVE	2014, 2010, 1995, 1992, 1991, 1985, 1984, 1980, 1976, 1975, 1971, 1970, 1966, 1965, 1962, 1960, 1956, 1955, 1952, 1950, 1948, 1945, 1943, 1940, 1938, 1933, 1927, 1921, 1907, 1903
1608 DAHLIA WAY	2014, 2010, 2006, 2000, 1995, 1992, 1991, 1989, 1985, 1984, 1980, 1976, 1975, 1971, 1970, 1966, 1965, 1962, 1961, 1956, 1952, 1950, 1948, 1945, 1943, 1940, 1938, 1933, 1927, 1921, 1907, 1903
1608 DONAX AVE	2014, 2010, 2006, 1995, 1992, 1991, 1989, 1985, 1984, 1980, 1976, 1975, 1971, 1970, 1966, 1965, 1962, 1960, 1956, 1955, 1952, 1950, 1948, 1945, 1943, 1940, 1938, 1933, 1927, 1921, 1907, 1903
1608 ELM AVE	2014, 2010, 2000, 1995, 1992, 1991, 1989, 1985, 1984, 1980, 1976, 1975, 1971, 1970, 1966, 1965, 1962, 1961, 1960, 1956, 1955, 1952, 1950, 1948, 1945, 1943, 1940, 1938, 1933, 1927, 1921, 1907, 1903
1609 DAHLIA AVE	2014, 2010, 2006, 2000, 1995, 1992, 1991, 1989, 1985, 1984, 1980, 1976, 1975, 1971, 1970, 1966, 1965, 1962, 1960, 1956, 1955, 1952, 1950, 1948, 1945, 1943, 1940, 1938, 1933, 1927, 1921, 1907, 1903
1609 DAHLIA WAY	2014, 2010, 2006, 2000, 1995, 1992, 1991, 1989, 1985, 1984, 1980, 1976, 1975, 1971, 1970, 1966, 1965, 1962, 1961, 1956, 1955, 1952, 1950, 1948, 1945, 1943, 1940, 1938, 1933, 1927, 1921, 1907, 1903
1609 DONAX AVE	2014, 2010, 2006, 1995, 1991, 1989, 1985, 1984, 1980, 1976, 1975, 1971, 1970, 1966, 1965, 1962, 1960, 1956, 1955, 1952, 1950, 1948, 1945, 1943, 1940, 1938, 1933, 1927, 1921, 1907, 1903
1609 DONAX CT	2014, 2010, 2006, 2000, 1995, 1992, 1991, 1989, 1985, 1984, 1980, 1976, 1975, 1971, 1970, 1966, 1965, 1962, 1961, 1956, 1955, 1952, 1950, 1948, 1945, 1943, 1940, 1938, 1933, 1927, 1921, 1907, 1903
1609 ELM AVE	2014, 2010, 1995, 1991, 1985, 1984, 1980, 1976, 1975, 1971, 1970, 1966, 1965, 1962, 1960, 1956, 1955, 1952, 1950, 1948, 1945, 1943, 1940, 1938, 1933, 1927, 1921, 1907, 1903

FINDINGS

Address Researched	Address Not Identified in Research Source
1609 PALM AVE	2014, 2010, 1995, 1992, 1991, 1989, 1985, 1984, 1980, 1976, 1975, 1971, 1970, 1966, 1965, 1962, 1961, 1960, 1956, 1955, 1952, 1950, 1948, 1945, 1943, 1940, 1938, 1933, 1927, 1921, 1907, 1903
1609 Palm Ave	2006, 2000, 1995, 1992, 1991, 1989, 1985, 1984, 1980, 1976, 1975, 1971, 1970, 1966, 1965, 1962, 1961, 1960, 1956, 1955, 1952, 1950, 1948, 1945, 1943, 1940, 1938, 1933, 1927, 1921, 1907, 1903
1609 PALM AVE SOUTHBOUND	2014, 2010, 2006, 2000, 1995, 1992, 1991, 1985, 1984, 1980, 1976, 1975, 1971, 1970, 1966, 1965, 1962, 1961, 1960, 1956, 1955, 1952, 1950, 1948, 1945, 1943, 1940, 1938, 1933, 1927, 1921, 1907, 1903
1610 DAHLIA AVE	2014, 2010, 1995, 1992, 1991, 1989, 1985, 1984, 1980, 1976, 1975, 1971, 1970, 1966, 1965, 1962, 1960, 1956, 1955, 1952, 1950, 1948, 1945, 1943, 1940, 1938, 1933, 1927, 1921, 1907, 1903
1610 PALM AVE	2014, 2010, 1995, 1991, 1989, 1985, 1984, 1980, 1976, 1975, 1971, 1970, 1966, 1965, 1962, 1961, 1960, 1956, 1955, 1952, 1950, 1948, 1945, 1943, 1940, 1938, 1933, 1927, 1921, 1907, 1903
1610 Palm Ave	2006, 2000, 1995, 1992, 1991, 1989, 1985, 1984, 1980, 1976, 1975, 1971, 1970, 1966, 1965, 1962, 1961, 1960, 1956, 1955, 1952, 1950, 1948, 1945, 1943, 1940, 1938, 1933, 1927, 1921, 1907, 1903
1611 DAHLIA AVE	2014, 2010, 2006, 2000, 1995, 1992, 1991, 1989, 1985, 1984, 1980, 1976, 1975, 1971, 1970, 1966, 1965, 1962, 1960, 1956, 1955, 1952, 1950, 1948, 1945, 1943, 1940, 1938, 1933, 1927, 1921, 1907, 1903
1611 DAHLIA WAY	2014, 2010, 2006, 2000, 1995, 1992, 1991, 1989, 1985, 1984, 1980, 1976, 1975, 1971, 1970, 1966, 1965, 1962, 1961, 1960, 1956, 1952, 1950, 1948, 1945, 1943, 1940, 1938, 1933, 1927, 1921, 1907, 1903
1611 DONAX AVE	2014, 2010, 1995, 1992, 1991, 1989, 1985, 1984, 1980, 1976, 1975, 1971, 1970, 1966, 1965, 1962, 1960, 1956, 1955, 1952, 1950, 1948, 1945, 1943, 1940, 1938, 1933, 1927, 1921, 1907, 1903
1611 Donax Ave	2010, 2006, 2000, 1995, 1992, 1991, 1989, 1985, 1984, 1980, 1976, 1975, 1971, 1970, 1966, 1965, 1962, 1961, 1960, 1956, 1955, 1952, 1950, 1948, 1945, 1943, 1940, 1938, 1933, 1927, 1921, 1907, 1903
1611 DONAX CT	2014, 2010, 2006, 2000, 1995, 1992, 1991, 1989, 1985, 1984, 1980, 1976, 1975, 1971, 1970, 1966, 1965, 1962, 1961, 1960, 1956, 1952, 1950, 1948, 1945, 1943, 1940, 1938, 1933, 1927, 1921, 1907, 1903
1611 ELM AVE	2014, 2010, 1995, 1991, 1989, 1985, 1984, 1980, 1976, 1975, 1971, 1970, 1966, 1965, 1962, 1960, 1956, 1955, 1952, 1950, 1948, 1945, 1943, 1940, 1938, 1933, 1927, 1921, 1907, 1903
1611 PALM AVE	2014, 2010, 1995, 1992, 1991, 1985, 1984, 1980, 1976, 1975, 1971, 1970, 1966, 1965, 1962, 1961, 1960, 1956, 1955, 1952, 1950, 1948, 1945, 1943, 1940, 1938, 1933, 1927, 1921, 1907, 1903
1611 Palm Ave	2006, 2000, 1995, 1992, 1991, 1989, 1985, 1984, 1980, 1976, 1975, 1971, 1970, 1966, 1965, 1962, 1961, 1960, 1956, 1955, 1952, 1950, 1948, 1945, 1943, 1940, 1938, 1933, 1927, 1921, 1907, 1903
1612 DAHLIA AVE	2014, 2010, 2000, 1995, 1992, 1991, 1989, 1985, 1984, 1980, 1976, 1975, 1971, 1970, 1966, 1965, 1962, 1960, 1956, 1955, 1952, 1950, 1948, 1945, 1943, 1940, 1938, 1933, 1927, 1921, 1907, 1903
1612 DONAX AVE	2014, 2010, 2000, 1995, 1991, 1989, 1985, 1984, 1980, 1976, 1975, 1971, 1970, 1966, 1965, 1962, 1960, 1956, 1955, 1952, 1950, 1948, 1945, 1943, 1940, 1938, 1933, 1927, 1921, 1907, 1903
1612 ELM AVE	2014, 2010, 2006, 1995, 1992, 1991, 1989, 1985, 1984, 1980, 1976, 1975, 1971, 1970, 1966, 1965, 1962, 1960, 1956, 1955, 1952, 1950, 1948, 1945, 1943, 1940, 1938, 1933, 1927, 1921, 1907, 1903

FINDINGS

Address Researched	Address Not Identified in Research Source
1613 DONAX AVE	2014, 2010, 1995, 1991, 1989, 1985, 1984, 1980, 1976, 1975, 1971, 1970, 1966, 1965, 1962, 1960, 1956, 1955, 1952, 1950, 1948, 1945, 1943, 1940, 1938, 1933, 1927, 1921, 1907, 1903
1613 DONAX CT	2014, 2010, 2006, 2000, 1995, 1992, 1991, 1989, 1985, 1984, 1980, 1976, 1975, 1971, 1970, 1966, 1965, 1962, 1961, 1956, 1955, 1952, 1950, 1948, 1945, 1943, 1940, 1938, 1933, 1927, 1921, 1907, 1903
1614 DONAX AVE	2014, 2010, 1995, 1992, 1991, 1989, 1985, 1984, 1980, 1976, 1975, 1971, 1970, 1966, 1965, 1962, 1960, 1956, 1955, 1952, 1950, 1948, 1945, 1943, 1940, 1938, 1933, 1927, 1921, 1907, 1903
1614 ELM AVE	2014, 2010, 1995, 1992, 1991, 1989, 1985, 1984, 1980, 1976, 1975, 1971, 1970, 1966, 1965, 1962, 1961, 1960, 1956, 1955, 1952, 1950, 1948, 1945, 1943, 1940, 1938, 1933, 1927, 1921, 1907, 1903
1615 DAHLIA AVE	2014, 2010, 1995, 1992, 1991, 1985, 1984, 1980, 1976, 1975, 1971, 1970, 1966, 1965, 1962, 1960, 1956, 1955, 1952, 1950, 1948, 1945, 1943, 1940, 1938, 1933, 1927, 1921, 1907, 1903
1615 Dahlia Ave	2010, 2006, 2000, 1995, 1992, 1991, 1989, 1985, 1984, 1980, 1976, 1975, 1971, 1970, 1966, 1965, 1962, 1961, 1960, 1956, 1955, 1952, 1950, 1948, 1945, 1943, 1940, 1938, 1933, 1927, 1921, 1907, 1903
1615 DAHLIA WAY	2014, 2010, 2006, 2000, 1995, 1992, 1991, 1989, 1985, 1984, 1980, 1976, 1975, 1971, 1970, 1966, 1965, 1962, 1961, 1956, 1955, 1952, 1950, 1948, 1945, 1943, 1940, 1938, 1933, 1927, 1921, 1907, 1903
1615 DONAX AVE	2014, 2010, 2000, 1995, 1991, 1989, 1985, 1984, 1980, 1976, 1975, 1971, 1970, 1966, 1965, 1962, 1960, 1956, 1955, 1952, 1950, 1948, 1945, 1943, 1940, 1938, 1933, 1927, 1921, 1907, 1903
1615 ELM AVE	2014, 2010, 1995, 1992, 1991, 1989, 1985, 1984, 1980, 1976, 1975, 1971, 1970, 1966, 1965, 1962, 1960, 1956, 1955, 1952, 1950, 1948, 1945, 1943, 1940, 1938, 1933, 1927, 1921, 1907, 1903
1616 DAHLIA AVE	2014, 2010, 1995, 1991, 1985, 1984, 1980, 1976, 1975, 1971, 1970, 1966, 1965, 1962, 1960, 1956, 1955, 1952, 1950, 1948, 1945, 1943, 1940, 1938, 1933, 1927, 1921, 1907, 1903
1616 Dahlia Ave	2010, 2006, 2000, 1995, 1992, 1991, 1989, 1985, 1984, 1980, 1976, 1975, 1971, 1970, 1966, 1965, 1962, 1961, 1960, 1956, 1955, 1952, 1950, 1948, 1945, 1943, 1940, 1938, 1933, 1927, 1921, 1907, 1903
1616 DAHLIA WAY	2014, 2010, 2006, 2000, 1995, 1992, 1991, 1989, 1985, 1984, 1980, 1976, 1975, 1971, 1970, 1966, 1965, 1962, 1961, 1960, 1956, 1952, 1950, 1948, 1945, 1943, 1940, 1938, 1933, 1927, 1921, 1907, 1903
1616 DONAX AVE	2014, 2010, 2000, 1995, 1992, 1991, 1989, 1985, 1984, 1980, 1976, 1975, 1971, 1970, 1966, 1965, 1962, 1960, 1956, 1955, 1952, 1950, 1948, 1945, 1943, 1940, 1938, 1933, 1927, 1921, 1907, 1903
1616 DONAX CT	2014, 2010, 2006, 2000, 1995, 1992, 1991, 1989, 1985, 1984, 1980, 1976, 1975, 1971, 1970, 1966, 1965, 1962, 1961, 1956, 1952, 1950, 1948, 1945, 1943, 1940, 1938, 1933, 1927, 1921, 1907, 1903
1616 ELM AVE	2014, 2010, 1995, 1992, 1991, 1985, 1984, 1980, 1976, 1975, 1971, 1970, 1966, 1965, 1962, 1960, 1956, 1955, 1952, 1950, 1948, 1945, 1943, 1940, 1938, 1933, 1927, 1921, 1907, 1903
1617 DAHLIA AVE	2014, 2010, 1995, 1991, 1985, 1984, 1980, 1976, 1975, 1971, 1970, 1966, 1965, 1962, 1961, 1960, 1956, 1955, 1952, 1950, 1948, 1945, 1943, 1940, 1938, 1933, 1927, 1921, 1907, 1903
1618 DONAX AVE	2014, 2010, 2006, 2000, 1995, 1991, 1989, 1985, 1984, 1980, 1976, 1975, 1971, 1970, 1966, 1965, 1962, 1960, 1956, 1955, 1952, 1950, 1948, 1945, 1943, 1940, 1938, 1933, 1927, 1921, 1907, 1903

FINDINGS

Address Researched	Address Not Identified in Research Source
1618 ELM AVE	2014, 2010, 1995, 1992, 1991, 1989, 1985, 1984, 1980, 1976, 1975, 1971, 1970, 1966, 1965, 1962, 1960, 1956, 1955, 1952, 1950, 1948, 1945, 1943, 1940, 1938, 1933, 1927, 1921, 1907, 1903
1619 PALM AVE	2014, 2010, 2006, 1995, 1992, 1991, 1989, 1985, 1984, 1980, 1976, 1975, 1971, 1970, 1966, 1965, 1962, 1961, 1960, 1956, 1955, 1952, 1950, 1948, 1945, 1943, 1940, 1938, 1933, 1927, 1921, 1907, 1903
1620 ELM AVE	2014, 2010, 2006, 1995, 1992, 1991, 1989, 1985, 1984, 1980, 1976, 1975, 1971, 1970, 1966, 1965, 1962, 1961, 1960, 1956, 1955, 1952, 1950, 1948, 1945, 1943, 1940, 1938, 1933, 1927, 1921, 1907, 1903
1621 DONAX AVE	2014, 2010, 2000, 1995, 1992, 1991, 1989, 1985, 1984, 1980, 1976, 1975, 1971, 1970, 1966, 1965, 1962, 1960, 1956, 1955, 1952, 1950, 1948, 1945, 1943, 1940, 1938, 1933, 1927, 1921, 1907, 1903
1621 DONAX CT	2014, 2010, 2006, 2000, 1995, 1992, 1991, 1989, 1985, 1984, 1980, 1976, 1975, 1971, 1970, 1966, 1965, 1962, 1961, 1956, 1952, 1950, 1948, 1945, 1943, 1940, 1938, 1933, 1927, 1921, 1907, 1903
1622 DAHLIA AVE	2014, 2010, 1995, 1992, 1991, 1989, 1985, 1984, 1980, 1976, 1975, 1971, 1970, 1966, 1965, 1962, 1960, 1956, 1955, 1952, 1950, 1948, 1945, 1943, 1940, 1938, 1933, 1927, 1921, 1907, 1903
1622 DAHLIA WAY	2014, 2010, 2006, 2000, 1995, 1992, 1991, 1989, 1985, 1984, 1980, 1976, 1975, 1971, 1970, 1966, 1965, 1962, 1961, 1956, 1952, 1950, 1948, 1945, 1943, 1940, 1938, 1933, 1927, 1921, 1907, 1903
1622 ELM AVE	2014, 2010, 2000, 1995, 1992, 1991, 1989, 1985, 1984, 1980, 1976, 1975, 1971, 1970, 1966, 1965, 1962, 1961, 1960, 1956, 1955, 1952, 1950, 1948, 1945, 1943, 1940, 1938, 1933, 1927, 1921, 1907, 1903
1624 Dahlia Ave	2014, 2006, 2000, 1995, 1992, 1991, 1989, 1985, 1984, 1980, 1976, 1975, 1971, 1970, 1966, 1965, 1962, 1961, 1960, 1956, 1955, 1952, 1950, 1948, 1945, 1943, 1940, 1938, 1933, 1927, 1921, 1907, 1903
1624 DONAX AVE	2014, 2010, 1995, 1992, 1991, 1989, 1985, 1984, 1980, 1976, 1975, 1971, 1970, 1966, 1965, 1962, 1960, 1956, 1955, 1952, 1950, 1948, 1945, 1943, 1940, 1938, 1933, 1927, 1921, 1907, 1903
1624 ELM AVE	2014, 2010, 2000, 1995, 1991, 1985, 1984, 1980, 1976, 1975, 1971, 1970, 1966, 1965, 1962, 1961, 1960, 1956, 1955, 1952, 1950, 1948, 1945, 1943, 1940, 1938, 1933, 1927, 1921, 1907, 1903
1625 DAHLIA AVE	2014, 2010, 1995, 1991, 1985, 1984, 1980, 1976, 1975, 1971, 1970, 1966, 1965, 1962, 1960, 1956, 1955, 1952, 1950, 1948, 1945, 1943, 1940, 1938, 1933, 1927, 1921, 1907, 1903
1625 DAHLIA WAY	2014, 2010, 2006, 2000, 1995, 1992, 1991, 1989, 1985, 1984, 1980, 1976, 1975, 1971, 1970, 1966, 1965, 1962, 1961, 1956, 1952, 1950, 1948, 1945, 1943, 1940, 1938, 1933, 1927, 1921, 1907, 1903
1625 ELM AVE	2014, 2010, 2000, 1995, 1992, 1991, 1985, 1984, 1980, 1976, 1975, 1971, 1970, 1966, 1965, 1962, 1960, 1956, 1955, 1952, 1950, 1948, 1945, 1943, 1940, 1938, 1933, 1927, 1921, 1907, 1903
1626 DONAX AVE	2014, 2010, 1995, 1991, 1989, 1985, 1984, 1980, 1976, 1975, 1971, 1970, 1966, 1965, 1962, 1960, 1956, 1955, 1952, 1950, 1948, 1945, 1943, 1940, 1938, 1933, 1927, 1921, 1907, 1903
1626 ELM AVE	2014, 2010, 2000, 1995, 1992, 1991, 1985, 1984, 1980, 1976, 1975, 1971, 1970, 1966, 1965, 1962, 1961, 1960, 1956, 1955, 1952, 1950, 1948, 1945, 1943, 1940, 1938, 1933, 1927, 1921, 1907, 1903
1627 DONAX AVE	2014, 2010, 1995, 1992, 1991, 1989, 1985, 1984, 1980, 1976, 1975, 1971, 1970, 1966, 1965, 1962, 1961, 1960, 1956, 1955, 1952, 1950, 1948, 1945, 1943, 1940, 1938, 1933, 1927, 1921, 1907, 1903

FINDINGS

Address Researched	Address Not Identified in Research Source
1628 DAHLIA AVE	2014, 2010, 2000, 1995, 1992, 1991, 1989, 1985, 1984, 1980, 1976, 1975, 1971, 1970, 1966, 1965, 1962, 1960, 1956, 1955, 1952, 1950, 1948, 1945, 1943, 1940, 1938, 1933, 1927, 1921, 1907, 1903
1628 DAHLIA WAY	2014, 2010, 2006, 2000, 1995, 1992, 1991, 1989, 1985, 1984, 1980, 1976, 1975, 1971, 1970, 1966, 1965, 1962, 1961, 1956, 1955, 1952, 1950, 1948, 1945, 1943, 1940, 1938, 1933, 1927, 1921, 1907, 1903
1628 PALM AVE	2014, 2010, 1995, 1991, 1989, 1985, 1984, 1980, 1976, 1975, 1971, 1970, 1966, 1965, 1962, 1961, 1960, 1956, 1955, 1952, 1950, 1948, 1945, 1943, 1940, 1938, 1933, 1927, 1921, 1907, 1903
1628 Palm Ave	2006, 2000, 1995, 1992, 1991, 1989, 1985, 1984, 1980, 1976, 1975, 1971, 1970, 1966, 1965, 1962, 1961, 1960, 1956, 1955, 1952, 1950, 1948, 1945, 1943, 1940, 1938, 1933, 1927, 1921, 1907, 1903
1629 Donax Ave	2014, 2006, 2000, 1995, 1992, 1991, 1989, 1985, 1984, 1980, 1976, 1975, 1971, 1970, 1966, 1965, 1962, 1961, 1960, 1956, 1955, 1952, 1950, 1948, 1945, 1943, 1940, 1938, 1933, 1927, 1921, 1907, 1903
1629 DONAX AVE	2014, 2010, 1995, 1992, 1991, 1989, 1985, 1984, 1980, 1976, 1975, 1971, 1970, 1966, 1965, 1962, 1961, 1960, 1956, 1955, 1952, 1950, 1948, 1945, 1943, 1940, 1938, 1933, 1927, 1921, 1907, 1903
1630 DAHLIA AVE	2014, 2010, 1995, 1991, 1985, 1984, 1980, 1976, 1975, 1971, 1970, 1966, 1965, 1962, 1960, 1956, 1955, 1952, 1950, 1948, 1945, 1943, 1940, 1938, 1933, 1927, 1921, 1907, 1903
1630 DAHLIA WAY	2014, 2010, 2006, 2000, 1995, 1992, 1991, 1989, 1985, 1984, 1980, 1976, 1975, 1971, 1970, 1966, 1965, 1962, 1961, 1956, 1955, 1952, 1950, 1948, 1945, 1943, 1940, 1938, 1933, 1927, 1921, 1907, 1903
1630 ELM AVE	2014, 2010, 2000, 1995, 1992, 1991, 1989, 1985, 1984, 1980, 1976, 1975, 1971, 1970, 1966, 1965, 1962, 1960, 1956, 1955, 1952, 1950, 1948, 1945, 1943, 1940, 1938, 1933, 1927, 1921, 1907, 1903
1633 DAHLIA AVE	2014, 2010, 2000, 1995, 1992, 1991, 1985, 1984, 1980, 1976, 1975, 1971, 1970, 1966, 1965, 1962, 1960, 1956, 1955, 1952, 1950, 1948, 1945, 1943, 1940, 1938, 1933, 1927, 1921, 1907, 1903
1633 DAHLIA WAY	2014, 2010, 2006, 2000, 1995, 1992, 1991, 1989, 1985, 1984, 1980, 1976, 1975, 1971, 1970, 1966, 1965, 1962, 1961, 1956, 1952, 1950, 1948, 1945, 1943, 1940, 1938, 1933, 1927, 1921, 1907, 1903
1633 DONAX AVE	2014, 2010, 1995, 1992, 1991, 1989, 1985, 1984, 1980, 1976, 1975, 1971, 1970, 1966, 1965, 1962, 1960, 1956, 1955, 1952, 1950, 1948, 1945, 1943, 1940, 1938, 1933, 1927, 1921, 1907, 1903
1633 DONAX CT	2014, 2010, 2006, 2000, 1995, 1992, 1991, 1989, 1985, 1984, 1980, 1976, 1975, 1971, 1970, 1966, 1965, 1962, 1961, 1956, 1955, 1952, 1950, 1948, 1945, 1943, 1940, 1938, 1933, 1927, 1921, 1907, 1903
1634 ELM AVE	2014, 2010, 2006, 2000, 1995, 1992, 1991, 1985, 1984, 1980, 1976, 1975, 1971, 1970, 1966, 1965, 1962, 1961, 1960, 1956, 1955, 1952, 1950, 1948, 1945, 1943, 1940, 1938, 1933, 1927, 1921, 1907, 1903
1635 DAHLIA AVE	2014, 2010, 1995, 1991, 1985, 1984, 1980, 1976, 1975, 1971, 1970, 1966, 1965, 1962, 1961, 1960, 1956, 1955, 1952, 1950, 1948, 1945, 1943, 1940, 1938, 1933, 1927, 1921, 1907, 1903
1635 DONAX AVE	2014, 2010, 2006, 1995, 1992, 1991, 1989, 1985, 1984, 1980, 1976, 1975, 1971, 1970, 1966, 1965, 1962, 1960, 1956, 1955, 1952, 1950, 1948, 1945, 1943, 1940, 1938, 1933, 1927, 1921, 1907, 1903
1635 DONAX CT	2014, 2010, 2006, 2000, 1995, 1992, 1991, 1989, 1985, 1984, 1980, 1976, 1975, 1971, 1970, 1966, 1965, 1962, 1961, 1956, 1955, 1952, 1950, 1948, 1945, 1943, 1940, 1938, 1933, 1927, 1921, 1907, 1903

FINDINGS

Address Researched	Address Not Identified in Research Source
1635 ELM AVE	2014, 2010, 2000, 1995, 1992, 1991, 1985, 1984, 1980, 1976, 1975, 1971, 1970, 1966, 1965, 1962, 1960, 1956, 1955, 1952, 1950, 1948, 1945, 1943, 1940, 1938, 1933, 1927, 1921, 1907, 1903
1636 DONAX AVE	2014, 2010, 1995, 1992, 1991, 1989, 1985, 1984, 1980, 1976, 1975, 1971, 1970, 1966, 1965, 1962, 1960, 1956, 1955, 1952, 1950, 1948, 1945, 1943, 1940, 1938, 1933, 1927, 1921, 1907, 1903
1636 DONAX CT	2014, 2010, 2006, 2000, 1995, 1992, 1991, 1989, 1985, 1984, 1980, 1976, 1975, 1971, 1970, 1966, 1965, 1962, 1961, 1960, 1956, 1952, 1950, 1948, 1945, 1943, 1940, 1938, 1933, 1927, 1921, 1907, 1903
1636 ELM AVE	2014, 2010, 1995, 1992, 1991, 1989, 1985, 1984, 1980, 1976, 1975, 1971, 1970, 1966, 1965, 1962, 1961, 1960, 1956, 1955, 1952, 1950, 1948, 1945, 1943, 1940, 1938, 1933, 1927, 1921, 1907, 1903
1638 ELM AVE	2014, 2010, 2000, 1995, 1992, 1991, 1989, 1985, 1984, 1980, 1976, 1975, 1971, 1970, 1966, 1965, 1962, 1960, 1956, 1955, 1952, 1950, 1948, 1945, 1943, 1940, 1938, 1933, 1927, 1921, 1907, 1903
1639 ELM AVE	2014, 2010, 1995, 1991, 1989, 1985, 1984, 1980, 1976, 1975, 1971, 1970, 1966, 1965, 1962, 1961, 1960, 1956, 1955, 1952, 1950, 1948, 1945, 1943, 1940, 1938, 1933, 1927, 1921, 1907, 1903
1641 CYPRESS ST	2014, 2010, 2006, 1995, 1992, 1991, 1989, 1985, 1984, 1980, 1976, 1975, 1971, 1970, 1966, 1965, 1962, 1961, 1960, 1956, 1955, 1952, 1950, 1948, 1945, 1943, 1940, 1938, 1933, 1927, 1921, 1907, 1903
1641 DONAX AVE	2014, 2010, 1995, 1992, 1991, 1989, 1985, 1984, 1980, 1976, 1975, 1971, 1970, 1966, 1965, 1962, 1960, 1956, 1955, 1952, 1950, 1948, 1945, 1943, 1940, 1938, 1933, 1927, 1921, 1907, 1903
1641 ELM AVE	2014, 2010, 1995, 1991, 1985, 1984, 1980, 1976, 1975, 1971, 1970, 1966, 1965, 1962, 1960, 1956, 1955, 1952, 1950, 1948, 1945, 1943, 1940, 1938, 1933, 1927, 1921, 1907, 1903
1641 PALM AVE	2014, 2010, 2006, 1995, 1992, 1991, 1989, 1985, 1984, 1980, 1976, 1975, 1971, 1970, 1966, 1965, 1962, 1961, 1960, 1956, 1955, 1952, 1950, 1948, 1945, 1943, 1940, 1938, 1933, 1927, 1921, 1907, 1903
1642 DONAX AVE	2014, 2010, 2000, 1995, 1992, 1991, 1989, 1985, 1984, 1980, 1976, 1975, 1971, 1970, 1966, 1965, 1962, 1960, 1956, 1955, 1952, 1950, 1948, 1945, 1943, 1940, 1938, 1933, 1927, 1921, 1907, 1903
1642 DONAX CT	2014, 2010, 2006, 2000, 1995, 1992, 1991, 1989, 1985, 1984, 1980, 1976, 1975, 1971, 1970, 1966, 1965, 1962, 1961, 1956, 1952, 1950, 1948, 1945, 1943, 1940, 1938, 1933, 1927, 1921, 1907, 1903
1642 PALM AVE	2014, 2010, 2006, 1995, 1992, 1991, 1989, 1985, 1984, 1980, 1976, 1975, 1971, 1970, 1966, 1965, 1962, 1961, 1960, 1956, 1955, 1952, 1950, 1948, 1945, 1943, 1940, 1938, 1933, 1927, 1921, 1907, 1903
1643 DONAX AV 423 516!	2014, 2010, 2006, 2000, 1995, 1991, 1989, 1985, 1984, 1980, 1976, 1975, 1971, 1970, 1966, 1965, 1962, 1961, 1960, 1956, 1955, 1952, 1950, 1948, 1945, 1943, 1940, 1938, 1933, 1927, 1921, 1907, 1903
1643 DONAX AVE	2014, 2010, 2006, 1995, 1991, 1989, 1985, 1984, 1980, 1976, 1975, 1971, 1970, 1966, 1965, 1962, 1960, 1956, 1955, 1952, 1950, 1948, 1945, 1943, 1940, 1938, 1933, 1927, 1921, 1907, 1903
1643 DONAX CT	2014, 2010, 2006, 2000, 1995, 1992, 1991, 1989, 1985, 1984, 1980, 1976, 1975, 1971, 1970, 1966, 1965, 1962, 1961, 1956, 1952, 1950, 1948, 1945, 1943, 1940, 1938, 1933, 1927, 1921, 1907, 1903
1643 PALM AVE	2014, 2010, 2006, 1995, 1992, 1991, 1989, 1985, 1984, 1980, 1976, 1975, 1971, 1970, 1966, 1965, 1962, 1961, 1960, 1956, 1955, 1952, 1950, 1948, 1945, 1943, 1940, 1938, 1933, 1927, 1921, 1907, 1903

FINDINGS

Address Researched	Address Not Identified in Research Source
1644 ELM AVE	2014, 2010, 1995, 1992, 1991, 1985, 1984, 1980, 1976, 1975, 1971, 1970, 1966, 1965, 1962, 1960, 1956, 1955, 1952, 1950, 1948, 1945, 1943, 1940, 1938, 1933, 1927, 1921, 1907, 1903
1645 DAHLIA AVE	2014, 2010, 1995, 1992, 1991, 1985, 1984, 1980, 1976, 1975, 1971, 1970, 1966, 1965, 1962, 1961, 1960, 1956, 1955, 1952, 1950, 1948, 1945, 1943, 1940, 1938, 1933, 1927, 1921, 1907, 1903
1645 ELM AVE	2014, 2010, 1995, 1992, 1991, 1989, 1985, 1984, 1980, 1976, 1975, 1971, 1970, 1966, 1965, 1962, 1961, 1960, 1956, 1955, 1952, 1950, 1948, 1945, 1943, 1940, 1938, 1933, 1927, 1921, 1907, 1903
1646 DAHLIA AVE	2014, 2010, 1995, 1991, 1985, 1984, 1980, 1976, 1975, 1971, 1970, 1966, 1965, 1962, 1961, 1960, 1956, 1955, 1952, 1950, 1948, 1945, 1943, 1940, 1938, 1933, 1927, 1921, 1907, 1903
1646 ELM AVE	2014, 2010, 1995, 1991, 1985, 1984, 1980, 1976, 1975, 1971, 1970, 1966, 1965, 1962, 1960, 1956, 1955, 1952, 1950, 1948, 1945, 1943, 1940, 1938, 1933, 1927, 1921, 1907, 1903
1647 DAHLIA AVE	2014, 2010, 1995, 1992, 1991, 1989, 1985, 1984, 1980, 1976, 1975, 1971, 1970, 1966, 1965, 1962, 1961, 1960, 1956, 1955, 1952, 1950, 1948, 1945, 1943, 1940, 1938, 1933, 1927, 1921, 1907, 1903
1647 PALM AVE	2014, 2010, 1995, 1991, 1989, 1985, 1984, 1980, 1976, 1975, 1971, 1970, 1966, 1965, 1962, 1961, 1960, 1956, 1955, 1952, 1950, 1948, 1945, 1943, 1940, 1938, 1933, 1927, 1921, 1907, 1903
1647 Palm Ave	2010, 2006, 2000, 1995, 1992, 1991, 1989, 1985, 1984, 1980, 1976, 1975, 1971, 1970, 1966, 1965, 1962, 1961, 1960, 1956, 1955, 1952, 1950, 1948, 1945, 1943, 1940, 1938, 1933, 1927, 1921, 1907, 1903
1648 ELM AVE	2014, 2010, 1995, 1991, 1985, 1984, 1980, 1976, 1975, 1971, 1970, 1966, 1965, 1962, 1960, 1956, 1955, 1952, 1950, 1948, 1945, 1943, 1940, 1938, 1933, 1927, 1921, 1907, 1903
1651 DAHLIA AVE	2014, 2010, 2006, 1995, 1991, 1985, 1984, 1980, 1976, 1975, 1971, 1970, 1966, 1965, 1962, 1961, 1960, 1956, 1955, 1952, 1950, 1948, 1945, 1943, 1940, 1938, 1933, 1927, 1921, 1907, 1903
1651 DONAX AVE	2014, 2010, 1995, 1992, 1991, 1989, 1985, 1984, 1980, 1976, 1975, 1971, 1970, 1966, 1965, 1962, 1960, 1956, 1955, 1952, 1950, 1948, 1945, 1943, 1940, 1938, 1933, 1927, 1921, 1907, 1903
1651 DONAX CT	2014, 2010, 2006, 2000, 1995, 1992, 1991, 1989, 1985, 1984, 1980, 1976, 1975, 1971, 1970, 1966, 1965, 1962, 1961, 1960, 1956, 1952, 1950, 1948, 1945, 1943, 1940, 1938, 1933, 1927, 1921, 1907, 1903
1651 ELM AVE	2014, 2010, 1995, 1992, 1991, 1989, 1985, 1984, 1980, 1976, 1975, 1971, 1970, 1966, 1965, 1962, 1960, 1956, 1955, 1952, 1950, 1948, 1945, 1943, 1940, 1938, 1933, 1927, 1921, 1907, 1903
1651 PALM AVE	2014, 2010, 1995, 1992, 1991, 1985, 1984, 1980, 1976, 1975, 1971, 1970, 1966, 1965, 1962, 1961, 1960, 1956, 1955, 1952, 1950, 1948, 1945, 1943, 1940, 1938, 1933, 1927, 1921, 1907, 1903
1651 Palm Ave	2014, 2006, 2000, 1995, 1992, 1991, 1989, 1985, 1984, 1980, 1976, 1975, 1971, 1970, 1966, 1965, 1962, 1961, 1960, 1956, 1955, 1952, 1950, 1948, 1945, 1943, 1940, 1938, 1933, 1927, 1921, 1907, 1903
1652 ELM AVE	2014, 2010, 2006, 1995, 1992, 1991, 1985, 1984, 1980, 1976, 1975, 1971, 1970, 1966, 1965, 1962, 1960, 1956, 1955, 1952, 1950, 1948, 1945, 1943, 1940, 1938, 1933, 1927, 1921, 1907, 1903
1653 PALM AVE	2014, 2010, 1995, 1991, 1989, 1985, 1984, 1980, 1976, 1975, 1971, 1970, 1966, 1965, 1962, 1961, 1960, 1956, 1955, 1952, 1950, 1948, 1945, 1943, 1940, 1938, 1933, 1927, 1921, 1907, 1903

FINDINGS

Address Researched	Address Not Identified in Research Source
1654 DAHLIA AVE	2014, 2010, 1995, 1991, 1985, 1984, 1980, 1976, 1975, 1971, 1970, 1966, 1965, 1962, 1960, 1956, 1955, 1952, 1950, 1948, 1945, 1943, 1940, 1938, 1933, 1927, 1921, 1907, 1903
1654 DAHLIA WAY	2014, 2010, 2006, 2000, 1995, 1992, 1991, 1989, 1985, 1984, 1980, 1976, 1975, 1971, 1970, 1966, 1965, 1962, 1961, 1960, 1956, 1952, 1950, 1948, 1945, 1943, 1940, 1938, 1933, 1927, 1921, 1907, 1903
1654 DONAX AVE	2014, 2010, 1995, 1991, 1989, 1985, 1984, 1980, 1976, 1975, 1971, 1970, 1966, 1965, 1962, 1960, 1956, 1955, 1952, 1950, 1948, 1945, 1943, 1940, 1938, 1933, 1927, 1921, 1907, 1903
1654 DONAX CT	2014, 2010, 2006, 2000, 1995, 1992, 1991, 1989, 1985, 1984, 1980, 1976, 1975, 1971, 1970, 1966, 1965, 1962, 1961, 1956, 1952, 1950, 1948, 1945, 1943, 1940, 1938, 1933, 1927, 1921, 1907, 1903
1654 ELM AVE	2014, 2010, 1995, 1991, 1989, 1985, 1984, 1980, 1976, 1975, 1971, 1970, 1966, 1965, 1962, 1960, 1956, 1955, 1952, 1950, 1948, 1945, 1943, 1940, 1938, 1933, 1927, 1921, 1907, 1903
1655 Dahlia Ave	2006, 2000, 1995, 1992, 1991, 1989, 1985, 1984, 1980, 1976, 1975, 1971, 1970, 1966, 1965, 1962, 1961, 1960, 1956, 1955, 1952, 1950, 1948, 1945, 1943, 1940, 1938, 1933, 1927, 1921, 1907, 1903
1655 DONAX AVE	2014, 2010, 1995, 1992, 1991, 1989, 1985, 1984, 1980, 1976, 1975, 1971, 1970, 1966, 1965, 1962, 1961, 1960, 1956, 1955, 1952, 1950, 1948, 1945, 1943, 1940, 1938, 1933, 1927, 1921, 1907, 1903
1659 DONAX AVE	2014, 2010, 1995, 1991, 1989, 1985, 1984, 1980, 1976, 1975, 1971, 1970, 1966, 1965, 1962, 1960, 1956, 1955, 1952, 1950, 1948, 1945, 1943, 1940, 1938, 1933, 1927, 1921, 1907, 1903
1659 DONAX CT	2014, 2010, 2006, 2000, 1995, 1992, 1991, 1989, 1985, 1984, 1980, 1976, 1975, 1971, 1970, 1966, 1965, 1962, 1961, 1956, 1952, 1950, 1948, 1945, 1943, 1940, 1938, 1933, 1927, 1921, 1907, 1903
1659 ELM AVE	2014, 2010, 1995, 1991, 1985, 1984, 1980, 1976, 1975, 1971, 1970, 1966, 1965, 1962, 1960, 1956, 1955, 1952, 1950, 1948, 1945, 1943, 1940, 1938, 1933, 1927, 1921, 1907, 1903
1659 PALM AVE	2014, 2010, 1995, 1991, 1989, 1985, 1984, 1980, 1976, 1975, 1971, 1970, 1966, 1965, 1962, 1961, 1960, 1956, 1955, 1952, 1950, 1948, 1945, 1943, 1940, 1938, 1933, 1927, 1921, 1907, 1903
1659 Palm Ave	2010, 2006, 2000, 1995, 1992, 1991, 1989, 1985, 1984, 1980, 1976, 1975, 1971, 1970, 1966, 1965, 1962, 1961, 1960, 1956, 1955, 1952, 1950, 1948, 1945, 1943, 1940, 1938, 1933, 1927, 1921, 1907, 1903
1660 ELM AVE	2014, 2010, 1995, 1991, 1985, 1984, 1980, 1976, 1975, 1971, 1970, 1966, 1965, 1962, 1961, 1960, 1956, 1955, 1952, 1950, 1948, 1945, 1943, 1940, 1938, 1933, 1927, 1921, 1907, 1903
1662 DAHLIA AVE	2014, 2010, 1995, 1992, 1991, 1989, 1985, 1984, 1980, 1976, 1975, 1971, 1970, 1966, 1965, 1962, 1960, 1956, 1955, 1952, 1950, 1948, 1945, 1943, 1940, 1938, 1933, 1927, 1921, 1907, 1903
1662 Dahlia Ave	2014, 2006, 2000, 1995, 1992, 1991, 1989, 1985, 1984, 1980, 1976, 1975, 1971, 1970, 1966, 1965, 1962, 1961, 1960, 1956, 1955, 1952, 1950, 1948, 1945, 1943, 1940, 1938, 1933, 1927, 1921, 1907, 1903
1662 DAHLIA WAY	2014, 2010, 2006, 2000, 1995, 1992, 1991, 1989, 1985, 1984, 1980, 1976, 1975, 1971, 1970, 1966, 1965, 1962, 1961, 1956, 1952, 1950, 1948, 1945, 1943, 1940, 1938, 1933, 1927, 1921, 1907, 1903
1662 DONAX AVE	2014, 2010, 1995, 1992, 1991, 1989, 1985, 1984, 1980, 1976, 1975, 1971, 1970, 1966, 1965, 1962, 1960, 1956, 1955, 1952, 1950, 1948, 1945, 1943, 1940, 1938, 1933, 1927, 1921, 1907, 1903

FINDINGS

Address Researched	Address Not Identified in Research Source
1662 ELM AVE	2014, 2010, 2006, 2000, 1995, 1992, 1991, 1989, 1985, 1984, 1980, 1976, 1975, 1971, 1970, 1966, 1965, 1962, 1960, 1956, 1955, 1952, 1950, 1948, 1945, 1943, 1940, 1938, 1933, 1927, 1921, 1907, 1903
1663 DAHLIA AVE	2014, 2010, 1995, 1991, 1985, 1984, 1980, 1976, 1975, 1971, 1970, 1966, 1965, 1962, 1960, 1956, 1955, 1952, 1950, 1948, 1945, 1943, 1940, 1938, 1933, 1927, 1921, 1907, 1903
1663 Dahlia Ave	2006, 2000, 1995, 1992, 1991, 1989, 1985, 1984, 1980, 1976, 1975, 1971, 1970, 1966, 1965, 1962, 1961, 1960, 1956, 1955, 1952, 1950, 1948, 1945, 1943, 1940, 1938, 1933, 1927, 1921, 1907, 1903
1663 DAHLIA WAY	2014, 2010, 2006, 2000, 1995, 1992, 1991, 1989, 1985, 1984, 1980, 1976, 1975, 1971, 1970, 1966, 1965, 1962, 1961, 1956, 1952, 1950, 1948, 1945, 1943, 1940, 1938, 1933, 1927, 1921, 1907, 1903
1663 ELM AVE	2014, 2010, 1995, 1992, 1991, 1989, 1985, 1984, 1980, 1976, 1975, 1971, 1970, 1966, 1965, 1962, 1960, 1956, 1955, 1952, 1950, 1948, 1945, 1943, 1940, 1938, 1933, 1927, 1921, 1907, 1903
1664 DONAX AVE	2014, 2010, 1995, 1991, 1989, 1985, 1984, 1980, 1976, 1975, 1971, 1970, 1966, 1965, 1962, 1960, 1956, 1955, 1952, 1950, 1948, 1945, 1943, 1940, 1938, 1933, 1927, 1921, 1907, 1903
1664 DONAX CT	2014, 2010, 2006, 2000, 1995, 1992, 1991, 1989, 1985, 1984, 1980, 1976, 1975, 1971, 1970, 1966, 1965, 1962, 1961, 1956, 1955, 1952, 1950, 1948, 1945, 1943, 1940, 1938, 1933, 1927, 1921, 1907, 1903
1665 DAHLIA AVE	2014, 2010, 1995, 1991, 1985, 1984, 1980, 1976, 1975, 1971, 1970, 1966, 1965, 1962, 1960, 1956, 1955, 1952, 1950, 1948, 1945, 1943, 1940, 1938, 1933, 1927, 1921, 1907, 1903
1665 ELM AVE	2014, 2010, 1995, 1991, 1985, 1984, 1980, 1976, 1975, 1971, 1970, 1966, 1965, 1962, 1960, 1956, 1955, 1952, 1950, 1948, 1945, 1943, 1940, 1938, 1933, 1927, 1921, 1907, 1903
1669 PALM AVE	2014, 2010, 1995, 1991, 1985, 1984, 1980, 1976, 1975, 1971, 1970, 1966, 1965, 1962, 1961, 1960, 1956, 1955, 1952, 1950, 1948, 1945, 1943, 1940, 1938, 1933, 1927, 1921, 1907, 1903
1669 Palm Ave	2006, 2000, 1995, 1992, 1991, 1989, 1985, 1984, 1980, 1976, 1975, 1971, 1970, 1966, 1965, 1962, 1961, 1960, 1956, 1955, 1952, 1950, 1948, 1945, 1943, 1940, 1938, 1933, 1927, 1921, 1907, 1903
1670 DAHLIA AVE	2014, 2010, 1995, 1992, 1985, 1984, 1980, 1976, 1975, 1971, 1970, 1966, 1965, 1962, 1960, 1956, 1955, 1952, 1950, 1948, 1945, 1943, 1940, 1938, 1933, 1927, 1921, 1907, 1903
1670 DAHLIA WAY	2014, 2010, 2006, 2000, 1995, 1991, 1989, 1985, 1984, 1980, 1976, 1975, 1971, 1970, 1966, 1965, 1962, 1961, 1956, 1952, 1950, 1948, 1945, 1943, 1940, 1938, 1933, 1927, 1921, 1907, 1903
1670 Donax Ave	2014, 2006, 2000, 1995, 1992, 1991, 1989, 1985, 1984, 1980, 1976, 1975, 1971, 1970, 1966, 1965, 1962, 1961, 1960, 1956, 1955, 1952, 1950, 1948, 1945, 1943, 1940, 1938, 1933, 1927, 1921, 1907, 1903
1670 ELM AVE	2014, 2010, 1995, 1992, 1991, 1989, 1985, 1984, 1980, 1976, 1975, 1971, 1970, 1966, 1965, 1962, 1960, 1956, 1955, 1952, 1950, 1948, 1945, 1943, 1940, 1938, 1933, 1927, 1921, 1907, 1903
1671 DAHLIA AVE	2014, 2010, 1995, 1992, 1991, 1985, 1984, 1980, 1976, 1975, 1971, 1970, 1966, 1965, 1962, 1960, 1956, 1955, 1952, 1950, 1948, 1945, 1943, 1940, 1938, 1933, 1927, 1921, 1907, 1903
1671 Dahlia Ave	2014, 2006, 2000, 1995, 1992, 1991, 1989, 1985, 1984, 1980, 1976, 1975, 1971, 1970, 1966, 1965, 1962, 1961, 1960, 1956, 1955, 1952, 1950, 1948, 1945, 1943, 1940, 1938, 1933, 1927, 1921, 1907, 1903

FINDINGS

Address Researched	Address Not Identified in Research Source
1671 DAHLIA WAY	2014, 2010, 2006, 2000, 1995, 1992, 1991, 1989, 1985, 1984, 1980, 1976, 1975, 1971, 1970, 1966, 1965, 1962, 1961, 1960, 1956, 1952, 1950, 1948, 1945, 1943, 1940, 1938, 1933, 1927, 1921, 1907, 1903
1671 DONAX AVE	2014, 2010, 1995, 1991, 1989, 1985, 1984, 1980, 1976, 1975, 1971, 1970, 1966, 1965, 1962, 1960, 1956, 1955, 1952, 1950, 1948, 1945, 1943, 1940, 1938, 1933, 1927, 1921, 1907, 1903
1671 DONAX CT	2014, 2010, 2006, 2000, 1995, 1992, 1991, 1989, 1985, 1984, 1980, 1976, 1975, 1971, 1970, 1966, 1965, 1962, 1961, 1956, 1952, 1950, 1948, 1945, 1943, 1940, 1938, 1933, 1927, 1921, 1907, 1903
1671 PALM AVE	2014, 2010, 1995, 1991, 1985, 1984, 1980, 1976, 1975, 1971, 1970, 1966, 1965, 1962, 1961, 1960, 1956, 1955, 1952, 1950, 1948, 1945, 1943, 1940, 1938, 1933, 1927, 1921, 1907, 1903
1671 Palm Ave	2014, 2006, 2000, 1995, 1992, 1991, 1989, 1985, 1984, 1980, 1976, 1975, 1971, 1970, 1966, 1965, 1962, 1961, 1960, 1956, 1955, 1952, 1950, 1948, 1945, 1943, 1940, 1938, 1933, 1927, 1921, 1907, 1903
1672 DONAX AVE	2014, 2010, 1995, 1992, 1991, 1989, 1985, 1984, 1980, 1976, 1975, 1971, 1970, 1966, 1965, 1962, 1960, 1956, 1955, 1952, 1950, 1948, 1945, 1943, 1940, 1938, 1933, 1927, 1921, 1907, 1903
1672 DONAX CT	2014, 2010, 2006, 2000, 1995, 1992, 1991, 1989, 1985, 1984, 1980, 1976, 1975, 1971, 1970, 1966, 1965, 1962, 1961, 1956, 1952, 1950, 1948, 1945, 1943, 1940, 1938, 1933, 1927, 1921, 1907, 1903
1672 ELM AVE	2014, 2010, 1995, 1992, 1991, 1985, 1984, 1980, 1976, 1975, 1971, 1970, 1966, 1965, 1962, 1961, 1960, 1956, 1955, 1952, 1950, 1948, 1945, 1943, 1940, 1938, 1933, 1927, 1921, 1907, 1903
1673 DONAX AVE	2014, 2010, 1995, 1991, 1989, 1985, 1984, 1980, 1976, 1975, 1971, 1970, 1966, 1965, 1962, 1961, 1960, 1956, 1955, 1952, 1950, 1948, 1945, 1943, 1940, 1938, 1933, 1927, 1921, 1907, 1903
1674 ELM AVE	2014, 2010, 2006, 2000, 1995, 1991, 1985, 1984, 1980, 1976, 1975, 1971, 1970, 1966, 1965, 1962, 1961, 1960, 1956, 1955, 1952, 1950, 1948, 1945, 1943, 1940, 1938, 1933, 1927, 1921, 1907, 1903
1674 PALM AVE	2014, 2010, 1995, 1991, 1985, 1984, 1980, 1976, 1975, 1971, 1970, 1966, 1965, 1962, 1961, 1960, 1956, 1955, 1952, 1950, 1948, 1945, 1943, 1940, 1938, 1933, 1927, 1921, 1907, 1903
1674 Palm Ave	2006, 2000, 1995, 1992, 1991, 1989, 1985, 1984, 1980, 1976, 1975, 1971, 1970, 1966, 1965, 1962, 1961, 1960, 1956, 1955, 1952, 1950, 1948, 1945, 1943, 1940, 1938, 1933, 1927, 1921, 1907, 1903
1674 PALN AVE	2014, 2010, 2006, 2000, 1995, 1991, 1989, 1985, 1984, 1980, 1976, 1975, 1971, 1970, 1966, 1965, 1962, 1961, 1960, 1956, 1955, 1952, 1950, 1948, 1945, 1943, 1940, 1938, 1933, 1927, 1921, 1907, 1903
1675 ELM AVE	2014, 2010, 2000, 1995, 1991, 1985, 1984, 1980, 1976, 1975, 1971, 1970, 1966, 1965, 1962, 1961, 1960, 1956, 1955, 1952, 1950, 1948, 1945, 1943, 1940, 1938, 1933, 1927, 1921, 1907, 1903
1676 ELM AVE	2014, 2010, 1995, 1992, 1991, 1989, 1985, 1984, 1980, 1976, 1975, 1971, 1970, 1966, 1965, 1962, 1961, 1960, 1956, 1955, 1952, 1950, 1948, 1945, 1943, 1940, 1938, 1933, 1927, 1921, 1907, 1903
1676 PALM AVE	2014, 2010, 1995, 1991, 1985, 1984, 1980, 1976, 1975, 1971, 1970, 1966, 1965, 1962, 1961, 1960, 1956, 1955, 1952, 1950, 1948, 1945, 1943, 1940, 1938, 1933, 1927, 1921, 1907, 1903
1676 Palm Ave	2006, 2000, 1995, 1992, 1991, 1989, 1985, 1984, 1980, 1976, 1975, 1971, 1970, 1966, 1965, 1962, 1961, 1960, 1956, 1955, 1952, 1950, 1948, 1945, 1943, 1940, 1938, 1933, 1927, 1921, 1907, 1903

FINDINGS

Address Researched	Address Not Identified in Research Source
1677 DONAX AVE	2014, 2010, 2000, 1995, 1992, 1991, 1989, 1985, 1984, 1980, 1976, 1975, 1971, 1970, 1966, 1965, 1962, 1960, 1956, 1955, 1952, 1950, 1948, 1945, 1943, 1940, 1938, 1933, 1927, 1921, 1907, 1903
1677 ELM AVE	2014, 2010, 2006, 1995, 1992, 1991, 1989, 1985, 1984, 1980, 1976, 1975, 1971, 1970, 1966, 1965, 1962, 1961, 1960, 1956, 1955, 1952, 1950, 1948, 1945, 1943, 1940, 1938, 1933, 1927, 1921, 1907, 1903
1678 DAHLIA AVE	2014, 2010, 1995, 1992, 1991, 1989, 1985, 1984, 1980, 1976, 1975, 1971, 1970, 1966, 1965, 1962, 1960, 1956, 1955, 1952, 1950, 1948, 1945, 1943, 1940, 1938, 1933, 1927, 1921, 1907, 1903
1678 DONAX AVE	2014, 2010, 1995, 1992, 1991, 1989, 1985, 1984, 1980, 1976, 1975, 1971, 1970, 1966, 1965, 1962, 1961, 1960, 1956, 1955, 1952, 1950, 1948, 1945, 1943, 1940, 1938, 1933, 1927, 1921, 1907, 1903
1678 ELM AVE	2014, 2010, 1995, 1991, 1985, 1984, 1980, 1976, 1975, 1971, 1970, 1966, 1965, 1962, 1960, 1956, 1955, 1952, 1950, 1948, 1945, 1943, 1940, 1938, 1933, 1927, 1921, 1907, 1903
1679 DONAX AVE	2014, 2010, 1995, 1992, 1991, 1989, 1985, 1984, 1980, 1976, 1975, 1971, 1970, 1966, 1965, 1962, 1960, 1956, 1955, 1952, 1950, 1948, 1945, 1943, 1940, 1938, 1933, 1927, 1921, 1907, 1903
1679 DONAX CT	2014, 2010, 2006, 2000, 1995, 1992, 1991, 1989, 1985, 1984, 1980, 1976, 1975, 1971, 1970, 1966, 1965, 1962, 1961, 1956, 1955, 1952, 1950, 1948, 1945, 1943, 1940, 1938, 1933, 1927, 1921, 1907, 1903
1679 PALM AVE	2014, 2010, 2006, 1995, 1992, 1991, 1985, 1984, 1980, 1976, 1975, 1971, 1970, 1966, 1965, 1962, 1961, 1960, 1956, 1955, 1952, 1950, 1948, 1945, 1943, 1940, 1938, 1933, 1927, 1921, 1907, 1903
1680 DONAX AVE	2014, 2010, 1995, 1991, 1989, 1985, 1984, 1980, 1976, 1975, 1971, 1970, 1966, 1965, 1962, 1960, 1956, 1955, 1952, 1950, 1948, 1945, 1943, 1940, 1938, 1933, 1927, 1921, 1907, 1903
1680 Donax Ave	2014, 2006, 2000, 1995, 1992, 1991, 1989, 1985, 1984, 1980, 1976, 1975, 1971, 1970, 1966, 1965, 1962, 1961, 1960, 1956, 1955, 1952, 1950, 1948, 1945, 1943, 1940, 1938, 1933, 1927, 1921, 1907, 1903
1680 DONAX CT	2014, 2010, 2006, 2000, 1995, 1992, 1991, 1989, 1985, 1984, 1980, 1976, 1975, 1971, 1970, 1966, 1965, 1962, 1961, 1956, 1952, 1950, 1948, 1945, 1943, 1940, 1938, 1933, 1927, 1921, 1907, 1903
1680 ELM AVE	2014, 2010, 1995, 1992, 1991, 1989, 1985, 1984, 1980, 1976, 1975, 1971, 1970, 1966, 1965, 1962, 1960, 1956, 1955, 1952, 1950, 1948, 1945, 1943, 1940, 1938, 1933, 1927, 1921, 1907, 1903
1681 DAHLIA AVE	2014, 2010, 1995, 1991, 1985, 1984, 1980, 1976, 1975, 1971, 1970, 1966, 1965, 1962, 1960, 1956, 1955, 1952, 1950, 1948, 1945, 1943, 1940, 1938, 1933, 1927, 1921, 1907, 1903
1681 Dahlia Ave	2010, 2006, 2000, 1995, 1992, 1991, 1989, 1985, 1984, 1980, 1976, 1975, 1971, 1970, 1966, 1965, 1962, 1961, 1960, 1956, 1955, 1952, 1950, 1948, 1945, 1943, 1940, 1938, 1933, 1927, 1921, 1907, 1903
1681 DAHLIA WAY	2014, 2010, 2006, 2000, 1995, 1992, 1991, 1989, 1985, 1984, 1980, 1976, 1975, 1971, 1970, 1966, 1965, 1962, 1961, 1956, 1952, 1950, 1948, 1945, 1943, 1940, 1938, 1933, 1927, 1921, 1907, 1903
1682 DAHLIA AVE	2014, 2010, 2006, 2000, 1995, 1992, 1991, 1989, 1985, 1984, 1980, 1976, 1975, 1971, 1970, 1966, 1965, 1962, 1960, 1956, 1955, 1952, 1950, 1948, 1945, 1943, 1940, 1938, 1933, 1927, 1921, 1907, 1903
1682 ELM AVE	2014, 2010, 1995, 1992, 1991, 1989, 1985, 1984, 1980, 1976, 1975, 1971, 1970, 1966, 1965, 1962, 1961, 1960, 1956, 1955, 1952, 1950, 1948, 1945, 1943, 1940, 1938, 1933, 1927, 1921, 1907, 1903

FINDINGS

Address Researched	Address Not Identified in Research Source
1683 DONAX AVE	2014, 2010, 1995, 1991, 1989, 1985, 1984, 1980, 1976, 1975, 1971, 1970, 1966, 1965, 1962, 1960, 1956, 1955, 1952, 1950, 1948, 1945, 1943, 1940, 1938, 1933, 1927, 1921, 1907, 1903
1683 DONAX CT	2014, 2010, 2006, 2000, 1995, 1992, 1991, 1989, 1985, 1984, 1980, 1976, 1975, 1971, 1970, 1966, 1965, 1962, 1961, 1960, 1956, 1952, 1950, 1948, 1945, 1943, 1940, 1938, 1933, 1927, 1921, 1907, 1903
1684 ELM AVE	2014, 2010, 2006, 2000, 1995, 1992, 1991, 1985, 1984, 1980, 1976, 1975, 1971, 1970, 1966, 1965, 1962, 1961, 1960, 1956, 1955, 1952, 1950, 1948, 1945, 1943, 1940, 1938, 1933, 1927, 1921, 1907, 1903
1685 DONAX AVE	2014, 2010, 1995, 1992, 1991, 1989, 1985, 1984, 1980, 1976, 1975, 1971, 1970, 1966, 1965, 1962, 1961, 1960, 1956, 1955, 1952, 1950, 1948, 1945, 1943, 1940, 1938, 1933, 1927, 1921, 1907, 1903
1697 DONAX AVE	2014, 2010, 1995, 1992, 1991, 1989, 1985, 1984, 1980, 1976, 1975, 1971, 1970, 1966, 1965, 1962, 1960, 1956, 1955, 1952, 1950, 1948, 1945, 1943, 1940, 1938, 1933, 1927, 1921, 1907, 1903
1697 DONAX CT	2014, 2010, 2006, 2000, 1995, 1992, 1991, 1989, 1985, 1984, 1980, 1976, 1975, 1971, 1970, 1966, 1965, 1962, 1961, 1956, 1952, 1950, 1948, 1945, 1943, 1940, 1938, 1933, 1927, 1921, 1907, 1903
1703 DONAX AVE	2014, 2010, 1995, 1991, 1989, 1985, 1984, 1980, 1976, 1975, 1971, 1970, 1966, 1965, 1962, 1960, 1956, 1955, 1952, 1950, 1948, 1945, 1943, 1940, 1938, 1933, 1927, 1921, 1907, 1903
1705 ELM AVE	2014, 2010, 2006, 1995, 1992, 1991, 1989, 1985, 1984, 1980, 1976, 1975, 1971, 1970, 1966, 1965, 1962, 1960, 1956, 1955, 1952, 1950, 1948, 1945, 1943, 1940, 1938, 1933, 1927, 1921, 1907, 1903
1705 PALM AVE	2014, 2010, 1995, 1991, 1985, 1984, 1980, 1976, 1975, 1971, 1970, 1966, 1965, 1962, 1961, 1960, 1956, 1955, 1952, 1950, 1948, 1945, 1943, 1940, 1938, 1933, 1927, 1921, 1907, 1903
1708 DONAX AVE	2014, 2010, 1995, 1991, 1989, 1985, 1984, 1980, 1976, 1975, 1971, 1970, 1966, 1965, 1962, 1960, 1956, 1955, 1952, 1950, 1948, 1945, 1943, 1940, 1938, 1933, 1927, 1921, 1907, 1903
1708 DONAX CT	2014, 2010, 2006, 2000, 1995, 1992, 1991, 1989, 1985, 1984, 1980, 1976, 1975, 1971, 1970, 1966, 1965, 1962, 1961, 1956, 1952, 1950, 1948, 1945, 1943, 1940, 1938, 1933, 1927, 1921, 1907, 1903
1710 ELM AVE	2014, 2010, 1995, 1992, 1991, 1989, 1985, 1984, 1980, 1976, 1975, 1971, 1970, 1966, 1965, 1962, 1960, 1956, 1955, 1952, 1950, 1948, 1945, 1943, 1940, 1938, 1933, 1927, 1921, 1907, 1903
1711 DONAX AVE	2014, 2010, 1995, 1991, 1989, 1985, 1984, 1980, 1976, 1975, 1971, 1970, 1966, 1965, 1962, 1960, 1956, 1955, 1952, 1950, 1948, 1945, 1943, 1940, 1938, 1933, 1927, 1921, 1907, 1903
1711 DONAX CT	2014, 2010, 2006, 2000, 1995, 1992, 1991, 1989, 1985, 1984, 1980, 1976, 1975, 1971, 1970, 1966, 1965, 1962, 1961, 1960, 1956, 1952, 1950, 1948, 1945, 1943, 1940, 1938, 1933, 1927, 1921, 1907, 1903
1712 ELM AVE	2014, 2010, 2000, 1995, 1992, 1991, 1989, 1985, 1984, 1980, 1976, 1975, 1971, 1970, 1966, 1965, 1962, 1961, 1960, 1956, 1955, 1952, 1950, 1948, 1945, 1943, 1940, 1938, 1933, 1927, 1921, 1907, 1903
1713 DONAX AVE	2014, 2010, 1995, 1992, 1991, 1989, 1985, 1984, 1980, 1976, 1975, 1971, 1970, 1966, 1965, 1962, 1960, 1956, 1955, 1952, 1950, 1948, 1945, 1943, 1940, 1938, 1933, 1927, 1921, 1907, 1903
1713 DONAX CT	2014, 2010, 2006, 2000, 1995, 1992, 1991, 1989, 1985, 1984, 1980, 1976, 1975, 1971, 1970, 1966, 1965, 1962, 1961, 1956, 1955, 1952, 1950, 1948, 1945, 1943, 1940, 1938, 1933, 1927, 1921, 1907, 1903

FINDINGS

Address Researched	Address Not Identified in Research Source
1713 ELM AVE	2014, 2010, 1995, 1992, 1991, 1989, 1985, 1984, 1980, 1976, 1975, 1971, 1970, 1966, 1965, 1962, 1961, 1960, 1956, 1955, 1952, 1950, 1948, 1945, 1943, 1940, 1938, 1933, 1927, 1921, 1907, 1903
1714 DONAX AVE	2014, 2010, 1995, 1992, 1991, 1989, 1985, 1984, 1980, 1976, 1975, 1971, 1970, 1966, 1965, 1962, 1960, 1956, 1955, 1952, 1950, 1948, 1945, 1943, 1940, 1938, 1933, 1927, 1921, 1907, 1903
1714 Donax Ave	2006, 2000, 1995, 1992, 1991, 1989, 1985, 1984, 1980, 1976, 1975, 1971, 1970, 1966, 1965, 1962, 1961, 1960, 1956, 1955, 1952, 1950, 1948, 1945, 1943, 1940, 1938, 1933, 1927, 1921, 1907, 1903
1714 DONAX CT	2014, 2010, 2006, 2000, 1995, 1992, 1991, 1989, 1985, 1984, 1980, 1976, 1975, 1971, 1970, 1966, 1965, 1962, 1961, 1960, 1956, 1952, 1950, 1948, 1945, 1943, 1940, 1938, 1933, 1927, 1921, 1907, 1903
1714 PALM AVE	2014, 2010, 1995, 1991, 1985, 1984, 1980, 1976, 1975, 1971, 1970, 1966, 1965, 1962, 1961, 1960, 1956, 1955, 1952, 1950, 1948, 1945, 1943, 1940, 1938, 1933, 1927, 1921, 1907, 1903
1714 Palm Ave	2006, 2000, 1995, 1992, 1991, 1989, 1985, 1984, 1980, 1976, 1975, 1971, 1970, 1966, 1965, 1962, 1961, 1960, 1956, 1955, 1952, 1950, 1948, 1945, 1943, 1940, 1938, 1933, 1927, 1921, 1907, 1903
1715 Dahlia Ave	2010, 2006, 2000, 1995, 1992, 1991, 1989, 1985, 1984, 1980, 1976, 1975, 1971, 1970, 1966, 1965, 1962, 1961, 1960, 1956, 1955, 1952, 1950, 1948, 1945, 1943, 1940, 1938, 1933, 1927, 1921, 1907, 1903
1715 DAHLIA AVE	2014, 2010, 1995, 1992, 1991, 1989, 1985, 1984, 1980, 1976, 1975, 1971, 1970, 1966, 1965, 1962, 1960, 1956, 1955, 1952, 1950, 1948, 1945, 1943, 1940, 1938, 1933, 1927, 1921, 1907, 1903
1715 DAHLIA WAY	2014, 2010, 2006, 2000, 1995, 1992, 1991, 1989, 1985, 1984, 1980, 1976, 1975, 1971, 1970, 1966, 1965, 1962, 1961, 1956, 1952, 1950, 1948, 1945, 1943, 1940, 1938, 1933, 1927, 1921, 1907, 1903
1715 ELM AVE	2014, 2010, 1995, 1992, 1991, 1989, 1985, 1984, 1980, 1976, 1975, 1971, 1970, 1966, 1965, 1962, 1960, 1956, 1955, 1952, 1950, 1948, 1945, 1943, 1940, 1938, 1933, 1927, 1921, 1907, 1903
1717 DONAX AVE	2014, 2010, 1995, 1992, 1991, 1989, 1985, 1984, 1980, 1976, 1975, 1971, 1970, 1966, 1965, 1962, 1961, 1960, 1956, 1955, 1952, 1950, 1948, 1945, 1943, 1940, 1938, 1933, 1927, 1921, 1907, 1903
1718 DONAX AV 423	2014, 2010, 2006, 2000, 1995, 1991, 1989, 1985, 1984, 1980, 1976, 1975, 1971, 1970, 1966, 1965, 1962, 1961, 1960, 1956, 1955, 1952, 1950, 1948, 1945, 1943, 1940, 1938, 1933, 1927, 1921, 1907, 1903
1718 DONAX AVE	2014, 2010, 1995, 1992, 1991, 1989, 1985, 1984, 1980, 1976, 1975, 1971, 1970, 1966, 1965, 1962, 1960, 1956, 1955, 1952, 1950, 1948, 1945, 1943, 1940, 1938, 1933, 1927, 1921, 1907, 1903
1718 DONAX CT	2014, 2010, 2006, 2000, 1995, 1992, 1991, 1989, 1985, 1984, 1980, 1976, 1975, 1971, 1970, 1966, 1965, 1962, 1961, 1956, 1952, 1950, 1948, 1945, 1943, 1940, 1938, 1933, 1927, 1921, 1907, 1903
1719 DONAX AVE	2014, 2010, 1995, 1992, 1991, 1989, 1985, 1984, 1980, 1976, 1975, 1971, 1970, 1966, 1965, 1962, 1960, 1956, 1955, 1952, 1950, 1948, 1945, 1943, 1940, 1938, 1933, 1927, 1921, 1907, 1903
1719 DONAX CT	2014, 2010, 2006, 2000, 1995, 1992, 1991, 1989, 1985, 1984, 1980, 1976, 1975, 1971, 1970, 1966, 1965, 1962, 1961, 1960, 1956, 1952, 1950, 1948, 1945, 1943, 1940, 1938, 1933, 1927, 1921, 1907, 1903
1719 PALM AVE	2014, 2010, 1995, 1992, 1991, 1989, 1985, 1984, 1980, 1976, 1975, 1971, 1970, 1966, 1965, 1962, 1961, 1960, 1956, 1955, 1952, 1950, 1948, 1945, 1943, 1940, 1938, 1933, 1927, 1921, 1907, 1903

FINDINGS

Address Researched	Address Not Identified in Research Source
1720 PALM AVE	2014, 2010, 2006, 1995, 1991, 1985, 1984, 1980, 1976, 1975, 1971, 1970, 1966, 1965, 1962, 1961, 1960, 1956, 1955, 1952, 1950, 1948, 1945, 1943, 1940, 1938, 1933, 1927, 1921, 1907, 1903
1721 DONAX AVE	2014, 2010, 1995, 1991, 1989, 1985, 1984, 1980, 1976, 1975, 1971, 1970, 1966, 1965, 1962, 1961, 1960, 1956, 1955, 1952, 1950, 1948, 1945, 1943, 1940, 1938, 1933, 1927, 1921, 1907, 1903
1722 DAHLIA AVE	2014, 2010, 1995, 1992, 1991, 1985, 1984, 1980, 1976, 1975, 1971, 1970, 1966, 1965, 1962, 1960, 1956, 1955, 1952, 1950, 1948, 1945, 1943, 1940, 1938, 1933, 1927, 1921, 1907, 1903
1722 DAHLIA WAY	2014, 2010, 2006, 2000, 1995, 1992, 1991, 1989, 1985, 1984, 1980, 1976, 1975, 1971, 1970, 1966, 1965, 1962, 1961, 1956, 1952, 1950, 1948, 1945, 1943, 1940, 1938, 1933, 1927, 1921, 1907, 1903
1722 ELM AVE	2014, 2010, 1995, 1992, 1991, 1985, 1984, 1980, 1976, 1975, 1971, 1970, 1966, 1965, 1962, 1960, 1956, 1955, 1952, 1950, 1948, 1945, 1943, 1940, 1938, 1933, 1927, 1921, 1907, 1903
1722 PALM AVE	2014, 2010, 2000, 1995, 1992, 1991, 1989, 1985, 1984, 1980, 1976, 1975, 1971, 1970, 1966, 1965, 1962, 1961, 1960, 1956, 1955, 1952, 1950, 1948, 1945, 1943, 1940, 1938, 1933, 1927, 1921, 1907, 1903
1722 Palm Ave	2006, 2000, 1995, 1992, 1991, 1989, 1985, 1984, 1980, 1976, 1975, 1971, 1970, 1966, 1965, 1962, 1961, 1960, 1956, 1955, 1952, 1950, 1948, 1945, 1943, 1940, 1938, 1933, 1927, 1921, 1907, 1903
1724 ELM AVE	2014, 2010, 1995, 1991, 1985, 1984, 1980, 1976, 1975, 1971, 1970, 1966, 1965, 1962, 1961, 1960, 1956, 1955, 1952, 1950, 1948, 1945, 1943, 1940, 1938, 1933, 1927, 1921, 1907, 1903
1724 PALM AVE	2014, 2010, 2006, 1995, 1992, 1991, 1989, 1985, 1984, 1980, 1976, 1975, 1971, 1970, 1966, 1965, 1962, 1961, 1960, 1956, 1955, 1952, 1950, 1948, 1945, 1943, 1940, 1938, 1933, 1927, 1921, 1907, 1903
1725 DAHLIA AVE	2014, 2010, 1995, 1992, 1991, 1985, 1984, 1980, 1976, 1975, 1971, 1970, 1966, 1965, 1962, 1960, 1956, 1955, 1952, 1950, 1948, 1945, 1943, 1940, 1938, 1933, 1927, 1921, 1907, 1903
1725 Dahlia Ave	2010, 2006, 2000, 1995, 1992, 1991, 1989, 1985, 1984, 1980, 1976, 1975, 1971, 1970, 1966, 1965, 1962, 1961, 1960, 1956, 1955, 1952, 1950, 1948, 1945, 1943, 1940, 1938, 1933, 1927, 1921, 1907, 1903
1725 DAHLIA WAY	2014, 2010, 2006, 2000, 1995, 1992, 1991, 1989, 1985, 1984, 1980, 1976, 1975, 1971, 1970, 1966, 1965, 1962, 1961, 1960, 1956, 1952, 1950, 1948, 1945, 1943, 1940, 1938, 1933, 1927, 1921, 1907, 1903
1725 ELM AVE	2014, 2010, 1995, 1991, 1985, 1984, 1980, 1976, 1975, 1971, 1970, 1966, 1965, 1962, 1960, 1956, 1955, 1952, 1950, 1948, 1945, 1943, 1940, 1938, 1933, 1927, 1921, 1907, 1903
1726 DAHLIA AVE	2014, 2010, 2000, 1995, 1992, 1991, 1989, 1985, 1984, 1980, 1976, 1975, 1971, 1970, 1966, 1965, 1962, 1961, 1960, 1956, 1955, 1952, 1950, 1948, 1945, 1943, 1940, 1938, 1933, 1927, 1921, 1907, 1903
1726 DONAX AVE	2014, 2010, 2006, 1995, 1992, 1991, 1989, 1985, 1984, 1980, 1976, 1975, 1971, 1970, 1966, 1965, 1962, 1960, 1956, 1955, 1952, 1950, 1948, 1945, 1943, 1940, 1938, 1933, 1927, 1921, 1907, 1903
1726 PALM AVE	2014, 2010, 2006, 1995, 1992, 1991, 1989, 1985, 1984, 1980, 1976, 1975, 1971, 1970, 1966, 1965, 1962, 1961, 1960, 1956, 1955, 1952, 1950, 1948, 1945, 1943, 1940, 1938, 1933, 1927, 1921, 1907, 1903
1727 DONAX AVE	2014, 2010, 1995, 1991, 1989, 1985, 1984, 1980, 1976, 1975, 1971, 1970, 1966, 1965, 1962, 1960, 1956, 1955, 1952, 1950, 1948, 1945, 1943, 1940, 1938, 1933, 1927, 1921, 1907, 1903

FINDINGS

Address Researched	Address Not Identified in Research Source
1727 Donax Ave	2006, 2000, 1995, 1992, 1991, 1989, 1985, 1984, 1980, 1976, 1975, 1971, 1970, 1966, 1965, 1962, 1961, 1960, 1956, 1955, 1952, 1950, 1948, 1945, 1943, 1940, 1938, 1933, 1927, 1921, 1907, 1903
1727 DONAX CT	2014, 2010, 2006, 2000, 1995, 1992, 1991, 1989, 1985, 1984, 1980, 1976, 1975, 1971, 1970, 1966, 1965, 1962, 1961, 1956, 1952, 1950, 1948, 1945, 1943, 1940, 1938, 1933, 1927, 1921, 1907, 1903
1728 DAHLIA AVE	2014, 2010, 2000, 1995, 1992, 1991, 1989, 1985, 1984, 1980, 1976, 1975, 1971, 1970, 1966, 1965, 1962, 1960, 1956, 1955, 1952, 1950, 1948, 1945, 1943, 1940, 1938, 1933, 1927, 1921, 1907, 1903
1728 DAHLIA WAY	2014, 2010, 2006, 2000, 1995, 1992, 1991, 1989, 1985, 1984, 1980, 1976, 1975, 1971, 1970, 1966, 1965, 1962, 1961, 1960, 1956, 1952, 1950, 1948, 1945, 1943, 1940, 1938, 1933, 1927, 1921, 1907, 1903
1728 ELM AVE	2014, 2010, 1995, 1991, 1985, 1984, 1980, 1976, 1975, 1971, 1970, 1966, 1965, 1962, 1960, 1956, 1955, 1952, 1950, 1948, 1945, 1943, 1940, 1938, 1933, 1927, 1921, 1907, 1903
1728 PALM AVE	2014, 2010, 2006, 1995, 1992, 1991, 1989, 1985, 1984, 1980, 1976, 1975, 1971, 1970, 1966, 1965, 1962, 1961, 1960, 1956, 1955, 1952, 1950, 1948, 1945, 1943, 1940, 1938, 1933, 1927, 1921, 1907, 1903
1729 DAHLIA AVE	2014, 2010, 1995, 1991, 1989, 1985, 1984, 1980, 1976, 1975, 1971, 1970, 1966, 1965, 1962, 1960, 1956, 1955, 1952, 1950, 1948, 1945, 1943, 1940, 1938, 1933, 1927, 1921, 1907, 1903
1729 DAHLIA WAY	2014, 2010, 2006, 2000, 1995, 1992, 1991, 1989, 1985, 1984, 1980, 1976, 1975, 1971, 1970, 1966, 1965, 1962, 1961, 1956, 1955, 1952, 1950, 1948, 1945, 1943, 1940, 1938, 1933, 1927, 1921, 1907, 1903
1729 PALM AVE	2014, 2010, 1995, 1991, 1989, 1985, 1984, 1980, 1976, 1975, 1971, 1970, 1966, 1965, 1962, 1961, 1960, 1956, 1955, 1952, 1950, 1948, 1945, 1943, 1940, 1938, 1933, 1927, 1921, 1907, 1903
1729 Palm Ave	2006, 2000, 1995, 1992, 1991, 1989, 1985, 1984, 1980, 1976, 1975, 1971, 1970, 1966, 1965, 1962, 1961, 1960, 1956, 1955, 1952, 1950, 1948, 1945, 1943, 1940, 1938, 1933, 1927, 1921, 1907, 1903
1730 DAHLIA AVE	2014, 2010, 2000, 1995, 1992, 1991, 1989, 1985, 1984, 1980, 1976, 1975, 1971, 1970, 1966, 1965, 1962, 1961, 1960, 1956, 1955, 1952, 1950, 1948, 1945, 1943, 1940, 1938, 1933, 1927, 1921, 1907, 1903
1730 ELM AVE	2014, 2010, 1995, 1992, 1991, 1985, 1984, 1980, 1976, 1975, 1971, 1970, 1966, 1965, 1962, 1960, 1956, 1955, 1952, 1950, 1948, 1945, 1943, 1940, 1938, 1933, 1927, 1921, 1907, 1903
1732 ELM AVE	2014, 2010, 1995, 1991, 1985, 1984, 1980, 1976, 1975, 1971, 1970, 1966, 1965, 1962, 1961, 1960, 1956, 1955, 1952, 1950, 1948, 1945, 1943, 1940, 1938, 1933, 1927, 1921, 1907, 1903
1733 DAHLIA AVE	2014, 2010, 1995, 1992, 1991, 1985, 1984, 1980, 1976, 1975, 1971, 1970, 1966, 1965, 1962, 1960, 1956, 1955, 1952, 1950, 1948, 1945, 1943, 1940, 1938, 1933, 1927, 1921, 1907, 1903
1733 DAHLIA WAY	2014, 2010, 2006, 2000, 1995, 1992, 1991, 1989, 1985, 1984, 1980, 1976, 1975, 1971, 1970, 1966, 1965, 1962, 1961, 1960, 1956, 1952, 1950, 1948, 1945, 1943, 1940, 1938, 1933, 1927, 1921, 1907, 1903
1734 DONAX AVE	2014, 2010, 1995, 1991, 1989, 1985, 1984, 1980, 1976, 1975, 1971, 1970, 1966, 1965, 1962, 1960, 1956, 1955, 1952, 1950, 1948, 1945, 1943, 1940, 1938, 1933, 1927, 1921, 1907, 1903
1734 DONAX CT	2014, 2010, 2006, 2000, 1995, 1992, 1991, 1989, 1985, 1984, 1980, 1976, 1975, 1971, 1970, 1966, 1965, 1962, 1961, 1956, 1952, 1950, 1948, 1945, 1943, 1940, 1938, 1933, 1927, 1921, 1907, 1903

FINDINGS

Address Researched	Address Not Identified in Research Source
1735 DONAX AVE	2014, 2010, 2006, 2000, 1995, 1992, 1991, 1989, 1985, 1984, 1980, 1976, 1975, 1971, 1970, 1966, 1965, 1962, 1960, 1956, 1955, 1952, 1950, 1948, 1945, 1943, 1940, 1938, 1933, 1927, 1921, 1907, 1903
1735 ELM AVE	2014, 2010, 2006, 2000, 1995, 1992, 1991, 1989, 1985, 1984, 1980, 1976, 1975, 1971, 1970, 1966, 1965, 1962, 1960, 1956, 1955, 1952, 1950, 1948, 1945, 1943, 1940, 1938, 1933, 1927, 1921, 1907, 1903
1736 DAHLIA AVE	2014, 2010, 1995, 1992, 1991, 1989, 1985, 1984, 1980, 1976, 1975, 1971, 1970, 1966, 1965, 1962, 1961, 1960, 1956, 1955, 1952, 1950, 1948, 1945, 1943, 1940, 1938, 1933, 1927, 1921, 1907, 1903
1737 ELM AVE	2014, 2010, 2006, 2000, 1995, 1991, 1985, 1984, 1980, 1976, 1975, 1971, 1970, 1966, 1965, 1962, 1960, 1956, 1955, 1952, 1950, 1948, 1945, 1943, 1940, 1938, 1933, 1927, 1921, 1907, 1903
1737 PALM AVE	2014, 2010, 2006, 2000, 1995, 1992, 1991, 1985, 1984, 1980, 1976, 1975, 1971, 1970, 1966, 1965, 1962, 1961, 1960, 1956, 1955, 1952, 1950, 1948, 1945, 1943, 1940, 1938, 1933, 1927, 1921, 1907, 1903
1738 DAHLIA AVE	2014, 2010, 1995, 1992, 1991, 1985, 1984, 1980, 1976, 1975, 1971, 1970, 1966, 1965, 1962, 1961, 1960, 1956, 1955, 1952, 1950, 1948, 1945, 1943, 1940, 1938, 1933, 1927, 1921, 1907, 1903
1738 Dahlia Ave	2006, 2000, 1995, 1992, 1991, 1989, 1985, 1984, 1980, 1976, 1975, 1971, 1970, 1966, 1965, 1962, 1961, 1960, 1956, 1955, 1952, 1950, 1948, 1945, 1943, 1940, 1938, 1933, 1927, 1921, 1907, 1903
1738 ELM AVE	2014, 2010, 2000, 1995, 1992, 1991, 1989, 1985, 1984, 1980, 1976, 1975, 1971, 1970, 1966, 1965, 1962, 1961, 1960, 1956, 1955, 1952, 1950, 1948, 1945, 1943, 1940, 1938, 1933, 1927, 1921, 1907, 1903
1739 DONAX AVE	2014, 2010, 2000, 1995, 1992, 1991, 1989, 1985, 1984, 1980, 1976, 1975, 1971, 1970, 1966, 1965, 1962, 1960, 1956, 1955, 1952, 1950, 1948, 1945, 1943, 1940, 1938, 1933, 1927, 1921, 1907, 1903
1739 DONAX CT	2014, 2010, 2006, 2000, 1995, 1992, 1991, 1989, 1985, 1984, 1980, 1976, 1975, 1971, 1970, 1966, 1965, 1962, 1961, 1956, 1955, 1952, 1950, 1948, 1945, 1943, 1940, 1938, 1933, 1927, 1921, 1907, 1903
1739 PALM AVE	2014, 2010, 1995, 1991, 1985, 1984, 1980, 1976, 1975, 1971, 1970, 1966, 1965, 1962, 1961, 1960, 1956, 1955, 1952, 1950, 1948, 1945, 1943, 1940, 1938, 1933, 1927, 1921, 1907, 1903
1739 Palm Ave	2006, 2000, 1995, 1992, 1991, 1989, 1985, 1984, 1980, 1976, 1975, 1971, 1970, 1966, 1965, 1962, 1961, 1960, 1956, 1955, 1952, 1950, 1948, 1945, 1943, 1940, 1938, 1933, 1927, 1921, 1907, 1903
1741 DAHLIA AVE	2014, 2010, 1995, 1992, 1991, 1989, 1985, 1984, 1980, 1976, 1975, 1971, 1970, 1966, 1965, 1962, 1961, 1960, 1956, 1955, 1952, 1950, 1948, 1945, 1943, 1940, 1938, 1933, 1927, 1921, 1907, 1903
1742 DAHLIA AVE	2014, 2010, 1995, 1991, 1985, 1984, 1980, 1976, 1975, 1971, 1970, 1966, 1965, 1962, 1961, 1960, 1956, 1955, 1952, 1950, 1948, 1945, 1943, 1940, 1938, 1933, 1927, 1921, 1907, 1903
1742 DONAX AVE	2014, 2010, 2000, 1995, 1992, 1991, 1989, 1985, 1984, 1980, 1976, 1975, 1971, 1970, 1966, 1965, 1962, 1960, 1956, 1955, 1952, 1950, 1948, 1945, 1943, 1940, 1938, 1933, 1927, 1921, 1907, 1903
1742 DONAX CT	2014, 2010, 2006, 2000, 1995, 1992, 1991, 1989, 1985, 1984, 1980, 1976, 1975, 1971, 1970, 1966, 1965, 1962, 1961, 1956, 1952, 1950, 1948, 1945, 1943, 1940, 1938, 1933, 1927, 1921, 1907, 1903
1743 DAHLIA AVE	2014, 2010, 2000, 1995, 1992, 1991, 1989, 1985, 1984, 1980, 1976, 1975, 1971, 1970, 1966, 1965, 1962, 1960, 1956, 1955, 1952, 1950, 1948, 1945, 1943, 1940, 1938, 1933, 1927, 1921, 1907, 1903

FINDINGS

Address Researched	Address Not Identified in Research Source
1743 DAHLIA WAY	2014, 2010, 2006, 2000, 1995, 1992, 1991, 1989, 1985, 1984, 1980, 1976, 1975, 1971, 1970, 1966, 1965, 1962, 1961, 1956, 1952, 1950, 1948, 1945, 1943, 1940, 1938, 1933, 1927, 1921, 1907, 1903
1743 DONAX AV IMP BCHLI	2014, 2010, 2006, 2000, 1995, 1991, 1989, 1985, 1984, 1980, 1976, 1975, 1971, 1970, 1966, 1965, 1962, 1961, 1960, 1956, 1955, 1952, 1950, 1948, 1945, 1943, 1940, 1938, 1933, 1927, 1921, 1907, 1903
1743 DONAX AVE	2014, 2010, 2000, 1995, 1991, 1989, 1985, 1984, 1980, 1976, 1975, 1971, 1970, 1966, 1965, 1962, 1960, 1956, 1955, 1952, 1950, 1948, 1945, 1943, 1940, 1938, 1933, 1927, 1921, 1907, 1903
1743 DONAX CT	2014, 2010, 2006, 2000, 1995, 1992, 1991, 1989, 1985, 1984, 1980, 1976, 1975, 1971, 1970, 1966, 1965, 1962, 1961, 1960, 1956, 1952, 1950, 1948, 1945, 1943, 1940, 1938, 1933, 1927, 1921, 1907, 1903
1743 ELM AVE	2014, 2010, 1995, 1992, 1991, 1989, 1985, 1984, 1980, 1976, 1975, 1971, 1970, 1966, 1965, 1962, 1960, 1956, 1955, 1952, 1950, 1948, 1945, 1943, 1940, 1938, 1933, 1927, 1921, 1907, 1903
1744 DAHLIA AVE	2014, 2010, 1995, 1992, 1991, 1989, 1985, 1984, 1980, 1976, 1975, 1971, 1970, 1966, 1965, 1962, 1960, 1956, 1955, 1952, 1950, 1948, 1945, 1943, 1940, 1938, 1933, 1927, 1921, 1907, 1903
1744 ELM AVE	2014, 2010, 2006, 1995, 1992, 1991, 1985, 1984, 1980, 1976, 1975, 1971, 1970, 1966, 1965, 1962, 1961, 1960, 1956, 1955, 1952, 1950, 1948, 1945, 1943, 1940, 1938, 1933, 1927, 1921, 1907, 1903
1745 PALM AVE	2014, 2010, 1995, 1992, 1991, 1985, 1984, 1980, 1976, 1975, 1971, 1970, 1966, 1965, 1962, 1961, 1960, 1956, 1955, 1952, 1950, 1948, 1945, 1943, 1940, 1938, 1933, 1927, 1921, 1907, 1903
1745 Palm Ave	2006, 2000, 1995, 1992, 1991, 1989, 1985, 1984, 1980, 1976, 1975, 1971, 1970, 1966, 1965, 1962, 1961, 1960, 1956, 1955, 1952, 1950, 1948, 1945, 1943, 1940, 1938, 1933, 1927, 1921, 1907, 1903
1746 ELM AVE	2014, 2010, 2000, 1995, 1992, 1991, 1985, 1984, 1980, 1976, 1975, 1971, 1970, 1966, 1965, 1962, 1961, 1960, 1956, 1955, 1952, 1950, 1948, 1945, 1943, 1940, 1938, 1933, 1927, 1921, 1907, 1903
1749 DAHLIA AVE	2014, 2010, 1995, 1991, 1985, 1984, 1980, 1976, 1975, 1971, 1970, 1966, 1965, 1962, 1960, 1956, 1955, 1952, 1950, 1948, 1945, 1943, 1940, 1938, 1933, 1927, 1921, 1907, 1903
1749 DAHLIA WAY	2014, 2010, 2006, 2000, 1995, 1992, 1991, 1989, 1985, 1984, 1980, 1976, 1975, 1971, 1970, 1966, 1965, 1962, 1961, 1956, 1955, 1952, 1950, 1948, 1945, 1943, 1940, 1938, 1933, 1927, 1921, 1907, 1903
1751 DAHLIA AVE	2014, 2010, 1995, 1992, 1991, 1989, 1985, 1984, 1980, 1976, 1975, 1971, 1970, 1966, 1965, 1962, 1960, 1956, 1955, 1952, 1950, 1948, 1945, 1943, 1940, 1938, 1933, 1927, 1921, 1907, 1903
1751 DAHLIA WAY	2014, 2010, 2006, 2000, 1995, 1992, 1991, 1989, 1985, 1984, 1980, 1976, 1975, 1971, 1970, 1966, 1965, 1962, 1961, 1956, 1952, 1950, 1948, 1945, 1943, 1940, 1938, 1933, 1927, 1921, 1907, 1903
1751 ELM AVE	2014, 2010, 2006, 1995, 1992, 1991, 1989, 1985, 1984, 1980, 1976, 1975, 1971, 1970, 1966, 1965, 1962, 1960, 1956, 1955, 1952, 1950, 1948, 1945, 1943, 1940, 1938, 1933, 1927, 1921, 1907, 1903
1752 DAHLIA AVE	2014, 2010, 1995, 1992, 1991, 1989, 1985, 1984, 1980, 1976, 1975, 1971, 1970, 1966, 1965, 1962, 1960, 1956, 1955, 1952, 1950, 1948, 1945, 1943, 1940, 1938, 1933, 1927, 1921, 1907, 1903
1752 DAHLIA WAY	2014, 2010, 2006, 2000, 1995, 1992, 1991, 1989, 1985, 1984, 1980, 1976, 1975, 1971, 1970, 1966, 1965, 1962, 1961, 1956, 1955, 1952, 1950, 1948, 1945, 1943, 1940, 1938, 1933, 1927, 1921, 1907, 1903

FINDINGS

Address Researched	Address Not Identified in Research Source
1752 ELM AVE	2014, 2010, 1995, 1992, 1991, 1989, 1985, 1984, 1980, 1976, 1975, 1971, 1970, 1966, 1965, 1962, 1960, 1956, 1955, 1952, 1950, 1948, 1945, 1943, 1940, 1938, 1933, 1927, 1921, 1907, 1903
1753 ELM AVE	2014, 2010, 2006, 1995, 1992, 1991, 1985, 1984, 1980, 1976, 1975, 1971, 1970, 1966, 1965, 1962, 1960, 1956, 1955, 1952, 1950, 1948, 1945, 1943, 1940, 1938, 1933, 1927, 1921, 1907, 1903
1753 PALM AVE	2014, 2010, 1995, 1992, 1991, 1985, 1984, 1980, 1976, 1975, 1971, 1970, 1966, 1965, 1962, 1961, 1960, 1956, 1955, 1952, 1950, 1948, 1945, 1943, 1940, 1938, 1933, 1927, 1921, 1907, 1903
1753 Palm Ave	2006, 2000, 1995, 1992, 1991, 1989, 1985, 1984, 1980, 1976, 1975, 1971, 1970, 1966, 1965, 1962, 1961, 1960, 1956, 1955, 1952, 1950, 1948, 1945, 1943, 1940, 1938, 1933, 1927, 1921, 1907, 1903
1754 DAHLIA AVE	2014, 2010, 1995, 1992, 1991, 1989, 1985, 1984, 1980, 1976, 1975, 1971, 1970, 1966, 1965, 1962, 1961, 1960, 1956, 1955, 1952, 1950, 1948, 1945, 1943, 1940, 1938, 1933, 1927, 1921, 1907, 1903
1754 DONAX AVE	2014, 2010, 1995, 1991, 1989, 1985, 1984, 1980, 1976, 1975, 1971, 1970, 1966, 1965, 1962, 1960, 1956, 1955, 1952, 1950, 1948, 1945, 1943, 1940, 1938, 1933, 1927, 1921, 1907, 1903
1754 DONAX CT	2014, 2010, 2006, 2000, 1995, 1992, 1991, 1989, 1985, 1984, 1980, 1976, 1975, 1971, 1970, 1966, 1965, 1962, 1961, 1956, 1955, 1952, 1950, 1948, 1945, 1943, 1940, 1938, 1933, 1927, 1921, 1907, 1903
1754 ELM AVE	2014, 2010, 2006, 1995, 1992, 1991, 1989, 1985, 1984, 1980, 1976, 1975, 1971, 1970, 1966, 1965, 1962, 1960, 1956, 1955, 1952, 1950, 1948, 1945, 1943, 1940, 1938, 1933, 1927, 1921, 1907, 1903
1756 ELM AVE	2014, 2010, 2006, 1995, 1992, 1991, 1989, 1985, 1984, 1980, 1976, 1975, 1971, 1970, 1966, 1965, 1962, 1961, 1960, 1956, 1955, 1952, 1950, 1948, 1945, 1943, 1940, 1938, 1933, 1927, 1921, 1907, 1903
1759 DAHLIA AVE	2014, 2010, 2000, 1995, 1992, 1991, 1989, 1985, 1984, 1980, 1976, 1975, 1971, 1970, 1966, 1965, 1962, 1960, 1956, 1955, 1952, 1950, 1948, 1945, 1943, 1940, 1938, 1933, 1927, 1921, 1907, 1903
1759 DAHLIA WAY	2014, 2010, 2006, 2000, 1995, 1992, 1991, 1989, 1985, 1984, 1980, 1976, 1975, 1971, 1970, 1966, 1965, 1962, 1961, 1956, 1952, 1950, 1948, 1945, 1943, 1940, 1938, 1933, 1927, 1921, 1907, 1903
1759 PALM AVE	2014, 2010, 2006, 1995, 1992, 1991, 1989, 1985, 1984, 1980, 1976, 1975, 1971, 1970, 1966, 1965, 1962, 1961, 1960, 1956, 1955, 1952, 1950, 1948, 1945, 1943, 1940, 1938, 1933, 1927, 1921, 1907, 1903
1760 ELM AVE	2014, 2010, 2006, 1995, 1991, 1985, 1984, 1980, 1976, 1975, 1971, 1970, 1966, 1965, 1962, 1960, 1956, 1955, 1952, 1950, 1948, 1945, 1943, 1940, 1938, 1933, 1927, 1921, 1907, 1903
1760 PALM AVE	2014, 2010, 1995, 1991, 1985, 1984, 1980, 1976, 1975, 1971, 1970, 1966, 1965, 1962, 1961, 1960, 1956, 1955, 1952, 1950, 1948, 1945, 1943, 1940, 1938, 1933, 1927, 1921, 1907, 1903
1760 Palm Ave	2006, 2000, 1995, 1992, 1991, 1989, 1985, 1984, 1980, 1976, 1975, 1971, 1970, 1966, 1965, 1962, 1961, 1960, 1956, 1955, 1952, 1950, 1948, 1945, 1943, 1940, 1938, 1933, 1927, 1921, 1907, 1903
1761 DONAX AVE	2014, 2010, 1995, 1992, 1991, 1989, 1985, 1984, 1980, 1976, 1975, 1971, 1970, 1966, 1965, 1962, 1960, 1956, 1955, 1952, 1950, 1948, 1945, 1943, 1940, 1938, 1933, 1927, 1921, 1907, 1903
1761 ELM AVE	2014, 2010, 2006, 1995, 1991, 1989, 1985, 1984, 1980, 1976, 1975, 1971, 1970, 1966, 1965, 1962, 1961, 1960, 1956, 1955, 1952, 1950, 1948, 1945, 1943, 1940, 1938, 1933, 1927, 1921, 1907, 1903

FINDINGS

Address Researched	Address Not Identified in Research Source
1761 PALM AVE	2014, 2010, 1985, 1984, 1980, 1976, 1975, 1971, 1970, 1966, 1965, 1962, 1961, 1960, 1956, 1955, 1952, 1950, 1948, 1945, 1943, 1940, 1938, 1933, 1927, 1921, 1907, 1903
1761 Palm Ave	2006, 2000, 1995, 1992, 1991, 1989, 1985, 1984, 1980, 1976, 1975, 1971, 1970, 1966, 1965, 1962, 1961, 1960, 1956, 1955, 1952, 1950, 1948, 1945, 1943, 1940, 1938, 1933, 1927, 1921, 1907, 1903
1762 DONAX AVE	2014, 2010, 1995, 1991, 1989, 1985, 1984, 1980, 1976, 1975, 1971, 1970, 1966, 1965, 1962, 1960, 1956, 1955, 1952, 1950, 1948, 1945, 1943, 1940, 1938, 1933, 1927, 1921, 1907, 1903
1762 DONAX CT	2014, 2010, 2006, 2000, 1995, 1992, 1991, 1989, 1985, 1984, 1980, 1976, 1975, 1971, 1970, 1966, 1965, 1962, 1961, 1960, 1956, 1952, 1950, 1948, 1945, 1943, 1940, 1938, 1933, 1927, 1921, 1907, 1903
1763 DONAX AVE	2014, 2010, 1995, 1992, 1991, 1989, 1985, 1984, 1980, 1976, 1975, 1971, 1970, 1966, 1965, 1962, 1960, 1956, 1955, 1952, 1950, 1948, 1945, 1943, 1940, 1938, 1933, 1927, 1921, 1907, 1903
1763 DONAX CT	2014, 2010, 2006, 2000, 1995, 1992, 1991, 1989, 1985, 1984, 1980, 1976, 1975, 1971, 1970, 1966, 1965, 1962, 1961, 1956, 1955, 1952, 1950, 1948, 1945, 1943, 1940, 1938, 1933, 1927, 1921, 1907, 1903
1763 ELM AVE	2014, 2010, 2006, 1995, 1991, 1989, 1985, 1984, 1980, 1976, 1975, 1971, 1970, 1966, 1965, 1962, 1961, 1960, 1956, 1955, 1952, 1950, 1948, 1945, 1943, 1940, 1938, 1933, 1927, 1921, 1907, 1903
1763 PALM AVE	2014, 2010, 1995, 1992, 1991, 1985, 1984, 1980, 1976, 1975, 1971, 1970, 1966, 1965, 1962, 1961, 1960, 1956, 1955, 1952, 1950, 1948, 1945, 1943, 1940, 1938, 1933, 1927, 1921, 1907, 1903
1763 Palm Ave	2006, 2000, 1995, 1992, 1991, 1989, 1985, 1984, 1980, 1976, 1975, 1971, 1970, 1966, 1965, 1962, 1961, 1960, 1956, 1955, 1952, 1950, 1948, 1945, 1943, 1940, 1938, 1933, 1927, 1921, 1907, 1903
1764 DAHLIA AVE	2014, 2010, 1995, 1992, 1991, 1989, 1985, 1984, 1980, 1976, 1975, 1971, 1970, 1966, 1965, 1962, 1960, 1956, 1955, 1952, 1950, 1948, 1945, 1943, 1940, 1938, 1933, 1927, 1921, 1907, 1903
1764 DAHLIA WAY	2014, 2010, 2006, 2000, 1995, 1992, 1991, 1989, 1985, 1984, 1980, 1976, 1975, 1971, 1970, 1966, 1965, 1962, 1961, 1956, 1952, 1950, 1948, 1945, 1943, 1940, 1938, 1933, 1927, 1921, 1907, 1903
1764 ELM AVE	2014, 2010, 1995, 1991, 1985, 1984, 1980, 1976, 1975, 1971, 1970, 1966, 1965, 1962, 1960, 1956, 1955, 1952, 1950, 1948, 1945, 1943, 1940, 1938, 1933, 1927, 1921, 1907, 1903
1765 DAHLIA AVE	2014, 2010, 1995, 1991, 1989, 1985, 1984, 1980, 1976, 1975, 1971, 1970, 1966, 1965, 1962, 1960, 1956, 1955, 1952, 1950, 1948, 1945, 1943, 1940, 1938, 1933, 1927, 1921, 1907, 1903
1765 DAHLIA WAY	2014, 2010, 2006, 2000, 1995, 1992, 1991, 1989, 1985, 1984, 1980, 1976, 1975, 1971, 1970, 1966, 1965, 1962, 1961, 1956, 1955, 1952, 1950, 1948, 1945, 1943, 1940, 1938, 1933, 1927, 1921, 1907, 1903
1765 DONAX AVE	2014, 2010, 1995, 1992, 1991, 1989, 1985, 1984, 1980, 1976, 1975, 1971, 1970, 1966, 1965, 1962, 1960, 1956, 1955, 1952, 1950, 1948, 1945, 1943, 1940, 1938, 1933, 1927, 1921, 1907, 1903
1765 DONAX CT	2014, 2010, 2006, 2000, 1995, 1992, 1991, 1989, 1985, 1984, 1980, 1976, 1975, 1971, 1970, 1966, 1965, 1962, 1961, 1960, 1956, 1952, 1950, 1948, 1945, 1943, 1940, 1938, 1933, 1927, 1921, 1907, 1903
1765 ELM AVE	2014, 2010, 2006, 1995, 1992, 1991, 1989, 1985, 1984, 1980, 1976, 1975, 1971, 1970, 1966, 1965, 1962, 1961, 1960, 1956, 1955, 1952, 1950, 1948, 1945, 1943, 1940, 1938, 1933, 1927, 1921, 1907, 1903

FINDINGS

Address Researched	Address Not Identified in Research Source
1765 PALM AVE	2014, 2010, 2006, 1995, 1991, 1985, 1984, 1980, 1976, 1975, 1971, 1970, 1966, 1965, 1962, 1961, 1960, 1956, 1955, 1952, 1950, 1948, 1945, 1943, 1940, 1938, 1933, 1927, 1921, 1907, 1903
1767 PALM AVE	2014, 2010, 1995, 1991, 1985, 1984, 1980, 1976, 1975, 1971, 1970, 1966, 1965, 1962, 1961, 1960, 1956, 1955, 1952, 1950, 1948, 1945, 1943, 1940, 1938, 1933, 1927, 1921, 1907, 1903
1767 Palm Ave	2006, 2000, 1995, 1992, 1991, 1989, 1985, 1984, 1980, 1976, 1975, 1971, 1970, 1966, 1965, 1962, 1961, 1960, 1956, 1955, 1952, 1950, 1948, 1945, 1943, 1940, 1938, 1933, 1927, 1921, 1907, 1903
1768 ELM AVE	2014, 2010, 2006, 1995, 1992, 1991, 1989, 1985, 1984, 1980, 1976, 1975, 1971, 1970, 1966, 1965, 1962, 1960, 1956, 1955, 1952, 1950, 1948, 1945, 1943, 1940, 1938, 1933, 1927, 1921, 1907, 1903
1769 ELM AVE	2014, 2010, 2006, 1995, 1991, 1989, 1985, 1984, 1980, 1976, 1975, 1971, 1970, 1966, 1965, 1962, 1961, 1960, 1956, 1955, 1952, 1950, 1948, 1945, 1943, 1940, 1938, 1933, 1927, 1921, 1907, 1903
1770 DAHLIA AVE	2014, 2010, 2000, 1995, 1991, 1985, 1984, 1980, 1976, 1975, 1971, 1970, 1966, 1965, 1962, 1960, 1956, 1955, 1952, 1950, 1948, 1945, 1943, 1940, 1938, 1933, 1927, 1921, 1907, 1903
1770 DAHLIA WAY	2014, 2010, 2006, 2000, 1995, 1992, 1991, 1989, 1985, 1984, 1980, 1976, 1975, 1971, 1970, 1966, 1965, 1962, 1961, 1960, 1956, 1952, 1950, 1948, 1945, 1943, 1940, 1938, 1933, 1927, 1921, 1907, 1903
1770 ELM AVE	2014, 2010, 2006, 1995, 1992, 1991, 1989, 1985, 1984, 1980, 1976, 1975, 1971, 1970, 1966, 1965, 1962, 1960, 1956, 1955, 1952, 1950, 1948, 1945, 1943, 1940, 1938, 1933, 1927, 1921, 1907, 1903
1770 PALM AVE	2014, 2010, 1995, 1991, 1985, 1984, 1980, 1976, 1975, 1971, 1970, 1966, 1965, 1962, 1961, 1960, 1956, 1955, 1952, 1950, 1948, 1945, 1943, 1940, 1938, 1933, 1927, 1921, 1907, 1903
1770 Palm Ave	2006, 2000, 1995, 1992, 1991, 1989, 1985, 1984, 1980, 1976, 1975, 1971, 1970, 1966, 1965, 1962, 1961, 1960, 1956, 1955, 1952, 1950, 1948, 1945, 1943, 1940, 1938, 1933, 1927, 1921, 1907, 1903
1771 DAHLIA AVE	2014, 2010, 1995, 1991, 1985, 1984, 1980, 1976, 1975, 1971, 1970, 1966, 1965, 1962, 1960, 1956, 1955, 1952, 1950, 1948, 1945, 1943, 1940, 1938, 1933, 1927, 1921, 1907, 1903
1771 DAHLIA WAY	2014, 2010, 2006, 2000, 1995, 1992, 1991, 1989, 1985, 1984, 1980, 1976, 1975, 1971, 1970, 1966, 1965, 1962, 1961, 1956, 1952, 1950, 1948, 1945, 1943, 1940, 1938, 1933, 1927, 1921, 1907, 1903
1771 DONAX AVE	2014, 2010, 2006, 1995, 1992, 1991, 1989, 1985, 1984, 1980, 1976, 1975, 1971, 1970, 1966, 1965, 1962, 1960, 1956, 1955, 1952, 1950, 1948, 1945, 1943, 1940, 1938, 1933, 1927, 1921, 1907, 1903
1771 DONAX CT	2014, 2010, 2006, 2000, 1995, 1992, 1991, 1989, 1985, 1984, 1980, 1976, 1975, 1971, 1970, 1966, 1965, 1962, 1961, 1956, 1955, 1952, 1950, 1948, 1945, 1943, 1940, 1938, 1933, 1927, 1921, 1907, 1903
1771 ELM AVE	2014, 2010, 2006, 2000, 1995, 1992, 1991, 1985, 1984, 1980, 1976, 1975, 1971, 1970, 1966, 1965, 1962, 1960, 1956, 1955, 1952, 1950, 1948, 1945, 1943, 1940, 1938, 1933, 1927, 1921, 1907, 1903
1772 DONAX AVE	2014, 2010, 1995, 1991, 1989, 1985, 1984, 1980, 1976, 1975, 1971, 1970, 1966, 1965, 1962, 1960, 1956, 1955, 1952, 1950, 1948, 1945, 1943, 1940, 1938, 1933, 1927, 1921, 1907, 1903
1772 DONAX CT	2014, 2010, 2006, 2000, 1995, 1992, 1991, 1989, 1985, 1984, 1980, 1976, 1975, 1971, 1970, 1966, 1965, 1962, 1961, 1960, 1956, 1952, 1950, 1948, 1945, 1943, 1940, 1938, 1933, 1927, 1921, 1907, 1903

FINDINGS

Address Researched	Address Not Identified in Research Source
1773 DONAX AVE	2014, 2010, 1995, 1992, 1991, 1989, 1985, 1984, 1980, 1976, 1975, 1971, 1970, 1966, 1965, 1962, 1960, 1956, 1955, 1952, 1950, 1948, 1945, 1943, 1940, 1938, 1933, 1927, 1921, 1907, 1903
1774 DAHLIA AVE	2014, 2010, 2006, 1995, 1992, 1991, 1989, 1985, 1984, 1980, 1976, 1975, 1971, 1970, 1966, 1965, 1962, 1961, 1960, 1956, 1955, 1952, 1950, 1948, 1945, 1943, 1940, 1938, 1933, 1927, 1921, 1907, 1903
1775 DONAX AVE	2014, 2010, 1995, 1992, 1991, 1989, 1985, 1984, 1980, 1976, 1975, 1971, 1970, 1966, 1965, 1962, 1961, 1960, 1956, 1955, 1952, 1950, 1948, 1945, 1943, 1940, 1938, 1933, 1927, 1921, 1907, 1903
1775 Donax Ave	2010, 2006, 2000, 1995, 1992, 1991, 1989, 1985, 1984, 1980, 1976, 1975, 1971, 1970, 1966, 1965, 1962, 1961, 1960, 1956, 1955, 1952, 1950, 1948, 1945, 1943, 1940, 1938, 1933, 1927, 1921, 1907, 1903
1776 DAHLIA AVE	2014, 2010, 1995, 1991, 1985, 1984, 1980, 1976, 1975, 1971, 1970, 1966, 1965, 1962, 1960, 1956, 1955, 1952, 1950, 1948, 1945, 1943, 1940, 1938, 1933, 1927, 1921, 1907, 1903
1776 ELM AVE	2014, 2010, 2006, 1995, 1992, 1991, 1989, 1985, 1984, 1980, 1976, 1975, 1971, 1970, 1966, 1965, 1962, 1960, 1956, 1955, 1952, 1950, 1948, 1945, 1943, 1940, 1938, 1933, 1927, 1921, 1907, 1903
1776 PALM AVE	2014, 2010, 1995, 1989, 1984, 1980, 1976, 1975, 1971, 1970, 1966, 1965, 1962, 1961, 1960, 1956, 1955, 1952, 1950, 1948, 1945, 1943, 1940, 1938, 1933, 1927, 1921, 1907, 1903
1776 Palm Ave	2006, 2000, 1995, 1992, 1991, 1989, 1985, 1984, 1980, 1976, 1975, 1971, 1970, 1966, 1965, 1962, 1961, 1960, 1956, 1955, 1952, 1950, 1948, 1945, 1943, 1940, 1938, 1933, 1927, 1921, 1907, 1903
1777 ELM AVE	2014, 2010, 1995, 1991, 1989, 1985, 1984, 1980, 1976, 1975, 1971, 1970, 1966, 1965, 1962, 1961, 1960, 1956, 1955, 1952, 1950, 1948, 1945, 1943, 1940, 1938, 1933, 1927, 1921, 1907, 1903
1777 PALM AVE	2014, 2010, 1995, 1992, 1991, 1985, 1984, 1980, 1976, 1975, 1971, 1970, 1966, 1965, 1962, 1961, 1960, 1956, 1955, 1952, 1950, 1948, 1945, 1943, 1940, 1938, 1933, 1927, 1921, 1907, 1903
1777 Palm Ave	2014, 2006, 2000, 1995, 1992, 1991, 1989, 1985, 1984, 1980, 1976, 1975, 1971, 1970, 1966, 1965, 1962, 1961, 1960, 1956, 1955, 1952, 1950, 1948, 1945, 1943, 1940, 1938, 1933, 1927, 1921, 1907, 1903
1778 ELM AVE	2014, 2010, 2006, 1995, 1992, 1991, 1985, 1984, 1980, 1976, 1975, 1971, 1970, 1966, 1965, 1962, 1960, 1956, 1955, 1952, 1950, 1948, 1945, 1943, 1940, 1938, 1933, 1927, 1921, 1907, 1903
1779 DONAX AVE	2014, 2010, 1995, 1991, 1989, 1985, 1984, 1980, 1976, 1975, 1971, 1970, 1966, 1965, 1962, 1960, 1956, 1955, 1952, 1950, 1948, 1945, 1943, 1940, 1938, 1933, 1927, 1921, 1907, 1903
1781 DAHLIA AVE	2014, 2010, 1995, 1992, 1991, 1989, 1985, 1984, 1980, 1976, 1975, 1971, 1970, 1966, 1965, 1962, 1961, 1960, 1956, 1955, 1952, 1950, 1948, 1945, 1943, 1940, 1938, 1933, 1927, 1921, 1907, 1903
1781 ELM AVE	2014, 2010, 2006, 1995, 1992, 1991, 1989, 1985, 1984, 1980, 1976, 1975, 1971, 1970, 1966, 1965, 1962, 1961, 1960, 1956, 1955, 1952, 1950, 1948, 1945, 1943, 1940, 1938, 1933, 1927, 1921, 1907, 1903
1782 ELM AVE	2014, 2010, 2006, 1995, 1992, 1991, 1989, 1985, 1984, 1980, 1976, 1975, 1971, 1970, 1966, 1965, 1962, 1960, 1956, 1955, 1952, 1950, 1948, 1945, 1943, 1940, 1938, 1933, 1927, 1921, 1907, 1903
1784 DAHLIA AVE	2014, 2010, 1995, 1992, 1991, 1989, 1985, 1984, 1980, 1976, 1975, 1971, 1970, 1966, 1965, 1962, 1960, 1956, 1955, 1952, 1950, 1948, 1945, 1943, 1940, 1938, 1933, 1927, 1921, 1907, 1903

FINDINGS

Address Researched	Address Not Identified in Research Source
1784 DAHLIA WAY	2014, 2010, 2006, 2000, 1995, 1992, 1991, 1989, 1985, 1984, 1980, 1976, 1975, 1971, 1970, 1966, 1965, 1962, 1961, 1956, 1952, 1950, 1948, 1945, 1943, 1940, 1938, 1933, 1927, 1921, 1907, 1903
1788 PALM AVE	2014, 2010, 1995, 1991, 1985, 1984, 1980, 1976, 1975, 1971, 1970, 1966, 1965, 1962, 1961, 1960, 1956, 1955, 1952, 1950, 1948, 1945, 1943, 1940, 1938, 1933, 1927, 1921, 1907, 1903
1788 Palm Ave	2006, 2000, 1995, 1992, 1991, 1989, 1985, 1984, 1980, 1976, 1975, 1971, 1970, 1966, 1965, 1962, 1961, 1960, 1956, 1955, 1952, 1950, 1948, 1945, 1943, 1940, 1938, 1933, 1927, 1921, 1907, 1903
1790 DONAX AVE	2014, 2010, 2000, 1995, 1991, 1989, 1985, 1984, 1980, 1976, 1975, 1971, 1970, 1966, 1965, 1962, 1961, 1960, 1956, 1955, 1952, 1950, 1948, 1945, 1943, 1940, 1938, 1933, 1927, 1921, 1907, 1903
1791 DAHLIA AVE	2014, 2010, 1995, 1991, 1985, 1984, 1980, 1976, 1975, 1971, 1970, 1966, 1965, 1962, 1960, 1956, 1955, 1952, 1950, 1948, 1945, 1943, 1940, 1938, 1933, 1927, 1921, 1907, 1903
1791 Dahlia Ave	2014, 2006, 2000, 1995, 1992, 1991, 1989, 1985, 1984, 1980, 1976, 1975, 1971, 1970, 1966, 1965, 1962, 1961, 1960, 1956, 1955, 1952, 1950, 1948, 1945, 1943, 1940, 1938, 1933, 1927, 1921, 1907, 1903
1791 DAHLIA WAY	2014, 2010, 2006, 2000, 1995, 1992, 1991, 1989, 1985, 1984, 1980, 1976, 1975, 1971, 1970, 1966, 1965, 1962, 1961, 1956, 1955, 1952, 1950, 1948, 1945, 1943, 1940, 1938, 1933, 1927, 1921, 1907, 1903
1792 ELM AVE	2014, 2010, 2006, 1995, 1992, 1991, 1989, 1985, 1984, 1980, 1976, 1975, 1971, 1970, 1966, 1965, 1962, 1960, 1956, 1955, 1952, 1950, 1948, 1945, 1943, 1940, 1938, 1933, 1927, 1921, 1907, 1903
1800 CALLA	2014, 2010, 2006, 2000, 1995, 1991, 1989, 1985, 1984, 1980, 1976, 1975, 1971, 1970, 1966, 1965, 1962, 1961, 1960, 1956, 1955, 1952, 1950, 1948, 1945, 1943, 1940, 1938, 1933, 1927, 1921, 1907, 1903
1800 CALLA ST	2014, 2010, 1995, 1992, 1991, 1989, 1985, 1984, 1980, 1976, 1975, 1971, 1970, 1966, 1965, 1962, 1960, 1956, 1955, 1952, 1950, 1948, 1945, 1943, 1940, 1938, 1933, 1927, 1921, 1907, 1903
1800 CANAL ST	2014, 2010, 1995, 1991, 1985, 1984, 1980, 1976, 1975, 1971, 1970, 1966, 1965, 1962, 1960, 1956, 1955, 1952, 1950, 1948, 1945, 1943, 1940, 1938, 1933, 1927, 1921, 1907, 1903
1800 CAROL ST	2014, 2010, 1995, 1992, 1991, 1989, 1985, 1984, 1980, 1976, 1975, 1971, 1970, 1966, 1965, 1962, 1960, 1956, 1955, 1952, 1950, 1948, 1945, 1943, 1940, 1938, 1933, 1927, 1921, 1907, 1903
1800 CEDAR ST	2014, 2010, 2000, 1995, 1992, 1991, 1989, 1985, 1984, 1980, 1976, 1975, 1971, 1970, 1966, 1965, 1962, 1961, 1960, 1956, 1955, 1952, 1950, 1948, 1945, 1943, 1940, 1938, 1933, 1927, 1921, 1907, 1903
1800 CHERI ST	2014, 2010, 1995, 1992, 1991, 1989, 1985, 1984, 1980, 1976, 1975, 1971, 1970, 1966, 1965, 1962, 1960, 1956, 1955, 1952, 1950, 1948, 1945, 1943, 1940, 1938, 1933, 1927, 1921, 1907, 1903
1800 CYPRESS ST	2014, 2010, 1995, 1992, 1991, 1989, 1985, 1984, 1980, 1976, 1975, 1971, 1970, 1966, 1965, 1962, 1960, 1956, 1955, 1952, 1950, 1948, 1945, 1943, 1940, 1938, 1933, 1927, 1921, 1907, 1903
1801 CALLA ST	2014, 2010, 1995, 1992, 1991, 1989, 1985, 1984, 1980, 1976, 1975, 1971, 1970, 1966, 1965, 1962, 1960, 1956, 1955, 1952, 1950, 1948, 1945, 1943, 1940, 1938, 1933, 1927, 1921, 1907, 1903
1801 CANAL ST	2014, 2010, 1995, 1992, 1991, 1985, 1984, 1980, 1976, 1975, 1971, 1970, 1966, 1965, 1962, 1960, 1956, 1955, 1952, 1950, 1948, 1945, 1943, 1940, 1938, 1933, 1927, 1921, 1907, 1903

FINDINGS

Address Researched	Address Not Identified in Research Source
1801 CAROL ST	2014, 2010, 1995, 1992, 1991, 1989, 1985, 1984, 1980, 1976, 1975, 1971, 1970, 1966, 1965, 1962, 1960, 1956, 1955, 1952, 1950, 1948, 1945, 1943, 1940, 1938, 1933, 1927, 1921, 1907, 1903
1801 CEDAR ST	2014, 2010, 1995, 1992, 1991, 1989, 1985, 1984, 1980, 1976, 1975, 1971, 1970, 1966, 1965, 1962, 1961, 1960, 1956, 1955, 1952, 1950, 1948, 1945, 1943, 1940, 1938, 1933, 1927, 1921, 1907, 1903
1801 CHERI ST	2014, 2010, 1995, 1992, 1991, 1989, 1985, 1984, 1980, 1976, 1975, 1971, 1970, 1966, 1965, 1962, 1960, 1956, 1955, 1952, 1950, 1948, 1945, 1943, 1940, 1938, 1933, 1927, 1921, 1907, 1903
1801 CYPRESS ST	2014, 2010, 1995, 1992, 1991, 1989, 1985, 1984, 1980, 1976, 1975, 1971, 1970, 1966, 1965, 1962, 1960, 1956, 1955, 1952, 1950, 1948, 1945, 1943, 1940, 1938, 1933, 1927, 1921, 1907, 1903
1801 PALM	2014, 2010, 2006, 2000, 1995, 1992, 1991, 1989, 1985, 1984, 1980, 1976, 1975, 1971, 1970, 1966, 1965, 1962, 1961, 1956, 1955, 1952, 1950, 1948, 1945, 1943, 1940, 1938, 1933, 1927, 1921, 1907, 1903
1801 PALM AVE	2014, 2010, 2006, 1995, 1991, 1985, 1984, 1980, 1976, 1975, 1971, 1970, 1966, 1965, 1962, 1961, 1960, 1956, 1955, 1952, 1950, 1948, 1945, 1943, 1940, 1938, 1933, 1927, 1921, 1907, 1903
1802 CALLA	2014, 2010, 2006, 2000, 1995, 1991, 1989, 1985, 1984, 1980, 1976, 1975, 1971, 1970, 1966, 1965, 1962, 1961, 1960, 1956, 1955, 1952, 1950, 1948, 1945, 1943, 1940, 1938, 1933, 1927, 1921, 1907, 1903
1802 CALLA ST	2014, 2010, 1995, 1992, 1991, 1989, 1985, 1984, 1980, 1976, 1975, 1971, 1970, 1966, 1965, 1962, 1961, 1960, 1956, 1955, 1952, 1950, 1948, 1945, 1943, 1940, 1938, 1933, 1927, 1921, 1907, 1903
1802 CANAL ST	2014, 2010, 1995, 1991, 1989, 1985, 1984, 1980, 1976, 1975, 1971, 1970, 1966, 1965, 1962, 1960, 1956, 1955, 1952, 1950, 1948, 1945, 1943, 1940, 1938, 1933, 1927, 1921, 1907, 1903
1802 CAROL ST	2014, 2010, 2006, 2000, 1995, 1992, 1991, 1989, 1985, 1984, 1980, 1976, 1975, 1971, 1970, 1966, 1965, 1962, 1960, 1956, 1955, 1952, 1950, 1948, 1945, 1943, 1940, 1938, 1933, 1927, 1921, 1907, 1903
1802 CEDAR ST	2014, 2010, 2000, 1995, 1992, 1991, 1989, 1985, 1984, 1980, 1976, 1975, 1971, 1970, 1966, 1965, 1962, 1961, 1960, 1956, 1955, 1952, 1950, 1948, 1945, 1943, 1940, 1938, 1933, 1927, 1921, 1907, 1903
1802 CHERI	2014, 2010, 2006, 2000, 1995, 1991, 1989, 1985, 1984, 1980, 1976, 1975, 1971, 1970, 1966, 1965, 1962, 1961, 1960, 1956, 1955, 1952, 1950, 1948, 1945, 1943, 1940, 1938, 1933, 1927, 1921, 1907, 1903
1802 CHERI ST	2014, 2010, 2006, 1995, 1992, 1991, 1985, 1984, 1980, 1976, 1975, 1971, 1970, 1966, 1965, 1962, 1960, 1956, 1955, 1952, 1950, 1948, 1945, 1943, 1940, 1938, 1933, 1927, 1921, 1907, 1903
1802 CYPRESS ST	2014, 2010, 1995, 1992, 1991, 1989, 1985, 1984, 1980, 1976, 1975, 1971, 1970, 1966, 1965, 1962, 1960, 1956, 1955, 1952, 1950, 1948, 1945, 1943, 1940, 1938, 1933, 1927, 1921, 1907, 1903
1802 ELM ST	2014, 2010, 2006, 2000, 1995, 1992, 1991, 1989, 1985, 1984, 1980, 1976, 1975, 1971, 1970, 1966, 1965, 1962, 1961, 1960, 1956, 1955, 1952, 1950, 1948, 1945, 1943, 1940, 1938, 1933, 1927, 1921, 1903
1803 CALLA ST	2014, 2010, 2000, 1995, 1992, 1991, 1989, 1985, 1984, 1980, 1976, 1975, 1971, 1970, 1966, 1965, 1962, 1960, 1956, 1955, 1952, 1950, 1948, 1945, 1943, 1940, 1938, 1933, 1927, 1921, 1907, 1903
1803 CANAL ST	2014, 2010, 1995, 1992, 1991, 1989, 1985, 1984, 1980, 1976, 1975, 1971, 1970, 1966, 1965, 1962, 1960, 1956, 1955, 1952, 1950, 1948, 1945, 1943, 1940, 1938, 1933, 1927, 1921, 1907, 1903

FINDINGS

Address Researched	Address Not Identified in Research Source
1803 CAROL	2014, 2010, 2006, 2000, 1995, 1991, 1989, 1985, 1984, 1980, 1976, 1975, 1971, 1970, 1966, 1965, 1962, 1961, 1960, 1956, 1955, 1952, 1950, 1948, 1945, 1943, 1940, 1938, 1933, 1927, 1921, 1907, 1903
1803 CAROL ST	2014, 2010, 1995, 1992, 1991, 1989, 1985, 1984, 1980, 1976, 1975, 1971, 1970, 1966, 1965, 1962, 1960, 1956, 1955, 1952, 1950, 1948, 1945, 1943, 1940, 1938, 1933, 1927, 1921, 1907, 1903
1803 CAROL WAY	2014, 2010, 2006, 2000, 1995, 1992, 1991, 1985, 1984, 1980, 1976, 1975, 1971, 1970, 1966, 1965, 1962, 1961, 1960, 1956, 1955, 1952, 1950, 1948, 1945, 1943, 1940, 1938, 1933, 1927, 1921, 1907, 1903
1803 CHERI	2014, 2010, 2006, 2000, 1995, 1991, 1989, 1985, 1984, 1980, 1976, 1975, 1971, 1970, 1966, 1965, 1962, 1961, 1960, 1956, 1955, 1952, 1950, 1948, 1945, 1943, 1940, 1938, 1933, 1927, 1921, 1907, 1903
1803 CHERI ST	2014, 2010, 2000, 1995, 1992, 1991, 1989, 1985, 1984, 1980, 1976, 1975, 1971, 1970, 1966, 1965, 1962, 1960, 1956, 1955, 1952, 1950, 1948, 1945, 1943, 1940, 1938, 1933, 1927, 1921, 1907, 1903
1803 CYPRESS ST	2014, 2010, 1995, 1992, 1991, 1989, 1985, 1984, 1980, 1976, 1975, 1971, 1970, 1966, 1965, 1962, 1960, 1956, 1955, 1952, 1950, 1948, 1945, 1943, 1940, 1938, 1933, 1927, 1921, 1907, 1903
1803 ELM	2014, 2010, 2006, 2000, 1995, 1992, 1991, 1989, 1985, 1984, 1980, 1976, 1975, 1971, 1970, 1966, 1965, 1962, 1961, 1960, 1956, 1952, 1950, 1948, 1945, 1943, 1940, 1938, 1933, 1927, 1921, 1907, 1903
1804 CALLA ST	2014, 2010, 1995, 1992, 1991, 1989, 1985, 1984, 1980, 1976, 1975, 1971, 1970, 1966, 1965, 1962, 1960, 1956, 1955, 1952, 1950, 1948, 1945, 1943, 1940, 1938, 1933, 1927, 1921, 1907, 1903
1804 CANAL ST	2014, 2010, 1995, 1991, 1989, 1985, 1984, 1980, 1976, 1975, 1971, 1970, 1966, 1965, 1962, 1960, 1956, 1955, 1952, 1950, 1948, 1945, 1943, 1940, 1938, 1933, 1927, 1921, 1907, 1903
1804 CAROL ST	2014, 2010, 2000, 1995, 1992, 1991, 1989, 1985, 1984, 1980, 1976, 1975, 1971, 1970, 1966, 1965, 1962, 1960, 1956, 1955, 1952, 1950, 1948, 1945, 1943, 1940, 1938, 1933, 1927, 1921, 1907, 1903
1804 CEDAR ST	2014, 2010, 1995, 1992, 1991, 1989, 1985, 1984, 1980, 1976, 1975, 1971, 1970, 1966, 1965, 1962, 1961, 1960, 1956, 1955, 1952, 1950, 1948, 1945, 1943, 1940, 1938, 1933, 1927, 1921, 1907, 1903
1804 CHERI ST	2014, 2010, 1995, 1992, 1991, 1989, 1985, 1984, 1980, 1976, 1975, 1971, 1970, 1966, 1965, 1962, 1960, 1956, 1955, 1952, 1950, 1948, 1945, 1943, 1940, 1938, 1933, 1927, 1921, 1907, 1903
1804 Cheri St	2014, 2006, 2000, 1995, 1992, 1991, 1989, 1985, 1984, 1980, 1976, 1975, 1971, 1970, 1966, 1965, 1962, 1961, 1960, 1956, 1955, 1952, 1950, 1948, 1945, 1943, 1940, 1938, 1933, 1927, 1921, 1907, 1903
1804 CYPRESS ST	2014, 2010, 1995, 1992, 1991, 1989, 1985, 1984, 1980, 1976, 1975, 1971, 1970, 1966, 1965, 1962, 1960, 1956, 1955, 1952, 1950, 1948, 1945, 1943, 1940, 1938, 1933, 1927, 1921, 1907, 1903
1805 CALLA ST	2014, 2010, 1995, 1992, 1991, 1989, 1985, 1984, 1980, 1976, 1975, 1971, 1970, 1966, 1965, 1962, 1960, 1956, 1955, 1952, 1950, 1948, 1945, 1943, 1940, 1938, 1933, 1927, 1921, 1907, 1903
1805 CANAL ST	2014, 2010, 1995, 1992, 1991, 1989, 1985, 1984, 1980, 1976, 1975, 1971, 1970, 1966, 1965, 1962, 1960, 1956, 1955, 1952, 1950, 1948, 1945, 1943, 1940, 1938, 1933, 1927, 1921, 1907, 1903
1805 CAROL ST	2014, 2010, 2006, 2000, 1995, 1992, 1991, 1989, 1985, 1984, 1980, 1976, 1975, 1971, 1970, 1966, 1965, 1962, 1960, 1956, 1955, 1952, 1950, 1948, 1945, 1943, 1940, 1938, 1933, 1927, 1921, 1907, 1903

FINDINGS

Address Researched	Address Not Identified in Research Source
1805 CEDAR	2014, 2010, 2006, 2000, 1995, 1991, 1989, 1985, 1984, 1980, 1976, 1975, 1971, 1970, 1966, 1965, 1962, 1961, 1960, 1956, 1955, 1952, 1950, 1948, 1945, 1943, 1940, 1938, 1933, 1927, 1921, 1907, 1903
1805 CEDAR ST	2014, 2010, 1995, 1992, 1991, 1989, 1985, 1984, 1980, 1976, 1975, 1971, 1970, 1966, 1965, 1962, 1961, 1960, 1956, 1955, 1952, 1950, 1948, 1945, 1943, 1940, 1938, 1933, 1927, 1921, 1907, 1903
1805 CEDAR WAY	2014, 2010, 2006, 2000, 1995, 1992, 1991, 1985, 1984, 1980, 1976, 1975, 1971, 1970, 1966, 1965, 1962, 1961, 1960, 1956, 1955, 1952, 1950, 1948, 1945, 1943, 1940, 1938, 1933, 1927, 1921, 1907, 1903
1805 CHERI	2014, 2010, 2006, 2000, 1995, 1991, 1989, 1985, 1984, 1980, 1976, 1975, 1971, 1970, 1966, 1965, 1962, 1961, 1960, 1956, 1955, 1952, 1950, 1948, 1945, 1943, 1940, 1938, 1933, 1927, 1921, 1907, 1903
1805 CHERI ST	2014, 2010, 1995, 1992, 1991, 1985, 1984, 1980, 1976, 1975, 1971, 1970, 1966, 1965, 1962, 1960, 1956, 1955, 1952, 1950, 1948, 1945, 1943, 1940, 1938, 1933, 1927, 1921, 1907, 1903
1805 CYPRESS ST	2014, 2010, 2006, 1995, 1992, 1991, 1989, 1985, 1984, 1980, 1976, 1975, 1971, 1970, 1966, 1965, 1962, 1960, 1956, 1955, 1952, 1950, 1948, 1945, 1943, 1940, 1938, 1933, 1927, 1921, 1907, 1903
1805 Cypress St	2010, 2006, 2000, 1995, 1992, 1991, 1989, 1985, 1984, 1980, 1976, 1975, 1971, 1970, 1966, 1965, 1962, 1961, 1960, 1956, 1955, 1952, 1950, 1948, 1945, 1943, 1940, 1938, 1933, 1927, 1921, 1907, 1903
1805 DAHLIA AVE	2014, 2010, 2006, 2000, 1995, 1992, 1991, 1989, 1985, 1984, 1980, 1976, 1975, 1971, 1970, 1966, 1965, 1962, 1960, 1956, 1955, 1952, 1950, 1948, 1945, 1943, 1940, 1938, 1933, 1927, 1921, 1907, 1903
1805 DAHLIA WAY	2014, 2010, 2006, 2000, 1995, 1992, 1991, 1989, 1985, 1984, 1980, 1976, 1975, 1971, 1970, 1966, 1965, 1962, 1961, 1956, 1955, 1952, 1950, 1948, 1945, 1943, 1940, 1938, 1933, 1927, 1921, 1907, 1903
1805 DONAX AVE	2014, 2010, 2000, 1995, 1991, 1989, 1985, 1984, 1980, 1976, 1975, 1971, 1970, 1966, 1965, 1962, 1960, 1956, 1955, 1952, 1950, 1948, 1945, 1943, 1940, 1938, 1933, 1927, 1921, 1907, 1903
1805 DONAX AVE N	2014, 2010, 2006, 2000, 1995, 1991, 1989, 1985, 1984, 1980, 1976, 1975, 1971, 1970, 1966, 1965, 1962, 1961, 1960, 1956, 1955, 1952, 1950, 1948, 1945, 1943, 1940, 1938, 1933, 1927, 1921, 1907, 1903
1805 DONAX CT	2014, 2010, 2006, 2000, 1995, 1992, 1991, 1989, 1985, 1984, 1980, 1976, 1975, 1971, 1970, 1966, 1965, 1962, 1961, 1956, 1955, 1952, 1950, 1948, 1945, 1943, 1940, 1938, 1933, 1927, 1921, 1907, 1903
1806 CALLA	2014, 2010, 2006, 2000, 1995, 1991, 1989, 1985, 1984, 1980, 1976, 1975, 1971, 1970, 1966, 1965, 1962, 1961, 1960, 1956, 1955, 1952, 1950, 1948, 1945, 1943, 1940, 1938, 1933, 1927, 1921, 1907, 1903
1806 CALLA ST	2014, 2010, 1995, 1992, 1991, 1989, 1985, 1984, 1980, 1976, 1975, 1971, 1970, 1966, 1965, 1962, 1960, 1956, 1955, 1952, 1950, 1948, 1945, 1943, 1940, 1938, 1933, 1927, 1921, 1907, 1903
1806 CANAL ST	2014, 2010, 2000, 1995, 1992, 1991, 1985, 1984, 1980, 1976, 1975, 1971, 1970, 1966, 1965, 1962, 1960, 1956, 1955, 1952, 1950, 1948, 1945, 1943, 1940, 1938, 1933, 1927, 1921, 1907, 1903
1806 Canal St	2010, 2006, 2000, 1995, 1992, 1991, 1989, 1985, 1984, 1980, 1976, 1975, 1971, 1970, 1966, 1965, 1962, 1961, 1960, 1956, 1955, 1952, 1950, 1948, 1945, 1943, 1940, 1938, 1933, 1927, 1921, 1907, 1903
1806 CAROL ST	2014, 2010, 2000, 1995, 1992, 1991, 1989, 1985, 1984, 1980, 1976, 1975, 1971, 1970, 1966, 1965, 1962, 1960, 1956, 1955, 1952, 1950, 1948, 1945, 1943, 1940, 1938, 1933, 1927, 1921, 1907, 1903

FINDINGS

Address Researched	Address Not Identified in Research Source
1806 CEDAR	2014, 2010, 2006, 2000, 1995, 1991, 1989, 1985, 1984, 1980, 1976, 1975, 1971, 1970, 1966, 1965, 1962, 1961, 1960, 1956, 1955, 1952, 1950, 1948, 1945, 1943, 1940, 1938, 1933, 1927, 1921, 1907, 1903
1806 CEDAR ST	2014, 2010, 1995, 1992, 1991, 1989, 1985, 1984, 1980, 1976, 1975, 1971, 1970, 1966, 1965, 1962, 1961, 1960, 1956, 1955, 1952, 1950, 1948, 1945, 1943, 1940, 1938, 1933, 1927, 1921, 1907, 1903
1806 CEDAR WAY	2014, 2010, 2006, 2000, 1995, 1992, 1991, 1985, 1984, 1980, 1976, 1975, 1971, 1970, 1966, 1965, 1962, 1961, 1960, 1956, 1955, 1952, 1950, 1948, 1945, 1943, 1940, 1938, 1933, 1927, 1921, 1907, 1903
1806 CHERI ST	2014, 2010, 1995, 1992, 1991, 1989, 1985, 1984, 1980, 1976, 1975, 1971, 1970, 1966, 1965, 1962, 1960, 1956, 1955, 1952, 1950, 1948, 1945, 1943, 1940, 1938, 1933, 1927, 1921, 1907, 1903
1806 CYPRESS ST	2014, 2010, 1995, 1992, 1991, 1989, 1985, 1984, 1980, 1976, 1975, 1971, 1970, 1966, 1965, 1962, 1960, 1956, 1955, 1952, 1950, 1948, 1945, 1943, 1940, 1938, 1933, 1927, 1921, 1907, 1903
1807 CALLA ST	2014, 2010, 1995, 1992, 1991, 1989, 1985, 1984, 1980, 1976, 1975, 1971, 1970, 1966, 1965, 1962, 1960, 1956, 1955, 1952, 1950, 1948, 1945, 1943, 1940, 1938, 1933, 1927, 1921, 1907, 1903
1807 CANAL ST	2014, 2010, 1995, 1992, 1991, 1989, 1985, 1984, 1980, 1976, 1975, 1971, 1970, 1966, 1965, 1962, 1960, 1956, 1955, 1952, 1950, 1948, 1945, 1943, 1940, 1938, 1933, 1927, 1921, 1907, 1903
1807 CAROL ST	2014, 2010, 2006, 2000, 1995, 1992, 1991, 1989, 1985, 1984, 1980, 1976, 1975, 1971, 1970, 1966, 1965, 1962, 1960, 1956, 1955, 1952, 1950, 1948, 1945, 1943, 1940, 1938, 1933, 1927, 1921, 1907, 1903
1807 CEDAR ST	2014, 2010, 1995, 1992, 1991, 1989, 1985, 1984, 1980, 1976, 1975, 1971, 1970, 1966, 1965, 1962, 1961, 1960, 1956, 1955, 1952, 1950, 1948, 1945, 1943, 1940, 1938, 1933, 1927, 1921, 1907, 1903
1807 CHERI ST	2014, 2010, 1995, 1992, 1991, 1989, 1985, 1984, 1980, 1976, 1975, 1971, 1970, 1966, 1965, 1962, 1960, 1956, 1955, 1952, 1950, 1948, 1945, 1943, 1940, 1938, 1933, 1927, 1921, 1907, 1903
1807 CYPRESS ST	2014, 2010, 2006, 1995, 1992, 1991, 1989, 1985, 1984, 1980, 1976, 1975, 1971, 1970, 1966, 1965, 1962, 1960, 1956, 1955, 1952, 1950, 1948, 1945, 1943, 1940, 1938, 1933, 1927, 1921, 1907, 1903
1808 CALLA	2014, 2010, 2006, 2000, 1995, 1991, 1989, 1985, 1984, 1980, 1976, 1975, 1971, 1970, 1966, 1965, 1962, 1961, 1960, 1956, 1955, 1952, 1950, 1948, 1945, 1943, 1940, 1938, 1933, 1927, 1921, 1907, 1903
1808 CALLA ST	2014, 2010, 1995, 1992, 1991, 1989, 1985, 1984, 1980, 1976, 1975, 1971, 1970, 1966, 1965, 1962, 1960, 1956, 1955, 1952, 1950, 1948, 1945, 1943, 1940, 1938, 1933, 1927, 1921, 1907, 1903
1808 Calla St	2010, 2006, 2000, 1995, 1992, 1991, 1989, 1985, 1984, 1980, 1976, 1975, 1971, 1970, 1966, 1965, 1962, 1961, 1960, 1956, 1955, 1952, 1950, 1948, 1945, 1943, 1940, 1938, 1933, 1927, 1921, 1907, 1903
1808 CANAL ST	2014, 2010, 1995, 1992, 1991, 1989, 1985, 1984, 1980, 1976, 1975, 1971, 1970, 1966, 1965, 1962, 1960, 1956, 1955, 1952, 1950, 1948, 1945, 1943, 1940, 1938, 1933, 1927, 1921, 1907, 1903
1808 CAROL	2014, 2010, 2006, 2000, 1995, 1991, 1989, 1985, 1984, 1980, 1976, 1975, 1971, 1970, 1966, 1965, 1962, 1961, 1960, 1956, 1955, 1952, 1950, 1948, 1945, 1943, 1940, 1938, 1933, 1927, 1921, 1907, 1903
1808 CAROL ST	2014, 2010, 1995, 1992, 1991, 1989, 1985, 1984, 1980, 1976, 1975, 1971, 1970, 1966, 1965, 1962, 1960, 1956, 1955, 1952, 1950, 1948, 1945, 1943, 1940, 1938, 1933, 1927, 1921, 1907, 1903

FINDINGS

Address Researched	Address Not Identified in Research Source
1808 CAROL WAY	2014, 2010, 2006, 2000, 1995, 1992, 1991, 1985, 1984, 1980, 1976, 1975, 1971, 1970, 1966, 1965, 1962, 1961, 1960, 1956, 1955, 1952, 1950, 1948, 1945, 1943, 1940, 1938, 1933, 1927, 1921, 1907, 1903
1808 CEDAR ST	2014, 2010, 2006, 1995, 1992, 1991, 1989, 1985, 1984, 1980, 1976, 1975, 1971, 1970, 1966, 1965, 1962, 1961, 1960, 1956, 1955, 1952, 1950, 1948, 1945, 1943, 1940, 1938, 1933, 1927, 1921, 1907, 1903
1808 CHERI	2014, 2010, 2006, 2000, 1995, 1991, 1989, 1985, 1984, 1980, 1976, 1975, 1971, 1970, 1966, 1965, 1962, 1961, 1960, 1956, 1955, 1952, 1950, 1948, 1945, 1943, 1940, 1938, 1933, 1927, 1921, 1907, 1903
1808 CHERI ST	2014, 2010, 1995, 1992, 1991, 1989, 1985, 1984, 1980, 1976, 1975, 1971, 1970, 1966, 1965, 1962, 1960, 1956, 1955, 1952, 1950, 1948, 1945, 1943, 1940, 1938, 1933, 1927, 1921, 1907, 1903
1808 CYPRESS ST	2014, 2010, 2006, 1995, 1992, 1991, 1989, 1985, 1984, 1980, 1976, 1975, 1971, 1970, 1966, 1965, 1962, 1960, 1956, 1955, 1952, 1950, 1948, 1945, 1943, 1940, 1938, 1933, 1927, 1921, 1907, 1903
1809 CALLA ST	2014, 2010, 1995, 1992, 1991, 1989, 1985, 1984, 1980, 1976, 1975, 1971, 1970, 1966, 1965, 1962, 1960, 1956, 1955, 1952, 1950, 1948, 1945, 1943, 1940, 1938, 1933, 1927, 1921, 1907, 1903
1809 CANAL ST	2014, 2010, 1995, 1992, 1991, 1989, 1985, 1984, 1980, 1976, 1975, 1971, 1970, 1966, 1965, 1962, 1960, 1956, 1955, 1952, 1950, 1948, 1945, 1943, 1940, 1938, 1933, 1927, 1921, 1907, 1903
1809 CAROL ST	2014, 2010, 1995, 1992, 1991, 1989, 1985, 1984, 1980, 1976, 1975, 1971, 1970, 1966, 1965, 1962, 1960, 1956, 1955, 1952, 1950, 1948, 1945, 1943, 1940, 1938, 1933, 1927, 1921, 1907, 1903
1809 CAROL WAY	2014, 2010, 2006, 2000, 1995, 1992, 1991, 1985, 1984, 1980, 1976, 1975, 1971, 1970, 1966, 1965, 1962, 1961, 1960, 1956, 1955, 1952, 1950, 1948, 1945, 1943, 1940, 1938, 1933, 1927, 1921, 1907, 1903
1809 CEDAR ST	2014, 2010, 2000, 1995, 1992, 1991, 1989, 1985, 1984, 1980, 1976, 1975, 1971, 1970, 1966, 1965, 1962, 1961, 1960, 1956, 1955, 1952, 1950, 1948, 1945, 1943, 1940, 1938, 1933, 1927, 1921, 1907, 1903
1809 CHERI ST	2014, 2010, 1995, 1992, 1991, 1989, 1985, 1984, 1980, 1976, 1975, 1971, 1970, 1966, 1965, 1962, 1960, 1956, 1955, 1952, 1950, 1948, 1945, 1943, 1940, 1938, 1933, 1927, 1921, 1907, 1903
1809 CYPRESS ST	2014, 2010, 2006, 1995, 1992, 1991, 1989, 1985, 1984, 1980, 1976, 1975, 1971, 1970, 1966, 1965, 1962, 1960, 1956, 1955, 1952, 1950, 1948, 1945, 1943, 1940, 1938, 1933, 1927, 1921, 1907, 1903
1810 CALLA ST	2014, 2010, 1995, 1992, 1991, 1989, 1985, 1984, 1980, 1976, 1975, 1971, 1970, 1966, 1965, 1962, 1960, 1956, 1955, 1952, 1950, 1948, 1945, 1943, 1940, 1938, 1933, 1927, 1921, 1907, 1903
1810 CANAL ST	2014, 2010, 1995, 1992, 1991, 1989, 1985, 1984, 1980, 1976, 1975, 1971, 1970, 1966, 1965, 1962, 1960, 1956, 1955, 1952, 1950, 1948, 1945, 1943, 1940, 1938, 1933, 1927, 1921, 1907, 1903
1810 CAROL ST	2014, 2010, 1995, 1992, 1991, 1989, 1985, 1984, 1980, 1976, 1975, 1971, 1970, 1966, 1965, 1962, 1960, 1956, 1955, 1952, 1950, 1948, 1945, 1943, 1940, 1938, 1933, 1927, 1921, 1907, 1903
1810 CEDAR ST	2014, 2010, 2000, 1995, 1992, 1991, 1989, 1985, 1984, 1980, 1976, 1975, 1971, 1970, 1966, 1965, 1962, 1961, 1960, 1956, 1955, 1952, 1950, 1948, 1945, 1943, 1940, 1938, 1933, 1927, 1921, 1907, 1903
1810 CHERI	2014, 2010, 2006, 2000, 1995, 1991, 1989, 1985, 1984, 1980, 1976, 1975, 1971, 1970, 1966, 1965, 1962, 1961, 1960, 1956, 1955, 1952, 1950, 1948, 1945, 1943, 1940, 1938, 1933, 1927, 1921, 1907, 1903

FINDINGS

Address Researched	Address Not Identified in Research Source
1810 CHERI ST	2014, 2010, 2006, 1995, 1992, 1991, 1985, 1984, 1980, 1976, 1975, 1971, 1970, 1966, 1965, 1962, 1960, 1956, 1955, 1952, 1950, 1948, 1945, 1943, 1940, 1938, 1933, 1927, 1921, 1907, 1903
1810 CYPRESS ST	2014, 2010, 2006, 1995, 1992, 1991, 1989, 1985, 1984, 1980, 1976, 1975, 1971, 1970, 1966, 1965, 1962, 1960, 1956, 1955, 1952, 1950, 1948, 1945, 1943, 1940, 1938, 1933, 1927, 1921, 1907, 1903
1810 PALM AVE	2014, 2010, 1995, 1991, 1985, 1984, 1980, 1976, 1975, 1971, 1970, 1966, 1965, 1962, 1961, 1960, 1956, 1955, 1952, 1950, 1948, 1945, 1943, 1940, 1938, 1933, 1927, 1921, 1907, 1903
1810 Palm Ave	2006, 2000, 1995, 1992, 1991, 1989, 1985, 1984, 1980, 1976, 1975, 1971, 1970, 1966, 1965, 1962, 1961, 1960, 1956, 1955, 1952, 1950, 1948, 1945, 1943, 1940, 1938, 1933, 1927, 1921, 1907, 1903
1811 Calla St	2010, 2006, 2000, 1995, 1992, 1991, 1989, 1985, 1984, 1980, 1976, 1975, 1971, 1970, 1966, 1965, 1962, 1961, 1960, 1956, 1955, 1952, 1950, 1948, 1945, 1943, 1940, 1938, 1933, 1927, 1921, 1907, 1903
1811 CALLA ST	2014, 2010, 1995, 1992, 1991, 1989, 1985, 1984, 1980, 1976, 1975, 1971, 1970, 1966, 1965, 1962, 1960, 1956, 1955, 1952, 1950, 1948, 1945, 1943, 1940, 1938, 1933, 1927, 1921, 1907, 1903
1811 CANAL ST	2014, 2010, 1995, 1992, 1991, 1989, 1985, 1984, 1980, 1976, 1975, 1971, 1970, 1966, 1965, 1962, 1960, 1956, 1955, 1952, 1950, 1948, 1945, 1943, 1940, 1938, 1933, 1927, 1921, 1907, 1903
1811 CAROL	2014, 2010, 2006, 2000, 1995, 1991, 1989, 1985, 1984, 1980, 1976, 1975, 1971, 1970, 1966, 1965, 1962, 1961, 1960, 1956, 1955, 1952, 1950, 1948, 1945, 1943, 1940, 1938, 1933, 1927, 1921, 1907, 1903
1811 CAROL ST	2014, 2010, 1995, 1992, 1991, 1989, 1985, 1984, 1980, 1976, 1975, 1971, 1970, 1966, 1965, 1962, 1960, 1956, 1955, 1952, 1950, 1948, 1945, 1943, 1940, 1938, 1933, 1927, 1921, 1907, 1903
1811 Carol St	2014, 2006, 2000, 1995, 1992, 1991, 1989, 1985, 1984, 1980, 1976, 1975, 1971, 1970, 1966, 1965, 1962, 1961, 1960, 1956, 1955, 1952, 1950, 1948, 1945, 1943, 1940, 1938, 1933, 1927, 1921, 1907, 1903
1811 CAROL WAY	2014, 2010, 2006, 2000, 1995, 1992, 1991, 1985, 1984, 1980, 1976, 1975, 1971, 1970, 1966, 1965, 1962, 1961, 1960, 1956, 1955, 1952, 1950, 1948, 1945, 1943, 1940, 1938, 1933, 1927, 1921, 1907, 1903
1811 CATHY	2014, 2010, 2006, 2000, 1995, 1991, 1989, 1985, 1984, 1980, 1976, 1975, 1971, 1970, 1966, 1965, 1962, 1961, 1960, 1956, 1955, 1952, 1950, 1948, 1945, 1943, 1940, 1938, 1933, 1927, 1921, 1907, 1903
1811 CATHY ST	2014, 2010, 1995, 1992, 1991, 1985, 1984, 1980, 1976, 1975, 1971, 1970, 1966, 1965, 1962, 1961, 1960, 1956, 1955, 1952, 1950, 1948, 1945, 1943, 1940, 1938, 1933, 1927, 1921, 1907, 1903
1811 CEDAR ST	2014, 2010, 1995, 1992, 1991, 1989, 1985, 1984, 1980, 1976, 1975, 1971, 1970, 1966, 1965, 1962, 1961, 1960, 1956, 1955, 1952, 1950, 1948, 1945, 1943, 1940, 1938, 1933, 1927, 1921, 1907, 1903
1811 CHERI	2014, 2010, 2006, 2000, 1995, 1991, 1989, 1985, 1984, 1980, 1976, 1975, 1971, 1970, 1966, 1965, 1962, 1961, 1960, 1956, 1955, 1952, 1950, 1948, 1945, 1943, 1940, 1938, 1933, 1927, 1921, 1907, 1903
1811 CHERI ST	2014, 2010, 1995, 1992, 1991, 1989, 1985, 1984, 1980, 1976, 1975, 1971, 1970, 1966, 1965, 1962, 1960, 1956, 1955, 1952, 1950, 1948, 1945, 1943, 1940, 1938, 1933, 1927, 1921, 1907, 1903
1811 CYPRESS ST	2014, 2010, 2006, 2000, 1995, 1992, 1991, 1989, 1985, 1984, 1980, 1976, 1975, 1971, 1970, 1966, 1965, 1962, 1960, 1956, 1955, 1952, 1950, 1948, 1945, 1943, 1940, 1938, 1933, 1927, 1921, 1907, 1903

FINDINGS

Address Researched	Address Not Identified in Research Source
1811 Cypress St	2014, 2006, 2000, 1995, 1992, 1991, 1989, 1985, 1984, 1980, 1976, 1975, 1971, 1970, 1966, 1965, 1962, 1961, 1960, 1956, 1955, 1952, 1950, 1948, 1945, 1943, 1940, 1938, 1933, 1927, 1921, 1907, 1903
1812 Calla St	2014, 2006, 2000, 1995, 1992, 1991, 1989, 1985, 1984, 1980, 1976, 1975, 1971, 1970, 1966, 1965, 1962, 1961, 1960, 1956, 1955, 1952, 1950, 1948, 1945, 1943, 1940, 1938, 1933, 1927, 1921, 1907, 1903
1812 CALLA ST	2014, 2010, 2000, 1995, 1992, 1991, 1989, 1985, 1984, 1980, 1976, 1975, 1971, 1970, 1966, 1965, 1962, 1960, 1956, 1955, 1952, 1950, 1948, 1945, 1943, 1940, 1938, 1933, 1927, 1921, 1907, 1903
1812 CANAL ST	2014, 2010, 2006, 1995, 1991, 1985, 1984, 1980, 1976, 1975, 1971, 1970, 1966, 1965, 1962, 1960, 1956, 1955, 1952, 1950, 1948, 1945, 1943, 1940, 1938, 1933, 1927, 1921, 1907, 1903
1812 CAROL ST	2014, 2010, 1995, 1992, 1991, 1989, 1985, 1984, 1980, 1976, 1975, 1971, 1970, 1966, 1965, 1962, 1960, 1956, 1955, 1952, 1950, 1948, 1945, 1943, 1940, 1938, 1933, 1927, 1921, 1907, 1903
1812 CHERI	2014, 2010, 2006, 2000, 1995, 1991, 1989, 1985, 1984, 1980, 1976, 1975, 1971, 1970, 1966, 1965, 1962, 1961, 1960, 1956, 1955, 1952, 1950, 1948, 1945, 1943, 1940, 1938, 1933, 1927, 1921, 1907, 1903
1812 CHERI ST	2014, 2010, 1995, 1992, 1991, 1989, 1985, 1984, 1980, 1976, 1975, 1971, 1970, 1966, 1965, 1962, 1960, 1956, 1955, 1952, 1950, 1948, 1945, 1943, 1940, 1938, 1933, 1927, 1921, 1907, 1903
1812 CYPRESS ST	2014, 2010, 2006, 2000, 1995, 1992, 1991, 1989, 1985, 1984, 1980, 1976, 1975, 1971, 1970, 1966, 1965, 1962, 1960, 1956, 1955, 1952, 1950, 1948, 1945, 1943, 1940, 1938, 1933, 1927, 1921, 1907, 1903
1813 CANAL ST	2014, 2010, 1995, 1992, 1991, 1989, 1985, 1984, 1980, 1976, 1975, 1971, 1970, 1966, 1965, 1962, 1960, 1956, 1955, 1952, 1950, 1948, 1945, 1943, 1940, 1938, 1933, 1927, 1921, 1907, 1903
1813 CAROL	2014, 2010, 2006, 2000, 1995, 1991, 1989, 1985, 1984, 1980, 1976, 1975, 1971, 1970, 1966, 1965, 1962, 1961, 1960, 1956, 1955, 1952, 1950, 1948, 1945, 1943, 1940, 1938, 1933, 1927, 1921, 1907, 1903
1813 CAROL ST	2014, 2010, 1995, 1992, 1991, 1989, 1985, 1984, 1980, 1976, 1975, 1971, 1970, 1966, 1965, 1962, 1960, 1956, 1955, 1952, 1950, 1948, 1945, 1943, 1940, 1938, 1933, 1927, 1921, 1907, 1903
1813 CAROL WAY	2014, 2010, 2006, 2000, 1995, 1992, 1991, 1985, 1984, 1980, 1976, 1975, 1971, 1970, 1966, 1965, 1962, 1961, 1960, 1956, 1955, 1952, 1950, 1948, 1945, 1943, 1940, 1938, 1933, 1927, 1921, 1907, 1903
1813 CATHY	2014, 2010, 2006, 2000, 1995, 1991, 1989, 1985, 1984, 1980, 1976, 1975, 1971, 1970, 1966, 1965, 1962, 1961, 1960, 1956, 1955, 1952, 1950, 1948, 1945, 1943, 1940, 1938, 1933, 1927, 1921, 1907, 1903
1813 CATHY ST	2014, 2010, 1995, 1992, 1991, 1985, 1984, 1980, 1976, 1975, 1971, 1970, 1966, 1965, 1962, 1960, 1956, 1955, 1952, 1950, 1948, 1945, 1943, 1940, 1938, 1933, 1927, 1921, 1907, 1903
1813 CEDAR ST	2014, 2010, 1995, 1992, 1991, 1989, 1985, 1984, 1980, 1976, 1975, 1971, 1970, 1966, 1965, 1962, 1961, 1960, 1956, 1955, 1952, 1950, 1948, 1945, 1943, 1940, 1938, 1933, 1927, 1921, 1907, 1903
1813 CHERI ST	2014, 2010, 2000, 1995, 1992, 1991, 1989, 1985, 1984, 1980, 1976, 1975, 1971, 1970, 1966, 1965, 1962, 1960, 1956, 1955, 1952, 1950, 1948, 1945, 1943, 1940, 1938, 1933, 1927, 1921, 1907, 1903
1813 CYPRESS ST	2014, 2010, 2006, 2000, 1995, 1992, 1991, 1989, 1985, 1984, 1980, 1976, 1975, 1971, 1970, 1966, 1965, 1962, 1960, 1956, 1955, 1952, 1950, 1948, 1945, 1943, 1940, 1938, 1933, 1927, 1921, 1907, 1903

FINDINGS

Address Researched	Address Not Identified in Research Source
1814 CALLA ST	2014, 2010, 1995, 1992, 1991, 1989, 1985, 1984, 1980, 1976, 1975, 1971, 1970, 1966, 1965, 1962, 1960, 1956, 1955, 1952, 1950, 1948, 1945, 1943, 1940, 1938, 1933, 1927, 1921, 1907, 1903
1814 CANAL ST	2014, 2010, 1995, 1992, 1991, 1989, 1985, 1984, 1980, 1976, 1975, 1971, 1970, 1966, 1965, 1962, 1960, 1956, 1955, 1952, 1950, 1948, 1945, 1943, 1940, 1938, 1933, 1927, 1921, 1907, 1903
1814 CAROL ST	2014, 2010, 2006, 2000, 1995, 1992, 1991, 1989, 1985, 1984, 1980, 1976, 1975, 1971, 1970, 1966, 1965, 1962, 1960, 1956, 1955, 1952, 1950, 1948, 1945, 1943, 1940, 1938, 1933, 1927, 1921, 1907, 1903
1814 CHERI ST	2014, 2010, 2006, 2000, 1995, 1992, 1991, 1989, 1985, 1984, 1980, 1976, 1975, 1971, 1970, 1966, 1965, 1962, 1960, 1956, 1955, 1952, 1950, 1948, 1945, 1943, 1940, 1938, 1933, 1927, 1921, 1907, 1903
1814 CYPRESS ST	2014, 2010, 1995, 1992, 1991, 1989, 1985, 1984, 1980, 1976, 1975, 1971, 1970, 1966, 1965, 1962, 1960, 1956, 1955, 1952, 1950, 1948, 1945, 1943, 1940, 1938, 1933, 1927, 1921, 1907, 1903
1814 DAHLIA AVE	2014, 2010, 1995, 1991, 1985, 1984, 1980, 1976, 1975, 1971, 1970, 1966, 1965, 1962, 1960, 1956, 1955, 1952, 1950, 1948, 1945, 1943, 1940, 1938, 1933, 1927, 1921, 1907, 1903
1814 Dahlia Ave	2014, 2006, 2000, 1995, 1992, 1991, 1989, 1985, 1984, 1980, 1976, 1975, 1971, 1970, 1966, 1965, 1962, 1961, 1960, 1956, 1955, 1952, 1950, 1948, 1945, 1943, 1940, 1938, 1933, 1927, 1921, 1907, 1903
1814 DAHLIA WAY	2014, 2010, 2006, 2000, 1995, 1992, 1991, 1989, 1985, 1984, 1980, 1976, 1975, 1971, 1970, 1966, 1965, 1962, 1961, 1956, 1955, 1952, 1950, 1948, 1945, 1943, 1940, 1938, 1933, 1927, 1921, 1907, 1903
1815 CANAL ST	2014, 2010, 2006, 1995, 1992, 1991, 1989, 1985, 1984, 1980, 1976, 1975, 1971, 1970, 1966, 1965, 1962, 1960, 1956, 1955, 1952, 1950, 1948, 1945, 1943, 1940, 1938, 1933, 1927, 1921, 1907, 1903
1815 CAROL ST	2014, 2010, 2000, 1995, 1992, 1991, 1989, 1985, 1984, 1980, 1976, 1975, 1971, 1970, 1966, 1965, 1962, 1960, 1956, 1955, 1952, 1950, 1948, 1945, 1943, 1940, 1938, 1933, 1927, 1921, 1907, 1903
1815 CATHY ST	2014, 2010, 1995, 1992, 1991, 1989, 1985, 1984, 1980, 1976, 1975, 1971, 1970, 1966, 1965, 1962, 1960, 1956, 1955, 1952, 1950, 1948, 1945, 1943, 1940, 1938, 1933, 1927, 1921, 1907, 1903
1815 CEDAR ST	2014, 2010, 2000, 1995, 1992, 1991, 1989, 1985, 1984, 1980, 1976, 1975, 1971, 1970, 1966, 1965, 1962, 1961, 1960, 1956, 1955, 1952, 1950, 1948, 1945, 1943, 1940, 1938, 1933, 1927, 1921, 1907, 1903
1815 CHERI	2014, 2010, 2006, 2000, 1995, 1991, 1989, 1985, 1984, 1980, 1976, 1975, 1971, 1970, 1966, 1965, 1962, 1961, 1960, 1956, 1955, 1952, 1950, 1948, 1945, 1943, 1940, 1938, 1933, 1927, 1921, 1907, 1903
1815 CHERI ST	2014, 2010, 1995, 1992, 1991, 1985, 1984, 1980, 1976, 1975, 1971, 1970, 1966, 1965, 1962, 1960, 1956, 1955, 1952, 1950, 1948, 1945, 1943, 1940, 1938, 1933, 1927, 1921, 1907, 1903
1815 CYPRESS ST	2014, 2010, 1995, 1992, 1991, 1989, 1985, 1984, 1980, 1976, 1975, 1971, 1970, 1966, 1965, 1962, 1960, 1956, 1955, 1952, 1950, 1948, 1945, 1943, 1940, 1938, 1933, 1927, 1921, 1907, 1903
1815 DAHLIA AVE	2014, 2010, 2000, 1995, 1991, 1989, 1985, 1984, 1980, 1976, 1975, 1971, 1970, 1966, 1965, 1962, 1961, 1960, 1956, 1955, 1952, 1950, 1948, 1945, 1943, 1940, 1938, 1933, 1927, 1921, 1907, 1903
1815 Dahlia Ave	2006, 2000, 1995, 1992, 1991, 1989, 1985, 1984, 1980, 1976, 1975, 1971, 1970, 1966, 1965, 1962, 1961, 1960, 1956, 1955, 1952, 1950, 1948, 1945, 1943, 1940, 1938, 1933, 1927, 1921, 1907, 1903

FINDINGS

Address Researched	Address Not Identified in Research Source
1816 CALLA	2014, 2010, 2006, 2000, 1995, 1991, 1989, 1985, 1984, 1980, 1976, 1975, 1971, 1970, 1966, 1965, 1962, 1961, 1960, 1956, 1955, 1952, 1950, 1948, 1945, 1943, 1940, 1938, 1933, 1927, 1921, 1907, 1903
1816 CALLA ST	2014, 2010, 1995, 1992, 1991, 1989, 1985, 1984, 1980, 1976, 1975, 1971, 1970, 1966, 1965, 1962, 1960, 1956, 1955, 1952, 1950, 1948, 1945, 1943, 1940, 1938, 1933, 1927, 1921, 1907, 1903
1816 CANAL ST	2014, 2010, 2006, 1995, 1992, 1991, 1989, 1985, 1984, 1980, 1976, 1975, 1971, 1970, 1966, 1965, 1962, 1960, 1956, 1955, 1952, 1950, 1948, 1945, 1943, 1940, 1938, 1933, 1927, 1921, 1907, 1903
1816 CAROL	2014, 2010, 2006, 2000, 1995, 1991, 1989, 1985, 1984, 1980, 1976, 1975, 1971, 1970, 1966, 1965, 1962, 1961, 1960, 1956, 1955, 1952, 1950, 1948, 1945, 1943, 1940, 1938, 1933, 1927, 1921, 1907, 1903
1816 CAROL ST	2014, 2010, 1995, 1992, 1991, 1989, 1985, 1984, 1980, 1976, 1975, 1971, 1970, 1966, 1965, 1962, 1960, 1956, 1955, 1952, 1950, 1948, 1945, 1943, 1940, 1938, 1933, 1927, 1921, 1907, 1903
1816 CAROL WAY	2014, 2010, 2006, 2000, 1995, 1992, 1991, 1985, 1984, 1980, 1976, 1975, 1971, 1970, 1966, 1965, 1962, 1961, 1960, 1956, 1955, 1952, 1950, 1948, 1945, 1943, 1940, 1938, 1933, 1927, 1921, 1907, 1903
1816 CHERI	2014, 2010, 2006, 2000, 1995, 1992, 1991, 1989, 1985, 1984, 1980, 1976, 1975, 1971, 1970, 1966, 1965, 1962, 1961, 1956, 1955, 1952, 1950, 1948, 1945, 1943, 1940, 1938, 1933, 1927, 1921, 1907, 1903
1816 CHERI ST	2014, 2010, 1995, 1992, 1991, 1989, 1985, 1984, 1980, 1976, 1975, 1971, 1970, 1966, 1965, 1962, 1960, 1956, 1955, 1952, 1950, 1948, 1945, 1943, 1940, 1938, 1933, 1927, 1921, 1907, 1903
1816 CYPRESS ST	2014, 2010, 1995, 1992, 1991, 1989, 1985, 1984, 1980, 1976, 1975, 1971, 1970, 1966, 1965, 1962, 1960, 1956, 1955, 1952, 1950, 1948, 1945, 1943, 1940, 1938, 1933, 1927, 1921, 1907, 1903
1817 CANAL ST	2014, 2010, 1995, 1992, 1991, 1989, 1985, 1984, 1980, 1976, 1975, 1971, 1970, 1966, 1965, 1962, 1960, 1956, 1955, 1952, 1950, 1948, 1945, 1943, 1940, 1938, 1933, 1927, 1921, 1907, 1903
1817 CAROL	2014, 2010, 2006, 2000, 1995, 1991, 1989, 1985, 1984, 1980, 1976, 1975, 1971, 1970, 1966, 1965, 1962, 1961, 1960, 1956, 1955, 1952, 1950, 1948, 1945, 1943, 1940, 1938, 1933, 1927, 1921, 1907, 1903
1817 CAROL ST	2014, 2010, 1995, 1992, 1991, 1989, 1985, 1984, 1980, 1976, 1975, 1971, 1970, 1966, 1965, 1962, 1960, 1956, 1955, 1952, 1950, 1948, 1945, 1943, 1940, 1938, 1933, 1927, 1921, 1907, 1903
1817 CATHY ST	2014, 2010, 1995, 1992, 1991, 1989, 1985, 1984, 1980, 1976, 1975, 1971, 1970, 1966, 1965, 1962, 1960, 1956, 1955, 1952, 1950, 1948, 1945, 1943, 1940, 1938, 1933, 1927, 1921, 1907, 1903
1817 Cathy St	2010, 2006, 2000, 1995, 1992, 1991, 1989, 1985, 1984, 1980, 1976, 1975, 1971, 1970, 1966, 1965, 1962, 1961, 1960, 1956, 1955, 1952, 1950, 1948, 1945, 1943, 1940, 1938, 1933, 1927, 1921, 1907, 1903
1817 CEDAR ST	2014, 2010, 2000, 1995, 1992, 1991, 1989, 1985, 1984, 1980, 1976, 1975, 1971, 1970, 1966, 1965, 1962, 1961, 1960, 1956, 1955, 1952, 1950, 1948, 1945, 1943, 1940, 1938, 1933, 1927, 1921, 1907, 1903
1817 CHERI ST	2014, 2010, 2006, 2000, 1995, 1992, 1991, 1989, 1985, 1984, 1980, 1976, 1975, 1971, 1970, 1966, 1965, 1962, 1960, 1956, 1955, 1952, 1950, 1948, 1945, 1943, 1940, 1938, 1933, 1927, 1921, 1907, 1903
1817 Cheri St	2010, 2006, 2000, 1995, 1992, 1991, 1989, 1985, 1984, 1980, 1976, 1975, 1971, 1970, 1966, 1965, 1962, 1961, 1960, 1956, 1955, 1952, 1950, 1948, 1945, 1943, 1940, 1938, 1933, 1927, 1921, 1907, 1903

FINDINGS

Address Researched	Address Not Identified in Research Source
1817 CYPRESS ST	2014, 2010, 1995, 1992, 1991, 1989, 1985, 1984, 1980, 1976, 1975, 1971, 1970, 1966, 1965, 1962, 1960, 1956, 1955, 1952, 1950, 1948, 1945, 1943, 1940, 1938, 1933, 1927, 1921, 1907, 1903
1818 CALLA ST	2014, 2010, 2000, 1995, 1992, 1991, 1989, 1985, 1984, 1980, 1976, 1975, 1971, 1970, 1966, 1965, 1962, 1960, 1956, 1955, 1952, 1950, 1948, 1945, 1943, 1940, 1938, 1933, 1927, 1921, 1907, 1903
1818 CANAL ST	2014, 2010, 2006, 1995, 1991, 1985, 1984, 1980, 1976, 1975, 1971, 1970, 1966, 1965, 1962, 1960, 1956, 1955, 1952, 1950, 1948, 1945, 1943, 1940, 1938, 1933, 1927, 1921, 1907, 1903
1818 CAROL ST	2014, 2010, 1995, 1992, 1991, 1989, 1985, 1984, 1980, 1976, 1975, 1971, 1970, 1966, 1965, 1962, 1960, 1956, 1955, 1952, 1950, 1948, 1945, 1943, 1940, 1938, 1933, 1927, 1921, 1907, 1903
1818 CHERI ST	2014, 2010, 1995, 1992, 1991, 1989, 1985, 1984, 1980, 1976, 1975, 1971, 1970, 1966, 1965, 1962, 1960, 1956, 1955, 1952, 1950, 1948, 1945, 1943, 1940, 1938, 1933, 1927, 1921, 1907, 1903
1818 CYPRESS ST	2014, 2010, 2006, 2000, 1995, 1992, 1991, 1989, 1985, 1984, 1980, 1976, 1975, 1971, 1970, 1966, 1965, 1962, 1960, 1956, 1955, 1952, 1950, 1948, 1945, 1943, 1940, 1938, 1933, 1927, 1921, 1907, 1903
1818 PALM AVE	2014, 2010, 1995, 1992, 1991, 1985, 1984, 1980, 1976, 1975, 1971, 1970, 1966, 1965, 1962, 1961, 1960, 1956, 1955, 1952, 1950, 1948, 1945, 1943, 1940, 1938, 1933, 1927, 1921, 1907, 1903
1818 Palm Ave	2014, 2006, 2000, 1995, 1992, 1991, 1989, 1985, 1984, 1980, 1976, 1975, 1971, 1970, 1966, 1965, 1962, 1961, 1960, 1956, 1955, 1952, 1950, 1948, 1945, 1943, 1940, 1938, 1933, 1927, 1921, 1907, 1903
1819 CANAL ST	2014, 2010, 2000, 1995, 1992, 1991, 1989, 1985, 1984, 1980, 1976, 1975, 1971, 1970, 1966, 1965, 1962, 1960, 1956, 1955, 1952, 1950, 1948, 1945, 1943, 1940, 1938, 1933, 1927, 1921, 1907, 1903
1819 CAROL	2014, 2010, 2006, 2000, 1995, 1991, 1989, 1985, 1984, 1980, 1976, 1975, 1971, 1970, 1966, 1965, 1962, 1961, 1960, 1956, 1955, 1952, 1950, 1948, 1945, 1943, 1940, 1938, 1933, 1927, 1921, 1907, 1903
1819 CAROL ST	2014, 2010, 1995, 1992, 1991, 1989, 1985, 1984, 1980, 1976, 1975, 1971, 1970, 1966, 1965, 1962, 1960, 1956, 1955, 1952, 1950, 1948, 1945, 1943, 1940, 1938, 1933, 1927, 1921, 1907, 1903
1819 CAROL WAY	2014, 2010, 2006, 2000, 1995, 1992, 1991, 1985, 1984, 1980, 1976, 1975, 1971, 1970, 1966, 1965, 1962, 1961, 1960, 1956, 1955, 1952, 1950, 1948, 1945, 1943, 1940, 1938, 1933, 1927, 1921, 1907, 1903
1819 CATHY ST	2014, 2010, 1995, 1992, 1991, 1989, 1985, 1984, 1980, 1976, 1975, 1971, 1970, 1966, 1965, 1962, 1960, 1956, 1955, 1952, 1950, 1948, 1945, 1943, 1940, 1938, 1933, 1927, 1921, 1907, 1903
1819 CHERI ST	2014, 2010, 1995, 1992, 1991, 1989, 1985, 1984, 1980, 1976, 1975, 1971, 1970, 1966, 1965, 1962, 1960, 1956, 1955, 1952, 1950, 1948, 1945, 1943, 1940, 1938, 1933, 1927, 1921, 1907, 1903
1819 CYPRESS ST	2014, 2010, 1995, 1992, 1991, 1989, 1985, 1984, 1980, 1976, 1975, 1971, 1970, 1966, 1965, 1962, 1960, 1956, 1955, 1952, 1950, 1948, 1945, 1943, 1940, 1938, 1933, 1927, 1921, 1907, 1903
1819 Cypress St	2006, 2000, 1995, 1992, 1991, 1989, 1985, 1984, 1980, 1976, 1975, 1971, 1970, 1966, 1965, 1962, 1961, 1960, 1956, 1955, 1952, 1950, 1948, 1945, 1943, 1940, 1938, 1933, 1927, 1921, 1907, 1903
1819 DAHLIA AVE	2014, 2010, 1995, 1992, 1991, 1985, 1984, 1980, 1976, 1975, 1971, 1970, 1966, 1965, 1962, 1960, 1956, 1955, 1952, 1950, 1948, 1945, 1943, 1940, 1938, 1933, 1927, 1921, 1907, 1903

FINDINGS

Address Researched	Address Not Identified in Research Source
1819 DAHLIA WAY	2014, 2010, 2006, 2000, 1995, 1992, 1991, 1989, 1985, 1984, 1980, 1976, 1975, 1971, 1970, 1966, 1965, 1962, 1961, 1956, 1955, 1952, 1950, 1948, 1945, 1943, 1940, 1938, 1933, 1927, 1921, 1907, 1903
1820 CALLA ST	2014, 2010, 1995, 1992, 1991, 1989, 1985, 1984, 1980, 1976, 1975, 1971, 1970, 1966, 1965, 1962, 1960, 1956, 1955, 1952, 1950, 1948, 1945, 1943, 1940, 1938, 1933, 1927, 1921, 1907, 1903
1820 Calla St	2014, 2006, 2000, 1995, 1992, 1991, 1989, 1985, 1984, 1980, 1976, 1975, 1971, 1970, 1966, 1965, 1962, 1961, 1960, 1956, 1955, 1952, 1950, 1948, 1945, 1943, 1940, 1938, 1933, 1927, 1921, 1907, 1903
1820 Canal St	2014, 2006, 2000, 1995, 1992, 1991, 1989, 1985, 1984, 1980, 1976, 1975, 1971, 1970, 1966, 1965, 1962, 1961, 1960, 1956, 1955, 1952, 1950, 1948, 1945, 1943, 1940, 1938, 1933, 1927, 1921, 1907, 1903
1820 CANAL ST	2014, 2010, 2000, 1995, 1992, 1991, 1989, 1985, 1984, 1980, 1976, 1975, 1971, 1970, 1966, 1965, 1962, 1960, 1956, 1955, 1952, 1950, 1948, 1945, 1943, 1940, 1938, 1933, 1927, 1921, 1907, 1903
1820 CAROL ST	2014, 2010, 1995, 1992, 1991, 1989, 1985, 1984, 1980, 1976, 1975, 1971, 1970, 1966, 1965, 1962, 1960, 1956, 1955, 1952, 1950, 1948, 1945, 1943, 1940, 1938, 1933, 1927, 1921, 1907, 1903
1820 CHERI	2014, 2010, 2006, 2000, 1995, 1991, 1989, 1985, 1984, 1980, 1976, 1975, 1971, 1970, 1966, 1965, 1962, 1961, 1956, 1955, 1952, 1950, 1948, 1945, 1943, 1940, 1938, 1933, 1927, 1921, 1907, 1903
1820 CHERI ST	2014, 2010, 1995, 1992, 1991, 1985, 1984, 1980, 1976, 1975, 1971, 1970, 1966, 1965, 1962, 1960, 1956, 1955, 1952, 1950, 1948, 1945, 1943, 1940, 1938, 1933, 1927, 1921, 1907, 1903
1820 CYPRESS ST	2014, 2010, 1995, 1992, 1991, 1989, 1985, 1984, 1980, 1976, 1975, 1971, 1970, 1966, 1965, 1962, 1960, 1956, 1955, 1952, 1950, 1948, 1945, 1943, 1940, 1938, 1933, 1927, 1921, 1907, 1903
1821 CANAL ST	2014, 2010, 1995, 1992, 1991, 1989, 1985, 1984, 1980, 1976, 1975, 1971, 1970, 1966, 1965, 1962, 1960, 1956, 1955, 1952, 1950, 1948, 1945, 1943, 1940, 1938, 1933, 1927, 1921, 1907, 1903
1821 CAROL ST	2014, 2010, 2006, 1995, 1992, 1991, 1989, 1985, 1984, 1980, 1976, 1975, 1971, 1970, 1966, 1965, 1962, 1960, 1956, 1955, 1952, 1950, 1948, 1945, 1943, 1940, 1938, 1933, 1927, 1921, 1907, 1903
1821 CATHY ST	2014, 2010, 1995, 1992, 1991, 1989, 1985, 1984, 1980, 1976, 1975, 1971, 1970, 1966, 1965, 1962, 1960, 1956, 1955, 1952, 1950, 1948, 1945, 1943, 1940, 1938, 1933, 1927, 1921, 1907, 1903
1821 CHERI ST	2014, 2010, 2006, 2000, 1995, 1992, 1991, 1989, 1985, 1984, 1980, 1976, 1975, 1971, 1970, 1966, 1965, 1962, 1960, 1956, 1955, 1952, 1950, 1948, 1945, 1943, 1940, 1938, 1933, 1927, 1921, 1907, 1903
1821 CYPRESS ST	2014, 2010, 1995, 1992, 1991, 1989, 1985, 1984, 1980, 1976, 1975, 1971, 1970, 1966, 1965, 1962, 1960, 1956, 1955, 1952, 1950, 1948, 1945, 1943, 1940, 1938, 1933, 1927, 1921, 1907, 1903
1821 DONAX AVE	2014, 2010, 2000, 1995, 1992, 1991, 1989, 1985, 1984, 1980, 1976, 1975, 1971, 1970, 1966, 1965, 1962, 1961, 1960, 1956, 1955, 1952, 1950, 1948, 1945, 1943, 1940, 1938, 1933, 1927, 1921, 1907, 1903
1822 CANAL ST	2014, 2010, 1995, 1992, 1991, 1989, 1985, 1984, 1980, 1976, 1975, 1971, 1970, 1966, 1965, 1962, 1960, 1956, 1955, 1952, 1950, 1948, 1945, 1943, 1940, 1938, 1933, 1927, 1921, 1907, 1903
1822 CAROL	2014, 2010, 2006, 2000, 1995, 1991, 1989, 1985, 1984, 1980, 1976, 1975, 1971, 1970, 1966, 1965, 1962, 1961, 1960, 1956, 1955, 1952, 1950, 1948, 1945, 1943, 1940, 1938, 1933, 1927, 1921, 1907, 1903

FINDINGS

Address Researched	Address Not Identified in Research Source
1822 CAROL ST	2014, 2010, 1995, 1992, 1991, 1989, 1985, 1984, 1980, 1976, 1975, 1971, 1970, 1966, 1965, 1962, 1960, 1956, 1955, 1952, 1950, 1948, 1945, 1943, 1940, 1938, 1933, 1927, 1921, 1907, 1903
1822 CAROL WAY	2014, 2010, 2006, 2000, 1995, 1992, 1991, 1985, 1984, 1980, 1976, 1975, 1971, 1970, 1966, 1965, 1962, 1961, 1960, 1956, 1955, 1952, 1950, 1948, 1945, 1943, 1940, 1938, 1933, 1927, 1921, 1907, 1903
1822 CHERI ST	2014, 2010, 1995, 1992, 1991, 1985, 1984, 1980, 1976, 1975, 1971, 1970, 1966, 1965, 1962, 1960, 1956, 1955, 1952, 1950, 1948, 1945, 1943, 1940, 1938, 1933, 1927, 1921, 1907, 1903
1822 CYPRESS ST	2014, 2010, 1995, 1992, 1991, 1989, 1985, 1984, 1980, 1976, 1975, 1971, 1970, 1966, 1965, 1962, 1960, 1956, 1955, 1952, 1950, 1948, 1945, 1943, 1940, 1938, 1933, 1927, 1921, 1907, 1903
1823 CANAL ST	2014, 2010, 1995, 1992, 1991, 1989, 1985, 1984, 1980, 1976, 1975, 1971, 1970, 1966, 1965, 1962, 1960, 1956, 1955, 1952, 1950, 1948, 1945, 1943, 1940, 1938, 1933, 1927, 1921, 1907, 1903
1823 CAROL ST	2014, 2010, 1995, 1992, 1991, 1989, 1985, 1984, 1980, 1976, 1975, 1971, 1970, 1966, 1965, 1962, 1960, 1956, 1955, 1952, 1950, 1948, 1945, 1943, 1940, 1938, 1933, 1927, 1921, 1907, 1903
1823 CATHY ST	2014, 2010, 1995, 1992, 1991, 1989, 1985, 1984, 1980, 1976, 1975, 1971, 1970, 1966, 1965, 1962, 1960, 1956, 1955, 1952, 1950, 1948, 1945, 1943, 1940, 1938, 1933, 1927, 1921, 1907, 1903
1823 CHERI	2014, 2010, 2006, 2000, 1995, 1992, 1991, 1989, 1985, 1984, 1980, 1976, 1975, 1971, 1970, 1966, 1965, 1962, 1961, 1956, 1955, 1952, 1950, 1948, 1945, 1943, 1940, 1938, 1933, 1927, 1921, 1907, 1903
1823 CHERI ST	2014, 2010, 1995, 1992, 1991, 1989, 1985, 1984, 1980, 1976, 1975, 1971, 1970, 1966, 1965, 1962, 1960, 1956, 1955, 1952, 1950, 1948, 1945, 1943, 1940, 1938, 1933, 1927, 1921, 1907, 1903
1823 CYPRESS ST	2014, 2010, 2006, 1995, 1992, 1991, 1989, 1985, 1984, 1980, 1976, 1975, 1971, 1970, 1966, 1965, 1962, 1960, 1956, 1955, 1952, 1950, 1948, 1945, 1943, 1940, 1938, 1933, 1927, 1921, 1907, 1903
1823 DONAX AVE	2014, 2010, 2006, 2000, 1995, 1991, 1989, 1985, 1984, 1980, 1976, 1975, 1971, 1970, 1966, 1965, 1962, 1961, 1960, 1956, 1955, 1952, 1950, 1948, 1945, 1943, 1940, 1938, 1933, 1927, 1921, 1907, 1903
1823 ELM	2014, 2010, 2006, 2000, 1995, 1992, 1991, 1989, 1985, 1984, 1980, 1976, 1975, 1971, 1970, 1966, 1965, 1962, 1961, 1956, 1952, 1950, 1948, 1945, 1943, 1940, 1938, 1933, 1927, 1921, 1907, 1903
1823 ELM AVE	2014, 2010, 2006, 1995, 1992, 1991, 1989, 1985, 1984, 1980, 1976, 1975, 1971, 1970, 1966, 1965, 1962, 1960, 1956, 1955, 1952, 1950, 1948, 1945, 1943, 1940, 1938, 1933, 1927, 1921, 1907, 1903
1824 CANAL ST	2014, 2010, 1995, 1992, 1991, 1989, 1985, 1984, 1980, 1976, 1975, 1971, 1970, 1966, 1965, 1962, 1960, 1956, 1955, 1952, 1950, 1948, 1945, 1943, 1940, 1938, 1933, 1927, 1921, 1907, 1903
1824 CAROL ST	2014, 2010, 1995, 1992, 1991, 1989, 1985, 1984, 1980, 1976, 1975, 1971, 1970, 1966, 1965, 1962, 1960, 1956, 1955, 1952, 1950, 1948, 1945, 1943, 1940, 1938, 1933, 1927, 1921, 1907, 1903
1824 CAROL WAY	2014, 2010, 2006, 2000, 1995, 1992, 1991, 1985, 1984, 1980, 1976, 1975, 1971, 1970, 1966, 1965, 1962, 1961, 1960, 1956, 1955, 1952, 1950, 1948, 1945, 1943, 1940, 1938, 1933, 1927, 1921, 1907, 1903
1824 CHERI	2014, 2010, 2006, 2000, 1995, 1991, 1989, 1985, 1984, 1980, 1976, 1975, 1971, 1970, 1966, 1965, 1962, 1961, 1956, 1955, 1952, 1950, 1948, 1945, 1943, 1940, 1938, 1933, 1927, 1921, 1907, 1903

FINDINGS

Address Researched	Address Not Identified in Research Source
1824 CHERI ST	2014, 2010, 1995, 1992, 1991, 1985, 1984, 1980, 1976, 1975, 1971, 1970, 1966, 1965, 1962, 1960, 1956, 1955, 1952, 1950, 1948, 1945, 1943, 1940, 1938, 1933, 1927, 1921, 1907, 1903
1824 CYPRESS ST	2014, 2010, 2006, 1995, 1992, 1991, 1989, 1985, 1984, 1980, 1976, 1975, 1971, 1970, 1966, 1965, 1962, 1960, 1956, 1955, 1952, 1950, 1948, 1945, 1943, 1940, 1938, 1933, 1927, 1921, 1907, 1903
1824 Cypress St	2014, 2006, 2000, 1995, 1992, 1991, 1989, 1985, 1984, 1980, 1976, 1975, 1971, 1970, 1966, 1965, 1962, 1961, 1960, 1956, 1955, 1952, 1950, 1948, 1945, 1943, 1940, 1938, 1933, 1927, 1921, 1907, 1903
1824 DAHLIA AVE	2014, 2010, 1995, 1992, 1991, 1985, 1984, 1980, 1976, 1975, 1971, 1970, 1966, 1965, 1962, 1961, 1960, 1956, 1955, 1952, 1950, 1948, 1945, 1943, 1940, 1938, 1933, 1927, 1921, 1907, 1903
1825 CANAL ST	2014, 2010, 1995, 1992, 1991, 1985, 1984, 1980, 1976, 1975, 1971, 1970, 1966, 1965, 1962, 1960, 1956, 1955, 1952, 1950, 1948, 1945, 1943, 1940, 1938, 1933, 1927, 1921, 1907, 1903
1825 Canal St	2010, 2006, 2000, 1995, 1992, 1991, 1989, 1985, 1984, 1980, 1976, 1975, 1971, 1970, 1966, 1965, 1962, 1961, 1960, 1956, 1955, 1952, 1950, 1948, 1945, 1943, 1940, 1938, 1933, 1927, 1921, 1907, 1903
1825 CAROL ST	2014, 2010, 1995, 1992, 1991, 1989, 1985, 1984, 1980, 1976, 1975, 1971, 1970, 1966, 1965, 1962, 1960, 1956, 1955, 1952, 1950, 1948, 1945, 1943, 1940, 1938, 1933, 1927, 1921, 1907, 1903
1825 CATHY ST	2014, 2010, 1995, 1992, 1991, 1989, 1985, 1984, 1980, 1976, 1975, 1971, 1970, 1966, 1965, 1962, 1960, 1956, 1955, 1952, 1950, 1948, 1945, 1943, 1940, 1938, 1933, 1927, 1921, 1907, 1903
1825 CHERI	2014, 2010, 2006, 2000, 1995, 1991, 1989, 1985, 1984, 1980, 1976, 1975, 1971, 1970, 1966, 1965, 1962, 1961, 1960, 1956, 1955, 1952, 1950, 1948, 1945, 1943, 1940, 1938, 1933, 1927, 1921, 1907, 1903
1825 CHERI ST	2014, 2010, 2000, 1995, 1992, 1991, 1989, 1985, 1984, 1980, 1976, 1975, 1971, 1970, 1966, 1965, 1962, 1960, 1956, 1955, 1952, 1950, 1948, 1945, 1943, 1940, 1938, 1933, 1927, 1921, 1907, 1903
1825 CYPRESS ST	2014, 2010, 2006, 1995, 1992, 1991, 1989, 1985, 1984, 1980, 1976, 1975, 1971, 1970, 1966, 1965, 1962, 1960, 1956, 1955, 1952, 1950, 1948, 1945, 1943, 1940, 1938, 1933, 1927, 1921, 1907, 1903
1825 DONAX AVE	2014, 2010, 1995, 1992, 1991, 1989, 1985, 1984, 1980, 1976, 1975, 1971, 1970, 1966, 1965, 1962, 1961, 1960, 1956, 1955, 1952, 1950, 1948, 1945, 1943, 1940, 1938, 1933, 1927, 1921, 1907, 1903
1825 ELM AVE	2014, 2010, 1995, 1992, 1991, 1989, 1985, 1984, 1980, 1976, 1975, 1971, 1970, 1966, 1965, 1962, 1961, 1960, 1956, 1955, 1952, 1950, 1948, 1945, 1943, 1940, 1938, 1933, 1927, 1921, 1907, 1903
1826 CANAL ST	2014, 2010, 1995, 1991, 1985, 1984, 1980, 1976, 1975, 1971, 1970, 1966, 1965, 1962, 1960, 1956, 1955, 1952, 1950, 1948, 1945, 1943, 1940, 1938, 1933, 1927, 1921, 1907, 1903
1826 CAROL ST	2014, 2010, 2000, 1995, 1992, 1991, 1989, 1985, 1984, 1980, 1976, 1975, 1971, 1970, 1966, 1965, 1962, 1960, 1956, 1955, 1952, 1950, 1948, 1945, 1943, 1940, 1938, 1933, 1927, 1921, 1907, 1903
1826 CHERI	2014, 2010, 2006, 2000, 1995, 1991, 1989, 1985, 1984, 1980, 1976, 1975, 1971, 1970, 1966, 1965, 1962, 1961, 1956, 1955, 1952, 1950, 1948, 1945, 1943, 1940, 1938, 1933, 1927, 1921, 1907, 1903
1826 CHERI ST	2014, 2010, 1995, 1992, 1991, 1985, 1984, 1980, 1976, 1975, 1971, 1970, 1966, 1965, 1962, 1960, 1956, 1955, 1952, 1950, 1948, 1945, 1943, 1940, 1938, 1933, 1927, 1921, 1907, 1903

FINDINGS

Address Researched	Address Not Identified in Research Source
1826 CYPRESS ST	2014, 2010, 2006, 1995, 1992, 1991, 1989, 1985, 1984, 1980, 1976, 1975, 1971, 1970, 1966, 1965, 1962, 1960, 1956, 1955, 1952, 1950, 1948, 1945, 1943, 1940, 1938, 1933, 1927, 1921, 1907, 1903
1826 DAHLIA AVE	2014, 2010, 1995, 1992, 1991, 1989, 1985, 1984, 1980, 1976, 1975, 1971, 1970, 1966, 1965, 1962, 1961, 1960, 1956, 1955, 1952, 1950, 1948, 1945, 1943, 1940, 1938, 1933, 1927, 1921, 1907, 1903
1826 DORIS DR	2014, 2010, 2006, 2000, 1995, 1992, 1989, 1985, 1984, 1980, 1976, 1975, 1971, 1970, 1966, 1965, 1962, 1961, 1960, 1956, 1955, 1952, 1950, 1948, 1945, 1943, 1940, 1938, 1933, 1927, 1921, 1907, 1903
1826 ELM AVE	2014, 2010, 1995, 1991, 1985, 1984, 1980, 1976, 1975, 1971, 1970, 1966, 1965, 1962, 1960, 1956, 1955, 1952, 1950, 1948, 1945, 1943, 1940, 1938, 1933, 1927, 1921, 1907, 1903
1827 CANAL ST	2014, 2010, 2006, 2000, 1995, 1992, 1991, 1989, 1985, 1984, 1980, 1976, 1975, 1971, 1970, 1966, 1965, 1962, 1960, 1956, 1955, 1952, 1950, 1948, 1945, 1943, 1940, 1938, 1933, 1927, 1921, 1907, 1903
1827 CAROL ST	2014, 2010, 2006, 2000, 1995, 1992, 1991, 1989, 1985, 1984, 1980, 1976, 1975, 1971, 1970, 1966, 1965, 1962, 1960, 1956, 1955, 1952, 1950, 1948, 1945, 1943, 1940, 1938, 1933, 1927, 1921, 1907, 1903
1827 CATHY ST	2014, 2010, 2000, 1995, 1992, 1991, 1989, 1985, 1984, 1980, 1976, 1975, 1971, 1970, 1966, 1965, 1962, 1960, 1956, 1955, 1952, 1950, 1948, 1945, 1943, 1940, 1938, 1933, 1927, 1921, 1907, 1903
1827 CHERI ST	2014, 2010, 2006, 2000, 1995, 1992, 1991, 1989, 1985, 1984, 1980, 1976, 1975, 1971, 1970, 1966, 1965, 1962, 1960, 1956, 1955, 1952, 1950, 1948, 1945, 1943, 1940, 1938, 1933, 1927, 1921, 1907, 1903
1827 CYPRESS ST	2014, 2010, 2006, 2000, 1995, 1992, 1991, 1989, 1985, 1984, 1980, 1976, 1975, 1971, 1970, 1966, 1965, 1962, 1960, 1956, 1955, 1952, 1950, 1948, 1945, 1943, 1940, 1938, 1933, 1927, 1921, 1907, 1903
1827 DONAX AVE	2014, 2010, 1995, 1991, 1989, 1985, 1984, 1980, 1976, 1975, 1971, 1970, 1966, 1965, 1962, 1960, 1956, 1955, 1952, 1950, 1948, 1945, 1943, 1940, 1938, 1933, 1927, 1921, 1907, 1903
1827 DONAX CT	2014, 2010, 2006, 2000, 1995, 1992, 1991, 1989, 1985, 1984, 1980, 1976, 1975, 1971, 1970, 1966, 1965, 1962, 1961, 1956, 1952, 1950, 1948, 1945, 1943, 1940, 1938, 1933, 1927, 1921, 1907, 1903
1828 CANAL ST	2014, 2010, 2000, 1995, 1991, 1989, 1985, 1984, 1980, 1976, 1975, 1971, 1970, 1966, 1965, 1962, 1960, 1956, 1955, 1952, 1950, 1948, 1945, 1943, 1940, 1938, 1933, 1927, 1921, 1907, 1903
1828 CAROL	2014, 2010, 2006, 2000, 1995, 1991, 1989, 1985, 1984, 1980, 1976, 1975, 1971, 1970, 1966, 1965, 1962, 1961, 1960, 1956, 1955, 1952, 1950, 1948, 1945, 1943, 1940, 1938, 1933, 1927, 1921, 1907, 1903
1828 CAROL ST	2014, 2010, 1995, 1992, 1991, 1989, 1985, 1984, 1980, 1976, 1975, 1971, 1970, 1966, 1965, 1962, 1960, 1956, 1955, 1952, 1950, 1948, 1945, 1943, 1940, 1938, 1933, 1927, 1921, 1907, 1903
1828 CAROL WAY	2014, 2010, 2006, 2000, 1995, 1992, 1991, 1985, 1984, 1980, 1976, 1975, 1971, 1970, 1966, 1965, 1962, 1961, 1960, 1956, 1955, 1952, 1950, 1948, 1945, 1943, 1940, 1938, 1933, 1927, 1921, 1907, 1903
1828 CHERI	2014, 2010, 2006, 2000, 1995, 1991, 1989, 1985, 1984, 1980, 1976, 1975, 1971, 1970, 1966, 1965, 1962, 1961, 1960, 1956, 1955, 1952, 1950, 1948, 1945, 1943, 1940, 1938, 1933, 1927, 1921, 1907, 1903
1828 CHERI ST	2014, 2010, 1995, 1992, 1991, 1989, 1985, 1984, 1980, 1976, 1975, 1971, 1970, 1966, 1965, 1962, 1960, 1956, 1955, 1952, 1950, 1948, 1945, 1943, 1940, 1938, 1933, 1927, 1921, 1907, 1903

FINDINGS

Address Researched	Address Not Identified in Research Source
1828 CYPRESS ST	2014, 2010, 1995, 1992, 1991, 1989, 1985, 1984, 1980, 1976, 1975, 1971, 1970, 1966, 1965, 1962, 1960, 1956, 1955, 1952, 1950, 1948, 1945, 1943, 1940, 1938, 1933, 1927, 1921, 1907, 1903
1828 DONAX AVE	2014, 2010, 1995, 1991, 1989, 1985, 1984, 1980, 1976, 1975, 1971, 1970, 1966, 1965, 1962, 1960, 1956, 1955, 1952, 1950, 1948, 1945, 1943, 1940, 1938, 1933, 1927, 1921, 1907, 1903
1828 DONAX CT	2014, 2010, 2006, 2000, 1995, 1992, 1991, 1989, 1985, 1984, 1980, 1976, 1975, 1971, 1970, 1966, 1965, 1962, 1961, 1956, 1952, 1950, 1948, 1945, 1943, 1940, 1938, 1933, 1927, 1921, 1907, 1903
1828 ELM AVE	2014, 2010, 1995, 1991, 1985, 1984, 1980, 1976, 1975, 1971, 1970, 1966, 1965, 1962, 1961, 1960, 1956, 1955, 1952, 1950, 1948, 1945, 1943, 1940, 1938, 1933, 1927, 1921, 1907, 1903
1829 CANAL ST	2014, 2010, 1995, 1991, 1985, 1984, 1980, 1976, 1975, 1971, 1970, 1966, 1965, 1962, 1960, 1956, 1955, 1952, 1950, 1948, 1945, 1943, 1940, 1938, 1933, 1927, 1921, 1907, 1903
1829 Canal St	2006, 2000, 1995, 1992, 1991, 1989, 1985, 1984, 1980, 1976, 1975, 1971, 1970, 1966, 1965, 1962, 1961, 1960, 1956, 1955, 1952, 1950, 1948, 1945, 1943, 1940, 1938, 1933, 1927, 1921, 1907, 1903
1829 CAROL ST	2014, 2010, 1995, 1992, 1991, 1989, 1985, 1984, 1980, 1976, 1975, 1971, 1970, 1966, 1965, 1962, 1960, 1956, 1955, 1952, 1950, 1948, 1945, 1943, 1940, 1938, 1933, 1927, 1921, 1907, 1903
1829 CATHY	2014, 2010, 2006, 2000, 1995, 1991, 1989, 1985, 1984, 1980, 1976, 1975, 1971, 1970, 1966, 1965, 1962, 1961, 1960, 1956, 1955, 1952, 1950, 1948, 1945, 1943, 1940, 1938, 1933, 1927, 1921, 1907, 1903
1829 CATHY ST	2014, 2010, 1995, 1992, 1991, 1985, 1984, 1980, 1976, 1975, 1971, 1970, 1966, 1965, 1962, 1960, 1956, 1955, 1952, 1950, 1948, 1945, 1943, 1940, 1938, 1933, 1927, 1921, 1907, 1903
1829 CHERI	2014, 2010, 2006, 2000, 1995, 1991, 1989, 1985, 1984, 1980, 1976, 1975, 1971, 1970, 1966, 1965, 1962, 1961, 1960, 1956, 1955, 1952, 1950, 1948, 1945, 1943, 1940, 1938, 1933, 1927, 1921, 1907, 1903
1829 CHERI ST	2014, 2010, 1995, 1992, 1991, 1985, 1984, 1980, 1976, 1975, 1971, 1970, 1966, 1965, 1962, 1960, 1956, 1955, 1952, 1950, 1948, 1945, 1943, 1940, 1938, 1933, 1927, 1921, 1907, 1903
1829 CYPRESS ST	2014, 2010, 1995, 1992, 1991, 1989, 1985, 1984, 1980, 1976, 1975, 1971, 1970, 1966, 1965, 1962, 1960, 1956, 1955, 1952, 1950, 1948, 1945, 1943, 1940, 1938, 1933, 1927, 1921, 1907, 1903
1830 CANAL ST	2014, 2010, 1995, 1992, 1991, 1989, 1985, 1984, 1980, 1976, 1975, 1971, 1970, 1966, 1965, 1962, 1960, 1956, 1955, 1952, 1950, 1948, 1945, 1943, 1940, 1938, 1933, 1927, 1921, 1907, 1903
1830 CAROL ST	2014, 2010, 1995, 1992, 1991, 1989, 1985, 1984, 1980, 1976, 1975, 1971, 1970, 1966, 1965, 1962, 1960, 1956, 1955, 1952, 1950, 1948, 1945, 1943, 1940, 1938, 1933, 1927, 1921, 1907, 1903
1830 CHERI ST	2014, 2010, 1995, 1992, 1991, 1989, 1985, 1984, 1980, 1976, 1975, 1971, 1970, 1966, 1965, 1962, 1960, 1956, 1955, 1952, 1950, 1948, 1945, 1943, 1940, 1938, 1933, 1927, 1921, 1907, 1903
1830 CINDY ST	2014, 2010, 2000, 1995, 1992, 1991, 1989, 1985, 1984, 1980, 1976, 1975, 1971, 1970, 1966, 1965, 1962, 1961, 1960, 1956, 1955, 1952, 1950, 1948, 1945, 1943, 1940, 1938, 1933, 1927, 1921, 1907, 1903
1830 CYPRESS ST	2014, 2010, 1995, 1992, 1991, 1989, 1985, 1984, 1980, 1976, 1975, 1971, 1970, 1966, 1965, 1962, 1960, 1956, 1955, 1952, 1950, 1948, 1945, 1943, 1940, 1938, 1933, 1927, 1921, 1907, 1903

FINDINGS

Address Researched	Address Not Identified in Research Source
1830 DAHLIA AVE	2014, 2010, 1995, 1992, 1991, 1989, 1985, 1984, 1980, 1976, 1975, 1971, 1970, 1966, 1965, 1962, 1960, 1956, 1955, 1952, 1950, 1948, 1945, 1943, 1940, 1938, 1933, 1927, 1921, 1907, 1903
1830 DAHLIA WAY	2014, 2010, 2006, 2000, 1995, 1992, 1991, 1989, 1985, 1984, 1980, 1976, 1975, 1971, 1970, 1966, 1965, 1962, 1961, 1956, 1952, 1950, 1948, 1945, 1943, 1940, 1938, 1933, 1927, 1921, 1907, 1903
1831 CANAL ST	2014, 2010, 1995, 1992, 1991, 1989, 1985, 1984, 1980, 1976, 1975, 1971, 1970, 1966, 1965, 1962, 1960, 1956, 1955, 1952, 1950, 1948, 1945, 1943, 1940, 1938, 1933, 1927, 1921, 1907, 1903
1831 CAROL ST	2014, 2010, 1995, 1992, 1991, 1989, 1985, 1984, 1980, 1976, 1975, 1971, 1970, 1966, 1965, 1962, 1960, 1956, 1955, 1952, 1950, 1948, 1945, 1943, 1940, 1938, 1933, 1927, 1921, 1907, 1903
1831 CAROL WAY	2014, 2010, 2006, 2000, 1995, 1992, 1991, 1985, 1984, 1980, 1976, 1975, 1971, 1970, 1966, 1965, 1962, 1961, 1960, 1956, 1955, 1952, 1950, 1948, 1945, 1943, 1940, 1938, 1933, 1927, 1921, 1907, 1903
1831 CATHY ST	2014, 2010, 1995, 1992, 1991, 1985, 1984, 1980, 1976, 1975, 1971, 1970, 1966, 1965, 1962, 1960, 1956, 1955, 1952, 1950, 1948, 1945, 1943, 1940, 1938, 1933, 1927, 1921, 1907, 1903
1831 CHERI ST	2014, 2010, 2000, 1995, 1992, 1991, 1989, 1985, 1984, 1980, 1976, 1975, 1971, 1970, 1966, 1965, 1962, 1960, 1956, 1955, 1952, 1950, 1948, 1945, 1943, 1940, 1938, 1933, 1927, 1921, 1907, 1903
1831 CINDY ST	2014, 2010, 1995, 1992, 1991, 1989, 1985, 1984, 1980, 1976, 1975, 1971, 1970, 1966, 1965, 1962, 1961, 1960, 1956, 1955, 1952, 1950, 1948, 1945, 1943, 1940, 1938, 1933, 1927, 1921, 1907, 1903
1831 Cindy St	2014, 2006, 2000, 1995, 1992, 1991, 1989, 1985, 1984, 1980, 1976, 1975, 1971, 1970, 1966, 1965, 1962, 1961, 1960, 1956, 1955, 1952, 1950, 1948, 1945, 1943, 1940, 1938, 1933, 1927, 1921, 1907, 1903
1831 CYPRESS ST	2014, 2010, 2006, 2000, 1995, 1992, 1991, 1989, 1985, 1984, 1980, 1976, 1975, 1971, 1970, 1966, 1965, 1962, 1960, 1956, 1955, 1952, 1950, 1948, 1945, 1943, 1940, 1938, 1933, 1927, 1921, 1907, 1903
1831 DONAX AVE	2014, 2010, 2000, 1995, 1992, 1991, 1989, 1985, 1984, 1980, 1976, 1975, 1971, 1970, 1966, 1965, 1962, 1960, 1956, 1955, 1952, 1950, 1948, 1945, 1943, 1940, 1938, 1933, 1927, 1921, 1907, 1903
1831 DONAX CT	2014, 2010, 2006, 2000, 1995, 1992, 1991, 1989, 1985, 1984, 1980, 1976, 1975, 1971, 1970, 1966, 1965, 1962, 1961, 1956, 1955, 1952, 1950, 1948, 1945, 1943, 1940, 1938, 1933, 1927, 1921, 1907, 1903
1831 ELM	2014, 2010, 2006, 2000, 1995, 1992, 1991, 1989, 1985, 1984, 1980, 1976, 1975, 1971, 1970, 1966, 1965, 1962, 1961, 1956, 1952, 1950, 1948, 1945, 1943, 1940, 1938, 1933, 1927, 1921, 1907, 1903
1831 ELM AVE	2014, 2010, 1995, 1991, 1989, 1985, 1984, 1980, 1976, 1975, 1971, 1970, 1966, 1965, 1962, 1960, 1956, 1955, 1952, 1950, 1948, 1945, 1943, 1940, 1938, 1933, 1927, 1921, 1907, 1903
1832 CANAL ST	2014, 2010, 1995, 1991, 1985, 1984, 1980, 1976, 1975, 1971, 1970, 1966, 1965, 1962, 1960, 1956, 1955, 1952, 1950, 1948, 1945, 1943, 1940, 1938, 1933, 1927, 1921, 1907, 1903
1832 CAROL	2014, 2010, 2006, 2000, 1995, 1991, 1989, 1985, 1984, 1980, 1976, 1975, 1971, 1970, 1966, 1965, 1962, 1961, 1960, 1956, 1955, 1952, 1950, 1948, 1945, 1943, 1940, 1938, 1933, 1927, 1921, 1907, 1903
1832 CAROL ST	2014, 2010, 1995, 1992, 1991, 1989, 1985, 1984, 1980, 1976, 1975, 1971, 1970, 1966, 1965, 1962, 1960, 1956, 1955, 1952, 1950, 1948, 1945, 1943, 1940, 1938, 1933, 1927, 1921, 1907, 1903

FINDINGS

Address Researched	Address Not Identified in Research Source
1832 CATHY ST	2014, 2010, 1995, 1992, 1991, 1989, 1985, 1984, 1980, 1976, 1975, 1971, 1970, 1966, 1965, 1962, 1960, 1956, 1955, 1952, 1950, 1948, 1945, 1943, 1940, 1938, 1933, 1927, 1921, 1907, 1903
1832 CHERI ST	2014, 2010, 1995, 1992, 1991, 1985, 1984, 1980, 1976, 1975, 1971, 1970, 1966, 1965, 1962, 1960, 1956, 1955, 1952, 1950, 1948, 1945, 1943, 1940, 1938, 1933, 1927, 1921, 1907, 1903
1832 CINDY ST	2014, 2010, 1995, 1992, 1991, 1989, 1985, 1984, 1980, 1976, 1975, 1971, 1970, 1966, 1965, 1962, 1960, 1956, 1955, 1952, 1950, 1948, 1945, 1943, 1940, 1938, 1933, 1927, 1921, 1907, 1903
1832 CYPRESS ST	2014, 2010, 1995, 1992, 1991, 1989, 1985, 1984, 1980, 1976, 1975, 1971, 1970, 1966, 1965, 1962, 1960, 1956, 1955, 1952, 1950, 1948, 1945, 1943, 1940, 1938, 1933, 1927, 1921, 1907, 1903
1833 CANAL ST	2014, 2010, 1995, 1992, 1991, 1989, 1985, 1984, 1980, 1976, 1975, 1971, 1970, 1966, 1965, 1962, 1960, 1956, 1955, 1952, 1950, 1948, 1945, 1943, 1940, 1938, 1933, 1927, 1921, 1907, 1903
1833 CAROL ST	2014, 2010, 1995, 1992, 1991, 1989, 1985, 1984, 1980, 1976, 1975, 1971, 1970, 1966, 1965, 1962, 1960, 1956, 1955, 1952, 1950, 1948, 1945, 1943, 1940, 1938, 1933, 1927, 1921, 1907, 1903
1833 CAROL WAY	2014, 2010, 2006, 2000, 1995, 1992, 1991, 1985, 1984, 1980, 1976, 1975, 1971, 1970, 1966, 1965, 1962, 1961, 1960, 1956, 1955, 1952, 1950, 1948, 1945, 1943, 1940, 1938, 1933, 1927, 1921, 1907, 1903
1833 CATHY ST	2014, 2010, 1995, 1992, 1991, 1989, 1985, 1984, 1980, 1976, 1975, 1971, 1970, 1966, 1965, 1962, 1960, 1956, 1955, 1952, 1950, 1948, 1945, 1943, 1940, 1938, 1933, 1927, 1921, 1907, 1903
1833 CHERI	2014, 2010, 2006, 2000, 1995, 1991, 1989, 1985, 1984, 1980, 1976, 1975, 1971, 1970, 1966, 1965, 1962, 1961, 1960, 1956, 1955, 1952, 1950, 1948, 1945, 1943, 1940, 1938, 1933, 1927, 1921, 1907, 1903
1833 CHERI ST	2014, 2010, 1995, 1992, 1991, 1989, 1985, 1984, 1980, 1976, 1975, 1971, 1970, 1966, 1965, 1962, 1960, 1956, 1955, 1952, 1950, 1948, 1945, 1943, 1940, 1938, 1933, 1927, 1921, 1907, 1903
1833 CINDY ST	2014, 2010, 2006, 2000, 1995, 1991, 1985, 1984, 1980, 1976, 1975, 1971, 1970, 1966, 1965, 1962, 1960, 1956, 1955, 1952, 1950, 1948, 1945, 1943, 1940, 1938, 1933, 1927, 1921, 1907, 1903
1833 CYPRESS ST	2014, 2010, 2006, 1995, 1992, 1991, 1989, 1985, 1984, 1980, 1976, 1975, 1971, 1970, 1966, 1965, 1962, 1960, 1956, 1955, 1952, 1950, 1948, 1945, 1943, 1940, 1938, 1933, 1927, 1921, 1907, 1903
1834 CANAL ST	2014, 2010, 1995, 1992, 1991, 1985, 1984, 1980, 1976, 1975, 1971, 1970, 1966, 1965, 1962, 1960, 1956, 1955, 1952, 1950, 1948, 1945, 1943, 1940, 1938, 1933, 1927, 1921, 1907, 1903
1834 CAROL	2014, 2010, 2006, 2000, 1995, 1991, 1989, 1985, 1984, 1980, 1976, 1975, 1971, 1970, 1966, 1965, 1962, 1961, 1960, 1956, 1955, 1952, 1950, 1948, 1945, 1943, 1940, 1938, 1933, 1927, 1921, 1907, 1903
1834 CAROL ST	2014, 2010, 1995, 1992, 1991, 1989, 1985, 1984, 1980, 1976, 1975, 1971, 1970, 1966, 1965, 1962, 1960, 1956, 1955, 1952, 1950, 1948, 1945, 1943, 1940, 1938, 1933, 1927, 1921, 1907, 1903
1834 CAROL WAY	2014, 2010, 2006, 2000, 1995, 1992, 1991, 1985, 1984, 1980, 1976, 1975, 1971, 1970, 1966, 1965, 1962, 1961, 1960, 1956, 1955, 1952, 1950, 1948, 1945, 1943, 1940, 1938, 1933, 1927, 1921, 1907, 1903
1834 CATHY ST	2014, 2010, 1995, 1992, 1991, 1989, 1985, 1984, 1980, 1976, 1975, 1971, 1970, 1966, 1965, 1962, 1960, 1956, 1955, 1952, 1950, 1948, 1945, 1943, 1940, 1938, 1933, 1927, 1921, 1907, 1903

FINDINGS

Address Researched	Address Not Identified in Research Source
1834 CHERI	2014, 2010, 2006, 2000, 1995, 1992, 1991, 1989, 1985, 1984, 1980, 1976, 1975, 1971, 1970, 1966, 1965, 1962, 1961, 1956, 1955, 1952, 1950, 1948, 1945, 1943, 1940, 1938, 1933, 1927, 1921, 1907, 1903
1834 CHERI ST	2014, 2010, 1995, 1992, 1991, 1989, 1985, 1984, 1980, 1976, 1975, 1971, 1970, 1966, 1965, 1962, 1960, 1956, 1955, 1952, 1950, 1948, 1945, 1943, 1940, 1938, 1933, 1927, 1921, 1907, 1903
1834 CINDY ST	2014, 2010, 1995, 1992, 1991, 1989, 1985, 1984, 1980, 1976, 1975, 1971, 1970, 1966, 1965, 1962, 1960, 1956, 1955, 1952, 1950, 1948, 1945, 1943, 1940, 1938, 1933, 1927, 1921, 1907, 1903
1834 CYPRESS ST	2014, 2010, 1995, 1992, 1991, 1989, 1985, 1984, 1980, 1976, 1975, 1971, 1970, 1966, 1965, 1962, 1960, 1956, 1955, 1952, 1950, 1948, 1945, 1943, 1940, 1938, 1933, 1927, 1921, 1907, 1903
1834 Cypress St	2006, 2000, 1995, 1992, 1991, 1989, 1985, 1984, 1980, 1976, 1975, 1971, 1970, 1966, 1965, 1962, 1961, 1960, 1956, 1955, 1952, 1950, 1948, 1945, 1943, 1940, 1938, 1933, 1927, 1921, 1907, 1903
1834 DONAX AVE	2014, 2010, 1995, 1991, 1989, 1985, 1984, 1980, 1976, 1975, 1971, 1970, 1966, 1965, 1962, 1960, 1956, 1955, 1952, 1950, 1948, 1945, 1943, 1940, 1938, 1933, 1927, 1921, 1907, 1903
1834 DONAX CT	2014, 2010, 2006, 2000, 1995, 1992, 1991, 1989, 1985, 1984, 1980, 1976, 1975, 1971, 1970, 1966, 1965, 1962, 1961, 1960, 1956, 1952, 1950, 1948, 1945, 1943, 1940, 1938, 1933, 1927, 1921, 1907, 1903
1835 CANAL ST	2014, 2010, 1995, 1992, 1991, 1989, 1985, 1984, 1980, 1976, 1975, 1971, 1970, 1966, 1965, 1962, 1961, 1960, 1956, 1955, 1952, 1950, 1948, 1945, 1943, 1940, 1938, 1933, 1927, 1921, 1907, 1903
1835 CAROL ST	2014, 2010, 2000, 1995, 1992, 1991, 1989, 1985, 1984, 1980, 1976, 1975, 1971, 1970, 1966, 1965, 1962, 1960, 1956, 1955, 1952, 1950, 1948, 1945, 1943, 1940, 1938, 1933, 1927, 1921, 1907, 1903
1835 CATHY ST	2014, 2010, 1995, 1992, 1991, 1989, 1985, 1984, 1980, 1976, 1975, 1971, 1970, 1966, 1965, 1962, 1960, 1956, 1955, 1952, 1950, 1948, 1945, 1943, 1940, 1938, 1933, 1927, 1921, 1907, 1903
1835 CHERI	2014, 2010, 2006, 2000, 1995, 1991, 1989, 1985, 1984, 1980, 1976, 1975, 1971, 1970, 1966, 1965, 1962, 1961, 1960, 1956, 1955, 1952, 1950, 1948, 1945, 1943, 1940, 1938, 1933, 1927, 1921, 1907, 1903
1835 CHERI ST	2014, 2010, 2006, 1995, 1992, 1991, 1985, 1984, 1980, 1976, 1975, 1971, 1970, 1966, 1965, 1962, 1960, 1956, 1955, 1952, 1950, 1948, 1945, 1943, 1940, 1938, 1933, 1927, 1921, 1907, 1903
1835 CINDY ST	2014, 2010, 1995, 1992, 1991, 1989, 1985, 1984, 1980, 1976, 1975, 1971, 1970, 1966, 1965, 1962, 1960, 1956, 1955, 1952, 1950, 1948, 1945, 1943, 1940, 1938, 1933, 1927, 1921, 1907, 1903
1835 CYPRESS ST	2014, 2010, 1995, 1992, 1991, 1989, 1985, 1984, 1980, 1976, 1975, 1971, 1970, 1966, 1965, 1962, 1960, 1956, 1955, 1952, 1950, 1948, 1945, 1943, 1940, 1938, 1933, 1927, 1921, 1907, 1903
1835 DAHLIA AVE	2014, 2010, 2000, 1995, 1992, 1991, 1989, 1985, 1984, 1980, 1976, 1975, 1971, 1970, 1966, 1965, 1962, 1961, 1960, 1956, 1955, 1952, 1950, 1948, 1945, 1943, 1940, 1938, 1933, 1927, 1921, 1907, 1903
1835 PALM AVE	2014, 2010, 1995, 1991, 1985, 1984, 1980, 1976, 1975, 1971, 1970, 1966, 1965, 1962, 1961, 1960, 1956, 1955, 1952, 1950, 1948, 1945, 1943, 1940, 1938, 1933, 1927, 1921, 1907, 1903
1835 Palm Ave	2006, 2000, 1995, 1992, 1991, 1989, 1985, 1984, 1980, 1976, 1975, 1971, 1970, 1966, 1965, 1962, 1961, 1960, 1956, 1955, 1952, 1950, 1948, 1945, 1943, 1940, 1938, 1933, 1927, 1921, 1907, 1903

FINDINGS

Address Researched	Address Not Identified in Research Source
1836 CANAL ST	2014, 2010, 1995, 1992, 1991, 1985, 1984, 1980, 1976, 1975, 1971, 1970, 1966, 1965, 1962, 1960, 1956, 1955, 1952, 1950, 1948, 1945, 1943, 1940, 1938, 1933, 1927, 1921, 1907, 1903
1836 CAROL ST	2014, 2010, 1995, 1992, 1991, 1989, 1985, 1984, 1980, 1976, 1975, 1971, 1970, 1966, 1965, 1962, 1960, 1956, 1955, 1952, 1950, 1948, 1945, 1943, 1940, 1938, 1933, 1927, 1921, 1907, 1903
1836 Carol St	2010, 2006, 2000, 1995, 1992, 1991, 1989, 1985, 1984, 1980, 1976, 1975, 1971, 1970, 1966, 1965, 1962, 1961, 1960, 1956, 1955, 1952, 1950, 1948, 1945, 1943, 1940, 1938, 1933, 1927, 1921, 1907, 1903
1836 CATHY	2014, 2010, 2006, 2000, 1995, 1991, 1989, 1985, 1984, 1980, 1976, 1975, 1971, 1970, 1966, 1965, 1962, 1961, 1960, 1956, 1955, 1952, 1950, 1948, 1945, 1943, 1940, 1938, 1933, 1927, 1921, 1907, 1903
1836 CATHY ST	2014, 2010, 1995, 1992, 1991, 1985, 1984, 1980, 1976, 1975, 1971, 1970, 1966, 1965, 1962, 1960, 1956, 1955, 1952, 1950, 1948, 1945, 1943, 1940, 1938, 1933, 1927, 1921, 1907, 1903
1836 Cathy St	2006, 2000, 1995, 1992, 1991, 1989, 1985, 1984, 1980, 1976, 1975, 1971, 1970, 1966, 1965, 1962, 1961, 1960, 1956, 1955, 1952, 1950, 1948, 1945, 1943, 1940, 1938, 1933, 1927, 1921, 1907, 1903
1836 CHERI	2014, 2010, 2006, 2000, 1995, 1991, 1989, 1985, 1984, 1980, 1976, 1975, 1971, 1970, 1966, 1965, 1962, 1961, 1956, 1955, 1952, 1950, 1948, 1945, 1943, 1940, 1938, 1933, 1927, 1921, 1907, 1903
1836 CHERI ST	2014, 2010, 2006, 1995, 1992, 1991, 1985, 1984, 1980, 1976, 1975, 1971, 1970, 1966, 1965, 1962, 1960, 1956, 1955, 1952, 1950, 1948, 1945, 1943, 1940, 1938, 1933, 1927, 1921, 1907, 1903
1836 CINDY ST	2014, 2010, 1995, 1991, 1985, 1984, 1980, 1976, 1975, 1971, 1970, 1966, 1965, 1962, 1960, 1956, 1955, 1952, 1950, 1948, 1945, 1943, 1940, 1938, 1933, 1927, 1921, 1907, 1903
1836 CYPRESS ST	2014, 2010, 1995, 1992, 1991, 1989, 1985, 1984, 1980, 1976, 1975, 1971, 1970, 1966, 1965, 1962, 1960, 1956, 1955, 1952, 1950, 1948, 1945, 1943, 1940, 1938, 1933, 1927, 1921, 1907, 1903
1837 CAROL ST	2014, 2010, 2000, 1995, 1992, 1991, 1989, 1985, 1984, 1980, 1976, 1975, 1971, 1970, 1966, 1965, 1962, 1960, 1956, 1955, 1952, 1950, 1948, 1945, 1943, 1940, 1938, 1933, 1927, 1921, 1907, 1903
1837 CATHY	2014, 2010, 2006, 2000, 1995, 1991, 1989, 1985, 1984, 1980, 1976, 1975, 1971, 1970, 1966, 1965, 1962, 1961, 1960, 1956, 1955, 1952, 1950, 1948, 1945, 1943, 1940, 1938, 1933, 1927, 1921, 1907, 1903
1837 CATHY ST	2014, 2010, 1995, 1992, 1991, 1985, 1984, 1980, 1976, 1975, 1971, 1970, 1966, 1965, 1962, 1960, 1956, 1955, 1952, 1950, 1948, 1945, 1943, 1940, 1938, 1933, 1927, 1921, 1907, 1903
1837 CHERI	2014, 2010, 2006, 2000, 1995, 1991, 1989, 1985, 1984, 1980, 1976, 1975, 1971, 1970, 1966, 1965, 1962, 1961, 1956, 1955, 1952, 1950, 1948, 1945, 1943, 1940, 1938, 1933, 1927, 1921, 1907, 1903
1837 CHERI ST	2014, 2010, 2006, 1995, 1992, 1991, 1985, 1984, 1980, 1976, 1975, 1971, 1970, 1966, 1965, 1962, 1960, 1956, 1955, 1952, 1950, 1948, 1945, 1943, 1940, 1938, 1933, 1927, 1921, 1907, 1903
1837 CINDY ST	2014, 2010, 1995, 1992, 1991, 1989, 1985, 1984, 1980, 1976, 1975, 1971, 1970, 1966, 1965, 1962, 1960, 1956, 1955, 1952, 1950, 1948, 1945, 1943, 1940, 1938, 1933, 1927, 1921, 1907, 1903
1837 CYPRESS ST	2014, 2010, 1995, 1992, 1991, 1989, 1985, 1984, 1980, 1976, 1975, 1971, 1970, 1966, 1965, 1962, 1960, 1956, 1955, 1952, 1950, 1948, 1945, 1943, 1940, 1938, 1933, 1927, 1921, 1907, 1903

FINDINGS

Address Researched	Address Not Identified in Research Source
1837 Palm Ave	2014, 2006, 2000, 1995, 1992, 1991, 1989, 1985, 1984, 1980, 1976, 1975, 1971, 1970, 1966, 1965, 1962, 1961, 1960, 1956, 1955, 1952, 1950, 1948, 1945, 1943, 1940, 1938, 1933, 1927, 1921, 1907, 1903
1838 CANAL ST	2014, 2010, 1995, 1992, 1991, 1989, 1985, 1984, 1980, 1976, 1975, 1971, 1970, 1966, 1965, 1962, 1960, 1956, 1955, 1952, 1950, 1948, 1945, 1943, 1940, 1938, 1933, 1927, 1921, 1907, 1903
1838 CAROL ST	2014, 2010, 2000, 1995, 1992, 1991, 1989, 1985, 1984, 1980, 1976, 1975, 1971, 1970, 1966, 1965, 1962, 1960, 1956, 1955, 1952, 1950, 1948, 1945, 1943, 1940, 1938, 1933, 1927, 1921, 1907, 1903
1838 CAROL WAY	2014, 2010, 2006, 2000, 1995, 1992, 1991, 1985, 1984, 1980, 1976, 1975, 1971, 1970, 1966, 1965, 1962, 1961, 1960, 1956, 1955, 1952, 1950, 1948, 1945, 1943, 1940, 1938, 1933, 1927, 1921, 1907, 1903
1838 CATHY ST	2014, 2010, 1995, 1992, 1991, 1989, 1985, 1984, 1980, 1976, 1975, 1971, 1970, 1966, 1965, 1962, 1960, 1956, 1955, 1952, 1950, 1948, 1945, 1943, 1940, 1938, 1933, 1927, 1921, 1907, 1903
1838 CHERI ST	2014, 2010, 2006, 1995, 1992, 1991, 1989, 1985, 1984, 1980, 1976, 1975, 1971, 1970, 1966, 1965, 1962, 1960, 1956, 1955, 1952, 1950, 1948, 1945, 1943, 1940, 1938, 1933, 1927, 1921, 1907, 1903
1838 CINDY ST	2014, 2010, 2000, 1995, 1992, 1991, 1989, 1985, 1984, 1980, 1976, 1975, 1971, 1970, 1966, 1965, 1962, 1960, 1956, 1955, 1952, 1950, 1948, 1945, 1943, 1940, 1938, 1933, 1927, 1921, 1907, 1903
1838 CYPRESS ST	2014, 2010, 2006, 2000, 1995, 1992, 1991, 1989, 1985, 1984, 1980, 1976, 1975, 1971, 1970, 1966, 1965, 1962, 1960, 1956, 1955, 1952, 1950, 1948, 1945, 1943, 1940, 1938, 1933, 1927, 1921, 1907, 1903
1839 CAROL	2014, 2010, 2006, 2000, 1995, 1991, 1989, 1985, 1984, 1980, 1976, 1975, 1971, 1970, 1966, 1965, 1962, 1961, 1960, 1956, 1955, 1952, 1950, 1948, 1945, 1943, 1940, 1938, 1933, 1927, 1921, 1907, 1903
1839 CAROL ST	2014, 2010, 1995, 1992, 1991, 1989, 1985, 1984, 1980, 1976, 1975, 1971, 1970, 1966, 1965, 1962, 1960, 1956, 1955, 1952, 1950, 1948, 1945, 1943, 1940, 1938, 1933, 1927, 1921, 1907, 1903
1839 CAROL WAY	2014, 2010, 2006, 2000, 1995, 1992, 1991, 1985, 1984, 1980, 1976, 1975, 1971, 1970, 1966, 1965, 1962, 1961, 1960, 1956, 1955, 1952, 1950, 1948, 1945, 1943, 1940, 1938, 1933, 1927, 1921, 1907, 1903
1839 CATHY ST	2014, 2010, 1995, 1992, 1991, 1989, 1985, 1984, 1980, 1976, 1975, 1971, 1970, 1966, 1965, 1962, 1960, 1956, 1955, 1952, 1950, 1948, 1945, 1943, 1940, 1938, 1933, 1927, 1921, 1907, 1903
1839 CHERI ST	2014, 2010, 2006, 1995, 1992, 1991, 1989, 1985, 1984, 1980, 1976, 1975, 1971, 1970, 1966, 1965, 1962, 1960, 1956, 1955, 1952, 1950, 1948, 1945, 1943, 1940, 1938, 1933, 1927, 1921, 1907, 1903
1839 CINDY ST	2014, 2010, 2006, 1995, 1991, 1989, 1985, 1984, 1980, 1976, 1975, 1971, 1970, 1966, 1965, 1962, 1960, 1956, 1955, 1952, 1950, 1948, 1945, 1943, 1940, 1938, 1933, 1927, 1921, 1907, 1903
1839 CYPRESS ST	2014, 2010, 1995, 1992, 1991, 1989, 1985, 1984, 1980, 1976, 1975, 1971, 1970, 1966, 1965, 1962, 1960, 1956, 1955, 1952, 1950, 1948, 1945, 1943, 1940, 1938, 1933, 1927, 1921, 1907, 1903
1840 CANAL ST	2014, 2010, 1995, 1991, 1985, 1984, 1980, 1976, 1975, 1971, 1970, 1966, 1965, 1962, 1960, 1956, 1955, 1952, 1950, 1948, 1945, 1943, 1940, 1938, 1933, 1927, 1921, 1907, 1903
1840 CAROL	2014, 2010, 2006, 2000, 1995, 1991, 1989, 1985, 1984, 1980, 1976, 1975, 1971, 1970, 1966, 1965, 1962, 1961, 1960, 1956, 1955, 1952, 1950, 1948, 1945, 1943, 1940, 1938, 1933, 1927, 1921, 1907, 1903

FINDINGS

Address Researched	Address Not Identified in Research Source
1840 CAROL ST	2014, 2010, 1995, 1992, 1991, 1989, 1985, 1984, 1980, 1976, 1975, 1971, 1970, 1966, 1965, 1962, 1960, 1956, 1955, 1952, 1950, 1948, 1945, 1943, 1940, 1938, 1933, 1927, 1921, 1907, 1903
1840 CAROL WAY	2014, 2010, 2006, 2000, 1995, 1992, 1991, 1985, 1984, 1980, 1976, 1975, 1971, 1970, 1966, 1965, 1962, 1961, 1960, 1956, 1955, 1952, 1950, 1948, 1945, 1943, 1940, 1938, 1933, 1927, 1921, 1907, 1903
1840 CATHY ST	2014, 2010, 1995, 1992, 1991, 1989, 1985, 1984, 1980, 1976, 1975, 1971, 1970, 1966, 1965, 1962, 1960, 1956, 1955, 1952, 1950, 1948, 1945, 1943, 1940, 1938, 1933, 1927, 1921, 1907, 1903
1840 CHERI ST	2014, 2010, 1995, 1992, 1991, 1989, 1985, 1984, 1980, 1976, 1975, 1971, 1970, 1966, 1965, 1962, 1960, 1956, 1955, 1952, 1950, 1948, 1945, 1943, 1940, 1938, 1933, 1927, 1921, 1907, 1903
1840 CINDY ST	2014, 2010, 2000, 1995, 1992, 1991, 1989, 1985, 1984, 1980, 1976, 1975, 1971, 1970, 1966, 1965, 1962, 1960, 1956, 1955, 1952, 1950, 1948, 1945, 1943, 1940, 1938, 1933, 1927, 1921, 1907, 1903
1840 CYPRESS ST	2014, 2010, 1995, 1992, 1991, 1989, 1985, 1984, 1980, 1976, 1975, 1971, 1970, 1966, 1965, 1962, 1960, 1956, 1955, 1952, 1950, 1948, 1945, 1943, 1940, 1938, 1933, 1927, 1921, 1907, 1903
1841 CAROL	2014, 2010, 2006, 2000, 1995, 1991, 1989, 1985, 1984, 1980, 1976, 1975, 1971, 1970, 1966, 1965, 1962, 1961, 1960, 1956, 1955, 1952, 1950, 1948, 1945, 1943, 1940, 1938, 1933, 1927, 1921, 1907, 1903
1841 CAROL ST	2014, 2010, 1995, 1992, 1991, 1989, 1985, 1984, 1980, 1976, 1975, 1971, 1970, 1966, 1965, 1962, 1960, 1956, 1955, 1952, 1950, 1948, 1945, 1943, 1940, 1938, 1933, 1927, 1921, 1907, 1903
1841 Carol St	2010, 2006, 2000, 1995, 1992, 1991, 1989, 1985, 1984, 1980, 1976, 1975, 1971, 1970, 1966, 1965, 1962, 1961, 1960, 1956, 1955, 1952, 1950, 1948, 1945, 1943, 1940, 1938, 1933, 1927, 1921, 1907, 1903
1841 CAROL WAY	2014, 2010, 2006, 2000, 1995, 1992, 1991, 1985, 1984, 1980, 1976, 1975, 1971, 1970, 1966, 1965, 1962, 1961, 1960, 1956, 1955, 1952, 1950, 1948, 1945, 1943, 1940, 1938, 1933, 1927, 1921, 1907, 1903
1841 CATHY ST	2014, 2010, 2006, 1995, 1992, 1991, 1989, 1985, 1984, 1980, 1976, 1975, 1971, 1970, 1966, 1965, 1962, 1960, 1956, 1955, 1952, 1950, 1948, 1945, 1943, 1940, 1938, 1933, 1927, 1921, 1907, 1903
1841 CHERI	2014, 2010, 2006, 2000, 1995, 1991, 1989, 1985, 1984, 1980, 1976, 1975, 1971, 1970, 1966, 1965, 1962, 1961, 1960, 1956, 1955, 1952, 1950, 1948, 1945, 1943, 1940, 1938, 1933, 1927, 1921, 1907, 1903
1841 CHERI ST	2014, 2010, 1995, 1992, 1991, 1985, 1984, 1980, 1976, 1975, 1971, 1970, 1966, 1965, 1962, 1960, 1956, 1955, 1952, 1950, 1948, 1945, 1943, 1940, 1938, 1933, 1927, 1921, 1907, 1903
1841 Cheri St	2006, 2000, 1995, 1992, 1991, 1989, 1985, 1984, 1980, 1976, 1975, 1971, 1970, 1966, 1965, 1962, 1961, 1960, 1956, 1955, 1952, 1950, 1948, 1945, 1943, 1940, 1938, 1933, 1927, 1921, 1907, 1903
1841 CINDY ST	2014, 2010, 1995, 1992, 1991, 1989, 1985, 1984, 1980, 1976, 1975, 1971, 1970, 1966, 1965, 1962, 1960, 1956, 1955, 1952, 1950, 1948, 1945, 1943, 1940, 1938, 1933, 1927, 1921, 1907, 1903
1841 CYPRESS ST	2014, 2010, 2000, 1995, 1992, 1991, 1989, 1985, 1984, 1980, 1976, 1975, 1971, 1970, 1966, 1965, 1962, 1960, 1956, 1955, 1952, 1950, 1948, 1945, 1943, 1940, 1938, 1933, 1927, 1921, 1907, 1903
1841 Cypress St	2010, 2006, 2000, 1995, 1992, 1991, 1989, 1985, 1984, 1980, 1976, 1975, 1971, 1970, 1966, 1965, 1962, 1961, 1960, 1956, 1955, 1952, 1950, 1948, 1945, 1943, 1940, 1938, 1933, 1927, 1921, 1907, 1903

FINDINGS

Address Researched	Address Not Identified in Research Source
1842 CANAL ST	2014, 2010, 1995, 1992, 1991, 1989, 1985, 1984, 1980, 1976, 1975, 1971, 1970, 1966, 1965, 1962, 1960, 1956, 1955, 1952, 1950, 1948, 1945, 1943, 1940, 1938, 1933, 1927, 1921, 1907, 1903
1842 CAROL ST	2014, 2010, 1995, 1992, 1991, 1989, 1985, 1984, 1980, 1976, 1975, 1971, 1970, 1966, 1965, 1962, 1960, 1956, 1955, 1952, 1950, 1948, 1945, 1943, 1940, 1938, 1933, 1927, 1921, 1907, 1903
1842 Carol St	2006, 2000, 1995, 1992, 1991, 1989, 1985, 1984, 1980, 1976, 1975, 1971, 1970, 1966, 1965, 1962, 1961, 1960, 1956, 1955, 1952, 1950, 1948, 1945, 1943, 1940, 1938, 1933, 1927, 1921, 1907, 1903
1843 CAROL ST	2014, 2010, 2000, 1995, 1992, 1991, 1989, 1985, 1984, 1980, 1976, 1975, 1971, 1970, 1966, 1965, 1962, 1960, 1956, 1955, 1952, 1950, 1948, 1945, 1943, 1940, 1938, 1933, 1927, 1921, 1907, 1903
1843 CATHY ST	2014, 2010, 2000, 1995, 1992, 1991, 1985, 1984, 1980, 1976, 1975, 1971, 1970, 1966, 1965, 1962, 1960, 1956, 1955, 1952, 1950, 1948, 1945, 1943, 1940, 1938, 1933, 1927, 1921, 1907, 1903
1843 CHERI	2014, 2010, 2006, 2000, 1995, 1991, 1989, 1985, 1984, 1980, 1976, 1975, 1971, 1970, 1966, 1965, 1962, 1961, 1960, 1956, 1955, 1952, 1950, 1948, 1945, 1943, 1940, 1938, 1933, 1927, 1921, 1907, 1903
1843 CHERI ST	2014, 2010, 1995, 1992, 1991, 1989, 1985, 1984, 1980, 1976, 1975, 1971, 1970, 1966, 1965, 1962, 1960, 1956, 1955, 1952, 1950, 1948, 1945, 1943, 1940, 1938, 1933, 1927, 1921, 1907, 1903
1843 CYPRESS ST	2014, 2010, 1995, 1992, 1991, 1989, 1985, 1984, 1980, 1976, 1975, 1971, 1970, 1966, 1965, 1962, 1960, 1956, 1955, 1952, 1950, 1948, 1945, 1943, 1940, 1938, 1933, 1927, 1921, 1907, 1903
1843 DONAX AVE	2014, 2010, 2000, 1995, 1992, 1991, 1989, 1985, 1984, 1980, 1976, 1975, 1971, 1970, 1966, 1965, 1962, 1960, 1956, 1955, 1952, 1950, 1948, 1945, 1943, 1940, 1938, 1933, 1927, 1921, 1907, 1903
1843 DONAX CT	2014, 2010, 2006, 2000, 1995, 1992, 1991, 1989, 1985, 1984, 1980, 1976, 1975, 1971, 1970, 1966, 1965, 1962, 1961, 1960, 1956, 1952, 1950, 1948, 1945, 1943, 1940, 1938, 1933, 1927, 1921, 1907, 1903
1844 CANAL ST	2014, 2010, 1995, 1992, 1991, 1985, 1984, 1980, 1976, 1975, 1971, 1970, 1966, 1965, 1962, 1960, 1956, 1955, 1952, 1950, 1948, 1945, 1943, 1940, 1938, 1933, 1927, 1921, 1907, 1903
1844 DONAX AVE	2014, 2010, 1995, 1992, 1991, 1989, 1985, 1984, 1980, 1976, 1975, 1971, 1970, 1966, 1965, 1962, 1960, 1956, 1955, 1952, 1950, 1948, 1945, 1943, 1940, 1938, 1933, 1927, 1921, 1907, 1903
1844 DONAX CT	2014, 2010, 2006, 2000, 1995, 1992, 1991, 1989, 1985, 1984, 1980, 1976, 1975, 1971, 1970, 1966, 1965, 1962, 1961, 1956, 1952, 1950, 1948, 1945, 1943, 1940, 1938, 1933, 1927, 1921, 1907, 1903
1845 CYPRESS ST	2014, 2010, 2006, 2000, 1995, 1992, 1991, 1989, 1985, 1984, 1980, 1976, 1975, 1971, 1970, 1966, 1965, 1962, 1960, 1956, 1955, 1952, 1950, 1948, 1945, 1943, 1940, 1938, 1933, 1927, 1921, 1907, 1903
1845 DONAX AVE	2014, 2010, 2000, 1995, 1992, 1991, 1989, 1985, 1984, 1980, 1976, 1975, 1971, 1970, 1966, 1965, 1962, 1961, 1960, 1956, 1955, 1952, 1950, 1948, 1945, 1943, 1940, 1938, 1933, 1927, 1921, 1907, 1903
1845 PALM AVE	2014, 2010, 2006, 1995, 1992, 1991, 1989, 1985, 1984, 1980, 1976, 1975, 1971, 1970, 1966, 1965, 1962, 1961, 1960, 1956, 1955, 1952, 1950, 1948, 1945, 1943, 1940, 1938, 1933, 1927, 1921, 1907, 1903
1846 CANAL ST	2014, 2010, 1995, 1992, 1991, 1989, 1985, 1984, 1980, 1976, 1975, 1971, 1970, 1966, 1965, 1962, 1960, 1956, 1955, 1952, 1950, 1948, 1945, 1943, 1940, 1938, 1933, 1927, 1921, 1907, 1903

FINDINGS

Address Researched	Address Not Identified in Research Source
1846 Canal St	2006, 2000, 1995, 1992, 1991, 1989, 1985, 1984, 1980, 1976, 1975, 1971, 1970, 1966, 1965, 1962, 1961, 1960, 1956, 1955, 1952, 1950, 1948, 1945, 1943, 1940, 1938, 1933, 1927, 1921, 1907, 1903
1846 CAROL ST	2014, 2010, 2006, 2000, 1995, 1992, 1991, 1989, 1985, 1984, 1980, 1976, 1975, 1971, 1970, 1966, 1965, 1962, 1960, 1956, 1955, 1952, 1950, 1948, 1945, 1943, 1940, 1938, 1933, 1927, 1921, 1907, 1903
1847 CYPRESS ST	2014, 2010, 2000, 1995, 1992, 1991, 1989, 1985, 1984, 1980, 1976, 1975, 1971, 1970, 1966, 1965, 1962, 1960, 1956, 1955, 1952, 1950, 1948, 1945, 1943, 1940, 1938, 1933, 1927, 1921, 1907, 1903
1847 DAHLIA AVE	2014, 2010, 1995, 1992, 1991, 1989, 1985, 1984, 1980, 1976, 1975, 1971, 1970, 1966, 1965, 1962, 1961, 1960, 1956, 1955, 1952, 1950, 1948, 1945, 1943, 1940, 1938, 1933, 1927, 1921, 1907, 1903
1847 DONAX AVE	2014, 2010, 2000, 1995, 1992, 1991, 1989, 1985, 1984, 1980, 1976, 1975, 1971, 1970, 1966, 1965, 1962, 1961, 1960, 1956, 1955, 1952, 1950, 1948, 1945, 1943, 1940, 1938, 1933, 1927, 1921, 1907, 1903
1849 DONAX AVE	2014, 2010, 2000, 1995, 1992, 1991, 1989, 1985, 1984, 1980, 1976, 1975, 1971, 1970, 1966, 1965, 1962, 1961, 1960, 1956, 1955, 1952, 1950, 1948, 1945, 1943, 1940, 1938, 1933, 1927, 1921, 1907, 1903
1850 CEDAR ST	2014, 2010, 2006, 2000, 1995, 1992, 1991, 1989, 1985, 1984, 1980, 1976, 1975, 1971, 1970, 1966, 1965, 1962, 1961, 1960, 1956, 1955, 1952, 1950, 1948, 1945, 1943, 1940, 1938, 1933, 1927, 1921, 1903
1851 DONAX AVE	2014, 2010, 1995, 1992, 1991, 1989, 1985, 1984, 1980, 1976, 1975, 1971, 1970, 1966, 1965, 1962, 1961, 1960, 1956, 1955, 1952, 1950, 1948, 1945, 1943, 1940, 1938, 1933, 1927, 1921, 1907, 1903
1853 DAHLIA AVE	2014, 2010, 1995, 1992, 1991, 1985, 1984, 1980, 1976, 1975, 1971, 1970, 1966, 1965, 1962, 1961, 1960, 1956, 1955, 1952, 1950, 1948, 1945, 1943, 1940, 1938, 1933, 1927, 1921, 1907, 1903
1854 DONAX AVE	2014, 2010, 1995, 1992, 1991, 1989, 1985, 1984, 1980, 1976, 1975, 1971, 1970, 1966, 1965, 1962, 1961, 1960, 1956, 1955, 1952, 1950, 1948, 1945, 1943, 1940, 1938, 1933, 1927, 1921, 1907, 1903
1854 PALM AVE	2014, 2010, 2006, 1995, 1992, 1991, 1989, 1985, 1984, 1980, 1976, 1975, 1971, 1970, 1966, 1965, 1962, 1961, 1960, 1956, 1955, 1952, 1950, 1948, 1945, 1943, 1940, 1938, 1933, 1927, 1921, 1907, 1903
1859 DONAX AVE	2014, 2010, 2006, 1995, 1992, 1991, 1989, 1985, 1984, 1980, 1976, 1975, 1971, 1970, 1966, 1965, 1962, 1960, 1956, 1955, 1952, 1950, 1948, 1945, 1943, 1940, 1938, 1933, 1927, 1921, 1907, 1903
1859 DONAX CT	2014, 2010, 2006, 2000, 1995, 1992, 1991, 1989, 1985, 1984, 1980, 1976, 1975, 1971, 1970, 1966, 1965, 1962, 1961, 1956, 1952, 1950, 1948, 1945, 1943, 1940, 1938, 1933, 1927, 1921, 1907, 1903
1861 DONAX AVE	2014, 2010, 1995, 1992, 1991, 1989, 1985, 1984, 1980, 1976, 1975, 1971, 1970, 1966, 1965, 1962, 1960, 1956, 1955, 1952, 1950, 1948, 1945, 1943, 1940, 1938, 1933, 1927, 1921, 1907, 1903
1861 DONAX CT	2014, 2010, 2006, 2000, 1995, 1992, 1991, 1989, 1985, 1984, 1980, 1976, 1975, 1971, 1970, 1966, 1965, 1962, 1961, 1956, 1952, 1950, 1948, 1945, 1943, 1940, 1938, 1933, 1927, 1921, 1907, 1903
1862 PALM AVE	2014, 2010, 2000, 1995, 1992, 1991, 1989, 1985, 1984, 1980, 1976, 1975, 1971, 1970, 1966, 1965, 1962, 1961, 1960, 1956, 1955, 1952, 1950, 1948, 1945, 1943, 1940, 1938, 1933, 1927, 1921, 1907, 1903
1862 Palm Ave	2006, 2000, 1995, 1992, 1991, 1989, 1985, 1984, 1980, 1976, 1975, 1971, 1970, 1966, 1965, 1962, 1961, 1960, 1956, 1955, 1952, 1950, 1948, 1945, 1943, 1940, 1938, 1933, 1927, 1921, 1907, 1903

FINDINGS

Address Researched	Address Not Identified in Research Source
1863 DONAX AVE	2014, 2010, 2000, 1995, 1992, 1991, 1989, 1985, 1984, 1980, 1976, 1975, 1971, 1970, 1966, 1965, 1962, 1961, 1960, 1956, 1955, 1952, 1950, 1948, 1945, 1943, 1940, 1938, 1933, 1927, 1921, 1907, 1903
1864 DONAX AVE	2014, 2010, 1995, 1992, 1991, 1989, 1985, 1984, 1980, 1976, 1975, 1971, 1970, 1966, 1965, 1962, 1961, 1960, 1956, 1955, 1952, 1950, 1948, 1945, 1943, 1940, 1938, 1933, 1927, 1921, 1907, 1903
1865 DAHLIA AVE	2014, 2010, 1995, 1992, 1991, 1989, 1985, 1984, 1980, 1976, 1975, 1971, 1970, 1966, 1965, 1962, 1961, 1960, 1956, 1955, 1952, 1950, 1948, 1945, 1943, 1940, 1938, 1933, 1927, 1921, 1907, 1903
1865 DONAX AVE	2014, 2010, 1995, 1991, 1989, 1985, 1984, 1980, 1976, 1975, 1971, 1970, 1966, 1965, 1962, 1961, 1960, 1956, 1955, 1952, 1950, 1948, 1945, 1943, 1940, 1938, 1933, 1927, 1921, 1907, 1903
1866 DONAX AVE	2014, 2010, 1995, 1992, 1991, 1989, 1985, 1984, 1980, 1976, 1975, 1971, 1970, 1966, 1965, 1962, 1960, 1956, 1955, 1952, 1950, 1948, 1945, 1943, 1940, 1938, 1933, 1927, 1921, 1907, 1903
1866 DONAX CT	2014, 2010, 2006, 2000, 1995, 1992, 1991, 1989, 1985, 1984, 1980, 1976, 1975, 1971, 1970, 1966, 1965, 1962, 1961, 1956, 1952, 1950, 1948, 1945, 1943, 1940, 1938, 1933, 1927, 1921, 1907, 1903
1867 DAHLIA AVE	2014, 2010, 1995, 1992, 1991, 1989, 1985, 1984, 1980, 1976, 1975, 1971, 1970, 1966, 1965, 1962, 1961, 1960, 1956, 1955, 1952, 1950, 1948, 1945, 1943, 1940, 1938, 1933, 1927, 1921, 1907, 1903
1871 CANAL ST	2014, 2010, 2006, 2000, 1995, 1992, 1991, 1985, 1984, 1980, 1976, 1975, 1971, 1970, 1966, 1965, 1962, 1961, 1960, 1956, 1955, 1952, 1950, 1948, 1945, 1943, 1940, 1938, 1933, 1927, 1921, 1907, 1903
1871 DAHLIA AVE	2014, 2010, 1995, 1991, 1985, 1984, 1980, 1976, 1975, 1971, 1970, 1966, 1965, 1962, 1960, 1956, 1955, 1952, 1950, 1948, 1945, 1943, 1940, 1938, 1933, 1927, 1921, 1907, 1903
1871 DAHLIA WAY	2014, 2010, 2006, 2000, 1995, 1992, 1991, 1989, 1985, 1984, 1980, 1976, 1975, 1971, 1970, 1966, 1965, 1962, 1961, 1956, 1955, 1952, 1950, 1948, 1945, 1943, 1940, 1938, 1933, 1927, 1921, 1907, 1903
1873 PALM AVE	2014, 2010, 2000, 1995, 1991, 1985, 1984, 1980, 1976, 1975, 1971, 1970, 1966, 1965, 1962, 1961, 1960, 1956, 1955, 1952, 1950, 1948, 1945, 1943, 1940, 1938, 1933, 1927, 1921, 1907, 1903
1873 Palm Ave	2006, 2000, 1995, 1992, 1991, 1989, 1985, 1984, 1980, 1976, 1975, 1971, 1970, 1966, 1965, 1962, 1961, 1960, 1956, 1955, 1952, 1950, 1948, 1945, 1943, 1940, 1938, 1933, 1927, 1921, 1907, 1903
1875 PALM AVE	2014, 2010, 2006, 2000, 1995, 1992, 1991, 1985, 1984, 1980, 1976, 1975, 1971, 1970, 1966, 1965, 1962, 1961, 1960, 1956, 1955, 1952, 1950, 1948, 1945, 1943, 1940, 1938, 1933, 1927, 1921, 1907, 1903
1876 DONAX AVE	2014, 2010, 1995, 1991, 1989, 1985, 1984, 1980, 1976, 1975, 1971, 1970, 1966, 1965, 1962, 1960, 1956, 1955, 1952, 1950, 1948, 1945, 1943, 1940, 1938, 1933, 1927, 1921, 1907, 1903
1876 DONAX CT	2014, 2010, 2006, 2000, 1995, 1992, 1991, 1989, 1985, 1984, 1980, 1976, 1975, 1971, 1970, 1966, 1965, 1962, 1961, 1956, 1955, 1952, 1950, 1948, 1945, 1943, 1940, 1938, 1933, 1927, 1921, 1907, 1903
1877 DONAX AVE	2014, 2010, 1995, 1992, 1991, 1989, 1985, 1984, 1980, 1976, 1975, 1971, 1970, 1966, 1965, 1962, 1960, 1956, 1955, 1952, 1950, 1948, 1945, 1943, 1940, 1938, 1933, 1927, 1921, 1907, 1903
1877 DONAX CT	2014, 2010, 2006, 2000, 1995, 1992, 1991, 1989, 1985, 1984, 1980, 1976, 1975, 1971, 1970, 1966, 1965, 1962, 1961, 1956, 1952, 1950, 1948, 1945, 1943, 1940, 1938, 1933, 1927, 1921, 1907, 1903

FINDINGS

Address Researched	Address Not Identified in Research Source
1877 PALM AVE	2014, 2010, 2006, 2000, 1995, 1991, 1985, 1984, 1980, 1976, 1975, 1971, 1970, 1966, 1965, 1962, 1961, 1960, 1956, 1955, 1952, 1950, 1948, 1945, 1943, 1940, 1938, 1933, 1927, 1921, 1907, 1903
1878 DONAX AVE	2014, 2010, 2006, 2000, 1995, 1992, 1991, 1989, 1985, 1984, 1980, 1976, 1975, 1971, 1970, 1966, 1965, 1962, 1960, 1956, 1955, 1952, 1950, 1948, 1945, 1943, 1940, 1938, 1933, 1927, 1921, 1907, 1903
1879 DONAX AVE	2014, 2010, 1995, 1992, 1991, 1989, 1985, 1984, 1980, 1976, 1975, 1971, 1970, 1966, 1965, 1962, 1961, 1960, 1956, 1955, 1952, 1950, 1948, 1945, 1943, 1940, 1938, 1933, 1927, 1921, 1907, 1903
1879 PALM AVE	2014, 2010, 1995, 1992, 1991, 1989, 1985, 1984, 1980, 1976, 1975, 1971, 1970, 1966, 1965, 1962, 1961, 1960, 1956, 1955, 1952, 1950, 1948, 1945, 1943, 1940, 1938, 1933, 1927, 1921, 1907, 1903
1879 Palm Ave	2006, 2000, 1995, 1992, 1991, 1989, 1985, 1984, 1980, 1976, 1975, 1971, 1970, 1966, 1965, 1962, 1961, 1960, 1956, 1955, 1952, 1950, 1948, 1945, 1943, 1940, 1938, 1933, 1927, 1921, 1907, 1903
1881 PALM	2014, 2010, 2006, 2000, 1995, 1992, 1991, 1989, 1985, 1984, 1980, 1976, 1975, 1971, 1970, 1966, 1965, 1962, 1961, 1956, 1955, 1952, 1950, 1948, 1945, 1943, 1940, 1938, 1933, 1927, 1921, 1907, 1903
1881 PALM AVE	2014, 2010, 1995, 1992, 1991, 1985, 1984, 1980, 1976, 1975, 1971, 1970, 1966, 1965, 1962, 1961, 1960, 1956, 1955, 1952, 1950, 1948, 1945, 1943, 1940, 1938, 1933, 1927, 1921, 1907, 1903
1881 Palm Ave	2010, 2006, 2000, 1995, 1992, 1991, 1989, 1985, 1984, 1980, 1976, 1975, 1971, 1970, 1966, 1965, 1962, 1961, 1960, 1956, 1955, 1952, 1950, 1948, 1945, 1943, 1940, 1938, 1933, 1927, 1921, 1907, 1903
1884 DONAX AVE	2014, 2010, 1995, 1991, 1989, 1985, 1984, 1980, 1976, 1975, 1971, 1970, 1966, 1965, 1962, 1961, 1960, 1956, 1955, 1952, 1950, 1948, 1945, 1943, 1940, 1938, 1933, 1927, 1921, 1907, 1903
1890 PALM AVE	2014, 2010, 2006, 1995, 1992, 1991, 1989, 1985, 1984, 1980, 1976, 1975, 1971, 1970, 1966, 1965, 1962, 1961, 1960, 1956, 1955, 1952, 1950, 1948, 1945, 1943, 1940, 1938, 1933, 1927, 1921, 1907, 1903
1905 AVENIDA DEL MEXICO	2014, 2010, 1995, 1991, 1985, 1984, 1980, 1976, 1975, 1971, 1970, 1966, 1965, 1962, 1961, 1960, 1956, 1955, 1952, 1950, 1948, 1945, 1943, 1940, 1938, 1933, 1927, 1921, 1907, 1903
1909 Palm Ave	2014, 2006, 2000, 1995, 1992, 1991, 1989, 1985, 1984, 1980, 1976, 1975, 1971, 1970, 1966, 1965, 1962, 1961, 1960, 1956, 1955, 1952, 1950, 1948, 1945, 1943, 1940, 1938, 1933, 1927, 1921, 1907, 1903
1910 AVENIDA DEL MEXICO	2014, 2010, 1995, 1991, 1985, 1984, 1980, 1976, 1975, 1971, 1970, 1966, 1965, 1962, 1961, 1960, 1956, 1955, 1952, 1950, 1948, 1945, 1943, 1940, 1938, 1933, 1927, 1921, 1907, 1903
1915 AVENIDA DEL MEXICO	2014, 2010, 1995, 1992, 1991, 1985, 1984, 1980, 1976, 1975, 1971, 1970, 1966, 1965, 1962, 1961, 1960, 1956, 1955, 1952, 1950, 1948, 1945, 1943, 1940, 1938, 1933, 1927, 1921, 1907, 1903
1922 AVENIDA DEL MEXICO	2014, 2010, 2006, 1995, 1992, 1991, 1989, 1985, 1984, 1980, 1976, 1975, 1971, 1970, 1966, 1965, 1962, 1961, 1960, 1956, 1955, 1952, 1950, 1948, 1945, 1943, 1940, 1938, 1933, 1927, 1921, 1907, 1903
1925 AVENIDA DEL MEXICO	2014, 2010, 1995, 1991, 1985, 1984, 1980, 1976, 1975, 1971, 1970, 1966, 1965, 1962, 1961, 1960, 1956, 1955, 1952, 1950, 1948, 1945, 1943, 1940, 1938, 1933, 1927, 1921, 1907, 1903
1927 CYPRESS ST	2014, 2010, 2006, 1995, 1992, 1991, 1989, 1985, 1984, 1980, 1976, 1975, 1971, 1970, 1966, 1965, 1962, 1961, 1960, 1956, 1955, 1952, 1950, 1948, 1945, 1943, 1940, 1938, 1933, 1927, 1921, 1907, 1903

FINDINGS

Address Researched	Address Not Identified in Research Source
1929 AVENIDA DEL MEXICO	2014, 2010, 1995, 1991, 1985, 1984, 1980, 1976, 1975, 1971, 1970, 1966, 1965, 1962, 1961, 1960, 1956, 1955, 1952, 1950, 1948, 1945, 1943, 1940, 1938, 1933, 1927, 1921, 1907, 1903
1935 AVENIDA DEL MEXICO	2014, 2010, 1995, 1991, 1985, 1984, 1980, 1976, 1975, 1971, 1970, 1966, 1965, 1962, 1961, 1960, 1956, 1955, 1952, 1950, 1948, 1945, 1943, 1940, 1938, 1933, 1927, 1921, 1907, 1903
1939 AVENIDA DEL MEXICO	2014, 2010, 1995, 1991, 1989, 1985, 1984, 1980, 1976, 1975, 1971, 1970, 1966, 1965, 1962, 1961, 1960, 1956, 1955, 1952, 1950, 1948, 1945, 1943, 1940, 1938, 1933, 1927, 1921, 1907, 1903
1945 AVENIDA DEL MEXICO	2014, 2010, 1995, 1991, 1985, 1984, 1980, 1976, 1975, 1971, 1970, 1966, 1965, 1962, 1961, 1960, 1956, 1955, 1952, 1950, 1948, 1945, 1943, 1940, 1938, 1933, 1927, 1921, 1907, 1903
1949 AVENIDA DEL MEXICO	2014, 2010, 1995, 1991, 1985, 1984, 1980, 1976, 1975, 1971, 1970, 1966, 1965, 1962, 1961, 1960, 1956, 1955, 1952, 1950, 1948, 1945, 1943, 1940, 1938, 1933, 1927, 1921, 1907, 1903
1965 AVENIDA DEL MEXICO	2014, 2010, 1995, 1991, 1985, 1984, 1980, 1976, 1975, 1971, 1970, 1966, 1965, 1962, 1961, 1960, 1956, 1955, 1952, 1950, 1948, 1945, 1943, 1940, 1938, 1933, 1927, 1921, 1907, 1903
1969 AVENIDA DEL MEXICO	2014, 2010, 1995, 1991, 1985, 1984, 1980, 1976, 1975, 1971, 1970, 1966, 1965, 1962, 1961, 1960, 1956, 1955, 1952, 1950, 1948, 1945, 1943, 1940, 1938, 1933, 1927, 1921, 1907, 1903
1972 AVENIDA DEL MEXICO	2014, 2010, 2006, 1995, 1992, 1991, 1989, 1985, 1984, 1980, 1976, 1975, 1971, 1970, 1966, 1965, 1962, 1961, 1960, 1956, 1955, 1952, 1950, 1948, 1945, 1943, 1940, 1938, 1933, 1927, 1921, 1907, 1903
1975 AVENIDA DEL MEXICO	2014, 2010, 1995, 1991, 1985, 1984, 1980, 1976, 1975, 1971, 1970, 1966, 1965, 1962, 1961, 1960, 1956, 1955, 1952, 1950, 1948, 1945, 1943, 1940, 1938, 1933, 1927, 1921, 1907, 1903
1979 AVENIDA DEL MEXICO	2014, 2010, 1995, 1991, 1985, 1984, 1980, 1976, 1975, 1971, 1970, 1966, 1965, 1962, 1961, 1960, 1956, 1955, 1952, 1950, 1948, 1945, 1943, 1940, 1938, 1933, 1927, 1921, 1907, 1903
525 SATURN BLVD	2014, 2010, 2006, 1995, 1991, 1989, 1985, 1984, 1980, 1976, 1975, 1971, 1970, 1966, 1965, 1962, 1961, 1960, 1956, 1955, 1952, 1950, 1948, 1945, 1943, 1940, 1938, 1933, 1927, 1921, 1907, 1903
525 Saturn Blvd	2006, 2000, 1995, 1992, 1991, 1989, 1985, 1984, 1980, 1976, 1975, 1971, 1970, 1966, 1965, 1962, 1961, 1960, 1956, 1955, 1952, 1950, 1948, 1945, 1943, 1940, 1938, 1933, 1927, 1921, 1907, 1903
532 FLORENCE ST	2014, 2010, 2006, 1995, 1992, 1991, 1989, 1985, 1984, 1980, 1976, 1975, 1971, 1970, 1966, 1965, 1962, 1961, 1960, 1956, 1955, 1952, 1950, 1948, 1945, 1943, 1940, 1938, 1933, 1927, 1921, 1907, 1903
532 FLORENCE TER	2014, 2010, 2006, 2000, 1995, 1992, 1991, 1985, 1984, 1980, 1976, 1975, 1971, 1970, 1966, 1965, 1962, 1961, 1960, 1956, 1955, 1952, 1950, 1948, 1945, 1943, 1940, 1938, 1933, 1927, 1921, 1907, 1903
535 FLORENCE ST	2014, 2010, 1995, 1992, 1991, 1989, 1985, 1984, 1980, 1976, 1975, 1971, 1970, 1966, 1965, 1962, 1961, 1960, 1956, 1955, 1952, 1950, 1948, 1945, 1943, 1940, 1938, 1933, 1927, 1921, 1907, 1903
535 Florence St	2006, 2000, 1995, 1992, 1991, 1989, 1985, 1984, 1980, 1976, 1975, 1971, 1970, 1966, 1965, 1962, 1961, 1960, 1956, 1955, 1952, 1950, 1948, 1945, 1943, 1940, 1938, 1933, 1927, 1921, 1907, 1903
535 FLORENCE TER	2014, 2010, 2006, 2000, 1995, 1991, 1985, 1984, 1980, 1976, 1975, 1971, 1970, 1966, 1965, 1962, 1961, 1960, 1956, 1955, 1952, 1950, 1948, 1945, 1943, 1940, 1938, 1933, 1927, 1921, 1907, 1903

FINDINGS

Address Researched	Address Not Identified in Research Source
536 13TH	2014, 2010, 2006, 2000, 1995, 1992, 1989, 1984, 1980, 1976, 1975, 1971, 1970, 1966, 1965, 1962, 1961, 1960, 1956, 1955, 1952, 1950, 1948, 1945, 1943, 1940, 1938, 1933, 1927, 1921, 1907, 1903
536 13TH ST	2014, 2010, 1995, 1991, 1989, 1985, 1984, 1980, 1976, 1975, 1971, 1970, 1966, 1965, 1962, 1961, 1960, 1956, 1955, 1952, 1950, 1948, 1945, 1943, 1940, 1938, 1933, 1927, 1921, 1907, 1903
536 13th St	2006, 2000, 1995, 1992, 1991, 1989, 1985, 1984, 1980, 1976, 1975, 1971, 1970, 1966, 1965, 1962, 1961, 1960, 1956, 1955, 1952, 1950, 1948, 1945, 1943, 1940, 1938, 1933, 1927, 1921, 1907, 1903
542 FLORENCE ST	2014, 2010, 2006, 1995, 1992, 1991, 1989, 1985, 1984, 1980, 1976, 1975, 1971, 1970, 1966, 1965, 1962, 1961, 1960, 1956, 1955, 1952, 1950, 1948, 1945, 1943, 1940, 1938, 1933, 1927, 1921, 1907, 1903
542 FLORENCE TER	2014, 2010, 2006, 2000, 1995, 1991, 1985, 1984, 1980, 1976, 1975, 1971, 1970, 1966, 1965, 1962, 1961, 1960, 1956, 1955, 1952, 1950, 1948, 1945, 1943, 1940, 1938, 1933, 1927, 1921, 1907, 1903
544 FLORENCE ST	2014, 2010, 2006, 1995, 1992, 1991, 1989, 1985, 1984, 1980, 1976, 1975, 1971, 1970, 1966, 1965, 1962, 1961, 1960, 1956, 1955, 1952, 1950, 1948, 1945, 1943, 1940, 1938, 1933, 1927, 1921, 1907, 1903
544 Florence St	2014, 2006, 2000, 1995, 1992, 1991, 1989, 1985, 1984, 1980, 1976, 1975, 1971, 1970, 1966, 1965, 1962, 1961, 1960, 1956, 1955, 1952, 1950, 1948, 1945, 1943, 1940, 1938, 1933, 1927, 1921, 1907, 1903
544 FLORENCE TER	2014, 2010, 2006, 2000, 1995, 1992, 1991, 1985, 1984, 1980, 1976, 1975, 1971, 1970, 1966, 1965, 1962, 1961, 1960, 1956, 1955, 1952, 1950, 1948, 1945, 1943, 1940, 1938, 1933, 1927, 1921, 1907, 1903
546 FLORENCE ST	2014, 2010, 1995, 1992, 1991, 1989, 1985, 1984, 1980, 1976, 1975, 1971, 1970, 1966, 1965, 1962, 1961, 1960, 1956, 1955, 1952, 1950, 1948, 1945, 1943, 1940, 1938, 1933, 1927, 1921, 1907, 1903
546 FLORENCE TER	2014, 2010, 2006, 2000, 1995, 1991, 1985, 1984, 1980, 1976, 1975, 1971, 1970, 1966, 1965, 1962, 1961, 1960, 1956, 1955, 1952, 1950, 1948, 1945, 1943, 1940, 1938, 1933, 1927, 1921, 1907, 1903
550 13TH ST	2014, 2010, 2006, 1995, 1991, 1989, 1985, 1984, 1980, 1976, 1975, 1971, 1970, 1966, 1965, 1962, 1961, 1960, 1956, 1955, 1952, 1950, 1948, 1945, 1943, 1940, 1938, 1933, 1927, 1921, 1907, 1903
552 13TH ST	2014, 2010, 2006, 1995, 1992, 1991, 1989, 1985, 1984, 1980, 1976, 1975, 1971, 1970, 1966, 1965, 1962, 1961, 1960, 1956, 1955, 1952, 1950, 1948, 1945, 1943, 1940, 1938, 1933, 1927, 1921, 1907, 1903
552 FLORENCE ST	2014, 2010, 1995, 1992, 1991, 1989, 1985, 1984, 1980, 1976, 1975, 1971, 1970, 1966, 1965, 1962, 1961, 1960, 1956, 1955, 1952, 1950, 1948, 1945, 1943, 1940, 1938, 1933, 1927, 1921, 1907, 1903
554 FLORENCE ST	2014, 2010, 1995, 1992, 1991, 1989, 1985, 1984, 1980, 1976, 1975, 1971, 1970, 1966, 1965, 1962, 1961, 1960, 1956, 1955, 1952, 1950, 1948, 1945, 1943, 1940, 1938, 1933, 1927, 1921, 1907, 1903
555 FLORENCE ST	2014, 2010, 1995, 1992, 1991, 1989, 1985, 1984, 1980, 1976, 1975, 1971, 1970, 1966, 1965, 1962, 1961, 1960, 1956, 1955, 1952, 1950, 1948, 1945, 1943, 1940, 1938, 1933, 1927, 1921, 1907, 1903
555 FLORENCE TER	2014, 2010, 2006, 2000, 1995, 1991, 1985, 1984, 1980, 1976, 1975, 1971, 1970, 1966, 1965, 1962, 1961, 1960, 1956, 1955, 1952, 1950, 1948, 1945, 1943, 1940, 1938, 1933, 1927, 1921, 1907, 1903
555 SATOURN BLVD	2014, 2010, 2006, 2000, 1995, 1991, 1989, 1985, 1984, 1980, 1976, 1975, 1971, 1970, 1966, 1965, 1962, 1961, 1960, 1956, 1955, 1952, 1950, 1948, 1945, 1943, 1940, 1938, 1933, 1927, 1921, 1907, 1903

FINDINGS

Address Researched	Address Not Identified in Research Source
555 SATURN BLVD	2014, 2010, 1995, 1991, 1985, 1984, 1980, 1976, 1975, 1971, 1970, 1966, 1965, 1962, 1961, 1960, 1956, 1955, 1952, 1950, 1948, 1945, 1943, 1940, 1938, 1933, 1927, 1921, 1907, 1903
555 Saturn Blvd	2006, 2000, 1995, 1992, 1991, 1989, 1985, 1984, 1980, 1976, 1975, 1971, 1970, 1966, 1965, 1962, 1961, 1960, 1956, 1955, 1952, 1950, 1948, 1945, 1943, 1940, 1938, 1933, 1927, 1921, 1907, 1903
556 Florence St	2014, 2006, 2000, 1995, 1992, 1991, 1989, 1985, 1984, 1980, 1976, 1975, 1971, 1970, 1966, 1965, 1962, 1961, 1960, 1956, 1955, 1952, 1950, 1948, 1945, 1943, 1940, 1938, 1933, 1927, 1921, 1907, 1903
556 FLORENCE ST	2014, 2010, 1995, 1992, 1991, 1989, 1985, 1984, 1980, 1976, 1975, 1971, 1970, 1966, 1965, 1962, 1961, 1960, 1956, 1955, 1952, 1950, 1948, 1945, 1943, 1940, 1938, 1933, 1927, 1921, 1907, 1903
557 FLORENCE ST	2014, 2010, 1995, 1992, 1991, 1989, 1985, 1984, 1980, 1976, 1975, 1971, 1970, 1966, 1965, 1962, 1961, 1960, 1956, 1955, 1952, 1950, 1948, 1945, 1943, 1940, 1938, 1933, 1927, 1921, 1907, 1903
558 FLORENCE ST	2014, 2010, 1995, 1992, 1991, 1989, 1985, 1984, 1980, 1976, 1975, 1971, 1970, 1966, 1965, 1962, 1961, 1960, 1956, 1955, 1952, 1950, 1948, 1945, 1943, 1940, 1938, 1933, 1927, 1921, 1907, 1903
560 13TH ST	2014, 2010, 1995, 1992, 1991, 1989, 1985, 1984, 1980, 1976, 1975, 1971, 1970, 1966, 1965, 1962, 1961, 1960, 1956, 1955, 1952, 1950, 1948, 1945, 1943, 1940, 1938, 1933, 1927, 1921, 1907, 1903
560 FLORENCE ST	2014, 2010, 1995, 1992, 1991, 1989, 1985, 1984, 1980, 1976, 1975, 1971, 1970, 1966, 1965, 1962, 1961, 1960, 1956, 1955, 1952, 1950, 1948, 1945, 1943, 1940, 1938, 1933, 1927, 1921, 1907, 1903
560 FLORENCE TER	2014, 2010, 2006, 2000, 1995, 1991, 1985, 1984, 1980, 1976, 1975, 1971, 1970, 1966, 1965, 1962, 1961, 1960, 1956, 1955, 1952, 1950, 1948, 1945, 1943, 1940, 1938, 1933, 1927, 1921, 1907, 1903
561 FLORENCE ST	2014, 2010, 2006, 1995, 1992, 1991, 1989, 1985, 1984, 1980, 1976, 1975, 1971, 1970, 1966, 1965, 1962, 1961, 1960, 1956, 1955, 1952, 1950, 1948, 1945, 1943, 1940, 1938, 1933, 1927, 1921, 1907, 1903
562 13TH ST	2014, 2010, 1995, 1992, 1991, 1989, 1985, 1984, 1980, 1976, 1975, 1971, 1970, 1966, 1965, 1962, 1961, 1960, 1956, 1955, 1952, 1950, 1948, 1945, 1943, 1940, 1938, 1933, 1927, 1921, 1907, 1903
562 FLORENCE ST	2014, 2010, 1995, 1992, 1991, 1989, 1985, 1984, 1980, 1976, 1975, 1971, 1970, 1966, 1965, 1962, 1961, 1960, 1956, 1955, 1952, 1950, 1948, 1945, 1943, 1940, 1938, 1933, 1927, 1921, 1907, 1903
563 FLORENCE ST	2014, 2010, 1995, 1992, 1991, 1989, 1985, 1984, 1980, 1976, 1975, 1971, 1970, 1966, 1965, 1962, 1961, 1960, 1956, 1955, 1952, 1950, 1948, 1945, 1943, 1940, 1938, 1933, 1927, 1921, 1907, 1903
564 13TH ST	2014, 2010, 1995, 1992, 1991, 1989, 1985, 1984, 1980, 1976, 1975, 1971, 1970, 1966, 1965, 1962, 1961, 1960, 1956, 1955, 1952, 1950, 1948, 1945, 1943, 1940, 1938, 1933, 1927, 1921, 1907, 1903
564 FLORENCE ST	2014, 2010, 1995, 1992, 1991, 1989, 1985, 1984, 1980, 1976, 1975, 1971, 1970, 1966, 1965, 1962, 1961, 1960, 1956, 1955, 1952, 1950, 1948, 1945, 1943, 1940, 1938, 1933, 1927, 1921, 1907, 1903
564 Florence St	2014, 2006, 2000, 1995, 1992, 1991, 1989, 1985, 1984, 1980, 1976, 1975, 1971, 1970, 1966, 1965, 1962, 1961, 1960, 1956, 1955, 1952, 1950, 1948, 1945, 1943, 1940, 1938, 1933, 1927, 1921, 1907, 1903
564 FLORENCE TER	2014, 2010, 2006, 2000, 1995, 1992, 1991, 1985, 1984, 1980, 1976, 1975, 1971, 1970, 1966, 1965, 1962, 1961, 1960, 1956, 1955, 1952, 1950, 1948, 1945, 1943, 1940, 1938, 1933, 1927, 1921, 1907, 1903

FINDINGS

Address Researched	Address Not Identified in Research Source
565 FLORENCE ST	2014, 2010, 2000, 1995, 1992, 1991, 1989, 1985, 1984, 1980, 1976, 1975, 1971, 1970, 1966, 1965, 1962, 1961, 1960, 1956, 1955, 1952, 1950, 1948, 1945, 1943, 1940, 1938, 1933, 1927, 1921, 1907, 1903
565 SATURN BLVD	2014, 2010, 2006, 1995, 1991, 1985, 1984, 1980, 1976, 1975, 1971, 1970, 1966, 1965, 1962, 1961, 1960, 1956, 1955, 1952, 1950, 1948, 1945, 1943, 1940, 1938, 1933, 1927, 1921, 1907, 1903
567 FLORENCE ST	2014, 2010, 1995, 1992, 1991, 1989, 1985, 1984, 1980, 1976, 1975, 1971, 1970, 1966, 1965, 1962, 1961, 1960, 1956, 1955, 1952, 1950, 1948, 1945, 1943, 1940, 1938, 1933, 1927, 1921, 1907, 1903
568 13TH ST	2014, 2010, 2006, 1995, 1992, 1991, 1989, 1985, 1984, 1980, 1976, 1975, 1971, 1970, 1966, 1965, 1962, 1961, 1960, 1956, 1955, 1952, 1950, 1948, 1945, 1943, 1940, 1938, 1933, 1927, 1921, 1907, 1903
568 13th St	2014, 2006, 2000, 1995, 1992, 1991, 1989, 1985, 1984, 1980, 1976, 1975, 1971, 1970, 1966, 1965, 1962, 1961, 1960, 1956, 1955, 1952, 1950, 1948, 1945, 1943, 1940, 1938, 1933, 1927, 1921, 1907, 1903
568 FLORENCE ST	2014, 2010, 2006, 1995, 1992, 1991, 1989, 1985, 1984, 1980, 1976, 1975, 1971, 1970, 1966, 1965, 1962, 1961, 1960, 1956, 1955, 1952, 1950, 1948, 1945, 1943, 1940, 1938, 1933, 1927, 1921, 1907, 1903
569 FLORENCE ST	2014, 2010, 1995, 1992, 1991, 1989, 1985, 1984, 1980, 1976, 1975, 1971, 1970, 1966, 1965, 1962, 1961, 1960, 1956, 1955, 1952, 1950, 1948, 1945, 1943, 1940, 1938, 1933, 1927, 1921, 1907, 1903
570 13TH ST	2014, 2010, 2006, 1995, 1992, 1991, 1989, 1985, 1984, 1980, 1976, 1975, 1971, 1970, 1966, 1965, 1962, 1961, 1960, 1956, 1955, 1952, 1950, 1948, 1945, 1943, 1940, 1938, 1933, 1927, 1921, 1907, 1903
570 FLORENCE ST	2014, 2010, 1995, 1992, 1991, 1989, 1985, 1984, 1980, 1976, 1975, 1971, 1970, 1966, 1965, 1962, 1961, 1960, 1956, 1955, 1952, 1950, 1948, 1945, 1943, 1940, 1938, 1933, 1927, 1921, 1907, 1903
570 FLORENCE TER	2014, 2010, 2006, 2000, 1995, 1992, 1991, 1985, 1984, 1980, 1976, 1975, 1971, 1970, 1966, 1965, 1962, 1961, 1960, 1956, 1955, 1952, 1950, 1948, 1945, 1943, 1940, 1938, 1933, 1927, 1921, 1907, 1903
571 FLORENCE ST	2014, 2010, 1995, 1992, 1991, 1989, 1985, 1984, 1980, 1976, 1975, 1971, 1970, 1966, 1965, 1962, 1961, 1960, 1956, 1955, 1952, 1950, 1948, 1945, 1943, 1940, 1938, 1933, 1927, 1921, 1907, 1903
572 13TH ST	2014, 2010, 2006, 1995, 1992, 1991, 1989, 1985, 1984, 1980, 1976, 1975, 1971, 1970, 1966, 1965, 1962, 1961, 1960, 1956, 1955, 1952, 1950, 1948, 1945, 1943, 1940, 1938, 1933, 1927, 1921, 1907, 1903
572 FLORENCE ST	2014, 2010, 1995, 1992, 1991, 1989, 1985, 1984, 1980, 1976, 1975, 1971, 1970, 1966, 1965, 1962, 1961, 1960, 1956, 1955, 1952, 1950, 1948, 1945, 1943, 1940, 1938, 1933, 1927, 1921, 1907, 1903
573 FLORENCE ST	2014, 2010, 1995, 1992, 1991, 1989, 1985, 1984, 1980, 1976, 1975, 1971, 1970, 1966, 1965, 1962, 1961, 1960, 1956, 1955, 1952, 1950, 1948, 1945, 1943, 1940, 1938, 1933, 1927, 1921, 1907, 1903
573 Florence St	2006, 2000, 1995, 1992, 1991, 1989, 1985, 1984, 1980, 1976, 1975, 1971, 1970, 1966, 1965, 1962, 1961, 1960, 1956, 1955, 1952, 1950, 1948, 1945, 1943, 1940, 1938, 1933, 1927, 1921, 1907, 1903
574 13TH ST	2014, 2010, 2006, 1995, 1992, 1991, 1989, 1985, 1984, 1980, 1976, 1975, 1971, 1970, 1966, 1965, 1962, 1961, 1960, 1956, 1955, 1952, 1950, 1948, 1945, 1943, 1940, 1938, 1933, 1927, 1921, 1907, 1903
575 FLORENCE ST	2014, 2010, 1995, 1992, 1991, 1989, 1985, 1984, 1980, 1976, 1975, 1971, 1970, 1966, 1965, 1962, 1961, 1960, 1956, 1955, 1952, 1950, 1948, 1945, 1943, 1940, 1938, 1933, 1927, 1921, 1907, 1903

FINDINGS

Address Researched	Address Not Identified in Research Source
575 FLORENCE TER	2014, 2010, 2006, 2000, 1995, 1992, 1991, 1985, 1984, 1980, 1976, 1975, 1971, 1970, 1966, 1965, 1962, 1961, 1960, 1956, 1955, 1952, 1950, 1948, 1945, 1943, 1940, 1938, 1933, 1927, 1921, 1907, 1903
575 SATURN BLVD	2014, 2010, 1995, 1992, 1991, 1989, 1985, 1984, 1980, 1976, 1975, 1971, 1970, 1966, 1965, 1962, 1961, 1960, 1956, 1955, 1952, 1950, 1948, 1945, 1943, 1940, 1938, 1933, 1927, 1921, 1907, 1903
575 Saturn Blvd	2006, 2000, 1995, 1992, 1991, 1989, 1985, 1984, 1980, 1976, 1975, 1971, 1970, 1966, 1965, 1962, 1961, 1960, 1956, 1955, 1952, 1950, 1948, 1945, 1943, 1940, 1938, 1933, 1927, 1921, 1907, 1903
576 13TH ST	2014, 2010, 2006, 1995, 1991, 1989, 1985, 1984, 1980, 1976, 1975, 1971, 1970, 1966, 1965, 1962, 1961, 1956, 1955, 1952, 1950, 1948, 1945, 1943, 1940, 1938, 1933, 1927, 1921, 1907, 1903
577 FLORENCE ST	2014, 2010, 1995, 1992, 1991, 1989, 1985, 1984, 1980, 1976, 1975, 1971, 1970, 1966, 1965, 1962, 1961, 1960, 1956, 1955, 1952, 1950, 1948, 1945, 1943, 1940, 1938, 1933, 1927, 1921, 1907, 1903
577 Florence St	2010, 2006, 2000, 1995, 1992, 1991, 1989, 1985, 1984, 1980, 1976, 1975, 1971, 1970, 1966, 1965, 1962, 1961, 1960, 1956, 1955, 1952, 1950, 1948, 1945, 1943, 1940, 1938, 1933, 1927, 1921, 1907, 1903
577 FLORENCE TER	2014, 2010, 2006, 2000, 1995, 1991, 1989, 1985, 1984, 1980, 1976, 1975, 1971, 1970, 1966, 1965, 1962, 1961, 1960, 1956, 1955, 1952, 1950, 1948, 1945, 1943, 1940, 1938, 1933, 1927, 1921, 1907, 1903
578 13TH ST	2014, 2010, 2006, 2000, 1995, 1992, 1991, 1989, 1985, 1984, 1980, 1976, 1975, 1971, 1970, 1966, 1965, 1962, 1961, 1956, 1955, 1952, 1950, 1948, 1945, 1943, 1940, 1938, 1933, 1927, 1921, 1907, 1903
578 FLORENCE ST	2014, 2010, 1995, 1992, 1991, 1989, 1985, 1984, 1980, 1976, 1975, 1971, 1970, 1966, 1965, 1962, 1961, 1960, 1956, 1955, 1952, 1950, 1948, 1945, 1943, 1940, 1938, 1933, 1927, 1921, 1907, 1903
578 FLORENCE TER	2014, 2010, 2006, 2000, 1995, 1991, 1985, 1984, 1980, 1976, 1975, 1971, 1970, 1966, 1965, 1962, 1961, 1960, 1956, 1955, 1952, 1950, 1948, 1945, 1943, 1940, 1938, 1933, 1927, 1921, 1907, 1903
580 FLORENCE ST	2014, 2010, 1995, 1992, 1991, 1989, 1985, 1984, 1980, 1976, 1975, 1971, 1970, 1966, 1965, 1962, 1961, 1960, 1956, 1955, 1952, 1950, 1948, 1945, 1943, 1940, 1938, 1933, 1927, 1921, 1907, 1903
580 FLORENCE TER	2014, 2010, 2006, 2000, 1995, 1991, 1985, 1984, 1980, 1976, 1975, 1971, 1970, 1966, 1965, 1962, 1961, 1960, 1956, 1955, 1952, 1950, 1948, 1945, 1943, 1940, 1938, 1933, 1927, 1921, 1907, 1903
581 FLORENCE ST	2014, 2010, 1995, 1992, 1991, 1989, 1985, 1984, 1980, 1976, 1975, 1971, 1970, 1966, 1965, 1962, 1961, 1960, 1956, 1955, 1952, 1950, 1948, 1945, 1943, 1940, 1938, 1933, 1927, 1921, 1907, 1903
585 FLORENCE TER	2014, 2010, 2006, 2000, 1995, 1991, 1989, 1985, 1984, 1980, 1976, 1975, 1971, 1970, 1966, 1965, 1962, 1961, 1960, 1956, 1955, 1952, 1950, 1948, 1945, 1943, 1940, 1938, 1933, 1927, 1921, 1907, 1903
585 SATURN BLVD	2014, 2010, 1995, 1992, 1991, 1989, 1985, 1984, 1980, 1976, 1975, 1971, 1970, 1966, 1965, 1962, 1961, 1960, 1956, 1955, 1952, 1950, 1948, 1945, 1943, 1940, 1938, 1933, 1927, 1921, 1907, 1903
585 Saturn Blvd	2006, 2000, 1995, 1992, 1991, 1989, 1985, 1984, 1980, 1976, 1975, 1971, 1970, 1966, 1965, 1962, 1961, 1960, 1956, 1955, 1952, 1950, 1948, 1945, 1943, 1940, 1938, 1933, 1927, 1921, 1907, 1903
586 FLORENCE ST	2014, 2010, 1995, 1992, 1991, 1989, 1985, 1984, 1980, 1976, 1975, 1971, 1970, 1966, 1965, 1962, 1961, 1960, 1956, 1955, 1952, 1950, 1948, 1945, 1943, 1940, 1938, 1933, 1927, 1921, 1907, 1903

FINDINGS

Address Researched	Address Not Identified in Research Source
586 FLORENCE TER	2014, 2010, 2006, 2000, 1995, 1992, 1991, 1985, 1984, 1980, 1976, 1975, 1971, 1970, 1966, 1965, 1962, 1961, 1960, 1956, 1955, 1952, 1950, 1948, 1945, 1943, 1940, 1938, 1933, 1927, 1921, 1907, 1903
587 FLORENCE ST	2014, 2010, 1995, 1992, 1991, 1989, 1985, 1984, 1980, 1976, 1975, 1971, 1970, 1966, 1965, 1962, 1961, 1960, 1956, 1955, 1952, 1950, 1948, 1945, 1943, 1940, 1938, 1933, 1927, 1921, 1907, 1903
587 Florence St	2014, 2006, 2000, 1995, 1992, 1991, 1989, 1985, 1984, 1980, 1976, 1975, 1971, 1970, 1966, 1965, 1962, 1961, 1960, 1956, 1955, 1952, 1950, 1948, 1945, 1943, 1940, 1938, 1933, 1927, 1921, 1907, 1903
589 FLORENCE ST	2014, 2010, 1995, 1992, 1991, 1989, 1985, 1984, 1980, 1976, 1975, 1971, 1970, 1966, 1965, 1962, 1961, 1960, 1956, 1955, 1952, 1950, 1948, 1945, 1943, 1940, 1938, 1933, 1927, 1921, 1907, 1903
589 FLORENCE TER	2014, 2010, 2006, 2000, 1995, 1992, 1991, 1985, 1984, 1980, 1976, 1975, 1971, 1970, 1966, 1965, 1962, 1961, 1960, 1956, 1955, 1952, 1950, 1948, 1945, 1943, 1940, 1938, 1933, 1927, 1921, 1907, 1903
590 FLORENCE ST	2014, 2010, 2006, 1995, 1992, 1991, 1989, 1985, 1984, 1980, 1976, 1975, 1971, 1970, 1966, 1965, 1962, 1961, 1960, 1956, 1955, 1952, 1950, 1948, 1945, 1943, 1940, 1938, 1933, 1927, 1921, 1907, 1903
595 SATURN BLVD	2014, 2010, 1995, 1992, 1991, 1985, 1984, 1980, 1976, 1975, 1971, 1970, 1966, 1965, 1962, 1961, 1960, 1956, 1955, 1952, 1950, 1948, 1945, 1943, 1940, 1938, 1933, 1927, 1921, 1907, 1903
595 Saturn Blvd	2006, 2000, 1995, 1992, 1991, 1989, 1985, 1984, 1980, 1976, 1975, 1971, 1970, 1966, 1965, 1962, 1961, 1960, 1956, 1955, 1952, 1950, 1948, 1945, 1943, 1940, 1938, 1933, 1927, 1921, 1907, 1903
602 IOWA	2014, 2010, 2006, 2000, 1995, 1991, 1989, 1985, 1984, 1980, 1976, 1975, 1971, 1970, 1966, 1965, 1962, 1961, 1960, 1956, 1955, 1952, 1950, 1948, 1945, 1943, 1940, 1938, 1933, 1927, 1921, 1907, 1903
602 IOWA ST	2014, 2010, 1995, 1992, 1991, 1985, 1984, 1980, 1976, 1975, 1971, 1970, 1966, 1965, 1962, 1960, 1956, 1955, 1952, 1950, 1948, 1945, 1943, 1940, 1938, 1933, 1927, 1921, 1907, 1903
602 THERMAL AVE	2014, 2010, 1995, 1991, 1989, 1985, 1984, 1980, 1976, 1975, 1971, 1970, 1966, 1965, 1962, 1961, 1960, 1956, 1955, 1952, 1950, 1948, 1945, 1943, 1940, 1938, 1933, 1927, 1921, 1907, 1903
604 IOWA ST	2014, 2010, 1995, 1992, 1991, 1989, 1985, 1984, 1980, 1976, 1975, 1971, 1970, 1966, 1965, 1962, 1960, 1956, 1955, 1952, 1950, 1948, 1945, 1943, 1940, 1938, 1933, 1927, 1921, 1907, 1903
604 THERMAL AVE	2014, 2010, 1995, 1992, 1991, 1989, 1985, 1984, 1980, 1976, 1975, 1971, 1970, 1966, 1965, 1962, 1961, 1960, 1956, 1955, 1952, 1950, 1948, 1945, 1943, 1940, 1938, 1933, 1927, 1921, 1907, 1903
605 FLORENCE ST	2014, 2010, 1995, 1992, 1991, 1989, 1985, 1984, 1980, 1976, 1975, 1971, 1970, 1966, 1965, 1962, 1961, 1960, 1956, 1955, 1952, 1950, 1948, 1945, 1943, 1940, 1938, 1933, 1927, 1921, 1907, 1903
605 FLORENCE TER	2014, 2010, 2006, 2000, 1995, 1992, 1991, 1985, 1984, 1980, 1976, 1975, 1971, 1970, 1966, 1965, 1962, 1961, 1960, 1956, 1955, 1952, 1950, 1948, 1945, 1943, 1940, 1938, 1933, 1927, 1921, 1907, 1903
605 SATURN BLVD	2014, 2010, 1995, 1992, 1991, 1989, 1985, 1984, 1980, 1976, 1975, 1971, 1970, 1966, 1965, 1962, 1961, 1960, 1956, 1955, 1952, 1950, 1948, 1945, 1943, 1940, 1938, 1933, 1927, 1921, 1907, 1903
605 Saturn Blvd	2010, 2006, 2000, 1995, 1992, 1991, 1989, 1985, 1984, 1980, 1976, 1975, 1971, 1970, 1966, 1965, 1962, 1961, 1960, 1956, 1955, 1952, 1950, 1948, 1945, 1943, 1940, 1938, 1933, 1927, 1921, 1907, 1903

FINDINGS

Address Researched	Address Not Identified in Research Source
606 13TH ST	2014, 2010, 2006, 2000, 1995, 1992, 1991, 1989, 1985, 1984, 1980, 1976, 1975, 1971, 1970, 1966, 1965, 1962, 1961, 1956, 1952, 1950, 1948, 1945, 1943, 1940, 1938, 1933, 1927, 1921, 1907, 1903
606 FLORENCE ST	2014, 2010, 2006, 1995, 1992, 1991, 1989, 1985, 1984, 1980, 1976, 1975, 1971, 1970, 1966, 1965, 1962, 1961, 1960, 1956, 1955, 1952, 1950, 1948, 1945, 1943, 1940, 1938, 1933, 1927, 1921, 1907, 1903
606 IOWA ST	2014, 2010, 2006, 1995, 1992, 1991, 1989, 1985, 1984, 1980, 1976, 1975, 1971, 1970, 1966, 1965, 1962, 1960, 1956, 1955, 1952, 1950, 1948, 1945, 1943, 1940, 1938, 1933, 1927, 1921, 1907, 1903
606 THERMAL AVE	2014, 2010, 2006, 2000, 1995, 1991, 1985, 1984, 1980, 1976, 1975, 1971, 1970, 1966, 1965, 1962, 1961, 1960, 1956, 1955, 1952, 1950, 1948, 1945, 1943, 1940, 1938, 1933, 1927, 1921, 1907, 1903
608 IOWA ST	2014, 2010, 1995, 1992, 1991, 1985, 1984, 1980, 1976, 1975, 1971, 1970, 1966, 1965, 1962, 1960, 1956, 1955, 1952, 1950, 1948, 1945, 1943, 1940, 1938, 1933, 1927, 1921, 1907, 1903
610 IOWA ST	2014, 2010, 2006, 2000, 1995, 1992, 1991, 1989, 1985, 1984, 1980, 1976, 1975, 1971, 1970, 1966, 1965, 1962, 1960, 1956, 1955, 1952, 1950, 1948, 1945, 1943, 1940, 1938, 1933, 1927, 1921, 1907, 1903
610 THERMAL AVE	2014, 2010, 1995, 1991, 1985, 1984, 1980, 1976, 1975, 1971, 1970, 1966, 1965, 1962, 1961, 1960, 1956, 1955, 1952, 1950, 1948, 1945, 1943, 1940, 1938, 1933, 1927, 1921, 1907, 1903
612 IOWA	2014, 2010, 2006, 2000, 1995, 1991, 1989, 1985, 1984, 1980, 1976, 1975, 1971, 1970, 1966, 1965, 1962, 1961, 1960, 1956, 1955, 1952, 1950, 1948, 1945, 1943, 1940, 1938, 1933, 1927, 1921, 1907, 1903
612 IOWA ST	2014, 2010, 2006, 2000, 1995, 1992, 1991, 1985, 1984, 1980, 1976, 1975, 1971, 1970, 1966, 1965, 1962, 1960, 1956, 1955, 1952, 1950, 1948, 1945, 1943, 1940, 1938, 1933, 1927, 1921, 1907, 1903
612 THERMAL AVE	2014, 2010, 1995, 1991, 1985, 1984, 1980, 1976, 1975, 1971, 1970, 1966, 1965, 1962, 1961, 1960, 1956, 1955, 1952, 1950, 1948, 1945, 1943, 1940, 1938, 1933, 1927, 1921, 1907, 1903
613 FLORENCE ST	2014, 2010, 1995, 1992, 1991, 1989, 1985, 1984, 1980, 1976, 1975, 1971, 1970, 1966, 1965, 1962, 1961, 1960, 1956, 1955, 1952, 1950, 1948, 1945, 1943, 1940, 1938, 1933, 1927, 1921, 1907, 1903
613 FLORENCE TER	2014, 2010, 2006, 2000, 1995, 1992, 1991, 1985, 1984, 1980, 1976, 1975, 1971, 1970, 1966, 1965, 1962, 1961, 1960, 1956, 1955, 1952, 1950, 1948, 1945, 1943, 1940, 1938, 1933, 1927, 1921, 1907, 1903
614 13TH ST	2014, 2010, 1995, 1991, 1989, 1985, 1984, 1980, 1976, 1975, 1971, 1970, 1966, 1965, 1962, 1961, 1960, 1956, 1955, 1952, 1950, 1948, 1945, 1943, 1940, 1938, 1933, 1927, 1921, 1907, 1903
614 ALICE ST	2014, 2010, 1995, 1992, 1991, 1989, 1985, 1984, 1980, 1976, 1975, 1971, 1970, 1966, 1965, 1962, 1961, 1960, 1956, 1955, 1952, 1950, 1948, 1945, 1943, 1940, 1938, 1933, 1927, 1921, 1907, 1903
614 BETTY ST	2014, 2010, 2006, 1995, 1992, 1991, 1989, 1985, 1984, 1980, 1976, 1975, 1971, 1970, 1966, 1965, 1962, 1961, 1960, 1956, 1955, 1952, 1950, 1948, 1945, 1943, 1940, 1938, 1933, 1927, 1921, 1907, 1903
614 FLORENCE ST	2014, 2010, 1995, 1992, 1991, 1989, 1985, 1984, 1980, 1976, 1975, 1971, 1970, 1966, 1965, 1962, 1961, 1960, 1956, 1955, 1952, 1950, 1948, 1945, 1943, 1940, 1938, 1933, 1927, 1921, 1907, 1903
614 IOWA ST	2014, 2010, 2006, 1995, 1992, 1991, 1989, 1985, 1984, 1980, 1976, 1975, 1971, 1970, 1966, 1965, 1962, 1960, 1956, 1955, 1952, 1950, 1948, 1945, 1943, 1940, 1938, 1933, 1927, 1921, 1907, 1903

FINDINGS

Address Researched	Address Not Identified in Research Source
614 THERMAL AVE	2014, 2010, 2000, 1995, 1992, 1991, 1989, 1985, 1984, 1980, 1976, 1975, 1971, 1970, 1966, 1965, 1962, 1961, 1960, 1956, 1955, 1952, 1950, 1948, 1945, 1943, 1940, 1938, 1933, 1927, 1921, 1907, 1903
614 Thermal Ave	2014, 2006, 2000, 1995, 1992, 1991, 1989, 1985, 1984, 1980, 1976, 1975, 1971, 1970, 1966, 1965, 1962, 1961, 1960, 1956, 1955, 1952, 1950, 1948, 1945, 1943, 1940, 1938, 1933, 1927, 1921, 1907, 1903
615 BETTY ST	2014, 2010, 2006, 1995, 1992, 1991, 1989, 1985, 1984, 1980, 1976, 1975, 1971, 1970, 1966, 1965, 1962, 1961, 1960, 1956, 1955, 1952, 1950, 1948, 1945, 1943, 1940, 1938, 1933, 1927, 1921, 1907, 1903
615 CLAIR ST	2014, 2010, 2000, 1995, 1992, 1991, 1989, 1985, 1984, 1980, 1976, 1975, 1971, 1970, 1966, 1965, 1962, 1961, 1960, 1956, 1955, 1952, 1950, 1948, 1945, 1943, 1940, 1938, 1933, 1927, 1921, 1907, 1903
615 FLORENCE ST	2014, 2010, 1995, 1992, 1991, 1989, 1985, 1984, 1980, 1976, 1975, 1971, 1970, 1966, 1965, 1962, 1961, 1960, 1956, 1955, 1952, 1950, 1948, 1945, 1943, 1940, 1938, 1933, 1927, 1921, 1907, 1903
615 SATURN BLVD	2014, 2010, 1995, 1991, 1985, 1984, 1980, 1976, 1975, 1971, 1970, 1966, 1965, 1962, 1961, 1960, 1956, 1955, 1952, 1950, 1948, 1945, 1943, 1940, 1938, 1933, 1927, 1921, 1907, 1903
615 Saturn Blvd	2006, 2000, 1995, 1992, 1991, 1989, 1985, 1984, 1980, 1976, 1975, 1971, 1970, 1966, 1965, 1962, 1961, 1960, 1956, 1955, 1952, 1950, 1948, 1945, 1943, 1940, 1938, 1933, 1927, 1921, 1907, 1903
616 ALICE ST	2014, 2010, 1995, 1992, 1991, 1985, 1984, 1980, 1976, 1975, 1971, 1970, 1966, 1965, 1962, 1961, 1960, 1956, 1955, 1952, 1950, 1948, 1945, 1943, 1940, 1938, 1933, 1927, 1921, 1907, 1903
616 BETTY ST	2014, 2010, 2006, 1995, 1992, 1991, 1989, 1985, 1984, 1980, 1976, 1975, 1971, 1970, 1966, 1965, 1962, 1961, 1960, 1956, 1955, 1952, 1950, 1948, 1945, 1943, 1940, 1938, 1933, 1927, 1921, 1907, 1903
616 IOWA ST	2014, 2010, 1995, 1992, 1991, 1989, 1985, 1984, 1980, 1976, 1975, 1971, 1970, 1966, 1965, 1962, 1960, 1956, 1955, 1952, 1950, 1948, 1945, 1943, 1940, 1938, 1933, 1927, 1921, 1907, 1903
616 Iowa St	2014, 2006, 2000, 1995, 1992, 1991, 1989, 1985, 1984, 1980, 1976, 1975, 1971, 1970, 1966, 1965, 1962, 1961, 1960, 1956, 1955, 1952, 1950, 1948, 1945, 1943, 1940, 1938, 1933, 1927, 1921, 1907, 1903
616 THERMAL AVE	2014, 2010, 2000, 1995, 1992, 1991, 1989, 1985, 1984, 1980, 1976, 1975, 1971, 1970, 1966, 1965, 1962, 1961, 1960, 1956, 1955, 1952, 1950, 1948, 1945, 1943, 1940, 1938, 1933, 1927, 1921, 1907, 1903
617 BETTY ST	2014, 2010, 2006, 2000, 1995, 1992, 1991, 1985, 1984, 1980, 1976, 1975, 1971, 1970, 1966, 1965, 1962, 1961, 1960, 1956, 1955, 1952, 1950, 1948, 1945, 1943, 1940, 1938, 1933, 1927, 1921, 1907, 1903
617 Betty St	2006, 2000, 1995, 1992, 1991, 1989, 1985, 1984, 1980, 1976, 1975, 1971, 1970, 1966, 1965, 1962, 1961, 1960, 1956, 1955, 1952, 1950, 1948, 1945, 1943, 1940, 1938, 1933, 1927, 1921, 1907, 1903
617 CLAIR ST	2014, 2010, 1995, 1992, 1991, 1989, 1985, 1984, 1980, 1976, 1975, 1971, 1970, 1966, 1965, 1962, 1961, 1960, 1956, 1955, 1952, 1950, 1948, 1945, 1943, 1940, 1938, 1933, 1927, 1921, 1907, 1903
617 FLORENCE ST	2014, 2010, 2000, 1995, 1992, 1991, 1989, 1985, 1984, 1980, 1976, 1975, 1971, 1970, 1966, 1965, 1962, 1961, 1960, 1956, 1955, 1952, 1950, 1948, 1945, 1943, 1940, 1938, 1933, 1927, 1921, 1907, 1903
618 ALICE ST	2014, 2010, 1995, 1991, 1985, 1984, 1980, 1976, 1975, 1971, 1970, 1966, 1965, 1962, 1961, 1960, 1956, 1955, 1952, 1950, 1948, 1945, 1943, 1940, 1938, 1933, 1927, 1921, 1907, 1903

FINDINGS

Address Researched	Address Not Identified in Research Source
618 BETTY	2014, 2010, 2006, 2000, 1995, 1991, 1989, 1985, 1984, 1980, 1976, 1975, 1971, 1970, 1966, 1965, 1962, 1961, 1960, 1956, 1955, 1952, 1950, 1948, 1945, 1943, 1940, 1938, 1933, 1927, 1921, 1907, 1903
618 BETTY ST	2014, 2010, 2006, 1995, 1992, 1991, 1985, 1984, 1980, 1976, 1975, 1971, 1970, 1966, 1965, 1962, 1961, 1960, 1956, 1955, 1952, 1950, 1948, 1945, 1943, 1940, 1938, 1933, 1927, 1921, 1907, 1903
618 IOWA ST	2014, 2010, 1995, 1992, 1991, 1985, 1984, 1980, 1976, 1975, 1971, 1970, 1966, 1965, 1962, 1960, 1956, 1955, 1952, 1950, 1948, 1945, 1943, 1940, 1938, 1933, 1927, 1921, 1907, 1903
618 THERMAL AVE	2014, 2010, 2000, 1995, 1992, 1991, 1989, 1985, 1984, 1980, 1976, 1975, 1971, 1970, 1966, 1965, 1962, 1961, 1960, 1956, 1955, 1952, 1950, 1948, 1945, 1943, 1940, 1938, 1933, 1927, 1921, 1907, 1903
619 BETTY	2014, 2010, 2006, 2000, 1995, 1991, 1989, 1985, 1984, 1980, 1976, 1975, 1971, 1970, 1966, 1965, 1962, 1961, 1960, 1956, 1955, 1952, 1950, 1948, 1945, 1943, 1940, 1938, 1933, 1927, 1921, 1907, 1903
619 BETTY ST	2014, 2010, 2006, 1995, 1992, 1991, 1989, 1985, 1984, 1980, 1976, 1975, 1971, 1970, 1966, 1965, 1962, 1961, 1960, 1956, 1955, 1952, 1950, 1948, 1945, 1943, 1940, 1938, 1933, 1927, 1921, 1907, 1903
619 CLAIR ST	2014, 2010, 1995, 1992, 1991, 1989, 1985, 1984, 1980, 1976, 1975, 1971, 1970, 1966, 1965, 1962, 1961, 1960, 1956, 1955, 1952, 1950, 1948, 1945, 1943, 1940, 1938, 1933, 1927, 1921, 1907, 1903
619 THERMAL AVE	2014, 2010, 2000, 1995, 1992, 1991, 1989, 1985, 1984, 1980, 1976, 1975, 1971, 1970, 1966, 1965, 1962, 1961, 1960, 1956, 1955, 1952, 1950, 1948, 1945, 1943, 1940, 1938, 1933, 1927, 1921, 1907, 1903
620 13TH ST	2014, 2010, 1995, 1991, 1989, 1985, 1984, 1980, 1976, 1975, 1971, 1970, 1966, 1965, 1962, 1961, 1960, 1956, 1955, 1952, 1950, 1948, 1945, 1943, 1940, 1938, 1933, 1927, 1921, 1907, 1903
620 ALICE ST	2014, 2010, 2000, 1995, 1992, 1991, 1985, 1984, 1980, 1976, 1975, 1971, 1970, 1966, 1965, 1962, 1961, 1960, 1956, 1955, 1952, 1950, 1948, 1945, 1943, 1940, 1938, 1933, 1927, 1921, 1907, 1903
620 BETTY ST	2014, 2010, 2006, 1995, 1992, 1991, 1989, 1985, 1984, 1980, 1976, 1975, 1971, 1970, 1966, 1965, 1962, 1961, 1960, 1956, 1955, 1952, 1950, 1948, 1945, 1943, 1940, 1938, 1933, 1927, 1921, 1907, 1903
620 CLAIR ST	2014, 2010, 1995, 1992, 1991, 1989, 1985, 1984, 1980, 1976, 1975, 1971, 1970, 1966, 1965, 1962, 1961, 1960, 1956, 1955, 1952, 1950, 1948, 1945, 1943, 1940, 1938, 1933, 1927, 1921, 1907, 1903
620 FLORENCE ST	2014, 2010, 2006, 1995, 1992, 1991, 1989, 1985, 1984, 1980, 1976, 1975, 1971, 1970, 1966, 1965, 1962, 1961, 1960, 1956, 1955, 1952, 1950, 1948, 1945, 1943, 1940, 1938, 1933, 1927, 1921, 1907, 1903
620 IOWA ST	2014, 2010, 1995, 1992, 1991, 1989, 1985, 1984, 1980, 1976, 1975, 1971, 1970, 1966, 1965, 1962, 1960, 1956, 1955, 1952, 1950, 1948, 1945, 1943, 1940, 1938, 1933, 1927, 1921, 1907, 1903
620 THERMAL AVE	2014, 2010, 2000, 1995, 1992, 1991, 1989, 1985, 1984, 1980, 1976, 1975, 1971, 1970, 1966, 1965, 1962, 1961, 1960, 1956, 1955, 1952, 1950, 1948, 1945, 1943, 1940, 1938, 1933, 1927, 1921, 1907, 1903
621 BETTY ST	2014, 2010, 2006, 1995, 1992, 1991, 1989, 1985, 1984, 1980, 1976, 1975, 1971, 1970, 1966, 1965, 1962, 1961, 1960, 1956, 1955, 1952, 1950, 1948, 1945, 1943, 1940, 1938, 1933, 1927, 1921, 1907, 1903
621 CLAIR DR	2014, 2010, 2006, 2000, 1995, 1992, 1991, 1985, 1984, 1980, 1976, 1975, 1971, 1970, 1966, 1965, 1962, 1961, 1960, 1956, 1955, 1952, 1950, 1948, 1945, 1943, 1940, 1938, 1933, 1927, 1921, 1907, 1903

FINDINGS

Address Researched	Address Not Identified in Research Source
621 CLAIR ST	2014, 2010, 2000, 1995, 1992, 1991, 1989, 1985, 1984, 1980, 1976, 1975, 1971, 1970, 1966, 1965, 1962, 1961, 1960, 1956, 1955, 1952, 1950, 1948, 1945, 1943, 1940, 1938, 1933, 1927, 1921, 1907, 1903
621 FLORENCE ST	2014, 2010, 1995, 1992, 1991, 1989, 1985, 1984, 1980, 1976, 1975, 1971, 1970, 1966, 1965, 1962, 1961, 1960, 1956, 1955, 1952, 1950, 1948, 1945, 1943, 1940, 1938, 1933, 1927, 1921, 1907, 1903
622 13TH ST	2014, 2010, 2000, 1995, 1991, 1989, 1985, 1984, 1980, 1976, 1975, 1971, 1970, 1966, 1965, 1962, 1961, 1960, 1956, 1955, 1952, 1950, 1948, 1945, 1943, 1940, 1938, 1933, 1927, 1921, 1907, 1903
622 13th St	2006, 2000, 1995, 1992, 1991, 1989, 1985, 1984, 1980, 1976, 1975, 1971, 1970, 1966, 1965, 1962, 1961, 1960, 1956, 1955, 1952, 1950, 1948, 1945, 1943, 1940, 1938, 1933, 1927, 1921, 1907, 1903
622 ALICE ST	2014, 2010, 2000, 1995, 1992, 1991, 1985, 1984, 1980, 1976, 1975, 1971, 1970, 1966, 1965, 1962, 1961, 1960, 1956, 1955, 1952, 1950, 1948, 1945, 1943, 1940, 1938, 1933, 1927, 1921, 1907, 1903
622 BETTY	2014, 2010, 2006, 2000, 1995, 1991, 1989, 1985, 1984, 1980, 1976, 1975, 1971, 1970, 1966, 1965, 1962, 1961, 1960, 1956, 1955, 1952, 1950, 1948, 1945, 1943, 1940, 1938, 1933, 1927, 1921, 1907, 1903
622 BETTY ST	2014, 2010, 2006, 1995, 1992, 1991, 1985, 1984, 1980, 1976, 1975, 1971, 1970, 1966, 1965, 1962, 1961, 1960, 1956, 1955, 1952, 1950, 1948, 1945, 1943, 1940, 1938, 1933, 1927, 1921, 1907, 1903
622 IOWA ST	2014, 2010, 1995, 1992, 1991, 1985, 1984, 1980, 1976, 1975, 1971, 1970, 1966, 1965, 1962, 1960, 1956, 1955, 1952, 1950, 1948, 1945, 1943, 1940, 1938, 1933, 1927, 1921, 1907, 1903
622 Iowa St	2006, 2000, 1995, 1992, 1991, 1989, 1985, 1984, 1980, 1976, 1975, 1971, 1970, 1966, 1965, 1962, 1961, 1960, 1956, 1955, 1952, 1950, 1948, 1945, 1943, 1940, 1938, 1933, 1927, 1921, 1907, 1903
622 THERMAL AVE	2014, 2010, 2006, 1995, 1992, 1991, 1989, 1985, 1984, 1980, 1976, 1975, 1971, 1970, 1966, 1965, 1962, 1961, 1960, 1956, 1955, 1952, 1950, 1948, 1945, 1943, 1940, 1938, 1933, 1927, 1921, 1907, 1903
623 BETTY ST	2014, 2010, 2006, 1995, 1992, 1991, 1989, 1985, 1984, 1980, 1976, 1975, 1971, 1970, 1966, 1965, 1962, 1961, 1960, 1956, 1955, 1952, 1950, 1948, 1945, 1943, 1940, 1938, 1933, 1927, 1921, 1907, 1903
623 CLAIR ST	2014, 2010, 2000, 1995, 1992, 1991, 1989, 1985, 1984, 1980, 1976, 1975, 1971, 1970, 1966, 1965, 1962, 1961, 1960, 1956, 1955, 1952, 1950, 1948, 1945, 1943, 1940, 1938, 1933, 1927, 1921, 1907, 1903
624 ALICE ST	2014, 2010, 1995, 1992, 1991, 1989, 1985, 1984, 1980, 1976, 1975, 1971, 1970, 1966, 1965, 1962, 1961, 1960, 1956, 1955, 1952, 1950, 1948, 1945, 1943, 1940, 1938, 1933, 1927, 1921, 1907, 1903
624 BETTY ST	2014, 2010, 2006, 1995, 1992, 1991, 1989, 1985, 1984, 1980, 1976, 1975, 1971, 1970, 1966, 1965, 1962, 1961, 1960, 1956, 1955, 1952, 1950, 1948, 1945, 1943, 1940, 1938, 1933, 1927, 1921, 1907, 1903
624 FLORENCE ST	2014, 2010, 2000, 1995, 1992, 1991, 1989, 1985, 1984, 1980, 1976, 1975, 1971, 1970, 1966, 1965, 1962, 1961, 1960, 1956, 1955, 1952, 1950, 1948, 1945, 1943, 1940, 1938, 1933, 1927, 1921, 1907, 1903
624 IOWA	2014, 2010, 2006, 2000, 1995, 1991, 1989, 1985, 1984, 1980, 1976, 1975, 1971, 1970, 1966, 1965, 1962, 1961, 1960, 1956, 1955, 1952, 1950, 1948, 1945, 1943, 1940, 1938, 1933, 1927, 1921, 1907, 1903
624 IOWA ST	2014, 2010, 1995, 1992, 1991, 1985, 1984, 1980, 1976, 1975, 1971, 1970, 1966, 1965, 1962, 1960, 1956, 1955, 1952, 1950, 1948, 1945, 1943, 1940, 1938, 1933, 1927, 1921, 1907, 1903

FINDINGS

Address Researched	Address Not Identified in Research Source
624 THERMAL AVE	2014, 2010, 1995, 1992, 1991, 1985, 1984, 1980, 1976, 1975, 1971, 1970, 1966, 1965, 1962, 1961, 1960, 1956, 1955, 1952, 1950, 1948, 1945, 1943, 1940, 1938, 1933, 1927, 1921, 1907, 1903
625 13TH ST	2014, 2010, 2000, 1995, 1992, 1991, 1989, 1985, 1984, 1980, 1976, 1975, 1971, 1970, 1966, 1965, 1962, 1961, 1960, 1956, 1955, 1952, 1950, 1948, 1945, 1943, 1940, 1938, 1933, 1927, 1921, 1907, 1903
625 13th St	2006, 2000, 1995, 1992, 1991, 1989, 1985, 1984, 1980, 1976, 1975, 1971, 1970, 1966, 1965, 1962, 1961, 1960, 1956, 1955, 1952, 1950, 1948, 1945, 1943, 1940, 1938, 1933, 1927, 1921, 1907, 1903
625 BETTY ST	2014, 2010, 2006, 1995, 1992, 1991, 1989, 1985, 1984, 1980, 1976, 1975, 1971, 1970, 1966, 1965, 1962, 1961, 1960, 1956, 1955, 1952, 1950, 1948, 1945, 1943, 1940, 1938, 1933, 1927, 1921, 1907, 1903
625 CLAIR ST	2014, 2010, 2000, 1995, 1992, 1991, 1989, 1985, 1984, 1980, 1976, 1975, 1971, 1970, 1966, 1965, 1962, 1961, 1960, 1956, 1955, 1952, 1950, 1948, 1945, 1943, 1940, 1938, 1933, 1927, 1921, 1907, 1903
625 FLORENCE ST	2014, 2010, 1995, 1992, 1991, 1989, 1985, 1984, 1980, 1976, 1975, 1971, 1970, 1966, 1965, 1962, 1961, 1960, 1956, 1955, 1952, 1950, 1948, 1945, 1943, 1940, 1938, 1933, 1927, 1921, 1907, 1903
625 FLORENCE TER	2014, 2010, 2006, 2000, 1995, 1992, 1991, 1989, 1985, 1984, 1980, 1976, 1975, 1971, 1970, 1966, 1965, 1962, 1961, 1960, 1956, 1952, 1950, 1948, 1945, 1943, 1940, 1938, 1933, 1927, 1921, 1907, 1903
626 ALICE ST	2014, 2010, 1995, 1992, 1991, 1989, 1985, 1984, 1980, 1976, 1975, 1971, 1970, 1966, 1965, 1962, 1961, 1960, 1956, 1955, 1952, 1950, 1948, 1945, 1943, 1940, 1938, 1933, 1927, 1921, 1907, 1903
626 BETTY ST	2014, 2010, 2006, 1995, 1992, 1991, 1989, 1985, 1984, 1980, 1976, 1975, 1971, 1970, 1966, 1965, 1962, 1961, 1960, 1956, 1955, 1952, 1950, 1948, 1945, 1943, 1940, 1938, 1933, 1927, 1921, 1907, 1903
626 IOWA ST	2014, 2010, 1995, 1992, 1991, 1989, 1985, 1984, 1980, 1976, 1975, 1971, 1970, 1966, 1965, 1962, 1961, 1960, 1956, 1955, 1952, 1950, 1948, 1945, 1943, 1940, 1938, 1933, 1927, 1921, 1907, 1903
627 13TH ST	2014, 2010, 2000, 1995, 1992, 1991, 1989, 1985, 1984, 1980, 1976, 1975, 1971, 1970, 1966, 1965, 1962, 1961, 1960, 1956, 1955, 1952, 1950, 1948, 1945, 1943, 1940, 1938, 1933, 1927, 1921, 1907, 1903
627 13th St	2006, 2000, 1995, 1992, 1991, 1989, 1985, 1984, 1980, 1976, 1975, 1971, 1970, 1966, 1965, 1962, 1961, 1960, 1956, 1955, 1952, 1950, 1948, 1945, 1943, 1940, 1938, 1933, 1927, 1921, 1907, 1903
627 BETTY ST	2014, 2010, 2006, 1995, 1992, 1991, 1985, 1984, 1980, 1976, 1975, 1971, 1970, 1966, 1965, 1962, 1961, 1960, 1956, 1955, 1952, 1950, 1948, 1945, 1943, 1940, 1938, 1933, 1927, 1921, 1907, 1903
628 13TH ST	2014, 2010, 1995, 1992, 1991, 1989, 1985, 1984, 1980, 1976, 1975, 1971, 1970, 1966, 1965, 1962, 1961, 1960, 1956, 1955, 1952, 1950, 1948, 1945, 1943, 1940, 1938, 1933, 1927, 1921, 1907, 1903
628 ALICE ST	2014, 2010, 1995, 1992, 1991, 1985, 1984, 1980, 1976, 1975, 1971, 1970, 1966, 1965, 1962, 1961, 1960, 1956, 1955, 1952, 1950, 1948, 1945, 1943, 1940, 1938, 1933, 1927, 1921, 1907, 1903
628 BETTY ST	2014, 2010, 2006, 1995, 1992, 1991, 1985, 1984, 1980, 1976, 1975, 1971, 1970, 1966, 1965, 1962, 1961, 1960, 1956, 1955, 1952, 1950, 1948, 1945, 1943, 1940, 1938, 1933, 1927, 1921, 1907, 1903
628 Betty St	2014, 2006, 2000, 1995, 1992, 1991, 1989, 1985, 1984, 1980, 1976, 1975, 1971, 1970, 1966, 1965, 1962, 1961, 1960, 1956, 1955, 1952, 1950, 1948, 1945, 1943, 1940, 1938, 1933, 1927, 1921, 1907, 1903

FINDINGS

Address Researched	Address Not Identified in Research Source
628 IOWA	2014, 2010, 2006, 2000, 1995, 1991, 1989, 1985, 1984, 1980, 1976, 1975, 1971, 1970, 1966, 1965, 1962, 1961, 1960, 1956, 1955, 1952, 1950, 1948, 1945, 1943, 1940, 1938, 1933, 1927, 1921, 1907, 1903
628 IOWA ST	2014, 2010, 1995, 1992, 1991, 1985, 1984, 1980, 1976, 1975, 1971, 1970, 1966, 1965, 1962, 1960, 1956, 1955, 1952, 1950, 1948, 1945, 1943, 1940, 1938, 1933, 1927, 1921, 1907, 1903
629 13TH ST	2014, 2010, 2000, 1995, 1992, 1991, 1989, 1985, 1984, 1980, 1976, 1975, 1971, 1970, 1966, 1965, 1962, 1961, 1960, 1956, 1955, 1952, 1950, 1948, 1945, 1943, 1940, 1938, 1933, 1927, 1921, 1907, 1903
629 BETTY ST	2014, 2010, 2006, 1995, 1992, 1991, 1989, 1985, 1984, 1980, 1976, 1975, 1971, 1970, 1966, 1965, 1962, 1961, 1960, 1956, 1955, 1952, 1950, 1948, 1945, 1943, 1940, 1938, 1933, 1927, 1921, 1907, 1903
629 Betty St	2010, 2006, 2000, 1995, 1992, 1991, 1989, 1985, 1984, 1980, 1976, 1975, 1971, 1970, 1966, 1965, 1962, 1961, 1960, 1956, 1955, 1952, 1950, 1948, 1945, 1943, 1940, 1938, 1933, 1927, 1921, 1907, 1903
629 CLAIR	2014, 2010, 2006, 2000, 1995, 1991, 1989, 1985, 1984, 1980, 1976, 1975, 1971, 1970, 1966, 1965, 1962, 1961, 1960, 1956, 1955, 1952, 1950, 1948, 1945, 1943, 1940, 1938, 1933, 1927, 1921, 1907, 1903
629 CLAIR ST	2014, 2010, 2000, 1995, 1992, 1991, 1989, 1985, 1984, 1980, 1976, 1975, 1971, 1970, 1966, 1965, 1962, 1961, 1960, 1956, 1955, 1952, 1950, 1948, 1945, 1943, 1940, 1938, 1933, 1927, 1921, 1907, 1903
630 13TH ST	2014, 2010, 1995, 1991, 1989, 1985, 1984, 1980, 1976, 1975, 1971, 1970, 1966, 1965, 1962, 1961, 1956, 1955, 1952, 1950, 1948, 1945, 1943, 1940, 1938, 1933, 1927, 1921, 1907, 1903
630 ALICE ST	2014, 2010, 1995, 1992, 1991, 1989, 1985, 1984, 1980, 1976, 1975, 1971, 1970, 1966, 1965, 1962, 1961, 1960, 1956, 1955, 1952, 1950, 1948, 1945, 1943, 1940, 1938, 1933, 1927, 1921, 1907, 1903
630 BETTY ST	2014, 2010, 2006, 1995, 1992, 1991, 1989, 1985, 1984, 1980, 1976, 1975, 1971, 1970, 1966, 1965, 1962, 1961, 1960, 1956, 1955, 1952, 1950, 1948, 1945, 1943, 1940, 1938, 1933, 1927, 1921, 1907, 1903
630 IOWA ST	2014, 2010, 1995, 1992, 1991, 1989, 1985, 1984, 1980, 1976, 1975, 1971, 1970, 1966, 1965, 1962, 1960, 1956, 1955, 1952, 1950, 1948, 1945, 1943, 1940, 1938, 1933, 1927, 1921, 1907, 1903
631 13TH ST	2014, 2010, 2000, 1995, 1992, 1991, 1989, 1985, 1984, 1980, 1976, 1975, 1971, 1970, 1966, 1965, 1962, 1961, 1960, 1956, 1955, 1952, 1950, 1948, 1945, 1943, 1940, 1938, 1933, 1927, 1921, 1907, 1903
631 BETTY ST	2014, 2010, 2006, 1995, 1992, 1991, 1989, 1985, 1984, 1980, 1976, 1975, 1971, 1970, 1966, 1965, 1962, 1961, 1960, 1956, 1955, 1952, 1950, 1948, 1945, 1943, 1940, 1938, 1933, 1927, 1921, 1907, 1903
631 Betty St	2010, 2006, 2000, 1995, 1992, 1991, 1989, 1985, 1984, 1980, 1976, 1975, 1971, 1970, 1966, 1965, 1962, 1961, 1960, 1956, 1955, 1952, 1950, 1948, 1945, 1943, 1940, 1938, 1933, 1927, 1921, 1907, 1903
631 CLAIR	2014, 2010, 2006, 2000, 1995, 1991, 1989, 1985, 1984, 1980, 1976, 1975, 1971, 1970, 1966, 1965, 1962, 1961, 1960, 1956, 1955, 1952, 1950, 1948, 1945, 1943, 1940, 1938, 1933, 1927, 1921, 1907, 1903
631 CLAIR DR	2014, 2010, 2006, 2000, 1995, 1992, 1991, 1985, 1984, 1980, 1976, 1975, 1971, 1970, 1966, 1965, 1962, 1961, 1960, 1956, 1955, 1952, 1950, 1948, 1945, 1943, 1940, 1938, 1933, 1927, 1921, 1907, 1903
631 CLAIR ST	2014, 2010, 2000, 1995, 1992, 1991, 1989, 1985, 1984, 1980, 1976, 1975, 1971, 1970, 1966, 1965, 1962, 1961, 1960, 1956, 1955, 1952, 1950, 1948, 1945, 1943, 1940, 1938, 1933, 1927, 1921, 1907, 1903

FINDINGS

Address Researched	Address Not Identified in Research Source
632 ALICE ST	2014, 2010, 1995, 1992, 1991, 1989, 1985, 1984, 1980, 1976, 1975, 1971, 1970, 1966, 1965, 1962, 1961, 1960, 1956, 1955, 1952, 1950, 1948, 1945, 1943, 1940, 1938, 1933, 1927, 1921, 1907, 1903
632 BETTY	2014, 2010, 2006, 2000, 1995, 1991, 1989, 1985, 1984, 1980, 1976, 1975, 1971, 1970, 1966, 1965, 1962, 1961, 1960, 1956, 1955, 1952, 1950, 1948, 1945, 1943, 1940, 1938, 1933, 1927, 1921, 1907, 1903
632 BETTY ST	2014, 2010, 1995, 1992, 1991, 1989, 1985, 1984, 1980, 1976, 1975, 1971, 1970, 1966, 1965, 1962, 1961, 1960, 1956, 1955, 1952, 1950, 1948, 1945, 1943, 1940, 1938, 1933, 1927, 1921, 1907, 1903
632 FLORENCE ST	2014, 2010, 1995, 1992, 1991, 1989, 1985, 1984, 1980, 1976, 1975, 1971, 1970, 1966, 1965, 1962, 1961, 1960, 1956, 1955, 1952, 1950, 1948, 1945, 1943, 1940, 1938, 1933, 1927, 1921, 1907, 1903
632 FLORENCE TER	2014, 2010, 2006, 2000, 1995, 1992, 1991, 1985, 1984, 1980, 1976, 1975, 1971, 1970, 1966, 1965, 1962, 1961, 1956, 1955, 1952, 1950, 1948, 1945, 1943, 1940, 1938, 1933, 1927, 1921, 1907, 1903
632 IOWA ST	2014, 2010, 1995, 1992, 1991, 1989, 1985, 1984, 1980, 1976, 1975, 1971, 1970, 1966, 1965, 1962, 1960, 1956, 1955, 1952, 1950, 1948, 1945, 1943, 1940, 1938, 1933, 1927, 1921, 1907, 1903
632 Iowa St	2014, 2006, 2000, 1995, 1992, 1991, 1989, 1985, 1984, 1980, 1976, 1975, 1971, 1970, 1966, 1965, 1962, 1961, 1960, 1956, 1955, 1952, 1950, 1948, 1945, 1943, 1940, 1938, 1933, 1927, 1921, 1907, 1903
633 BETTY	2014, 2010, 2006, 2000, 1995, 1991, 1989, 1985, 1984, 1980, 1976, 1975, 1971, 1970, 1966, 1965, 1962, 1961, 1960, 1956, 1955, 1952, 1950, 1948, 1945, 1943, 1940, 1938, 1933, 1927, 1921, 1907, 1903
633 BETTY ST	2014, 2010, 2000, 1995, 1992, 1991, 1989, 1985, 1984, 1980, 1976, 1975, 1971, 1970, 1966, 1965, 1962, 1961, 1960, 1956, 1955, 1952, 1950, 1948, 1945, 1943, 1940, 1938, 1933, 1927, 1921, 1907, 1903
633 CLAIR	2014, 2010, 2006, 2000, 1995, 1991, 1989, 1985, 1984, 1980, 1976, 1975, 1971, 1970, 1966, 1965, 1962, 1961, 1960, 1956, 1955, 1952, 1950, 1948, 1945, 1943, 1940, 1938, 1933, 1927, 1921, 1907, 1903
633 CLAIR DR	2014, 2010, 2006, 2000, 1995, 1992, 1991, 1985, 1984, 1980, 1976, 1975, 1971, 1970, 1966, 1965, 1962, 1961, 1960, 1956, 1955, 1952, 1950, 1948, 1945, 1943, 1940, 1938, 1933, 1927, 1921, 1907, 1903
634 ALICE ST	2014, 2010, 1995, 1991, 1985, 1984, 1980, 1976, 1975, 1971, 1970, 1966, 1965, 1962, 1961, 1960, 1956, 1955, 1952, 1950, 1948, 1945, 1943, 1940, 1938, 1933, 1927, 1921, 1907, 1903
634 BETTY ST	2014, 2010, 1995, 1992, 1991, 1989, 1985, 1984, 1980, 1976, 1975, 1971, 1970, 1966, 1965, 1962, 1961, 1960, 1956, 1955, 1952, 1950, 1948, 1945, 1943, 1940, 1938, 1933, 1927, 1921, 1907, 1903
634 IOWA ST	2014, 2010, 1995, 1992, 1991, 1985, 1984, 1980, 1976, 1975, 1971, 1970, 1966, 1965, 1962, 1960, 1956, 1955, 1952, 1950, 1948, 1945, 1943, 1940, 1938, 1933, 1927, 1921, 1907, 1903
635 13TH ST	2014, 2010, 2000, 1995, 1992, 1991, 1989, 1985, 1984, 1980, 1976, 1975, 1971, 1970, 1966, 1965, 1962, 1961, 1960, 1956, 1955, 1952, 1950, 1948, 1945, 1943, 1940, 1938, 1933, 1927, 1921, 1907, 1903
635 13th St	2010, 2006, 2000, 1995, 1992, 1991, 1989, 1985, 1984, 1980, 1976, 1975, 1971, 1970, 1966, 1965, 1962, 1961, 1960, 1956, 1955, 1952, 1950, 1948, 1945, 1943, 1940, 1938, 1933, 1927, 1921, 1907, 1903
635 BETTY ST	2014, 2010, 1995, 1992, 1991, 1989, 1985, 1984, 1980, 1976, 1975, 1971, 1970, 1966, 1965, 1962, 1961, 1960, 1956, 1955, 1952, 1950, 1948, 1945, 1943, 1940, 1938, 1933, 1927, 1921, 1907, 1903

FINDINGS

Address Researched	Address Not Identified in Research Source
635 CLAIR ST	2014, 2010, 1995, 1992, 1991, 1989, 1985, 1984, 1980, 1976, 1975, 1971, 1970, 1966, 1965, 1962, 1961, 1960, 1956, 1955, 1952, 1950, 1948, 1945, 1943, 1940, 1938, 1933, 1927, 1921, 1907, 1903
635 FLORENCE TER	2014, 2010, 2006, 2000, 1995, 1992, 1991, 1985, 1984, 1980, 1976, 1975, 1971, 1970, 1966, 1965, 1962, 1961, 1960, 1956, 1955, 1952, 1950, 1948, 1945, 1943, 1940, 1938, 1933, 1927, 1921, 1907, 1903
635 IOWA ST	2014, 2010, 2006, 2000, 1995, 1992, 1991, 1985, 1984, 1980, 1976, 1975, 1971, 1970, 1966, 1965, 1962, 1961, 1960, 1956, 1955, 1952, 1950, 1948, 1945, 1943, 1940, 1938, 1933, 1927, 1921, 1907, 1903
635 SATURN BLVD	2014, 2010, 1995, 1992, 1991, 1985, 1984, 1980, 1976, 1975, 1971, 1970, 1966, 1965, 1962, 1961, 1960, 1956, 1955, 1952, 1950, 1948, 1945, 1943, 1940, 1938, 1933, 1927, 1921, 1907, 1903
635 Saturn Blvd	2006, 2000, 1995, 1992, 1991, 1989, 1985, 1984, 1980, 1976, 1975, 1971, 1970, 1966, 1965, 1962, 1961, 1960, 1956, 1955, 1952, 1950, 1948, 1945, 1943, 1940, 1938, 1933, 1927, 1921, 1907, 1903
636 ALICE ST	2014, 2010, 1995, 1992, 1991, 1989, 1985, 1984, 1980, 1976, 1975, 1971, 1970, 1966, 1965, 1962, 1961, 1960, 1956, 1955, 1952, 1950, 1948, 1945, 1943, 1940, 1938, 1933, 1927, 1921, 1907, 1903
636 BETTY ST	2014, 2010, 1995, 1992, 1991, 1985, 1984, 1980, 1976, 1975, 1971, 1970, 1966, 1965, 1962, 1961, 1960, 1956, 1955, 1952, 1950, 1948, 1945, 1943, 1940, 1938, 1933, 1927, 1921, 1907, 1903
636 IOWA ST	2014, 2010, 1995, 1992, 1991, 1989, 1985, 1984, 1980, 1976, 1975, 1971, 1970, 1966, 1965, 1962, 1960, 1956, 1955, 1952, 1950, 1948, 1945, 1943, 1940, 1938, 1933, 1927, 1921, 1907, 1903
637 BETTY ST	2014, 2010, 1995, 1992, 1991, 1989, 1985, 1984, 1980, 1976, 1975, 1971, 1970, 1966, 1965, 1962, 1961, 1960, 1956, 1955, 1952, 1950, 1948, 1945, 1943, 1940, 1938, 1933, 1927, 1921, 1907, 1903
638 ALICE ST	2014, 2010, 1995, 1991, 1985, 1984, 1980, 1976, 1975, 1971, 1970, 1966, 1965, 1962, 1961, 1960, 1956, 1955, 1952, 1950, 1948, 1945, 1943, 1940, 1938, 1933, 1927, 1921, 1907, 1903
638 BETTY ST	2014, 2010, 1995, 1992, 1991, 1989, 1985, 1984, 1980, 1976, 1975, 1971, 1970, 1966, 1965, 1962, 1961, 1960, 1956, 1955, 1952, 1950, 1948, 1945, 1943, 1940, 1938, 1933, 1927, 1921, 1907, 1903
638 IOWA ST	2014, 2010, 1995, 1992, 1991, 1989, 1985, 1984, 1980, 1976, 1975, 1971, 1970, 1966, 1965, 1962, 1960, 1956, 1955, 1952, 1950, 1948, 1945, 1943, 1940, 1938, 1933, 1927, 1921, 1907, 1903
639 BETTY	2014, 2010, 2006, 2000, 1995, 1991, 1989, 1985, 1984, 1980, 1976, 1975, 1971, 1970, 1966, 1965, 1962, 1961, 1960, 1956, 1955, 1952, 1950, 1948, 1945, 1943, 1940, 1938, 1933, 1927, 1921, 1907, 1903
639 BETTY ST	2014, 2010, 1995, 1992, 1991, 1985, 1984, 1980, 1976, 1975, 1971, 1970, 1966, 1965, 1962, 1961, 1960, 1956, 1955, 1952, 1950, 1948, 1945, 1943, 1940, 1938, 1933, 1927, 1921, 1907, 1903
639 CLAIR DR	2014, 2010, 2006, 2000, 1995, 1992, 1991, 1985, 1984, 1980, 1976, 1975, 1971, 1970, 1966, 1965, 1962, 1961, 1960, 1956, 1955, 1952, 1950, 1948, 1945, 1943, 1940, 1938, 1933, 1927, 1921, 1907, 1903
639 CLAIR ST	2014, 2010, 1995, 1992, 1991, 1989, 1985, 1984, 1980, 1976, 1975, 1971, 1970, 1966, 1965, 1962, 1961, 1960, 1956, 1955, 1952, 1950, 1948, 1945, 1943, 1940, 1938, 1933, 1927, 1921, 1907, 1903
640 13TH ST	2014, 2010, 1995, 1991, 1989, 1985, 1984, 1980, 1976, 1975, 1971, 1970, 1966, 1965, 1962, 1961, 1956, 1955, 1952, 1950, 1948, 1945, 1943, 1940, 1938, 1933, 1927, 1921, 1907, 1903

FINDINGS

Address Researched	Address Not Identified in Research Source
640 ALICE ST	2014, 2010, 1995, 1992, 1991, 1985, 1984, 1980, 1976, 1975, 1971, 1970, 1966, 1965, 1962, 1961, 1960, 1956, 1955, 1952, 1950, 1948, 1945, 1943, 1940, 1938, 1933, 1927, 1921, 1907, 1903
640 BETTY ST	2014, 2010, 1995, 1992, 1991, 1989, 1985, 1984, 1980, 1976, 1975, 1971, 1970, 1966, 1965, 1962, 1961, 1960, 1956, 1955, 1952, 1950, 1948, 1945, 1943, 1940, 1938, 1933, 1927, 1921, 1907, 1903
640 IOWA ST	2014, 2010, 2000, 1995, 1992, 1991, 1989, 1985, 1984, 1980, 1976, 1975, 1971, 1970, 1966, 1965, 1962, 1960, 1956, 1955, 1952, 1950, 1948, 1945, 1943, 1940, 1938, 1933, 1927, 1921, 1907, 1903
641 BETTY	2014, 2010, 2006, 2000, 1995, 1991, 1989, 1985, 1984, 1980, 1976, 1975, 1971, 1970, 1966, 1965, 1962, 1961, 1960, 1956, 1955, 1952, 1950, 1948, 1945, 1943, 1940, 1938, 1933, 1927, 1921, 1907, 1903
641 BETTY ST	2014, 2010, 1995, 1992, 1991, 1989, 1985, 1984, 1980, 1976, 1975, 1971, 1970, 1966, 1965, 1962, 1961, 1960, 1956, 1955, 1952, 1950, 1948, 1945, 1943, 1940, 1938, 1933, 1927, 1921, 1907, 1903
641 CLAIR	2014, 2010, 2006, 2000, 1995, 1991, 1989, 1985, 1984, 1980, 1976, 1975, 1971, 1970, 1966, 1965, 1962, 1961, 1960, 1956, 1955, 1952, 1950, 1948, 1945, 1943, 1940, 1938, 1933, 1927, 1921, 1907, 1903
641 CLAIR ST	2014, 2010, 2000, 1995, 1992, 1991, 1989, 1985, 1984, 1980, 1976, 1975, 1971, 1970, 1966, 1965, 1962, 1961, 1960, 1956, 1955, 1952, 1950, 1948, 1945, 1943, 1940, 1938, 1933, 1927, 1921, 1907, 1903
642 ALICE ST	2014, 2010, 2000, 1995, 1992, 1991, 1985, 1984, 1980, 1976, 1975, 1971, 1970, 1966, 1965, 1962, 1961, 1960, 1956, 1955, 1952, 1950, 1948, 1945, 1943, 1940, 1938, 1933, 1927, 1921, 1907, 1903
642 FLORENCE ST	2014, 2010, 2000, 1995, 1992, 1991, 1989, 1985, 1984, 1980, 1976, 1975, 1971, 1970, 1966, 1965, 1962, 1961, 1960, 1956, 1955, 1952, 1950, 1948, 1945, 1943, 1940, 1938, 1933, 1927, 1921, 1907, 1903
642 FLORENCE TER	2014, 2010, 2006, 2000, 1995, 1992, 1991, 1985, 1984, 1980, 1976, 1975, 1971, 1970, 1966, 1965, 1962, 1961, 1960, 1956, 1955, 1952, 1950, 1948, 1945, 1943, 1940, 1938, 1933, 1927, 1921, 1907, 1903
642 IOWA ST	2014, 2010, 1995, 1992, 1991, 1989, 1985, 1984, 1980, 1976, 1975, 1971, 1970, 1966, 1965, 1962, 1960, 1956, 1955, 1952, 1950, 1948, 1945, 1943, 1940, 1938, 1933, 1927, 1921, 1907, 1903
643 BETTY ST	2014, 2010, 1995, 1992, 1991, 1989, 1985, 1984, 1980, 1976, 1975, 1971, 1970, 1966, 1965, 1962, 1961, 1960, 1956, 1955, 1952, 1950, 1948, 1945, 1943, 1940, 1938, 1933, 1927, 1921, 1907, 1903
643 CLAIR ST	2014, 2010, 2000, 1995, 1992, 1991, 1989, 1985, 1984, 1980, 1976, 1975, 1971, 1970, 1966, 1965, 1962, 1961, 1960, 1956, 1955, 1952, 1950, 1948, 1945, 1943, 1940, 1938, 1933, 1927, 1921, 1907, 1903
644 FLORENCE ST	2014, 2010, 2000, 1995, 1992, 1991, 1989, 1985, 1984, 1980, 1976, 1975, 1971, 1970, 1966, 1965, 1962, 1961, 1960, 1956, 1955, 1952, 1950, 1948, 1945, 1943, 1940, 1938, 1933, 1927, 1921, 1907, 1903
644 FLORENCE TER	2014, 2010, 2006, 2000, 1995, 1991, 1985, 1984, 1980, 1976, 1975, 1971, 1970, 1966, 1965, 1962, 1961, 1960, 1956, 1955, 1952, 1950, 1948, 1945, 1943, 1940, 1938, 1933, 1927, 1921, 1907, 1903
645 13TH ST	2014, 2010, 1995, 1992, 1991, 1989, 1985, 1984, 1980, 1976, 1975, 1971, 1970, 1966, 1965, 1962, 1961, 1960, 1956, 1955, 1952, 1950, 1948, 1945, 1943, 1940, 1938, 1933, 1927, 1921, 1907, 1903
645 BETTY ST	2014, 2010, 1995, 1992, 1991, 1989, 1985, 1984, 1980, 1976, 1975, 1971, 1970, 1966, 1965, 1962, 1961, 1960, 1956, 1955, 1952, 1950, 1948, 1945, 1943, 1940, 1938, 1933, 1927, 1921, 1907, 1903

FINDINGS

Address Researched	Address Not Identified in Research Source
645 FLORENCE TER	2014, 2010, 2006, 2000, 1995, 1992, 1991, 1985, 1984, 1980, 1976, 1975, 1971, 1970, 1966, 1965, 1962, 1961, 1960, 1956, 1955, 1952, 1950, 1948, 1945, 1943, 1940, 1938, 1933, 1927, 1921, 1907, 1903
645 IOWA	2014, 2010, 2006, 2000, 1995, 1991, 1989, 1985, 1984, 1980, 1976, 1975, 1971, 1970, 1966, 1965, 1962, 1961, 1960, 1956, 1955, 1952, 1950, 1948, 1945, 1943, 1940, 1938, 1933, 1927, 1921, 1907, 1903
645 IOWA ST	2014, 2010, 1995, 1992, 1991, 1985, 1984, 1980, 1976, 1975, 1971, 1970, 1966, 1965, 1962, 1961, 1960, 1956, 1955, 1952, 1950, 1948, 1945, 1943, 1940, 1938, 1933, 1927, 1921, 1907, 1903
645 SATURN BLVD	2014, 2010, 1995, 1991, 1989, 1985, 1984, 1980, 1976, 1975, 1971, 1970, 1966, 1965, 1962, 1961, 1960, 1956, 1955, 1952, 1950, 1948, 1945, 1943, 1940, 1938, 1933, 1927, 1921, 1907, 1903
645 Saturn Blvd	2006, 2000, 1995, 1992, 1991, 1989, 1985, 1984, 1980, 1976, 1975, 1971, 1970, 1966, 1965, 1962, 1961, 1960, 1956, 1955, 1952, 1950, 1948, 1945, 1943, 1940, 1938, 1933, 1927, 1921, 1907, 1903
646 FLORENCE ST	2014, 2010, 2000, 1995, 1992, 1991, 1989, 1985, 1984, 1980, 1976, 1975, 1971, 1970, 1966, 1965, 1962, 1961, 1960, 1956, 1955, 1952, 1950, 1948, 1945, 1943, 1940, 1938, 1933, 1927, 1921, 1907, 1903
646 IOWA ST	2014, 2010, 1995, 1992, 1991, 1989, 1985, 1984, 1980, 1976, 1975, 1971, 1970, 1966, 1965, 1962, 1961, 1960, 1956, 1955, 1952, 1950, 1948, 1945, 1943, 1940, 1938, 1933, 1927, 1921, 1907, 1903
647 IOWA ST	2014, 2010, 1995, 1992, 1991, 1989, 1985, 1984, 1980, 1976, 1975, 1971, 1970, 1966, 1965, 1962, 1961, 1960, 1956, 1955, 1952, 1950, 1948, 1945, 1943, 1940, 1938, 1933, 1927, 1921, 1907, 1903
648 IOWA ST	2014, 2010, 1995, 1992, 1991, 1989, 1985, 1984, 1980, 1976, 1975, 1971, 1970, 1966, 1965, 1962, 1961, 1960, 1956, 1955, 1952, 1950, 1948, 1945, 1943, 1940, 1938, 1933, 1927, 1921, 1907, 1903
65 SATURN BLVD	2014, 2010, 2000, 1995, 1992, 1991, 1989, 1985, 1984, 1980, 1976, 1975, 1971, 1970, 1966, 1965, 1962, 1961, 1960, 1956, 1955, 1952, 1950, 1948, 1945, 1943, 1940, 1938, 1933, 1927, 1921, 1907, 1903
650 13TH ST	2014, 2010, 2006, 1995, 1992, 1991, 1989, 1985, 1984, 1980, 1976, 1975, 1971, 1970, 1966, 1965, 1962, 1961, 1956, 1955, 1952, 1950, 1948, 1945, 1943, 1940, 1938, 1933, 1927, 1921, 1907, 1903
650 FLORENCE ST	2014, 2010, 1995, 1992, 1991, 1989, 1985, 1984, 1980, 1976, 1975, 1971, 1970, 1966, 1965, 1962, 1961, 1960, 1956, 1955, 1952, 1950, 1948, 1945, 1943, 1940, 1938, 1933, 1927, 1921, 1907, 1903
650 FLORENCE TER	2014, 2010, 2006, 2000, 1995, 1991, 1985, 1984, 1980, 1976, 1975, 1971, 1970, 1966, 1965, 1962, 1961, 1960, 1956, 1955, 1952, 1950, 1948, 1945, 1943, 1940, 1938, 1933, 1927, 1921, 1907, 1903
655 13TH ST	2014, 2010, 2000, 1995, 1992, 1991, 1989, 1985, 1984, 1980, 1976, 1975, 1971, 1970, 1966, 1965, 1962, 1961, 1960, 1956, 1955, 1952, 1950, 1948, 1945, 1943, 1940, 1938, 1933, 1927, 1921, 1907, 1903
655 FLORENCE ST	2014, 2010, 1995, 1992, 1991, 1989, 1985, 1984, 1980, 1976, 1975, 1971, 1970, 1966, 1965, 1962, 1961, 1960, 1956, 1955, 1952, 1950, 1948, 1945, 1943, 1940, 1938, 1933, 1927, 1921, 1907, 1903
655 FLORENCE TER	2014, 2010, 2006, 2000, 1995, 1991, 1985, 1984, 1980, 1976, 1975, 1971, 1970, 1966, 1965, 1962, 1961, 1960, 1956, 1955, 1952, 1950, 1948, 1945, 1943, 1940, 1938, 1933, 1927, 1921, 1907, 1903
655 SATURIN BLVD	2014, 2010, 2006, 2000, 1995, 1991, 1989, 1985, 1984, 1980, 1976, 1975, 1971, 1970, 1966, 1965, 1962, 1961, 1960, 1956, 1955, 1952, 1950, 1948, 1945, 1943, 1940, 1938, 1933, 1927, 1921, 1907, 1903

FINDINGS

Address Researched	Address Not Identified in Research Source
655 SATURN BLVD	2014, 2010, 1995, 1991, 1985, 1984, 1980, 1976, 1975, 1971, 1970, 1966, 1965, 1962, 1961, 1960, 1956, 1955, 1952, 1950, 1948, 1945, 1943, 1940, 1938, 1933, 1927, 1921, 1907, 1903
655 Saturn Blvd	2006, 2000, 1995, 1992, 1991, 1989, 1985, 1984, 1980, 1976, 1975, 1971, 1970, 1966, 1965, 1962, 1961, 1960, 1956, 1955, 1952, 1950, 1948, 1945, 1943, 1940, 1938, 1933, 1927, 1921, 1907, 1903
662 FLORENCE ST	2014, 2010, 2006, 1995, 1992, 1991, 1989, 1985, 1984, 1980, 1976, 1975, 1971, 1970, 1966, 1965, 1962, 1961, 1960, 1956, 1955, 1952, 1950, 1948, 1945, 1943, 1940, 1938, 1933, 1927, 1921, 1907, 1903
662 FLORENCE TER	2014, 2010, 2006, 2000, 1995, 1992, 1991, 1985, 1984, 1980, 1976, 1975, 1971, 1970, 1966, 1965, 1962, 1961, 1960, 1956, 1955, 1952, 1950, 1948, 1945, 1943, 1940, 1938, 1933, 1927, 1921, 1907, 1903
664 FLORENCE ST	2014, 2010, 1995, 1992, 1991, 1989, 1985, 1984, 1980, 1976, 1975, 1971, 1970, 1966, 1965, 1962, 1961, 1960, 1956, 1955, 1952, 1950, 1948, 1945, 1943, 1940, 1938, 1933, 1927, 1921, 1907, 1903
665 SATURN BLVD	2014, 2010, 2006, 1995, 1991, 1985, 1984, 1980, 1976, 1975, 1971, 1970, 1966, 1965, 1962, 1961, 1960, 1956, 1955, 1952, 1950, 1948, 1945, 1943, 1940, 1938, 1933, 1927, 1921, 1907, 1903
665 Saturn Blvd	2006, 2000, 1995, 1992, 1991, 1989, 1985, 1984, 1980, 1976, 1975, 1971, 1970, 1966, 1965, 1962, 1961, 1960, 1956, 1955, 1952, 1950, 1948, 1945, 1943, 1940, 1938, 1933, 1927, 1921, 1907, 1903
666 FLORENCE ST	2014, 2010, 1995, 1992, 1991, 1989, 1985, 1984, 1980, 1976, 1975, 1971, 1970, 1966, 1965, 1962, 1961, 1960, 1956, 1955, 1952, 1950, 1948, 1945, 1943, 1940, 1938, 1933, 1927, 1921, 1907, 1903
666 FLORENCE TER	2014, 2010, 2006, 2000, 1995, 1991, 1985, 1984, 1980, 1976, 1975, 1971, 1970, 1966, 1965, 1962, 1961, 1960, 1956, 1955, 1952, 1950, 1948, 1945, 1943, 1940, 1938, 1933, 1927, 1921, 1907, 1903
668 FLORENCE ST	2014, 2010, 1995, 1992, 1991, 1989, 1985, 1984, 1980, 1976, 1975, 1971, 1970, 1966, 1965, 1962, 1961, 1960, 1956, 1955, 1952, 1950, 1948, 1945, 1943, 1940, 1938, 1933, 1927, 1921, 1907, 1903
675 SATURN BLVD	2014, 2010, 1995, 1985, 1984, 1980, 1976, 1975, 1971, 1970, 1966, 1965, 1962, 1961, 1960, 1956, 1955, 1952, 1950, 1948, 1945, 1943, 1940, 1938, 1933, 1927, 1921, 1907, 1903
675 Saturn Blvd	2006, 2000, 1995, 1992, 1991, 1989, 1985, 1984, 1980, 1976, 1975, 1971, 1970, 1966, 1965, 1962, 1961, 1960, 1956, 1955, 1952, 1950, 1948, 1945, 1943, 1940, 1938, 1933, 1927, 1921, 1907, 1903
685 ALICE ST	2014, 2010, 2006, 2000, 1995, 1991, 1989, 1985, 1984, 1980, 1976, 1975, 1971, 1970, 1966, 1965, 1962, 1961, 1960, 1956, 1955, 1952, 1950, 1948, 1945, 1943, 1940, 1938, 1933, 1927, 1921, 1907, 1903
685 SATURN BLVD	2014, 2010, 1995, 1992, 1991, 1989, 1985, 1984, 1980, 1976, 1975, 1971, 1970, 1966, 1965, 1962, 1961, 1960, 1956, 1955, 1952, 1950, 1948, 1945, 1943, 1940, 1938, 1933, 1927, 1921, 1907, 1903
685 Saturn Blvd	2006, 2000, 1995, 1992, 1991, 1989, 1985, 1984, 1980, 1976, 1975, 1971, 1970, 1966, 1965, 1962, 1961, 1960, 1956, 1955, 1952, 1950, 1948, 1945, 1943, 1940, 1938, 1933, 1927, 1921, 1907, 1903
695 Saturn Blvd	2006, 2000, 1995, 1992, 1991, 1989, 1985, 1984, 1980, 1976, 1975, 1971, 1970, 1966, 1965, 1962, 1961, 1960, 1956, 1955, 1952, 1950, 1948, 1945, 1943, 1940, 1938, 1933, 1927, 1921, 1907, 1903
695 SATURN BLVD	2014, 2010, 1995, 1991, 1985, 1984, 1980, 1976, 1975, 1971, 1970, 1966, 1965, 1962, 1961, 1960, 1956, 1955, 1952, 1950, 1948, 1945, 1943, 1940, 1938, 1933, 1927, 1921, 1907, 1903

FINDINGS

Address Researched	Address Not Identified in Research Source
700 13TH ST	2014, 2010, 1995, 1991, 1989, 1985, 1984, 1980, 1976, 1975, 1971, 1970, 1966, 1965, 1962, 1961, 1960, 1956, 1955, 1952, 1950, 1948, 1945, 1943, 1940, 1938, 1933, 1927, 1921, 1907, 1903
703 18 F	2014, 2010, 2006, 2000, 1995, 1992, 1991, 1989, 1985, 1984, 1980, 1976, 1975, 1971, 1970, 1966, 1965, 1962, 1961, 1960, 1955, 1952, 1950, 1948, 1945, 1943, 1940, 1938, 1933, 1927, 1921, 1907, 1903
705 13TH ST	2014, 2010, 2006, 1995, 1992, 1991, 1989, 1985, 1984, 1980, 1976, 1975, 1971, 1970, 1966, 1965, 1962, 1961, 1960, 1956, 1955, 1952, 1950, 1948, 1945, 1943, 1940, 1938, 1933, 1927, 1921, 1907, 1903
706 18 F	2014, 2010, 2006, 2000, 1995, 1992, 1991, 1989, 1985, 1984, 1980, 1976, 1975, 1971, 1970, 1966, 1965, 1962, 1961, 1960, 1955, 1952, 1950, 1948, 1945, 1943, 1940, 1938, 1933, 1927, 1921, 1907, 1903
707 19TH ST	2014, 2010, 2006, 2000, 1995, 1992, 1991, 1989, 1985, 1984, 1980, 1976, 1975, 1971, 1970, 1966, 1965, 1962, 1961, 1960, 1956, 1955, 1950, 1940, 1921, 1907, 1903
708 18 F	2014, 2010, 2006, 2000, 1995, 1992, 1991, 1989, 1985, 1984, 1980, 1976, 1975, 1971, 1970, 1966, 1965, 1962, 1961, 1960, 1955, 1952, 1950, 1948, 1945, 1943, 1940, 1938, 1933, 1927, 1921, 1907, 1903
709 19TH ST	2014, 2010, 2006, 2000, 1995, 1992, 1991, 1989, 1985, 1984, 1980, 1976, 1975, 1971, 1970, 1966, 1965, 1962, 1961, 1960, 1956, 1955, 1952, 1950, 1948, 1945, 1943, 1940, 1938, 1933, 1921, 1907, 1903
711 GEORGIA AVE	2014, 2010, 2006, 2000, 1995, 1992, 1991, 1989, 1985, 1984, 1980, 1976, 1975, 1971, 1970, 1966, 1965, 1962, 1961, 1960, 1956, 1955, 1952, 1950, 1948, 1945, 1943, 1940, 1938, 1933, 1921, 1907, 1903
711 GEORGIA ST	2014, 2010, 2006, 2000, 1995, 1992, 1991, 1989, 1985, 1984, 1980, 1976, 1975, 1971, 1970, 1966, 1965, 1962, 1961, 1960, 1956, 1955, 1952, 1950, 1948, 1945, 1943, 1940, 1927, 1921, 1907, 1903
712 18TH ST	2014, 2010, 2006, 2000, 1995, 1991, 1989, 1985, 1984, 1980, 1976, 1975, 1971, 1970, 1966, 1965, 1962, 1961, 1960, 1956, 1955, 1952, 1950, 1948, 1945, 1943, 1940, 1938, 1933, 1927, 1921, 1907, 1903
714 19TH ST	2014, 2010, 2006, 2000, 1995, 1992, 1991, 1989, 1985, 1984, 1980, 1976, 1975, 1971, 1970, 1966, 1965, 1962, 1956, 1955, 1952, 1950, 1948, 1945, 1943, 1940, 1938, 1933, 1927, 1921, 1907, 1903
715 19TH ST	2014, 2010, 2006, 2000, 1995, 1992, 1991, 1989, 1985, 1984, 1980, 1976, 1975, 1971, 1970, 1966, 1965, 1962, 1961, 1960, 1956, 1950, 1945, 1940, 1938, 1933, 1927, 1921, 1907, 1903
717 18TH ST	2014, 2010, 2006, 2000, 1995, 1992, 1991, 1989, 1985, 1984, 1980, 1976, 1975, 1971, 1970, 1966, 1965, 1962, 1961, 1960, 1956, 1955, 1950, 1940, 1938, 1933, 1927, 1921, 1907, 1903
719 18TH	2014, 2010, 2006, 2000, 1995, 1992, 1991, 1989, 1985, 1984, 1980, 1976, 1975, 1971, 1970, 1966, 1965, 1962, 1961, 1960, 1956, 1955, 1952, 1950, 1948, 1945, 1943, 1940, 1938, 1933, 1927, 1907, 1903
719 18TH ST	2014, 2010, 2006, 2000, 1995, 1992, 1991, 1989, 1985, 1984, 1980, 1976, 1975, 1971, 1970, 1966, 1965, 1962, 1961, 1960, 1956, 1950, 1940, 1921, 1907, 1903
719 19TH ST	2014, 2010, 2006, 2000, 1995, 1992, 1991, 1989, 1985, 1984, 1980, 1976, 1975, 1971, 1970, 1966, 1965, 1962, 1961, 1960, 1956, 1950, 1945, 1940, 1938, 1933, 1927, 1921, 1907, 1903
720 13TH ST	2014, 2010, 1995, 1991, 1989, 1985, 1984, 1980, 1976, 1975, 1971, 1970, 1966, 1965, 1962, 1961, 1960, 1956, 1955, 1952, 1950, 1948, 1945, 1943, 1940, 1938, 1933, 1927, 1921, 1907, 1903

FINDINGS

Address Researched	Address Not Identified in Research Source
720 19TH ST	2014, 2010, 2006, 2000, 1995, 1992, 1991, 1989, 1985, 1984, 1980, 1976, 1975, 1971, 1970, 1966, 1965, 1962, 1961, 1960, 1956, 1955, 1952, 1950, 1948, 1945, 1943, 1940, 1938, 1933, 1927, 1921, 1903
721 18TH	2014, 2010, 2006, 2000, 1995, 1992, 1991, 1989, 1985, 1984, 1980, 1976, 1975, 1971, 1970, 1966, 1965, 1962, 1961, 1960, 1956, 1955, 1952, 1950, 1948, 1945, 1943, 1940, 1938, 1933, 1927, 1907, 1903
721 18TH ST	2014, 2010, 2006, 2000, 1995, 1992, 1991, 1989, 1985, 1984, 1980, 1976, 1975, 1971, 1970, 1966, 1965, 1962, 1961, 1960, 1956, 1950, 1940, 1921, 1903
721 19TH ST	2014, 2010, 2006, 2000, 1995, 1992, 1991, 1989, 1985, 1984, 1980, 1976, 1975, 1971, 1970, 1966, 1965, 1962, 1961, 1960, 1956, 1955, 1952, 1950, 1948, 1945, 1943, 1940, 1927, 1921, 1907, 1903
722 FLORENCE ST	2014, 2010, 1995, 1992, 1991, 1989, 1985, 1984, 1980, 1976, 1975, 1971, 1970, 1966, 1965, 1962, 1961, 1960, 1956, 1955, 1952, 1950, 1948, 1945, 1943, 1940, 1938, 1933, 1927, 1921, 1907, 1903
722 FLORENCE TER	2014, 2010, 2006, 2000, 1995, 1991, 1989, 1985, 1984, 1980, 1976, 1975, 1971, 1970, 1966, 1965, 1962, 1961, 1960, 1956, 1955, 1952, 1950, 1948, 1945, 1943, 1940, 1938, 1933, 1927, 1921, 1907, 1903
723 18TH ST	2014, 2010, 2006, 2000, 1995, 1992, 1991, 1989, 1985, 1984, 1980, 1976, 1975, 1971, 1970, 1966, 1965, 1962, 1961, 1960, 1956, 1955, 1952, 1950, 1948, 1945, 1943, 1940, 1921, 1907, 1903
724 FLORENCE ST	2014, 2010, 2000, 1995, 1992, 1991, 1989, 1985, 1984, 1980, 1976, 1975, 1971, 1970, 1966, 1965, 1962, 1961, 1960, 1956, 1955, 1952, 1950, 1948, 1945, 1943, 1940, 1938, 1933, 1927, 1921, 1907, 1903
724 FLORENCE TER	2014, 2010, 2006, 2000, 1995, 1991, 1985, 1984, 1980, 1976, 1975, 1971, 1970, 1966, 1965, 1962, 1961, 1960, 1956, 1955, 1952, 1950, 1948, 1945, 1943, 1940, 1938, 1933, 1927, 1921, 1907, 1903
725 18TH WW	2014, 2010, 2006, 2000, 1995, 1992, 1991, 1989, 1985, 1984, 1980, 1976, 1975, 1971, 1970, 1966, 1965, 1962, 1961, 1960, 1955, 1952, 1950, 1948, 1945, 1943, 1940, 1938, 1933, 1927, 1921, 1907, 1903
725 18TH ST	2014, 2010, 1995, 1991, 1989, 1985, 1984, 1980, 1976, 1975, 1971, 1970, 1966, 1965, 1962, 1960, 1956, 1955, 1952, 1950, 1948, 1945, 1943, 1940, 1938, 1933, 1927, 1921, 1903
726 FLORENCE ST	2014, 2010, 1995, 1992, 1991, 1989, 1985, 1984, 1980, 1976, 1975, 1971, 1970, 1966, 1965, 1962, 1961, 1960, 1956, 1955, 1952, 1950, 1948, 1945, 1943, 1940, 1938, 1933, 1927, 1921, 1907, 1903
726 FLORENCE TER	2014, 2010, 2006, 2000, 1995, 1992, 1991, 1985, 1984, 1980, 1976, 1975, 1971, 1970, 1966, 1965, 1962, 1961, 1960, 1956, 1955, 1952, 1950, 1948, 1945, 1943, 1940, 1938, 1933, 1927, 1921, 1907, 1903
727 18TH ST	2014, 2010, 1995, 1991, 1989, 1985, 1984, 1980, 1976, 1975, 1971, 1970, 1966, 1965, 1962, 1956, 1955, 1952, 1950, 1948, 1945, 1943, 1940, 1938, 1933, 1927, 1921
727 19TH	2014, 2010, 2006, 2000, 1995, 1992, 1991, 1989, 1985, 1984, 1980, 1976, 1975, 1971, 1970, 1966, 1965, 1962, 1961, 1960, 1956, 1955, 1952, 1950, 1948, 1945, 1943, 1940, 1938, 1933, 1927, 1907, 1903
727 19TH ST	2014, 2010, 2006, 2000, 1995, 1992, 1991, 1989, 1985, 1984, 1980, 1976, 1975, 1971, 1970, 1966, 1965, 1962, 1961, 1960, 1956, 1950, 1945, 1940, 1921, 1907, 1903
727 GEORGIA ST	2014, 2010, 2006, 2000, 1995, 1992, 1991, 1989, 1985, 1984, 1980, 1976, 1975, 1971, 1970, 1966, 1965, 1962, 1961, 1960, 1956, 1952, 1950, 1948, 1945, 1943, 1940, 1938, 1933, 1927, 1921, 1907, 1903

FINDINGS

Address Researched	Address Not Identified in Research Source
728 FLORENCE ST	2014, 2010, 2006, 1995, 1992, 1991, 1989, 1985, 1984, 1980, 1976, 1975, 1971, 1970, 1966, 1965, 1962, 1961, 1960, 1956, 1955, 1952, 1950, 1948, 1945, 1943, 1940, 1938, 1933, 1927, 1921, 1907, 1903
728 FLORENCE TER	2014, 2010, 2006, 2000, 1995, 1991, 1985, 1984, 1980, 1976, 1975, 1971, 1970, 1966, 1965, 1962, 1961, 1960, 1956, 1955, 1952, 1950, 1948, 1945, 1943, 1940, 1938, 1933, 1927, 1921, 1907, 1903
729 19TH	2014, 2010, 2006, 2000, 1995, 1992, 1991, 1989, 1985, 1984, 1980, 1976, 1975, 1971, 1970, 1966, 1965, 1962, 1961, 1960, 1956, 1955, 1952, 1950, 1948, 1945, 1943, 1940, 1938, 1933, 1927, 1907, 1903
729 19TH ST	2014, 2010, 2006, 2000, 1995, 1992, 1991, 1989, 1985, 1984, 1980, 1976, 1975, 1971, 1970, 1966, 1965, 1962, 1961, 1960, 1956, 1955, 1950, 1945, 1940, 1921, 1907, 1903
730 19TH ST	2014, 2010, 2006, 2000, 1995, 1992, 1991, 1989, 1985, 1984, 1980, 1976, 1975, 1971, 1970, 1966, 1965, 1962, 1961, 1960, 1956, 1955, 1952, 1950, 1948, 1945, 1943, 1940, 1938, 1933, 1927, 1921
730 FLORENCE ST	2014, 2010, 1995, 1992, 1991, 1989, 1985, 1984, 1980, 1976, 1975, 1971, 1970, 1966, 1965, 1962, 1961, 1960, 1956, 1955, 1952, 1950, 1948, 1945, 1943, 1940, 1938, 1933, 1927, 1921, 1907, 1903
730 GEORGIA ST	2014, 2010, 2006, 2000, 1995, 1992, 1991, 1989, 1985, 1984, 1980, 1976, 1975, 1971, 1970, 1966, 1965, 1962, 1961, 1956, 1955, 1952, 1950, 1948, 1945, 1943, 1940, 1938, 1933, 1927, 1921, 1907, 1903
731 18TH	2014, 2010, 2006, 2000, 1995, 1992, 1991, 1989, 1985, 1984, 1980, 1976, 1975, 1971, 1970, 1966, 1965, 1962, 1961, 1960, 1956, 1955, 1952, 1950, 1948, 1945, 1943, 1940, 1938, 1933, 1927, 1907, 1903
731 18TH ST	2014, 2010, 2006, 2000, 1995, 1992, 1991, 1989, 1985, 1984, 1980, 1976, 1975, 1971, 1970, 1966, 1965, 1962, 1961, 1960, 1956, 1950, 1945, 1940, 1921, 1907, 1903
731 19TH	2014, 2010, 2006, 2000, 1995, 1992, 1991, 1989, 1985, 1984, 1980, 1976, 1975, 1971, 1970, 1966, 1965, 1962, 1961, 1960, 1956, 1955, 1952, 1950, 1948, 1945, 1943, 1940, 1938, 1933, 1927, 1907, 1903
731 19TH ST	2014, 2010, 2006, 2000, 1995, 1992, 1991, 1989, 1985, 1984, 1980, 1976, 1975, 1971, 1970, 1966, 1965, 1962, 1961, 1960, 1956, 1955, 1952, 1950, 1948, 1945, 1940, 1921, 1907, 1903
732 GEORGIA ST	2014, 2010, 1995, 1991, 1989, 1985, 1984, 1980, 1976, 1975, 1971, 1970, 1966, 1965, 1962, 1961, 1960, 1956, 1955, 1952, 1950, 1948, 1945, 1943, 1940, 1938, 1933, 1927, 1921, 1907, 1903
734 18TH ST	2014, 2010, 2006, 2000, 1995, 1992, 1991, 1989, 1985, 1984, 1980, 1976, 1975, 1971, 1970, 1966, 1965, 1962, 1961, 1960, 1956, 1955, 1950, 1945, 1940, 1921, 1907, 1903
734 19TH	2014, 2010, 2006, 2000, 1995, 1992, 1991, 1989, 1985, 1984, 1980, 1976, 1975, 1971, 1970, 1966, 1965, 1962, 1961, 1960, 1956, 1955, 1952, 1950, 1948, 1945, 1943, 1940, 1938, 1933, 1927, 1907, 1903
734 19TH ST	2014, 2010, 2006, 2000, 1995, 1992, 1991, 1989, 1985, 1984, 1980, 1976, 1975, 1971, 1970, 1966, 1965, 1962, 1961, 1960, 1956, 1955, 1950, 1940, 1921, 1907, 1903
735 19TH	2014, 2010, 2006, 2000, 1995, 1992, 1991, 1989, 1985, 1984, 1980, 1976, 1975, 1971, 1970, 1966, 1965, 1962, 1961, 1960, 1956, 1955, 1952, 1950, 1948, 1945, 1943, 1940, 1938, 1933, 1927, 1907, 1903
735 19TH ST	2014, 2010, 2006, 2000, 1995, 1992, 1991, 1989, 1985, 1984, 1980, 1976, 1975, 1971, 1970, 1966, 1965, 1962, 1961, 1960, 1956, 1955, 1952, 1950, 1948, 1940, 1921, 1903

FINDINGS

Address Researched	Address Not Identified in Research Source
736 18 F	2014, 2010, 2006, 2000, 1995, 1992, 1991, 1989, 1985, 1984, 1980, 1976, 1975, 1971, 1970, 1966, 1965, 1962, 1961, 1960, 1955, 1952, 1950, 1948, 1945, 1943, 1940, 1938, 1933, 1927, 1921, 1907, 1903
736 18TH ST	2014, 2010, 1995, 1992, 1991, 1989, 1985, 1984, 1980, 1976, 1975, 1971, 1970, 1966, 1965, 1962, 1956, 1955, 1950, 1940, 1921, 1907, 1903
736 GEORGIA ST	2014, 2010, 2006, 2000, 1995, 1992, 1991, 1989, 1985, 1984, 1980, 1976, 1975, 1971, 1970, 1966, 1965, 1962, 1961, 1956, 1955, 1952, 1950, 1948, 1945, 1943, 1940, 1938, 1933, 1927, 1921, 1907, 1903
737 13TH ST	2014, 2010, 1995, 1991, 1989, 1985, 1984, 1980, 1976, 1975, 1971, 1970, 1966, 1965, 1962, 1961, 1960, 1956, 1955, 1952, 1950, 1948, 1945, 1943, 1940, 1938, 1933, 1927, 1921, 1907, 1903
737 18TH	2014, 2010, 2006, 2000, 1995, 1992, 1991, 1989, 1985, 1984, 1980, 1976, 1975, 1971, 1970, 1966, 1965, 1962, 1961, 1960, 1956, 1955, 1952, 1950, 1948, 1945, 1943, 1940, 1938, 1933, 1927, 1907, 1903
737 18TH ST	2014, 2010, 2006, 2000, 1995, 1992, 1991, 1989, 1985, 1984, 1980, 1976, 1975, 1971, 1970, 1966, 1965, 1962, 1961, 1960, 1956, 1950, 1940, 1921
738 18TH	2014, 2010, 2006, 2000, 1995, 1992, 1991, 1989, 1985, 1984, 1980, 1976, 1975, 1971, 1970, 1966, 1965, 1962, 1961, 1960, 1956, 1955, 1952, 1950, 1948, 1945, 1943, 1940, 1938, 1933, 1927, 1907, 1903
738 18TH ST	2014, 2010, 1995, 1992, 1991, 1989, 1985, 1984, 1980, 1976, 1975, 1971, 1970, 1966, 1965, 1962, 1960, 1956, 1950, 1945, 1943, 1940, 1938, 1933, 1927, 1921, 1907, 1903
738 GEORGIA ST	2014, 2010, 2006, 1995, 1992, 1991, 1989, 1985, 1984, 1980, 1976, 1975, 1971, 1970, 1966, 1965, 1962, 1961, 1960, 1956, 1955, 1952, 1950, 1948, 1945, 1943, 1940, 1938, 1933, 1927, 1921, 1907, 1903
739 19TH ST	2014, 2010, 2006, 2000, 1995, 1992, 1991, 1989, 1985, 1984, 1980, 1976, 1975, 1971, 1970, 1966, 1965, 1962, 1961, 1960, 1956, 1955, 1952, 1950, 1948, 1945, 1943, 1940, 1938, 1933, 1927, 1921
739 THERMAL AVE	2014, 2010, 1995, 1992, 1991, 1989, 1985, 1984, 1980, 1976, 1975, 1971, 1970, 1966, 1965, 1962, 1961, 1960, 1956, 1955, 1952, 1950, 1948, 1945, 1943, 1940, 1938, 1933, 1927, 1921, 1907, 1903
740 18 F	2014, 2010, 2006, 2000, 1995, 1992, 1991, 1989, 1985, 1984, 1980, 1976, 1975, 1971, 1970, 1966, 1965, 1962, 1961, 1960, 1955, 1952, 1950, 1948, 1945, 1943, 1940, 1938, 1933, 1927, 1921, 1907, 1903
740 19TH ST	2014, 2010, 2006, 2000, 1995, 1992, 1991, 1989, 1985, 1984, 1980, 1976, 1975, 1971, 1970, 1966, 1965, 1962, 1961, 1960, 1956, 1955, 1950, 1945, 1940, 1921
740 GEORGIA ST	2014, 2010, 1995, 1991, 1985, 1984, 1980, 1976, 1975, 1971, 1970, 1966, 1965, 1962, 1961, 1960, 1956, 1955, 1952, 1950, 1948, 1945, 1943, 1940, 1938, 1933, 1927, 1921, 1907, 1903
741 16TH ST	2014, 2010, 2006, 1995, 1992, 1991, 1989, 1985, 1984, 1980, 1976, 1975, 1971, 1970, 1966, 1965, 1962, 1961, 1960, 1956, 1955, 1952, 1950, 1948, 1945, 1943, 1940, 1938, 1933, 1927, 1921, 1907, 1903
741 19TH ST	2014, 2010, 2006, 2000, 1995, 1992, 1991, 1989, 1985, 1984, 1980, 1976, 1975, 1971, 1970, 1966, 1965, 1962, 1961, 1960, 1956, 1950, 1945, 1943, 1940, 1938, 1933, 1927, 1921, 1907, 1903
742 19TH	2014, 2010, 2006, 2000, 1995, 1992, 1991, 1989, 1985, 1984, 1980, 1976, 1975, 1971, 1970, 1966, 1965, 1962, 1961, 1960, 1956, 1955, 1952, 1950, 1948, 1945, 1943, 1940, 1938, 1933, 1927, 1907, 1903
742 19TH ST	2014, 2010, 2006, 2000, 1995, 1992, 1991, 1989, 1985, 1984, 1980, 1976, 1975, 1971, 1970, 1966, 1965, 1962, 1961, 1960, 1956, 1950, 1945, 1940, 1921, 1907, 1903

FINDINGS

Address Researched	Address Not Identified in Research Source
743 16TH ST	2014, 2010, 1995, 1992, 1991, 1989, 1985, 1984, 1980, 1976, 1975, 1971, 1970, 1966, 1965, 1962, 1961, 1960, 1956, 1955, 1952, 1950, 1948, 1945, 1943, 1940, 1938, 1933, 1927, 1921, 1907, 1903
744 16TH ST	2014, 2010, 2006, 1995, 1992, 1991, 1989, 1985, 1984, 1980, 1976, 1975, 1971, 1970, 1966, 1965, 1962, 1961, 1960, 1956, 1955, 1952, 1950, 1948, 1945, 1943, 1940, 1938, 1933, 1927, 1921, 1907, 1903
744 18TH	2014, 2010, 2006, 2000, 1995, 1992, 1991, 1989, 1985, 1984, 1980, 1976, 1975, 1971, 1970, 1966, 1965, 1962, 1961, 1960, 1956, 1955, 1952, 1950, 1948, 1945, 1943, 1940, 1938, 1933, 1927, 1907, 1903
744 18TH ST	2014, 2010, 2006, 2000, 1995, 1992, 1991, 1989, 1985, 1984, 1980, 1976, 1975, 1971, 1970, 1966, 1965, 1962, 1961, 1960, 1956, 1950, 1940, 1921, 1907, 1903
744 GEORGIA ST	2014, 2010, 2006, 1995, 1992, 1991, 1989, 1985, 1984, 1980, 1976, 1975, 1971, 1970, 1966, 1965, 1962, 1961, 1960, 1956, 1952, 1950, 1948, 1945, 1943, 1940, 1938, 1933, 1927, 1921, 1907, 1903
745 13TH ST	2014, 2010, 1995, 1991, 1989, 1985, 1984, 1980, 1976, 1975, 1971, 1970, 1966, 1965, 1962, 1961, 1956, 1955, 1952, 1950, 1948, 1945, 1943, 1940, 1938, 1933, 1927, 1921, 1907, 1903
745 18TH ST	2014, 2010, 2006, 1995, 1992, 1991, 1989, 1985, 1984, 1980, 1976, 1975, 1971, 1970, 1966, 1965, 1962, 1961, 1960, 1956, 1955, 1952, 1950, 1948, 1945, 1943, 1940, 1938, 1933, 1927, 1921, 1907, 1903
745 19TH ST	2014, 2010, 2006, 2000, 1995, 1992, 1991, 1989, 1985, 1984, 1980, 1976, 1975, 1971, 1970, 1966, 1965, 1962, 1961, 1960, 1956, 1950, 1945, 1943, 1940, 1938, 1933, 1927, 1921, 1907, 1903
747 GEORGIA ST	2014, 2010, 1995, 1992, 1991, 1989, 1985, 1984, 1980, 1976, 1975, 1971, 1970, 1966, 1965, 1962, 1961, 1960, 1956, 1955, 1952, 1950, 1948, 1945, 1943, 1940, 1938, 1933, 1927, 1921, 1907, 1903
747 SATURN BLVD	2014, 2010, 2006, 1995, 1992, 1991, 1989, 1985, 1984, 1980, 1976, 1975, 1971, 1970, 1966, 1965, 1962, 1961, 1960, 1956, 1955, 1952, 1950, 1948, 1945, 1943, 1940, 1938, 1933, 1927, 1921, 1907, 1903
749 GEORGIA ST	2014, 2010, 2006, 1995, 1991, 1989, 1985, 1984, 1980, 1976, 1975, 1971, 1970, 1966, 1965, 1962, 1961, 1960, 1956, 1955, 1952, 1950, 1948, 1945, 1943, 1940, 1938, 1933, 1927, 1921, 1907, 1903
750 13TH ST	2014, 2010, 1995, 1991, 1989, 1985, 1984, 1980, 1976, 1975, 1971, 1970, 1966, 1965, 1962, 1961, 1960, 1956, 1955, 1952, 1950, 1948, 1945, 1943, 1940, 1938, 1933, 1927, 1921, 1907, 1903
750 16TH ST	2014, 2010, 1995, 1992, 1991, 1989, 1985, 1984, 1980, 1976, 1975, 1971, 1970, 1966, 1965, 1962, 1961, 1960, 1956, 1955, 1952, 1950, 1948, 1945, 1943, 1940, 1938, 1933, 1927, 1921, 1907, 1903
750 19TH ST	2014, 2010, 2006, 2000, 1995, 1992, 1991, 1989, 1985, 1984, 1980, 1976, 1975, 1971, 1970, 1966, 1965, 1962, 1961, 1960, 1956, 1950, 1948, 1945, 1943, 1940, 1921, 1907, 1903
751 GEORGIA ST	2014, 2010, 2006, 2000, 1995, 1992, 1991, 1989, 1985, 1984, 1980, 1976, 1975, 1971, 1970, 1966, 1965, 1962, 1961, 1956, 1952, 1950, 1948, 1945, 1943, 1940, 1938, 1933, 1927, 1921, 1907, 1903
752 18TH ST	2014, 2010, 2006, 2000, 1995, 1992, 1991, 1989, 1985, 1984, 1980, 1976, 1975, 1971, 1970, 1966, 1965, 1962, 1961, 1960, 1956, 1950, 1945, 1940, 1933, 1927, 1921, 1907, 1903
752 19TH	2014, 2010, 2006, 2000, 1995, 1992, 1991, 1989, 1985, 1984, 1980, 1976, 1975, 1971, 1970, 1966, 1965, 1962, 1961, 1960, 1956, 1955, 1952, 1950, 1948, 1945, 1943, 1940, 1938, 1933, 1927, 1907, 1903

FINDINGS

Address Researched	Address Not Identified in Research Source
752 19TH ST	2014, 2010, 2006, 2000, 1995, 1992, 1991, 1989, 1985, 1984, 1980, 1976, 1975, 1971, 1970, 1966, 1965, 1962, 1961, 1960, 1956, 1950, 1945, 1940, 1921, 1907, 1903
753 13TH ST	2014, 2010, 2000, 1995, 1992, 1991, 1989, 1985, 1984, 1980, 1976, 1975, 1971, 1970, 1966, 1965, 1962, 1961, 1956, 1955, 1952, 1950, 1948, 1945, 1943, 1940, 1938, 1933, 1927, 1921, 1907, 1903
753 18TH	2014, 2010, 2006, 2000, 1995, 1992, 1991, 1989, 1985, 1984, 1980, 1976, 1975, 1971, 1970, 1966, 1965, 1962, 1961, 1960, 1956, 1955, 1952, 1950, 1948, 1945, 1943, 1940, 1938, 1933, 1927, 1907, 1903
753 18TH ST	2014, 2010, 2006, 2000, 1995, 1992, 1991, 1989, 1985, 1984, 1980, 1976, 1975, 1971, 1970, 1966, 1965, 1962, 1961, 1960, 1956, 1950, 1940, 1921
753 19TH	2014, 2010, 2006, 2000, 1995, 1992, 1991, 1989, 1985, 1984, 1980, 1976, 1975, 1971, 1970, 1966, 1965, 1962, 1961, 1960, 1956, 1955, 1952, 1950, 1948, 1945, 1943, 1940, 1938, 1933, 1927, 1907, 1903
753 19TH ST	2014, 2010, 2006, 2000, 1995, 1992, 1991, 1989, 1985, 1984, 1980, 1976, 1975, 1971, 1970, 1966, 1965, 1962, 1961, 1960, 1956, 1950, 1940, 1921, 1907, 1903
753 GEORGIA ST	2014, 2010, 2000, 1995, 1992, 1991, 1989, 1985, 1984, 1980, 1976, 1975, 1971, 1970, 1966, 1965, 1962, 1961, 1960, 1956, 1955, 1952, 1950, 1948, 1945, 1943, 1940, 1938, 1933, 1927, 1921, 1907, 1903
754 18 F	2014, 2010, 2006, 2000, 1995, 1992, 1991, 1989, 1985, 1984, 1980, 1976, 1975, 1971, 1970, 1966, 1965, 1962, 1961, 1960, 1955, 1952, 1950, 1948, 1945, 1943, 1940, 1938, 1933, 1927, 1921, 1907, 1903
754 GEORGIA ST	2014, 2010, 2006, 2000, 1995, 1991, 1985, 1984, 1980, 1976, 1975, 1971, 1970, 1966, 1965, 1962, 1961, 1960, 1956, 1955, 1952, 1950, 1948, 1945, 1943, 1940, 1938, 1933, 1927, 1921, 1907, 1903
755 18TH ST	2014, 2010, 2006, 2000, 1995, 1992, 1991, 1989, 1985, 1984, 1980, 1976, 1975, 1971, 1970, 1966, 1965, 1962, 1961, 1960, 1956, 1950, 1945, 1940, 1921, 1907, 1903
755 GEORGIA ST	2014, 2010, 2006, 2000, 1995, 1992, 1991, 1985, 1984, 1980, 1976, 1975, 1971, 1970, 1966, 1965, 1962, 1961, 1960, 1956, 1955, 1952, 1950, 1948, 1945, 1943, 1940, 1938, 1933, 1927, 1921, 1907, 1903
755 THERMAL AVE	2014, 2010, 1995, 1991, 1985, 1984, 1980, 1976, 1975, 1971, 1970, 1966, 1965, 1962, 1961, 1960, 1956, 1955, 1952, 1950, 1948, 1945, 1943, 1940, 1938, 1933, 1927, 1921, 1907, 1903
756 19TH	2014, 2010, 2006, 2000, 1995, 1992, 1991, 1989, 1985, 1984, 1980, 1976, 1975, 1971, 1970, 1966, 1965, 1962, 1961, 1960, 1956, 1955, 1952, 1950, 1948, 1945, 1943, 1940, 1938, 1933, 1927, 1907, 1903
756 19TH ST	2014, 2010, 2006, 2000, 1995, 1992, 1991, 1989, 1985, 1984, 1980, 1976, 1975, 1971, 1970, 1966, 1965, 1962, 1961, 1960, 1956, 1950, 1945, 1943, 1940, 1921, 1907, 1903
757 GEORGIA ST	2014, 2010, 2006, 2000, 1995, 1992, 1991, 1985, 1984, 1980, 1976, 1975, 1971, 1970, 1966, 1965, 1962, 1961, 1960, 1956, 1955, 1952, 1950, 1948, 1945, 1943, 1940, 1938, 1933, 1927, 1921, 1907, 1903
757 THERMAL AVE	2014, 2010, 1995, 1992, 1991, 1989, 1985, 1984, 1980, 1976, 1975, 1971, 1970, 1966, 1965, 1962, 1961, 1960, 1956, 1955, 1952, 1950, 1948, 1945, 1943, 1940, 1938, 1933, 1927, 1921, 1907, 1903
760 13TH ST	2014, 2010, 1995, 1991, 1989, 1985, 1984, 1980, 1976, 1975, 1971, 1970, 1966, 1965, 1962, 1961, 1960, 1956, 1955, 1952, 1950, 1948, 1945, 1943, 1940, 1938, 1933, 1927, 1921, 1907, 1903
760 19TH ST	2014, 2010, 2006, 2000, 1995, 1992, 1991, 1989, 1985, 1984, 1980, 1976, 1975, 1971, 1970, 1966, 1965, 1962, 1960, 1956, 1955, 1952, 1950, 1948, 1945, 1943, 1940, 1938, 1933, 1927, 1921, 1907, 1903

FINDINGS

Address Researched	Address Not Identified in Research Source
760 SATURN BLVD	2014, 2010, 2000, 1995, 1992, 1991, 1989, 1985, 1984, 1980, 1976, 1975, 1971, 1970, 1966, 1965, 1962, 1961, 1960, 1956, 1955, 1952, 1950, 1948, 1945, 1943, 1940, 1938, 1933, 1927, 1921, 1907, 1903
761 13TH ST	2014, 2010, 1995, 1992, 1991, 1989, 1985, 1984, 1980, 1976, 1975, 1971, 1970, 1966, 1965, 1962, 1961, 1956, 1955, 1952, 1950, 1948, 1945, 1943, 1940, 1938, 1933, 1927, 1921, 1907, 1903
761 16TH ST	2014, 2010, 1995, 1992, 1991, 1989, 1985, 1984, 1980, 1976, 1975, 1971, 1970, 1966, 1965, 1962, 1961, 1960, 1956, 1955, 1952, 1950, 1948, 1945, 1943, 1940, 1938, 1933, 1927, 1921, 1907, 1903
762 13TH ST	2014, 2010, 1995, 1991, 1989, 1985, 1984, 1980, 1976, 1975, 1971, 1970, 1966, 1965, 1962, 1961, 1960, 1956, 1955, 1952, 1950, 1948, 1945, 1943, 1940, 1938, 1933, 1927, 1921, 1907, 1903
762 16TH ST	2014, 2010, 1995, 1992, 1991, 1989, 1985, 1984, 1980, 1976, 1975, 1971, 1970, 1966, 1965, 1962, 1961, 1960, 1956, 1955, 1952, 1950, 1948, 1945, 1943, 1940, 1938, 1933, 1927, 1921, 1907, 1903
762 GEORGIA ST	2014, 2010, 2006, 2000, 1995, 1992, 1991, 1989, 1985, 1984, 1980, 1976, 1975, 1971, 1970, 1966, 1965, 1962, 1961, 1960, 1956, 1952, 1950, 1948, 1945, 1943, 1940, 1938, 1933, 1927, 1921, 1907, 1903
762 THERMAL AVE	2014, 2010, 1995, 1992, 1991, 1985, 1984, 1980, 1976, 1975, 1971, 1970, 1966, 1965, 1962, 1961, 1960, 1956, 1955, 1952, 1950, 1948, 1945, 1943, 1940, 1938, 1933, 1927, 1921, 1907, 1903
763 13TH ST	2014, 2010, 2000, 1995, 1992, 1991, 1989, 1985, 1984, 1980, 1976, 1975, 1971, 1970, 1966, 1965, 1962, 1961, 1960, 1956, 1955, 1952, 1950, 1948, 1945, 1943, 1940, 1938, 1933, 1927, 1921, 1907, 1903
764 13TH ST	2014, 2010, 2000, 1995, 1991, 1989, 1985, 1984, 1980, 1976, 1975, 1971, 1970, 1966, 1965, 1962, 1961, 1960, 1956, 1955, 1952, 1950, 1948, 1945, 1943, 1940, 1938, 1933, 1927, 1921, 1907, 1903
764 THERMAL AVE	2014, 2010, 2000, 1995, 1992, 1991, 1989, 1985, 1984, 1980, 1976, 1975, 1971, 1970, 1966, 1965, 1962, 1961, 1960, 1956, 1955, 1952, 1950, 1948, 1945, 1943, 1940, 1938, 1933, 1927, 1921, 1907, 1903
765 18TH ST	2014, 2010, 1995, 1991, 1989, 1985, 1984, 1980, 1976, 1975, 1971, 1970, 1966, 1965, 1962, 1961, 1960, 1956, 1955, 1952, 1950, 1948, 1945, 1943, 1940, 1938, 1933, 1927, 1921, 1907, 1903
766 13TH ST	2014, 2010, 2000, 1995, 1991, 1989, 1985, 1984, 1980, 1976, 1975, 1971, 1970, 1966, 1965, 1962, 1961, 1960, 1956, 1955, 1952, 1950, 1948, 1945, 1943, 1940, 1938, 1933, 1927, 1921, 1907, 1903
767 19TH ST	2014, 2010, 2006, 2000, 1995, 1992, 1991, 1989, 1985, 1984, 1980, 1976, 1975, 1971, 1970, 1966, 1965, 1962, 1961, 1960, 1956, 1950, 1945, 1940, 1921, 1907, 1903
768 19TH ST	2014, 2010, 2006, 2000, 1995, 1992, 1991, 1989, 1985, 1984, 1980, 1976, 1975, 1971, 1970, 1966, 1965, 1962, 1956, 1955, 1952, 1950, 1948, 1945, 1943, 1940, 1938, 1933, 1927, 1921, 1907, 1903
768 SATURN BLVD	2014, 2010, 1995, 1992, 1991, 1985, 1984, 1980, 1976, 1975, 1971, 1970, 1966, 1965, 1962, 1961, 1960, 1956, 1955, 1952, 1950, 1948, 1945, 1943, 1940, 1938, 1933, 1927, 1921, 1907, 1903
769 13TH ST	2014, 2010, 2000, 1995, 1991, 1989, 1985, 1984, 1980, 1976, 1975, 1971, 1970, 1966, 1965, 1962, 1961, 1956, 1955, 1952, 1950, 1948, 1945, 1943, 1940, 1938, 1933, 1927, 1921, 1907, 1903
769 18TH ST	2014, 2010, 1995, 1992, 1991, 1989, 1985, 1984, 1980, 1976, 1975, 1971, 1970, 1966, 1965, 1962, 1961, 1960, 1956, 1955, 1952, 1950, 1948, 1945, 1943, 1940, 1938, 1933, 1927, 1921, 1907, 1903

FINDINGS

Address Researched	Address Not Identified in Research Source
770 13TH ST	2014, 2010, 1995, 1992, 1991, 1989, 1985, 1984, 1980, 1976, 1975, 1971, 1970, 1966, 1965, 1962, 1961, 1960, 1956, 1955, 1952, 1950, 1948, 1945, 1943, 1940, 1938, 1933, 1927, 1921, 1907, 1903
771 13TH ST	2014, 2010, 1995, 1992, 1991, 1989, 1985, 1984, 1980, 1976, 1975, 1971, 1970, 1966, 1965, 1962, 1961, 1960, 1956, 1955, 1952, 1950, 1948, 1945, 1943, 1940, 1938, 1933, 1927, 1921, 1907, 1903
772 13TH ST	2014, 2010, 1995, 1991, 1989, 1985, 1984, 1980, 1976, 1975, 1971, 1970, 1966, 1965, 1962, 1961, 1960, 1956, 1955, 1952, 1950, 1948, 1945, 1943, 1940, 1938, 1933, 1927, 1921, 1907, 1903
772 GEORGIA ST	2014, 2010, 2006, 1995, 1992, 1991, 1989, 1985, 1984, 1980, 1976, 1975, 1971, 1970, 1966, 1965, 1962, 1961, 1960, 1956, 1955, 1952, 1950, 1948, 1945, 1943, 1940, 1938, 1933, 1927, 1921, 1907, 1903
774 16TH ST	2014, 2010, 1995, 1992, 1991, 1989, 1985, 1984, 1980, 1976, 1975, 1971, 1970, 1966, 1965, 1962, 1961, 1960, 1956, 1955, 1952, 1950, 1948, 1945, 1943, 1940, 1938, 1933, 1927, 1921, 1907, 1903
774 16th St	2006, 2000, 1995, 1992, 1991, 1989, 1985, 1984, 1980, 1976, 1975, 1971, 1970, 1966, 1965, 1962, 1961, 1960, 1956, 1955, 1952, 1950, 1948, 1945, 1943, 1940, 1938, 1933, 1927, 1921, 1907, 1903
775 13TH ST	2014, 2010, 1995, 1991, 1989, 1985, 1984, 1980, 1976, 1975, 1971, 1970, 1966, 1965, 1962, 1961, 1956, 1955, 1952, 1950, 1948, 1945, 1943, 1940, 1938, 1933, 1927, 1921, 1907, 1903
776 GEORGIA ST	2014, 2010, 2000, 1995, 1992, 1991, 1989, 1985, 1984, 1980, 1976, 1975, 1971, 1970, 1966, 1965, 1962, 1961, 1956, 1952, 1950, 1948, 1945, 1943, 1940, 1938, 1933, 1927, 1921, 1907, 1903
780 18 F	2014, 2010, 2006, 2000, 1995, 1992, 1991, 1989, 1985, 1984, 1980, 1976, 1975, 1971, 1970, 1966, 1965, 1962, 1961, 1960, 1955, 1952, 1950, 1948, 1945, 1943, 1940, 1938, 1933, 1927, 1921, 1907, 1903
780 19TH ST	2014, 2010, 2006, 2000, 1995, 1992, 1991, 1989, 1985, 1984, 1980, 1976, 1975, 1971, 1970, 1966, 1965, 1962, 1960, 1956, 1955, 1952, 1950, 1948, 1945, 1943, 1940, 1938, 1933, 1927, 1921, 1907, 1903
780 SATURN BLVD	2014, 2010, 1995, 1992, 1991, 1985, 1984, 1980, 1976, 1975, 1971, 1970, 1966, 1965, 1962, 1961, 1960, 1956, 1955, 1952, 1950, 1948, 1945, 1943, 1940, 1938, 1933, 1927, 1921, 1907, 1903
781 THERMAL AVE	2014, 2010, 1995, 1992, 1991, 1985, 1984, 1980, 1976, 1975, 1971, 1970, 1966, 1965, 1962, 1961, 1960, 1956, 1955, 1952, 1950, 1948, 1945, 1943, 1940, 1938, 1933, 1927, 1921, 1907, 1903
782 19TH ST	2014, 2010, 2006, 2000, 1995, 1992, 1991, 1989, 1985, 1984, 1980, 1976, 1975, 1971, 1970, 1966, 1965, 1962, 1956, 1955, 1952, 1950, 1948, 1945, 1943, 1940, 1938, 1933, 1927, 1921, 1907, 1903
782 SATURN BLVD	2014, 2010, 1995, 1991, 1985, 1984, 1980, 1976, 1975, 1971, 1970, 1966, 1965, 1962, 1961, 1960, 1956, 1955, 1952, 1950, 1948, 1945, 1943, 1940, 1938, 1933, 1927, 1921, 1907, 1903
784 13TH ST	2014, 2010, 2006, 1995, 1992, 1991, 1989, 1985, 1984, 1980, 1976, 1975, 1971, 1970, 1966, 1965, 1962, 1961, 1960, 1956, 1955, 1952, 1950, 1948, 1945, 1943, 1940, 1938, 1933, 1927, 1921, 1907, 1903
785 18TH ST	2014, 2010, 2006, 2000, 1995, 1991, 1989, 1985, 1984, 1980, 1976, 1975, 1971, 1970, 1966, 1965, 1962, 1961, 1960, 1956, 1955, 1952, 1950, 1948, 1945, 1943, 1940, 1938, 1933, 1927, 1921, 1907, 1903
785 18th St	2010, 2006, 2000, 1995, 1992, 1991, 1989, 1985, 1984, 1980, 1976, 1975, 1971, 1970, 1966, 1965, 1962, 1961, 1960, 1956, 1955, 1952, 1950, 1948, 1945, 1943, 1940, 1938, 1933, 1927, 1921, 1907, 1903

FINDINGS

Address Researched	Address Not Identified in Research Source
786 16TH ST	2014, 2010, 1995, 1992, 1991, 1989, 1985, 1984, 1980, 1976, 1975, 1971, 1970, 1966, 1965, 1962, 1961, 1960, 1956, 1955, 1952, 1950, 1948, 1945, 1943, 1940, 1938, 1933, 1927, 1921, 1907, 1903
787 18TH ST	2014, 2010, 2000, 1995, 1992, 1991, 1989, 1985, 1984, 1980, 1976, 1975, 1971, 1970, 1966, 1965, 1962, 1961, 1960, 1956, 1955, 1952, 1950, 1948, 1945, 1943, 1940, 1938, 1933, 1927, 1921, 1907, 1903
788 THERMAL AVE	2014, 2010, 1995, 1992, 1991, 1989, 1985, 1984, 1980, 1976, 1975, 1971, 1970, 1966, 1965, 1962, 1961, 1960, 1956, 1955, 1952, 1950, 1948, 1945, 1943, 1940, 1938, 1933, 1927, 1921, 1907, 1903
789 18TH ST	2014, 2010, 1995, 1991, 1989, 1985, 1984, 1980, 1976, 1975, 1971, 1970, 1966, 1965, 1962, 1961, 1960, 1956, 1955, 1952, 1950, 1948, 1945, 1943, 1940, 1938, 1933, 1927, 1921, 1907, 1903
790 THERMAL AVE	2014, 2010, 1995, 1992, 1991, 1989, 1985, 1984, 1980, 1976, 1975, 1971, 1970, 1966, 1965, 1962, 1961, 1960, 1956, 1955, 1952, 1950, 1948, 1945, 1943, 1940, 1938, 1933, 1927, 1921, 1907, 1903
791 18TH ST	2014, 2010, 1995, 1992, 1991, 1989, 1985, 1984, 1980, 1976, 1975, 1971, 1970, 1966, 1965, 1962, 1960, 1956, 1952, 1950, 1948, 1945, 1943, 1940, 1938, 1933, 1927, 1921, 1907, 1903
792 18TH ST	2014, 2010, 1995, 1992, 1991, 1989, 1985, 1984, 1980, 1976, 1975, 1971, 1970, 1966, 1965, 1962, 1956, 1952, 1950, 1948, 1945, 1943, 1940, 1938, 1933, 1927, 1921, 1907, 1903
798 18 F	2014, 2010, 2006, 2000, 1995, 1992, 1991, 1989, 1985, 1984, 1980, 1976, 1975, 1971, 1970, 1966, 1965, 1962, 1961, 1960, 1955, 1952, 1950, 1948, 1945, 1943, 1940, 1938, 1933, 1927, 1921, 1907, 1903
798 18TH ST	2014, 2010, 2006, 1995, 1992, 1991, 1989, 1985, 1984, 1980, 1976, 1975, 1971, 1970, 1966, 1965, 1962, 1961, 1960, 1956, 1955, 1952, 1950, 1948, 1945, 1943, 1940, 1938, 1933, 1927, 1921, 1907, 1903
802 GRANGER ST	2014, 2010, 1995, 1992, 1991, 1989, 1985, 1984, 1980, 1976, 1975, 1971, 1970, 1966, 1965, 1962, 1961, 1960, 1956, 1955, 1952, 1950, 1948, 1945, 1943, 1940, 1938, 1933, 1927, 1921, 1907, 1903
803 13TH ST	2014, 2010, 2006, 1995, 1992, 1991, 1989, 1985, 1984, 1980, 1976, 1975, 1971, 1970, 1966, 1965, 1962, 1961, 1960, 1956, 1955, 1952, 1950, 1948, 1945, 1943, 1940, 1938, 1933, 1927, 1921, 1907, 1903
804 15TH ST	2014, 2010, 1995, 1992, 1991, 1989, 1985, 1984, 1980, 1976, 1975, 1971, 1970, 1966, 1965, 1962, 1961, 1960, 1956, 1955, 1952, 1950, 1948, 1945, 1943, 1940, 1938, 1933, 1927, 1921, 1907, 1903
804 18th St	2014, 2006, 2000, 1995, 1992, 1991, 1989, 1985, 1984, 1980, 1976, 1975, 1971, 1970, 1966, 1965, 1962, 1961, 1960, 1956, 1955, 1952, 1950, 1948, 1945, 1943, 1940, 1938, 1933, 1927, 1921, 1907, 1903
804 MARKETH449 18TH	2014, 2010, 2006, 2000, 1995, 1992, 1991, 1989, 1985, 1984, 1980, 1976, 1975, 1971, 1970, 1966, 1965, 1962, 1961, 1960, 1956, 1955, 1952, 1950, 1948, 1945, 1943, 1940, 1938, 1933, 1927, 1907, 1903
805 15TH ST	2014, 2010, 2000, 1995, 1992, 1991, 1989, 1985, 1984, 1980, 1976, 1975, 1971, 1970, 1966, 1965, 1962, 1961, 1960, 1956, 1955, 1952, 1950, 1948, 1945, 1943, 1940, 1938, 1933, 1927, 1921, 1907, 1903
805 18TH	2014, 2010, 2006, 2000, 1995, 1992, 1991, 1989, 1985, 1984, 1980, 1976, 1975, 1971, 1970, 1966, 1965, 1962, 1961, 1960, 1956, 1955, 1952, 1950, 1948, 1945, 1943, 1940, 1938, 1933, 1927, 1907, 1903
805 18TH ST	2014, 2010, 2006, 2000, 1995, 1992, 1991, 1989, 1985, 1984, 1980, 1976, 1975, 1971, 1970, 1966, 1965, 1962, 1961, 1960, 1956, 1955, 1952, 1950, 1948, 1945, 1943, 1940, 1938, 1933, 1927, 1921

FINDINGS

Address Researched	Address Not Identified in Research Source
806 GEORGIA LN	2014, 2010, 2006, 2000, 1995, 1991, 1989, 1985, 1984, 1980, 1976, 1975, 1971, 1970, 1966, 1965, 1962, 1961, 1960, 1956, 1955, 1952, 1950, 1948, 1945, 1943, 1940, 1938, 1933, 1927, 1921, 1907, 1903
806 GEORGIA ST	2014, 2010, 1995, 1992, 1991, 1985, 1984, 1980, 1976, 1975, 1971, 1970, 1966, 1965, 1962, 1961, 1956, 1955, 1952, 1950, 1948, 1945, 1943, 1940, 1938, 1933, 1927, 1921, 1907, 1903
806 HARWOOD ST	2014, 2010, 1995, 1992, 1991, 1989, 1985, 1984, 1980, 1976, 1975, 1971, 1970, 1966, 1965, 1962, 1956, 1955, 1952, 1950, 1948, 1945, 1943, 1940, 1938, 1933, 1927, 1921, 1907, 1903
807 13TH ST	2014, 2010, 2000, 1995, 1992, 1991, 1989, 1985, 1984, 1980, 1976, 1975, 1971, 1970, 1966, 1965, 1962, 1961, 1956, 1955, 1952, 1950, 1948, 1945, 1943, 1940, 1938, 1933, 1927, 1921, 1907, 1903
808 13TH ST	2014, 2010, 1995, 1991, 1989, 1985, 1984, 1980, 1976, 1975, 1971, 1970, 1966, 1965, 1962, 1961, 1960, 1956, 1955, 1952, 1950, 1948, 1945, 1943, 1940, 1938, 1933, 1927, 1921, 1907, 1903
808 16TH ST	2014, 2010, 1995, 1992, 1991, 1989, 1985, 1984, 1980, 1976, 1975, 1971, 1970, 1966, 1965, 1962, 1961, 1960, 1956, 1955, 1952, 1950, 1948, 1945, 1943, 1940, 1938, 1933, 1927, 1921, 1907, 1903
808 THERMAL AVE	2014, 2010, 1995, 1992, 1991, 1989, 1985, 1984, 1980, 1976, 1975, 1971, 1970, 1966, 1965, 1962, 1961, 1960, 1956, 1955, 1952, 1950, 1948, 1945, 1943, 1940, 1938, 1933, 1927, 1921, 1907, 1903
809 14TH ST	2014, 2010, 1995, 1992, 1991, 1989, 1985, 1984, 1980, 1976, 1975, 1971, 1970, 1966, 1965, 1962, 1961, 1960, 1956, 1955, 1952, 1950, 1948, 1945, 1943, 1940, 1938, 1933, 1927, 1921, 1907, 1903
809 14th St	2006, 2000, 1995, 1992, 1991, 1989, 1985, 1984, 1980, 1976, 1975, 1971, 1970, 1966, 1965, 1962, 1961, 1960, 1956, 1955, 1952, 1950, 1948, 1945, 1943, 1940, 1938, 1933, 1927, 1921, 1907, 1903
809 GRANGER ST	2014, 2010, 1995, 1991, 1985, 1984, 1980, 1976, 1975, 1971, 1970, 1966, 1965, 1962, 1961, 1960, 1956, 1955, 1952, 1950, 1948, 1945, 1943, 1940, 1938, 1933, 1927, 1921, 1907, 1903
810 GRANGER ST	2014, 2010, 1995, 1991, 1985, 1984, 1980, 1976, 1975, 1971, 1970, 1966, 1965, 1962, 1961, 1960, 1956, 1955, 1952, 1950, 1948, 1945, 1943, 1940, 1938, 1933, 1927, 1921, 1907, 1903
812 GEORGIA AVE	2014, 2010, 2006, 2000, 1995, 1992, 1991, 1989, 1985, 1984, 1980, 1976, 1975, 1971, 1970, 1966, 1965, 1962, 1961, 1960, 1956, 1955, 1952, 1950, 1948, 1945, 1943, 1940, 1938, 1933, 1921, 1907, 1903
814 GEORGIA ST	2014, 2010, 1995, 1991, 1989, 1985, 1984, 1980, 1976, 1975, 1971, 1970, 1966, 1965, 1962, 1961, 1956, 1955, 1952, 1950, 1948, 1945, 1943, 1940, 1938, 1933, 1927, 1921, 1907, 1903
815 18TH ST	2014, 2010, 1995, 1991, 1989, 1985, 1984, 1980, 1976, 1975, 1971, 1970, 1966, 1965, 1962, 1956, 1952, 1950, 1948, 1945, 1943, 1940, 1938, 1933, 1927, 1921, 1907, 1903
815 HARWOOD ST	2014, 2010, 1995, 1992, 1991, 1985, 1984, 1980, 1976, 1975, 1971, 1970, 1966, 1965, 1962, 1960, 1956, 1955, 1952, 1950, 1948, 1945, 1943, 1940, 1938, 1933, 1927, 1921, 1907, 1903
815 Harwood St	2014, 2006, 2000, 1995, 1992, 1991, 1989, 1985, 1984, 1980, 1976, 1975, 1971, 1970, 1966, 1965, 1962, 1961, 1960, 1956, 1955, 1952, 1950, 1948, 1945, 1943, 1940, 1938, 1933, 1927, 1921, 1907, 1903
816 15TH ST	2014, 2010, 1995, 1992, 1991, 1989, 1985, 1984, 1980, 1976, 1975, 1971, 1970, 1966, 1965, 1962, 1961, 1960, 1956, 1955, 1952, 1950, 1948, 1945, 1943, 1940, 1938, 1933, 1927, 1921, 1907, 1903

FINDINGS

Address Researched	Address Not Identified in Research Source
816 HARWOOD ST	2014, 2010, 2006, 1995, 1992, 1991, 1989, 1985, 1984, 1980, 1976, 1975, 1971, 1970, 1966, 1965, 1962, 1961, 1960, 1956, 1955, 1952, 1950, 1948, 1945, 1943, 1940, 1938, 1933, 1927, 1921, 1907, 1903
816 THERMAL AVE	2014, 2010, 1995, 1991, 1985, 1984, 1980, 1976, 1975, 1971, 1970, 1966, 1965, 1962, 1961, 1960, 1956, 1955, 1952, 1950, 1948, 1945, 1943, 1940, 1938, 1933, 1927, 1921, 1907, 1903
817 15TH ST	2014, 2010, 1995, 1992, 1991, 1989, 1985, 1984, 1980, 1976, 1975, 1971, 1970, 1966, 1965, 1962, 1961, 1960, 1956, 1955, 1952, 1950, 1948, 1945, 1943, 1940, 1938, 1933, 1927, 1921, 1907, 1903
817 15th St	2006, 2000, 1995, 1992, 1991, 1989, 1985, 1984, 1980, 1976, 1975, 1971, 1970, 1966, 1965, 1962, 1961, 1960, 1956, 1955, 1952, 1950, 1948, 1945, 1943, 1940, 1938, 1933, 1927, 1921, 1907, 1903
817 Granger St	2006, 2000, 1995, 1992, 1991, 1989, 1985, 1984, 1980, 1976, 1975, 1971, 1970, 1966, 1965, 1962, 1961, 1960, 1956, 1955, 1952, 1950, 1948, 1945, 1943, 1940, 1938, 1933, 1927, 1921, 1907, 1903
817 GRANGER ST	2014, 2010, 1995, 1991, 1985, 1984, 1980, 1976, 1975, 1971, 1970, 1966, 1965, 1962, 1961, 1960, 1956, 1955, 1952, 1950, 1948, 1945, 1943, 1940, 1938, 1933, 1927, 1921, 1907, 1903
818 GRANGER ST	2014, 2010, 1995, 1991, 1985, 1984, 1980, 1976, 1975, 1971, 1970, 1966, 1965, 1962, 1961, 1960, 1956, 1955, 1952, 1950, 1948, 1945, 1943, 1940, 1938, 1933, 1927, 1921, 1907, 1903
818 HARWOOD ST	2014, 2010, 2000, 1995, 1991, 1985, 1984, 1980, 1976, 1975, 1971, 1970, 1966, 1965, 1962, 1956, 1955, 1952, 1950, 1948, 1945, 1943, 1940, 1938, 1933, 1927, 1921, 1907, 1903
818 THERMAL AVE	2014, 2010, 1995, 1991, 1989, 1985, 1984, 1980, 1976, 1975, 1971, 1970, 1966, 1965, 1962, 1961, 1960, 1956, 1955, 1952, 1950, 1948, 1945, 1943, 1940, 1938, 1933, 1927, 1921, 1907, 1903
819 GEORGIA ST	2014, 2010, 1995, 1992, 1991, 1985, 1984, 1980, 1976, 1975, 1971, 1970, 1966, 1965, 1962, 1961, 1960, 1956, 1955, 1952, 1950, 1948, 1945, 1943, 1940, 1938, 1933, 1927, 1921, 1907, 1903
820 14TH ST	2014, 2010, 1995, 1992, 1991, 1989, 1985, 1984, 1980, 1976, 1975, 1971, 1970, 1966, 1965, 1962, 1961, 1960, 1956, 1955, 1952, 1950, 1948, 1945, 1943, 1940, 1938, 1933, 1927, 1921, 1907, 1903
820 16TH ST	2014, 2010, 1995, 1992, 1991, 1989, 1985, 1984, 1980, 1976, 1975, 1971, 1970, 1966, 1965, 1962, 1961, 1960, 1956, 1955, 1952, 1950, 1948, 1945, 1943, 1940, 1938, 1933, 1927, 1921, 1907, 1903
821 14TH ST	2014, 2010, 1995, 1992, 1991, 1989, 1985, 1984, 1980, 1976, 1975, 1971, 1970, 1966, 1965, 1962, 1961, 1960, 1956, 1955, 1952, 1950, 1948, 1945, 1943, 1940, 1938, 1933, 1927, 1921, 1907, 1903
821 14th St	2006, 2000, 1995, 1992, 1991, 1989, 1985, 1984, 1980, 1976, 1975, 1971, 1970, 1966, 1965, 1962, 1961, 1960, 1956, 1955, 1952, 1950, 1948, 1945, 1943, 1940, 1938, 1933, 1927, 1921, 1907, 1903
821 18TH	2014, 2010, 2006, 2000, 1995, 1992, 1991, 1989, 1985, 1984, 1980, 1976, 1975, 1971, 1970, 1966, 1965, 1962, 1961, 1960, 1956, 1955, 1952, 1950, 1948, 1945, 1943, 1940, 1938, 1933, 1927, 1907, 1903
821 18TH ST	2014, 2010, 2006, 2000, 1995, 1992, 1991, 1989, 1985, 1984, 1980, 1976, 1975, 1971, 1970, 1966, 1965, 1962, 1961, 1960, 1956, 1955, 1952, 1950, 1948, 1945, 1943, 1940, 1938, 1933, 1927, 1921
821 GEORGIA ST	2014, 2010, 1995, 1991, 1989, 1985, 1984, 1980, 1976, 1975, 1971, 1970, 1966, 1965, 1962, 1961, 1960, 1956, 1955, 1952, 1950, 1948, 1945, 1943, 1940, 1938, 1933, 1927, 1921, 1907, 1903

FINDINGS

Address Researched	Address Not Identified in Research Source
822 GEORGIA ST	2014, 2010, 2000, 1995, 1992, 1991, 1989, 1985, 1984, 1980, 1976, 1975, 1971, 1970, 1966, 1965, 1962, 1961, 1956, 1955, 1952, 1950, 1948, 1945, 1943, 1940, 1938, 1933, 1927, 1921, 1907, 1903
823 18TH	2014, 2010, 2006, 2000, 1995, 1992, 1991, 1989, 1985, 1984, 1980, 1976, 1975, 1971, 1970, 1966, 1965, 1962, 1961, 1960, 1956, 1955, 1952, 1950, 1948, 1945, 1943, 1940, 1938, 1933, 1927, 1907, 1903
825 GRANGER ST	2014, 2010, 1995, 1991, 1985, 1984, 1980, 1976, 1975, 1971, 1970, 1966, 1965, 1962, 1961, 1960, 1956, 1955, 1952, 1950, 1948, 1945, 1943, 1940, 1938, 1933, 1927, 1921, 1907, 1903
825 Granger St	2014, 2006, 2000, 1995, 1992, 1991, 1989, 1985, 1984, 1980, 1976, 1975, 1971, 1970, 1966, 1965, 1962, 1961, 1960, 1956, 1955, 1952, 1950, 1948, 1945, 1943, 1940, 1938, 1933, 1927, 1921, 1907, 1903
826 GRANGER ST	2014, 2010, 1995, 1992, 1991, 1989, 1985, 1984, 1980, 1976, 1975, 1971, 1970, 1966, 1965, 1962, 1961, 1960, 1956, 1955, 1952, 1950, 1948, 1945, 1943, 1940, 1938, 1933, 1927, 1921, 1907, 1903
827 19TH ST	2014, 2010, 2006, 2000, 1995, 1992, 1991, 1989, 1985, 1984, 1980, 1976, 1975, 1971, 1970, 1966, 1965, 1962, 1961, 1960, 1956, 1950, 1940, 1921, 1907, 1903
827 HARWOOD ST	2014, 2010, 1995, 1992, 1991, 1985, 1984, 1980, 1976, 1975, 1971, 1970, 1966, 1965, 1962, 1960, 1956, 1955, 1952, 1950, 1948, 1945, 1943, 1940, 1938, 1933, 1927, 1921, 1907, 1903
828 15TH ST	2014, 2010, 1995, 1992, 1991, 1989, 1985, 1984, 1980, 1976, 1975, 1971, 1970, 1966, 1965, 1962, 1961, 1960, 1956, 1955, 1952, 1950, 1948, 1945, 1943, 1940, 1938, 1933, 1927, 1921, 1907, 1903
829 15TH ST	2014, 2010, 1995, 1992, 1991, 1989, 1985, 1984, 1980, 1976, 1975, 1971, 1970, 1966, 1965, 1962, 1961, 1960, 1956, 1955, 1952, 1950, 1948, 1945, 1943, 1940, 1938, 1933, 1927, 1921, 1907, 1903
830 GEORGIA ST	2014, 2010, 1995, 1992, 1991, 1989, 1985, 1984, 1980, 1976, 1975, 1971, 1970, 1966, 1965, 1962, 1961, 1956, 1955, 1952, 1950, 1948, 1945, 1943, 1940, 1938, 1933, 1927, 1921, 1907, 1903
830 HARWOOD ST	2014, 2010, 2000, 1995, 1992, 1991, 1989, 1985, 1984, 1980, 1976, 1975, 1971, 1970, 1966, 1965, 1962, 1956, 1955, 1952, 1950, 1948, 1945, 1943, 1940, 1938, 1933, 1927, 1921, 1907, 1903
831 14TH ST	2014, 2010, 2000, 1995, 1992, 1991, 1989, 1985, 1984, 1980, 1976, 1975, 1971, 1970, 1966, 1965, 1962, 1961, 1960, 1956, 1955, 1952, 1950, 1948, 1945, 1943, 1940, 1938, 1933, 1927, 1921, 1907, 1903
831 19TH ST	2014, 2010, 2006, 2000, 1995, 1992, 1991, 1989, 1985, 1984, 1980, 1976, 1975, 1971, 1970, 1966, 1965, 1962, 1961, 1960, 1956, 1955, 1950, 1945, 1940, 1921, 1907, 1903
831 GEORGIA ST	2014, 2010, 1995, 1992, 1991, 1989, 1985, 1984, 1980, 1976, 1975, 1971, 1970, 1966, 1965, 1962, 1961, 1960, 1956, 1955, 1952, 1950, 1948, 1945, 1943, 1940, 1938, 1933, 1927, 1921, 1907, 1903
832 19TH ST	2014, 2010, 2006, 2000, 1995, 1992, 1991, 1989, 1985, 1984, 1980, 1976, 1975, 1971, 1970, 1966, 1965, 1962, 1961, 1960, 1956, 1955, 1950, 1945, 1940, 1921, 1907, 1903
832 THERMAL AVE	2014, 2010, 1995, 1992, 1991, 1989, 1985, 1984, 1980, 1976, 1975, 1971, 1970, 1966, 1965, 1962, 1961, 1960, 1956, 1955, 1952, 1950, 1948, 1945, 1943, 1940, 1938, 1933, 1927, 1921, 1907, 1903
832 Thermal Ave	2014, 2006, 2000, 1995, 1992, 1991, 1989, 1985, 1984, 1980, 1976, 1975, 1971, 1970, 1966, 1965, 1962, 1961, 1960, 1956, 1955, 1952, 1950, 1948, 1945, 1943, 1940, 1938, 1933, 1927, 1921, 1907, 1903

FINDINGS

Address Researched	Address Not Identified in Research Source
833 13TH ST	2014, 2010, 2000, 1995, 1992, 1991, 1989, 1985, 1984, 1980, 1976, 1975, 1971, 1970, 1966, 1965, 1962, 1961, 1960, 1956, 1955, 1952, 1950, 1948, 1945, 1943, 1940, 1938, 1933, 1927, 1921, 1907, 1903
833 14TH ST	2014, 2010, 1995, 1992, 1991, 1989, 1985, 1984, 1980, 1976, 1975, 1971, 1970, 1966, 1965, 1962, 1961, 1960, 1956, 1955, 1952, 1950, 1948, 1945, 1943, 1940, 1938, 1933, 1927, 1921, 1907, 1903
833 18TH ST	2014, 2010, 2006, 2000, 1995, 1992, 1991, 1989, 1985, 1984, 1980, 1976, 1975, 1971, 1970, 1966, 1965, 1962, 1961, 1960, 1956, 1955, 1952, 1950, 1948, 1945, 1943, 1940, 1938, 1933, 1927, 1921
833 GEORGIA ST	2014, 2010, 1995, 1991, 1985, 1984, 1980, 1976, 1975, 1971, 1970, 1966, 1965, 1962, 1961, 1960, 1956, 1955, 1952, 1950, 1948, 1945, 1943, 1940, 1938, 1933, 1927, 1921, 1907, 1903
833 GRANGER ST	2014, 2010, 1995, 1991, 1985, 1984, 1980, 1976, 1975, 1971, 1970, 1966, 1965, 1962, 1961, 1960, 1956, 1955, 1952, 1950, 1948, 1945, 1943, 1940, 1938, 1933, 1927, 1921, 1907, 1903
834 18TH ST	2014, 2010, 2006, 2000, 1995, 1992, 1991, 1989, 1985, 1984, 1980, 1976, 1975, 1971, 1970, 1966, 1965, 1962, 1961, 1960, 1956, 1950, 1945, 1943, 1940, 1938, 1933, 1927, 1921, 1907, 1903
834 19TH ST	2014, 2010, 2006, 2000, 1995, 1992, 1991, 1989, 1985, 1984, 1980, 1976, 1975, 1971, 1970, 1966, 1965, 1962, 1961, 1960, 1956, 1950, 1945, 1940, 1921, 1907, 1903
834 GRANGER ST	2014, 2010, 1995, 1992, 1991, 1985, 1984, 1980, 1976, 1975, 1971, 1970, 1966, 1965, 1962, 1961, 1960, 1956, 1955, 1952, 1950, 1948, 1945, 1943, 1940, 1938, 1933, 1927, 1921, 1907, 1903
835 18TH ST	2014, 2010, 1995, 1991, 1989, 1985, 1984, 1980, 1976, 1975, 1971, 1970, 1966, 1965, 1962, 1960, 1956, 1955, 1952, 1950, 1948, 1945, 1943, 1940, 1938, 1933, 1927, 1921, 1907, 1903
835 GEORGIA ST	2014, 2010, 2000, 1995, 1992, 1991, 1989, 1985, 1984, 1980, 1976, 1975, 1971, 1970, 1966, 1965, 1962, 1961, 1960, 1956, 1955, 1952, 1950, 1948, 1945, 1943, 1940, 1938, 1933, 1927, 1921, 1907, 1903
836 14TH ST	2014, 2010, 1995, 1992, 1991, 1989, 1985, 1984, 1980, 1976, 1975, 1971, 1970, 1966, 1965, 1962, 1961, 1960, 1956, 1955, 1952, 1950, 1948, 1945, 1943, 1940, 1938, 1933, 1927, 1921, 1907, 1903
836 18TH	2014, 2010, 2006, 2000, 1995, 1992, 1991, 1989, 1985, 1984, 1980, 1976, 1975, 1971, 1970, 1966, 1965, 1962, 1961, 1960, 1956, 1955, 1952, 1950, 1948, 1945, 1943, 1940, 1938, 1933, 1927, 1907, 1903
836 18TH ST	2014, 2010, 2006, 2000, 1995, 1992, 1991, 1989, 1985, 1984, 1980, 1976, 1975, 1971, 1970, 1966, 1965, 1962, 1961, 1960, 1956, 1950, 1940, 1921, 1903
836 19TH ST	2014, 2010, 2006, 2000, 1995, 1992, 1991, 1989, 1985, 1984, 1980, 1976, 1975, 1971, 1970, 1966, 1965, 1962, 1961, 1960, 1956, 1950, 1945, 1940, 1921, 1907, 1903
837 14TH ST	2014, 2010, 1995, 1992, 1991, 1989, 1985, 1984, 1980, 1976, 1975, 1971, 1970, 1966, 1965, 1962, 1961, 1960, 1956, 1955, 1952, 1950, 1948, 1945, 1943, 1940, 1938, 1933, 1927, 1921, 1907, 1903
837 GEORGIA ST	2014, 2010, 1995, 1992, 1991, 1989, 1985, 1984, 1980, 1976, 1975, 1971, 1970, 1966, 1965, 1962, 1961, 1960, 1956, 1955, 1952, 1950, 1948, 1945, 1943, 1940, 1938, 1933, 1927, 1921, 1907, 1903
838 18TH ST	2014, 2010, 2006, 2000, 1995, 1992, 1991, 1989, 1985, 1984, 1980, 1976, 1975, 1971, 1970, 1966, 1965, 1962, 1961, 1960, 1956, 1950, 1945, 1940, 1938, 1933, 1927, 1921, 1907, 1903

FINDINGS

Address Researched	Address Not Identified in Research Source
838 GEORGIA ST	2014, 2010, 2000, 1995, 1992, 1991, 1989, 1985, 1984, 1980, 1976, 1975, 1971, 1970, 1966, 1965, 1962, 1961, 1956, 1955, 1952, 1950, 1948, 1945, 1943, 1940, 1938, 1933, 1927, 1921, 1907, 1903
839 14TH ST	2014, 2010, 1995, 1992, 1991, 1989, 1985, 1984, 1980, 1976, 1975, 1971, 1970, 1966, 1965, 1962, 1961, 1960, 1956, 1955, 1952, 1950, 1948, 1945, 1943, 1940, 1938, 1933, 1927, 1921, 1907, 1903
839 16TH ST	2014, 2010, 1995, 1992, 1991, 1989, 1985, 1984, 1980, 1976, 1975, 1971, 1970, 1966, 1965, 1962, 1961, 1960, 1956, 1955, 1952, 1950, 1948, 1945, 1943, 1940, 1938, 1933, 1927, 1921, 1907, 1903
839 18TH ST	2014, 2010, 1995, 1992, 1991, 1989, 1985, 1984, 1980, 1976, 1975, 1971, 1970, 1966, 1965, 1962, 1961, 1960, 1956, 1955, 1950, 1948, 1945, 1943, 1940, 1938, 1933, 1927, 1921, 1907, 1903
840 15TH ST	2014, 2010, 1995, 1992, 1991, 1989, 1985, 1984, 1980, 1976, 1975, 1971, 1970, 1966, 1965, 1962, 1961, 1960, 1956, 1955, 1952, 1950, 1948, 1945, 1943, 1940, 1938, 1933, 1927, 1921, 1907, 1903
840 15th St	2006, 2000, 1995, 1992, 1991, 1989, 1985, 1984, 1980, 1976, 1975, 1971, 1970, 1966, 1965, 1962, 1961, 1960, 1956, 1955, 1952, 1950, 1948, 1945, 1943, 1940, 1938, 1933, 1927, 1921, 1907, 1903
840 18TH ST	2014, 2010, 2006, 2000, 1995, 1992, 1991, 1989, 1985, 1984, 1980, 1976, 1975, 1971, 1970, 1966, 1965, 1962, 1961, 1960, 1956, 1955, 1950, 1945, 1940, 1927, 1921, 1907, 1903
841 15TH ST	2014, 2010, 1995, 1992, 1991, 1989, 1985, 1984, 1980, 1976, 1975, 1971, 1970, 1966, 1965, 1962, 1961, 1960, 1956, 1955, 1952, 1950, 1948, 1945, 1943, 1940, 1938, 1933, 1927, 1921, 1907, 1903
841 18TH ST	2014, 2010, 1995, 1992, 1991, 1989, 1985, 1984, 1980, 1976, 1975, 1971, 1970, 1966, 1965, 1962, 1961, 1960, 1956, 1955, 1950, 1948, 1945, 1943, 1940, 1938, 1933, 1927, 1921, 1907, 1903
841 GRANGER ST	2014, 2010, 1995, 1992, 1991, 1989, 1985, 1984, 1980, 1976, 1975, 1971, 1970, 1966, 1965, 1962, 1961, 1960, 1956, 1955, 1952, 1950, 1948, 1945, 1943, 1940, 1938, 1933, 1927, 1921, 1907, 1903
842 18TH ST	2014, 2010, 1995, 1991, 1989, 1985, 1984, 1980, 1976, 1975, 1971, 1970, 1966, 1965, 1962, 1956, 1950, 1945, 1940, 1927, 1921, 1907, 1903
842 19TH ST	2014, 2010, 2006, 2000, 1995, 1992, 1991, 1989, 1985, 1984, 1980, 1976, 1975, 1971, 1970, 1966, 1965, 1962, 1961, 1960, 1956, 1955, 1950, 1945, 1940, 1921, 1907, 1903
842 GEORGIA ST	2014, 2010, 1995, 1992, 1991, 1989, 1985, 1984, 1980, 1976, 1975, 1971, 1970, 1966, 1965, 1962, 1961, 1956, 1952, 1950, 1948, 1945, 1943, 1940, 1938, 1933, 1927, 1921, 1907, 1903
842 GRANGER ST	2014, 2010, 1995, 1992, 1991, 1989, 1985, 1984, 1980, 1976, 1975, 1971, 1970, 1966, 1965, 1962, 1961, 1960, 1956, 1955, 1952, 1950, 1948, 1945, 1943, 1940, 1938, 1933, 1927, 1921, 1907, 1903
842 HARWOOD ST	2014, 2010, 1995, 1992, 1991, 1989, 1985, 1984, 1980, 1976, 1975, 1971, 1970, 1966, 1965, 1962, 1956, 1955, 1952, 1950, 1948, 1945, 1943, 1940, 1938, 1933, 1927, 1921, 1907, 1903
843 14TH ST	2014, 2010, 1995, 1992, 1991, 1989, 1985, 1984, 1980, 1976, 1975, 1971, 1970, 1966, 1965, 1962, 1961, 1960, 1956, 1955, 1952, 1950, 1948, 1945, 1943, 1940, 1938, 1933, 1927, 1921, 1907, 1903
843 16TH ST	2014, 2010, 1995, 1992, 1991, 1989, 1985, 1984, 1980, 1976, 1975, 1971, 1970, 1966, 1965, 1962, 1961, 1960, 1956, 1955, 1952, 1950, 1948, 1945, 1943, 1940, 1938, 1933, 1927, 1921, 1907, 1903

FINDINGS

Address Researched	Address Not Identified in Research Source
843 16th St	2014, 2006, 2000, 1995, 1992, 1991, 1989, 1985, 1984, 1980, 1976, 1975, 1971, 1970, 1966, 1965, 1962, 1961, 1960, 1956, 1955, 1952, 1950, 1948, 1945, 1943, 1940, 1938, 1933, 1927, 1921, 1907, 1903
843 18TH ST	2014, 2010, 1995, 1992, 1991, 1989, 1985, 1984, 1980, 1976, 1975, 1971, 1970, 1966, 1965, 1962, 1961, 1960, 1956, 1955, 1952, 1950, 1948, 1945, 1943, 1940, 1938, 1933, 1927, 1921, 1907, 1903
843 GEORGIA ST	2014, 2010, 1995, 1991, 1985, 1984, 1980, 1976, 1975, 1971, 1970, 1966, 1965, 1962, 1961, 1960, 1956, 1952, 1950, 1948, 1945, 1943, 1940, 1938, 1933, 1927, 1921, 1907, 1903
844 18TH ST	2014, 2010, 2006, 2000, 1995, 1992, 1991, 1989, 1985, 1984, 1980, 1976, 1975, 1971, 1970, 1966, 1965, 1962, 1961, 1960, 1956, 1955, 1950, 1948, 1940, 1927, 1921, 1907, 1903
845 18TH ST	2014, 2010, 1995, 1992, 1991, 1989, 1985, 1984, 1980, 1976, 1975, 1971, 1970, 1966, 1965, 1962, 1961, 1960, 1956, 1955, 1952, 1950, 1948, 1945, 1943, 1940, 1938, 1933, 1927, 1921, 1907, 1903
845 19TH ST	2014, 2010, 2006, 2000, 1995, 1992, 1991, 1989, 1985, 1984, 1980, 1976, 1975, 1971, 1970, 1966, 1965, 1962, 1961, 1960, 1956, 1950, 1940, 1921
846 14TH ST	2014, 2010, 1995, 1992, 1991, 1989, 1985, 1984, 1980, 1976, 1975, 1971, 1970, 1966, 1965, 1962, 1961, 1960, 1956, 1955, 1952, 1950, 1948, 1945, 1943, 1940, 1938, 1933, 1927, 1921, 1907, 1903
846 19TH ST	2014, 2010, 2006, 2000, 1995, 1992, 1991, 1989, 1985, 1984, 1980, 1976, 1975, 1971, 1970, 1966, 1965, 1962, 1961, 1960, 1956, 1955, 1950, 1945, 1940, 1921, 1907, 1903
847 18TH ST	2014, 2010, 1995, 1992, 1991, 1989, 1985, 1984, 1980, 1976, 1975, 1971, 1970, 1966, 1965, 1962, 1961, 1960, 1956, 1955, 1952, 1950, 1948, 1945, 1943, 1940, 1938, 1933, 1927, 1921, 1907, 1903
847 GEORGIA LN	2014, 2010, 2006, 2000, 1995, 1991, 1989, 1985, 1984, 1980, 1976, 1975, 1971, 1970, 1966, 1965, 1962, 1961, 1960, 1956, 1955, 1952, 1950, 1948, 1945, 1943, 1940, 1938, 1933, 1927, 1921, 1907, 1903
847 GEORGIA ST	2014, 2010, 1995, 1992, 1991, 1989, 1985, 1984, 1980, 1976, 1975, 1971, 1970, 1966, 1965, 1962, 1961, 1956, 1952, 1950, 1948, 1945, 1943, 1940, 1938, 1933, 1927, 1921, 1907, 1903
847 THERMAL AVE	2014, 2010, 1995, 1992, 1991, 1985, 1984, 1980, 1976, 1975, 1971, 1970, 1966, 1965, 1962, 1961, 1960, 1956, 1955, 1952, 1950, 1948, 1945, 1943, 1940, 1938, 1933, 1927, 1921, 1907, 1903
847 Thermal Ave	2006, 2000, 1995, 1992, 1991, 1989, 1985, 1984, 1980, 1976, 1975, 1971, 1970, 1966, 1965, 1962, 1961, 1960, 1956, 1955, 1952, 1950, 1948, 1945, 1943, 1940, 1938, 1933, 1927, 1921, 1907, 1903
848 19TH ST	2014, 2010, 2006, 2000, 1995, 1992, 1991, 1989, 1985, 1984, 1980, 1976, 1975, 1971, 1970, 1966, 1965, 1962, 1961, 1960, 1956, 1955, 1952, 1950, 1948, 1945, 1943, 1940, 1938, 1933, 1921, 1907, 1903
850 GRANGER ST	2014, 2010, 1995, 1992, 1991, 1989, 1985, 1984, 1980, 1976, 1975, 1971, 1970, 1966, 1965, 1962, 1961, 1960, 1956, 1955, 1952, 1950, 1948, 1945, 1943, 1940, 1938, 1933, 1927, 1921, 1907, 1903
850 THERMAL AVE	2014, 2010, 1995, 1992, 1991, 1989, 1985, 1984, 1980, 1976, 1975, 1971, 1970, 1966, 1965, 1962, 1961, 1960, 1956, 1955, 1952, 1950, 1948, 1945, 1943, 1940, 1938, 1933, 1927, 1921, 1907, 1903
851 14TH ST	2014, 2010, 1995, 1992, 1991, 1989, 1985, 1984, 1980, 1976, 1975, 1971, 1970, 1966, 1965, 1962, 1961, 1960, 1956, 1955, 1952, 1950, 1948, 1945, 1943, 1940, 1938, 1933, 1927, 1921, 1907, 1903

FINDINGS

Address Researched	Address Not Identified in Research Source
851 THERMAL AVE	2014, 2010, 1995, 1992, 1991, 1989, 1985, 1984, 1980, 1976, 1975, 1971, 1970, 1966, 1965, 1962, 1961, 1960, 1956, 1955, 1952, 1950, 1948, 1945, 1943, 1940, 1938, 1933, 1927, 1921, 1907, 1903
852 15TH ST	2014, 2010, 1995, 1992, 1991, 1989, 1985, 1984, 1980, 1976, 1975, 1971, 1970, 1966, 1965, 1962, 1961, 1960, 1956, 1955, 1952, 1950, 1948, 1945, 1943, 1940, 1938, 1933, 1927, 1921, 1907, 1903
853 15TH ST	2014, 2010, 1995, 1992, 1991, 1989, 1985, 1984, 1980, 1976, 1975, 1971, 1970, 1966, 1965, 1962, 1961, 1960, 1956, 1955, 1952, 1950, 1948, 1945, 1943, 1940, 1938, 1933, 1927, 1921, 1907, 1903
853 THERMAL AVE	2014, 2010, 1995, 1992, 1991, 1989, 1985, 1984, 1980, 1976, 1975, 1971, 1970, 1966, 1965, 1962, 1961, 1960, 1956, 1955, 1952, 1950, 1948, 1945, 1943, 1940, 1938, 1933, 1927, 1921, 1907, 1903
854 HARWOOD ST	2014, 2010, 2000, 1995, 1992, 1991, 1985, 1984, 1980, 1976, 1975, 1971, 1970, 1966, 1965, 1962, 1956, 1955, 1952, 1950, 1948, 1945, 1943, 1940, 1938, 1933, 1927, 1921, 1907, 1903
855 18TH GROCERIES	2014, 2010, 2006, 2000, 1995, 1992, 1991, 1989, 1985, 1984, 1980, 1976, 1975, 1971, 1970, 1966, 1965, 1962, 1961, 1960, 1956, 1955, 1952, 1950, 1948, 1945, 1943, 1940, 1938, 1933, 1927, 1907, 1903
855 18TH ST	2014, 2010, 2006, 2000, 1995, 1992, 1991, 1989, 1985, 1984, 1980, 1976, 1975, 1971, 1970, 1966, 1965, 1962, 1961, 1960, 1956, 1955, 1952, 1950, 1948, 1945, 1943, 1940, 1938, 1921, 1907, 1903
855 HARWOOD ST	2014, 2010, 1995, 1992, 1991, 1989, 1985, 1984, 1980, 1976, 1975, 1971, 1970, 1966, 1965, 1962, 1956, 1955, 1952, 1950, 1948, 1945, 1943, 1940, 1938, 1933, 1927, 1921, 1907, 1903
855 THERMAL AVE	2014, 2010, 1995, 1992, 1991, 1989, 1985, 1984, 1980, 1976, 1975, 1971, 1970, 1966, 1965, 1962, 1961, 1960, 1956, 1955, 1952, 1950, 1948, 1945, 1943, 1940, 1938, 1933, 1927, 1921, 1907, 1903
856 14TH ST	2014, 2010, 1995, 1992, 1991, 1989, 1985, 1984, 1980, 1976, 1975, 1971, 1970, 1966, 1965, 1962, 1961, 1960, 1956, 1955, 1952, 1950, 1948, 1945, 1943, 1940, 1938, 1933, 1927, 1921, 1907, 1903
856 GEORGIA ST	2014, 2010, 1995, 1991, 1989, 1985, 1984, 1980, 1976, 1975, 1971, 1970, 1966, 1965, 1962, 1961, 1956, 1952, 1950, 1948, 1945, 1943, 1940, 1938, 1933, 1927, 1921, 1907, 1903
856 GEORGINA ST	2014, 2010, 2006, 2000, 1995, 1992, 1991, 1985, 1984, 1980, 1976, 1975, 1971, 1970, 1966, 1965, 1962, 1961, 1960, 1956, 1955, 1952, 1950, 1948, 1945, 1943, 1940, 1938, 1933, 1927, 1921, 1907, 1903
857 16TH ST	2014, 2010, 1995, 1992, 1991, 1989, 1985, 1984, 1980, 1976, 1975, 1971, 1970, 1966, 1965, 1962, 1961, 1960, 1956, 1955, 1952, 1950, 1948, 1945, 1943, 1940, 1938, 1933, 1927, 1921, 1907, 1903
858 GRANGER ST	2014, 2010, 1995, 1991, 1989, 1985, 1984, 1980, 1976, 1975, 1971, 1970, 1966, 1965, 1962, 1961, 1960, 1956, 1955, 1952, 1950, 1948, 1945, 1943, 1940, 1938, 1933, 1927, 1921, 1907, 1903
859 14TH ST	2014, 2010, 1995, 1992, 1991, 1989, 1985, 1984, 1980, 1976, 1975, 1971, 1970, 1966, 1965, 1962, 1961, 1960, 1956, 1955, 1952, 1950, 1948, 1945, 1943, 1940, 1938, 1933, 1927, 1921, 1907, 1903
859 18TH ST	2014, 2010, 2006, 2000, 1995, 1992, 1991, 1989, 1985, 1984, 1980, 1976, 1975, 1971, 1970, 1966, 1965, 1962, 1956, 1952, 1950, 1948, 1945, 1943, 1940, 1938, 1933, 1927, 1921, 1907, 1903
860 18TH	2014, 2010, 2006, 2000, 1995, 1992, 1991, 1989, 1985, 1984, 1980, 1976, 1975, 1971, 1970, 1966, 1965, 1962, 1961, 1960, 1956, 1955, 1952, 1950, 1948, 1945, 1943, 1940, 1938, 1933, 1927, 1907, 1903

FINDINGS

Address Researched	Address Not Identified in Research Source
860 18TH ST	2014, 2010, 2006, 2000, 1995, 1992, 1991, 1989, 1985, 1984, 1980, 1976, 1975, 1971, 1970, 1966, 1965, 1962, 1961, 1960, 1956, 1950, 1945, 1940, 1921
860 GEORGIA ST	2014, 2010, 1995, 1992, 1991, 1985, 1984, 1980, 1976, 1975, 1971, 1970, 1966, 1965, 1962, 1961, 1960, 1956, 1955, 1952, 1950, 1948, 1945, 1943, 1940, 1938, 1933, 1927, 1921, 1907, 1903
861 GRANGER ST	2014, 2010, 1995, 1992, 1991, 1989, 1985, 1984, 1980, 1976, 1975, 1971, 1970, 1966, 1965, 1962, 1961, 1960, 1956, 1955, 1952, 1950, 1948, 1945, 1943, 1940, 1938, 1933, 1927, 1921, 1907, 1903
862 GEORGIA ST	2014, 2010, 1995, 1992, 1991, 1989, 1985, 1984, 1980, 1976, 1975, 1971, 1970, 1966, 1965, 1962, 1961, 1960, 1956, 1955, 1952, 1950, 1948, 1945, 1943, 1940, 1938, 1933, 1927, 1921, 1907, 1903
864 16TH ST	2014, 2010, 1995, 1992, 1991, 1989, 1985, 1984, 1980, 1976, 1975, 1971, 1970, 1966, 1965, 1962, 1961, 1960, 1956, 1955, 1952, 1950, 1948, 1945, 1943, 1940, 1938, 1933, 1927, 1921, 1907, 1903
864 GEORGIA ST	2014, 2010, 1995, 1991, 1989, 1985, 1984, 1980, 1976, 1975, 1971, 1970, 1966, 1965, 1962, 1961, 1960, 1956, 1955, 1952, 1950, 1948, 1945, 1943, 1940, 1938, 1933, 1927, 1921, 1907, 1903
865 15TH ST	2014, 2010, 2000, 1995, 1992, 1991, 1989, 1985, 1984, 1980, 1976, 1975, 1971, 1970, 1966, 1965, 1962, 1961, 1960, 1956, 1955, 1952, 1950, 1948, 1945, 1943, 1940, 1938, 1933, 1927, 1921, 1907, 1903
866 GRANGER ST	2014, 2010, 1995, 1992, 1991, 1989, 1985, 1984, 1980, 1976, 1975, 1971, 1970, 1966, 1965, 1962, 1961, 1960, 1956, 1955, 1952, 1950, 1948, 1945, 1943, 1940, 1938, 1933, 1927, 1921, 1907, 1903
866 HARWOOD ST	2014, 2010, 1995, 1991, 1985, 1984, 1980, 1976, 1975, 1971, 1970, 1966, 1965, 1962, 1956, 1955, 1952, 1950, 1948, 1945, 1943, 1940, 1938, 1933, 1927, 1921, 1907, 1903
867 14TH ST	2014, 2010, 1995, 1992, 1991, 1989, 1985, 1984, 1980, 1976, 1975, 1971, 1970, 1966, 1965, 1962, 1961, 1960, 1956, 1955, 1952, 1950, 1948, 1945, 1943, 1940, 1938, 1933, 1927, 1921, 1907, 1903
867 GRANGER ST	2014, 2010, 1995, 1991, 1985, 1984, 1980, 1976, 1975, 1971, 1970, 1966, 1965, 1962, 1960, 1956, 1955, 1952, 1950, 1948, 1945, 1943, 1940, 1938, 1933, 1927, 1921, 1907, 1903
867 HARWOOD ST	2014, 2010, 1995, 1991, 1985, 1984, 1980, 1976, 1975, 1971, 1970, 1966, 1965, 1962, 1956, 1955, 1952, 1950, 1948, 1945, 1943, 1940, 1938, 1933, 1927, 1921, 1907, 1903
867 Harwood St	2006, 2000, 1995, 1992, 1991, 1989, 1985, 1984, 1980, 1976, 1975, 1971, 1970, 1966, 1965, 1962, 1961, 1960, 1956, 1955, 1952, 1950, 1948, 1945, 1943, 1940, 1938, 1933, 1927, 1921, 1907, 1903
868 18TH	2014, 2010, 2006, 2000, 1995, 1992, 1991, 1989, 1985, 1984, 1980, 1976, 1975, 1971, 1970, 1966, 1965, 1962, 1961, 1960, 1956, 1955, 1952, 1950, 1948, 1945, 1943, 1940, 1938, 1933, 1927, 1907, 1903
868 18TH ST	2014, 2010, 2006, 2000, 1995, 1992, 1991, 1989, 1985, 1984, 1980, 1976, 1975, 1971, 1970, 1966, 1965, 1962, 1961, 1960, 1956, 1950, 1940, 1921, 1903
874 15TH ST	2014, 2010, 1995, 1992, 1991, 1989, 1985, 1984, 1980, 1976, 1975, 1971, 1970, 1966, 1965, 1962, 1961, 1960, 1956, 1955, 1952, 1950, 1948, 1945, 1943, 1940, 1938, 1933, 1927, 1921, 1907, 1903
874 GRANGER ST	2014, 2010, 1995, 1991, 1989, 1985, 1984, 1980, 1976, 1975, 1971, 1970, 1966, 1965, 1962, 1961, 1960, 1956, 1955, 1952, 1950, 1948, 1945, 1943, 1940, 1938, 1933, 1927, 1921, 1907, 1903
875 14TH ST	2014, 2010, 1995, 1992, 1991, 1989, 1985, 1984, 1980, 1976, 1975, 1971, 1970, 1966, 1965, 1962, 1961, 1960, 1956, 1955, 1952, 1950, 1948, 1945, 1943, 1940, 1938, 1933, 1927, 1921, 1907, 1903

FINDINGS

Address Researched	Address Not Identified in Research Source
875 GRANGER ST	2014, 2010, 1995, 1991, 1985, 1984, 1980, 1976, 1975, 1971, 1970, 1966, 1965, 1962, 1961, 1960, 1956, 1955, 1952, 1950, 1948, 1945, 1943, 1940, 1938, 1933, 1927, 1921, 1907, 1903
876 15TH ST	2014, 2010, 1995, 1992, 1991, 1989, 1985, 1984, 1980, 1976, 1975, 1971, 1970, 1966, 1965, 1962, 1961, 1960, 1956, 1955, 1952, 1950, 1948, 1945, 1943, 1940, 1938, 1933, 1927, 1921, 1907, 1903
876 16TH ST	2014, 2010, 2000, 1995, 1992, 1991, 1989, 1985, 1984, 1980, 1976, 1975, 1971, 1970, 1966, 1965, 1962, 1961, 1960, 1956, 1955, 1952, 1950, 1948, 1945, 1943, 1940, 1938, 1933, 1927, 1921, 1907, 1903
877 15TH ST	2014, 2010, 2000, 1995, 1992, 1991, 1989, 1985, 1984, 1980, 1976, 1975, 1971, 1970, 1966, 1965, 1962, 1961, 1960, 1956, 1955, 1952, 1950, 1948, 1945, 1943, 1940, 1938, 1933, 1927, 1921, 1907, 1903
878 HARWOOD ST	2014, 2010, 1995, 1992, 1991, 1989, 1985, 1984, 1980, 1976, 1975, 1971, 1970, 1966, 1965, 1962, 1956, 1955, 1952, 1950, 1948, 1945, 1943, 1940, 1938, 1933, 1927, 1921, 1907, 1903
888 15TH ST	2014, 2010, 2000, 1995, 1992, 1991, 1989, 1985, 1984, 1980, 1976, 1975, 1971, 1970, 1966, 1965, 1962, 1961, 1960, 1956, 1955, 1952, 1950, 1948, 1945, 1943, 1940, 1938, 1933, 1927, 1921, 1907, 1903
889 15TH ST	2014, 2010, 2000, 1995, 1992, 1991, 1989, 1985, 1984, 1980, 1976, 1975, 1971, 1970, 1966, 1965, 1962, 1961, 1960, 1956, 1955, 1952, 1950, 1948, 1945, 1943, 1940, 1938, 1933, 1927, 1921, 1907, 1903
895 GRANGER ST	2014, 2010, 2000, 1995, 1992, 1991, 1989, 1985, 1984, 1980, 1976, 1975, 1971, 1970, 1966, 1965, 1962, 1961, 1960, 1956, 1955, 1952, 1950, 1948, 1945, 1943, 1940, 1938, 1933, 1927, 1921, 1907, 1903
900 18TH	2014, 2010, 2006, 2000, 1995, 1992, 1991, 1989, 1985, 1984, 1980, 1976, 1975, 1971, 1970, 1966, 1965, 1962, 1961, 1960, 1956, 1955, 1952, 1950, 1948, 1945, 1943, 1940, 1938, 1933, 1927, 1907, 1903
900 18TH ST	2014, 2010, 2006, 2000, 1995, 1992, 1991, 1989, 1985, 1984, 1980, 1976, 1975, 1971, 1970, 1966, 1965, 1962, 1961, 1960, 1956, 1950, 1940, 1921, 1903
901 GRANGER ST	2014, 2010, 1995, 1991, 1985, 1984, 1980, 1976, 1975, 1971, 1970, 1966, 1965, 1962, 1961, 1960, 1956, 1955, 1952, 1950, 1948, 1945, 1943, 1940, 1938, 1933, 1927, 1921, 1907, 1903
902 GRANGER ST	2014, 2010, 1995, 1992, 1991, 1989, 1985, 1984, 1980, 1976, 1975, 1971, 1970, 1966, 1965, 1962, 1961, 1960, 1956, 1955, 1952, 1950, 1948, 1945, 1943, 1940, 1938, 1933, 1927, 1921, 1907, 1903
903 15TH ST	2014, 2010, 1995, 1992, 1991, 1989, 1985, 1984, 1980, 1976, 1975, 1971, 1970, 1966, 1965, 1962, 1961, 1960, 1956, 1955, 1952, 1950, 1948, 1945, 1943, 1940, 1938, 1933, 1927, 1921, 1907, 1903
904 15TH ST	2014, 2010, 1995, 1992, 1991, 1989, 1985, 1984, 1980, 1976, 1975, 1971, 1970, 1966, 1965, 1962, 1961, 1960, 1956, 1955, 1952, 1950, 1948, 1945, 1943, 1940, 1938, 1933, 1927, 1921, 1907, 1903
905 HARWOOD ST	2014, 2010, 1995, 1992, 1991, 1985, 1984, 1980, 1976, 1975, 1971, 1970, 1966, 1965, 1962, 1956, 1955, 1952, 1950, 1948, 1945, 1943, 1940, 1938, 1933, 1927, 1921, 1907, 1903
906 HARWOOD ST	2014, 2010, 1995, 1992, 1991, 1985, 1984, 1980, 1976, 1975, 1971, 1970, 1966, 1965, 1962, 1960, 1956, 1955, 1952, 1950, 1948, 1945, 1943, 1940, 1938, 1933, 1927, 1921, 1907, 1903
907 18TH	2014, 2010, 2006, 2000, 1995, 1992, 1991, 1989, 1985, 1984, 1980, 1976, 1975, 1971, 1970, 1966, 1965, 1962, 1961, 1960, 1956, 1955, 1952, 1950, 1948, 1945, 1943, 1940, 1938, 1933, 1927, 1907, 1903
907 18TH ST	2014, 2010, 2006, 2000, 1995, 1992, 1991, 1989, 1985, 1984, 1980, 1976, 1975, 1971, 1970, 1966, 1965, 1962, 1961, 1960, 1956, 1955, 1950, 1945, 1940, 1921

FINDINGS

Address Researched	Address Not Identified in Research Source
908 GRANGER ST	2014, 2010, 2000, 1995, 1992, 1991, 1989, 1985, 1984, 1980, 1976, 1975, 1971, 1970, 1966, 1965, 1962, 1961, 1960, 1956, 1955, 1952, 1950, 1948, 1945, 1943, 1940, 1938, 1933, 1927, 1921, 1907, 1903
908 THERMAL AVE	2014, 2010, 2000, 1995, 1992, 1991, 1989, 1985, 1984, 1980, 1976, 1975, 1971, 1970, 1966, 1965, 1962, 1961, 1960, 1956, 1955, 1952, 1950, 1948, 1945, 1943, 1940, 1938, 1933, 1927, 1921, 1907, 1903
911 GRANGER ST	2014, 2010, 1995, 1992, 1991, 1989, 1985, 1984, 1980, 1976, 1975, 1971, 1970, 1966, 1965, 1962, 1961, 1960, 1956, 1955, 1952, 1950, 1948, 1945, 1943, 1940, 1938, 1933, 1927, 1921, 1907, 1903

Source Page Images Appendix

TP	Adjoining	Source
-	✓	Haines & Company

13TH ST 2000

12TH 91932 IMPERIAL BEACH

WEALTH CODE 0.7

X BOULEVARD AV
522 XXXX OO
524 XXXX OO
525 XXXX OO
526 NUNEZ Teresa 619-429-3325 +9
528 DELRIO David 619-423-6466 +9
530 XXXX OO
532 LUDLOW/GONZALES Claudia 619-429-9555 8
535 XXXX OO
536 ★IMPERL BCH PET HOSP 619-424-3961
★MCCOY MICHAEL A DVM 619-424-3961
★OSBORNE KIMBERLY DVM 619-424-3961 7

X CYPRESS AV
552 ●MORALES Manuel P OO 7
553 LOOMIS Lisa M 619-575-9359 +9
REYNOLDS Sean 619-423-5411 +9
554 JORDAN Mario 619-423-4594 2
558 GONZALES Antonio M 619-423-4761 +9
569 XXXX OO
571 XXXX OO
572 ALVARADO Dolores 619-423-8005 +9
●CRUZ Luis T OO 7
573 OJEDA Maria E 619-424-3241 8
RAYMER Douglas 619-575-1263 8
574 XXXX OO
575 XXXX OO
578 MCKAY Matthew 619-424-7559 6
MCKAY Sheryl 619-424-7559 6
579 LESTER Mary 619-575-3460 +9
STUART David C 619-429-9551 +9
581 XXXX OO
582 RODRIGEZ Enrique 619-628-8406 +9
583 BALDERAS Christopher S 619-575-6933 +9
MAJOR Byron 619-423-4803 +9
584 MENDOZA Jose 619-628-8479 +9
ORTEGA Angelina 619-429-9756 +9
585 XXXX OO
587 RENTERIA Juana 619-429-9614 0
589 XXXX OO
590 ..... APARTMENTS
CHAVEZ Cesar 619-429-5443 +9
EBALIDA Leonora 619-424-7597 +9
HAVENS Douglas 619-429-1494 +9
ORTIZ-Sida Alfredo 619-429-6398 +9
PEREZCHICA Raudel Jr 619-575-0302 8
PIENTA Jarrett R 619-429-8524 +9
SATHER Timothy M Jr 619-575-2320 +9

590 .....
X CALLA AV
605 XXXX OO
610 ..... APARTMENTS
AVALOS Jose A 619-423-3673 +9
BRISSON Neil M 619-423-6389 +9
DAVIS James 619-423-4743 +9
ELLIOTT Wayne 619-429-8680 +9
JOHNSON William 619-575-1711
MCGINLEY Donald E 619-575-2169 +9

610 .....
611 GOMEZ Maria 619-429-7608 +9
617 XXXX OO
623 XXXX OO
624 BELL G 619-429-6105 +9
FRANKLIN Christina 619-575-7060 +9
FRANKLIN Michael 619-575-7060 +9
WANGENHEIM Todd P 619-575-5476 +9
625 XXXX OO
630 XXXX OO
631 ★IMPERL BEACH CHRISTIAN SCHOOL 619-424-9784
★UNITO PENTECOSTL CH 619-424-9784
635 XXXX OO
638 MARTINEZ Guadalupe MA 619-575-2635 +9
647 VANN Bernard 619-423-1474 8
665 HESCOCK Christian J 619-429-0869 +9

X PALM AV
721 ..... APARTMENTS
CASEY Rosita 619-429-1679 +9
CONTRERAS Alicia G 619-423-3471 +9
KING Huber 3D 619-424-8246 +9
KING Shanti 619-424-8246 +9
KLUND M 619-424-8658 +9
LABUZON M 619-423-3416 +9
PANGANIBAN Servillano 619-429-9510 5
TATE A 619-423-8485 8
TATE C 619-423-8485 8

721 .....
722 XXXX OO
744 ★ZAMISCH ART PLUMBING&HEATING 619-575-0822 2
752 XXXX OO
753 ●PATE Enoch 619-423-8397
754 XXXX OO
758 ●PEREZ A OO 7
769 ●STUART Thomas J OO 7

X DONAX AV
812 CARPENTER Ken L 619-423-4074 +9
GOMEZ Manuel 619-575-2116 +9
SMITH Hope 619-429-3759 6
SMITH Lynn 619-429-3759 6
831 GARY J C 619-429-5725 7
GARY J C 619-429-1390 +9
832 XXXX OO
834 FERRELL Paul F 619-429-7616 8
837 ●MEEKS Dani G 619-429-5324
847 ●ALFARO Sarah J OO +9
854 ALHAMID Kaneil 619-575-7657 7
856 XXXX OO

X ELM AV
901 ●HARDGROVE Charles E OO 7
904 MENDOZA Gilberto 619-429-0874 8
906 ●FREITAS J C OO +9
908 XXXX OO
918 XXXX OO
920 XXXX OO
923 ●FOSTER S J 619-424-3302 4
924 XXXX OO
928 XXXX OO
931 ●BOEHLKE Darlene B OO +9
957 MARTINEZ E S 619-575-9155 +9
959 BOLIN Zelma T 619-575-8673 2
962 ●VARGAS Carlos G 619-424-8384
967 BROWN Steve 619-424-7311 +9

X ELDER AV
1001 ●CULPITT Brad OO 8
1003 WELCH Elaine 619-575-0679 7
1008 XXXX OO
1010 XXXX OO
1011 ★ESTRADA METAL 619-575-7221 +9
1012 ●KING R C 619-429-1816
1013 XXXX OO
1015 KNOOT Howard V 619-575-1234 5
1016 RANDALL Lucille 619-424-7687
●RANDALL Richard E 619-424-7687
1024 ●JACKSON Ed 619-424-7494

12TH 91932 CONT.
1027 XXXX OO
1029 WOOD Dick 619-423-3774
1036 WILLETTE Ted 619-575-0443 7
1037 MORIN Vicki L 619-423-0337 8
1038 ●FLETES Alberto OO 7
1040 XXXX OO

X EBONY AV
1044 XXXX OO
1046 XXXX OO
1047 FLORES Adriana 619-575-8074 +9
1085 ..... APARTMENTS
CASILLAS Fernando E 619-424-5142 8
GONZALEZ Sergio 619-575-8005 +9
MADRID Charles Richard 619-575-3161 8
MANZO S 619-429-3562 7
ROCHA Esteban 619-429-6812 +9

1085 .....
X IMPERIAL BEACH BLVD
1103 WOOLSTENHULME Gary 619-424-3453
1105 ●ZAMBRANO Gabriel N OO +9
1112 XXXX OO
1115 ●AMAYA Alfredo M OO +9
1118 XXXX OO
1121 HARO Roberto 619-429-9340 8
1123 XXXX OO
1127 ●VELLEMAN Robert J OO +9
1128 HAMPTON Renardo M 619-429-3792 +9
1154 ●CARTER O J 619-429-3249 1
1177 ●MARTINEZ Sophia Y OO +9
1178 ●ARNOLD Jas C Jr 619-424-9428
1179 XXXX OO
1182 GONZALEZ Manuel 619-424-5959 7
1185 ●BETTERTON Floyd OO 7
1189 XXXX OO
1194 XXXX OO

X FERN AV
1203 HANCOCK Nina 619-424-7269
●HANCOCK Wm L 619-424-7269
1206 XXXX OO
1209 ASHLEY Phillip 619-575-6749 +9
1210 XXXX OO
1216 ●MONTANO Jesus M OO 8
1220 ●MONTANTO Beatris OO 7
1228 XXXX OO
1231 TURNER Arthur 619-575-6386 7
1235 ROBBINS Richard J Jr 619-424-6584 +9
1236 ●FALCONE Linda OO 7
1241 XXXX OO
1243 FLORES Eva 619-424-7324 +9
1244 WOLF Racheal 619-423-6837 +9
1251 XXXX OO
1252 XXXX OO
1253 ●KARIS Wayne D 619-423-7190 1
1254 QUINTANAR Pedro 619-423-4798 0
1255 MONTERO Ignacio 619-575-3807 8
1264 XXXX OO
1266 PALMER Will 619-575-7344 +9
1268 XXXX OO
1272 GODINEZ Valente 619-423-4741 7

X GROVE AV
1284 MARTINEZ/NUNEZ Martha 619-429-6236 8
★ 7 BUS 157 RES 59 NEW

12TH E 91950 NATIONAL CITY

WEALTH CODE 0.2

X NATIONAL CITY BLVD
41 ★CREATE-IVE HYPHEN THE 619-477-7975 +9
★GLOBE TRAVEL&TOURS 619-474-8692 +9
★YANG TSAI&ASSOCIATES 619-477-8293 +9
43 ★HISPANIC INTL MARKETING INC 619-474-8800 +9
★INTL WIRELESS 619-336-6000 +9
★NETWORK MARKETING 619-474-3183 +9

X A AV
131 ★COPIER SOLUTIONS 619-474-0747 +9
140 ★NATIONAL CTY CMTY NUTRITION CT 619-336-6750 +9
★NATL CTY PARK 619-336-4290
148 ★NATIONAL CTY REC CENTER 619-336-6754 +9

X B AV
200 ★NATIONAL CTY LIBRARY SERV 619-336-4350 +9
203 XXXX OO
205 XXXX OO
207 ROBINSON Marjorie F 619-474-6056
209 XXXX OO
211 GOMEZ Ana Isabel 619-336-2749 8
233 PETERSON Edith M 619-477-5291

X C AV
437 RODRIGUEZ Fillmon G 619-474-0059 8
439 XXXX OO

X D AV
910 LANDES David 619-474-2846 +9
920 ●MEJIA S OO +9
926 ●SALAZAR Lucia 619-477-4503 5
930 XXXX OO
935 ●MIRAMONTES Pat 619-477-9437
940 XXXX OO

X PALM AV
1627 XXXX OO
1633 XXXX OO
1639 ●BARTLETT Chas R 619-474-1751
1640 XXXX OO

X R AV
1715 XXXX OO
1719 ●EVANS Ruby L OO +9
1720 XXXX OO
1723 VASQUEZ Carlos 619-477-0446 2
1727 ●QUINTANILLA Joseph OO +9
1730 ZARATE Rosalie 619-474-1793
●ZARATE Zacarias Jr 619-474-1793
1731 ●NAJERA Marco A OO +9
1734 ●TOLEDO Jas 619-477-3968
1736 XXXX OO
1802 CUBACUB Avelino 619-474-3231 6
VILLANUEVA Magno 619-336-1363 5
1830 XXXX OO
1840 XXXX OO
1845 ★GRACE FELLOWSHIP SC 619-474-5535 4
1907 XXXX OO
1911 ●NGUYEN Khuong K OO 7

X PARADISE DR
2113 XXXX OO
2125 ●HERNANDEZ B OO 7
2130 ★AMSOIL SYNTHETICS 619-472-7461 6
●MALICSI L 619-475-1674 6

12TH E 91950 CONT

X GROVE
2139 XXXX OO
2205 XXXX OO
2209 VANTA Luis T Jr 619-267-4727 7
2215 XXXX OO
2221 ●HEALEY Beatrice 619-267-9399
2224 XXXX OO
2225 ●NOVELLO Arthur J OO 7

X PLAZA BLVD E
2402 ★PACHECO EDGAR WMA CONSUMER SRV 619-470-3812 +9
★ 14 BUS 44 RES 16 NEW

12TH W 91950 NATIONAL CITY

WEALTH CODE 0 0

X NATIONAL CITY BLVD
21 XXXX OO
31 ROMERO Jorge H 619-477-2942 +9
35 XXXX OO

X ROOSEVELT AV
126 XXXX OO
127 ●RODRIGUEZ Isaac OO +9
129 XXXX OO
131 XXXX OO
137 ●MCGEE Allen OO +9

X HOOVER AV
224 XXXX OO
227 HERNANDEZ Betsy 619-477-2259 8
240 ●OLIVA Jovita R 619-474-4850
244 XXXX OO

X COOLIDGE AV
326 XXXX OO
327 TERRONES Albert 619-477-4072 8
328 XXXX OO
329 CARRANZA Maria 619-477-6354 5
ESPARZA Virginia 619-536-1642 7
330 XXXX OO
333 XXXX OO

X HARDING AV
338 ★LOW COST AUTOMOTIVE AND MFFLR 619-474-8360 8
●RAMOS Victor M OO +9
★SD METAL SUPPLY 619-474-4250 +9
420 ★FELIX MEZA AUTO BDY 619-474-2086
430 ★C H C DISTRIBUTING 619-474-3939 1
600 ★ALLEGRO FURNITURE INC 619-477-2978 8
601 ★CROCKETT&COMPANY 619-474-8777

X MCKINLEY AV
★ 6 BUS 20 RES 5 NEW

12TH AV 92101 SAN DIEGO

WEALTH CODE 0.0

45 XXXX OO
X IMPERIAL AV
112 XXXX OO
149 ★BELINDA BENSON INTERIOR DESIGN 619-232-2243 8
★SQUIRES-BELT MATERIAL CO 619-232-8188
153 XXXX OO
X L
230 ★GLOBAL MACHINE 619-232-0232
240 ★SD SPCLTY PRODUCE 619-687-3030 4
X K
339 ★HART'S COLLISION 619-232-1882 8
X J
405 XXXX OO
443 ★SD RESCUE MSSN STR 619-687-3712 4

X ISLAND AV
500 ★CAFFE CALABRIA 619-296-5282 +9
509 ..... APARTMENTS
BRITT Carol A 619-239-5002 8
LANG Kevin M 619-702-9286 +9
LANG Ronald 619-544-1514 4
LUKAS Betty 619-233-7815 +9
LUKAS Terry 619-233-7815 +9
MAXWELL L 619-235-0583 8
★PALM HOTEL 619-231-0453 3
RUSHIN Lee D 619-338-0065 8
WALKER D J 619-239-4143 8

509 .....
554 XXXX OO
X MARKET
604 ★VALU MART MARKET 619-233-1405
615 XXXX OO
616 ★LABOR TEMP SERVICES 619-696-0153 5
★LABOR TEMP SERVICES 619-696-0152 5
★LABOR TEMP SERVICES 619-231-8486 +9
★NANA'S TACO SHOP 619-231-9203 +9
620 XXXX OO
622 ★KABOB CITY CAFE&DELI 619-239-8535 +9
630 ★UNDE EMBOSSING CO 619-233-5802
632 XXXX OO
644 XXXX OO
645 XXXX OO
664 ★SUPERIOR VW ENGINES NO 1 619-235-8426

X G
702 XXXX OO
705 ★BLACK MARKET VISUAL COMMNCTNS 619-544-9595 8
★FOSTER INVSTMT CORP 619-557-0100 0
★FOSTER LISA ATTY 619-231-6655 7
★PHILLIPS&COHEN ATTY 619-231-6655 7
707 XXXX OO
711 ★BODY PAUL PHOTO 619-239-2639 4
★DASTRUP MARK PHOTO 619-235-4600 4
★KEN WEST STUDIO 619-235-9378 4
★WEST KEN STUDIO 619-235-9378 4
723 XXXX OO
725 ●DISTRIBUTEL 2 619-236-9958 3
727 XXXX OO
734 ★MAX DEL&MARKET 619-239-9568
747 XXXX OO
750 XXXX OO
757 XXXX OO

X F
812 ★GRANADA WIGS 619-234-9917 8
830 CHAVEZ Fansisco 619-231-8029 +9
833 XXXX OO
835 XXXX OO

12TH AV 92101 CONT.

X E
901 ★SALVATN ARMY STR 619-696-1560
★SALVATN ARMY STR 1 619-232-1378
902 ★REACHING FORTH MINISTRY INC 619-231-0189 6
940 ★TROLLEY COUNT 619-239-0101
950 XXXX OO
951 ★POPULAR MARKET 619-232-3262
952 XXXX OO
964 XXXX OO

X BROADWAY
999 XXXX OO
1015 ★SAL WORKS 619-239-1482 +9
1025 XXXX OO
1039 ★SD YOUTH&CMTY SERVS 619-239-4688
★STOREFRONT THE 619-239-4688
1040 ★MAJESTIC AUTO SALE 619-234-6650 8
1065 ★GEN LAI SEN SEAFOOD 619-239-5478

X C
1154 ●ERPELDING Thomas J 619-696-8526 +9
1166 ★BILTMORE APARTMENTS 619-233-0609
GONZALEZ Roberto 619-231-2655 5
HARVEY Charley B 619-696-6578 5
MCGRATH Todd K 619-544-1832 8
1169 XXXX OO

X B
1205 XXXX OO
1220 XXXX OO
1260 ★MCDONALD'S RESTAURANTS 619-234-4700

X A
1312 ..... RIVIERA APTS
BONKER Gabriel 619-232-4588 +9
BYRAM Jessie F 619-702-5338 +9
GONZALEZ Jorge 619-702-7540 +9
GU Yu Hong 619-239-2720 +9
HINZ Michael 619-233-0325 +9
KEELING Brian J 619-236-1090 8
KRUSE R 619-235-8543 +9
MARIANO John 619-233-4920 +9
MARIANO Melanie 619-233-4920 +9
MOORE Damian 619-237-5504 7
PORTALATIN Laura 619-235-6834 +9
SHIMOO Atsushi 619-235-9105 +9
STEVENS Leone E 619-234-4584
URIBE Manuel C 619-231-7021 6
WRIGHT Vincent E 619-702-5489 +9

1312 .....
1313 ..... BUILDING
★CITY COLLEGE 619-230-2400 5
★K S D S FM 619-234-1062
★M R T MICRO INC 619-702-7458 8
★SD CLG 619-230-2015 +9
★SD CLG ADMISSIONS 619-230-2475
★SD CLG APPLIED TECH 619-230-2080 1
★SD CLG ATHLETICS 619-230-2486 3
★SD CLG BOOKSTORE 619-230-2546
★SD CLG CHLD DVLP CT 619-230-2206
★SD CLG CITY CLG CALWORKS 619-230-2151 +9
★SD CLG CITY CLG DSBLD STDNT 619-232-1313 +9
★SD CLG CITY CLG OFCS 619-230-2400 +9
★SD CLG CITY CLG TCHNLGY INCBTR 619-230-2081 +9
★SD CLG CITY CLG THEATRE BX OFC 619-230-2576 +9
★SD CLG COSMETOLOGY 619-230-2104 3
★SD CLG COUNSELING 619-230-2540
★SD CLG DISBLD STDNT 619-230-2513
★SD CLG EOPS 619-230-2206 2
★SD CLG FNCL AID 619-230-2501
★SD CLG INSTRUCTION 619-230-2523
★SD CLG LIBRARY 619-230-2421
★SD CLG PRES OFC 619-230-2453
★SD CLG RADIO KSDS 619-234-1062
★SD CLG STUDENT AFFR 619-230-2498
★SD CLG STUDENT SRVS 619-230-2464
★SD CLG VET AFFAIRS 619-230-2504
★WORKPLACE TECHNOLOGIES RESRCH 619-232-8054 8

1313 .....
X RUSS BLVD
X PARK BLVD
★ 66 BUS 55 RES 27 NEW

13TH 92101 SAN DIEGO

WEALTH CODE 0.0

30 XXXX OO
45 XXXX OO
65 ★AZTECA TACO SHOPS 619-239-9320
X NATIONAL AV
X IMPERIAL AV
101 XXXX OO
X L
X K
327 BOJORQUEZ Jose R 619-544-1646 1
ESPINOSA Maria E 619-239-5293
355 GARCIA Antonia 619-238-0962 6
357 XXXX OO
359 GALVAN Isabel 619-232-7824 3
377 XXXX OO

X J
403 ★HUOT LEE PRODUCE 619-232-6084 8
★PRODUCE CITY 619-696-5272 8
434 ★HOTEL 434 619-696-1414 0
435 ★HOTEL METRO 619-696-6500 0
453 XXXX OO
454 ●CALVERT Greg 619-236-9782 8

X ISLAND AV
504 HOLLIES A S 619-239-4062 +9
505 ★INNER CITY BAPTIST CHURCH 619-239-8104 8
★INWARD CONNECTION 619-239-5503 +9
529 ★DOBKIN MARK SCULPTOR&FOUNTAIN 619-235-9970 8

X MARKET
619 CHAFFIN Misty 619-702-9213 +9
621 ROCHE Joe 619-696-1061 +9
623 HUSTON Sherb 619-531-1762 3
625 CURTIS D D 619-424-5804 +9
627 ..... APARTMENTS
★BAYE TOWN 2 619-424-3292 6
CUNNINGHAM James 619-429-5602 +9
FOX Brenda 619-575-3508 +9
FOX Lee 619-575-3508 +9
FRANKLIN Matthew 619-423-4845 +9
NELSON Neil 619-424-8872 +9
SANDOVAL Antonio 619-423-8605 8

627 .....
629 XXXX OO
631 HOLLICK Kathie 619-423-5394 7
HOLLICK Lance 619-423-5394 7
OWENS George A 619-429-1240 8

13TH 92101 CONT.

TRITCHLER Michael F 619-575-6344 +9
633 XXXX OO
635 BURTON Clarence 3D 619-423-5130 7
STOBBART Mark 619-423-9603 7
WILDER Dale 619-429-1155 8
WILLS Clifton 619-575-3508 +9
639 ★LAJOLLA CHARTER 858-452-8260 +9
★PREMIER RIDE 858-452-8260 +9
★PREMIER RIDE 619-234-7433 6
★PREMIER RIDE 619-231-4743 6
★SD YELLOW CABS INC 619-234-6161
★YELLOW CAB COMPANY 619-234-6161 8
★YELLOW CAB COMPANY 619-239-8061 8
★YELLOW CAB PARCEL DELIVERY SRV 619-232-7875
645 PATTERSON Eileen G 619-575-4681
VILLALOBOS Heriberto 619-429-8223 +9
655 LEE M H 619-429-1144
WATSON Janet 619-424-8069 6

X G
700 ★TABLEWARE INTERNATL 619-236-0210 6
705 ★DAILY BREAD 619-744-0848 +9
710 ..... BUILDING
★AFTER DARK GRAF-X&PRODUCTION-S 619-702-7377 +9
★ARIEL FREANER 619-696-9193 +9
★ART DEPOT THE 619-696-6545 4
★BLACK RAYMOND DOUGLAS 619-232-2260 7
★BLANCHARD DESIGN 619-235-4409 4
★BROWN FLORMAN GATES ARCH&BLDRS 619-687-0044 7
★BYRD H DSGN INNVTN 619-234-1050 3
★CHET WOODING GRPHC 619-696-5875 3
★DAVYSHW GROUP 619-238-3870 7
★DEVINE SONYA 619-239-8744 8
★DIGITAL ASYLUM 619-233-3664 6
★FOGEL ADAM S 619-531-7069 +9
★GOLINO MIRTO 619-239-8744 7
★HILL JOHN NEAL 619-239-4248 5
★IRVING GLASS DESIGN 619-232-3007
★SPURLOCK POIRIER 619-233-3324
★URBAN EAGLE DESIGNS 619-696-6545 8
★V I N A TECHNOLOGIES 619-232-8595 +9
★Y&M ASSOCIATES 619-237-1112 +9

710 .....
720 XXXX OO
725 ★CENTRL GRAPHICS 619-234-6633
★REYNA INC 619-645-9033 +9
730 ★ALEGRE FSHN APPAREL 619-231-2880 3

740 ..... BUILDING
★BRAVO WORKSHOP 619-696-0058 7
★CA CARICATURES 619-232-7471 8
★DAVY ERIC ARCHITECTS 619-238-3801 8
★DESIGN INSITE 619-595-3040 2
★DODD&ASSOCIATES 619-236-9202 5
★ESPRESSO SAN DIEGO'S COFFEEHSE 619-233-7242 8
★GAFFEY DESIGNS 619-696-0058 7
★HISPANIC MEDIA PRODUCTIONS 619-702-7511 8
★JACQUES KEN PHOTO 619-239-3134 4
★MARISCAL SEBASTIAN 619-702-4700 +9
★MELOCHE RON 619-696-6885 7
★MINDPAGE 619-231-3400 8
★POZOS CREATIVE COMMUNICATIONS 619-231-1144 7
★PRECISION LAB 619-231-6999 +9
★RESSLER VIVIEN 619-696-0190 5
★SALISBURY-FIGUEROA ADVERTISING 619-702-8300 +9
★SMITH JACK PHOTOGRAPHY 619-231-1077 6
★SQUIDDLEE D ILLUSTRATION 619-232-7471 8
★THOMAS DAVE 619-232-7471 8
★VIA THE NET 619-231-3399 8

740 .....
753 XXXX OO
771 ★SCHUMACHER K PHOTO 619-237-9949

X F
811 ★WESTRN FOOD EQUIP 619-234-1088
843 ..... APARTMENTS
GIRTEN John R 619-696-0938 7
MACDOUGALL Vern 619-702-3501 +9
MINARD Cal 619-237-1885 5
MOLETTE Thomas A 619-696-8384 +9
PORTER Leo 619-702-7660 7
WALCUTT Janet 619-702-7519 7
WALLACE Wilma 619-231-7429 4

843 .....
X E
X BROADWAY
1025 ★EUROTEK AUTO COLLISION 619-239-7843 7
1050 XXXX OO
★ 64 BUS 46 RES 27 NEW

13TH 91932 IMPERIAL BEACH

WEALTH CODE 0 4

536 ★EZERA 619-423-9283 7
★T M T SRF BOARD MNG 619-575-2303 5
★TONYS HOTEL&MOTEL FURN LIQDTR 619-575-9147 6
550 XXXX OO
552 NELSEN Melissa 619-429-0785 +9
SULLIVAN Jeffrey D 619-423-9099 +9
560 CRANE Jean 619-429-4565 +9
CRANE M E-Skip 619-429-4565 +9
562 XXXX OO
564 XXXX OO
568 ●HARLOFF T K OO +9
★MIKE'S UPHOLSTERY 619-575-9149 8
★ROBLES SAMUEL 619-575-9149 8
★SALAZAR MIGUEL 619-575-9149 8
SALAZAR Monica 619-429-1981 +9
570 XXXX OO
572 ●COAD Nina J OO +9
574 XXXX OO
576 ●BUTLER P E 619-424-5775
614 BRADY Joanne 619-423-1239
BRADY Paul 619-423-1239
620 FENLON William 619-423-2015 +9
TAYLOR Daniel 619-424-5415 +9
628 XXXX OO
630 XXXX OO

X CYPRESS AV
640 ●CAMPBELL Vera G 619-424-3515
X CALLA AV
645 MEZA Chris 619-628-8339 8

13TH 91932 CONT

MEZA Jeanna 619-423-8339 8
650 XXXX OO

X PALM AV
700 ★CARLS JR RESTAURANT 619-423-5025 1
705 XXXX OO
720 ★HOLLYWOOD VIDEO 619-423-4290 7
737 ★IMPERL BEACH CMNTY HSPTALTY CT 619-429-1774 8
745 XXXX OO
750 ★CITY NAILS 619-423-1436 7
★FITNESS WORLD 619-423-3600 5
★I B MARKET&LIQUOR 619-423-7660 5
760 ★I B LAUNDRY 619-423-7227 1
761 XXXX OO
762 ★ANGI'S CLEANERS 619-424-4403 8
770 ★FAMILY HAIRCUTTERS 619-424-9797 8
771 ★ADVANCE TIRE SALES 619-291-9666 6
★IMPORT TIRE 619-291-9666
772 ★ECONO LUBE N TUNE 619-429-8882
775 ★HOLLY REAL ESTATE 619-423-2881
784 XXXX OO

X DONAX AV
803 XXXX OO
808 ★IMPERL BCH MORTUARY 619-423-4787
★PINKHAMMITCHELL IMP BCH MTRY 619-423-4787
823 XXXX OO
829 XXXX OO
830 XXXX OO
832 ..... APARTMENTS
CAMERON D 619-575-5552 6
CAMERON D 619-429-8733 +9
DURAN Rosa 619-423-4579 8
MERCADO Artemio H 619-575-8312 8
PORTER Blanca 619-575-7281 7
PORTER Gerald 619-575-7281 7

832 .....
835 MCCABE Shirley OO +9
843 XXXX OO
851 BRADY Thomas 619-575-1664 7
SCHEDULE Edward 619-429-8632 +9
859 XXXX OO
860 ANDERSON Rebecca 619-429-5160 +9
HRYHORENKO Maria 619-429-5082 +9

870 ..... APARTMENTS
ARELLANO Ambrosio L 619-429-0647 +9
BRAATZ Jennifer 619-575-3834 8
CARLSON Gilbert 619-423-8187 +9
COLLURA Matthew J 619-429-1197 8
GRODEMAN L 619-423-9618 +9
PEREZ Beatrice 619-429-4678 +9
POST Roxane 619-575-4874 +9
SLATER-Kellogg Christian 619-575-7742 +9
VALENZUELA Maria Socorro 619-628-8258 7
WHALEY Carie 619-423-9661 8

870 .....
875 ZARATE Arlene 619-423-3503
●ZARATE Fiorantino 619-423-3503

X ELM AV
916 XXXX OO
917 XXXX OO
920 GALVAN Rena Y 619-423-6282 +9
925 ●MATHER L J 619-429-4848
930 ●HEDRICK Claude Geo 619-424-7152
931 XXXX OO
935 XXXX OO
939 XXXX OO
944 ●MORGAN David J 619-423-3485
945 XXXX OO
946 XXXX OO
950 XXXX OO
951 ●CANO Mary 619-424-9156
953 XXXX OO
954 XXXX OO
959 MILES Primitiva 619-429-4852
964 XXXX OO
965 XXXX OO
969 STEVENS Howard 619-423-0263

X ELDER AV
1013 KUENZI Ronald D 619-429-5763
1014 XXXX OO
1015 NOLASCO Juan Carlos 619-423-5967
NOLASCO Maria 619-423-5967
1031 ●RIGUEROA Leoncio R 619-424-9291 1
1033 PEREZ Noelia L 619-575-7564 8
1039 ●DELATORRE Gerardo 619-429-7910 6

X EBONY AV
1051 ★CARDS FOR KIDS 619-424-6800 3
★L&R CUSTOM WINDOWS 619-575-9322 8
★THE ENCHANTED FOREST 619-575-4952 +9
★VIDEO 4 YOU 619-429-9101 8
1055 XXXX OO
1056 ★K F C DELIVERY 619-424-3363 7
★K F C DINEIN OR CARRY OUT 619-424-3492 7
1057 XXXX OO
1068 XXXX OO
1070 ★ANY ITEM 99 CENTS 619-429-3136 8
★C H DONUTS 619-575-3001 2
★CARMEN'S BEAUTY SALON 619-429-1760 5
★GIANT NY PIZZA 619-575-2622
★GIANT PIZZA KING 619-575-2622
★IMPERL CLEANERS 619-424-7793 8
★MONEYTREE 619-429-6669 +9

X IMPERIAL BEACH BLVD
1101 XXXX OO
1120 XXXX OO
1122 ARROYO Dons N 619-429-3554
1141 ★WADLEYS WHISKEY WRK 619-424-8255
1146 ★JOE'S LARIAT TAVERN 619-575-1111 +9

X FERN AV
1164 GIL Maurilio 619-424-7204 +9
1165 XXXX OO
1167 ★EN'S COIN LAUNDRY 619-429-5483 7
1175 ★MAI SEWING CO 619-423-3287 8
1176 XXXX OO
1177 ★LA CHIQUITA PRODUCE&GROCERIES 619-575-6537 8
1179 ★SUAVE CUSTOM SHOES 619-429-9606 +9
1180 XXXX OO
1181 XXXX OO
1182 XXXX OO
1183 ★ALBERTO'S TACO SHOP 619-575-2295 8
1184 MENDOZA G 619-628-8419 +9
1185 ★ORTIZ TAILOR SHOP 619-575-2329
1214 DEALBA Rocio 619-429-8653 +9
1221 ●ROSALES Rosario 619-424-9264 8
1223 ROSALES Alma 619-429-3353 +9
1228 XXXX OO
1231 XXXX OO
1232 ●ROJAS Socorro J OO 7
1233 XXXX OO
1238 XXXX OO
1240 ●VERA G OO +9

COPYRIGHT HAINES & CO., INC. INFORMATION ON THIS PAGE MAY NOT BE KEYPUNCHED, ENTERED INTO A COMPUTER OR PHOTOCOPIED, IN ANY MANNER WHATSOEVER EXCEPT AS AUTHORIZED IN WRITING BY HAINES & CO., INC.

TP	Adjoining	Source
-	✓	Haines & Company

14TH ST 2000

THE HAINES CROSS DIRECTORY

..13TH 91932 CONT..
1241 XXXX OO
1242 VERA Gilberto 619-575-6065 +9
1254 PEREZ Blanca A 619-429-3823 +9
1256 ●CISNEROS Maria C 619-423-3761
1267 PALCENCIA Maria 619-429-7069 8
1270 MAIGUE Theresa 619-423-0351 +9
1277 ●MEEKS Orvill 619-424-7026
1278 ●MOORE Ma De Jesus 619-575-5456 6
1280 ●NUNAMAKER Ronald J 619-575-1430
1282 XXXX OO
1285 ●SANCHEZ Isaias H 619-429-4087
1286 XXXX OO
1290 XXXX OO
1294 SALDANA Jorge 619-423-2634 +9
1295 XXXX OO
X GROVE AV
1302 BERG Dustin 619-429-9699 +9
LOPEZ Marcos B 619-575-0341 +9
RAGLAND Richard 619-575-6606 +9
SMITH Marissah J 619-424-3254 +9
1304 XXXX OO
1306 XXXX OO
1325..... APARTMENTS
BRUCE David 619-423-2466 +9
BRUCE Erika 619-423-2466 +9
DEPIES Gregory J 619-423-5782 8
GARCIA Nestor 619-423-0724 +9
GRIFFIS Derrick R 619-424-6618 +9
MARTINEZ Rivera Nora 619-423-5817 7
OHLER Munce 619-575-4344 +9
PADOR Oliver T 619-424-8413 +9
STEELE Frederick Sr 619-429-3751 8
1328.....
1352..... APARTMENTS
BROWN Antionne L 619-575-0180 +9
DIAZ Noli D 619-429-1558 8
JULA D 619-423-6546 7
MINARD Blake M 619-424-3879 +9
SKINNER Adriane 619-423-9011 +9
1352.....
1353 XXXX OO
1363..... APARTMENTS
BARTOLO Rita 619-575-0366 +9
DANIELS Lorna 619-424-6216 8
HERRERA Jesus 619-429-4183 +9
HOOVER Sherry N 619-429-7477 +9
MATSON Raphael 619-423-7345 +9
PANTOJA Olegario M 619-423-9620 8
TAYLOR Sharon A 619-423-2082 8
YELVERTON Evelyn J 619-429-6963 +9
1363.....
1372 ★CASA DE ORO 619-423-2104
APARTMENTS
LARRABEE Dean 619-423-0751 +9
MARCELO Pabilio G 619-575-2867 +9
SHULTZ A R 619-429-1950 8
1390 XXXX OO
X HOLLY AV
1400..... IMPERIAL HOUSE
ADAMO Justin P 619-575-1903 +9
ANTONOVICH M P 619-429-1473
APONTE Osvaldo 619-424-5758 +9
ARNOLD Dale 619-575-3560 +9
BARR Brian 619-423-7177 +9
BARR Julieanna 619-423-7177 +9
BELT Todd S 619-424-3225 +9
BENTLEY Jenny L 619-423-5791 +9
CARTER Chino 619-628-8513 +9
CORBIN Regina 619-575-2895 +9
DANDRIDGE Brianna K 619-575-6943 +9
DIEGASTRO Mike 619-429-4571 +9
ESPINOZA Alberto 619-575-8350 +9
FLANNERY David 619-628-8031 +9
GALAYDA Steve 619-424-9265 +9
GARCIA Ernesto 619-423-7050 +9
GARCIA Heather 619-423-7050 +9
HAYASHI Kensho 619-575-8309 +9
★IMPERIL HOUSE APTS 619-423-6070
JACKSON Adrian 619-429-6026 +9
JACKSON Erica 619-429-6026 +9
LAIDLOW Heather N 619-424-8452 +9
LAW Lawrence 619-575-2225 +9
MCCREA B 619-429-7055 +9
MCKINNIE Regina B 619-575-7766 +9
MOORE Bryan 619-429-9553 +9
MOORE Bryan 619-429-1055 +9
MOORE Janet 619-429-1055 +9
MOORE Janet 619-429-9553 +9
MOTYL Matthew 619-575-6949 +9
PITCHFORD Claudette 619-575-6468 +9
REILLY Joseph 619-423-4548 +9
RIOS Jason E 619-575-9443 +9
RIOS Tanya Y 619-575-9443 +9
ROHE Mark A 619-575-1474 +9
RUSSELL Lovell E 619-575-9120 +9
SIMS James J 619-424-7874 +9
SMULIAO Mihai 619-423-4108 +9
SUTHERS Sebastian O 619-423-6219 +9
THOMPSON Joseph L 619-429-9724 +9
TIKKANEN Lance A 619-429-7969 8
WATTS Curtis 619-423-9798 +9
WEST Lisa 619-628-8482 +9
WHITE David 619-429-6492 +9
WHITE Rita 619-429-6492 +9
1400.....
1401 XXXX OO
1403 HUBBARD Elisabeth 619-575-4940 +9
1405 XXXX OO
1407 JEREZA Edzel 619-575-8214 7
1409 XXXX OO
1411 ANDERSON Liza 619-429-3728 +9
1413 XXXX OO
1415 XXXX OO
1417 PATAWARAN Nomer C 619-575-9125 +9
1419 XXXX OO
1421 XXXX OO
1422 BROWN Todd H 619-423-4155 7
1423 HUDKINS Brent M 619-575-5505 +9
1441..... IMPERIAL VILLA
ANTOLIN Oscar 619-423-6031 8
ESTRADA Martha P 619-425-7970 +9
GROVES James 619-423-6046 +9
HENDERSON Monica 619-424-8846 +9
★IMPERIL VILLA APTS 619-423-5244
JEFFERS John T 619-429-3895 8
LAMPKINS Jaidea 619-423-6046 +9
PEREZ Leandro A 619-429-8520 7
PETERS Alan F 619-423-2358 8
QUINN Jeremy C 619-423-6419 8
REYOUNSKI Daniel 619-429-0866 7
SHINEMAN George 619-423-7849 +9
TAYLOR Carl L 619-429-8842 2
VAUGHN Thomas J 619-575-9278 +9
1441.....
X HEMLOCK AV
X SEAPARK DR
X IRIS AV
1471..... APARTMENTS
AGUILERA Lilia 619-575-4736 +9
ALCANTARA Simeona 619-423-4306 +9
COOPER Clay 619-423-4022 8
RODRIGUEZ R G 619-423-7905 3
SANCHEZ Sharlita A 619-423-6267 8
1471.....
1485 XXXX OO

..13TH 91932 CONT..
1495 XXXX OO
1497 ★NEIGHBORS MARKET 619-423-8555 7
NO # ★THRIFT 99 619-429-4940 +9
★ 47 BUS 229 RES 109 NEW

13TH E 91950 NATIONAL CITY

WEALTH CODE 2.0

X HIGHLAND AV
807 XXXX OO
827 MORENO Ada 619-474-2036 8
838 XXXX OO
X I AV
911 THOMPSON Bessie 619-477-1733
915 ●CHAMBERS Vadie L OO +9
918 XXXX OO
924 ●PALMER Brian E OO +9
929 XXXX OO
X J AV
1005 XXXX OO
X K AV
2314 ●HIRSCHY M W OO 7
2320 BENITEZ Inda 619-267-6852 +9
2326 ●KRUSE Herbert 619-267-5389
2337 XXXX OO
2339 XXXX OO
2402 ●PACHECO Edgar OO 7
2405 ●CLARK Elwood OO 7
2411 ●AGUADO L A OO 7
2412 XXXX OO
2415 XXXX OO
2422 ●MOSTRALEZ E 619-267-5106 3
2432 ●BLACKBURN W T 619-267-5345
2435 ●ALVARADO B G OO 7
X EUCLID AV S
2501 ●VELASQUEZ Angelita 619-470-1447
2519 QUISMUNDO Ben 619-267-9270
●QUISMUNDO Lolita A 619-267-9270
2521 XXXX OO
2524 XXXX OO
2529 ●PISTOLE Ralph E 619-267-2260
2537 ●LORTSCHER D F 619-267-4082
★ 0 BUS 29 RES 3 NEW

13TH W 91950 NATIONAL CITY

NOW KNOWN AS
CIVIC CNTR DR

14TH 92101 SAN DIEGO

WEALTH CODE 0.5

170 ★PURE POLISHING 619-238-0911 +9
171 XXXX OO
X L
241 ★A A A A AUTO 619-234-5206 7
STORAGE&PARK
242 ★TIZNADO PALLETS 619-235-9706 8
★VALLEY PALLET 619-702-7206 6
RECYCLERS
X K
301 XXXX OO
320 ★FREDS AUTO BODY 619-233-1942
X J
404 ★EHMCKE SHEET METAL 619-233-6484
415 ★ALLAN CO 619-231-9566
436 XXXX OO
456 ROMAN Maximino 619-236-0440 8
458 XXXX OO
465 XXXX OO
X ISLAND AV
501 XXXX OO
509 ALCARAZ Alfred 619-239-3824 +9
519 NAHA Maria M 619-233-9506
542 ★CORNELL 619-232-4204 7
CORRECTIONS
544 XXXX OO
545 XXXX OO
552 BERDOS S C 619-230-0279 +9
554 ★TECHNOLOGY 619-696-9155 +9
SOLUTION TEAM
558 HERNANDEZ Roberto 619-544-0561 +9
TORRES Andres Garcia 619-702-5019 8
X MARKET
631 XXXX OO
X G
706 ★ARCTIC SUPPLY 619-234-7360
719 DIXON Otis 619-544-9643 +9
NICHOLSON Mark 619-233-4479 8
TURNER Harold M 3D 619-237-6962 +9
721 DOLAN Sandra A 619-696-6907 +9
STEPHENS David W 619-702-4707 +9
VILLA Victoria 619-233-1440 8
764 XXXX OO
X F
X E
928 SEVILLA Rosalia 619-424-7108 +9
929 XXXX OO
945 XXXX OO
X BROADWAY
1027 XXXX OO
1035..... APARTMENTS
BARNETT Scott 619-696-9819 +9
BRENNAN Christina 619-696-9228 +9
DIAZ Julian 619-702-6727 +9
FERRER Rhoda 619-234-3671 +9
GONZALEZ Benjamin 619-236-1018 +9
REYES Rafael 619-235-6306 +9
WILSON Larry 619-239-4907 5
1028.....
1031 ★ACME&ME 619-232-5441 +9
1034 XXXX OO
1040 XXXX OO
1045 ★SPARKY'S 619-234-9071 8
TRANSMISSIONS
1059 MANNING Peter 619-234-7760 +9
1065 XXXX OO
NO # ★JEROME'S FURNITURE 619-238-5000 6
WAREHOUSE
★ 13 BUS 37 RES 18 NEW

14TH 92154 SAN DIEGO

WEALTH CODE 3.0

809 XXXX OO
820 RODRIGUEZ Esther L 619-575-4055 8
821 ●JUAREZ Rudolph Z 619-423-0194
833 XXXX OO
836 ●FLORES Jesus N OO +9

..14TH 92154 CONT..
837 ●TALAVERA Jesus 619-429-6023 7
839 XXXX OO
843 ●VANDENEEDEN Peter 619-429-5047 6
846 XXXX OO
851 XXXX OO
856 ●LOPEZ Alfonso OO 8
859 XXXX OO
867 ●ROMAN Ernesto OO 8
875 XXXX OO
914 ●SMITH Eva 619-424-5908
915 ●WILLIAMS Antone M OO 8
926 XXXX OO
936 XXXX OO
942 LOPEZ Kelly L 619-575-9115 +9
945 XXXX OO
951 ●RAMIREZ Yolanda OO 8
952 ●BLAFIELD Roy E OO 8
956 ●TRUJILLO J 619-429-6075
966 ●HERNANDEZ Socorro R 619-429-4472 0
976 ORTIZ Margarita 619-429-7076 7

ZIP CODE 91932 IMPERIAL BEACH

WEALTH CODE 0.6

X CORONADO AV
1115 WALKER Ramon R 619-429-9675 2
1129 XXXX OO
1131 XXXX OO
1137 ●CASTRNITA F J OO +9
1140 FRANCO Rosa 619-575-4588 8
1142 XXXX OO
1144 XXXX OO
1145 XXXX OO
1150 ●THOMAS Alvin L OO +9
1151 ●COOK Robert L OO +9
1161 RODGERS Magda G 619-429-9515 +9
1162 XXXX OO
1168 XXXX OO
1170 XXXX OO
1175 ●MENDOZA Francisco 619-429-6657
1177 XXXX OO
1178 ●KIRCHER Robert C 619-424-8035 4
1182 ●ALVARADO Irma 619-575-5191 +9
1184 XXXX OO
1185 ●DAVILA Rodolfo P OO +9
X FERN AV
1213 ●EDWARDS Leroy 619-424-7135
1214 XXXX OO
1216 XXXX OO
1218 XXXX OO
1219 ●DEDRICK C M OO +9
1220 ASCENCIO M D 619-429-4361 5
1224 XXXX OO
1225 ●GUTIERREZ Oscar OO +9
1228 XXXX OO
1236 XXXX OO
1238 XXXX OO
1245 ●GENGLER J OO +9
1248 XXXX OO
1251 ●WEBBER Robert J OO +9
1256 XXXX OO
1259 DELATORRE Martha 619-575-4463 8
1261 XXXX OO
1263 GRIMES H M 619-424-8421
1266 ADAMS Arthur 619-424-9242 +9
1268 JORDAN Jane 619-423-4671 6
1270 PERALTA Alda M 619-575-4927 +9
●VALAZQUEZ Julian 619-423-7414 4
1272 XXXX OO
1277 FELIX Victor 619-575-2403
X GROVE AV
1311 WORTHEN Steve J 619-423-9703 8
1353 ●CHERRY Curtis K OO +9
1355 XXXX OO
1357 MENDOZA Fernando 619-429-8645 +9
1359 XXXX OO
1365 XXXX OO
1368 MING Lou 619-429-4214
X HOLLY AV
1415 BEGAY D 619-424-8206 8
GALLIGAN Alex 619-423-5823 +9
MARTINEZ Eric R 619-423-5225 8
1424 XXXX OO
1426 XXXX OO
1430 FREEMAN Jannie E 619-423-1817 +9
SALISBURY P C 619-423-8440
SHILTS Greg 619-429-7391 3
1431 XXXX OO
X HEMLOCK AV
1448 DERRINGER Bill 619-575-3451 +9
DERRINGER Bridget 619-575-3451 +9
1450 XXXX OO
1451 YBARRA Teresa 619-424-8374 +9
1458 PRICE C A 619-423-5526
●PRICE Curtis 619-423-3216 7
1461 LOPEZ Ruben 619-424-3893 7
1463 XXXX OO
1465 XXXX OO
1468 XXXX OO
1472 PERALEZ Pena Fernando 619-575-6277 +9
1475 FLORES Cesar 619-575-3702 +9
1477 XXXX OO
1479 XXXX OO
1483 SMITH James D 619-423-9409
1486 XXXX OO
1488 ●FLORES Jose Luis 619-575-6736 +9
1490 XXXX OO
1491 ZEPEDA Vincent 619-424-9533 +9
1494 ●MANN Ronald D 619-424-8032
X IRIS AV
★ 0 BUS 105 RES 24 NEW

14TH E 91950 NATIONAL CITY

WEALTH CODE 1.6

X E AV
X KIMBALL WAY
X F AV
650..... APARTMENTS
BALAGUER Santos E 619-474-1244 8
BLACK Chas E 619-474-8655 6
BURKS Lenora 619-477-8015 6
CARDENAS Ndomedes 619-477-0403 7
DIAZ Olympio 619-474-8425 6
GONZALES Rosalia R 619-477-5818 7
MAMUYAC Rosario V 619-474-0472 +9
MEDINA Gerlacio S 619-474-6255 +9
MERCULLO Prudincio 619-477-6183 6
MUNDO Teodore J 619-477-3552 +9
NUNEZ Justa R 619-474-7545 6
OLIVERA Esther 619-474-0859 6
SPADACINI Michael T 619-336-1272 6
★TELACU SOUTHBAY 619-477-0711 6
MANOR

..14TH E 91950 CONT..
VALENZUELA Mercedes A 619-477-6251 6
ZAPATA Patricia 619-474-5112 +9
ZAPATA Roberto 619-474-5112 +9
650.....
702 CORDOVA R 619-336-1180
DAVIS Noreen 619-477-3297 8
PICARDO Federico A 619-477-3265 +9
X HIGHLAND AV
X M AV
X N AV
1402 MIRANDA Florente 619-477-9274 5
1412 XXXX OO
1432 ●CHAVEZ Fidel M OO +9
1433 ●CHAPMAN Daniel L 619-474-6809 7
CHAPMAN Daniel L 619-474-8421 +9
1520 ●CASTRO Jesus OO +9
1523 XXXX OO
1530 ALFORQUE Benjamin B 619-477-7592 +9
ALFORQUE Gloria 619-474-8379
EDMA Lydia 619-474-7492 +9
LAMPA Emily 619-474-5563 +9
1533 XXXX OO
1538 LIGSAY Richard 619-477-5813 +9
1544 ●TORRES Stephen L 619-477-9536
X PALM AV
X GROVE
X STANCREST LN
2204 XXXX OO
X ORANGE
2300 ●DACUMA Audrey C OO +9
2304 ●CABRERA Rosanna OO +9
CUEVAS Camelio S 619-267-1153 +9
CUEVAS Dolores OO 619-267-1153 +9
2308 ●MUNOZ Celia L OO 7
2312 LARA Martin 619-470-3376
LARA Salvador 619-470-3376
2320 ●RESTIVERA Jose D OO 7
2323 ●MORAN Gregory A OO 7
2324 ●RODRIGUEZ Elvia OO 8
2325 ABBOTT John C 619-475-9859 +9
2327 ●SAMSON Herman OO +9
2328 XXXX OO
2332 ●AQUINO Felipe U OO 7
2336 XXXX OO
X EUCLID AV S
2435 ●ELEVADO Ely 619-470-1868 8
2445 XXXX OO
2604 ●TORRES T R OO +9
2605 ●PARADA Marco A OO 8
2608 XXXX OO
2611 CAUDILLO-Lopez Petra 619-470-8811
2616 ●VETTER Wm R 619-267-4636
2624 ARNOLD Clifton J 619-470-0766
ARNOLD Edwin 619-470-0766
HAMILTON Hideko 619-267-1934
2632 ●VALVERDE Victor OO 8
2633 ●HUTCHINSON Carl L 619-267-5463
X 15TH E
2703 ●COGNHLAN V A OO 7
2704 ●WARD Merle OO 7
2711 ●STOUTENBURG Geo E 619-267-2136 7
2712 ●FERRILL Joe 619-267-2516
FERRILL Shirley 619-267-2516
2717 XXXX OO
2723 XXXX OO
2727 XXXX OO
2730 ●KISER Russell OO +9
2731 ●JIMENEZ Charles OO 7
2735 ●OGDEN Betty OO
2739 XXXX OO
★ 1 BUS 73 RES 21 NEW

14TH W 91950 NATIONAL CITY

WEALTH CODE 0.0

X A AV
X NATIONAL CITY BLVD
X ROOSEVELT AV
X HOOVER AV
205 CAMBERO Sonia P 619-474-4569 8
215 XXXX OO
220 ★CROWN TRUCK 619-477-2517 8
★CROWN TRUCK 619-477-2515
★CROWN TRUCKS 619-477-5249 8
X COOLIDGE AV
325 HERRERA Estela 619-474-4914 +9
328 XXXX OO
X HARDING AV
417 ●NUNEZ Josefina 619-474-6418 7
X WILSON AV
718 ★FITZGERALD RACING 619-477-2414 5
X CLEVELAND AV
★ 4 BUS 5 RES 1 NEW

15TH 92101 SAN DIEGO

WEALTH CODE 0.4

229 XXXX OO
235 XXXX OO
X K
333 XXXX OO
345 ★WINTON ENGINEERING 619-696-8955 8
★WINTON GUY W CIVIL ENGR ASCE 619-696-8955 8
360 FOSTER Louvenia 619-234-0753 +9
MCKEY Pamela 619-231-6366 +9
367 ★RESCUE AUTOS TOWING 619-696-0997 8
X J
405 ★HANSEN JOHN HOUSE MOVING 619-233-7692
410 ★PAC MARINE SHT MTL 619-234-6746
★SD SHEET METAL WRKS 619-232-3153
★SOUTHWST FABRICATRS 619-234-6746
437 OO
451 XXXX OO
X ISLAND AV
542 ★PRINTERS SUPPLY CTR 619-233-7131
554 XXXX OO
556 XXXX OO
558 XXXX OO
560 ★PUBLIC STORAGE 619-531-0638 0
572 XXXX OO
X MARKET
648 XXXX OO
648 ★BIRSICKER 619-232-3992 +9
★MAYBERRY AUTO&STRG 619-234-0011

..15TH 92101 CONT..
665 ★AZTEC APPLIANCE CO 619-236-0616
X G
720 ★SMART&FINAL 619-239-3377
741 XXXX OO
745 XXXX OO
X F
837 XXXX OO
X E
X BROADWAY
1025 ★CREEK MILTON H AIA 619-239-8562 2
1027 BUTLER Aysegul 619-231-7685 8
1042 XXXX OO
1051 XXXX OO
1065..... APARTMENTS
MINOR Mark 619-702-3498 8
MOORE Dennis 619-239-9180 8
MORGAN Belinda 619-231-6827 +9
NAIK Dhanna 619-239-5540 +9
RECK Amy M 619-234-2113 +9
ROLLINS Calron 619-231-3126 +9
STEWART Melinda G 619-232-3545 +9
WILLIAMS Jim J 619-232-1212 +9
1065.....
★ 14 BUS 28 RES 9 NEW

15TH 92154 SAN DIEGO

WEALTH CODE 2.7

804 ●KINZ Carl H OO 8
816 XXXX OO
817 MADRAGAL Cristina 619-575-5059 7
●MADRAGAL Victor 619-575-5059 7
826 XXXX OO
829 MYERS G P 619-423-3738 5
●MYERS K L 619-423-3738 5
840 ●HERBERT Lillian OO 8
841 ●BRUSTMAKER Jas S 619-422-5607
852 CASTILLO Patricia 619-575-1971
●CASTILLO Victor 619-575-1971
853 XXXX OO
874 ●GILLIAN A R 619-423-0763
876 XXXX OO
X ELM AV
903 ●PRAZAK Elden 619-423-0325
904 ●RICHARDSON W J 619-575-0375
906 ●ROSARIO William W OO +9
915 CASTRO Lily M 619-423-3032
●CASTRO Manuel 619-423-3032
916 DIVA Celia 619-575-8357 +9
921 ●DROZD E OO 8
922 COMPTON H C 619-423-2382
927 ●STONEKING Lini F 619-424-6458
928 ●PATTERSON Ed 619-424-5512
X EVERGREEN AV
1008 ★FRONTERA CONGRTN 619-429-7516
1012 XXXX OO
1014 BALTAZAR Estela 619-575-5751 +9
1016 XXXX OO
1018 XXXX OO
X ELDER AV
1030 CADENA Angel D 619-575-1695 +9
CLARKE Greg 619-429-5809 +9
CLARKE Rosario 619-429-5809 +9
DELEON Nadja 619-423-0531 +9
★IMPERL CREST APARTMENTS 619-423-6321 1
LOMU Joni 619-429-7849 +9
LOMU Wayne 619-429-7849 +9
1042..... APARTMENTS
CARO Diana M 619-423-4017 +9
DEANDA Yael 619-423-2266 +9
DIAZ Karla 619-429-7743 +9
GARIBALDI Enrique 619-423-9176 +9
Pedro
JANTZEN Ryan 619-423-7217 +9
LOPEZ Marisela O 619-429-5489 +9
ROSAS Augustin Jr 619-575-3141 +9
SANCHEZ Jonathan 619-423-5721 +9
1042.....
1044 ●VALENZUELA Manuel 619-423-1525
1052 PIMENTEL Eduardo 619-423-0972 1
●PIMENTEL Pablo 619-423-1613
1060 DIAZ Maria L 619-575-4721 8
1065 GILSDORF Ethan 619-235-9822 +9
GILSDORF Tamara 619-235-9822 +9
LEON Araceli 619-237-1174 +9
X CORONADO AV

EVEN NUMBERS 91932 IMPERIAL BEACH

WEALTH CODE 0.5

ODD NUMBERS 92154 SAN DIEGO

WEALTH CODE 2.7

1102 FOSS Andrew G 619-575-3698 +9
1111 HUDDLESTON John 619-423-5848
1117 ●ENGWIS E S OO 7
1123 ●LYON Juno L OO 7
1128 ●LOBB Jerry 619-424-7425 8
1130 ●LUCIO F OO +9
1132 BERRY Grace L 619-575-7942 +9
●LUCIO Francisco 619-424-9293
1135 ●FLORES Luz OO +9
1136 SMITH Linda 619-575-3017
SMITH Michael 619-575-3017
1138 PROVEN Lorenzo 619-429-1591 +9
●PROVENCIO Lorenzo 619-424-7901
1141 WADE James L 619-429-5740
●WADE Ruth 619-429-5740
1142 FUGATE Eugene 619-423-9156 +9
1144 XXXX OO
1147 ●CHERRY Allen P OO
1150 XXXX OO
1153 GRAVES Lee A 619-423-5822
1205 ●WOOD Jas E 619-423-1381
1224 XXXX OO
1226 ●GABLE Melba C OO 7
1228 XXXX OO
1230 XXXX OO
1235 ●DEERING Sammy OO 7
1245 XXXX OO
1246 XXXX OO
1251 XXXX OO
1253 ●HGA Renee OO +9
1254 ●TRIMBLE Larry F OO +9
1261 ●ROLFES Simone OO 7
1264 ●CROWE F OO +9
1269 ●JOHNSTON Ivan OO +9

15TH 92154 CONT..
1266 PENNINGTON John 619-423-9719
PENNINGTON Mykolo 619-423-9719
SCHULE Ana Maria 619-423-7973
X GROVE AV
X HALO
1315 FERRELL Tom 619-575-9459
1325 ANDREWS Margie R 619-575-1366 7
ANDREWS Montagu S 619-575-1366 7
1326 ●JONAS Ronald J 619-423-0163
1341 TEIVAS Enn 619-575-0392 4
1350 GANN Willie R 619-424-5507
1357 ●MORENO Edgar 619-423-4818 8
1360 ●BEJARANO Armando J 619-424-3924 5
1362 XXXX OO
X HOLLY AV
1365 ●BRADY Richard A OO 7
1381 ●KUCHER A OO +9
1382 XXXX OO
1391 XXXX OO
1406 XXXX OO
1426 ●HANLEY L 619-424-6918
1432 BORZENA Candice R 619-423-4518 +9
KRAUSCH Denise N 619-423-7219 +9
NOBLIN M 619-424-8321 4
1438 XXXX OO
1442 GARDUNO Clara 619-423-6704 3
1444 XXXX OO
1446 XXXX OO
1452 HOLTER Douglas A 619-575-6773 +9
1454 BOWER Josie 619-423-7453 8
BOWER Rick 619-423-7453 8
1456 HAYES Ellen 619-424-8002
HAYES Ellen 619-424-5458 +9
HAYES Ellen 619-424-5461 +9
HAYES Steven 619-424-8002
HAYES Steven 619-424-5461 +9
HAYES Steven 619-424-5458 +9
1458 XXXX OO
1460 XXXX OO
1462 ZINN Stanley J 619-575-5013 2
1466 BROMLEY Barbara J 619-426-0064 +9
1468 FERGUSON David 619-423-7355 +9
1470 KONOPACKI Mark 619-423-7261 +9
1472 XXXX OO
1474 NEAL Melody 619-575-6170 +9
1478 XXXX OO
1480 XXXX OO
1482 XXXX OO
1484 ECHEVERRIA Mary 619-575-2549 3
1485 XXXX OO
1490 XXXX OO
★ 2 BUS 131 RES 42 NEW

15TH E 91950 NATIONAL CITY

WEALTH CODE 2.0

300 XXXX OO
X C AV
X D AV
404 XXXX OO
409 VIDRIO Ignacio 619-477-6060 +9
VIDRIO Ignacio 619-477-6060 +9
424 XXXX OO
X E AV
X F AV
X G AV
X HIGHLAND AV
809 XXXX OO
820 XXXX OO
824 JIMENEZ Augustus C 619-477-0796
●JIMENEZ Ester M 619-477-0796
828 XXXX OO
829 XXXX OO
830 ●MURO Abraham OO +9
834 XXXX OO
844 ●LEGGS Narciso W OO +9
X I AV
902 ●HOLLADAY Alice I OO +9
909 ●POPELAR Walter A 619-477-5740
916 XXXX OO
924 ●ESCAMILLA Elias Rey 619-474-6914
932 ●BECERRA Gladalupe 619-474-7361 8
940 ●TEJEDA Javier OO +9
944 ●PANTOJA Javier 619-474-2515 1
X J AV
1004 ●DAVIS Tatsuko OO +9
1010 ●BELFORD E N OO +9
1022 LIVELY D 619-474-8197 +9
LIVELY G 619-474-8197 +9
1025 BROWDER J E 619-477-7075
1029 ●CALES Kenneth J OO +9
1035 ●WINTER Bernice I OO +9
1036 ●BENNINGER L D 619-477-1947
X K AV
1405 ●REYES Peter G 619-474-3742
1408 ●EGGERT Thomas 619-474-4130 4
1413 ●PENA Lydia OO +9
1414 ●CERVANTES Frank A OO +9
1425 XXXX OO
1426 XXXX OO
1437 DUKE Helena 619-474-5162
1438 ●AZIOCAR Mike A OO +9
1442 ●BAKER Al OO +9
1443 XXXX OO
1502 WILSON P 619-477-1236
★WILSON PAULINE BOOKKEEPING&TAX 619-477-2764 0
1503 ●PONCE V OO +9
1512 ●CLOWERS Carroll 619-474-4725
1515 XXXX OO
1527 XXXX OO
X PALM AV
2604 ●CARROLL Cleo B OO +9
2605 RIVERA Milton H Sr 619-267-4844 7
2610 ●VALVERDE Laura I OO 7
2611 ●SHULTS Sanford OO 8
2617 ●GRAHAM U E 619-267-4591
2618 ●PATTON Donald H 619-267-3461
2625 ●NOLLET Ronald E OO 7
2633 ●DIAZ Adrian OO +9
2636 XXXX OO
X 14TH E
2705 ●SECREST Jos W 619-267-2257
2713 XXXX OO
2721 ●PARADOWSKI Anthony 619-267-4096
2730 ●BUSCH Ralph C OO 7
2734 ●BLAND J R Lcdr Usn 619-267-4035
2740 ●HERNANDEZ Emma OO +9
2802 XXXX OO
2810 ●MCGLYNN Raymond A OO 7
2820 ●RANDOLPH Harry M 619-267-3063
2830 ●VILLANUEVAFLOR Olga OO 7
2840 ●PABON Rosa E OO 8
★ 1 BUS 64 RES 20 NEW

COPYRIGHT HAINES & CO., INC. INFORMATION ON THIS PAGE MAY NOT BE REPUBLISHED, ENTERED INTO A COMPUTER OR PHOTOCOPIED, IN ANY MANNER WHATSOEVER EXCEPT AS AUTHORIZED IN WRITING BY HAINES & CO., INC.

16TH ST 2000

15TH W 91950 NATIONAL CITY

WEALTH CODE 0 0

X ROOSEVELT AV
X HOOVER AV
228 FUENTES C 619-474-5752 6
SILVA Pedro 619-474-9143 +9
X COOLIDGE AV
X HARDING AV
426 ★A 1 NELLANS CRPT CL 619-477-8166 0
★NELLANS CRPT&DRPRY 619-477-8166 0
X WILSON AV
★ 2 BUS 2 RES 1 NEW

16TH 92101 SAN DIEGO

WEALTH CODE 0.1

1 XXXX OO
X COMMERCIAL
6 XXXX OO
33 XXXX OO
53 HERAS Lazaro 619-238-9B69
67 XXXX OO
69 XXXX OO
71 XXXX OO
X IMPERIAL AV
100 ★INFO EXPRESS 619-685-4900 4
★SD TRANSIT CORP 619-233-3004 1
★SD TRANSIT CORP ADM 619-238-0190
★TRANSIT INFO EXPRSS 619-685-4900 4
★24 HOUR TRANSIT EXPRESS 619-685-4900 5
101 ★EUROPEAN CASEWORKS 619-239-8811 8
★EUROPEAN CASEWORKS 619-239-8816 +9
★GLOBAL TRADING COMPANY 619-230-0073 7
205 ★FISCHER TEXTILES 619-232-8868 8
★MOBY DIGITAL 619-234-2625 +9
229 PACIFICA VILLAS
ALMHAGEN Par J 619-235-6181 +9
BADILLA Benson S 619-231-0072 +9
BOERSCHINGER Eric 619-231-5563 +9
CABRERA Aparicio Maura 619-544-9569 +9
CARRILLO Aquileo 619-232-3819 +9
CERVANTES Rafael 619-702-7822 8
DELACRUZ Eugenio Sr 619-298-1177 8
DYSON Dexter 619-238-4744 +9
EMERSON Robert J 619-236-6987 +9
ESCALANTE Luis Israel 619-232-9415 +9
GARCIA Jose 619-231-3466 8
HERNANDEZ Jose 619-239-2963 +9
HERRERA Manuel G 619-236-8354 +9
INEGUEZ Maria 619-239-9146 +9
KATUS Seymour 619-231-6303 +9
KEARSE Lolita 619-233-0653 +9
LEYVA Yuridia K 619-696-3208 +9
LOPEZ Maria Rita 619-231-6727 8
LOPEZ Ruben G 619-233-8176 8
LORENZO T 619-236-5198 7
LUECKE E 619-238-2396 7
MADRIGAL Maria G 619-239-5415 +9
MARTINEZ Carlos 619-234-1401 +9
MODDOX Thomas 619-239-4713 +9
NISHIOKA Masae 619-232-4714 +9
★PACIFICA VILLAS 619-232-7368 2
PERRY Robert X 619-236-5432 8
REDDICK Kirk 619-595-0052 +9
REYES Jose 619-230-1856 +9
RODRIGUEZ Moises 619-702-7085 +9
RUIZ Julia 619-232-9137 +9
SWANSON Steven R 619-231-7495 +9
TORALBA Barbara 619-235-0155 8
VALDERAMA Julio 619-235-8850 +9
VALDEZ Yarnina Ochoa 619-702-2273 7
VALLADARES Sandra 619-702-3824 +9
VILLEGAS Juan 619-236-0103 8
WALLACE Kelley A 619-231-0911 +9
WALLACE Kelley A 619-702-6762 +9
WILLIAMS Ruth 619-235-8376 +9
229
255 XXXX OO
257 XXXX OO
259 XXXX OO
268 JOHNSON Vernon 619-702-7355 8
270 ★LOGAN MARKET&LIQUOR 619-233-3573
X K
301 ★GENL AUTO REPAIR 619-237-1043 8
315 ★PM MACHINE 619-239-6683 8
316 XXXX OO
318 ★AZTEC BOLT&NUT 619-696-6844 7
330 ★RANDALL'S WOODWORKS 619-230-1376 6
★T M&A INTERIORS 619-230-1065
343 XXXX OO
345 ★DOES ELECTRIC 619-233-9024 0
★PAC ELECTRIC SUPPLY 619-233-9024
★PAC ELECTRIC SUPPLY 619-233-9025 7
★PAC ELECTRIC SUPPLY 619-233-9026 7
★PAC ELECTRIC SUPPLY 619-233-9157 7
371 XXXX OO
X J
400 ★ECONC AUTO REPAIR 619-232-3263 6
★TAXI ADS 619-232-4047 8
405 ★PEOPLES TIRE SHOP NO 1 619-231-6201 +9
407 XXXX OO
421 XXXX OO
434 ●BRACAMONTES Juan 619-234-4732 2
★RANCHO CHICO 619-237-9141
455 ★WETMORES 619-232-9164 1
460 XXXX OO
462 XXXX OO
463 XXXX OO
469 ★GOD'S EXTENDED HAND 619-234-3251 +9
X ISLAND AV
505 ★S T R I V E SAN DIEGO 619-234-8888 +9
510 XXXX OO
515 XXXX OO
531 ★ARETA CROWELL CNTR 619-233-3432 3
★CROWELL ARETA CNTR 619-233-3432 3
★SEMI SUPERVSD PRJCT 619-233-7757
572 XXXX OO
X MARKET
633 ★CHINA-MEX MARKET 619-231-3453 7
634 XXXX OO
666 XXXX OO
X G
X PALM AV
701 ★REED FERRELL REED 619-239-4250 +9

.16TH 92101 CONT
716 ★G T M'S DISCOUNT GENERAL STORE 619-234-7122
734 XXXX OO
736 XXXX OO
740 HANKS Michelle 619-239-1921 +9
★OUTBACK ADVENTURES 619-696-5282 1
STAND Lori 619-235-6854 3
WATTS Cal 619-231-6948 3
X F
805 ★JEWEL BOX THE 619-236-8685 6
807 ★MARTINEZ LETTR PRSS 619-232-6156
815 GARCIA Antonio Vallejo 619-338-0247 +9
837 APARTMENTS
ANDERSON Scott 619-232-0017 +9
BERUMEN V 619-233-9142 +9
GARDNER Harriet H 619-233-6633 +9
KEAVENY Sean 619-239-2778 8
MERCADO Sandra 619-338-9506 +9
OUHL J 619-702-3061 6
STOCKWELL Philip 619-702-2419 +9
837
839 XXXX OO
840 XXXX OO
841 APARTMENTS
GRASKEY Rachel K 619-238-5564 8
HASKINS Darnell 619-231-5973 8
HERMAN Brian 619-232-4465 +9
PEREZ Carlos 619-233-8424 +9
RODRIGUEZ Cynthia 619-231-9662 8
TUFENKJIAN Keith 619-237-8872 +9
TURRENTINE Hardy 619-595-1988 8
841
844 XXXX OO
845 CITY VILLAS
ALDRIDGE Rolland B 619-232-6313 +9
★CITY VILLAS 619-233-6346 2
DEMEHRY Orang 619-236-8829 +9
FITZGERALD D 619-702-3856 +9
FRANCISCO Jim 619-233-5837 6
SALINAS Homero 619-231-5452 +9
SANCHEZ Arturo G 619-696-3750 8
SIGALA A 619-702-7890 6
SPRY Bryan 619-235-6112 +9
SUDJARWO Party B 619-338-0318 +9
845
847 XXXX OO
852 ★HOSHI PAUL INS SERV 619-234-0376
858 XXXX OO
X E
X BROADWAY
1010 APARTMENTS
FARKAS Bela D 619-234-5235
FREEMAN Tony 619-238-2416 +9
LEARNARD Edwin O 619-233-4360 7
LINK Eric W 619-234-5526 +9
RUSHLOW Carmi 619-237-1754 +9
SOLORZANO Ramiro 619-232-7734 +9
1010
1040 ★HONDA INDEP SUN 619-234-7051
★SUN INDEP HONDA 619-234-7051
1040½ ★BENJUN AUTO SALES&SERVICE 619-239-5737 5
1046 ★AUTO GLASS&SUPPLY 619-232-3323
1060 XXXX OO
1068 ★CASA FLORES 619-239-3354 8
1070 XXXX OO
★ 45 BUS 106 RES 54 NEW

16TH 92154 SAN DIEGO

WEALTH CODE 3.2

741 XXXX OO
743 XXXX OO
744 XXXX OO
X DAHLIA AV
750 ●CHANG Mei Y OO 8
781 ●GAITAN Dolores 619-423-3313
782 ●BONNETT Peggie M OO 8
774 ●ESTRADA Horace B OO 8
786 ●JACKSON Awdrey M OO 8
X DONAX AV
808 ●PERRY S OO +9
820 ●ORTEGA Javier R 619-423-4383
839 ●RISKO Tad 619-423-6027
843 GILLEY Catherine 619-424-7201 +9
X DATE AV
857 MUNOZ Jose 619-423-9325 8
864 ●MARTINEZ Matias M OO +9
X ELM AV
908 ●VASH Stephen J 619-423-3525
914 ●SANDOVAL Marie M OO 8
920 ●COUTTS Dodd T OO 8
931 ●MAYORAL Eulogio G OO 8
932 TREVINO B C 619-424-6901 8
937 ●GONZALEZ Guzman A OO 8
938 ●COOK Corey G 619-423-2561
COOK Corey G 619-423-1257 0
939 ★GOODWILL INDUSTRIES STORES 619-232-2063 8
941 ●THOMPSON Sue 619-424-7456 5
X EVERGREEN AV
949 REID Gary 619-429-7029
●REID Priscilla 619-429-7029
950 ●MICHEL Jose J OO +9
962 MONTALTO Jos T Jr 619-423-0523
MONTALTO Louise 619-575-0906
968 XXXX OO
969 XXXX OO
975 ●KUWERT Hans J 619-423-3450
X ELDER AV
1010 JOHNSON Brian E 619-702-4430 +9
X CORONADO AV
1105 XXXX OO
1107 XXXX OO
1115 EMILIA V Sumaya 619-423-0278 6
1116 ●COOK V C OO 7
1126 XXXX OO
1133 ●QUINTANAR Manual H OO 8
1136 ●APPLE Jos L OO 8
1141 ●BAUBE Jenifer A 2D DELOSSANTOS Raymond 619-423-0176 +9
1146 XXXX OO
1156 XXXX OO
1159 ROPERO Ellena R 619-575-9372 5
1166 XXXX OO
1169 XXXX OO
1176 ●CLEMENTS Jas D 619-423-0963
1177 ●MCKENNA Timothy P 2 OO 8
1185 ●DOMAGUIN David F OO +9
1165 ●FIELD William T OO 7
1186 ●BARROSO Gabriel OO 7
X FERN AV
1201 ●CORTES Ismael I OO 7
1202 ●PEARCE B B OO 8
1211 ARNOLD Alyce 619-423-6581
●ARNOLD H J 619-423-6581
1221 XXXX OO
1222 XXXX OO

.16TH 92154 CONT
1231 XXXX OO
1232 ●KING Larry J 619-429-5399
1241 XXXX OO
1242 NOBLE Thomas 619-425-9259 +9
1251 ●DURAN E A OO 8
1252 ●TURVILLE Ricky R OO 7
1255 ★GARFIELD HIGH SCHOOL 619-525-2059 +9
★SD SC ATYPCL GARFIELD 619-525-2059 +9
1261 NORTON Barbara 619-424-7607 6
●NORTON E Richard 619-424-7607 6
1262 ●TITILAH J A OO
1269 XXXX OO
1271 ●HEILMAN Albert P 619-423-5698
1272 ●DISNEY William OO 7
1281 XXXX OO
1282 XXXX OO
1292 ●JOHNSON Dean P 619-424-8250
★ 3 BUS 72 RES 10 NEW

16TH E 91950 NATIONAL CITY

WEALTH CODE 1.3

26 XXXX OO
28 XXXX OO
38 ★STYLER'S BODY SHOP 619-477-9307
49 ★BUY RITE 619-474-0333 +9
★CHECKER AUTO SALES 619-477-4142 8
X B AV
X NATIONAL CITY BLVD
102 ★P A S A C A T CO 619-477-3383
★PASACATPHILIPPINE PRFRMING ART 619-477-3383
★PHILIPPINE PERFORMING ARTS CO 619-477-3383
110 XXXX OO
120 XXXX OO
122 XXXX OO
223 ●CADENA Manuel OO +9
227 XXXX OO
232 XXXX OO
240 XXXX OO
243 TIEMGAM Masaru 619-474-5909 +9
263 XXXX OO
X C AV
306 XXXX OO
312 BENITEZ Miguel 619-477-7245 +9
319 XXXX OO
333 ★FIRE DEPT BUSINESS 619-336-4270
★NATIONAL CTY FIRE SERV OR INFO 619-336-4550 +9
335 XXXX OO
X D AV
415 XXXX OO
X E AV
517 XXXX OO
529 BALTAZAR Julia 619-474-6035 7
BANUELOS Aracely 619-474-1945 8
JANIS Laura B 619-477-7916 +9
X F AV
605 ●DESPRES Robert V 619-474-1414
616 XXXX OO
619 XXXX OO
621 ★ENGRACIA BEAUTY SALON 619-474-2882
624 XXXX OO
626 APARTMENTS
ARROYO Rosie 619-474-5279 8
DIAZ Jesus OO 8
GARCIA Felipa 619-477-8436 8
GOMEZ Jose Jesus 619-474-2294 1
OVIEDO Maria L 619-474-0919 7
626
631 ●LEISENRING Frank V 619-477-8659
635 XXXX OO
640 CLARK M 619-477-7427 2
CORREA Gabriela 619-477-6186 8
OYANA Armando 619-474-3417 +9
VALDEZ Petra 619-336-1276 +9
X G AV
700 ALONZO Antonia Leonor 619-477-5680 +9
RAMIREZ Lucia 619-477-3837 4
VALLIN Celso Alberto 619-477-5416 +9
702 DAVIS Edna 619-477-6973
710 XXXX OO
711 ★HLAWATSCH ALFRED G 619-474-5529
713 XXXX OO
717 XXXX OO
724 ●HOWARD Karen 619-474-0253 +9
727 XXXX OO
729 XXXX OO
731 XXXX OO
X HIGHLAND AV
834 ●PADILLA E OO +9
835 ★CONGREGTNL CHURCH NATL CTY 619-477-4680 7
★FIRST CONGRTNL CH OF NATL CTY 619-477-4680
840 ●LEONARD Frances E OO +9
844 PATTERSON Lamont M 619-474-9325 +9
X I AV
906 ●MALLOY J 619-474-6113
VEGA Lourdes 619-474-6957 +9
907 GARCIA Victoria E 619-474-2186 +9
912 XXXX OO
914 XXXX OO
916 ●LUNA David A OO +9
918 ●LEYVA Maria R OO +9
920 XXXX OO
921 ●MARTINEZ Rosa E OO +9
929 XXXX OO
931 ●SOTHRAS S E OO +9
932 XXXX OO
938 XXXX OO
939 ●MEDINA Manuel M OO +9
940 ●HAWKEN Edw J 619-477-8807
X J AV
1021 XXXX OO
1022 XXXX OO
1032 XXXX OO
1033 ●AKE C OO +9
1037 XXXX OO
1040 ●RAMIREZ Jorge H OO +9
X K AV
1102 XXXX OO
1107 ●EVANGELISTA C H 619-477-2506
1108 BRUMFIELD Carol 619-477-5755 4
BRUMFIELD David 619-477-5755 4
1111 ●AGNEWROBLEDO Rosa M 619-474-1657 7
1115 ●MARQUEZ Pedro OO +9
1116 XXXX OO
1129 XXXX OO
X L AV
1206 XXXX OO

16TH E 91950 CONT
1236 ●SHERMAN Richard 619-474-1014
X M AV
1304 XXXX OO
1306 XXXX OO
1310 XXXX OO
1318 WATKINS Darrell L 619-477-2198 +9
1320 XXXX OO
1322 XXXX OO
1326 XXXX OO
X N AV
1407 ●HENSON Elva OO +9
1411 ●RICHARDS Robert F 619-477-9161
1415 XXXX OO
1416 INZUNZA Spanky RODRIGUEZ Juan P 619-477-6079 +9 619-336-0154 +9
1426 ●GUIVARA Erlinda D OO +9
1428 XXXX OO
1430 XXXX OO
1432 XXXX OO
1436 ●VELAZQUEZ Julio C OO +9
1438 RAMIREZ Sergio 619-474-4363 +9
1440 XXXX OO
1442 DELGADO Maurice 619-477-3499 +9
1444 XXXX OO
1446 XXXX OO
1506 XXXX OO
1512 ●GARCIA Maria M 619-474-6224 6
1525 DIETRICH Gus W 619-477-9284
1531 XXXX OO
1544 XXXX OO
X PALM AV
1604 XXXX OO
1621 LAFFERTY Michael J LAFFERTY Nancie 619-477-9584 619-477-9584
1622 XXXX OO
1623 XXXX OO
1630 YANEZ Maria 619-474-3264 8
1635 CARRILLO Ricardo 619-477-8729 +9
1640 ●MENDOZA Tony G OO +9
1645 ●ALCID Aleta H OO +9
X O AV
1705 ●GUNDERSON Pacita G OO +9
1709 XXXX OO
1710 XXXX OO
1715 XXXX OO
1717 MCWHINNEY Lanny 619-474-4833 3
1718 XXXX OO
1725 CARRIZALES Maria 619-474-8710 8
1730 XXXX OO
1732 XXXX OO
1733 XXXX OO
1749 ★ADVANTAGE CHEM DRY 619-465-1841 8
X SHERYL LN
1808 XXXX OO
1810½ TELMO Rizalito H 619-474-7173 +9
1814 XXXX OO
1820 APARTMENTS
DELACRUZ Leopoldo 619-477-9456 3
EBREO Edwin M 619-474-7335 8
FORTUNO Alberto B 619-474-3863 8
JANABAN Apolimar Jr 619-474-8401 4
UMALI Ebaristo 619-477-6016 4
1820
1826 XXXX OO
1831 XXXX OO
1833 HERNANDEZ Ernest J HERNANDEZ John 619-477-7327 619-477-7327
1834 ●MACIAS Lorenzo OO +9
1841 RAY Richard 619-474-5184 +9
1843½ RODRIGUEZ Rodrigo 619-477-3417 +9
1845 ●FELIX Antonio 619-477-3779 8
1849 XXXX OO
1903 XXXX OO
1904 ●ARESTO Jack F OO +9
1907 XXXX OO
1912 ●SWAFFORD Jim T OO +9
1922 ●NAVARRO Julio C 619-474-7795 8
1939 APARTMENTS
DAMM R 619-477-3337 +9
GOODRICH Michelle 619-336-0684 +9
LUCERO Mary 619-477-0540 +9
LUGO Agustin 619-477-0214 +9
TAYLOR Linda 619-477-7330 +9
1939
1948 ●WARNKE Robt G 619-474-5680
2019 XXXX OO
X GROVE
2100 XXXX OO
2105 XXXX OO
2137 RODRIGUEZ Irene Q 619-479-7443 +9
2139 XXXX OO
2141 XXXX OO
2143 XXXX OO
X PROSPECT
X ORANGE
2227 ●GREENE Gladys 619-267-4239
2231 ●PABLO Donald D 619-267-2766
2240 ●VILLARIN Lanny R 619-267-5385
2315 ●GALLEGOS Maria E OO +9
2321 XXXX OO
2333 XXXX OO
2339 ●FELIX Abel Aranzubia 619-287-4813 7
X EUCLID AV S
2421 XXXX OO
2423 XXXX OO
2425 XXXX OO
X CASA PL
2500 ECHAVARRIA Irving L 619-479-0463 8
2503 BOULOM Pheng 619-479-1349
2505 XXXX OO
2519 ●DUNN Glen R OO 7
2526 XXXX OO
2531 ●SALGADO Jorge OO 8
2537 ●TAEATAFA Rodney F OO 7
2595 XXXX OO
X LANOITAN
2610 ●MANISCALCO Horris G OO 7
2613 ●WALLACE Grace R OO 7
2619 JOHNSON Cecilia 619-479-0210 7
●JOHNSON Michael 619-479-0210 7
2627 XXXX OO
2702 XXXX OO
2711 ●JACOT Kenneth A OO 7
2718 XXXX OO
2723 ●RAMOS Hector Javier 619-472-5023 7
2733 ●TAHMIC Mark M OO 7
2746 FERRER Venus 619-479-4325 7
SANTY Olivia 619-479-6123 +9
SANTY Orlando 619-479-6123 +9
2785 ●HOFFMAN J OO 7
X EARLE DR
2803 QUIROZ Rolfi 619-475-4968
●QUIROZ Saul 619-475-4968
2807 ●PENA David B OO 7
2808 XXXX OO
2811 XXXX OO
2817 ●COPELAND Victor L 619-479-7032 1
2832 XXXX OO
2830 GONZALES Donald 619-470-4025 7
●GONZALES Francis 619-470-4025 7
2840 ●SANCHEZ Maria OO 7
2910 XXXX OO

16TH W 91950 NATIONAL CITY

WEALTH CODE 0.0

X ROOSEVELT AV
X WEST AV
131 XXXX OO
140 ★MAAC PROJECT MAIN OFFICE 619-263-9700 8
★MAAC PROJECT PLANNING DEPT 619-474-8784
★MASCARA MAGICA 619-474-5270 2
141 XXXX OO
X HOOVER AV
221 ★SOUTH BAY MECH SERV 619-474-8921
225 ★RELIABLE SPRING&SUSPENSION 619-474-5722 6
X COOLIDGE AV
323 XXXX OO
341 XXXX OO
X HARDING AV
404 ★WINGSPAN PRDCTNS 619-474-2877 4
414 MCGREW Adam 619-477-0089 0
420 ●SALINAS Raul OO +9
420½ HERNANDEZ Edith 619-477-9250 +9
421 XXXX OO
X WILSON AV
500 ★H&L PRODUCTS 619-477-2738
X MCKINLEY AV
740 ★CARROLL METAL WORKS 619-477-9125 3
X CLEVELAND AV
NO # ★FOUR SQUARE CHURCH 619-474-2834 0
NO # ★SOUTHPORT CHRISTIAN CENTER 619-474-2834 0
★ 10 BUS 6 RES 2 NEW

17TH 92101 SAN DIEGO

WEALTH CODE 0 1

4 XXXX OO
6 XXXX OO
8 XXXX OO
9 ★ULTRACRAFT 619-231-3635 +9
10 XXXX OO
11 XXXX OO
24 XXXX OO
27 HARRIS Cathrine 619-696-7365 8
32 APARTMENTS
BURKHEIMER Kelsey L 619-239-6879 +9
COLE Richard 619-544-9211 +9
CORBETT Micheal L 619-238-2731 +9
DRIVER Jere W 619-237-0774 8
EASTER Donald R 619-702-9176 8
HAYS Jay 619-233-7301 8
HEIMBURGE Frederick C 619-234-9440 +9
JESSUP R 619-232-6810 +9
JOHNSON Victor L 619-234-8745 8
LEE Jimmy 619-238-1626 +9
LUCERO Armando 619-234-8976 +9
LYMAN Aubrey Jr 619-235-4678 8
MACDONALD Scott 619-702-4276 +9
MORE Joaquin 619-235-8782 +9
MULLHOLAN Mary 619-231-2166 +9
MULLIGAN Gary R 619-234-7324 8
PALMER Hollis P 619-234-7970 8
SANDOVAL Rafel 619-696-7613 8
SHANNON Maunce J 619-234-1318 +9
SIETPLINK Ella 619-233-6859 +9
SMALLWOOD George A 619-595-1986 8
TREE Sherman J 619-236-9249 +9
VALDOVINO Maria 619-234-5169 +9
WATSON David L 619-232-3476 +9
32
41 XXXX OO
50 XXXX OO
58 XXXX OO
X IMPERIAL AV
X K
299 ★ALPHA PROJ HOMELESS 619-234-3041 3
302 XXXX OO
340 XXXX OO
342 XXXX OO
350 HACIENDA TWN HMS
AMAMIO Edgardo 619-238-0476 8
CARACHURE Jacob A 619-232-2215 5
GARCIA Jesus 619-544-9627 8
★HACIENDA 619-236-0955 5
TOWNHOMES
★HACIENDA TOWNHOMES CMNTY ROOM 619-236-8901 8
HUNT Andrew M 619-702-4277 +9
LUNA Armando 619-238-0947 5
OCHOA Gerardo 619-238-4673 7
PARTIDA Maria 619-234-7102 +9
PILORIN Greg 619-702-5242 +9
RAMIREZ J 619-236-8785 7
REYES Ignacio 619-231-9331 +9
TEJEDA Roberto 619-238-0499 8
TOLEDO Lucina 619-233-7438 +9

.17TH 92101 CONT
TRUJILLO Joseph T 619-235-4483 +9
VALDERRAMA Aide 619-234-8303 +9
WARREN Elizabeth 619-232-7084 +9
WINFUNKE Adeyemi A 619-238-3563 +9
WINN Ronald 619-239-6217 +9
350
351 XXXX OO
353 XXXX OO
355 DAVILA Maria Sara 619-696-9201 +9
357 XXXX OO
361 DAVILA Celida 619-231-2852 +9
363 AYALA Josefa B 619-239-9308 8
X J
405 ★UNIVRSL HYDRAULICS 619-230-0149 +9
420 ●BERNARDO C P 619-235-1955 7
421 ●ROSSIGNOL Donald OO +9
429 XXXX OO
431 ANDREWS Charmine R 619-235-9158 +9
432 XXXX OO
440 XXXX OO
442 XXXX OO
465 ★AUTOMTV PNTNG PROD 619-233-6367
467 XXXX OO
469 XXXX OO
470 XXXX OO
X ISLAND AV
525 LIMONFRUTOSO Jesus 619-702-5108 8
531 MALONE F 619-239-9573 8
MALONE J 619-239-9573 8
RAMIREZ Jose M 619-238-0230
532 OLMOS Marisol 619-233-4918 +9
534½ SANCHEZ Juan J 619-696-8112 +9
541 ●LIMON F C OO +9
549 XXXX OO
555 SANDOVAL Maria 619-235-6305 +9
567 XXXX OO
X MARKET
X CANAL
X CINDY
X CATHY
609 XXXX OO
X CAROL
X CHERI
X CYPRESS
621 XXXX OO
X CALLA
641 ★CLEMS TRANSMISSION 619-234-8079
642 ★KOWLOON MARKET 619-233-7808 8
643 XXXX OO
651 XXXX OO
655 GARCIA Juan J 619-702-4235 +9
657 XXXX OO
659 XXXX OO
X CEDAR
665 XXXX OO
X G
X PALM AV
X 18TH
707 ★DOBSON WELDING 619-232-5809 8
★GORES RICK WELDING 619-232-5809 8
★STAR RADIATOR SERV 619-233-7827
★STAR RADIATOR SERVICE 619-232-1362
710 ★SURYA IMPORTS INC 619-696-7022 8
737 WILLIAMS Raymond P 619-238-0843
★WILLIAMS REFRIG INC 619-233-3388
755 ★CENTRL AUTOMOTIVE OF SAN DIEGO 619-239-4424 4
★TUNE CO 619-234-0634 +9
768 MORONES Humberto L 619-237-0464 +9
X F
X CLEVELAND AV
801 XXXX OO
804 XXXX OO
806 XXXX OO
840 CITY VIEW APTS
AOKI Kaisuya 619-231-2916 8
BABB Shannon M 619-232-4213 +9
BAZEMORE Karen M 619-236-8668 +9
BERTIN Daniel 619-702-3192 +9
BLUE Nicole M 619-231-4393 +9
BROOKS Khaalis 619-234-6324 +9
CHEVANNES D 619-230-8726 7
CHHABLANI Rajesh B 619-702-7953 +9
★CITY VIEW APT 619-234-0134 1
CLEMENS Eric 619-234-8374 +9
DELPOZO Xyatha M 619-238-4205 +9
DUENAS Bienvenido Jr 619-232-4725 +9
EVERHART George 619-702-9148 8
FENTON John 619-234-5156 +9
GARCIA Arturo J 619-231-6457 8
GARCIA Arturo J 619-565-0341 8
GRIGSBY Amy 619-231-6327 8
HANSON Jennifer D 619-336-8011 +9
HAWKINS Edwin G 619-696-3997 7
HESS Joanne L 619-566-7958 +9
HOLLIDAY Sean 619-234-1953 +9
HUI Ryan W 619-232-6120 +9
JONES S Jr 619-696-0730 2
KESKE Christi 619-233-6133 +9
KIRBY Daniel 619-239-7863 +9
KUDER Darryl 619-702-3209 +9
LONG Eric G 619-239-2716 +9
MALAVE Michael 619-230-0670 +9
MAY Romulus 619-232-7504 +9
MENDINGO Edylze 619-231-1583 +9
MILLER Roddy E 619-234-8585 +9
MURPHY Allen 619-338-9937 3
O'Neal Bridget 619-238-0227 +9
RACQSAS Romel A 619-696-1686 7
ROBINSON B D 619-234-5336 5
RUBLE Anna 619-231-4067 +9
RUBLE Willie 619-231-4087 +9
SARTORI Stephen 619-235-8266 8
STALEY Eric 619-232-7829 +9
STEWART Ronnia K 619-702-8839 +9
STOUT L 619-235-6807 +9
WHITAKER Robert 619-231-1608 7
YAMAMOTO Osamu 619-234-8743 +9
YERGENS Jamie 619-234-4977 +9
840
864 XXXX OO
866 XXXX OO
X E
914 APARTMENTS
BORKOWSKI C 619-696-1159 +9
BRIMMER Mery 619-696-3728 +9
GHEN Evan R 619-696-0054 +9
LAPOT Fabian 619-234-1703 +9
LIVINGSTON Martina L 619-702-5867 +9
MALLEY Sherri A 619-233-8544 8
NYE George E 619-702-4742 +9
SALAZAR Damon 619-702-9226 +9
WANJUSEK Paul 619-236-0022 8
914
X BROADWAY
1030 ★A A A RADIATOR ACCOUNTING 619-233-7149 +9
★A A A RADIATOR REPAIR SERVICE 619-233-0310 +9


COPYRIGHT HAINES & CO., INC. INFORMATION ON THIS PAGE MAY NOT BE KEYPUNCHED, ENTERED INTO A COMPUTER OR PHOTOCOPIED, IN ANY MANNER WHATSOEVER EXCEPT AS AUTHORIZED IN WRITING BY HAINES & CO., INC.

TP -

Adjoining ✓

Source Haines & Company

18TH ST 2000

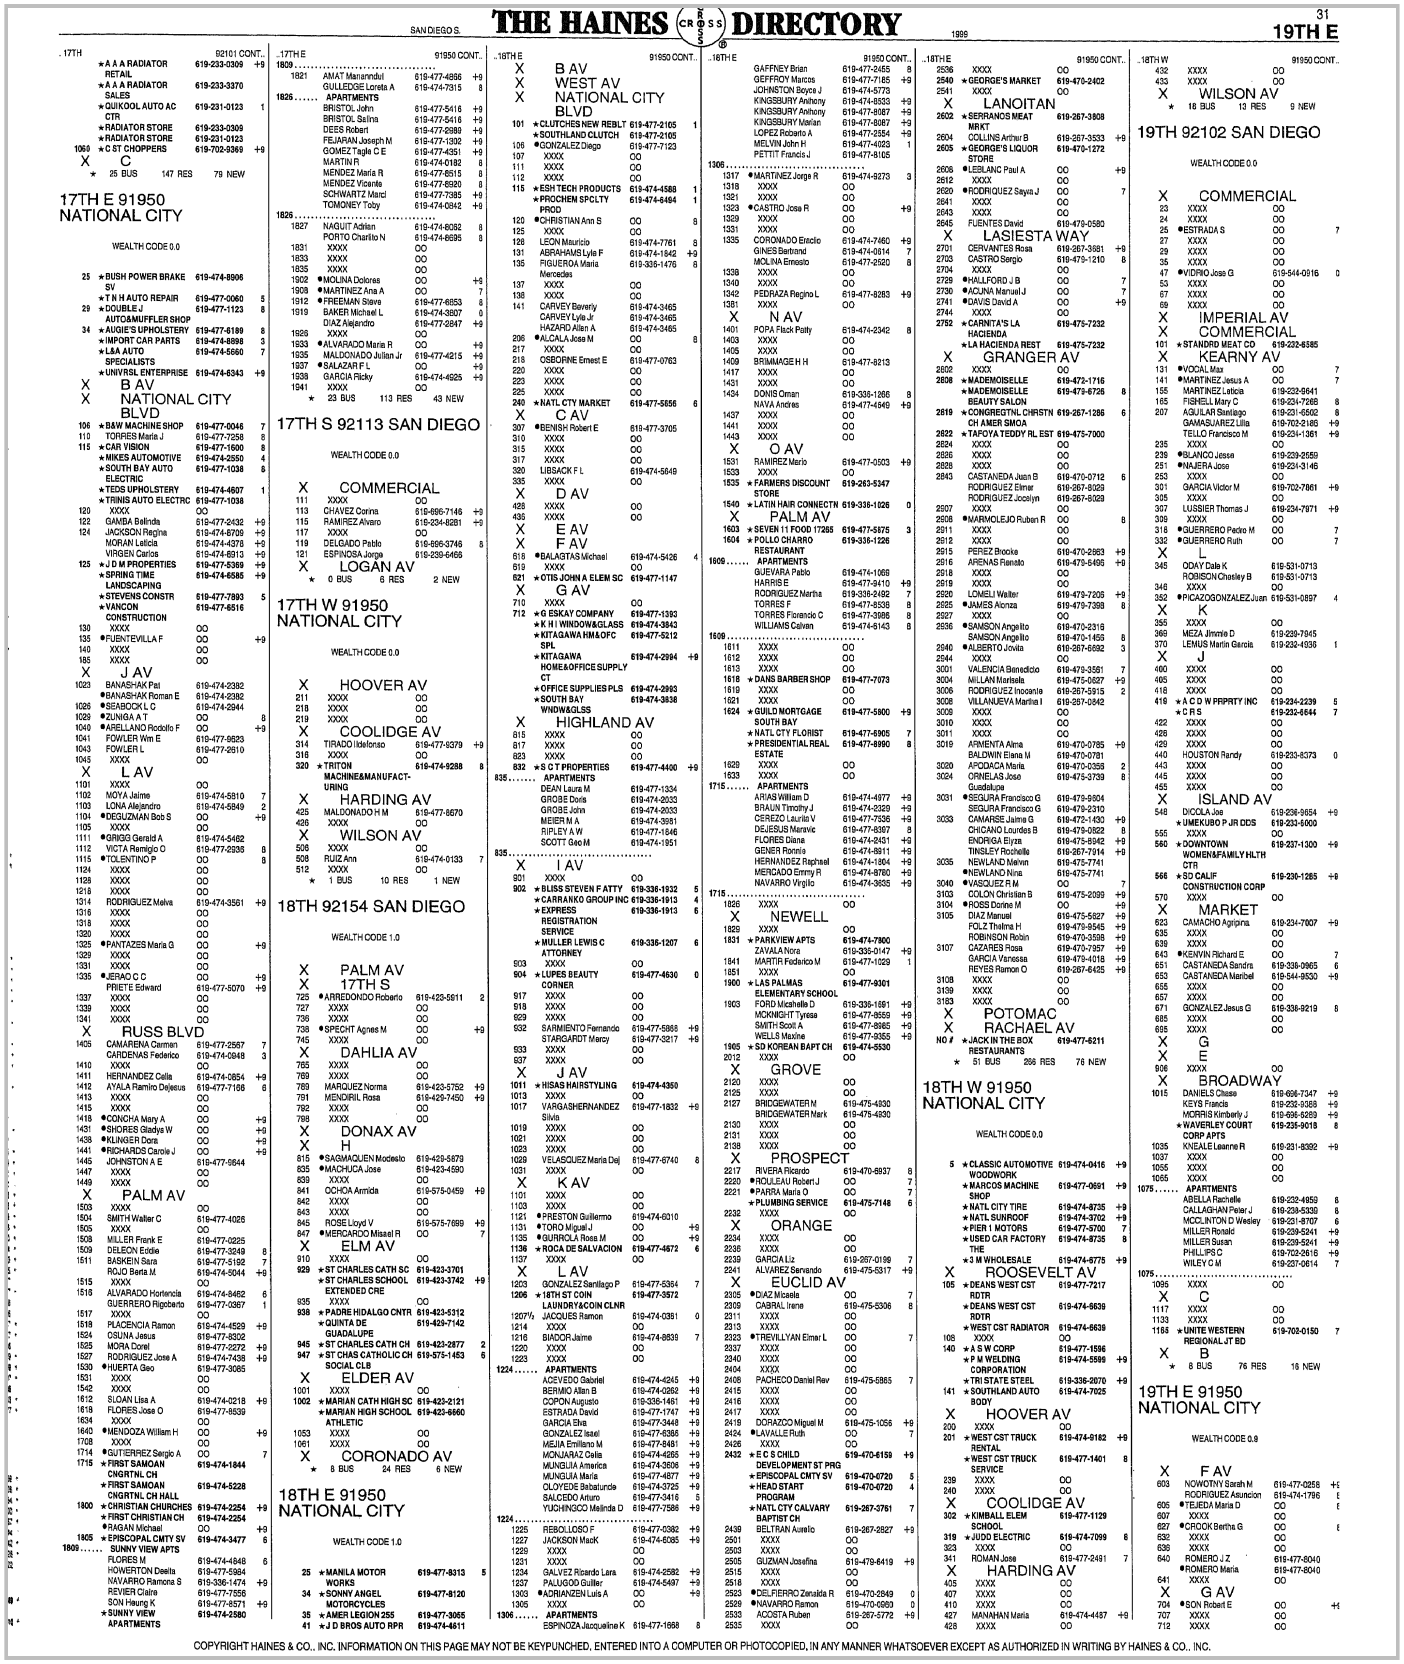

THE HAINES CROSS DIRECTORY

SAN DIEGO S.

1999

31

19TH E

17TH E 91950 NATIONAL CITY

WEALTH CODE 0.0

17TH S 92113 SAN DIEGO

WEALTH CODE 0.0

17TH W 91950 NATIONAL CITY

WEALTH CODE 0.0

18TH W 92154 SAN DIEGO

WEALTH CODE 1.0

18TH E 91950 NATIONAL CITY

WEALTH CODE 1.0

18TH W 91950 NATIONAL CITY

WEALTH CODE 0.0

19TH 92102 SAN DIEGO

WEALTH CODE 0.0

19TH E 91950 NATIONAL CITY

WEALTH CODE 0.9


COPYRIGHT HAINES & CO., INC. INFORMATION ON THIS PAGE MAY NOT BE KEYPUNCHED, ENTERED INTO A COMPUTER OR PHOTOCOPIED, IN ANY MANNER WHATSOEVER EXCEPT AS AUTHORIZED IN WRITING BY HAINES & CO., INC.

TP -

Adjoining ✓

Source Haines & Company

ALICE ST 2000

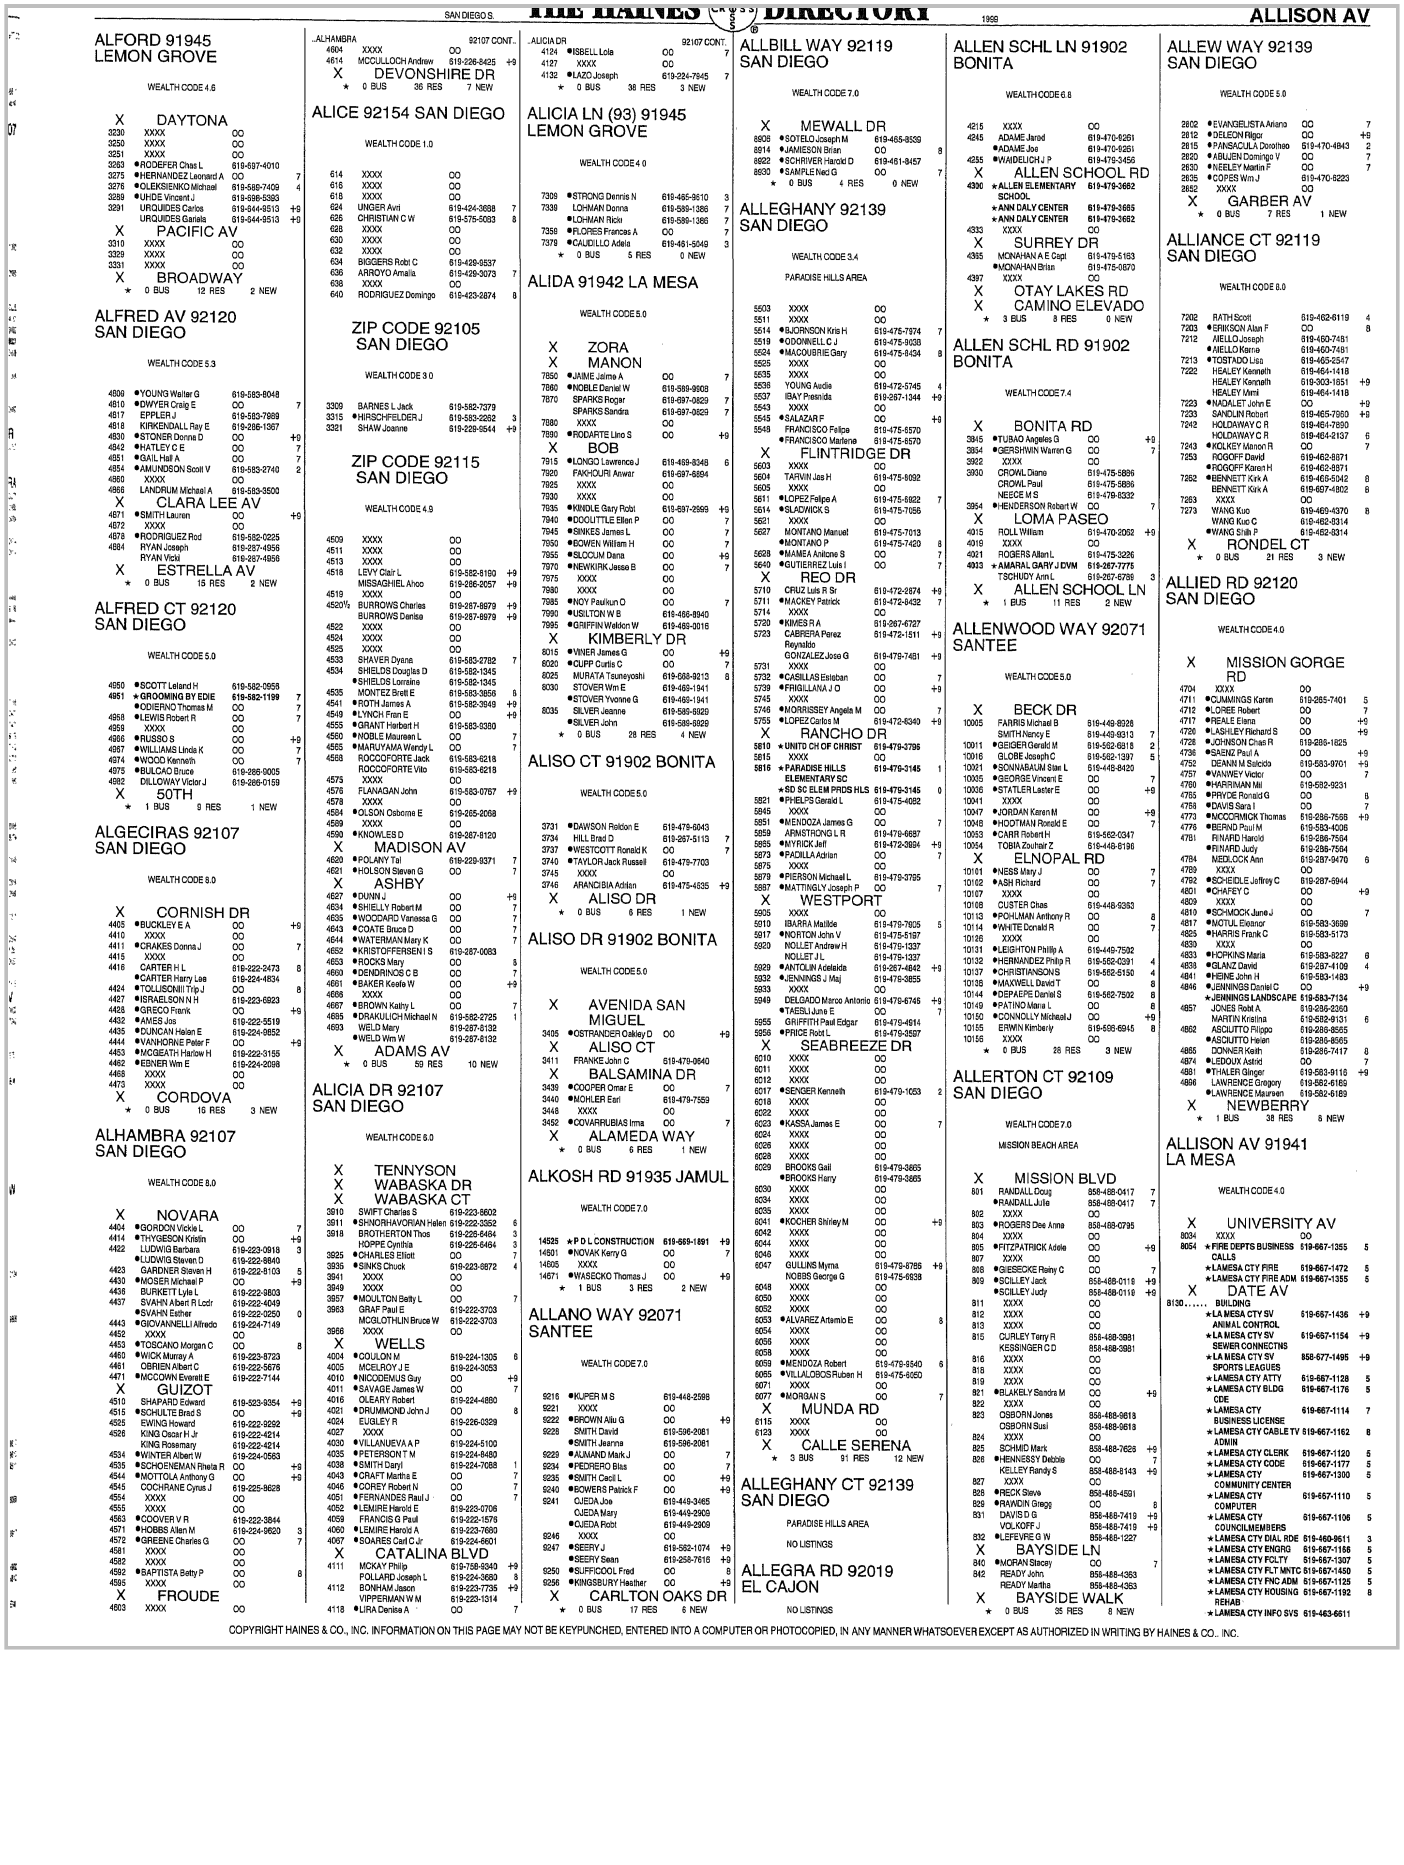

SAN DIEGO S. — THE HAINES CRS DIRECTORY — 1999 — ALLISON AV

ALFORD 91945 LEMON GROVE

WEALTH CODE 4.6

X DAYTONA
3230 XXXX OO
3250 XXXX OO
3251 XXXX OO
3263 ●RODEFER Chas L 619-697-4010
3275 ●HERNANDEZ Leonard A OO 7
3276 ●OLEKSIENKO Michael 619-589-7409 4
3289 ●UHDE Vincent J 619-698-5393
3291 URQUIDES Carlos 619-644-9513 +9
URQUIDES Gariela 619-644-9513 +9
X PACIFIC AV
3310 XXXX OO
3329 XXXX OO
3331 XXXX OO
X BROADWAY
★ 0 BUS 12 RES 2 NEW

ALFRED AV 92120 SAN DIEGO

WEALTH CODE 5.3

4806 ●YOUNG Walter G 619-583-8048
4810 ●DWYER Craig E OO 7
4817 EPPLER J 619-583-7989
4818 KIRKENDALL Ray E 619-286-1367
4830 ●STONER Donna D OO +9
4842 ●HATLEY G E OO 7
4851 ●GAIL Hall A OO 7
4854 ●AMUNDSON Scott V 619-583-2740 2
4860 XXXX OO
4866 LANDRUM Michael A 619-583-3500
X CLARA LEE AV
4871 ●SMITH Lauren OO +9
4872 XXXX OO
4878 ●RODRIGUEZ Rod 619-582-0225
4884 RYAN Joseph 619-287-4956
RYAN Vicki 619-287-4956
X ESTRELLA AV
★ 0 BUS 15 RES 2 NEW

ALFRED CT 92120 SAN DIEGO

WEALTH CODE 5.0

4950 ●SCOTT Leland H 619-582-0958
4951 ★GROOMING BY EDIE 619-582-1199 7
ODIERNO Thomas M OO 7
4958 ●LEWIS Robert R OO 7
4959 XXXX OO
4966 ●RUSSO S OO +9
4967 ●WILLIAMS Linda K OO 7
4974 ●WOOD Kenneth OO 7
4975 ●BULLOCH Bruce 619-286-9005
4982 DILLOWAY Victor J 619-286-0159
X 50TH
★ 1 BUS 9 RES 1 NEW

ALGECIRAS 92107 SAN DIEGO

WEALTH CODE 8.0

X CORNISH DR
4405 ●BUCKLEY E A OO +9
4410 XXXX OO
4411 ●CRAKES Donna J OO 7
4415 XXXX OO
4416 CARTER H L 619-222-2473 8
CARTER Harry Lee 619-224-4934
4424 ●TOLLISCNIII Trip J OO 8
4427 ●ISRAELSON N H 619-223-6923
4428 ●GRECO Frank OO +9
4432 ●AMES Jos 619-222-5519
4435 ●DUNCAN Helen E 619-224-9652
4444 ●VANHORNE Peter F OO +9
4453 ●MCGEATH Harlow H 619-222-3155
4462 ●EBNER Wm E 619-224-2098
4468 XXXX OO
4473 XXXX OO
X CORDOVA
★ 0 BUS 16 RES 3 NEW

ALHAMBRA 92107 SAN DIEGO

WEALTH CODE 8.0

X NOVARA
4404 ●GORDON Vickie L OO 7
4414 ●THYGESON Kristin OO +9
4422 LUDWIG Barbara 619-223-0918 3
LUDWIG Steven D 619-222-8840
4423 GARDNER Steven H 619-222-9103 5
4430 ●MOSER Michael P OO +9
4436 BURKETT Lyle L 619-222-3803
4437 SVAHN Albert R Lcdr 619-222-4049
●SVAHN Esther 619-222-3250 0
4443 ●GIOVANNELLI Alfredo 619-224-7149
4452 XXXX OO
4453 ●TOSCANO Morgan C OO 8
4460 ●WICK Murray A 619-223-8723
4461 OBRIEN Albert C 619-222-5676
4471 ●MCCOWN Everett E 619-222-7144
X GUIZOT
4510 SHAPARD Edward 619-523-9354 +9
4516 ●SCHULTE Brad S OO +9
4525 EWING Howard 619-222-9292
4526 KING Oscar H Jr 619-222-4214
KING Rosemary 619-222-4214
4534 ●WINTER Albert W 619-224-0563
4535 ●SCHOENEMAN Rheta R OO +9
4544 ●MOTTOLA Anthony G OO +9
4545 COCHRANE Cyrus J 619-225-8628
4554 XXXX OO
4555 XXXX OO
4563 ●COOVER V R 619-222-3844
4571 ●HOBBS Allen M 619-224-9620 3
4572 ●GREENE Charles G OO 7
4581 XXXX OO
4582 XXXX OO
4592 ●BAPTISTA Betty P OO 8
4595 XXXX OO
X FROUDE
4603 XXXX OO

..ALHAMBRA 92107 CONT..
4604 XXXX OO
4614 MCCULLOCH Andrew 619-226-8425 +9
X DEVONSHIRE DR
★ 0 BUS 36 RES 7 NEW

ALICE 92154 SAN DIEGO

WEALTH CODE 1.0

614 XXXX OO
616 XXXX OO
618 XXXX OO
624 UNGER Avri 619-424-3698 7
626 CHRISTIAN C W 619-575-5083 8
628 XXXX OO
630 XXXX OO
632 XXXX OO
634 BIGGERS Robt C 619-429-9537
636 ARROYO Amalia 619-429-3073 7
638 XXXX OO
640 RODRIGUEZ Domingo 619-423-2874 8

ZIP CODE 92105 SAN DIEGO

WEALTH CODE 3.0

3309 BARNES L Jack 619-582-7379
3315 ●HIRSCHFELDER J 619-583-2262 3
3321 SHAW Joanne 619-229-5544 +9

ZIP CODE 92115 SAN DIEGO

WEALTH CODE 4.9

4509 XXXX OO
4511 XXXX OO
4513 XXXX OO
4518 LEVY Clair L 619-582-8190 +9
MISSAGHIEL Ahoo 619-286-2057 +9
4519 XXXX OO
4520½ BURROWS Charles 619-287-8979 +9
BURROWS Denise 619-287-8979 +9
4522 XXXX OO
4524 XXXX OO
4525 XXXX OO
4533 SHAVER Dyane 619-583-0782 7
4534 SHIELDS Douglas D 619-582-1345
●SHIELDS Lorraine 619-582-1345
4535 MONTEZ Brett E 619-583-3856 8
4541 ●ROTH James A 619-582-3949 +9
4549 ●LYNCH Fran E OO +9
4555 ●GRANT Herbert H 619-583-0380
4560 ●NOBLE Maureen L OO 7
4565 ●MARUYAMA Wendy L OO 7
4568 ROCCOFORTE Jack 619-583-6218
ROCCOFORTE Vito 619-583-6218
4575 XXXX OO
4576 FLANAGAN John 619-583-0767 +9
4579 XXXX OO
4584 ●OLSON Osborne E OO
4589 XXXX OO
4590 ●KNOWLES D 619-287-8120
X MADISON AV
4620 ●FOLANY Tal 619-229-9371 7
4621 ●HOLSON Steven G OO 7
X ASHBY
4627 ●DUNN J OO +9
4634 ●SHIELLY Robert M OO 7
4635 ●WOODARD Vanessa G OO 7
4643 ●COATE Bruce D OO 7
4644 ●WATERMAN Mary K OO 7
4652 ●KRISTOFFERSEN I S 619-287-0083
4653 ●ROCKS Mary OO 8
4660 ●DENDRINOS C B OO 7
4661 ●BAKER Keefe W OO +9
4668 XXXX OO
4667 ●BROWN Kathy L OO 7
4685 ●DRAKULICH Michael N 619-582-2725 1
4693 WELD Mary 619-287-8132
●WELD Wm W 619-287-8132
X ADAMS AV
★ 0 BUS 59 RES 10 NEW

ALICIA DR 92107 SAN DIEGO

WEALTH CODE 6.0

X TENNYSON
X WABASKA DR
X WABASKA CT
3910 SWIFT Charles S 619-223-6602
3911 ●SINORHAVORIAN Helen 619-222-3352 6
3918 BROTHERTON Thos 619-226-6464 3
HOPPE Cynthia 619-226-6464 3
3925 ●CHARLES Elliott OO 7
3935 ●SINKS Chuck 619-223-6872 4
3941 XXXX OO
3949 XXXX OO
3957 ●MOULTON Betty L OO 7
3963 GRAF Paul E 619-222-3703
MCGLOTHLIN Bruce W 619-222-3703
3966 XXXX OO
X WELLS
4004 ●COULON M 619-224-1305 6
4005 MCELROY J E 619-224-3053
4010 ●NICODEMUS Guy OO +9
4011 ●SAVAGE James W OO 7
4019 OLEARY Robert 619-224-4860
4021 ●DRUMMOND John J OO 8
4024 EUGLEY R 619-226-0329
4027 XXXX OO
4030 ●VILLANUEVA A P 619-224-5100
4035 ●PETERSON T M 619-224-8480
4038 ●SMITH Daryl 619-224-7088 1
4043 ●CRAFT Marths E OO 7
4046 ●COREY Robert N OO 7
4051 ●FERNANDES Raul J OO 7
4052 ●LEMIRE Harold E 619-223-0706
FRANCIS G Paul 619-222-1576
4060 ●LEMIRE Harold A 619-223-7680
4067 ●SOARES Carl C Jr 619-224-5601
X CATALINA BLVD
4111 MCKAY Philip 619-758-9340 +9
POLLARD Joseph L 619-224-3680 8
4112 BONHAM Jason 619-223-7735 +9
VIPPERMAN W M 619-223-1314
4118 ●LIRA Denise A OO 7

..ALICIA DR 92107 CONT..
4124 ●ISBELL Lola OO 7
4127 XXXX OO
4132 ●LAZO Joseph 619-224-7945 7
★ 0 BUS 38 RES 3 NEW

ALICIA LN (93) 91945 LEMON GROVE

WEALTH CODE 4.0

7309 ●STRONG Dennis N 619-465-9610 3
7339 LOHMAN Donna 619-589-1366 7
●LOHMAN Ricki 619-589-1366 7
7359 ●FLORES Frances A OO 7
7379 ●CAUDILLO Adela 619-461-5049 3
★ 0 BUS 5 RES 0 NEW

ALIDA 91942 LA MESA

WEALTH CODE 5.0

X ZORA
X MANON
7850 ●JAIME Jaime A OO 7
7860 ●NOBLE Daniel W 619-589-9908
7870 SPARKS Rogar 619-697-0829 7
SPARKS Sandra 619-697-0829 7
7880 XXXX OO
7890 ●ROBARTE Lino S OO +9
X BOB
7915 ●LONGO Lawrence J 619-469-9348 6
7920 FAKHOURI Anwar 619-697-5894
7925 XXXX OO
7930 XXXX OO
7935 ●KINDLE Gary Robt 619-697-2999 +9
7940 ●DOOLITTLE Ellen P OO 7
7945 ●SINKES James L OO 7
7950 ●BOWEN William H OO 7
7955 ●SLOCUM Dana OO +9
7970 ●NEWKIRK Jesse B OO 7
7975 XXXX OO
7980 XXXX OO
7985 ●NOY Paulkun O OO 7
7990 ●USILTON W B 619-466-8940
7995 ●GRIFFIN Weldon W 619-466-0016
X KIMBERLY DR
8015 ●VINER James G OO +9
8020 ●CUPP Curtis C OO 7
8025 MURATA Teuneyoshi 619-588-9213 8
8030 STOVER Wm E 619-466-1941
●STOVER Yvonne G 619-466-1941
8035 SILVER Jeanne 619-589-5929
●SILVER John 619-589-5929
★ 0 BUS 28 RES 4 NEW

ALISO CT 91902 BONITA

WEALTH CODE 5.0

3731 ●DAWSON Reldon E 619-479-5043
3734 HILL Brad D 619-267-5113 7
3737 ●WESTCOTT Ronald K OO 7
3740 ●TAYLOR Jack Russell 619-479-7703
3745 XXXX OO
3746 ARANCIBIA Adrian 619-475-4635 +9
X ALISO DR
★ 0 BUS 6 RES 1 NEW

ALISO DR 91902 BONITA

WEALTH CODE 5.0

X AVENIDA SAN MIGUEL
3405 ●OSTRANDER Oakley D OO +9
X ALISO CT
3411 FRANKE John C 619-479-9640
X BALSAMINA DR
3439 ●COOPER Omar E OO 7
3440 ●MOHLER Earl 619-479-7559
3446 XXXX OO
3452 ●COVARRUBIAS Irma OO 7
X ALAMEDA WAY
★ 0 BUS 6 RES 1 NEW

ALKOSH RD 91935 JAMUL

WEALTH CODE 7.0

14525 ★P D L CONSTRUCTION 619-669-1491 +9
14501 ●NOVAK Kerry G OO 7
14605 XXXX OO
14671 ●WASECKO Thomas J OO +9
★ 1 BUS 3 RES 2 NEW

ALLANO WAY 92071 SANTEE

WEALTH CODE 7.0

9216 ●KUPER M S 619-448-2596
9221 XXXX OO
9222 ●BROWN Allu G OO +9
9228 SMITH David 619-596-2081
●SMITH Jeanne 619-596-2081
9229 ●AUMAND Mark J OO 7
9234 ●PEDRERO Blas OO 7
9235 ●SMITH Cecil L OO +9
9240 ●BOWERS Patrick F OO +9
9241 CJEDA Joe 619-449-3465
CJEDA Mary 619-449-2909
●CJEDA Robt 619-449-2909
9246 XXXX OO
9247 ●SEERY J 619-562-1074 +9
●SEERY Sean 619-258-7616 +9
9250 ●SUFFICOOL Fred OO 8
9256 ●KINGSBURY Heather OO +9
X CARLTON OAKS DR
★ 0 BUS 17 RES 6 NEW

ALLBILL WAY 92119 SAN DIEGO

WEALTH CODE 7.0

X MEWALL DR
6906 ●SOTELO Joseph M 619-465-8539
6914 ●JAMIESON Brian OO 8
6922 ●SCHRIVER Harold D 619-461-8457
6930 ●SAMPLE Ned G OO 7
★ 0 BUS 4 RES 0 NEW

ALLEGHANY 92139 SAN DIEGO

PARADISE HILLS AREA

5503 XXXX OO
5511 XXXX OO
5514 ●BJORNSON Kris H 619-475-7974 7
5519 ●ODONNELL C J 619-475-9038
5524 ●MACQUIRIE Gary 619-475-8434 8
5525 XXXX OO
5535 XXXX OO
5536 YOUNG Audie 619-472-5745 4
5537 IBAY Presnida 619-267-1344 +9
5543 XXXX OO
5545 ●SALAZAR F OO +9
5548 FRANCISCO Felipa 619-475-5570
●FRANCISCO Marlene 619-475-5570
X FLINTRIDGE DR
5603 XXXX OO
5604 TARWN Jas H 619-475-5092
5605 XXXX OO
5611 ●LOPEZ Felipe A 619-475-5922 7
5614 ●SLADWICK S 619-475-7056
5621 XXXX OO
5627 MONTANO Manuel 619-475-7013
●MONTANO P 619-475-7420 8
5628 ●MAMEA Anitone S OO 7
5640 ●GUTIERREZ Luis I OO 7
X REO DR
5710 CRUZ Luis R Sr 619-472-2874 +9
5711 ●MACKEY Patrick 619-472-9432 7
5714 XXXX OO
5720 ●KIMES R A 619-267-6727
5723 CABRERA Perez 619-472-1511 +9
Reynaldo
GONZALEZ Jose G 619-479-7481 +9
5731 XXXX OO
5732 ●CASILLAS Esteban OO 7
5739 ●FRIGILLANA J O OO +9
5745 XXXX OO
5746 ●MORRISSEY Angela M OO 7
5755 ●LOPEZ Carlos M 619-472-6340 +9
X RANCHO DR
5810 ★UNITD CH OF CHRIST 619-479-3795
5815 XXXX OO
5816 ★PARADISE HILLS ELEMENTARY SC 619-479-3145 1
★SD SC ELEM PROG HLS 619-479-3145 0
5821 ●PHELPS Gerald L 619-475-4082
5845 XXXX OO
5851 ●MENDOZA James G OO 7
5859 ARMSTRONG L R 619-479-6687
5865 ●MYRICK Jeff 619-472-2934 +9
5873 ●PADILLA Adrian OO 7
5875 XXXX OO
5879 ●PIERSON Michael L 619-479-3795
5887 ●MATTINGLY Joseph P OO 7
X WESTPORT
5905 XXXX OO
5910 IBARRA Matilde 619-479-7805 5
5917 ●NORTON John V 619-475-5197
5920 NOLLET Andrew H 619-475-1337
NOLLET J L 619-479-1337
5929 ●ANTOLIN Adelaida 619-267-4842 +9
5932 ●JENNINGS J Maj 619-479-3855
5933 XXXX OO
5949 DELGADO Marco Antonio 619-479-6745 +9
●TAESILI June E OO 7
5955 GRIFFITH Paul Edgar 619-479-4614
5956 ●PRICE Robt L 619-479-3597
X SEABREEZE DR
6010 XXXX OO
6011 XXXX OO
6012 XXXX OO
6017 ●SENGER Kenneth 619-479-1053 2
6018 XXXX OO
6022 XXXX OO
6023 ●KASSA James E OO 7
6024 XXXX OO
6026 XXXX OO
6028 XXXX OO
6029 BROOKS Gail 619-479-3665
●BROOKS Harry 619-479-3665
6030 XXXX OO
6034 XXXX OO
6035 XXXX OO
6041 ●KOCHER Shirley M OO +9
6042 XXXX OO
6044 XXXX OO
6046 XXXX OO
6047 GULLINS Myrna 619-479-6785 +9
NOBIS George G 619-475-9939
6048 XXXX OO
6050 XXXX OO
6052 XXXX OO
6053 ●ALVAREZ Arsenio E OO 8
6054 XXXX OO
6056 XXXX OO
6058 XXXX OO
6059 ●MENDOZA Robert 619-479-9540 6
6065 ●VILLALOBOS Ruben H 619-475-6050
6071 XXXX OO
6077 ●MORGAN S OO 7
X MUNDA RD
6115 XXXX OO
6123 XXXX OO
X CALLE SERENA
★ 3 BUS 91 RES 12 NEW

ALLEGHANY CT 92139 SAN DIEGO

PARADISE HILLS AREA

NO LISTINGS

ALLEGRA RD 92019 EL CAJON

NO LISTINGS

ALLEN SCHL LN 91902 BONITA

WEALTH CODE 6.8

4215 XXXX OO
4245 ADAME Jarod 619-470-9261
●ADAME Joe 619-470-9261
4255 ●WAIDELICH J P 619-479-3456
X ALLEN SCHOOL RD
4300 ★ALLEN ELEMENTARY SCHOOL 619-479-3662
★ANN DALY CENTER 619-479-3685
★ANN DALY CENTER 619-479-3662
4333 XXXX OO
X SURREY DR
4365 MONAHAN A E Capt 619-479-5163
●MONAHAN Brian 619-475-0570
4397 XXXX OO
X OTAY LAKES RD
X CAMINO ELEVADO
★ 3 BUS 8 RES 0 NEW

ALLEN SCHL RD 91902 BONITA

WEALTH CODE 7.4

X BONITA RD
3845 ●TUBAO Angeles G OO +9
3934 ●GERSHWIN Warren G OO 7
3962 XXXX OO
3990 CROWL Diane 619-475-5896
CROWL Paul 619-475-5896
NEECE M S 619-479-8332
3964 ●HENDERSON Robert W OO 7
X LOMA PASEO
4015 ROLL William 619-470-2092 +9
4019 XXXX OO
4021 ROGERS Allen L 619-475-3226
4023 ★AMARAL GARY J CVM TSCHUDY Ann L 619-267-7775 619-267-6786 3
X ALLEN SCHOOL LN
★ 1 BUS 11 RES 2 NEW

ALLENWOOD WAY 92071 SANTEE

WEALTH CODE 5.0

X BECK DR
10005 FARRIS Michael B 619-449-8926
SMITH Nancy E 619-449-9313 7
10011 ●GEIGER Gerald M 619-562-6918 2
10016 GLOBE Joseph C 619-562-1997 5
10021 ●SONNABAUM Stan L 619-448-8420
10035 ●GEORGE Vincent E OO 7
10036 ●STATLER Lester E OO +9
10041 XXXX OO
10047 ●JORDAN Keren M OO +9
10048 ●HODTMAN Ronald E OO 7
10053 ●CARR Robert H 619-562-0347
10054 TOBIA Zouhair Z 619-448-8196
X ELNOPAL RD
10161 ●NESS Mary J OO 7
10162 ●ASH Richard OO 7
10167 XXXX OO
10168 CUSTER Chas 619-448-9363
10113 ●POHLMAN Anthony R OO 8
10114 ●WHITE Donald R OO 7
10126 XXXX OO
10131 ●LEIGHTON Phillip A 619-449-7592
10132 ●HERNANDEZ Philip R 619-562-0391 4
10137 ●CHRISTIANSON S 619-562-5150 4
10138 ●MAXWELL David T OO 6
10144 ●DEPAEPE Daniel S 619-562-7592 6
10149 ●PATINO Maria L OO 6
10150 ●CONNOLLY Michael J OO +9
10155 ERWIN Kimberly 619-595-6945 8
10156 XXXX OO
★ 0 BUS 26 RES 3 NEW

ALLERTON CT 92109 SAN DIEGO

WEALTH CODE 7.0

MISSION BEACH AREA

X MISSION BLVD
801 RANDALL Doug 858-488-0417 7
●RANDALL Julie 858-488-0417 7
802 XXXX OO
803 ●ROGERS Dee Anna 858-488-0795
804 XXXX OO
805 ●FITZPATRICK Adele OO +9
807 XXXX OO
808 ●GIESECKE Rainy C OO 7
809 ●SCILLEY Jack 858-488-0118 +9
●SCILLEY Judy 858-488-0118 +9
811 XXXX OO
812 XXXX OO
813 XXXX OO
815 CURLEY Terry R 858-488-3981
KESSINGER C D 858-488-3981
816 XXXX OO
818 XXXX OO
819 XXXX OO
821 ●BLAKELY Sandra M OO +9
822 XXXX OO
823 OSBORN Jones 858-488-9619
OSBORN Susi 858-488-9619
824 XXXX OO
825 SCHMID Mark 858-488-7626 +9
826 ●HENNESSY Debbie OO 7
KELLEY Randy S 858-488-8143 +9
827 XXXX OO
828 ●RECK Steve 858-488-4591
829 ●RAWDIN Gregg OO 8
831 DAVIS D G 858-488-7419 +9
VOLKOFF J 858-488-7419 +9
832 ●LEFEVRE G W 858-488-1227
X BAYSIDE LN
840 ●MORAN Stacey OO 7
842 READY John 858-488-4363
READY Martha 858-488-4363
X BAYSIDE WALK
★ 0 BUS 35 RES 8 NEW

ALLEW WAY 92139 SAN DIEGO

WEALTH CODE 5.0

2802 ●EVANGELISTA Ariana OO 7
2812 ●DELEON Filgor OO +9
2815 ●PANSACULA Dorotheo 619-470-4843 2
2820 ●ABUEN Domingo V OO 7
2830 ●NEELEY Martin F OO 7
2835 ●COPES Wm J 619-470-8223
2852 XXXX OO
X GARBER AV
★ 0 BUS 7 RES 1 NEW

ALLIANCE CT 92119 SAN DIEGO

WEALTH CODE 8.0

7202 RATH Scott 619-462-6119 4
7203 ●ERIKSON Allan F OO 8
7212 AIELLO Joseph 619-460-7481
●AIELLO Karrie 619-460-7481
7213 ●TOSTADO Lisa 619-465-2547
7222 HEALEY Kenneth 619-464-1418
HEALEY Kenneth 619-303-1651 +9
HEALEY Mimi 619-464-1418
7223 ●NADALET John E OO +9
7233 SANDLIN Robert 619-465-7060 +9
7242 HOLDAWAY C R 619-464-7890
HOLDAWAY C R 619-464-2137 6
7243 ●KOLKEY Manon R OO 7
7253 ROGOFF David 619-462-8871
●ROGOFF Karen H 619-462-8871
7262 ●BENNETT Kirk A 619-465-5042 8
BENNETT Kirk A 619-667-4802 8
7263 XXXX OO
7273 WANG Kuo 619-465-4370 8
WANG Kuo C 619-462-8314
●WANG Shih P 619-462-8314
X RONDEL CT
★ 0 BUS 21 RES 3 NEW

ALLIED RD 92120 SAN DIEGO

WEALTH CODE 4.0

X MISSION GORGE RD
4704 XXXX OO
4711 ●CUMMINGS Karen 619-265-7401 5
4712 ●LOREE Robert OO 7
4717 ●REALE Elana OO +9
4726 ●LASHLEY Richard S OO +9
4728 ●JOHNSON Chas R 619-286-1825
4736 ●SAENZ Paul A OO +9
4752 DEANN M Salcido 619-583-9701 +9
4757 ●VANWEY Victor OO 7
4760 ●HARRIMAN Mil 619-592-9231
4765 ●PRYDE Ronald G OO 8
4769 ●DAVIS Sara I OO 7
4773 ●MCCORMICK Thomas 619-286-7566 +9
4776 ●BERND Paul M 619-583-4006
4781 RINARD Harold 619-286-7564
●RINARD Judy 619-286-7564
4784 MEDLOCK Ann 619-287-9470 6
4789 XXXX OO
4792 ●SCHEIDLE Jeffrey C OO 7
4801 ●CHAFEY C OO +9
4809 XXXX OO
4810 ●SCHMOCK Jane J OO 7
4817 ●MOTUL Eleanor 619-583-3699
4825 ●HARRIS Frank C 619-583-5173
4830 XXXX OO
4833 ●HOPKINS Maria 619-583-8227 6
4838 ●GLANZ David 619-287-4109 4
4841 ●HEINE John H 619-583-1483
4846 ●JENNINGS Daniel C OO +9
★JENNINGS LANDSCAPE 619-583-7134
4857 JONES Robt A 619-286-2950
MARTIN Kristina 619-582-9131 6
4862 ASCIUTTO Filippo 619-286-8565
●ASCIUTTO Helen 619-286-8565
4865 DONNER Kelly 619-286-7417 8
4874 ●LEDOUX Astrid OO 7
4881 ●THALER Ginger 619-583-9116 +9
4896 LAWRENCE Gregory 619-562-6169
●LAWRENCE Maureen 619-562-6169
X NEWBERRY
★ 1 BUS 38 RES 8 NEW

ALLISON AV 91941 LA MESA

WEALTH CODE 4.0

X UNIVERSITY AV
8034 XXXX OO
8054 ★FIRE DEPTS BUSINESS CALLS 619-667-1355 5
★LAMESA CTY FIRE 619-667-1472 5
★LAMESA CTY FIRE ADM 619-667-1355 5
X DATE AV
8130..... BUILDING
★LA MESA CTY SV ANIMAL CONTROL 619-667-1436 +9
★LA MESA CTY SV SEWER CONNECTNS 619-667-1154 +9
★LA MESA CTY SV SPORTS LEAGUES 858-577-1495 +9
★LAMESA CTY ATTY 619-667-1128 5
★LAMESA CTY BLDG CDE 619-667-1176 5
★LAMESA CTY BUSINESS LICENSE 619-667-1114 7
★LAMESA CTY CABLE TV ADMIN 619-667-1162 8
★LAMESA CTY CLERK 619-667-1120 5
★LAMESA CTY CODE 619-667-1177 5
★LAMESA CTY COMMUNITY CENTER 619-667-1300 5
★LAMESA CTY COMPUTER 619-667-1110 5
★LAMESA CTY COUNCILMEMBERS 619-667-1106 5
★LAMESA CTY DIAL RDE 619-460-9611 3
★LAMESA CTY ENGRG 619-667-1158 5
★LAMESA CTY FCLTY 619-667-1307 5
★LAMESA CTY FLT MNTC 619-667-1450 5
★LAMESA CTY FNC ADM 619-667-1126 5
★LAMESA CTY HOUSING REHAB 619-667-1192 8
★LAMESA CTY INFO SVS 619-463-6611

COPYRIGHT HAINES & CO., INC. INFORMATION ON THIS PAGE MAY NOT BE KEYPUNCHED, ENTERED INTO A COMPUTER OR PHOTOCOPIED, IN ANY MANNER WHATSOEVER EXCEPT AS AUTHORIZED IN WRITING BY HAINES & CO., INC.

AVENIDA DEL MEXICO 2000

AVENIDA DEL CIELO (90) 91901 ALPINE

WEALTH CODE 3 0

2105 ★MONTGOMERY Scott N 619-445-1242 0
★ 0 BUS 1 RES 0 NEW

AVENIDA DEL MEXICO 92154 SAN DIEGO

WEALTH CODE 4 0

X SATURN BLVD

1905 CARPENTER Pamela 619-423-6773 +9
DAVIS Sandra 619-575-4615 +9
DIAZ Debora 619-424-5133 8
WILCOX Travis 619-575-8076 +9
1910 EUGENE Clifford 619-424-8447 +9
GUYETTE Jeffery 619-575-2674 8
MANUEL Marie C 619-429-1491 +9
WOODS Ronald 619-423-8087 +9
1915 STEVENS Julie 619-424-6626 4
STEVENS Julie 619-575-0782 4
STEVENS Lance 619-424-6626 4
STEVENS Lance 619-575-0782 4
1922 XXXX OO
1925 BAKER Mike 619-429-0833 +9
ESQUIBEL Mark 619-429-1967 +9
OWENS Cory R 619-575-2017 +9
1929..... APARTMENTS
BURKE T 619-429-3223 8
CARDENAS Trino 619-575-2610 +9
CORONEL Enriqueta 619-575-9361 +9
ESCAJADILLO Christina 619-424-9354 1
KAINZ Sarah N 619-424-9174 +9
NAKI Isaac N 619-429-3063 +9
NICHOLAS S 619-423-1178 +9
RIVERACEPEDA Manuel A 619-575-8135 8
SAGORY Rick 619-429-7823 +9
SAQUETON F C 619-575-5459 +9
SMITH J L 619-423-6171 +9
SMITH R M 619-423-6171 +9
WEBSTER Kimberly J 619-429-3063 +9
WILLIAMS C R 619-575-7801 +9
1929.....
1935..... APARTMENTS
ANICIETE Elpidio Jr 619-429-6511 +9
DOMINGUEZ Rosendo 619-423-4844 +9
HARDING Erik J 619-575-3443 +9
KIM Se 2D 619-575-1855 7
RANDALL William D 619-423-2905 +9
SELOVER Zachary 619-429-0653 +9
1935.....
1939..... APARTMENTS
BADGEROW Joseph 619-429-0183 +9
CLARK Kevin L 619-423-3054 8
JACKSON Douglas D 619-423-5462 8
RODRIGUEZ Yolanda B 619-424-5747 8
RUEDER Jeff 619-424-5841 8
RUEDER Jinky 619-424-5841 8
1939.....
1945..... APARTMENTS
CHAMBERLAIN Theodreus 619-575-5626 8
PETERSON Randell 619-575-8399 8
ROSE Glenn 619-429-9355 +9
SIMS Rashad 619-429-4342 8
WEBBKE Jason 619-424-5030 8
1945.....
1949..... APARTMENTS
BLANDIN Mathew K 619-429-0732 +9
CAMACHO Rosa 619-424-6699 +9
OSTROM D 619-575-8072 +9
TINSLEY Gregory 619-575-1029 +9
TUFTS Norman E 619-429-7865 +9
1949.....
1955 BIGELOW Eric 619-575-4225 8
DEBEY Grant 619-429-4655 +9
RECTOR John F 619-424-5865 +9
TELLEZ Gabriel S 619-423-3922 7
1969 ★PLAYA BLANCA 619-575-8708 5
1972 XXXX OO
1975..... APARTMENTS
CARRILLO Irma 619-423-7375 7
DAVIES John 619-429-6422 +9
NIMMO William 619-429-6835 +9
PHIFER Carl 619-429-4126 +9
PHIFER Marita 619-429-4126 +9
REDER Chris 619-424-3471 +9
SHAW Andrew T 619-575-3368 +9
WHITMER T 619-423-6393 8
1975.....
1979..... APARTMENTS
ARELLANO Richard 619-575-2886 +9
BAETONG Ginalyn G 619-575-2893 +9
MANN Julie 619-424-6553 +9
RICHARDSON Toni 619-575-2418 +9
SANTOS Melita C 619-575-3283 8
SINGLETARY Christopher 619-575-7994 +9
1979.....
2005 ★BEACH COLONY APTS 619-575-1153
2015 SPELLMAN Jeffrey H 619-575-4880 8
2025 XXXX OO
2035 ROBINSON Robert E 619-429-7927 +9
WILLIAMS Jeffrey 619-628-6393 8
WILLIAMS Natasha 619-628-6393 8
2039 BONOT Cresente V 619-575-1560 +9
COX Catherine R 619-575-4273 8
COX Gene 619-575-4273 8
2045 GIORDANO Tim 619-423-8858 +9
HOLDEN Wesley D 619-429-4319 +9
SPIVEY John C 619-424-8803 +9
VONDRUDEN Matthew 619-423-0182 +9
2055 BRIZ Juan Antonio 619-423-2849 +9
FRY R 619-575-4756 6
FRY T 619-575-4756 6
KRZYKOWSKI Babs 619-628-8364 8
ROBERTS Joseph 619-424-6112 +9
2111 XXXX OO
2113 KING Dan 619-575-4628 7
2115 XXXX OO
2121 XXXX OO
2127 YOUNG-Gibson Latanya 619-423-4545 +9
2129 XXXX OO
2137 XXXX OO
2139 XXXX OO
2141 HOOP David 619-575-9509 +9
2143 XXXX OO
2151 PEEBLES S L 619-424-7144
2161 ★SEVENTH DAY ADVNTST 619-423-2243
★SOUTH BAY SEVENTHDAY ADVNTST 619-423-2243
181..... APARTMENTS
ALVAREZ Josephine 619-424-3380 +9
APODACARIVERA Maria 619-575-3784 +9
BROWN Frank 619-429-0453 2
DESJARDIN Eunice 619-424-6669
FRALEY L L 619-429-8840

AVENIDA DEL MEXICO 92154 CONT
GOMEZ Miguel A 619-424-8150 8
JUAREZ Maria 619-429-1890 +9
PERRY R I 619-423-7448
PINEDO Lourdes 619-575-8645 +9
SANDOVAL Arturo 619-423-1459 8
SMITH N A 619-423-0635 7
TINSLEY A J 619-423-2515 6
VASQUEZ Richardo 619-429-1352 7
2181.....
★ 4 BUS 112 RES 59 NEW

AVENIDA DEL MUNDO 92118 CORONADO

WEALTH CODE 8 0

1700 XXXX OO
1710..... CORONADO SHORES 6
AWAD Adib 619-435-3208
AWAD Whiba 619-435-3208
BARNUM Lewis 3D 619-435-8096 5
BEHAR Salomon 619-435-5433
BELFER Harvey A 619-522-0049 8
BERMAN Bill 619-435-6572
BERNARDO Irma Zarkin 619-435-3127 7
BILLIMORIA Phiroze E 619-435-1231 8
BIRD Allan S 619-435-0590
BLAND Eric 619-435-3566 +9
BLAND Mary 619-435-3566 +9
BULLER Paul L 619-522-0274 8
CABLAY N 619-435-5537 4
CAIN Solomon 619-437-8025
CARD Dona G 619-435-1324
CARD Doris Q 619-522-9957 8
CHAYO Alberto 619-437-8274
COHEN D Wallar 619-435-6067
CONKLIN V 619-437-8443 2
★CORONADO SHR CNDO 619-435-0065
6
★CORONADO SHR CNDO 619-435-0044
6
DEAN D R 619-437-1409
DILL Barbara 619-435-3562
DILL Glenn 619-435-3562
EDDY Howard B Usn 619-435-3372
EPSTEIN Lawrence 619-435-8067
FATE D R 619-522-6830 +9
FEARING Eileen 619-437-8725
FREUND Michael W 619-435-1376
FRIEDMAN Seymour 619-435-3536
FROST Allen T 619-437-8371
GARCIA Alicia 619-437-8210
GOETZ Alberto Orfn 619-437-4772
GUINDI Jack 619-435-6398
HALE Edw G Dr 619-435-4554
HERBERT Gladyce 619-435-7369
HICKS Albert J 619-437-1474
JACOBSEN Erik Lund 619-435-4429
KASBEER Stephen F 619-437-4625 +9
KILLIAN Max 619-437-4191 8
KUENHOLD Ned 619-437-1029 +9
LEBRIJA Rafael 619-435-0090
LEGUAY Helene 619-435-1958
LEWIS Wm S 619-435-9084
MARQUARD Hugo 619-435-0483
MATNEY Donald 619-435-0489
MCCRAY Natasha 619-437-0096 6
MUMME Jack 619-435-5398 5
PERALTA Carlos 619-437-8782 3
RICKARDS Elsa Z 619-437-8238
RICKARDS Ralph 619-437-8238
RINGHOLZ Joseph F 619-435-2945
RIVERATORRES G 619-437-1457
ROAMAN Evelyn 619-435-4429
SANDBACH Robert 619-437-4652 2
SCHWARTZMAN Moises 619-435-1777
SHREM David 619-437-1123
SHREM Marco 619-435-8905
SIGAL Bonnie 619-435-0972
SORENSEN Howard R 619-435-1182
SOUVALL Geo W 619-435-2635
SOUZA Jaime 619-437-1904
SOUZA Jaime 619-437-4117
STEFANI Victor V 619-437-1968
STONE Raymond V 619-435-1345 3
SWENSEN Robert A 619-435-1260
SWINTON David B 619-435-3072
TATE Thos Sr 619-435-3589
VONTHADEN Eric 619-435-0470
WELCH G Michael 619-437-0510 7
WILES Jack F 619-437-1900
WOOLF James 619-435-4405 4
YEDID Eduardo 619-437-1680
1710.....
1720..... CORONADO SHORES 2
ALFIERIS Geo S 619-435-0377
ALLEN J C 619-435-3988
ANDERSON Jas A 619-435-5946
AVEDON Ellis 619-435-9893
AZCARRAGA G 619-435-5891
BISHOP Robert 619-435-9157
BISHOP Sharon 619-435-9157
BLACKLEDGE Richard 619-435-2415
BLACKLEDGE Theresa 619-435-2415
BODEN Matthew 619-435-8975 1
BONELLI Robert M 619-435-6807
BRAATEN Betty 619-437-0671 8
BRAATEN Theodore E 619-437-0671 8
BROWNING Matt S 619-437-8087
BUNKOWSKE R J 619-522-0674 +9
BURNSTEIN Robert 619-435-5127 2
CAMUS Jose 619-435-2829
★CORONADO SHR CNDO 619-435-6206
2
★CORONADO SHR CNDO 619-435-2186
2
CRANE D P 619-435-2486
DANNER A E 619-437-1391
DANNER A E 619-437-1339 +9
DAYTON Howard 619-437-1320
DUFFEY Franke 619-435-5765
DUKE Gary 619-435-4432 +9
DUKE Jan 619-435-4432 +9
ELWELL Russell V 619-435-3833 5
EPSTEIN Norman 619-435-1297
ERMSHAR Lloyd Dr 619-435-0039
FORD Chris T 619-435-0833
FRANK Lawrence 619-435-5538
FRITCH Frank C 619-437-8612
FRITCH Paul J 619-435-0263 +9
GOLD Robt N 619-435-9423
GOSS Harry T 619-437-8083
HARP James L 619-437-0313
HARWOOD Anthony H 619-437-8022 +9
HOWARD Ed 619-435-4899 1
HOWLEY Chas B 619-435-0049
HOWLEY Patricia 619-435-0049
KAMBANIS John 619-437-6520 8
LEHNHERR Junior H 619-435-8839
LEHNHERR Lucy B 619-435-5708 4
LEONETTI Echo 619-435-2187
LEWIS Joy 619-435-2460
LEWIS Tom 619-435-2460
LINCOLN Joan 619-522-9852 6

AVENIDA DEL MUNDO 92118 CONT
★LINDSEY STEVE 619-435-4466 5
LONG Malcolm G 619-437-8083
LUKER Wm 619-437-8083
MACKIE B 619-435-6710
MARCUS Amy 619-522-9809 +9
MARCUS Clement 619-522-9809 +9
MCDONALD Maryann 619-435-5541 8
MELCHER B 619-435-5289
MILLER C 619-435-1266
NEDELL Gloria 619-522-0767 6
NEDELL Jack 619-522-7931 6
NEDELL Jack W 619-522-0767 6
★NOVUM CORP 619-522-6915 +9
OLENICK Everett MD 619-435-2960
OLSEN Hilde 619-437-0531 4
OLSEN Wayne 619-437-0531 4
OSTMAN Thomas 619-435-6838 8
PAUL-Dayton L A 619-435-6703 +9
PAZMAN John S 619-435-5975 1
PRESCOTT W R Cdr 619-435-5954
RAGUS May 619-435-0894
RAGUS Richard 619-435-2460
RAGUS Richard 619-435-0894
RAGUS Rosanne 619-435-2460
ROBLES Juan P 619-435-3429 3
ROSENFIELD Morley 619-437-6722 +9
ROSS Everett 619-435-1146
ROTUNNO Dan 619-437-4720
ROTUNNO Linda 619-437-4720
SARAVIA Clark A 619-437-8146
SCHUFF David 619-435-9064
SERBIN Arnold Dr 619-435-8755
SMITH George 619-435-4562 8
SMITH Joie 619-435-4562 8
SNYDER Charles K 619-435-5473 +9
SOKOLOV Albert I MD 619-435-2872
SOKOLOV Frances 619-435-2872
SOUDAN Thomas 619-435-0446
STEWART Vance 619-435-6482 0
STONEMAN S J 619-435-6371
STOUT Ray 619-435-4718
TAYLOR Donald R Dr 619-435-9393
TORELL Inga 619-435-8550
VARGA Alexander Dr 619-435-8024
1720.....
1730..... CORONADO SHORES 1
ALLEN Charles R 619-435-8442
BAUER Richard J Mrs 619-435-9231
BENNETT Joyce 619-435-8370
BLANCHARD A R 619-437-1963
BRITO Juan 619-435-0220 1
CARLISE Chas 619-435-1998
CARLISE Susan 619-435-1998
CELIS Guillermo 619-437-4310 1
CHEN Ann J 619-437-8486 +9
CHRISTOPHER H O 619-437-1205 5
COLE Leroy H 619-435-1198
COOPER J 619-435-8021 2
★CORONADO SHR CNDO 619-435-2281
1
★CORONADO SHR CNDO 619-435-0141
1
DEALBA Francisco 619-437-8148 6
DEFRANCESCO S J MD 619-435-2465
DELINE Robert E 619-435-1463
DESPIE Dean L 619-437-8538
EAGLES Irene 619-437-4744 7
EAGLES Robert 619-437-4744 7
EDMISTON Howard 619-522-0515 8
EDWARDS Leroy E 619-435-5766
FATE D R 619-522-0950 +9
FRANCO Hernan 619-435-5097
FRICKE George R MD 619-435-6168
GARCIA Roberto 619-435-5763
GONZALEZ Juan 619-522-9730 +9
GONZALEZ Marina S 619-435-7760 +9
GOODSELL R 619-435-5378
HANSON Marjorie 619-435-7393 +9
HARTFELDER J Don 619-435-1827
HENLY James 619-435-7108 3
HESSELGRAVE Glenn L 619-435-3798
HIMELSTEIN Austin 619-435-8553
HIMELSTEIN Mandel 619-435-8553
★HIMELSTEIN MANDEL E 619-435-5514 +9
HOLSTEN Arthur C 619-435-1294
HOVER Wm 619-435-2471
HURWICH Anita 619-435-5197
HURWICH Charles 619-435-5197
KATZ Doyce 619-435-0904 7
KATZ Sam 619-435-0904 7
KAUFFMAN Bob 619-435-9097 0
KAUFMAN Anna L 619-435-3594
KORRICK Ed 619-435-1013
KULP Pearl Snyder 619-437-4111
LEBRIJA Laura 619-437-0475 5
LEDDER Frederick 619-435-1936 7
LEDDER Teresa 619-435-1936 7
LIGNELL Ingie 619-435-4572
LIPSON Joyce 619-522-6965 +9
LIPSON Norman 619-522-6965 +9
LOPEZ Gerardo 619-437-0693 5
LOVETT E Mrs 619-435-7274
LUDWIG Lucinda G 619-437-4209
LYON G 619-435-4032
LYON G 619-435-3956 3
MARTIN Gary A 619-435-9480 7
MOMAHON V J Atty 619-435-3540
MILES Donald R 619-437-1351
NIELWOLD Donald 619-437-9128 +9
NIETO Alfredo 619-435-8401 3
OHARA Geo L Dr 619-435-2594
PAPKIN Geo MD 619-435-2544
PEELLE Sam R 619-435-8161 2
PEPPER C 619-435-3421
PETERSON Dennis 619-522-0918 7
PETERSON Nancy 619-522-0918 7
RABAGO Manuel G 619-435-4926
RAHIM Hussein K 619-435-1171 +9
RAUSHENBUSH Marylu 619-435-3854 +9
RAUSHENBUSH Walter 619-435-3854 +9
REED William D Dr 619-435-3564
ROGERS R Blake 619-437-8644 0
ROSENBLATT Donald N 619-435-4516
RUBIO Jose I 619-435-5909
RUZICKA J 619-435-3547
SADA Alejandro 619-435-8372 5
SAMSON C P 619-437-1446
SCHRICKER J Louis Jr 619-435-2975
SCOTT Dell S 619-435-9394
SLAYBACK Jas Jr MD 619-435-6969
SNYDER Edwin A 619-435-4457
SOUTIERI Marilyn 619-437-4689 8
STALEY John M 619-437-1291
STEELE Herbert 619-522-7902 +9
STEELE Herbert 619-437-6202 +9
STRAUS Malcolm 619-437-8701
STROOP Paul Mrs 619-435-3939 8
SWARTZ Stan 619-435-0042 +9
SWARTZ Stan 619-435-0081 +9
VIK David Dr 619-435-0786 2
WAGENER Hobart 619-435-5403
WAGENER Violet 619-435-5403
WELSH Lou 619-435-8737
WOLFE Sterling H 619-435-1080
1730.....
1740 ★CORONADO SHORES COUNCIL 619-435-2696

AVENIDA DEL MUNDO 92118 CONT
★CORONADO SHORES LANDSCAPE&REC 619-437-1260 8
★CORONADO SHORES ROEDER PAVILLN 619-435-9881 8
★CORONADO SHORES SECURITY OFC 619-437-8375 8
★CORONADO SHORES TENNIS COURTS 619-437-1335 8
★LANDSCAPE&REC MNTNC 619-435-0885 4
1750..... CORONADO SHORES 10
ALFIERIS Geo S 619-435-2749 7
ALVEAR Carlos 619-437-4739 8
ANDERSON Mary 619-437-6641 +9
ANDERSON Neil 619-437-6641 +9
ARMBUSTER Thos G Dr 619-435-6975
BAMESBERGER J E Dr 619-435-4559
BANK Peter F 619-435-1208
BANN Jas M 619-435-5077
BERKEY Earl K 619-522-7927 +9
BERRY Burton 619-435-9045 +9
BLUMENTAL Samson 619-435-2565
BOOTH Colleen 619-435-5823
BORINSTEIN P R 619-435-6199
BRANCHIK Norman 619-522-5445 +9
CARMEAN Dan 619-435-3714
CARMEAN Marla 619-435-3714
CARRANZA Carlos A 619-435-0364
CHAMBERLAIN Jim 619-437-8213
CHAMBERLAIN Patsy 619-437-8213
CHEDRAUI Janet 619-437-1354
CHEDRAUI Jeannette D 619-437-8656
CHEDRAUI Jose 619-437-1354
COHEN Solomon 619-435-8214
★CORONADO SHORES CONDO ASSOC 10 619-435-4173 8
★CORONADO SHORES CONDO ASSOC 10 619-435-4174
CRONIN Daniel 619-435-2355
CROWTHER H D 619-435-8865
DABBAR Mike 619-435-6076 6
DABBAR Pearl 619-435-6076 6
DANIEL Jose 619-437-8095
DANNACHER H 619-437-8488 7
DECATTAN Freida A 619-435-1136
DESPIE Dean L 619-435-8479
FISHER Charles E 619-435-1278
FOREMAN J H 619-435-0874 8
FORREST Bud 619-435-4206
FREDRICK S 619-435-4515 1
FRIEDMAN Robert 619-522-0948 8
GUBIN Helen 619-522-9900 8
GUBIN Steve 619-522-9900 8
GURTLER Richard 619-522-0184 3
HALLSE Ann 619-522-0682 6
HALLSE Robert 619-522-0682 6
HANDZEL Arnold 619-435-4222
HIRSCHFELD Julio 619-437-1972
HOLT Donald 619-435-3442
HUBERLAND Leon J 619-435-5100
HUGH Alexander P 619-435-6301 2
★INTL HYDROCARBON 619-435-8494
ISAACSON Marvin 619-435-2788 +9
JACOBSON Richard O 619-435-5435
JONES C E 619-435-8350 1
JONES Mary Kay 619-435-1769 7
JONES Pat 619-435-1769 7
KEHOE E Capt 619-435-0356 3
KRISEL Wm 619-437-1436
LANDAU Larry 619-435-9195 8
LANDAU Sheila 619-435-9195 8
LAU Peter Y MD 619-437-7900 +9
★LAUFER NATHAN DR 619-437-7900 +9
LEBLANG MacK 619-437-8298
LEEDS Diana 619-435-1123 +9
LEEDS Ronald 619-435-1123 +9
LUNN Eugene 619-437-0609
LUNN Marilyn 619-437-0609
MALTZ Bertram A 619-435-3944
MANIATAKOS Ted 619-437-4775
MARUCA Martha H 619-435-0869
MARUCA Michael A 619-435-0869
MCKIRNAN Robert A 619-437-4504
NAME Anwar 619-435-5720 5
OMMER Reinhold G 619-435-5110
ORENSTEIN Jordan 619-435-8169
PALMER C F Capt Usn 619-435-0860 5
PASSEY William J 619-437-9315 +9
PASSEY Wm J 619-437-1397
POLLACK Alan 619-437-4339
PRICE Glenn O 619-435-9531 5
RACEY L J 619-435-8781
REILLY Lynn 619-435-8746
REILLY Tim 619-435-8746
ROGERS Vance D 619-435-3306 0
ROMANO Alberto 619-437-8767 7
ROSEN H 619-435-4932 8
ROSEN S 619-435-4932 8
SABEY D 619-437-8818
SAMIA Richard S 619-437-8284
SCHRADER Carol J 619-435-5240 7
SCHRADER Harry C Jr 619-435-5094 7
Vadim Usn
SCHWEIBISH Albert 619-437-0275
SHMAGIN Noreen 619-435-0919
SHOVERS Alan 619-435-0491
SHOVERS Susan 619-435-0491
STEWART Truitt M 619-435-9383 0
STRONG David T 619-435-6879
SUCHER Harold 619-435-6199 8
TALLAKSEN Lawrence 619-435-8811
VARGAS Joaquin 619-435-5711 3
VARGAS Joaquin 619-437-8853 +9
WAGNER Annette 619-437-0809
WAGNER Martin 619-437-0609
WEINSTEIN Alan 619-437-6520 7
WEINSTEIN Allan 619-435-3914 7
WEINSTEIN Phyllis 619-435-3914 7
WEINTRAUB Diane 619-437-1153 5
WEINTRAUB Ronald 619-437-1153 5
WILKENS Jeffrey 619-435-5671 +9
WITHERS Tiffany 619-435-4024
1750.....
1760..... CORONADO SHORES 3
ALVARADO Anthony J 619-522-9523 +9
AMEN Henry M 619-437-4064 7
AMSDEN Don 619-437-7049 7
AMSDEN Helen 619-437-7049 7
BARR Kirk 619-435-5769
BENSON Ralph R Atty 619-522-9655 7
BERLIN Richard W 619-437-4743
BOHR Vernon C 619-435-4582
BRENNAN Michael J 619-522-0042 5
BURNHAM Steven C 619-435-1385 +9
BURTON Robert 619-437-4172 6
CALEVAS Sandra 619-437-1596 8
CARDENAS M R 619-435-0090
CARP Irvine M 619-435-1636
CAVE John W 619-435-0912
CHANDLER Elena C 619-437-1170
COHEN Arnold 619-435-3469 7
COHEN Steve 619-435-3469 7
COOKSEY Geo D Jr 619-435-8095
★CORONADO SHORES UNDERGROUND 619-435-9510 8
★CORONADO SHR CNDO 3 619-435-4143

AVENIDA DEL MUNDO 92118 CONT
★CORONADO SHR CNDO 3 619-435-3380
CORREDOR Maria Isobel 619-522-9929 7
CORWIN Milton 619-435-6488 8
CORWIN Sheila 619-435-6488 8
CREE N F 619-435-1213
DAY Robert L MD 619-435-0752
DELAGOS Theresa V 619-437-7167 +9
ELLIS G 619-435-7775 +9
ESTEVE Eduardo C 619-435-8044
FISHMAN Arthur MD 619-437-0135
FORGRAVE N 619-435-2349 3
FORGRAVECREE N 619-435-1213
GARCIA Hector 619-435-6768
GETTING Ivan 619-435-6914 +9
GOTTLIEB John 619-435-8412
GRANT W Ronald 619-435-0032
GREENE Joseph 619-522-9446 +9
GREENE Nat 619-435-5080
GROSSMAN Harold 619-437-4379
HARKIN Donald 619-435-5208 5
HARRINGTON R Brent 619-435-8384 3
HARRIS Florence L 619-435-2859
HARRIS Ivan H 619-435-2859
HART S 619-435-2371
HUMPHREYS Floyd W 619-435-8915 4
JACOBSON Dean 619-437-6673 8
JONES Lois 619-435-5885
JONES Lois Irene 619-435-9032
KOHNEN Robert 619-437-4657
KOON Perry 619-435-2770
KRAN Walter MD 619-437-8417 4
LIPPERTKING Dixie 619-437-0250 7
LONG John F 619-435-3471
MCMAHON Robt E 619-435-5258
MEIER Albert J 619-435-9413 1
MILLIKEN W D 619-435-0827
MINNIS Nancy 619-435-2865
★MORGNER JAY R DR 619-437-0631 +9
MYDLAND Blanche 619-435-3980 1
ORVANANOS Alejandro 619-437-9181 3
PERKIN Gordon 619-437-4382
PERRILL Fred E 619-435-3457 3
PERRILL Fredrick E 619-522-0854 7
RAMAGE Jas D Radm 619-435-5102
REMER Bernice 619-435-9810
ROBELEN Aldona 619-435-8988
ROBELEN Russell 619-435-8988
★ROBELEN RUSSELL J 619-435-0757
ROMNEY Melbourne Jr 619-435-8897
SCHAEFER Marilyn 619-435-3980
SCHIFFER Clifford 619-435-9449
SCULT Jos 619-435-9375
SHEDD L 619-435-8681
SINSHEIMER Ina 619-522-0684 7
SINSHEIMER Richard 619-522-0684 7
SMITH Robert F 619-437-0303 3
SMITH Roy E 619-437-6285 8
SMOOT C E 619-435-8069
SORENSON J Keith 619-435-9375
SPERBER Herb 619-522-0806 8
SPERBER Janice 619-522-0806 8
STEVENS John 619-437-7250 8
STEWART Wm H 619-435-6418
STOLTZFUS James L 619-435-8915 4
SWEELEY Wm 619-435-5208
TESEROS Elaine 619-437-1586 8
THOMA Frank J 619-435-8681
TIMBERG Charles 619-435-4406
TIMBERG Patty 619-435-4406
TORRES Fabian Dr 619-437-1429
VONTHADEN Erich 619-435-4555
WILSON Billie C 619-435-8628
YOUNG John 619-435-5123 8
1760.....
1768 ★HANGOUT THE 619-435-9512 7
1770..... CORONADO SHORES 4
AGUIRRE Yolanda 619-437-0265 +9
BATES W C 619-435-2418
BECKER Myrtha E 619-437-7258 8
BENSON Ralph R Atty 619-435-3312
BORJA Hilda 619-435-5091 5
BOWMAN Meryl M 619-435-6924
BREYER L 619-435-5045
BREYER O 619-435-5045
BURROUGHS Carroll A 619-437-8030
BURROUGHS Mary E 619-437-8030
BURTON John H Capt 619-435-1159 0
CARTER Marty 619-435-4501 0
CHAMPAGNE June 619-435-2278 8
CHAMPAGNE June 619-437-8480 8
CHAMPAGNE Roy 619-435-2278 8
CHAMPAGNE Roy 619-437-8480 8
COHEN Aslam 619-435-2649
COONEY Angela S 619-437-4671 0
CORNEJO Carman 619-435-9238
★CORONADO SHORES GUARD HOUSE 619-435-3370
★CORONADO SHR CNDO 4 619-437-1269
★CORONADO SHR CNDO 4 619-437-1267
CRAFTON Jack A 619-522-9976 +9
DASILVA Rui A MD 619-435-1738
DEHARO Jaime 619-435-8750
DONDISCH Beatriz 619-435-8521
DONDISCH Julio 619-435-8521
EISEN Herbert 619-437-0615
EISEN Sally 619-437-0615
ELDRIDGE Jane 619-437-4815
ELDRIDGE Stewart S 619-437-4815
FAIRCLOUGH Fred W 619-435-0909
FREDRICK Suzanne L 619-435-1046
FREEMAN Maxine 619-435-4817 +9
FROST Alfred G 619-435-4609
FROST Charlyne N 619-435-4609
GARLETT David W 619-437-4885
GERMAINE G 619-435-3936 +9
GERSHENFELD Mitchell 619-522-0201 8
GERSHENFELD Sandra 619-522-0201 8
GESME Dean 619-522-9925 +9
GIMBEL Joseph S 619-437-7100 8
GRACE E S 619-435-8385 +9
HEWSON E Wendell 619-435-5674
HILL Francisco 619-435-2178
HJERTBERG Elizabeth 619-435-4589 7
HJERTBERG Svante 619-435-4589 7
IBARRA Hariberto 619-522-0351 +9
JOHNSON Woodrow V 619-435-6540
KACHIGIAN Ann 619-435-4579 6
KACHIGIAN G Capt 619-435-8502
KAPLAN David 619-522-9774 7
KAPLAN Tita 619-522-9774 7
KEMPER Jackson Jr 619-435-6965
KREMEN Ruth 619-435-1900 6
KREMEN Seymour 619-435-1900 6
KUNASEK Carl J 619-435-4970
KUNZ David S 619-522-9918 8
LAKE F Edward 619-435-0920 8
LAVITT Howard 619-435-8034 8
LEBRIJA Javier 619-435-3597
LEE S L 619-435-9642 7
LOPEZ Camilo R 619-437-1226
LOZANO Maria Molina De 619-437-6236
MAAS Harry 619-437-6981 7
MAAS Phyllis 619-437-6981 7
MARIUS Arlene 619-522-9976 +9

AVENIDA DEL MUNDO 92118 CONT
MARTINEZDELRIO V 619-435-0560
MCCLELLAN Murray J 619-435-1918
MICHELSEN Aage 619-435-5160 4
MINTZ Theodora J 619-435-9025
MITCHELL Dan J 619-435-6234 +9
MORRIS Robt E Cdr 619-435-9036
OWCZARZAK Eugene R 619-435-3005
PAUL Barbara 619-522-0089 8
PAUL Barbara 619-522-6953 +9
PAUL William G 619-522-0089 8
PAUL William G 619-522-6953 +9
PAULK David L 619-435-7097 0
PEDROZA Carlos 619-435-6829
PEGUESSE James 619-435-4628 +9
PERALTA Graciela 619-435-6424
QUIAT Gerald M 619-437-1895
RAHMANE Jose C 619-435-5023
REZNIKOFF Ruth 619-435-1900 6
RICE Edwin N 619-437-1082
RUMACK Oscar 619-437-4662
SANCHEZ Hector 619-435-0713 0
SCHELLER James 619-435-0493 +9
SCHOFIELD C R 619-437-8855 6
SCHOFIELD R M F 619-437-8855 6
SHAUGHNESSY R 619-437-8805 +9
SHEAN M 619-435-0546
SHENWICK Linda 619-435-7097 0
SHWISBERG Blanche 619-522-0066 6
SHWISBERG Sol 619-522-0066 6
SMEDLEY John E Jr 619-522-0678 +9
SOMMER Fred C 619-435-2670
STEMLAR John 619-437-0599 0
TORNEL Armando 619-437-1615
TORNEL Armando 619-437-0096
VERCIMAK Sharon 619-437-8080 +9
WEISBERG Frances 619-435-0986 1
WELCH Glenn E Sr 619-435-8320 8
WENZEL Arturo 619-437-4356
ZEITZER Evelyn 619-435-4233 7
ZEITZER Leon 619-435-4233 7
1770.....
1780..... CORONADO SHORES 7
ANWAR Nisme 619-435-0469
BARKER Jas T 619-435-4468
BARKER Reese 619-435-0469
BINDERMAN Jack 619-437-1362
BINDERMAN Mary 619-437-1362
BINGHAM Blaine 619-435-6105 6
BINGHAM Norman J 619-437-4138
BROWN Patricia 619-435-5375
CAMPBELL Jackie 619-437-1606 5
CAMPBELL Robert 619-437-1805 +9
CAMPBELL Thomas 619-437-1805 5
COHEN Murray 619-435-3676 6
COLLINS G K 619-435-2851
★CORONADO SHORES HEALTH SPA 619-435-1711
CLUB
★CORONADO SHORES HEALTH SPA 619-435-2533
★CORONADO SHR CNDO 7 619-437-4545
★CORONADO SHR CNDO 7 619-437-4303
CURTIS Dale 619-435-6977
DELAPARRA Guillermo 619-435-0229
DELAPARRA Guillermo 619-435-3284 0
DICKINS Andrea 619-435-7730 7
DIPALMA Richard 619-437-6502 +9
DONNENFELD Bernard 619-437-4549
ECKMAN Gary L 619-437-8141
ELARDO John 619-522-9741 7
FERGUSON Captain 619-437-4481 +9
FERGUSON Gt Mrs 619-437-4481 +9
FERNANDEZ Jaime 619-435-3583 6
FLORES Manuel 619-437-4541
FOLEY Barbara 619-435-1506
FOLEY H J Patrick R Adm 619-435-1506
FRIEDMAN Howard I 619-437-4549 5
GIBBONS Mark 619-522-2991 +9
GRAY Barbara N 619-435-3877 +9
GREENBERG Ruby L 619-435-3813 +9
GREENFIELD Lenne 619-435-1752
GREENFIELD Paul 619-435-1752
GUTIERREZ Lucio 619-435-2851
HORTON Peter 619-437-4771
HORTON Peter 619-437-4799 +9
JOHAN Karen 619-437-8536 +9
JOHAN Robert 619-437-8536 +9
JOHN J Gibbons 619-522-2991 +9
JONAS Lily 619-435-1382 8
KROGER W G 619-435-8622 4
LAWRENCE Hamilton Col 619-435-1684
MANDELBAUM Fred 619-437-1067
MARTINEZ Javier 619-435-6534
MICHAN Emilio C 619-435-5070
MINVIELLE Olga 619-435-5421 +9
MOORE Jean 619-435-0457 4
MOORE W C 619-435-0457 4
NICKELL Penny 619-437-8308
NICKELL Ralph 619-437-8308
NITZBERG Chas Dr 619-437-1077
NIZRI Rena 619-435-0731
OSTROM Eva 619-437-8589 7
OVERFELT Eugene 619-437-8743
POWER Peter 619-435-1382 8
PRICE Marcia 619-437-4352 2
RATNER Harvey B 619-435-8755
ROBINSON Kay 619-435-9018
ROBINSON Marilyn 619-435-9018
SACK Edgar 619-522-0086 4
SANTOS-Coy Raul 619-435-9363 3
SCHMIDT E H 619-435-5465
SIMON Fred J 619-437-4099
SPELLBERG R 619-435-1759 +9
STETA Guillermo H 619-435-1729
STEVENS Olga Minvielle 619-435-5421 +9
STROSSEN Woodrow J 619-435-0430 2
TAME Selan 619-435-2594
THOMPSON W H 619-437-2569 2
THOMPSON W H 619-437-1167 2
TREJO Humberto 619-437-1541
VARON Morgan 619-435-9305
VINAGERAS Juan 619-437-4668
WARNER Lewis 619-437-7256
WARNER Lynn 619-435-7256
WEEKS Carmella 619-435-6632
WEEKS Ed 619-435-6632
WEITZMAN Louis 619-435-5304
YEOMANS Helen 619-435-7707 7
ZEFF Kel 619-435-3077 7
ZEFF Kel 619-435-0518 8
1780.....
1810..... CORONADO SHORES 8
ALTMAN Frederick 619-437-1955
ARMATA Frank 619-437-4795 7
BARAM Geo 619-435-5220
BAVENDICK Frank J 619-437-4604
BUCKMILLER R C 619-435-8316
BUSHELL Jack 619-437-7228 8
CAMIN Alda 619-435-0437 7
CAMPOS Jorge 619-522-0688 8
COCO Joseph 619-435-6909
COMMANDER C 619-435-6559 4
COMMANDER C 619-437-4702 6
CORNEJO Alejandro 619-522-0077 4
CORNELL Shirley 619-435-3366

COPYRIGHT HAINES & CO., INC. INFORMATION ON THIS PAGE MAY NOT BE KEYPUNCHED, ENTERED INTO A COMPUTER OR PHOTOCOPIED, IN ANY MANNER WHATSOEVER EXCEPT AS AUTHORIZED IN WRITING BY HAINES & CO., INC.

TP -

Adjoining ✔

Source Haines & Company

BETTY ST 2000

BERYL 92109 CONT

645 ZIMMER Scott 858-581-0495 +9
646 LAPID Alex 858-270-5487 +9
648 ●CATSIMPOOLAS Niels OO +9
649 XXXX OO
650 XXXX OO
651 XXXX OO
658 MIRAGLIA Vincent 858-483-1832 +9
659 XXXX OO
660 XXXX OO
661 RIBAUDO Mary 858-483-1479 8
663 ●BOWER C R OO +9
664 SCHNEIDER Mark 858-272-3553 +9
665 XXXX OO
666 WAGENKNECHT Raymond C 858-483-8878 +9
667 LARICK Jeffrey 858-272-5657 6
LARICK Jeffrey 858-270-6262 +9
LARICK Kathe 858-272-5657 6
LARICK Kathe 858-270-6262 +9
668 XXXX OO
670 ★DESTINY HOUSE 858-483-4564 4
672 XXXX OO
675 MERKIN Tiffany 858-272-9590 +9
676 XXXX OO
678 SANDRI Luke 858-581-0364 8

X CASS

1007 XXXX OO
1011 ★K O I EMBROIDERY 858-274-6363 4
1016 ★MCCORMICK SC PORTRT 858-483-1364 4
★SC PORTRAITS J MCCORMICK 858-483-1364 8
1018 MCCORMICK M 858-483-4540
1021 ●GALVAN Andres G OO 7
1024 BEARD Jonathan 858-483-6454 +9
1026 HAHNKE Hank MBA 858-272-9345 2
ROGERS Ken 858-581-2377 2
1027 LAVIGNE Stephanie 858-270-1642 +9
1029 BOONE Krystina L 858-274-1597 +9
1031 XXXX OO
1032 WEBB Robert 858-581-3944 8
1035 WINCKUR Michael D 858-483-0513 8
1037 XXXX OO
1038 XXXX OO
1040 CARLSEN Christian A 858-273-4811 +9
1043 ●HYSLOP Ross H 858-483-1932 5
1047 ●SASKA James R OO 7
1048 XXXX OO
1050 MARTIN Gregory C 858-273-7629 5
1051 XXXX OO
1052 ●MAYFIELD Gilmore 858-483-2018 +9
1053 XXXX OO
1054 MAYFIELD Lisa 858-273-2576 +9
MAYFIELD Lisa 858-483-9287 +9
1056 YEARLE William N 858-483-1321 +9
1057 ●RICCIO Dolora A OO 7
1058 XXXX OO
1059 EDWARDS Adam 858-272-6385 8
1060 XXXX OO
1061 ECKERT William 858-274-5788 +9
ECKERT William 858-273-3192 +9
1062 LINNERBUR Jerry 858-272-5336 8
1067 ACCARDI Kimberly L 858-270-4151 8
1069 OURSO Holly 858-274-3451 +9
SCARAMUZZI Roberto 858-274-3451 +9
1076 ●FLOREN Raymond A OO 7

X DAWES

1111 XXXX OO
1119 ARLEO Michael D 858-483-2319
1130 ●PRYCHUN Thomas H OO +9
1135 FORSYTH Allyn 858-272-6937 2
FORSYTH Carol 858-272-6937 2
1138 ●DUFREE Margaret T 858-483-4245 8
1145 ●STRODE Buzz 858-483-4862 +9
●STRODE Buzz 858-483-4982 +9
●STRODE Buzz 858-483-4983 +9
●STRODE Chris 858-483-4982 +9
●STRODE Chris 858-483-4983 +9
●STRODE Chris 858-483-4862 +9
1146 ●ARNOLD Patrick Cdr 858-483-1183
1161 ●LORD Thomas T 2D OO 8

X EVERTS

1203 ●PARNELL Paul E OO 7
1204 ●THOMSON Joe K 858-272-6401
1211 DELAROSA Mia 858-581-2182 +9
1212 HUSAK A J 858-272-6426
MEDVED Joy 858-272-8030 +9
1219 ●HOLDEN Melinda C OO 7
1222 PROSSER C 858-270-5387
PROSSER M 858-270-5387
1227 ●SMITH Roland 858-483-2283
1236 XXXX OO
1243 ●HUBER Linda D OO 8
1244 WARREN Melinda 858-483-3484 +9
1251 ●EMLAW Larry OO 8
1252 ●GLAD Charles J OO 7
1259 SYDNEY A 858-273-1022 8
1260 ●DAITCH Mark OO 7
1268 ●POHLMAN Jeffrey K OO +9
1276 ●KALUHOUDE Sigurd OO +9
1277 LONGO P J 858-272-6511 6

X FANUEL

1303 XXXX OO
1304 NORCONK Charles E 858-270-2845 1
1312 XXXX OO
1319 ●LOTT Danny D OO +9
1320 ●FREE Gerald E OO 7
1326 VANEPPS James 858-273-2738
●VANEPPS Leslie 858-273-2738
1327 TAYLOR Lawrence R 858-270-1939
TAYLOR Mina 858-270-1939
1328 XXXX OO
1338 BROWNE Tim 858-272-6580
OEHRLEIN John 858-272-6285 +9
1344 XXXX OO
1345 ●THOMAS Joe H 858-272-3442
1351 XXXX OO
1359 ●BERKE John OO +9
1367 WEISSKOPF Peter A 858-483-6866 7
1375 ●FOSSE Evelyn I OO 7
1378 ●SANTOS Roland J OO 8

X GRESHAM

1404 BARLEY Elwood P 858-272-0230 +9
BARLEY Elwood P 858-272-0082 +9
JIMENEZ F 858-274-8954 +9
1412 ●CHATFIELD C D 858-272-3002
1421 ●SANDIFORD W A 858-272-3764
1431 ●ZEDDIES A T 858-272-6160
1436 KING Dave 858-490-0221 5
1444 ★UNICORN FINANCIAL SERVICES 858-274-5050 +9
1452 ROPELATO L 858-274-8706 +9
1453 ●DAVIS Steven H OO +9
1459 ●KING Ila M OO 7
1462 ●KONDON Pamela S OO +9
1474 ●GALKINS T P 858-272-6326
1475 XXXX OO

X HAINES

X WILBUR AV

1505 ●NEJAT Mahyar OO 8
1511 XXXX OO
1515 XXXX OO
1520 ●SWEETMAN William S 858-488-0058 +9
1521 ●POLENZ F M 858-272-6282
1528 OSULLIVAN Torin 858-488-6075 +9

BERYL 92109 CONT

1529 ●DIAZ Manuel 858-272-0422
1545 ●DELANCEY Bryan L OO 7
1546 ●MCFADD A M OO 7
1551 ●SEYMOUR Phyllis O OO 7
1559 SULLIVAN Tim 858-272-7350 5
1571 ●RANBARGER C 858-272-6267 8

X FOOTHILL BLVD

X INGRAHAM

1603 ROHRER Robert B 858-270-6968 +9
1615 ●STEINBERG James OO +9
1616 MARKHAM B 858-483-0839 5
1624 CREMANS J A 858-273-9564
CREMANS J Phil Dr 858-581-1740 7
★CREMANS J PHIL DR 858-272-1830 7
1625 ●KIRK Dell E 858-273-9086
1632 XXXX OO
1635 ●BROWN Leo R OO 7
1643 ●HIGGINS Leona R OO 7
1651 THOMAS Canda 858-274-6715 6
THOMAS Tim 858-274-6715 6
1656 XXXX OO
1661 DURKIN James 858-483-9932 4
1680 HERCHOLD W T 858-273-8769

X JEWELL

1712 LOMBARDO Joan S 858-272-1902
1716 ★BRADY HYDRAULICS 858-274-0179 7
●BRADY Patrick A OO 7
1719 FOX Ben 858-273-9683
1720 XXXX OO
1730 BENNETT Daniel 858-483-8268 +9
R Joe Everling 858-483-8268 +9
RYAN Burke 858-483-8268 +9
TIM Phillips 858-483-8268 +9
1731 BERRY Chas 858-270-3132
1738 ●SIMS James L OO +9
1743 ●THORPE Tim 858-272-9904
1751 ROBBINS Goedela 858-274-4409
1752 XXXX OO
1759 ●KALAMON Edward W OO 7
1760 MONTGOMERY Alice 858-272-8964
●MONTGOMERY Joe 858-272-8964
1768 ●GRAHAM Melissa M OO +9
1776 HARRINGTON George 858-483-6974 +9

X KENDALL

1802 ●KINCAID Kelly OO 8
1807 XXXX OO
1819 ●KLOUDA Sally T OO 7
1822 ●BEZVERKOV Raymond 858-270-5433
1827 ●HILL Roberta J OO 8

X EMELENE

1832 XXXX OO
1834 ●LIETO Michael S OO +9
1835 ●ADAMS Rick 858-490-0158 4
1843 ●HAGERTY R L 858-270-1662
1846 XXXX OO
1851 ●DUFOUR Peter C OO 7
1854 ●MCGOEY Sean O OO 7
1859 ZODROW Mitsue 858-273-0946 7
●ZODROW Stephen 858-273-0946 7
1888 ●TEMPLETON William OO +9

X LAMONT

1904 ●MOORE Jean OO +9
1920 XXXX OO
1921 LARRABEE Richard I 858-270-8685 +9
1929 ●RAUTHAUSE Jeffrey A OO +9
1932 RAND Connie 858-270-8515 6
●RAND Kari 858-270-8515 6
1936 ●HAGGARD Nancy 858-483-9544 8
1937 ●HOCHART Ches 858-273-7118
1944 ●RAFFETTO Guy 858-483-5543 4
1947 ●CRESCENZO Alfonso J OO +9
CRESCENZO D 858-274-0694 8
1952 ●WESTWOOD James OO +9
1963 ●QUINONES Roberto OO 7
1971 ●KEAFFABER Max D 858-270-6447
1978 SAWINDA Eric J 858-272-0724 8
1979 XXXX OO
1987 CHAPMAN Chris 858-274-4553 +9

X ACADEMY

2003 HANCUFF Daniel J 858-483-6453 +9
●HANCUFF Kenneth J 858-274-6860 8
2006 ●LAPIERRE Dexter C OO 7
2010 LUBIN Barbara 858-483-1921
●LUBIN Sidney 858-483-1921
2019 ●JIMENEZ Anna 858-272-4868 +9
●JIMENEZ Michael 858-272-4868 +9
2027 ●VICAK Joseph F OO +9
2028 COOKE James L 858-273-9445
2037 ●POLLICK Marcie F OO +9
2038 XXXX OO
2058 BLOOM Evan 858-483-7605 1
2068 DICKSON M B 858-274-1959
2076 ●ZANG Theresa I 858-273-1002 7
2085 ●REES Gregory A OO +9
2088 ★COMNTY CNGRTNL CH 858-274-6600
★UNITD CH OF CHRIST 858-274-6600
2091 HANSON Denise A 858-270-6043 8
2150 ★SD SC ELEM SESSIONS 858-273-3111
★SESSIONS ELEMENTARY SCHOOL 858-273-3111 8
2185 XXXX OO

X NOYES

X SOLEDAD MOUNTAN RD

2365 ★CORBIN EUGENE 858-272-3554
●CORBIN W Eugene 858-274-7768
2371 ●LOZANO C P OO +9
2383 XXXX OO
2389 CONKLIN Gail 858-273-4668 3
HAMILTON David B 858-483-1964
2395 ●FRIENSEHNER M E 858-270-7717
2396 ANDERSON David 858-274-9385 +9

X BERYL WAY

X QUINCY

2411 HARRIS W H 858-272-9547
2415 ●WILSON Jeffrey OO +9
2418 XXXX OO
2433 ●AVLT Kelli K OO 7

X SOLEDAD MOUNTAN RD

2455 GILDEA Jas J 858-272-8118
2467 KAY A 858-270-6433
SWENSON M 858-270-6433
2471 ●WILSON Benna R OO 7
2475 XXXX OO
2479 ●FLORENCE Suzanne OO +9

X RANDALL

2506 ●FIDEL Gerald P 858-270-9783
2529 ●CRUZ Louis E 619-276-9240
2535 ●THYGESON W H Cdr 858-273-6248

X SAN JOAQUIN DR

★ 12 BUS 292 RES 86 NEW

BERYL 91945 LEMON GROVE

WEALTH CODE 4 0

X BONITA

7325 XXXX OO
7337 ●REILLY Joan C 619-464-4599 4
7351 PETERS Michael 619-469-5462
7357 ADAMS Donna C 619-697-0362
●ADAMS Robert N 619-697-0362
7369 XXXX OO
7371 XXXX OO
7375 XXXX OO

X ELPRADO AV

7425 ●GUGINO Anthony J OO 7
7426 ●POTTER Anita L OO +9
7429 XXXX OO
7430 ●CONNORS M J 619-589-9269 4
7440 ●DUMONT Howard OO 7
7445 XXXX OO
7455 XXXX OO
7463 XXXX OO
7480 ●KIERAS Frank J OO 7
7499 BOWMAN M L 619-463-7964 2

X MAIN

★ 0 BUS 18 RES 1 NEW

BESSEMER 92106 SAN DIEGO

WEALTH CODE 9 0

2951 XXXX OO
2982 LOVETT Gladys E 619-223-6110

X ROSECRANS

3030 XXXX OO
3031 XXXX OO

X ARMADA TER

★ 0 BUS 4 RES 0 NEW

BESTVIEW DR 92021 EL CAJON

WEALTH CODE 3 0

X GARYWOOD

731 XXXX OO
736 ●OMAHEN Joseph M OO 7
742 XXXX OO
743 ●DUHUIS Joe R OO 7
749 ●OMAHEN Robert OO +9
755 ●BALINGER C 619-449-0863
761 ●SPRADLIN D M 619-448-8263

X PARKLAWN DR

★ 0 BUS 7 RES 1 NEW

BESTWOOD CT 92119 SAN DIEGO

WEALTH CODE 8.0

X TUXEDO RD

6706 ●SMITH Donald R 619-286-2525
6707 ●WALSH John B OO +9
6726 ●LEWIS C A OO +9
NIVEN Ted R 619-582-4103 +9
6736 ●GABLE Erika OO 7
6737 ●GUARNOTTA Michael 619-265-2119 4
6745 ●STOFF Michael A OO 7
6747 XXXX OO
★ 0 BUS 8 RES 3 NEW

BETA 92113 SAN DIEGO

WEALTH CODE 0 4

X BIRCH

3612 XXXX OO
3618 XXXX OO
3619 ●HORN Roy W OO 8
3622 ●GOMEZ Marina 619-283-1672
3630 TAYLOR Shirley 619-229-4325 +9
3632 JOHNSON W K 619-262-5858 2
3634 XXXX OO
3641 MORAN Juan 619-233-8438
3642 XXXX OO
3646 XXXX OO
3649 PASTOR Fernando 619-544-9626 5
3650 XXXX OO
3652 LEMONS Yolonne K 619-282-3709 +9
3654 XXXX OO
3663 ●WESTMORELAN H OO 7
3666 LUSO Ormeda 619-266-4930 +9
3668 XXXX OO
3671 MARTINEZ Flavia A 619-234-8641 8
3674 XXXX OO
3677 ●SALAS Alberto OO +9
3678 ●ROBLES Saul OO 7
3679 ●SALAS Alberto H 619-702-5451 6
3680 XXXX OO
3683 XXXX OO
3684 OLIVAS Cruz 619-527-4281 +9
3686 XXXX OO
3693 SIMMONS Georgia M 858-453-5865
SPIKES Gaba 619-231-7850 7
3696 XXXX OO

X 37TH S

3702 XXXX OO
3706 ●TORRES Javier OO +9
3708 ●TORRES Javier L OO +9
3711 XXXX OO
3715 ANDERSON Jewel S 619-263-4362 +9
3718 SARIAS Monica 619-266-4391 +9
3720 XXXX OO
3722 XXXX OO
3724 XXXX OO
3727 ●MEZA Daniel OO 7
3728 XXXX OO
3738 ●VASQUEZ Carmen A OO +9
3743 PADILLA Maria 619-283-7361 8
3744 ●CARRILLO Juan M 619-264-4436
3745 XXXX OO
3751 ●DICKSON K C 619-262-8137
3761 SANTANA Jose 619-263-7965 +9
3764 ●RUBIO Alfredo 619-263-3328
3774 XXXX OO
3788 XXXX OO

X 38TH S

3804 XXXX OO
3822 DIAZ Judith A 619-264-2740 +9

BETA 92113 CONT

3824 XXXX OO
3826 XXXX OO
3827 ●ABBOTT Mark N OO 7
3828 XXXX OO
3829 XXXX OO
3836 ●ZUNIGA Jesus J 619-262-0902
3845 XXXX OO
3855 XXXX OO
3862 ●AYALA Armando L 619-254-3496
3864 ●AYALA Armando 619-263-5928 8
3867 SALDANA Rosa 619-527-8540 8
3870 MARTINEZ Jose C 619-264-7503 +9
3875 ●BARRIOS Oscar M OO +9
3877 XXXX OO
3878 XXXX OO
3879 XXXX OO
3881 ●MERAZ Raul Q 619-263-7691
3888 XXXX OO
3891 XXXX OO
3892 XXXX OO

X 39TH S

X ALPHA

4021 ●GONZALES Maria De Jesus 619-263-5886 8
4022 ●VILLANUEVA Roberto OO 8
4038 ●MUNOZ Marin OO 8
4046 DELATORRE Guadalupe 619-263-8843 8
4054 ●SILVA Vanessa OO 8
4060 ●YBARRA M G OO 8
4071 ★PHILADELPHIA BAPTIST CHURCH 619-263-3762
4075 ●FRANK Walter J OO 8
4077 XXXX OO
4079 XXXX OO
4087 RAMIREZ Agustin 619-266-4914 +9
4091 MORIARITY Michael A 619-527-7904 8
4093 XXXX OO

X 41ST S

4103 ●LEACH Mildred L 619-263-2404 8
4106 XXXX OO
4109 ARROYO Rita G 619-263-6557
4116 ●VALDEZ Marcias A OO +9
4135 ●JIMENEZ Laura C OO 8
4136 XXXX OO
4140 XXXX OO
4141 CASTRO Felipe A 619-527-5184 7
4142 XXXX OO
4146 XXXX OO
4147 XXXX OO
4163 CHAVEZ Gabriel 619-263-1790 +9
4165 ●JIMENEZ Isabel OO +9
4177 ●ANDERSON Edwina E OO 7
4182 XXXX OO
4183 XXXX OO
4187 WILLIAMS Jamethia 619-264-3482 +9
4188 XXXX OO
4193 MORALES Margarita V 619-266-6011 7
4195 REYES Chazaro Sergio 619-264-8932 +9

X 42ND S

4303 XXXX OO
4320 XXXX OO
4325 CONTRERAS Carmen 619-262-6075 8
GARIBAY Fernando 619-262-6379
★PARTY MUSICTRAX 619-266-4045 6
4326 XXXX OO
4334 XXXX OO
4339 MERCADO Raul 619-264-0810 7
PONCE Eduardo 619-263-7596 +9
ZURA Rafael F 619-262-0626 5
4341 ANGUIANOPECINA Teresa 619-263-0127 +9
4343 XXXX OO
4345 CARBAJAL Arcadia 619-266-0284 +9
4347 HERNANDEZ Roy R 619-264-7709 +9
VASQUEZ Maria Carmen 619-527-4736 6
4352 XXXX OO
4354 XXXX OO
4360 XXXX OO
4365 ●BROIBECK Richard D 619-262-7240
4357 HERNANDEZ A 619-263-2709 7
HERNANDEZ Abel 619-264-9837 8
4374 LAGERA R 619-263-3703 +9
4381 CONTRERAS Angelita 619-262-8274 4
4382 XXXX OO
4383 VIDRIO Simona 619-262-5749 4
4385 RETANAGUZMAN Luis A 619-527-7279 7
4387 CHAVEZ Juan Carlos P 619-266-9827 +9
4389 XXXX OO
4391 AGUILAR Ada Juleen 619-263-6823 +9
4395 ●GARCIA Mary OO 7
★ 2 BUS 132 RES 26 NEW

BETA E 91950 NATIONAL CITY

WEALTH CODE 4 0

1602 ROCHA Jose 619-264-0410
1603 CAMILO Saturnino G 619-264-1619
1608 ROBLEDO Eugene J 619-527-2265 +9
1613 ●MORENO Jose Luis 619-264-3742
1614 ●BALUYOT Eddie P OO +9
1619 ●ZUNIGA George L OO +9
1620 ●SEGOBIA Mary A OO +9
1625 ●SALGADO Robert S OO +9
1626 ●SERRANO Luis R OO +9
1631 NONATO Alejandro OO 7684
1632 XXXX OO
1637 ●DIXON Emmitt 619-264-5130 0
1638 ●LATTIRE Steven L OO +9
1697 XXXX OO

X R AV N

1703 ●ONTIVEROS Miguel A OO +9
1704 ●LOREDO F OO +9
1709 JOHNSON Walter W 619-263-1432
1710 ●ELLEN Shirley 619-262-5117
1715 TALACPAC Mel A 619-527-2155 +9
1716 ●SANTOYO Alberto OO +9
1721 ●RANGELINAN Jose T OO +9
1726 ●RUIZ Mario OO +9
1728 ●FRASIER Robert L OO +9
1737 ANDERSON Louis L 619-264-1512
1805 XXXX OO
1814 WALKER C 619-263-7759 6
1815 ●NAVA Lorenzo R OO +9
1820 XXXX OO
1821 ●ALMEIDA Jesus M OO +9
1827 ARMSTRONG Robt L 619-263-3536

X T AV N

1900 ●TOM Lanny F OO +9
1901 ●HAGAN C C OO +9
1910 ●DAVIS Eva 619-262-6947
1911 ●BAKER Glynda J OO +9
1920 ●KELLEY Mildred OO +9
1927 ●EDRALIN M V OO +9
1945 ●GUEVARA Enrico T OO 8

X U AV N

2001 XXXX OO
2003 ●BARBA Jose R 619-263-9387 7
2004 DESPOJADO Roberto 619-264-5202
2012 XXXX OO
2017 XXXX OO

BETA E 91950 CONT

2018 ●SWISHER Helen M OO +9
2025 ●MENO Lolita D OO +9
2026 ●VALDICONZA Antonio 619-264-7335
2031 XXXX OO
2103 SMITH Diamond 619-527-8645 +9
2104 ●PORTILLO Abel OO +9
2112 XXXX OO
2113 ●AYALA P I OO +9

X MANN AV

2204 ●HOFFNER Arthur H 619-264-8452
2210 XXXX OO
2211 ●CARTER Jimmie L OO +9
2216 ●MASANES Amado OO +9
2217 XXXX OO
2223 ●ROJAS Wilser L OO +9
2230 XXXX OO
2238 WESTON Rebecca S 619-264-5878
●WESTON W J 619-264-5878
2239 CASTILLO Francisca 619-527-9482 +9
●RAMIREZ Jorge I 619-263-9017
2304 XXXX OO
2305 XXXX OO
2314 VENZON Hamil 619-266-0266 6
●VENZON Ponciano 619-295-1847 2
2315 ●GRACIA Hector F OO +9
2325 XXXX OO
2401 ROBINSON Dorothy 619-262-6347 6
●ROBINSON Ernest 619-262-6347 6
2411 ●LYELI Minoru OO +9
2421 ●GANTT Leo 619-262-2398
2431 ●FAUSTO Juan M OO +9
2441 ●MACALAGUIM V M OO +9

X MESA AV

2503 DECELLES J R 619-262-6769
2513 ●CARBAJAL Manuel 619-527-1354 3
2523 KIRKLAND Gladys 619-263-4224
2533 ●FARRIS F J OO +9
2543 O'Brien Lupe 619-263-7906 8
OBRIEN Daniel 619-263-7906

X LANOITAN N

★ 0 BUS 79 RES 35 NEW

BETH PL 91945 LEMON GROVE

WEALTH CODE 4.0

2505 ●MACDONALD Eunice V OO +9
2515 ●CRABTREE Gary 619-461-0732

X ROSEMARY LN

★ 0 BUS 2 RES 1 NEW

BETHANY 92114 SAN DIEGO

WEALTH CODE 5.0

X HARPS CT

454 KNAUS Edwin L 619-262-8878 6
SAMPANG Robert 619-262-7821
SAMPANG Virginia 619-262-7821
455 ●AGUIGAM Pete A OO 7
463 ●LIBED Felix 619-263-2608 8
466 XXXX OO
471 ●CABALTERA Marcelo OO 7
472 ●FOLLOSO Orlando P OO +9
478 ●SANCHEZ Belinda V OO 7
479 ●CASILLAS Jose S OO +9
487 XXXX OO
488 XXXX OO

X BRANDEIS CT

504 OCHOA Bethany 619-274-7255
●OCHOA Monte 619-274-7255
524 ●MAABA Eduardo 619-263-0442 7
525 ●ONG Vicente M OO 7
555 XXXX OO

X NEWCASTLE

607 XXXX OO
625 HAMILTON Becky 619-266-0783
HAMILTON Ervin 619-266-0783
636 XXXX OO
646 ●TOMAS Rosalie D OO 7
655 XXXX OO
666 XXXX OO
671 XXXX OO
676 ●BAKER Arthur 619-262-2178
BAKER Arthur 619-264-2799 7
687 ●GUTIERREZ Meriden J OO 7

X CERVANTES AV

★ 0 BUS 28 RES 2 NEW

+BETHANY PL (99) 92021 EL CAJON

1305 HOLDREN Alvin 619-401-9068 +9
1311 RUTAN Fritz 619-441-1870 +9
1312 QUEZADA Amber 619-440-1732 +9
QUEZADA Oscar 2D 619-440-1732 +9
★ 0 BUS 4 RES 4 NEW

BETHUNE WAY 91911 CHULA VISTA

WEALTH CODE 2 0

X ALBANY AV

155 ●FLORES Pedro OO 8
160 XXXX OO
169 ●AGUILAR Ruben 619-426-1963
173 ●WOOTEN Cecil O OO +9
175 MEAVE Alicia 619-422-0875 8
177 XXXX OO
180 ●MARQUEZ Paul C OO 7
183 XXXX OO
184 XXXX OO
189 YEAMAN Daniel 619-425-7143 +9

X BANNER AV

★ 0 BUS 10 RES 2 NEW

BETSY CT 92110 SAN DIEGO

WEALTH CODE 7.0

BETSY CT 92110 CONT

PERRY Victor 619-275-4838 8
PERRY Victor A 619-275-3750
2520 ●HANSCOM Rose 619-275-2831
★ 0 BUS 8 RES 1 NEW

BETTMAN CT (96) 92071 SANTEE

WEALTH CODE 4 0

X BYRN LN

X BADEN CT

9061 SAWYERS Lisa J 619-449-0968 7

X CITATION CT

9058 MILNE Colleen 619-562-3292 +9
MILNE Colleen 619-562-9360 +9
9061 JAMESON Bradley 619-258-6765 +9
TRACY David 619-258-9415 6

X FANITA DR

★ 0 BUS 5 RES 3 NEW

BETTS 92020 EL CAJON

WEALTH CODE 6 0

1111 HARRELL Dave 619-448-5683
HARRELL Jan 619-448-5683
1124 ●COOKE Richard A 619-258-9068
1133 ●STRATTON M 619-449-7675 +9

X HERON AV

1136 ●CHONG C OO 7
1145 ●SCHWITZ Preston G OO 7
1148 ●JONES Rella W 619-449-7168 5
1157 ●GOLDFARB Carolyn M OO 7
1169 COLE Winton H 619-258-9231 0
1173 ●RUSSELL G T 619-562-3954
1215 BOUTROS Ezzel 619-562-1818
1237 ●LEAVELL John T OO 8
1251 WARD Daniel W 619-449-2398 +9
1283 ●DURANTE John W OO 7
1279 ●CABRERA Domingo A OO +9
★ 0 BUS 15 RES 3 NEW

BETTY 92109 SAN DIEGO

WEALTH CODE 4 0

PACIFIC BEACH AREA

X EMERALD

4656 XXXX OO
4657 INGALLS Chad 858-483-9357 +9
INGALLS Cindy 858-483-9357 +9
4662 XXXX OO
4663 STEPHENS Beatriz 858-483-1713 7
STEPHENS Mark 858-483-1713 7
4669 XXXX OO
4674 XXXX OO
4680 XXXX OO
4681 ●LIDSTER Darrell L 619-270-5736 7
4687 XXXX OO
4690 MURPHY Kelly A 858-483-1703 +9
4693 LIEB Jared 858-273-7969 +9

X MISSOURI

4699 XXXX OO
★ 0 BUS 14 RES 4 NEW

BETTY 92154 SAN DIEGO

WEALTH CODE 1 0

X DORIS

614 XXXX OO
615 XXXX OO
616 XXXX OO
618 BANKS Geo 619-426-6580
619 XXXX OO
620 XXXX OO
621 XXXX OO
622 HEYER Elaine 619-424-9757 8
623 XXXX OO
624 AGUILAR Mauro 619-423-3133 +9
625 XXXX OO
626 XXXX OO
627 XXXX OO
628 KIER Josefina 619-429-4699 +9
629 XXXX OO
630 XXXX OO
631 MCINNISH Jerry 619-423-3326 7
632 POLANCO-Rodriguez Rafael 619-425-7581 +9
634 XXXX OO
635 VAZQUEZ Arturo 619-423-0613 8
636 XXXX OO
637 XXXX OO
638 XXXX OO
639 CARRAZCO Lorenzo 619-429-7173 +9
640 XXXX OO
641 SIMMONS Robert C 619-423-9138 7
643 XXXX OO
645 XXXX OO

X PALM AV

★ 0 BUS 28 RES 4 NEW

BEVERLY 92114 SAN DIEGO

WEALTH CODE 3 0

X CRESTON DR

X ROSWELL

1007 XXXX OO
1015 MURPHY Therlee 619-262-1717
●WHITMILL Toby T OO
1018 ●WHITTENBURG Paul OO
1031 ●JACKSON Helen 619-263-9510 +
●JACKSON Tilmon 619-263-9510 +
1032 ●LAWSON Hattie B 619-264-5851
1038 XXXX OO
1043 ●CERDA Enrique OO
ESPINOZA Cindy G 619-264-9140
1051 ●BARNES Joseph 619-264-2935
1059 ●JAMES B H OO
1071 ●THARPE Natasha OO

X GENEVA AV

1105 XXXX OO
1108 ●KOLWERZAK Jadwiga OO
1115 ●ESTRADA Omar 619-264-2365
1123 ●MARIN Reynaldo 619-262-4127
1129 ●DIAZ Jesus OO +
1135 XXXX OO

COPYRIGHT HAINES & CO., INC. INFORMATION ON THIS PAGE MAY NOT BE KEYPUNCHED, ENTERED INTO A COMPUTER OR PHOTOCOPIED, IN ANY MANNER WHATSOEVER EXCEPT AS AUTHORIZED IN WRITING BY HAINES & CO., INC.

TP | **Adjoining** | **Source**

\- | ✓ | Haines & Company

CALLA AVE 2000

CALER CT 92154 CONT
929 ●CHAVEZ Louis OO +9
930 ●SARIA B C OO 7
935 XXXX OO
941 ●WORTHEN Thomas L 619-424-6916
949 ●MACAOILE Dennis E OO +9
955 ●SALAZAR Silvia E OO +9
960 XXXX OO
967 XXXX OO
970 JOCELYN Vinluan 619-429-9176 +9

X VIA TONGA

973 ●MENDOZA Armando OO +9
979 ●GENEROSO Lorena C OO 7
985 XXXX OO
991 ●TAPIA Armida OO 7
997 ●CRISOSTOMO Hilarion 619-423-7881
★ 0 BUS 20 RES 7 NEW

CALEXICO AV 91934 JACUMBA

WEALTH CODE 0 0

3001 XXXX OO
3005 XXXX OO
3100 XXXX OO

X HEBER

3101 ROSENBAUM Robert 619-766-4010
3104 XXXX OO
3105 XXXX OO
3107 ZABALA Esteban 619-766-4735
3110 XXXX OO
3111 XXXX OO
3112 XXXX OO
3204 ZINN Max 619-766-4484
3211 XXXX OO
3214 XXXX OO

X CAMPO

3218 XXXX OO
4476 ROSE John R 619-766-9019 4
4481 JACOBS J A 619-766-4695
4488 RANGEL David 619-766-3373 +9
4497 XXXX OO
4524 CASPERSON Michael 619-766-3352 +9
4525 LARSEN Larry 619-766-4984 +9
4531 ★RURAL BUS SYSTEM 619-478-5875 8
★SOUTHEAST RURAL BUS 619-478-5875 6
★WALLIG DARLENE 619-766-4599 7
4532 XXXX OO
4604 XXXX OO
4612 ZINN Charles L 619-766-4403
ZINN Evelyn 619-766-4403
4624 HILL P M 619-766-4649 3
4626 XXXX OO
4675 THEEL Larry 619-766-3278 +9
4686 ★ST MARY MAGDALENE CATHOLIC CH 619-766-4661 8
★ 4 BUS 27 RES 4 NEW

CALEXICO LODGE 91934 JACUMBA

WEALTH CODE 0 0

NO # NILSON Walter 619-766-4271
★ 0 BUS 1 RES 0 NEW

CALHOUN 92110 SAN DIEGO

X TWIGGS

2600 ★BAZAAR DEL MUNDO BOOKKEEPING 619-296-6301 +9
2625 ★TOLERS LEATHER DEPT 619-295-7511 3
2630 ★SD JOURNEY 619-297-2927 +9
2660 ★CASA DE BANDINI 619-297-8211

X WALLACE

2706 ★JOHNSON HOUSE THE 619-291-5170 +9
2720 ★ALVARADO PROVISIONS 619-298-7443 1
2734 ★EL FANDANGO RESTAURANT 619-298-2860
2754 ..... BUILDING
★ARIANA 619-296-4989
★ARTES DE MEXICO 619-296-3266
★BAZAAR DEL MUNDO 619-296-3161 8
★CASA DE PICO 619-296-3267
★CREATIONS&CONFECT-NS 619-296-4080
★DESIGN CENTER ACSRY 619-296-3161
★DESIGN CENTER INTRS 619-298-1141
★EARTH WINDJESA 619-294-2026 7
★JUST ANIMALS 619-291-5970
★LA PANADERIA BAZR 619-291-7662
★LAUREL BURCH GLLRTA 619-294-3361 0
★LIBROS 619-299-1139
★LINOS ITALIAN REST 619-299-2124
★OLD TOWN RESTAURNATS 619-296-3161 6
★PLANT PLACE THE 619-294-2028
2754 .....
★ 22 BUS 0 RES 9 NEW

CALIENTE CT (90) 91901 ALPINE

WEALTH CODE 4.0

1401 ●HOLMES Cory A OO +9
1457 ●MCKEEVER Bob 619-445-9728 0
★ 0 BUS 2 RES 1 NEW

CALIENTE LOOP 91910 CHULA VISTA

WEALTH CODE 8 0

X BUENA VISTA WAY

1352 XXXX OO
1354 ●MULCAHY William OO +9
1356 ●LYTLE Diana 619-421-6144 +9
●LYTLE Robert 619-421-6144 +9
1357 XXXX OO
1358 THOMAS Burdella F N 619-421-0850 6
●THOMAS Donald L 619-421-0850 6
1359 ●SCHINDEN Alan G OO 8
1360 ●CANTON Marvin A OO 7
1362 ●GODAT Eric A OO 8
1363 SLAWSON Donald D 619-421-8262

CALIENTE LOOP 91910 CONT
1364 ●LOWE Vonny E 619-216-7913 +9
1365 ●THOMACK Royal E OO +9
1366 ●HOFFMAN David M 619-216-0779 +9
1367 ●KLOSTERMAN Robert L OO 8
1376 ●REED Earl J OO 7
1377 ●HALBRITTER Ronald J OO +9
1378 CASTRO Maria 619-216-6773 +9
1379 ●BENAVIDEZ Gilbert 619-421-8821 2
1380 ★BONITA BREWING 619-421-8941
★BONITA MICROWVE RPR 619-421-8941
THIEL Carol 619-421-1809
THIEL Edna 619-421-1809
1382 ●STACY John M OO 7
1383 ●BIRZER Edward A OO 7
1384 ●FIELD John P 619-421-9666
1385 BOSSIE Barbara 619-482-8636
●BOSSIE Eugene 619-482-8636
BOSSIE Eugene 619-656-2953 +9
1386 ●GEARHART Michael W 619-421-7084
1387 ●OTTEN E A 619-421-7650
1389 WOODEN Desiree 619-421-8271
●WOODEN Frank Rev 619-421-8271
★ 2 BUS 31 RES 9 NEW

CALIFA CT 92119 SAN DIEGO

WEALTH CODE 6.0

X ROYAL GORGE DR

8135 ●MAYNARD C 619-265-2371 5
8136 ●VALADEZ Ricardo M OO 7
8148 YEATER Elizabeth 619-287-6588 7
●YEATER Roger A 619-287-6588 7
8149 ●SAMOLES Ralph W 619-287-4236
8160 XXXX OO
8175 MURPHY Pamela A 619-287-7226 8
8190 ●BURNER L E 619-286-5354 0
★ 0 BUS 8 RES 0 NEW

CALIFORNIA 92101 SAN DIEGO

WEALTH CODE 5.0

1824 XXXX OO
1842 XXXX OO

X FIR W

1907 XXXX OO

X GRAPE W

X RANCHO SANTA FE RD

X 13TH

X OLIVE CREST DR

X 14TH

X IVY W

X JUNIPER W

X FRENCH CT

2554 ●MILES&KELLEY 619-238-1107 +9
2560 XXXX OO
2610 XXXX OO

X NUTMEG W

X OLIVE W

2801 XXXX OO

X PALM W

X VINE

3595 ★FULL TECH 619-297-0454 5
★FULLTECH SYSTEMS 619-297-7766 5
3596 ★BARON BLAKESLEE 619-295-0042 4

X WALNUT AV

3630 XXXX OO

X CHALMERS

3650 XXXX OO

X BEAN

X HANCOCK

X KETTNER BLVD

ZIP CODE 92110 SAN DIEGO

WEALTH CODE 4 0

3805 XXXX OO
3863 CUPPAGE Suzanne 619-574-6206 8
CUPPAGE Tim S 619-298-4762 +9
GODSEY Gary 619-294-8102
RILLING John D 619-295-2482 +9
3871 XXXX OO
3893 ..... APARTMENTS
BROWN Stephen 619-291-1732 +9
BRUNKHORST Bruce 619-542-1923 6
COLEMAN Margaret 619-294-7669 +9
COLEMAN Paul 619-294-7669 +9
COOK Kimberly S 619-298-1056 8
GILLIS Bill 3D 619-298-7717 +9
HURLEY Patrick 619-683-3817 6
MCCABE Jake 619-297-2337 +9
MCCABE Lori 619-297-2337 +9
MOORE Charles Guy 619-296-7860
NEUFELD Eliza M 619-296-1837 8
ROBERTS Anthony D 619-298-3859
SCHNEIDER Jolynn 619-298-1056 8
3893 .....

X HENRY

3903 ..... APARTMENTS
AXELROD Dwight 619-298-8116 +9
BACKER Matt 619-295-2401
BEAUCHAMP Michael 619-299-7590 +9
GLEASON Robert 619-295-5457
JONES Jefferson DDS 619-298-6432
3903 .....
3911 SHERRILL Megan 619-291-8916 +9
3919 ●ERRETT John W 619-294-2324 5
3922 ●KRAFT Roberta I OO +9
3926 XXXX OO
3929 XXXX OO
3935 ●SMOYER Richard 619-299-6036
3936 ●PALMER Russ 619-298-5054 0
3951 MOTZER K R 619-297-3886 +9
3965 ●TIERNAN M J 619-298-8057 7
★ 4 BUS 41 RES 14 NEW

CALIFORNIA 91932 IMPERIAL BEACH

WEALTH CODE 6.0

X IMPERIAL BECH BLVD

1104 XXXX OO
1111 MICHAELS Miles A 619-424-8926 +9
1114 XXXX OO
1121 ●CORNS Robert S OO 7
1124 ●LUC Hai P OO 7
1131 O'Neil Kevin 619-423-0165 6
1134 ●WARREN Colleen OO 7
1141 ●RUSTON Chuck N 619-575-1051
1144 ●SMITH Margie J OO 7
1151 ●BURGESS Michael R OO 7
1154 ●DANIS John F Capt 619-424-3284
1161 XXXX OO
1164 ●VICENTE Santiago G 619-424-6232
1171 ●FISHER Seth 619-423-9059 8
1174 DOOLIN Sandra G 619-575-4065 8
1181 XXXX OO
1184 ●BLOCK Larry 619-423-3594 7
●LOCKS BLOCK'S 619-429-9625 7
1191 ●TAYLOR Linda C OO 7
1194 DZUBIN Joanna 619-429-3946 8
●DZUBIN Larry 619-429-3946 8

X FERN AV

1203 ●MULLER Masako OO 7
1210 ●FLORES Alba L OO +9
1211 ●ETHRIDGE S W 619-423-7520
1220 ●SALAHUDDIN Rasheed OO 8
1225 CHAVEZ Fernando 619-429-5683 +9
CHAVEZ Martha 619-429-5683 +9
MASON David 619-424-7477
●MASON Mary Jo 619-424-7477
1230 ●HEILMAN Richard W OO +9
1233 ●REYNOLDS Fawn OO 8
1240 TEAGLE E 619-429-5344
TEAGLE G 619-429-7879 8
●TEAGLE J 619-429-7879 8
1241 XXXX OO
1253 ●EATON J OO 9
1267 XXXX OO
1268 XXXX OO
1271 TAYLOR L H 619-423-7786 +9
1285 MAILHOT Robert 619-575-6532 8
●MICK S OO 8
1296 ●RICHARD Markey 619-429-7035
1297 ●SPARPANA Robert A OO 8

X GROVE AV

1301 ●JUSSELIN Alfred B 619-429-1697
1304 PHILLIPS Ray A Jr 619-575-3432
PHILLIPS Rhoda C 619-575-3432
1311 XXXX OO
1312 ●TAYLOR Donald L OO 7
1321 ●QUISENBERRY Charles OO 8
1324 ●REGE A J 619-424-6552
1331 ●HARADON Brande K OO 7
1334 ●AITCHISON G D OO 8
1341 WAGONER J 619-575-6227 6
●WAGONER Robert W 619-575-2033 7
1353 ●FETHKE R L 619-423-3120
1360 ●GUNDERTON Wm V 619-423-2046
1361 ●BROWN Richard L 619-424-6030
1371 UFFLEY Mrs 619-575-3747 +9
1372 ●WOOD Merrill S 619-424-7742
1381 ●JACKSON Dave 619-575-5595 2
1386 ●BUFFKIN Dempsy 619-424-8722
1391 XXXX OO
1394 ●SILVA Jesse OO 7

X ONEONTA AV

X ASH W

1400 ●ANDRELCHIK Chester OO 7
1401 ●CACANINDIN Blas M 619-424-5440
1410 WOODHOUSE Ralph 619-423-2200
●WOODHOUSE Ruth 619-423-2200
1411 PARRETT Brian 619-423-5722 +9
1420 ●WEBB Rebecca I 619-423-3290 +9
1421 ●RAMSEY Bradley A OO 7
1430 ●MARTINEZ Sandra A OO +9
1431 XXXX OO
1440 ●TICE Delilah D 619-423-3886
1441 ●ODERMATT Michael D OO 7
1451 XXXX OO
1460 XXXX OO
1461 HALOWELL Harold 619-429-7319 +9
1470 XXXX OO
1471 ●KETTNER Richard 619-426-1838
1480 ●KARSTEN Fred 619-429-5322 7
1481 ●BELURY Carne OO +9
1490 ●PRITCHARD Geo H 619-424-6490
1491 XXXX OO

X BEECH W

X IRIS AV

X CEDAR W

★ 1 BUS 82 RES 12 NEW

CALIFORNIA W 92110 SAN DIEGO

WEALTH CODE 4.1

X HENRY

1907 ●HUFFMAN Eugene R OO +9
1917 ●RUSTON Robert J OO 7
1925 XXXX OO
1931 ●APODACA Dale M OO +9
1948 XXXX OO
1955 XXXX OO
1958 ●GIACALONE Joseph 619-296-6429

X WRIGHT

2035 SHEIDENHELM Greg 619-299-5576
2010 ●HUFFMAN Rex A 619-296-2943 5
2025 ●PATTERSON H Leslie 619-258-5670
2026 XXXX OO
2031 XXXX OO
2037 ●MORTENSEN Carl F OO 7
2045 COLE Christopher 619-542-1865
2050 ●RIGHTMYER Charles 619-688-9774 +9
2051 XXXX OO
2060 ●CABLE George W OO 7
2061 ●BROCKETT Otha J OO 8
2063 XXXX OO
2074 ●MAGILNER A OO 7
2075 ●TAYLOR H 619-295-5707
2077 TAYLOR Stephen 619-295-7066
2083 ●AHLSTROM Craig OO 8
2085 ●AHLSTROM Craig S OO +9
2095 XXXX OO
2097 LEPPER Lucille 619-296-1106

X BANDINI

2105 ●STANLEY Stephen C OO 8
2111 ●EVANS L P 619-295-9347
2114 ★FIRST MISSION FINANCIAL LLC 619-683-2114 7
2120 XXXX OO
2127 ★WEX SYSTEC INC 619-296-5009 +9

CALIFORNIA W 92110 CONT
●WEXLER Herbert T OO 7
2137 ●COLLIER Earl 619-295-9148
2143 ●JARVIS Richard H 619-295-3581
2146 XXXX OO
2149 ●JAKWAY Thomas OO +9
2151 JAKWAY Thomas 619-291-4956 3
2152 MCCALL Denise A 619-692-4009 +9
2161 HORTON Eric 619-295-1683 +9
OGUIZA Elena C 619-543-0779 8
2164 ●BUSALACCHI Annetta OO 7
2169 ●ANDERSON Robt M Jr 619-295-7231
ANDERSON Robt M Jr 619-299-8278 7
2171 XXXX OO
2174 XXXX OO
2175 ●TURNER Mark D OO 7
2186 ●LIBERTY Joseph OO +9
2191 ●HIKEN Fran OO 8
★ 2 BUS 46 RES 9 NEW

CALLA 92154 SAN DIEGO

WEALTH CODE 1.0

1800 XXXX OO
1801 XXXX OO
1802 XXXX OO
1804 ●DENTON Franklin 619-429-3328
1805 XXXX OO
1806 ●WIGHTMAN Monroe Sr 619-429-7489
1807 STEINBERG Dorothy 619-423-3468
1808 XXXX OO
1809 ●TOWNSEND David OO 7
1810 XXXX OO
1811 XXXX OO
1814 ●BAS C H OO 7
1816 XXXX OO
1820 CECENA Jose 619-575-6553 +9

X 17TH S

X CYPRESS

★ 0 BUS 14 RES 1 NEW

CALLA AV 91932 IMPERIAL BEACH

WEALTH CODE 1.4

X SEACOAST DR

104 XXXX OO
105 XXXX OO
106 XXXX OO
123 ●TSCHAKERT Adriana OO 7
124 CHARLEY McLaughlin L 619-424-8060 8
126 BLAKE Monte S 619-429-4011 7
131 CLARK Josh 619-423-6619 +9
132 XXXX OO
139 ●HOLDER Chris C OO 7
147 XXXX OO
148 TEAL C L 619-423-1336 +9
153 DODDS Kimball 619-575-5138
DODDS Lynn 619-575-5138
154 XXXX OO
164 XXXX OO
173 XXXX OO
176 ●NIXON H A 619-424-8590
180 XXXX OO
181 URTASUN Caren 619-424-5228
URTASUN Frank J 619-424-5228
188 XXXX OO
190 HOLT Ben L 619-424-8854
191 XXXX OO
196 WARNER Edwin H 619-424-9631
●WARNER Mary C 619-424-9631

X SILVER STRAND BLVD

202 EVERITT M E 619-429-9954 1
203 ●MUZQUIZ P OO 7
204 XXXX OO
205 ●MILLS W Burke 619-424-6535
212 ●QUESNEL Maurice S OO 7
213 XXXX OO
220 ●CLARIDGE William D OO 7
221 ●GRISHAM Marc S OO 6
223 ●MANTHEY Robert E OO 7
225 XXXX OO
230 DITTMER George C 619-429-3230 3
235 KNOX Jim 619-423-6152
KNOX Joy 619-423-6152
245 XXXX OO
246 HILL Albert V 619-423-9446 7

X 3RD

302 XXXX OO
310 ●CALLAHAN K OO +9

X ALABAMA

316 ●SMISEK Donald P OO +9
324 TIMBER A V 619-423-3293
325 XXXX OO
332 HARDING R J 619-424-7171
333 ●BOROS Mary J OO 7
340 XXXX OO
341 ●STOUT Jas H 619-429-1521
348 BECKER Duke 619-429-4179 +9
349 XXXX OO
356 SNAITH Robt 619-429-9480
357 ●HARA Emilie 619-423-3513 8
364 XXXX OO
365 ●HINCAPIE Gloria OO +9
370 ●PARSONS M D 619-575-9060 0
373 ●DECANT Doris G 619-424-8525
DECANT Robt J 619-424-8525
380 RUMSEY John 619-423-6481
RUMSEY Karen 619-423-6481
389 XXXX OO

X 4TH

402 MARCOV Ryan 619-575-8684
409 XXXX OO
417 ●ANGEL Joanne OO 7

X CORVINA AV

418 ●WRIGHT Tammy OO 8
426 ●BERNAL Marie K OO +9
434 ●FOX Peter D OO 7
441 ●VALDERRAMA Yvonne OO +9
442 FALCATAN Noe 619-575-5365 +9
●MONROE Rolland L 619-423-1961
449 POWELL Andrea 619-628-8139 +9
457 ●MCFADDEN Thomas C OO 7
458 ●STEARNS Robert L OO 8
465 ●FERNANDEZ Joseph OO +9
466 ●LUKENS B S OO +9

X 5TH

500 ●GOMEZ Augustin 619-429-3276
501 ●SCANDIFFIO Robert 619-575-7958
507 XXXX OO
508 XXXX OO
515 BRIGHT Chad 619-429-1046 7
BRIGHT Chad 619-429-3147 +9
523 ●MOORE David E OO 8
524 ●ONTIVEROS Elsa D OO +9
531 ●FRATANGELO Victor 619-423-7572
532 MCELROY Wendell E 619-424-7665

CALLA AV 91932 CONT
539 ●HOEFS Eunice M OO 7
540 ●RUCKER Joel J 619-424-5571
547 ●COUSINEAU Roland P OO +9
548 ●BARBER James F OO +9
555 ●OLSON Guy C OO +9
563 ●MENDEZ Richard A OO +9
571 XXXX OO
579 XXXX OO

X RAINBOW DR

X 7TH

716 XXXX OO
724 MCATAMNEY Christopher 619-423-6511 7
732 BUNAG Benjamin C 619-423-3849 +9
733 BLACKWELL Roshanda 619-423-9792 +9
MARTIN Larry 619-575-4233 +9
740 XXXX OO
748 GONZALES Melissa J 619-429-8419 8

X DELAWARE

759 XXXX OO
760 XXXX OO
761 HERNANDEZ Vanessa A 619-575-2690 +9
762 XXXX OO
764 XXXX OO
766 ARCE Jesus 619-575-8079 7
767 XXXX OO
773 KEPNER William H 619-423-7850 +9
VEGA Salvador 619-575-6326 8
VEGA Salvador 619-575-0648 +9
775 XXXX OO
776 XXXX OO
777 XXXX OO
784 COLEMAN Gerald T 619-423-4304 3
789 MONTOY Maria Jesus 619-575-1741 +9
ZENDNER Ronald 619-575-6685 8
790 XXXX OO

X 8TH

824 XXXX OO
828 COHEN Danny 619-429-8458 +9
GARCIA Monica 619-423-2178 4
842 XXXX OO
844 XXXX OO
856 COOKSY J A 619-423-9919 7

X 9TH

904 TUBAO G 619-429-9938 7
906 TIZAPANECO Javier 619-429-4866 8

X EMORY

910 XXXX OO
912 XXXX OO
914 XXXX OO
920 GOMEZ Joseluis 619-575-0256 +9
922 FAJARDO Alma E 619-423-4931 8
924 MATILA Jasmine 619-423-3200 7
MATILA Joseph 619-423-3200 7
926 XXXX OO
927 XXXX OO
928 XXXX OO
934 GARCIA Jared 619-429-6005 +9
940 BAKER Howard 619-575-4031
CRAFT Margaret 619-575-3999 8
JORDAN Michael 619-429-7847 +9
SANTIAGO Rachel 619-575-7365 +9
954 XXXX OO
957 JIMENEZ Carlos 619-423-9365 +9
SAHAGUN Teresa 619-575-4125 6
961 XXXX OO
962 ●SANDEEN Alice L OO 7
963 ★CHESTER TWO HANDY GUYS 619-424-5913 8
964 XXXX OO
967 XXXX OO
968 MEEKS Cary A 619-424-9649 8
PENA Francisco 619-575-3285 8
SINOHUE Maria Elena 619-423-8047 8
970 XXXX OO
976 XXXX OO
980 XXXX OO
994 BUCK Dolores 619-424-6164

X 10TH

1001 CASTRO Kristine M 619-423-9858 +9
1005 XXXX OO
1007 XXXX OO
1008 WILSON Anthony 619-429-9918
1009 XXXX OO
1010 XXXX OO
1011 ANDERSON H Martin 619-423-1306 8
1013 XXXX OO
1015 XXXX OO
1020 ..... APARTMENTS
COBERLEY Jeremy 619-423-7730 +9
EDLAND Destiny A 619-423-9405 +9
NICIFORE Guillermo M Jr 619-429-8512 +9
ROBERTS Erica M 619-423-2948 +9
SCBON Steven 619-423-8479 +9
1020 .....
1031 XXXX OO
1033 XXXX OO
1040 XXXX OO
1041 MARVEL Brian 619-575-1860 +9
MINTON D 619-423-4675 +9
1042 XXXX OO
1056 XXXX OO
1091 ..... APARTMENTS
APODACA Estella 619-423-5955 +9
LEWIS Eric 619-429-8997 +9
MARTINEZ Israel E 619-424-6428 +9
RYDER William 619-575-5441 8
SANCHEZ Magdalena 619-424-3965 +9
SANDOVAL F M Sandy 619-575-4512 +9
TREMBLAY Richard A Jr 619-423-3210 8
1091 .....
1094 XXXX OO

X 11TH

1119 XXXX OO
1123 XXXX OO

X FLORIDA

1151 BLOSSER Mark 619-423-3992 7
1153 XXXX OO
1155 XXXX OO
1170 MORALES Juan Manuel 619-423-9959 7

X 12TH

1205 XXXX OO
1231 TAMAYO Maria S 619-424-5363 8
1237 XXXX OO
1239 XXXX OO

X FLORENCE

1241 XXXX OO
1248 MAGGETT William 619-424-5777 +9
1252 XXXX OO
1260 ESPINOZAGARCIA Gelacio 619-429-4739 7
MATEO Esperanza 619-423-5750 6
MONTES Rosa E 619-429-8302 5
1274 XXXX OO
1275 XXXX OO
1279 XXXX OO

X 13TH

1281 HERRERA Imelda 619-424-6022 +9
1283 XXXX OO
1285 BONNES Eric 619-429-9273 +9
1286 LIZARRAGA Ana V 619-423-7782 +9
LOPEZ Jaqueline 619-575-6314 +9

CALLA AV 91932 CONT
MORENO Rosa 619-628-8414 +9
1287 WILENSON Brandon 619-575-8932 +9
1289 XXXX OO
★ 1 BUS 210 RES 51 NEW

CALLE ABAJO 92139 SAN DIEGO

WEALTH CODE 5 0

3061 ★TWIN HILLS LTTL LGE 619-475-4235 0
3129 ..... APARTMENTS
ANAYA J 619-475-7206 8
ANGUIANO Susana H 619-475-5835 +9
BARNES Betty 619-470-8808 7
BRUNSON Garth R 619-475-3290
BURKLOW Donald 619-267-1773 0
CALVERT Bob 619-267-2368
CALVERT Larry 619-267-2368
CARMACK Juanita 619-475-8595 0
CORDARO Andrew 619-479-5992
DAVIS Ralph E 619-479-6795 +9
EHM Nancy 619-267-8688
EHM Robert 619-267-8688
ELIAS M 619-475-0113
FUNCHEON Louis R 619-475-4738
GARNER Edy 619-267-0816
GARNER Edy 619-267-2316
GARNER James F 619-267-2316
GARNER James F 619-267-0816
GILLESPIE B A 619-479-2688
GILLESPIE M S 619-479-2688
GOFF Leona 619-475-7426
GOFF R W 619-475-7426
HAAS Claude 619-267-5872
HAAS Dona L 619-267-5872
HADAWAY J 619-479-1787 +9
HAUSERMAN William C 619-479-1601
HAYES Barney 619-475-8595
HAYES Juanita 619-475-8595
HOCHWENDER M Y 619-479-8395 +9
KOLLADA Geo 619-479-9949
MAYLE Howard L 619-479-9851 +9
MCGEE B A 619-479-4284
MURRAY Wm L 619-475-8039
★POUSSON PEGGY Y 619-426-0141 +9
ROOT John C 619-472-5134 5
SCOTT Chas W 619-479-2483
SMITH P B 619-267-5682
STARKEY L M 619-475-4511
3129 .....

X VALLEY RD

★ 2 BUS 37 RES 6 NEW

CALLE AGUADULCE 92139 SAN DIEGO

WEALTH CODE 5 0

PARADISE HILLS AREA

2411 RICE J J 619-479-3743
2412 ●BARRIOS Lus J 619-475-0144 2

X CUMBERLAND

2428 ●TERRY Release R OO 7
2434 ●RUSSELL Patrick J 619-479-5195
2440 STEVENS Edward F 619-475-9536 7
2441 ●MENDEZ Delfino A OO +9
2446 ●CAPUCHINO Jose G OO 7
2451 ●BACA Alex P OO 7
2452 ●FULGENCIO Jess C OO 7
2457 ●THOMPSON Henry K OO 7
2458 ●SWARTZ Michael R OO +9
2463 ●SHORT Roger L OO 7
2466 NITZEL Donald 619-470-7123
●NITZEL Shanna 619-470-7123
2469 COLE Ursula 619-479-2601
●COLE Walter R Jr 619-479-2601
2472 XXXX OO
2476 XXXX OO
2480 ●ZAMUDIO S OO 8
2491 XXXX OO

X CALLE TOCON

2504 XXXX OO
2505 ●DOYLE Daura L OO 8
2514 XXXX OO
2524 SHERMAN Carlyle 619-479-3950
●SHERMAN Phyllis 619-479-3950
2528 ●DOLMAGE Vern L 619-479-1663
2534 ●PRECIADO Jorge L OO 7
2535 ●MEDINA Francisco 619-472-1359 6
2544 ●ESKRIDGE Arthur W OO 7
2545 ●KOCHER Randall M OO 7
2553 ●AKERS Douglas OO 7
2563 ●CHAVEZ Jose M OO 7
2573 SPAULDING Richard 619-470-8712 5

X ROANOKE

★ 0 BUS 33 RES 2 NEW

CALLE ALBARA 92019 EL CAJON

WEALTH CODE 7.0

11567 REISS Duane G 619-660-1155 6
11588 ●BIGGERSTAFF William 619-670-7280
11604 ●VANDERKARR Richard OO 7
11613 BRENDEL Donna 619-660-9899
●BRENDEL Greg 619-660-0415
11620 ●WISE Eunhea 619-660-1674 8
11629 ●MASDONNELL B K OO 7
11636 CHLEUTERMANN Carl 619-660-5136 +9
CHLEUTERMANN Carl 619-569-5135 +9
●SCHLEUTERMANN Linda OO +9
11641 ●GRIGGS L R 619-670-4218
11652 WOODS C W 619-670-6906
11667 ●COOMBS William M OO 7
11675 ●CORSI Richard 619-660-1371 3
11684 ●MUNCH John F OO +9
11710 XXXX OO
11717 ●CALK Thomas R 619-670-8938 7
11718 ●CARSON Debra J OO 7
11726 MISZUK Mary 619-670-6820
11734 ●MAY Stuart A OO +9
11741 ●FIELDS David 619-670-1336 6
11742 ●KNOX Angela M OO 7
11750 ●HANKS Lowell B OO 7
11758 ●CHAMBERS Norris L OO 7
11759 VOCKRODT Donald L 619-670-6042
11765 ●ADAMS Steve D OO 7
11773 ●RICE Harold OO 8
11774 XXXX OO
11782 ●DOYLE Kevin A 619-670-0357
11789 ●WOODS Jeanine W OO 7
11822 ●TITUS Jason N OO 7
11823 ●DORIO Anthony OO 7
11840 ●ANCONA Dominc 619-670-0331
11876 LAYNE Ann 619-670-0139

COPYRIGHT HAINES & CO., INC. INFORMATION ON THIS PAGE MAY NOT BE KEYPUNCHED, ENTERED INTO A COMPUTER OR PHOTOCOPIED, IN ANY MANNER WHATSOEVER EXCEPT AS AUTHORIZED IN WRITING BY HAINES & CO., INC.

TP	Adjoining	Source
-	✔	Haines & Company

CANAL ST 2000

CAMPUS PT DR 92037 CONT.

★ PRATHA VIJAYALAKSHMI MD 858-657-8440 +9
★ RESNIK ROBERT MD 858-657-8745 +9
★ RESS BRADFORD MD 858-657-8590 +9
★ SABBAGH MARWAN MD 858-552-8585 +9
★ SAVIDES THOMAS MD 858-657-8440 +9
★ SCHULMAN MARTIN MD 858-657-8600 +9
★ SCIOSCIA ANGELA MD 858-657-8745 +9
★ SEARFUS KRISTEN MD 858-657-8600 +9
★ SELZER STEVEN MD 858-657-8000 +9
★ SEYMAN GREGORY MD 858-657-8000 +9
★ SHABETAI RALPH MD 858-657-8530 +9
★ SHEEAN GEOFFREY MD 858-657-8540 +9
★ SHULTS CLIFFORD MD 858-657-8540 +9
★ SPELLMAN MARY MD 858-657-8322 +9
★ STEIN MARTIN MD 858-657-8333 +9
★ TARAS HOWARD MD 858-657-8333 +9
★ TAYLOR LORI MD 858-657-8333 +9
★ TAYLOR SHARON MD 858-657-8333 +9
★ TECOMA EVELYN MD 858-657-8540 +9
★ TERKELTAUB ROBERT MD 858-657-6110 +9
★ THAL LEON MD 858-657-8540 +9
★ TOMPKINS STACY MD 858-657-8322 +9
★ TORRIANI FRANCESCA MD 619-543-8080 +9
★ TRAUNER DORIS MD 858-657-8540 +9
★ TRICE JILL MD 858-657-8540 +9
★ TSIMIKAS SOTIRIOS MD 858-657-8530 +9
★ TUSZYNSKI MARK MD 858-657-8540 +9
★ U C S D MED GRP ARTHRITIS CNTR 858-657-6110 7
★ U C S D MED GRP CANCER CT CLNC 858-657-8570 7
★ U C S D MED GRP CARDIOLOGY ASC 858-657-8530 7
★ U C S D MED GRP INFO REGISTRTN 858-657-7000 7
★ U C S D MED GRP INTERNL MEDCNE 858-657-8440 7
★ U C S D MED GRP INTERNAL MEDICINE 858-657-8000 7
★ U C S D MED GRP MEDICINE SENRS 858-657-8010 7
★ U C S D MED GRP NEUROLOGY 858-657-8540 7
★ U C S D MED GRP OTOLARYNGOLOGY 858-657-8590 7
★ U C S D MED GRP PEDIATRICS 858-657-8333 7
★ U C S D MED GRP PHAR REFILLS 858-657-8618 7
★ U C S D MED GRP PHARMACY 858-657-8610 7
★ U C S D MED GRP VASCULARNEURO 858-657-8630 7
★ U HOI SANG MD 619-543-5540 +9
★ UCSD SC MEDICINE PATIENT CARE 858-657-8745 8
★ WANG ANGELA MD 858-552-8585 +9
★ WALLACE ANNE MD 619-294-3746 +9
★ WASSERMAN STEPHEN MD 858-657-8322 +9
★ WASTILA LISA MD 858-657-8000 +9
★ WEISENBERG SCOTT MD 858-657-8000 +9
★ WEISMAN MICHAEL MD 858-657-6110 +9
★ WIEDERHOLT WIGBERT MD 858-657-8540 +9
★ WILLIES-JACOBO LINDA MD 858-657-8333 +9
★ WU PATRICIA MD 858-657-8440 +9
★ YEN SAMUEL MD 858-657-8560 +9
★ ZIEGLER THOMAS MD 858-552-8585 +9
★ ZIVIN JUSTIN MD 858-657-8540 +9
★ ZVAIFLER NATHAN MD 858-657-6110 +9
K ★ HAYEK ALBERTO MD 858-657-8341 +9

9350 .....
9375 XXXX OO
9415 ★ CHEN HOWARD MD 858-534-6290 +9
★ EGAMI CHERYL MD 858-534-6290 +9
★ FREEMAN WILLIAM MD 858-534-6290 +9
★ KULISCHAK JOHN OD 858-534-6290 +9
★ MACDONALD JAMES MD 858-534-6290 +9
★ NGUYEN THAO MD 858-534-6290 +9
★ NOVO ANTHONY OD 858-534-6290 +9
★ SAMPSON PEGGY OD 858-534-6290 +9
★ SCHANZLIN DAVID MD 858-534-6290 +9
★ SHILEY OPTICAL CENTER 858-450-8532 +9
★ UCSD ABRAHAM RATNER CHLD'S EYE 858-534-2020 8
★ WEINREB ROBERT MD 858-534-6290 +9
9515 ★ KIKKAWA DON O MD 858-534-6290 6
★ UCSD SHILEY EYE CENTER 858-534-6290 8
★ 208 BUS 1 RES 146 NEW

CAMULOS 92107 SAN DIEGO

WEALTH CODE 2 6

X VALETA
2533 LEONARD Bliff 619-225-5815 +9
2536 XXXX OO
2538 XXXX OO
2541 XXXX OO

X MONTALVO
2604 ●GLASNER A J 619-223-2057
2611 ROBSON J 619-223-4364 +9
2616 FALOSSI Gisella R 619-758-9481 +9
2625 ..... APARTMENTS
GRAHAM Joshua 619-226-7247 +9
KOENIG Daniel J 619-758-0584 +9
LOREA Tod A 619-222-3826 +9
MCCLAIN Kori K 619-224-6613 +9
MINNICH Ann M 619-221-9156 6
SANKEY Claire 619-226-0842 +9
SUKE Clifford 619-222-6966 +9
YAMASHITA Dean 619-523-5352 +9
2625 .....

X MENTONE
2707 ..... APARTMENTS
DEMARINO Jesse C 619-223-0293 +9
GEPPNER Michael 619-222-5183 +9
PERVINE Douglas 619-758-0754 +9
RANKIN Todd 619-223-2984 6
ROBERTS William S 619-223-0935 +9
2707 .....
2710 ●REGOL Lamont R OO 7
2727 XXXX OO
2729 KELL Erika 619-758-9540 +9
2731 XXXX OO
2733 CARPENTER Ali S 619-224-7233 +9
2739 XXXX OO
2741 XXXX OO
2743 XXXX OO

CAMULOS 92107 CONT.

X TEMECULA
2818 ●BERRY David A 619-226-1775 6

X FAMOSA BLVD
X LOMA RIVIERA LN

ZIP CODE 92110 SAN DIEGO

WEALTH CODE 5.3

X VENUS
3215 XXXX OO
3217 LESIRE Patricia A 619-223-3635 5
3222 STAPLETON W 619-222-9905
3223 XXXX OO
3224 CHAMBERS Diana 619-523-4144 8
★ 0 BUS 34 RES 16 NEW

CANADIAN HONKER RD 91906 CAMPO

WEALTH CODE 3.0

29814 WOOD Bonnie 619-478-9192 8
29830 XXXX OO
29862 XXXX OO
29883 HETRICK C L 619-478-5667
29919 XXXX OO
29951 XXXX OO

X BLUE GILL RD
29956 XXXX OO

X WHITE GOOSE RD
29967 HISS Michael 619-478-2415 7
29973 XXXX OO
★ 0 BUS 9 RES 0 NEW

CANAL 92154 SAN DIEGO

WEALTH CODE 1 0

1800 STEPHENS L E 619-429-1408
1801 SANCHEZ Jose 619-575-5831 6
1802 XXXX OO
1803 XXXX OO
1804 GONZALEZ Ana Maria 619-429-6546
GONZALEZ Jose 619-429-6846
1805 ●MARTINEZ Alvero A OO +9
1807 BALCAZAR Ascencion 619-423-2411 3
1808 XXXX OO
1809 GOMEZ Felicitas 619-575-5376 6
1810 ●HUNDLEY Danny 619-424-5580 3
1811 ZIMMERMAN J 619-424-6898 8
ZIMMERMAN K 619-424-6898 8
1812 XXXX OO
1813 XXXX OO
1814 ●JOHNSON Jean A OO +9
1815 ●CUEVAS Carmen OO +9
1816 XXXX OO
1817 XXXX OO
1818 ROSALES Ines 619-575-6351 1
1821 XXXX OO
1822 XXXX OO
1823 XXXX OO
1824 DELOSSANTOS Senon 619-575-0476 5
1825 MAXE Paul G 619-423-4134
1826 ●GONZALES Maria D OO +9

X 17TH S
1829 ●GARCIA Andres 619-575-0811 4
1830 XXXX OO
1831 XXXX OO
1832 JONAS Janet 619-575-1809 +9
JONAS Richard 619-575-1809 +9
1833 BELTRAN Jose P 619-424-9745 +9
MACIAS Gonzalez Maria 619-575-4473 +9
1834 XXXX OO
1835 XXXX OO
1836 ROCHA Juan 619-429-3769 8
1838 ●YBARRA Robert G OO +9
1840 XXXX OO
1842 ●MASSARO Joseph C OO 7
1844 XXXX OO
1846 ●ARANA Raquel OO 7

X IOWA
★ 0 BUS 41 RES 9 NEW

CANARIOS CT (93) 91910 CHULA VISTA

870 ★ FLAVOR WEAR 619-482-6687 +9
★ HOSPITAL SANTA MONICA ROSARITO 619-482-0056 6
880 ★ NEW CENTURY MORTGAGE 619-216-2020 7
★ PAC SOUTHWST ASSOCIATION RLTRS 619-421-7811 5
★ TOBUTSU AMERICA CORP 619-656-2310 7
★ 5 BUS 0 RES 1 NEW

CANDLE LN 92019 EL CAJON

WEALTH CODE 8.0

1823 XXXX OO
1831 ●COLLINS Saskia OO 8
1847 ●ADAMS Edward C OO +9
1851 ●JOHNSON B G OO 7
1857 ●VEDOVATO Yolanda 619-447-7938

X GREENFIELD DR
X LISA TER
★ 0 BUS 5 RES 1 NEW

CANDLELIGHT DR 92037 LA JOLLA

WEALTH CODE 9.0

X VANNUYS
5364 HEAD Andy 858-488-8482 +9

X CANDLELIGHT PL
5382 ASHENHURST H M 858-488-7293
ASHENHURST H M Usn 858-488-5416 6
5385 AYRES Paul K 858-488-1436
5392 ●METZGER Robert P OO 7
5403 ●WEST Walter OO 7
5416 ●HAYES Lester V 858-459-6162
5431 STERN Florence K 858-459-0790

CANDLELIGHT DR 92037 CONT.

5436 ●STERN Harry H 858-459-0790
5445 ●CHAO Lee 858-459-2287 +9
5446 STOERMER Niels 858-454-9646
STOERMER Renate 858-454-5360
5459 ●KILLION Robt B DDS 858-459-1784
5473 ●COURIS Michael T OO 7

X LAMPLIGHT DR
5503 ●SCHAEFER Ulf OO +9
5506 ●ECHANDI Joseph OO +9
5509 ●CARDENAS Richard A OO 7
5512 ●FARAR Bettye V OO +9
5515 ●VORHIES Betty 858-456-2857 +9
5518 ●BRADY Thos J 858-459-7413
5524 ●FRANCO Luis D Jr OO +9
5530 ●VINE Donald J 858-459-3181

X MOONLIGHT LN
5536 ●BROWER Richard A OO 7
5539 ●PETERSON N 858-454-6801
5548 XXXX OO
5554 ●ARCHBALD John P 858-454-1840
5560 ●STARSIAK Bruce D OO 8
5565 ●ALLMAN L L OO 7
5571 SPEER Felix R 858-459-7657
5572 OSWALD Robt J 858-459-5685
5577 ●LEW W Y 858-454-1852
5578 ●COHEN Lynne B OO 7
5583 ●SCHUMACHER Mark OO 7
5584 ●UNDERWOOD Wm H 858-454-9324
5589 ●DEVINE Laws H Col 858-459-9593
5590 ●KANG K S 858-454-1072 8

X SVISTA CLARIDAD
★ 0 BUS 36 RES 7 NEW

CANDLELIGHT PL 92037 LA JOLLA

WEALTH CODE 9.0

831 PITMAN L Lynn 858-488-1561
840 ●HARMON Stephen M 858-488-0674
841 DAPCEVIC Emro 858-488-0902
853 XXXX OO
862 ●KREMENEK George J OO 7
863 ●TRUETT Elinore E OO 7
873 ●PERLIN Gerrie 858-488-5662 3
874 CALLAHAN Andrew 858-488-0462
★ CALLAHAN ASSOCIATES 858-488-0130
●CALLAHAN Janice 858-488-0462
883 XXXX OO
884 THOMAS Paul D 858-488-2776

X CANDLELIGHT DR
901 ●JOSEPH Ray 858-488-5205 +9
911 ●NORDHOLM Ken 858-488-4400 8
914 ●SHIPPS Raymond P OO 8
924 DICKENSON Thomas E 858-488-7662 +9
927 ●WALKER Richard 858-488-5076
934 ●FOWLER Dorothy T OO 7
943 XXXX OO
953 ●DALE K A OO 8
954 XXXX OO
964 ●GORECKI Francis 858-488-9815
★ 1 BUS 21 RES 2 NEW

CANDLEWOOD LN 92020 EL CAJON

WEALTH CODE 4.0

X OLD CHASE AV
X CHASE AV E
1108 XXXX OO
1118 XXXX OO
1128 CUMMINGS F 619-444-4677 5
CUMMINGS Fred 619-440-0464
1160 XXXX OO
★ 0 BUS 5 RES 0 NEW

CANDY LN 91941 LA MESA

WEALTH CODE 8.0

9801 ●SIMPSON Hope OO 7
9803 XXXX OO
9804 ●BOVEE Stephen 619-698-7106 5
9806 XXXX OO
9829 ●FLYNN Geo J 619-463-3616
9835 XXXX OO
9840 ●ZALE Albert A OO 7
9843 XXXX OO
9848 SMELLOW Edwin N 619-987-3479 +9
9860 SHAPIRO Mark 619-987-3727 8
9887 KRAMER John E DDS 619-466-3936
9870 RICHARDSON Boyd 619-460-5314

X LEMON AV
★ 0 BUS 12 RES 1 NEW

CANON 92106 SAN DIEGO

WEALTH CODE 8.4

2757 XXXX OO

X SHAFTER
2802 ★ BOWER&KING YACHTS 619-226-7797 +9
2804 ★ DOWNWIND MARINE 619-224-2733 5
2805 ★ ANCHOR UNDERSEA SRV 619-226-7389
★ ANCHOR YACHT CARE 619-226-7389
BENTLEY Amos Jr 619-223-2667 5
★ BREWSTER BOAT WORKS 619-222-6805 4
★ HARBOR SPORTSGEAR 619-226-0423 8
★ PAC OFFSHORE RIGGNG 619-226-1252
★ ULLMAN SAILS 619-226-1133
★ A E D CONSULTANTS 619-223-3109 +9
2812 ★ HALL&MALONE MARINE INS BROKERS 619-226-6661
2814 ★ NAUTICAL TREASURES 619-223-3154 8
★ NICKERSON'S YACHT MAINTENANCE 619-223-0824 7
★ TREEMAKR GENEALOGY SERVICES 619-223-5120 7
2815 ★ ADROIT ENGINEERING 619-224-2070
2816 XXXX OO
2818 XXXX OO
2819 ★ AMADOR'S MARINE WOODWORKS 619-222-9628 8
★ DEPENDABLE MARINE SERVICE 619-226-2015 +9

CANON 92106 CONT.

2820 ★ NELSON-MAREK YACHT DESIGN 619-224-5347
2822 ★ SAILING SUPPLY 619-225-9411 +9
★ SAILING SUPPLY CORP 619-225-0158
2824 XXXX OO
2826 ★ CANVAS SERVICES 619-225-0374 4
2828 XXXX OO
2829 ★ MORENO JOSE 619-223-0483 5
★ REGENCY YACHT SERVICES 619-222-1833 +9
2830 XXXX OO
2832 ★ AEROFORCE 619-226-2531
★ SOBSTAD SAIL MKRS 619-226-2422
2835 ★ BRIAN THOMAS DESIGNS 619-224-5220 6
★ THOMAS MARINE 619-224-5220 7
2838 XXXX OO
2841 ★ GRONDONA T ARCH AIA 619-223-9237
★ PENINSULA GRAPHICS 619-222-3420 +9
★ POINT LOMA BAG CO 619-223-2745 +9
★ POINT THE 619-222-1730 +9
★ ZERZERA 619-758-9876 +9
2872 XXXX OO

X SCOTT
2900 XXXX OO
2903 ★ FLETCHER WILLIS&JANE FNDTN 619-523-5760 8
2904 ★ ALLEN WILLIS M CO 619-226-7800 5
★ WILLIS ALLEN CO 619-226-7800 5
2905 ★ FUNCTIONAL MEDICINE CENTER 619-223-7074 +9
★ TIMMINS WILLIAM G ND 619-223-7074 +9
2907 ★ CARIBBEAN FISHING INC 619-226-8566 0
2909 XXXX OO
2910 ★ OLD VENICE ITALIAN RSTRNT CAFE 619-222-5888
2911 XXXX OO
2913 ★ BABEOR THOMAS&CO 619-222-7154 7
★ STANLEY PAUL PHOTO 619-222-2944 4
★ THOMAS BABEOR&CO 619-222-7154 7
2914 ●BOSMAN John J OO +9
2915 XXXX OO
2917 ★ S A C 619-226-5455
★ SPORTFISHING ASN 619-226-6455
2919 XXXX OO
2920 ★ MCMILLAN REALTY 619-221-5090 8
★ MCMILLAN REALTY 619-221-6604 8
★ MCMILLAN REALTY 619-221-4400 8
★ MCMILLIN REALTY 619-225-6500 +9
2921 ★ A M S SOUTHERN CA 619-229-4154 7
★ WALKER INTERIORS 619-222-1694 6
2922 ★ CANON ST LAUNDRY 619-223-1431
2923 ★ MORTGAGE LINK 619-758-1625 +9
2925 ★ BUTLER KAREN ATTY 619-226-2511
★ BUTLER L S JR ATTY 619-226-2511
★ BUTLER SAM ATTY 619-226-2511
★ BUTLER&BUTLER ATTY 619-226-2511
2927 ★ AMER EXPRESS TRAVEL SERV REP 619-224-2961 6
★ CAREFREE TRAVEL 619-224-2961 2
★ CRUISE COMPANY OF SAN DIEGO 619-224-2961 7
2929 ★ PROFIT IMPROVEMENT HEALTH CARE 619-224-3199 8
2930 ●LE Alan B OO +9
2931 XXXX OO
2932 ●DIVONA Frank OO +9
2934 ●YUMUL Ricardo R OO +9
2936 ●SCHNEM M OO +9
2943 XXXX OO
2950 ●LATHRIEM Douglas W OO +9
2958 ●WALLACE Stephen M OO +9
2960 ●STERN Mark A OO +9
2962 ●ROGERS Thomas N OO +9
2964 ●GILCHRIST Randy A OO +9

X ROSECRANS
3009 ●DAMON Daniel A OO 8
3012 XXXX OO
3014 XXXX OO
3015 ●WATERMAN Charles H OO 7
3017 ●MELITO David P OO 8
★ STUDIO 667 619-523-3988 +9
3020 ★ POINT LOMA VLG FLST 619-222-7646
3021 XXXX OO
3022 ★ GRANDSTAND PIZZA 619-226-7827 +9
3025 ★ NOTORIOUS FOR HAIR 619-222-3212 2
3026 XXXX OO
3028 ★ G-F PIANOS 619-758-0500 +9
3030 ★ HAIRPHINAILIA SALON 619-223-6335
3034 ★ SD UPHOLSTERY INC 619-226-0506 5
3036 XXXX OO
3040 XXXX OO
3042 ENGLEMAN M 619-224-1326 +9
3044 ROOSE Richard W 619-224-6973
3046 XXXX OO
3048 CUEVAS Esther O 619-224-0170
3050 XXXX OO
3051 ★ SD CTY PK FCLTY CABRILLO 619-531-1534 1
3080 XXXX OO

X LOCUST
3118 KRULAK V H Jr 619-224-5971 5
MANNOS John 619-758-0826 +9
MCGINNIS Michael 619-223-0020 +9
MCGINNIS Robyn 619-223-0020 +9
YATES D M 619-226-1622 +9
3122 ADRADE Alberto F 619-222-2092 3
3124 BOUSSOLO Aniss 619-226-4758 7
3126½ FERREIRA John 619-224-0501 0
3128 XXXX OO
3134 ●KARKOSZKA G R OO 8
3136 ●FREDRICKS Robert T OO 8
3138 XXXX OO
3140 ●KOWALSKI Keith T OO 8
3144 XXXX OO
3146 XXXX OO

X EVERGREEN
3203 XXXX OO
3219 ●COITO Maria I 619-225-1854
★ MARY'S HOME 619-226-8156 7
3221 ●SIVERS B C 619-223-6586
3233 XXXX OO
3234 ★ ST AGNES CATH CH 619-223-9748 0

X WILLOW
3303 ●SCAMBELLURI Eugene OO +9
3304 ●PUTZOLU Stefano OO 7
3305 XXXX OO

X AKRON
3315 ●ABREW John OO 7
3319 ●HOPKINS Wm 619-226-0390 0
3325 ●KUKUNSKI Shirley M OO 7
3331 ●FERREIRA John OO 7
3332 ●RUTLEDGE Thomas D OO +9
3341 ●ENGEL Angela OO 7
FISCHER John 619-223-3426 +9
3344 ●HOOLAN James P OO 7

X DELMAR AV
3347 ●CORREIA Jose 619-223-6323 7

X POINT LOMA AV
3405 XXXX OO 7
3802 XXXX OO

CANON 92106 CONT.

3812 XXXX OO

X ULLMAN
X TALBOT
★ 69 BUS 75 RES 34 NEW

CANTA LOMAS 92019 EL CAJON

WEALTH CODE 9.0

1965 DOTSON Colleen 619-444-6775 6
DOTSON Colleen 619-444-0777 6
DOTSON Colleen 619-444-6931 +9
●DOTSON Donald 619-444-6775 6
DOTSON Donald 619-444-0777 6
DOTSON Donald 619-444-6931 +9
1972 COLBERT Kathleen 619-447-4939 2
YOUNG Joel W 619-447-4939

X CALLE CANTORA
2001 ●CIKSTE K 619-442-2160
2009 FILBY Chas D 619-444-5771
●FILBY Electra E 619-444-5771
2017 ●GOLD Russell A OO 7
2025 ●BUEGGE Kip 619-440-1752
2026 MAY Joe 619-442-6593
2033 ●TAYLOR Michael S OO 7
2038 XXXX OO
2041 XXXX OO
2049 KAHLER Em 619-447-7491 +9
KAHLER Julie 619-447-7491 +9
2057 ATKINSON R 619-442-5435
2062 TISCHER M A 619-440-2842 2
●TISCHER Trent J 619-442-6300 8

X AVENIDA PENASCO
2074 XXXX OO

X VISTA GRANDE RD
2107 ●PETERSEN Phil 619-442-0108 3
2117 XXXX OO
2123 HAMBLETON J 619-447-0358
●HAMBLETON K 619-447-0358
2160 XXXX OO

X PENCE DR
★ 0 BUS 28 RES 4 NEW

CANTAMAR PL 92154 SAN DIEGO

WEALTH CODE 3 0

X CANTAMAR RD
1904 PASCUEL Abraham A 619-423-1598 8
1905 ●NUDO Tita 619-575-3085 +9
1908 ●QUIJANO Rolando S OO 8
1912 XXXX OO
1916 ●PEREZ Sabina P OO 8
1920 XXXX OO
1924 ●BICELONA Sonja 619-429-6525 +9
1925 ●CAJULAO Armando R OO +9
1928 ●VILLAMIL V S OO 8
1932 XXXX OO
1940 DIAZ Rodolfo 619-423-1960 8
1944 ●FOROSAN Ronald C OO +9
1948 XXXX OO
1952 WRIGHT John D 619-423-4076
★ 0 BUS 14 RES 4 NEW

CANTAMAR RD 92154 SAN DIEGO

WEALTH CODE 3.0

1905 XXXX OO
1911 ●NAGNO Erlinda P OO +9
1917 ●OSBORNE Patrick O OO 8
1923 ●NARASIMHAN M OO +9

X CANTAMAR PL
1928 ●GRAHAM Jas L 619-423-2145
GRAHAM Jas L 619-575-3552 +9
1935 ●DEMESA Anthony J OO 8
1940 ●BALANON Joyce 619-423-4123 3
1941 ●LACSON Alson D 619-424-8412
1953 ●GUERRA Richard J OO +9
1956 XXXX OO
1959 XXXX OO
1964 XXXX OO
1965 ●LABORIN Elizabeth 619-423-9314 4
1971 XXXX OO
1972 ●NAVAR Raquel OO 8
1977 ●CONDE E Fernando 619-429-9964 8
1980 XXXX OO
1983 XXXX OO
1988 ●RANDOLPH Keith OO 8
1989 ●BROMBACH Becky 619-429-3677 +9
●BROMBACH Pat 619-429-3677 +9

X CERRISSA
★ 0 BUS 22 RES 6 NEW

CANTERBURY DR 92116 SAN DIEGO

WEALTH CODE 7.7

X EDGEWARE RD
X 42ND
X KENSINGTON DR
4810 ●FRONTIS Irving Lodr OO 8
4818 XXXX OO
4825 XXXX OO
4826 COOK Thomas J 619-280-3170 5
4833 ●ROBINSON B J OO 7
4842 ●KASHESFSKA Gary A OO 8
4849 XXXX OO
4850 XXXX OO
4865 ●KAUFMAN Robert L OO 7
4878 KASHEY Dick 619-283-0808 +9

X NORFOLK TER
X SUSSEX DR
4901 ●COLBURN B S 619-283-2910
COLBURN B S 619-282-5923 +9
4904 XXXX OO
4909 ●LEATH Arthur K 619-280-7404
LEATH Arthur K 619-284-6837 7
4917 KOSMOS Steve 619-281-9944 1
4918 ●EHLERS John F 619-282-2453
4925 ●LOVSBERG John A 619-281-6472 4
4934 ●KELLER J M 619-282-7628
4940 XXXX OO
4945 ●HARRIS Ronald J OO 7
4949 ●REILLY James J OO +9
4950 ●KRAMER Mark J OO 7
4957 ●PIERCE David M OO 7

CANTERBURY DR 92116 CONT.

4958 ●CORNER Joseph OO 7
4967 ●WILLIAMS K 619-282-8883
4973 ●PASCHAL H E 619-284-9074
4981 ●SCHMIDT Loretta M OO 8

X WESTMINSTER TER
5001 ●BIGGIO John A 619-281-4680
5002 MCGEE Janice 619-281-2659 6
5010 ●PUEGG Edouard OO 7
5018 CHAU Kwok 619-282-8886 +9
●WILLIAMSON Robin L OO +9
5038 JACOBS David W 619-280-3681
JACOBS Rosalia 619-280-3681
5040 GEVIRTZ Maureen 619-284-5935
●GEVIRTZ Richard 619-284-5935
5048 ●BORMANN Joan L OO +9
5049 ●NORTHEIMER Michael OO 7
5050 ENGELBRECHT R C 619-282-0686

X HILLDALE RD
X HEMPSTEAD CIR S
5102 XXXX OO
5105 XXXX OO
5108 ●MCCANN Steven E OO 7
5114 JACKSON Paul 619-282-0748 7
5119 ●KOBUSCH R J 619-284-7752
KOBUSH Rusella 619-521-2842 +9
5120 ●CAIN Robert E OO +9
5125 XXXX OO
5126 ●STOPAK Lawrence V 619-284-1814
BROWN Eugenia M 619-282-7171
5133 ●BROWN Gregory A 619-282-7171

X HEMPSTEAD CIR N
X MIDDLESEX DR
5136 ●GODWIN Nancy 619-281-6232 8
5141 XXXX OO
5146 XXXX OO
5147 ●BENTZ Jeffrey L 619-285-9409
5152 ●CHAFFEE Ronald W OO 7
5155 ●BOLT L E 619-281-0216
5160 DAMICO P R 619-282-5317
5170 XXXX OO
5180 ●HEWITT C 619-284-7660 8
5195 XXXX OO

X BEDFORD DR
5198 ●SANDELL F A 619-281-3192
5202 ●HILLYER Nancy A OO +9
5209 EHLERT K R 619-563-7757 6
5210 ●KERSCHNER Bruce B OO +9
5217 ●SMITH Rebecca OO 7
5220 ●BOSTON Lester E Cdr 619-282-9738
5224 ●JOHNSTON E F OO 7
5230 ●HAVILAND Gene L 619-284-5524
5233 WESTLUND Donna J 619-282-2816 +9
5241 ●DAVIS Steven OO +9
5250 ●ZEIDEN Louis H 619-640-5165 +9
5257 ●COSTA Loraine OO +9
5260 OCHOCKI Greg 619-284-2328 0
5265 ●SEXTON Michael L OO 7
5266 XXXX OO
5269 XXXX OO
5275 XXXX OO
5289 ●MCDONALD Alex C 619-284-4640

X RIDGEWAY DR
5301 XXXX OO
5302 ●SCOTT Charles T 619-563-9295 1
5309 XXXX OO
5315 ●MCGINNIS Robert E OO 7
5318 ★ ELLIPSYS INTERNATL PUBLICATNS 619-280-6711 +9
5323 ●OMARA Scott OO +9
5324 ●ROBINO Jamie L OO 7
5334 XXXX OO
5335 ●VERIDIN Thomas OO 7
5346 ●MOON Thomas L OO +9
5358 DOUD E 619-282-9744 8
5374 FOUSHEE David R 619-281-3048 6

X PALISADES RD
★ 1 BUS 90 RES 18 NEW

CANTERBURY DR 91941 LA MESA

WEALTH CODE 8 0

4301 ●HENDERSON John E 619-461-2074 1
4304 ●COPELAND Robert F 619-464-4069
4305 ●MONEY Kirsten K OO 7
4311 ●RICHMOND Alan OO +9
4316 ●FRANZINI Louis R OO +9
4323 ●RICHARDSON M 619-463-6310
4326 ●PHILLIPS David B OO 7
4331 XXXX OO
4336 ●KOCODY Bohdan OO 7
4344 XXXX OO
4349 BRUCKER M 619-461-4129 +9
4350 ●BENDA Bozena OO 8
4358 XXXX OO
4359 ●WESTHOFF Francis OO 7
4363 ●STOKES Stanley 619-469-8697
4394 ●CABRIGAN A E OO 7
4373 ●KELLY A A OO 7
4383 XXXX OO

X WINDSOR DR
★ 0 BUS 16 RES 3 NEW

CANTERBURY DR E 92116 SAN DIEGO

WEALTH CODE 8.0

4162 HUGHES Ralph E 619-280-5129
STRINGER Jamie 619-280-5129
4170 XXXX OO
4174 ●CROFF James L OO +9
4180 QUINTERO Celia 619-584-0299
QUINTERO Geo H 619-584-0299
QUINTERO George H 619-563-5754 4
4186 XXXX OO
4858 ●JONES Gary 619-584-7767 +9
●JONES Susan 619-584-7767 +9
★ 0 BUS 10 RES 3 NEW

CANTON DR 91945 LEMON GROVE

WEALTH CODE 4 6

X ELDORA
X LEMON GROVE AV
7304 ●RAGSDALE Anna L OO 7
7308 XXXX OO

X ANGELUS AV
7311 ●HILL Ginger D OO 7
7312 ●MOSES Henry L OO 8
7317 ●AMANN Paul R OO 7
7318 XXXX OO

COPYRIGHT HAINES & CO., INC. INFORMATION ON THIS PAGE MAY NOT BE KEYPUNCHED, ENTERED INTO A COMPUTER OR PHOTOCOPIED, IN ANY MANNER WHATSOEVER EXCEPT AS AUTHORIZED IN WRITING BY HAINES & CO., INC.

TP	Adjoining	Source
-	✔	Haines & Company

CAROL ST 2000

CARLTON OAKS DR 92071 CONT

X STOYER DR
X HALBERNS BLVD
9548 XXXX OO
★ 10 BUS 226 RES 57 NEW

CARLY CT 92114 SAN DIEGO
WEALTH CODE 5 0

X BULLOCK DR
1401 ●CERRILLO Erlinda R OO 7
1404 ●KILLIAN Brian G OO 7
1407 ●FLORES Maree G OO 7
1410 XXXX OO
1413 ●REANO Sacino B OO 7
1419 ●DIZON Florante D 619-472-2366 8
1422 ●BUTLER Jon M OO +9
1425 ●ISON Medardo P 619-475-5408
1428 ●MCKINLEY Dianne M OO 8
1431 ●TWIFORD MacEcka 619-479-7068 +9
1437 SANCHEZ Cirilo Jr 619-475-0131 +9
★ 0 BUS 11 RES 3 NEW

CARMAR WAY 92139 SAN DIEGO
WEALTH CODE 5 0
PARADISE HILLS AREA

2806 ●TALUCAD Virginia 619-472-8886 5
2820 ●BRITT Tim 619-472-1788 8
2821 FLYNN Thos J Jr 619-479-7878
2830 ●LAROCCA Alfonso J OO 7
2835 ●YBANEZ Jose C OO 7
2840 CAROLINO Alex 619-470-9141 8
CAROLINO Alex C 619-470-4830
●CAROLINO Josie 619-470-4830
2846 ●HUBBARD S L OO 7
2850 ●SEEVER Rodney 619-472-0158
2860 BROWN Regina 619-267-2610
●BROWN Ronald 619-267-2610
2863 XXXX OO
X ANNMAR DR
2870 XXXX OO
2877 ●MIRAFLOR Maria T OO 7
2880 ●CATIBAYAN M N OO +9
2890 ●ANTONIO N F 619-267-3059 5
2891 XXXX OO
★ 0 BUS 18 RES 1 NEW

CARMELINA DR 92116 SAN DIEGO
WEALTH CODE 6 0

X PARK BLVD
X MISSION CLIFF DR
1807 XXXX OO
1809 XXXX OO
1815 BAIR Clifford A 619-299-3059
1816 XXXX OO
1817 XXXX OO
1818 XXXX OO
1830 EDWARDS Jeffrey L 619-291-8567 1
1831 ●SALERNO Josephine M 619-299-2203 3
1833 XXXX OO
1839 XXXX OO
1840 ●MIKLUS Jan 619-574-5702 4
1841 XXXX OO
1842 SARTAIN Brett 619-291-2773 +9
SARTAIN Tara 619-291-2773 +9
X LOMITAS DR
1904 XXXX OO
1905 LYBARGER James 619-297-3090
1906 XXXX OO
1912 XXXX OO
1914 XXXX OO
★ 0 BUS 19 RES 2 NEW

CARMELO 92107 SAN DIEGO
WEALTH CODE 8 0

X CORNISH DR
4411 XXXX OO
4420 ●REGAN Barbara J OO 7
4423 ●ANDERSON Jeff OO +9
4433 XXXX OO
4442 ●ROIZ Ulpiano OO 7
4446 XXXX OO
4452 LEATHERBURY Leven C 619-222-4822
4453 ●MOHRMANN Robert H OO 7
4457 ●MCMAHANN Scott 619-226-6415
X CORDOVA
4520 ●CARLSON Mary A OO 7
X SUNSET CLIFFS BLVD
★ 0 BUS 10 RES 1 NEW

CARMEN 92105 SAN DIEGO
WEALTH CODE 0 0

5501 ●EVANS Hroko W OO 7
5506 JONSE Herman Jr 619-263-7306 +9
5507 ●MARSH Tilisha T OO 8
5511 ●KO L R OO 7
5512 XXXX OO
5515 XXXX OO
5516 ●CHERF Sharon M OO +9
5519 ●LEE Jerome OO +9
5520 XXXX OO
5523 ●MCCLANAHAN Chimene OO +9
5524 ●MASTERSON Carol L OO 7
5527 ●JONES William A OO 7
X TOKAY
5531 RILEY H W 619-264-6506
5535 ●WRIGHT Melvin A OO 7
5539 MAGINESS Jacob 619-262-6600 +9
●MAGINESS Jas T 619-262-5751
5542 ●WEARREN Mose E OO 7
5543 ●LOPEZ Anthony OO 7
5550 XXXX OO
★ 0 BUS 19 RES 5 NEW

CARMEN DR 91941 LA MESA
WEALTH CODE 8 0

X ASTRA WAY
4425 XXXX OO
4431 XXXX OO
4433 ●LONERGAN Jean 619-444-1235 8
4451 XXXX OO
4455 SMITH Jeff A 619-447-2541
4457 ●HARRIMAN John E OO +9
4459 ●JACOBS F W OO +9
4478 ●HAYNIE Richard J Jr OO +9
X CALAVO DR
★ 0 BUS 8 RES 3 NEW

CARMENITA RD 91941 LA MESA
WEALTH CODE 4 0

X MASSACHUSETTS AV
7201 ●MCELROY Clark M OO 7
7202 ●SIMON M T 619-465-3081
7207 ●RITA Joseph G OO +9
7210 ●JACKSON Derek L OO +9
7218 ●BRESNAHAN D 619-466-7733
7219 SHOEMAKE Earline 619-464-8033 0
X BASS
7231 ●LICKERT Dinna M OO +9
7237 ●CHAMBERLAIN Bradley OO 7
7243 XXXX OO
X CARANCHO
7301 ●MATTERN Craig OO +9
7309 ●BATTENFIELD S R 619-463-7176
7315 XXXX OO
7321 ●PHILLIPS Glen W 619-460-1879
●PHILLIPS Mary 619-460-1879
X CAPITOL
7327 ●SCARBOROUGH O P 619-466-4996
7333 ●LYON Edward G OO 8
X HARRIS
★ 0 BUS 16 RES 4 NEW

CARMICHAEL DR 91941 LA MESA
WEALTH CODE 5 0

X FLETCHER DR
9303 ●OCHMAN Andrzej 619-469-4266
9304 ●SEAMANS Robt 619-465-1358
9305 ●ZICKERT L 619-465-9425 +9
●ZICKERT R 619-465-9425 +9
9308 XXXX OO
9311 ●BENTLEY Michael S OO 7
9318 HENRY David F 619-461-4733
●HENRY Marly 619-461-4733
9319 ●MOOTZ N E 619-465-2274
9320 ●WEBB Jas D 619-463-3301
9321 BENBROOK P M 619-469-9703
●BENBROOK R A 619-469-9703
9322 ALVEY Darcy 619-461-9899 +9
9323 XXXX OO
9325 XXXX OO
9326 XXXX OO
9330 ●JAHN Leah L OO 7
9331 XXXX OO
9334 XXXX OO
9341 DORMAN C 619-469-1924 +9
DORMAN O 619-469-1924 +9
9344 XXXX OO
9350 XXXX OO
9353 ●MYERS Henry E OO 7
9365 ●PASEK Wanda N OO +9
9370 ●WERMERS Deborah J OO +9
X GOLONDRINA DR
9376 XXXX OO
9377 XXXX OO
9396 XXXX OO
X LACUESTA DR
9399 DUFF Robt 619-461-4986 +9
★ 0 BUS 30 RES 8 NEW

CARMIR DR 92071 SANTEE
WEALTH CODE 4.0

X PLACID VIEW DR
8629 ●SHERIFF Judy A OO 7
8637 ●LAPOINT John H 619-596-0130 1
X DOBYNS DR
★ 0 BUS 2 RES 0 NEW

CARMONA CT (98) 91910 CHULA VISTA

874 ●ORTIZ Yovana 619-216-3386 +9
879 ●LORA Ceasar 858-560-8597 +9
891 AGUNDEZ Yurlria 619-216-8829 +9
NAVARROAGUNDEZ Carla 619-216-9985 8
★ 0 BUS 4 RES 3 NEW

CARNATION AV 91932 IMPERIAL BEACH
WEALTH CODE 3.0

105 XXXX OO
106 ★CAMP SURF 619-423-5850
107 RODRIGUEZ Isaac 619-423-2985 7
128 XXXX OO
137 ●KELLEY Rina 619-423-0225 8
155 ●MCKEE Esther 619-429-8403
165 ●SNYDER Frank E 619-423-6731
175 XXXX OO
181 ●FRANCIS James M 619-424-9709 7
197 ●PETERSON Todd 619-423-4252 7
X SEACOAST DR
203 XXXX OO
215 XXXX OO
229 XXXX OO
245 ●GEISSLER G 619-424-7224
X 4TH

CARNATION AV 91932 CONT

403 XXXX OO
404 XXXX OO
411 XXXX OO
412 ●QUILLIN Richard B 619-424-7548
419 XXXX OO
X CYPRESS AV
435 ●MCLAUGHLIN Chas 619-423-6742
438 ●ZWIERSKI Karl OO +9
443 XXXX OO
445 DIMMOCK L N 619-575-6366 0
451 XXXX OO
454 XXXX OO
459 XXXX OO
467 ●HOLT K E OO 7
470 XXXX OO
475 XXXX OO
478 ●MCLAUGHLIN John J 619-423-2966
483 ●DICKSON Robert 619-423-8980 +9
●DICKSON Stacey 619-423-8980 +9
486 ●HUFFMAN Lloyd 619-424-3873
491 ★ARTISTIC CANDLES 619-429-0560 +9
X 5TH
499 ●POLLOM David L 619-423-6280
★ 2 BUS 33 RES 4 NEW

CARNELIAN 92021 EL CAJON
WEALTH CODE 4 0

1131 ●HENDERSON Shirley A OO 7
1143 ●STEWART K L 619-447-6679
1144 ●NICHOLS Kenneth W 619-440-1182
1150 ●CHECK James W OO +9
1165 LOWE Jerry 619-447-3771
LOWE Sally 619-447-3771
1168 ●PIMENTEL P OO 7
1176 CARD Bruce 619-444-9056
CARD Cathy 619-444-9056
1179 XXXX OO
1181 XXXX OO
1184 XXXX OO
X SAVIN DR
★ 0 BUS 12 RES 1 NEW

CARNELL AV 92154 SAN DIEGO
WEALTH CODE 6 0

X BEYER BLVD
3209 XXXX OO
3217 XXXX OO
3223 ●QUINTO L D OO 7
3231 RENTERIA Agustin 619-690-0626 0
3245 ●WEINBERGER Timothy OO +9
3251 ●CASTRO L P OO 8
3257 XXXX OO
3263 ●PEGALADO F G OO +9
3268 LIM Felicidad L 619-690-5259 8
3269 MANANSALA Lourdes 619-428-4191
●MANANSALA R S 619-690-5147
X DEBENMARK PL
3275 ●BANUELOS Juan M OO 8
X CORNET PL
3281 ●BERNAL Rogelio L OO 8
3287 ●GARRISON Irene F OO 7
X CARNELL CT
3286 ●BROWN Gregory J 619-690-9197
3293 ●BARDEN Carl D OO 7
X CLAVELITA
★ 0 BUS 16 RES 2 NEW

CARNELL CT 92154 SAN DIEGO
WEALTH CODE 6 0

1317 ●DELOSREYES Fe F OO 7
1322 SANCHEZ Joel G 619-690-0946 8
1323 ●QUIMPO Dominic 619-690-9079
1326 ●SCHLECHT Bert H 619-690-0993
1329 XXXX OO
X CARNELL AV
★ 0 BUS 5 RES 0 NEW

CARNERO PL 92040 LAKESIDE
WEALTH CODE 6 0

X AQUILLA DR
10201 ●YAMAMOTO June Y OO +9
10207 ●WINTERS Curtis 619-596-8732 8
10208 XXXX OO
10214 ●ODELL Douglas L OO 7
10220 ●LAFOLLETTE S K 619-449-7376 7
10226 ●NIEDENS Victor W OO 7
10232 ●JOHNSON Thomas S OO 7
10233 ●NEUBAUER James R OO 7
10238 CARRENDER D 619-562-2172
CARRENDER L 619-562-2172
●MOORE Renee OO +9
★ 0 BUS 11 RES 2 NEW

CAROB TREE LN 92021 EL CAJON
WEALTH CODE 8 0

X LACRESTA RD
1781 ●WALTER Paul D OO 7
1784 ★QUALITY WALL SYSTEM 619-440-6626
1787 ★BURGHART YVRL PIANO TUNING&RPR 619-588-1967
1801 WADE William F 619-447-3640 +9
●WADE Wm F 619-447-8020
1807 ●PITT Jocelyn 619-442-5743 +9
1835 TRUESDALE Bonnie R 619-447-2662
●TRUESDALE Donavan W 619-447-2662
1842 XXXX OO
1852 ●PITT Douglas OO 7
1855 ●SHORT Jessie H OO 7
1970 XXXX OO
★ 2 BUS 10 RES 2 NEW

CAROB WALK 91910 CHULA VISTA
WEALTH CODE 5 0

137 HECK M E 619-420-4404 2
★ 0 BUS 1 RES 0 NEW

CAROB WAY 92118 CORONADO
WEALTH CODE 8 0

X CORONADO AV
110 ●BUTCHER Bobby G OO 7
111 ●MACRAE Donald-Scott 619-435-2636
120 XXXX OO
121 ●OLEARY C F 619-435-5623
OLEARY C F 619-437-5291 5
130 CURTIN Lawrence J 619-437-4920
140 XXXX OO
141 ●SWISHER Dale W OO 8
150 ●WASTILA Michael P OO +9
151 MCNARY Glenn M 619-435-1545
●MCNARY Wm F 619-435-8376
160 ●MEHUS Arlo H 619-435-1910
161 XXXX OO
170 XXXX OO
171 XXXX OO
180 KOOREY Elva 619-437-4847
●KOOREY Fred 619-437-4847
181 THOMPSON D R 619-435-9130 +9
X CABRILLO AV
★ 0 BUS 18 RES 2 NEW

CAROL 92154 SAN DIEGO
WEALTH CODE 1 0

1800 XXXX OO
1801 XXXX OO
1803 XXXX OO
1806 GOMEZ Irma 619-575-7109 7
1809 ●GARCIA M B OO +9
1810 ●BECERRA Antonio OO 7
1811 XXXX OO
1812 XXXX OO
1813 RIZZO Rita 619-423-8582
1816 CAMPBELL Enna 619-424-6875
1817 XXXX OO
1818 FLORES Ignacia 619-575-3073 4
1819 ARCE Gilbert 619-429-6271
●ARCE Gloria 619-429-6271
1820 ●BELTRAN Maria Luz 619-423-3034 8
1821 ●MIGUEL Maria C OO +9
1822 ●ROWSWELL Thos E 619-424-5272
1823 ●COUCH M OO +9
1824 GUTIERREZ Virginia 619-628-8227 +9
1825 MARCHEBOUT Rosa 619-429-5807 +9
X 17TH S
1828 XXXX OO
1829 ●IBARRA Tanya OO 8
1830 XXXX OO
1831 XXXX OO
1832 ●RODRIGUEZ Gilbert 619-423-6971 7
1833 XXXX OO
1834 XXXX OO
1836 XXXX OO
1839 VILLA I 619-423-2266 8
1840 BERNACHE Alejandro 619-429-9816 6
1841 AGUIRRE Rene B 619-429-9853 +9
1842 XXXX OO
X IOWA

ZIP CODE 92115 SAN DIEGO
WEALTH CODE 4 0

6004 ●SEITZ Michael R OO +9
6007 ●MCDONALD Marlyn J OO 7
6024 BERGER Josef 619-287-3041 +9
CRAIG Eric 619-265-7056 +9
6025 ●ASH Carrie OO +9
6031 XXXX OO
6034 ●HOLIDAY C 619-265-1805 7
6037 BROWN Gus 619-583-2847
6042 XXXX OO
6047 XXXX OO
6048 LEE John N 619-582-7849
LEE Lucille B 619-582-7849 5
X COLLEGE WAY
★ 0 BUS 44 RES 10 NEW

CAROL PL 91950 NATIONAL CITY
WEALTH CODE 4 0

1302 ●COLEMAN Calso R 619-470-0468 +9
1305 ●QUENTIN Susan K OO 7
1313 XXXX OO
1315 ●TAITANO Eseta L OO 8
1318 ●ROBINSON B A 619-479-9486
1325 ●BENSON Ben R 619-479-8091
1326 ●VICARIO Juan M OO 7
1333 ●SILVA Maria C OO 8
1334 ●VILLENA Thelma F OO 7
X ANGELO DR
★ 0 BUS 9 RES 1 NEW

CAROLDALE ROW (97) 92037 LA JOLLA
WEALTH CODE 9.0

X RIDGEGATE ROW
6087 ●ROSHEK L 858-454-3722 7
★ 0 BUS 1 RES 0 NEW

CAROLINA 91932 IMPERIAL BEACH
WEALTH CODE 3.0

X PALM AV
715 XXXX OO
721 DACHTLER Connie Lynn 619-424-9142 +9
●SANCHEZ Janis C OO 7
722 ●CHMELIK Gregory B OO 8
X DAHLIA AV
723 ROBERTSON Robby 619-423-5152 7
725 ●DAHLKE Earl E 619-424-8865
729 XXXX OO
730 ●WARREN Frank W OO +9
733 XXXX OO
734 ●ESTRADA Conrad OO 7
739 MILLER Anha 619-423-6286 6
●MILLER Isabel 619-423-6286 6
745 ●SCHULZE Carl O 619-424-7755
746 ●LEE Dennis OO 7
758 XXXX OO
766 ●OSUNA Hector F OO 8
767 XXXX OO
X DONAX AV
805 CATES Mary B 619-424-3659
●CATES Waldo S Lcdr 619-424-3659
814 ●GNESDA William G OO 7
822 XXXX OO
825 CHRISTIE Jane 619-424-6328 +9
839 XXXX OO
X THORN
847 PRUITT B C 619-423-3607
859 XXXX OO
867 XXXX OO
873 ●HALEY Sarah F OO 7
876 OLIVER William D 619-424-9922
877 TOTH Andrew J 619-423-4820
881 ●CASTORENA Jesus 619-423-0526 +9
X ELM AV
★ 0 BUS 30 RES 4 NEW

CAROLINA LN 92102 SAN DIEGO
NO LISTINGS

CAROLINA PL 92102 SAN DIEGO
WEALTH CODE 2.0

X CAROLINA LN
4940 ●LEE V A OO +9
4945 XXXX OO
4948 ●IRAIS Gerry OO 7
4953 ●BROWN Julie A OO 8
4958 ●BRASWELL Mary A 619-262-7612
4964 JONES Bobby 619-264-1637
4969 ●JACKSON Dianese OO +9
4972 STOKES Shirley 619-527-6472 +9
4977 XXXX OO
★ 0 BUS 9 RES 3 NEW

CAROLINE DR 92115 SAN DIEGO
WEALTH CODE 6.8

4711 XXXX OO
4719 ●BIZZARRI Lola J OO 7
4720 ●POWELL E 619-265-9644 6
4727 ●PAUL Kim L OO 6
4745 ●SMITH Frank Porter 619-583-8457
X LUCILLE DR
4750 ●CAPRIOGLIO Anne Q OO 7
4753 ●RHODES Nikki N OO +9
4761 HENDERSON Stevin M 619-287-6095 +9
4768 HUGHES William 619-223-9588 8
HUGHES William M 619-229-8127 1
4769 ●MICHAELSON Jeffrey OO +9
4778 XXXX OO
★ 0 BUS 12 RES 3 NEW

CAROL WAY (91) 91977 SPRING VALLEY
WEALTH CODE 5.0

3714 XXXX OO
3760 XXXX OO
3784 ●PHELPS Katrina M 619-644-8564 +9
★ 0 BUS 3 RES 1 NEW

CAROLWOOD DR 92139 SAN DIEGO
WEALTH CODE 6.0

X PRAIRIE MOUND WAY
517 ●STEINBRENNER R E 619-479-5312
★ 0 BUS 1 RES 0 NEW

CAROLYN DR (91) 91913 CHULA VISTA
WEALTH CODE 8.0

1805 ●HEINRICHS Thomas E OO 8
1807 ●CICCONE Jose 619-482-2778 3
1811 XXXX OO
1813 ●TROUTMAN Paul M OO +9
1817 ●BARHACHANO B M OO 7
1819 ●PROCTOR Ulysses 619-421-5905 3
1820 HARDESTY James 619-482-8080
1821 ●HAWLEY B OO +9
1824 ●CORBETT C J 619-656-4724 +9
●CORBETT Gerald A 619-656-9197 +9
1825 ●ENGLISH Chris N OO 7
1826 ●BERNAL B A OO 8
1827 ●JARJEES Mudhafar 619-421-7071 3
1829 CASILLAS Patty 619-421-4523 6
●CASILLAS Xavier 619-421-4523 6
1830 ESCALANTE Adrian 619-482-1832 7
RAMOS Mirta B 619-421-2956 7
1831 ●MOE Jeffery W OO 7
1833 ●KNIGHT Arlene A OO 8

..CAROLYN DR 91913 CONT

1834 ●GALVAN Cirilo 619-216-0285 8
1835 ●CHOI Jin Bae 619-656-2621 7
1837 BARFIELD Edward 619-482-2015 +9
1839 ●LAFOND Gene W OO 7
1841 STONE Arthur R 619-656-0363 2
1843 ●TRUJILLO Edward L OO +9
1845 ●MANGENTE Flora P OO 7
1846 ●RUVALCABA Edoardo OO +9
1847 ●AGUAIS Robert 619-656-6432 6
1849 ●GARRETT Thomas A OO 7
1851 ●SCHWARZ Sidney M OO 7
1855 XXXX OO
1859 ●SCHMOCK Dennis 619-482-1426 2
★ 0 BUS 32 RES 7 NEW

CAROLYN VSTA LN (90) 91902 BONITA
WEALTH CODE 9.0

X TIMRICK LN
5312 XXXX OO
X DAWSONIA
5315 ●FARELLA Nicolas F OO 7
5324 ●HILLMAN George M 619-482-5814 3
X HEATHER CANYON CT
5342 NAKADA Manabu 619-421-2793 +9
5350 ●CHOI John 619-421-1818 8
5364 ●CORBETT Hoa N OO 7
X DENISE CANYON CT
X MARTIN CANYON CT
5378 BIANES V Jr 619-482-1260 6
5379 ●MYERS Cynthia J OO 7
5396 XXXX OO
★ 0 BUS 9 RES 1 NEW

CAROWAY CT 92019 EL CAJON
WEALTH CODE 8.0

X WILDWIND DR
3501 WRATISLAW Fred 619-588-7380
WRATISLAW Fred 619-588-2927
WRATISLAW Mary 619-588-7380
WRATISLAW Mary 619-588-2927
★WRATISLAW MASONRY 619-440-4740
3522 ●BAKER Jack 619-440-7769
★ 1 BUS 5 RES 0 NEW

CARPENTER LN 91941 LA MESA
WEALTH CODE 8.0

X FURY LN
4017 ●JAMES James B OO 7
4029 ●GALAN Ernest J OO 7
4037 ●WILLIAMS Harry B OO +9
4045 XXXX OO
4104 BLACKMAN Michelle 619-670-7222
●BLACKMAN Richard 619-670-7222
4112 XXXX OO
★ 0 BUS 7 RES 1 NEW

CARRERA CT 91977 SPRING VALLEY
WEALTH CODE 4.0

X ATLANTIS
2404 ●LANGPAP J 619-460-0848
2415 ●STERLING Lori OO 7
2416 ●SAWICK Michael N OO +9
2422 ●WHITLEY Mark D OO +9
★ 0 BUS 4 RES 2 NEW

CARRETA CT 92071 SANTEE
WEALTH CODE 6 0

10314 XXXX OO
X CARRETA DR
10326 KIRK Robert E 619-448-7065 8
10332 XXXX OO
10335 ●MEDINA David 619-448-9328
10343 WHEELER Wm G 619-448-6193
10355 ●HALL L E 619-449-3840
10381 CAHABINA H 619-582-2009 +9
10392 ●OROZCO Edw L 619-582-1144 +9
●OROZCO Patricia E 619-449-7777 +9
10373 ●WEISS Philip J 619-448-7478
10374 ●BLYTHE Skip 619-582-3623 1
★ 0 BUS 11 RES 3 NEW

CARRETA DR 92071 SANTEE
WEALTH CODE 6.0

X 2ND
10004 ●WEBSTER Thomas H 619-562-9469
10010 XXXX OO
10015 ●ELLIS Jay D OO 7
10016 HALL Robert J 619-258-8265 +9
10019 ●REESE Robert W OO 7
10022 ●KUWAZAKI Thos Jr 619-562-9469 5
●KUWAZAKI Thos Jr 619-596-8165 +9
10027 ●ZAK Donald F OO +9
10028 ●GRANTHAM Jonell OO 7
10040 XXXX OO
X TRIGAL WAY
10100 ●PETERSON Clint A OO +9
10101 ●SPELLMAN Leslie E OO 8
10106 ●SHEA Steven G OO 7
10107 WATERHOUSE Cheryl 619-258-7499 8
●WATERHOUSE Tye 619-258-7499 8
10112 ●STOUDT Geo 619-449-5153
10115 ●WAITS Phillip R OO 7
10116 ●HOLLEY Leslie C OO 8
10119 XXXX OO
10124 ●HORNING Larry E 619-562-7352

COPYRIGHT HAINES & CO., INC. INFORMATION ON THIS PAGE MAY NOT BE KEYPUNCHED, ENTERED INTO A COMPUTER OR PHOTOCOPIED, IN ANY MANNER WHATSOEVER EXCEPT AS AUTHORIZED IN WRITING BY HAINES & CO., INC.

TP | **Adjoining** | **Source**

\- | ✓ | Haines & Company

CATHY ST 2000

CATALINA PL 92107 SAN DIEGO

WEALTH CODE 8.0

4102 XXXX OO
4103 ●SHJARBACK Thos 619-222-3920
4117 XXXX OO
4118 ●JANNEY Samuel M 619-226-4275 6
4128 WESSLOH Genevieve 619-222-6562
●WESSLOH L John 619-222-6562
4131 KUERZI Jack 619-221-9135 +9
4132 XXXX OO
4138 ●MOLE Philip J 619-222-4953
4146 XXXX OO
4157 ZEMCIK John J 619-223-6439
●ZEMCIK Mary L 619-223-6439
4158 XXXX OO
4157 XXXX OO
4168 ●CLARK Harold J 619-224-5636

X CATALINA BLVD

★ 0 BUS 15 RES 1 NEW

CATALPA WAY 92021 EL CAJON

WEALTH CODE 4.0

760 XXXX OO
769 HANSON Jack L 619-579-7548
770 XXXX OO
773 ●LEARY Paul E Sr 619-441-7407 0

X CEDAR

★ 0 BUS 4 RES 0 NEW

CATANIA 92113 SAN DIEGO

WEALTH CODE 1 0

X VISTA HORIZON

210 XXXX OO
215 MORRIS Geneva 619-264-1815
225 DELGADO Agustin 619-262-5879 8
230 WILLIAMS Perry 619-263-9020 7
245 XXXX OO
248 XXXX OO

X MESSINA DR

★ 0 BUS 6 RES 0 NEW

CATARACT PL 92020 EL CAJON

WEALTH CODE 4.0

X GARDEN GROVE LN

2823 HALL Larry 619-465-0045
●HALL Rochelle 619-465-0045
2848 ●KATSAKOS Lynda D OO 7
2851 ●STREED Thomas B OO 7
2852 ●LAVERNESTYLER Ruby OO 7
2893 XXXX OO
2896 XXXX OO
2912 XXXX OO

X HOLLY OAK DR

★ 0 BUS 8 RES 0 NEW

CATES 92114 SAN DIEGO

WEALTH CODE 3.0

X GRIBBLE

310 XXXX OO
311 XXXX OO
318 ●CORTEZ Juna 619-469-7407 6
319 ●HENRY Lonnie W OO 7
326 ●SALOM Jose G OO 8
327 XXXX OO
334 ●THOMAS Artie R Jr 619-465-9909
335 ●STONE Paul V 619-469-8578
342 ●AVILA Dwayne W OO +9
343 KRENIK Ora Mae 619-465-3867
●KRENIK Raymond J 619-465-3867
350 ●SHADE Raymond OO 8
351 ●CALDERON Maria L 619-697-6752 5
JAIME Marvin S 619-697-0652 +9
358 ●ASHEN Billy B OO 7
363 ●COLLASO Roxie M OO 8
366 ●GRAGEDA Elvera D OO 7
374 ●BAXTER Gary OO 7
375 ●CRAYTON Arleen K OO +9
382 ●MENDELL Michael A OO 8
390 ●MERRILL Wayne D 619-460-3055

X BOWIE

★ 0 BUS 21 RES 3 NEW

CATHERINE AV 92115 SAN DIEGO

WEALTH CODE 2.0

4567 ANDREWS Dorothy M 619-582-2621
TUNISON Dorothy M 619-582-2621
4575 ●WEBER Donald E 619-582-4789
4583 ●PASSIGLIA Carl J OO 7
4591 ●SHIRLEY Oliver 619-287-5594 6

X ACORN

4611 SCHROEDER Kathleen 619-582-5332
●SCHROEDER Richard 619-582-5332
4612 ●WATKINS Alan B OO 7
4617 XXXX OO
4623 XXXX OO
4624 ●RYBECKI Leonard M OO 7
4629 XXXX OO
4630 XXXX OO

X STANLEY AV

★ 0 BUS 13 RES 0 NEW

CATHY 92154 SAN DIEGO

WEALTH CODE 1.0

1811 XXXX OO
1813 VASQUEZ Santos 619-428-5732 +9
1815 SOLORZANO Lourdes 619-424-5078 8
1817 XXXX OO
1819 ●AMITRANO Maria E OO +9

CATHY 92154 CONT

1821 XXXX OO
1823 ●ROBLES Mireya OO 7
1825 ●GUERRERO Leonor OO 7

X 17TH S

1829 ●JONES Lewis 619-575-6247
1831 ZULLO Rose 619-423-2804 4
1832 ●OLGUIN Ambrosio 619-429-5584 3
1833 XXXX OO
1834 XXXX OO
1835 ●ZARATE F G OO 8
1836 XXXX OO
1837 GUTIERREZ Olivia G 619-575-6232 1
1838 XXXX OO
1839 ●JACKSON Jerome L OO 7
1840 XXXX OO
1841 ●RODRIGUEZ R T OO +9

X IOWA

★ 0 BUS 20 RES 3 NEW

CATHYWOOD DR 92071 SANTEE

WEALTH CODE 6.0

9439 XXXX OO
9441 ●ABBOTTMASON Esther OO 7

X FOWLER WAY

9445 ROBLES Refugio 619-448-5148
9446 ●COOLEY John W OO 7
9447 ●NOWACKI Ralph J OO 7
9448 ABERNATHY Dan 619-449-8589
●ABERNATHY Jackie 619-449-8589
9449 ●BODEY S R 619-449-4385
9451 ●MEDICKE Sarah L OO 7
9452 HALE Kirk A 619-596-0252 8
9453 ●AGUIRRE Gaston N OO 8
9454 XXXX OO
9455 ●CASTELLI Nick OO 8
9456 ●WILKERSON R C 619-449-4271
9457 HOHMANN Wm 3D 619-449-6239
9458 ●ZORLI Anica OO 7
9459 ●WEAVER Gregory J OO 7
9461 ●NIELSEN Nancy J OO 7
9462 BROWN Rusty 619-448-9566 8
9463 ●PIERCE Larry S OO +9
9464 ●OBERG Scott D OO +9

X GANDY AV

★ 0 BUS 21 RES 2 NEW

CATOCTIN DR 92115 SAN DIEGO

WEALTH CODE 2 8

X ART

4823 VANCE Lauren 619-501-2041 +9
VANCE Lauren 619-582-8504 +9
4860 ●MCAFEE Lucille 619-582-2101
4867 XXXX OO
4883 XXXX OO
4891 XXXX OO

X 64TH

4905 GAMBOA Alma A 619-583-9058 +9
4915 XXXX OO
4929 XXXX OO

X CURRY DR

4959 ●SPANGLER John A 619-582-4520
4965 GALLARDO Manuel 619-582-8184 8
MARQUEZ Irene 619-582-0032 8

X GARY

4971 ●RENNY Patrick W OO 7
4978 XXXX OO
4980 ●KACSANDI David J OO 7
4981..... **CORINTHIAN APTS**
ALSHAMSI Hasan 619-583-7096 +9
AMADOR Carlos 619-286-1883 +9
ARAS Burcu 619-287-7904 +9
ASAI Sachiko 619-583-0757 +9
BEAM Melanie 619-286-6742 +9
BRECHBUHL Reto A 619-286-1073 +9
BRIDGMAN Mara M 619-285-2465 +9
BURNS Kristen 619-582-0933 +9
BUSBY Keith A 619-582-8437 +9
BUSSEY K M 619-287-0949
CAMPOS Yvette 619-287-0382 +9
CAREY M 619-286-6013 +9
CARTER Casey J 619-229-6831 +9
CASSINARI Daniele 619-287-8388 +9
CHANG Chun-Chiang 619-286-2803 8
CHO Chian Tao 619-582-5788 8
★**CORINTHIAN APARTMENTS THE** **619-286-0441**
CRIDER Gregory 619-582-0439 +9
CURRY Reginald 619-285-9766 +9
DELUCA Ricard F 619-265-1323 +9
DEMPSTER Amanda 619-229-9452 +9
DIAS Sergio A 619-582-3707 +9
DUONG Nhat 619-229-9160 +9
EFE Eren 619-287-7924 8
ENGLAND Jack R 619-265-2055 +9
FANA Farhad 619-287-9774 +9
FANA Homa 619-287-9774 +9
GIUTI Ariel A 619-286-7352 +9
GUARDINO Fabrizio B 619-286-6457 +9
HELMY Louie Khaled 619-286-9054 +9
HEWENER Natalie 619-287-6904 +9
HIDAYAT Arief 619-286-6680 8
HONGONTAKUL Tavatchai 619-582-8542 +9
IRMER Paul Y 619-286-1316 +9
KAKITANI Sam M 619-229-9747 +9
KIM Mi-Kyoung 619-229-8512 +9
KOBAYASHI Ayako 619-287-0803 5
KOO Tae-Seok 619-582-2948 +9
KURTULUS Kagan 619-286-3997 +9
LI Fu-Hsiug 619-229-9634 +9
LIM Leahhena 619-286-6326 +9
LIN Chinghui 619-265-1413 8
LOWANDI Lusiana 619-299-7428 8
LU Ying-Tzu 619-582-5915 +9
LUAENGBORRIDUN Benjams 619-582-4627 +9
MATSUMOTO Tetsuro 619-286-7251 8
MCCALLUM Brook X 619-229-8031 +9
MURPHY Eileen 619-583-6532 +9
NICOLAESCU Adriau I 619-287-6084 +9
NORONHA Fabio D 619-286-5491 +9
NOVAK Marcella 619-265-8835 5
NURHANI Ahmad R 619-265-9021 +9
OZEL Durmys Yener 619-299-3168 +9
PAIT Monica 619-265-8919 +9
PANEK Kimberly J 619-287-4652 8
PAPAPHILIPPOU Jovena 619-582-9780 +9
PARK Hye-Jin 619-582-9542 +9
PARKER Kyle 619-299-0815 +9
PHILLIPS Mareesa 619-229-0729 +9
RACHSORD Margaret 619-583-3537 +9
ROSSI Robert H 619-287-2438 +9
SAPORITA Francesio 619-286-0591 +9

CATOCTIN DR 92115 CONT

SEZGIN Murat 619-583-4621 +9
STRICKER Hsus M 619-287-8705 +9
SURMELI Sattan 619-583-6502 +9
WEIRICH Ellen 619-286-1301 +9
WHEELESS Jennifer L 619-286-5526 +9
WU Juihuan 619-286-2902 8
YAMADA Mihoko 619-286-8947 +9
YETISKIN Oguz 619-583-1726 +9
YONGCHINDARAT 619-583-9577 6
Narongrit
4981.....
4982 XXXX OO
4986 XXXX OO
4990 ●RODRIGUEZ Julie F OO +9

X MONTEZUMA RD

4999 XXXX OO
5010 XXXX OO
5014 ★**SCHARBER SAMUEL R PHD** **619-229-9263** +9
★**SCHARBER SAMUEL R PHD** **619-229-9264** +9
5015 HIGDON Kristen 619-286-0843
●HIGDON Robt 619-286-0843
5020 XXXX OO
5025 ●DODD Emmitt OO +9
5030 ●WONG Hoa Chr 619-287-9371 2
5035 DYE Morris 619-582-9795 +9
●DYE Susan 619-582-9795 8
5050 COWDIN Patton 619-287-0676 +9
5069 KUHLMAN Armin 619-582-1962
●KUHLMAN Rhea 619-582-1962
5086 ●HIGBEE Dennis OO +9
5092 MATH D 619-265-2751 7

X SARANAC

5106 ●YOGGERST William A 619-286-8449 0
5115 ●PEELMAN Marie OO 7
5120 XXXX OO
5121 KOLJONEN Lara 619-265-6074 +9
KOLJONEN Lara 619-265-6089 +9
5133 ●DWYER Barbara 619-583-5853 7
5139 XXXX OO
5140 ●FLASTER Mandal 619-583-9328
5144 ●HUNTER William R OO +9
5145 BRONSTEIN D A 619-265-2803
5148 XXXX OO
5151 XXXX OO
5154 XXXX OO
5160 MYERS K 619-583-5865 +9
5162 ●NONOLD Greg OO
5163 XXXX OO

X ROXY LN

5166 GOODE David 619-287-6528 8
GOODE David 619-287-5556 8
GOODE Jennifer 619-287-5556 8
5168 XXXX OO
5169 ●FULLERTON John R OO
5170 XXXX OO
5175 STEWART Bryce 619-286-7682
●STEWART Michael 619-286-7682
5183 MITCHELL Jennifer 619-265-2286 +9
REED Jason 619-287-5460 +9
5190 ●NESBITTKITCHELL L R OO 7
5196 DEEM B 619-265-4545 7
●DEEM S 619-265-4545 7

X RICHARD

5206 XXXX OO
5215 ●DOREMUS Steve OO +9
5221 ●MCGAFFIGAN Robt J 619-583-3408
5229 ●MCCANN Lisa OO 7
5245 ANDERSON El 619-583-3636 +9

X JULIE

5253 ●MITROVICH Thos F 619-582-7842
★ 3 BUS 137 RES 75 NEW

CATSPAW CAPE 92118 CORONADO

WEALTH CODE 9.0

1 GEGENHEIMER Jeff 619-423-6037 +9
3 XXXX OO
4 SWANSON L V Radm 619-424-5175
5 BARSZ Wm J 619-424-5933
FISHER J M 619-424-5933
6 BUFFINGTON S P 619-423-5855
7 XXXX OO

X BAHAMA BEND

8 MIZRAHIE Saul 619-423-6543
9 ARENSMEYER June 619-423-1100 8
10 CONNER Michael H 619-575-6466 +9
11 ●CARGEL Joseph E OO 8
12 ●CIANI Aldo 619-423-1139 0
13 ●STJOHN Jane 619-575-6993 +9
●STJOHN John 619-575-6993 +9
14 MCMAHON Austin 619-423-1414
●MCMAHON Wynn 619-423-1414
16 ●TOLLES A R OO 7
18 XXXX OO
19 ●HIGGINS E B 619-575-1123
20 ●FIELDER Richard M OO +9
21 ●ADALAINMI George H OO 7
22 ●BEALL David L OO 7
23 ●ALGERT James H OO 8
24 MAXAM Wm J 619-423-3770
25 ●GRINSTAD Mary J OO +9
PIZZATO John F 619-429-7229 +9
26 ●DURCKEL Beverly J 619-429-9243 8
27 ●TRACY Walter S 619-423-2330
28 ●LONGFELLOW R J OO
29 XXXX OO
30 ★**BETWEEN VINES MAGZN** **619-424-5899** 5
31 ●CORRIERE Paul 619-423-2825 +9
32 ●PETERSON M 619-575-4440 +9
●PETERSON T 619-575-4440 +9
33 XXXX OO
34 PAVLOVICH Gloria 619-423-4733
35 ●VOLKMAN Paul OO +9
36 WIELANDT Fred 619-424-9981 5
WIELANDT Pat 619-424-9981 5
37 XXXX OO
38 ●LEVINE Willard 619-575-2772
LEVINE Willard 619-575-2302 7
40 XXXX OO
41 PETERSEN Helen F 619-423-8989
PETERSEN Marcus M 619-423-8989
42 HOLLAND John Jr Cdr 619-429-1177
43 MARCUS Max 619-575-4572 +9
MARCUS Trudy 619-575-4572 +9
45 LIPPERT Rollin 619-423-0596 +9
47 HALL Lu Ann 619-424-3085
49 ●NEWMIN W OO +9
51 ●SCHALLER M M 619-423-4203
53 ●CU Leesun OO 8
55 ●BIGHAM Allen C OO 7
57 ●STAPCZYNSKI Joseph OO 7
59 XXXX OO
61 XXXX OO
63 XXXX OO
65 ●JOHNSON Mark Y OO 7
67 ★**FOUR M ENGINEERING** **619-429-9626**
MCGINTY Jean 619-424-6425

CATSPAW CAPE 92118 CONT

●MCGINTY Michael 619-424-6425
69 ●EVERALL I 619-429-3569
71 XXXX OO
73 ●GOULD Jeffrey OO 7
75 XXXX OO
77 ●KYNELL Peggy 619-423-8077
79 ●THOZA Don OO +9
81 VINSON M 619-575-3684
83 XXXX OO
85 XXXX OO
87 XXXX OO
★ 2 BUS 70 RES 16 NEW

CAUBY 92110 SAN DIEGO

WEALTH CODE 3.0

3131..... **LOMA PORTAL APTS**
BAWEJA Subhash 619-222-5621 +9
BELKNAP Duane 619-223-2929 7
DEPIETRO G E 619-523-3944 +9
DJURDJEVIC Ivan 619-224-7804 +9
FLACK J W 619-222-4961 +9
GREEN Nicolette 619-225-5773 +9
HARPER James 619-223-5359 7
HERN Gary L 619-226-2909 +9
HEWITT V R 619-224-6367
HOLDEN Edward F 619-226-7567 +9
JACKSON Daniel 619-223-6523 7
JEPSON Neil A 619-758-1959 +9
KIM Joseph 619-523-1829 +9
KNOX Sarah P 619-223-8348 +9
LASCANO Jose V 619-523-4708 +9
★**LOMA PORTAL APTS** **619-222-0011**
SALEEBEY Darryl 619-222-5911
SAURER Beth 619-224-9919 6
SMITH Verna Diane 619-224-2092 5
STEPHENS Mary A 619-222-5584 +9
STRICKLAND Paul 619-758-1773 +9
TABATABAI Farideh 619-523-0828 +9
TRAVIS Jason 619-225-2278 8
WALKER Linda 619-223-7301 5
WARNER Bob 619-224-6587
3131.....
3141..... **APARTMENTS**
ANDRICCI Chas J 619-226-3237
DEHAY Daniel 619-224-5737 +9
DEHAY Kendra 619-224-5737 +9
HESS Matthew J 619-523-6660 +9
HOUSTON Sam O 619-222-6564
JOHNSON R 619-758-9031 +9
JONES G S 619-224-3633 8
LILLY Phillip K 619-222-6540 +9
MICHAELJ 619-523-4267 8
SAVINI Lon T 619-758-0615 +9
STAMPER Kevin M 619-523-1470 8
3141.....

X RILEY

3175..... **LOMA VLG APTS**
ADAMS David 619-224-7309 +9
ASOR Darlene 619-523-4921 +9
CAMPBELL Gary 619-523-4130 8
COLLIER Jason 619-223-4814 8
COLLIER Sarah R 619-223-4814 6
DAVIS Erik R 619-223-5136 +9
DONOBO Gunthar E 619-223-1484 7
EARNEST Janna L 619-223-4240 +9
FANELLO Jill A 619-523-6825 +9
FERNANDEZ J P 619-224-9256 2
FOGELMAN Kevin D 619-223-5408 +9
GONZALEZ Jeremy 619-523-6500 +9
GONZALEZ Romwel F 619-225-0551 8
GORGOS Robyn 619-224-5090 +9
HAAN Brandon D 619-758-9735 +9
HERSHEY Shawn 619-758-1971 +9
HIPOLITO Josetto 619-226-3181 6
HOFFMAN Austin 619-758-1974 +9
HOFFMAN Margaret 619-758-1974 +9
ISRAEL Teresa 619-523-1708 5
KEENER Nicole L 619-758-0939 +9
★**LOMA VILLAGE** **619-224-1771** 6
MEDINA John 619-222-5523 +9
PONCE Maria 619-223-0054 +9
REID M A 619-224-2593
SHIVELY David K 619-222-7414 +9
SOHN Jonas 619-226-8507 +9
VETTERS Mike A 619-523-8520 +9
3175.....
★ 2 BUS 62 RES 38 NEW

CAULFIELD DR 92154 SAN DIEGO

WEALTH CODE 3.5

X CUNARD

2507 ●LOAIZA Arthur G OO 7
2512 ISLAS Moises 619-429-5336 +9
2515 OCHOA Oscar 619-429-3402 +9
2519 ●MACAOAY Mario R OO 7
2520 ●NICASIO Rafael OO 8
2530 ●SILAN Rodolfo M OO +9
2539 ●GOMEZ Jesus V OO 7
2540 ●BENEDETTI Renaldo OO 7
2549 HUGGINS Earl M 619-423-2159 7
2559 ●PENFRO Bugaloo OO 7
2579 ●MACAOAY Mario R OO +9
2580 HANVEY Vincent M 619-423-4578 +9
2590 ●HALOWELL Geo 619-424-8227

X BURWOOD PL

2598 HAMAKER William 619-575-4586 8
2599 ●INGUANZO Maria OO 7
2605 XXXX OO
2607 XXXX OO
2615 XXXX OO
2625 ●NASH Elbert OO 7
2634 ALFONSO Michael M 619-423-2447 +9
2635 ●OYLER Brenda 619-429-0049 8
2644 XXXX OO
2645 RAMOS Elvia 619-429-9693 8
2654 ●MIRANDA Maria D OO 7
2661 ●BISNER F G 619-423-3990
2664 XXXX OO
2675 ●MACAOAY Tiburcio 619-429-3449 5
2683 SARANGAY Conrado B 619-423-0285
2691 HORNECKER Felisa 619-575-0642
●HORNECKER Roger 619-575-0642

X 27TH

2699 ●RODRIGUEZ G 619-575-5354 8
2709 ●VEGA Abelardo 619-423-2484
2710 GALAZ Ruben M 619-575-4176
2721 XXXX OO
2722 ●SMITH J S OO 7
2733 ●ROCHA Juan 619-423-1548 8
2734 WAGNER Bill 619-424-3420
●WAGNER Bonnie 619-424-3420
2745 PIERCE A L 619-423-4016 2
PIERCE Lomes Lee 619-429-6078 2
2746 XXXX OO
2757 MEJIA Maria E 619-429-6855 +9
2758 CHURCHILL Jack Rev 619-423-7903

CAULFIELD DR 92154 CONT

2769 XXXX OO
2770 ●MCFERRIN Ronald M OO 7
2781 ●AGUILAR Amando OO 7
2782 ●MULLEN Michael D OO 7
2792 ●WALKEY David L OO +9

X DEARBORN DR

2804 ●TRUJILLO Paul 619-429-3281
2805 ●COX M L OO +9
2818 XXXX OO

X GARLAND DR

2824 ●PEREZ A V OO 7
2829 ●HEITKOTTER James R OO +9
2830 ●DICCION Ruben 619-423-0666 3
2837 XXXX OO
2840 BOJORQUEZ Ramona 619-423-1521 7
●BOJORQUEZ Walter 619-423-1521 7
BOJORQUEZ Walter 619-423-3786 8
2845 ●DEMACIAS Aurelia O OO 7
2848 ●CARMACK Darlene OO 7
2856 ●HAMILTON Wm A 619-423-1495

X DRACMA DR

2861 ●REYNOSO Oscar R OO 7
2864 ●SHINSATO Irene OO +9
2870 XXXX OO
2873 ●BORREGO David OO 7
2880 ●COLLINS R S 619-423-7360 5
2890 ●MONSALUD G F OO 7

X MADDEN AV

★ 0 BUS 67 RES 11 NEW

CAVE 92037 LA JOLLA

WEALTH CODE 8.0

X IVANHOE AV

1218 ★**CONGREGTNL CHURCH LA JOLLA** **858-459-5045**
★**UNITD CH OF CHRIST** **858-459-5045**
1220 COX Kendis H 858-454-7853
1225 XXXX OO
1228 ●MICC Margery A 858-459-0188 1
1230 JERNIGAN Mary Beth 858-454-0160 +9
1233 XXXX OO
1235 XXXX OO
1236 DAVIS James M 858-459-8610 7
STERN Fred 858-454-4315 6
STERN Rose 858-454-4315 6
WESTON Donna 858-459-6857 +9
WEXLER Eleanor 858-456-9711 5
1241 XXXX OO
1243 XXXX OO
1244 XXXX OO
1250..... **APARTMENTS**
ANGRES Erwin MD 858-456-2693
BRANSTETTER Henry 858-459-6349
BROTMAN Harris 858-456-7818 8
KISNER Jeremy 858-459-2652 8
KISNER Jeremy A 858-454-4147 8
MARSTON G A 858-459-6206
MUNDY James 858-454-9483 8
NILFOROUSHAN N 858-455-1607 0
1250.....
1252 XXXX OO
1254 XXXX OO
1260 XXXX OO
1261 BLASI B A 858-454-8933
VALLON Geoff 858-459-2255 +9
VALLON Moira 858-459-2255 +9
1262 XXXX OO
1263 XXXX OO
1268 XXXX OO
1289 ★**M K SALON** **858-551-0847** 2
1291 XXXX OO

X PROSPECT

X COAST BLVD S

1303 ★**VILLALBA GROUP INC** **858-456-1782** +9
1315 ●GILIO James OO +9
1325 XXXX OO
1327 XXXX OO
★ 4 BUS 35 RES 6 NEW

CAVERN PT CT 91911 CHULA VISTA

WEALTH CODE 6.0

X POINT HUENEME CT

1555 XXXX OO
1557 ●ELLIS R B 619-482-4209 2
1561 ●PINCEK William R OO 8
1564 ●GROS John N 619-421-1392
1568 ●ROMO Ramon 619-482-2499 4
★ 0 BUS 5 RES 0 NEW

CAVITE CT 92120 SAN DIEGO

WEALTH CODE 9.0

6728 ●LY Jessica 619-461-7329 +9
6727 XXXX OO
6746 HUCKELL Carrie 619-698-9126
●HUCKELL Gary 619-698-9126
6747 ●DIENER Nathan 619-465-0277
6757 BALL Lorrie 619-465-4110
●BALL Roger 619-465-4110
6758 GUMBINER Hilary 619-465-0949
GUMBINER Judy 619-465-7717
GUMBINER Scott 619-465-0949
●GUMBINER Steven 619-465-7717

X DELCERRO BLVD

★ 0 BUS 11 RES 1 NEW

CAYS CT S (90) 92118 CORONADO

WEALTH CODE 9.0

2 ●NANCE Michael R Col 619-423-8776 7
3 XXXX OO
4 ●ZIVE William OO +9
6 XXXX OO
8 ●BLACKBOURNE Brian D OO +9
10 ●KELLETT Alan OO +9
14 ●BRADSHAW Shirley V OO 7
16 ●RAFFELL Kent C 619-424-5901 7
18 ●DICKSON Craig H OO 7
20 ●GOULD Mark T 619-575-2426 8
SHAFFER Leland Radm 619-429-1120
WARE Paul F 619-575-0787 +9
22 BROWN Christopher C 619-575-0539 +9
24 XXXX OO

CAYS CT S 92118 CONT

26 ●FUJIGAKI Arturo H OO +9
28 SORANNO David 619-424-9812 8
SORANNO David 619-424-9870 8
SORANNO Liliane 619-424-9870 8
★ 0 BUS 18 RES 5 NEW

CAZORLA AV (97) 91910 CHULA VISTA

WEALTH CODE 6 0

671 ●DEVERA Emma S OO +9
675 ●LOPEZ Julio M OO 8
677 XXXX OO
680 ●WU Shu C OO 8
681 HWANG Hon 619-482-6727 +9
682 ●GEE Kee R OO +9
683 AGUILAR Carmen 619-656-5775 8
AGUILAR Primo 619-656-5775 8
VELASCO Judy 619-656-2281 8
VELASCO Raul 619-656-2281 8
686 TOURNAHU Lisa 619-421-7700 8
687 ●LUDDEN G OO +9
688 MARJP Joseph A 619-656-0419 7
689 ●GARIBAY Norma Y OO +9
690 ●LLEWELLYN D J 619-656-8145 7
691 ●LITTLE Linda L OO +9
692 MONROE Celia 619-656-8657 8
693 ●LADRIDO Joel A OO +9
694 ★**ACTIVEL INC** **619-482-7952** 7
695 ●ROBLES Adam J OO 8
697 BALANGUE Efren 619-421-2397 7
●BALANGUE Marylen 619-421-2397 7
698 ●TISCARENO Salome J OO 8
699 ●LIANO Eduardo R 619-216-1383 7
★ 1 BUS 23 RES 7 NEW

CECELIA TER 92110 SAN DIEGO

WEALTH CODE 6 4

X GARFIELD RD

2003 XXXX OO
2004 ●HECKMAN Richard 619-275-1739
2010 ●GEISSLER Edmund N 619-276-7665
2011 ●GRAUZINIS V J OO 7
2018 ●YOUNG C A OO +9
2019 SULLIVAN Barbara 619-275-2703
2026 ●KNOWLES Edward R 619-275-3024
2027 CLARK Dennis 619-275-1208
2034 ●TAKUSAGAWA B A 619-276-2526 0
2035 XXXX OO
2042 XXXX OO
2043 ●DRUMMY John OO 7
2048 ZEEMAN Lucie 619-276-7127 +9
2054 XXXX OO
2056 ●TRENO Judith A OO 7
2059 XXXX OO
2066 WILSON Scott Allen 619-276-2712 1
WILSON Scott Allen 619-275-3077 7
2067 ●SANTANA Claudia V OO 7
2072 ●PARRELLA John A 619-276-5876

X MILTON

2104 ANDREASEN Debra A 619-275-6582 8
2111 ●ANDERSON Gregory OO 7
2112 RANDALL Michael 619-275-1816 +9
●VANDERSEA James OO +9
2119 ●LAUBACH Louise D OO 7
2120 ●POWELL Greg OO 8
2127 ●CARROLL Edna L OO 7
2128 ●GRIFFIN Roland 619-276-7559 2
2135 XXXX OO
2136 XXXX OO
2143 MCELMURY Patricia 619-275-6857
●MCELMURY Peter C 619-275-6857
2144 ●MILLIKEN Robt F 619-275-6283
2152 XXXX OO
2203 ●CASOLA Giovanna 619-275-6275 5
2211 NORVELL Emily 619-275-5434
●NORVELL Steven 619-275-5434
2212 ●HIGGINE Cynthia OO +9
2219 ●KING Geo Wendell 619-276-5883
2220 LECOURS Jos E 619-276-4047
2227 ●LYNCH Shawn T OO 7
2228 GRIFFITH Wm R 619-276-8553
GRIFFITH Wm R 619-276-8476 8
2235 ●GLASOE J R OO 7
2236 ●ECHEVERRIA Fred L 619-276-2597
2243 ●SIMON Jos F 619-276-5460
2244 ARNERI Jos 619-276-5855
2251 CARMAN Gary 619-276-5227 2
★**DOG HOUSE FACTORY THE** **619-275-3074** 8
2252 GOFF Beverly 619-276-0473
GOFF John T 619-276-0473
2259 XXXX OO

X ILLION

2302 ●FARACE John 619-276-5392
2303 ●CAMERON Sandra 619-276-8435 8
2310 ●CARLSON Robt E 619-276-3223
2311 ●SPRAGUE M E 619-276-2528
2319 ●SOULIER Jean E OO 7
2327 ●MARGRAFF John R OO 8
2335 ●MCCOTTER Edith M OO 7
2350 ●COROTTO K G OO +9
★ 1 BUS 59 RES 6 NEW

CECILWOOD DR 92071 SANTEE

WEALTH CODE 6.0

X HALBERNS BLVD

9513 ●WERNOLI Phillip 619-448-2269 0
9518 ●SARMIENTO Gary OO +9
9519 ●HOM John OO 8
9525 NUNEZ Alex 619-448-6626
NUNEZ Elisa 619-562-8154 +9
9526 ●KOCH Dave 619-448-4713
9533 ●ANDERSON Leon A OO 7
9534 ●KASSA Paul A OO 7
9544 ●NIELSEN M L 619-449-2027
9555 ●RIDER Brenton J 619-449-7826

X ROE DR

9580 ●SHEEHAN Brendan OO +9
9581 DEMOE Elizabeth 619-562-6264
9586 COUTRE Crystal 619-562-0953 +9
9589 ●BESCUT Frank H 619-448-1079
9595 ●HOOPER Keith 619-562-1411

X MARKWOOD DR

9601 XXXX OO
9607 XXXX OO
9608 ●RAMOS Mark J OO 7
9611 ●FIELDS Sharon H OO +9
9614 ●ECKLUND Linda J OO 7
9615 ●ULLOA Arnette R OO 7

COPYRIGHT HAINES & CO., INC. INFORMATION ON THIS PAGE MAY NOT BE KEYPUNCHED, ENTERED INTO A COMPUTER OR PHOTOCOPIED, IN ANY MANNER WHATSOEVER EXCEPT AS AUTHORIZED IN WRITING BY HAINES & CO., INC.

TP	Adjoining	Source
-	✓	Haines & Company

CEDAR ST 2000

CEGILWOOD DR 92071 CONT

X TUTHILL WAY

9623 ●KACENA Richard J OO 7
9626 XXXX OO
9630 ●SLAVICK Dan OO 7
9635 ●EVANS Stephen F OO +9
9638 ●CARROLL Chester T OO 7
9639 ●MCPIKE B 619-449-0406
9643 ●BENOIT Raymond OO 8
9644 ●DERMARGOSIAN Harry OO +9
9647 ●SARA L H OO 7
9650 ●MINER Vincent OO 7
9651 MORAN Janet 619-448-4554 6
SMITH Tom 619-448-4554 6
9654 ALLEN Donald E 619-448-9574
9655 ●FUENTES Ernest J 619-562-0986
9660 ●HALL L J OO 7
9661 ●DEETS Thomas M OO 7
9666 BARBOZA Lupe G 619-449-5220 +9
9667 XXXX OO
★ 0 BUS 39 RES 9 NEW

CEDAR 92101 SAN DIEGO

WEALTH CODE 0 0

X 1ST AV

129 COOPER Adam B 619-239-8779 +9

X 2ND AV

225 ★CA WSTRN SC OF LAW 619-239-0391 4

X 3RD AV

336 XXXX OO
349 ★CATHOLIC CHARITIES 619-231-2828
★HEAVENLY MARKET 619-235-8033 0
350 XXXX OO

X 4TH AV

440 XXXX OO

X 5TH AV

510 XXXX OO

X 6TH AV

604 ★A BETTER PARALEGAL SERVICE 619-232-3001 7
★BUSHIN MITCHELL V ATT AT LAW 619-239-6242 7
★RONSIN ATTORNEY SERVICE INC 619-231-6497 7
644 XXXX OO

X 7TH AV

712 ENRIQUEZ Ernest 619-238-4978 5
GINTOFT Jeremy 619-232-8642 +9
HERRERA Mario 619-235-9329 +9
SMITH Christopher E 619-236-0885 0
740 CHAVEZ Coley P 619-239-4537 +9
LAWSON Trinda D 619-338-9184 8
ZOOK David G 619-233-4574 +9

ZIP CODE 92154 SAN DIEGO

WEALTH CODE 1.0

1801 GARAY Amelia 619-423-4605
GARAY Juan Jose 619-423-4605
1804 XXXX OO
1805 XXXX OO
1806 XXXX OO
1807 LINEHAN Hiroko 619-423-1565
LINEHAN Terrence E 619-423-1565
1808 XXXX OO
1811 XXXX OO
1813 ●SALGADO Henry M 619-423-4202 6

X 17TH S

ZIP CODE 92102 SAN DIEGO

WEALTH CODE 4 4

2812 MOTT James A Fr 619-235-0247 2

X GRANADA AV

2880 XXXX OO

X 29TH

X DALE

2980 ★PATHFINDERS OF SAN DIEGO INC 619-239-7370 8
★ROOT RICHARD 619-239-7370

X 30TH

3022 ★PARK WAYNE 619-239-6688 7
3028 XXXX OO
3035 ★FOOD BOWL MKT 619-236-4709

X FERN

3066 XXXX OO
3076 XXXX OO

X GROVE

3084 ●LIZARRAGA George M OO +9
3092 XXXX OO

X 31ST

X EDGEMONT

3150 ●KISELICA Vincent J OO 7
3152 XXXX OO
3159 XXXX OO
3161 XXXX OO
3163 INMAN Bill 619-239-8865
●INMAN Shirley 619-239-8865
3165 XXXX OO
3168 XXXX OO

X 32ND

3208 HANSEN James D 619-702-4229 +9

X BANCROFT

3254 CECCARELLI Andy L 619-234-5720
●CECCARELLI Maureen 619-234-5720
3262 OLIVER E A 619-234-0704
3268 XXXX OO
3270 ●HOMENT Joseph E OO 8
3274 ●CASPER L A OO 7
3280 ●CROWLEY P A OO 7

X 33RD

3305 ●GOEBEL Paul A OO +9
3315 ●WILFINGER Dorothy A OO 7
3318 XXXX OO
3325 KIRK Evan 619-231-3123 6
3327 XXXX OO

X FELTON

3343 XXXX OO
3356 XXXX OO

X GREGORY

CEDAR 92102 CONT

ZIP CODE 92105 SAN DIEGO

3808 ★MIDTOWN MINI STRG 619-263-6979 5
★ 11 BUS 53 RES 8 NEW

CEDAR 92021 EL CAJON

WEALTH CODE 4 0

X REXHALL

142 VUERCHOZ Dale 619-590-9193 +9
145 XXXX OO
163 XXXX OO
173 ●SANCHEZ C OO 7
183 XXXX OO
195 HOULE Chas E 619-444-8517

X GRAVES AV

208 TITTERINGTON Delmas 619-444-6306
215 ●MCNEIL J M OO 7
224 ●BLANCHARD Brian 619-588-6786 5
242 SHERIFF F G 619-444-0757
245 ●BOWMAN Edward E OO 7
251 ●SALZMAN Diane E 619-447-9330 8

X BALLANTYNE

301 ●HINKLEY Vern E OO +9
302 ●COPE Leroy 619-444-8164
326 ●COPE Charles 619-579-9283 +9
327 ●MCCLEAN Michael J OO 7
340 ●NAGLER M L OO 8
345 XXXX OO
361 XXXX OO
364 XXXX OO
397 ●SEIKALY Elie G OO 7
491 XXXX OO
402 MITCHELL Donald A 619-440-4422 8
419 XXXX OO
420 XXXX OO
434 XXXX OO
441 ●STACY Scott H OO +9
448 ●BRENN Vern A OO 7

X CATALPA WAY

466 ●RAFFERTY David 619-442-8474
467 XXXX OO
472 ●JOHNSTONE William B OO 7
484 ●AGMIN Anthony P OO 7
491 ●GOULART James M OO +9

X BROCKWOOD DR

502 XXXX OO
503 ●GALLAGHER David OO 7
522 ●FOSSE Kareen E OO 7
535 ●MARTIN John H 619-442-3916 7
544 ●CORY David O 619-441-9946 0

X MAPLEWOOD WAY

566 ●WILHELM Carmen J OO +9
567 XXXX OO
574 XXXX OO
589 ●LEE Richard F OO 7
596 XXXX OO
597 SIMMONS Donald W 619-444-0211
●SIMMONS Virginia 619-444-0211
608 ●SLATINSKY Robt V 619-442-6313
609 ●MILLER Marian L 619-442-8450
626 XXXX OO
637 ●PIERCE Betty A OO 7

X LAURELWOOD WAY

648 ●CHEROMIAH Helen B OO +9
661 XXXX OO
666 ●ROBERTS R J 619-444-5338
688 XXXX OO
691 XXXX OO

X CHERRYWOOD WAY

701 ●FLOYD Marvin E 619-447-9781
704 XXXX OO
712 ●TALLEY Nathan W OO 7
720 ●HENDERSON Jack OO +9
728 ●KING Jos W 619-444-2755

X APPLEWOOD DR

★ 0 BUS 59 RES 8 NEW

CEDAR W 92101 SAN DIEGO

WEALTH CODE 0 0

X FRONT

217 XXXX OO
230 PHANCAO Patrick 619-232-8540 +9
240 VALENZUELA Gloria 619-234-9430 8
242 XXXX OO
244 VAZQUEZ Enrique OO 619-231-4912 8
246 XXXX OO

X UNION

320 XXXX OO
330 XXXX OO

X STATE

412 ★WEST CEDAR MARKET 619-232-5553
414 ★GONE WILD 619-696-6677 +9
★SWIFT INTERNATIONAL MEAT CO 619-696-6680 7
434 ★CA EQUITIES 619-696-0470 +9
★IVY LANDSCAPE ARCHITECTS INC 619-235-5360 +9
★ROB WELLINGTON QUIGLEY F A I A 619-232-0888 +9
444 ★INTL UNION OPER ENGINEERS 501 619-232-0615 7

X COLUMBIA

575 XXXX OO

X INDIA

X KETTNER BLVD

712 XXXX OO
735 XXXX OO

X CALIFORNIA

805 ★VULCAN STEAM&SAUNA 619-238-1980
808 ★A A B C O INC 619-233-8114
★COUNTER-TECH 619-233-8114 +9
★ 10 BUS 11 RES 6 NEW

CEDAR AV 91910 CHULA VISTA

WEALTH CODE 3.0

X D

102 XXXX OO
107 ●FLESHMAN William OO 7
108 ●BRADLEY Pauline OO 7
111 XXXX OO

CEDAR AV 91910 CONT

112 XXXX OO
113½ FLEENER Don Lee 619-427-7152 3
114 XXXX OO
118 XXXX OO
119 XXXX OO
122 PAPA Jamie 619-422-5364 +9
128 XXXX OO
129 ●RIVERA Cuauhtemoc OO 3
★SOUTH BAY OFFICE MACHINES 619-422-2065 6
132 ●CONSTABLE John D OO +9
134 XXXX OO
135 ●CASTELLI Maritza OO +9
136 XXXX OO
140 REYES Maria 619-420-8716 7
141 SHAULL Tom 619-427-1750 8

X FLOWER

175 XXXX OO

X E

206 MUCH Dan 619-691-6818 8
RANDOLPH Darcy 619-691-6818 8
212 ●RADFORD Paul D OO 7
216 ●LEDESMA Tiffany 619-476-1304 7
221 ●CERVANTES Maria G 619-691-0426 8
222 ●LINDSAY Dawn M OO 7
225 XXXX OO
226 HOLMES Eric 619-420-1098 +9
HOLMES Gwenna 619-420-1098 +9
230 ●GARIBAY Rafael I OO +9
231 ●WALKER Diane L OO 7
235 ●BRADLEY John L 619-420-6546 7
236 ●RODRIGUEZ F 619-422-5038 7
245 ●SOTO Gustavo T OO 7
246 XXXX OO

X DAVIDSON

256 ●GONZALEZ Victor M 619-426-8338 7
259 XXXX OO
263 XXXX OO
264 ●YOUNG Kenneth A 619-420-3875
265 XXXX OO
270 XXXX OO
271 XXXX OO
274 ●CUMMINGS M OO 7
276 ●ANDERSON Marsha M OO 7
277 MONTIJO Roy D 619-422-1970
285 XXXX OO
287 CRUZ Armando 619-691-9366 6
CRUZ Xochitl 619-691-9366 6

X I

603 VALDEZ Nava 619-427-7899 +9
604 XXXX OO
609 POLK Garland E 619-422-6281
POLK Leona 619-422-6281
614 ●TRINGALI Sam J 619-420-9019
615 XXXX OO
618 ●MEDINA Abel OO 7
621 XXXX OO
622 ●PETERSON Teodora E 619-498-0095 +9
628 RODGERS K M 619-425-3337 7
631 ●BOUDREAU Romeo 619-422-2509
637 ●PAINE Wm 619-426-6265
638 ●MCNALLY John L 619-426-9545

X HALSEY

654 XXXX OO
655 ★MILLER WANDA J ENROLLED AGENT 619-422-6280 +9
★MILLER'S BOOKKEEPING&TAX SERV 619-422-6280 +9
●TANKERSLEY Edmon O OO 7
658 ●MATA Milton E OO 7
662 ●ASTORGA Pia 619-691-7653 +9
663 ●ONEAL Mickey 619-422-2130
667 ●BUSELT G M OO +9
668 ●STIEHLE Peter A OO 7
672 XXXX OO
673 XXXX OO
676 ●JOHNSON Sheri OO 7
677 ●MOREY Carol B 619-422-7387

X JAMES

730 ●BUERLEN Edw J 619-422-9159
731 ●PULIDO Evelyn L OO 7
736 ●GAMEZ Sanchez P OO +9
742 ●BRISTOL W C 619-422-4025
743 DREIS Thos G Usn 619-422-1922
747 STRINGER Frances J 619-422-5769
748 MILLER Don R 619-426-9576
MILLER Ina G 619-426-9576
753 ●CARMONA Guadalupe 619-420-9279 6
754 ●LAWLESS James V OO 7
760 ●ARAUJO Luisa M OO +9
761 ●ROMERO Pedro 619-425-1964
ROMERO Pedro 619-661-8892 +9
772 JOHNSON Anna 619-409-8901 8
777 ●CARR Jack D 619-427-5029
778 ●STREHLE Frank H 619-427-3240 4
784 XXXX OO
785 ●SILVA John A 619-427-7453
790 ●WYATT Jas G 619-422-0546
791 ●ROWAN M OO 7
797 XXXX OO

X K

ZIP CODE 91911 CHULA VISTA

WEALTH CODE 3 0

811 ●LAMZIK Mildred E OO 7
813 ●YEPIZ Ramon V OO 8
814 ●MASUMOTO George 619-422-3328
817 ●ZONI Renzo 619-426-5373
818 COTTINGHAM W V Jr 619-420-6808
821 ●TERAN Bernardo 619-420-1843 2
822 XXXX OO
827 XXXX OO
828 XXXX OO
835 ●SPRINGER Edw 619-420-5885
836 ●BECERRA R D 619-427-7567
844 ●MARTINEZ Maria 7

X SIERRA WAY

855 ●BUSSE Arthur J 619-691-6905
856 XXXX OO
861 SCHMIDT Laurie 619-585-7704 +9
862 MORRIS Bobbie 619-425-3594 +9
MORRIS Sidney Jr 619-427-9283
867 XXXX OO
868 HARRIS Leason G 619-422-6022
873 ●NEUBAUER Arnold Jr 619-478-1427 4
874 XXXX OO
880 ●GURLEY Ray M Mrs 619-422-5739
885 ●AUSDAND Lillian T OO 7
886 ●GREEN Herbert Lodr 619-427-3339
892 ●FOUQUETTE Gloria OO 7
897 ●MARSHALL Robt N 619-422-4194
898 OLSON E 619-425-5734
OLSON Julia A 619-427-2441 +9
●OLSON Tom 619-425-5734

X L

910 ●CALLISON R E 619-422-8762
915 XXXX OO

CEDAR AV 91911 CONT

918 ●ZENTZ M L 619-422-1268
921 XXXX OO
923 XXXX OO
925 XXXX OO
927 STERNER Steven C 619-427-3804
★ 3 BUS 128 RES 18 NEW

CEDAR DR 91906 CAMPO

WEALTH CODE 3 0

2416 XXXX OO
2417 XXXX OO
2420 XXXX OO
2465 JOHNSON Dwight 619-478-5062
JOHNSON Sharon 619-478-5062
2466 GIRARD Lawrence A 619-478-5468
2475 XXXX OO
2499 XXXX OO
★ 0 BUS 8 RES 0 NEW

CEDAR LN 91941 LA MESA

WEALTH CODE 6 0

5085 DONCHE Stephan 619-466-4087
VANDENBERG Theresa 619-466-4087
5095 ●WASHAM E A OO 7

X DILLON DR

★ 0 BUS 3 RES 0 NEW

CEDAR LN 91962 PINE VALLEY

WEALTH CODE 6 0

28912 XXXX OO
28930 XXXX OO
28942 SUESS Marii 619-473-8311
28960 XXXX OO
28974 XXXX OO
28982 XXXX OO
★ 0 BUS 6 RES 0 NEW

CEDARBEND WAY 91910 CHULA VISTA

WEALTH CODE 8.0

801 ●HERNANDEZ Alma T OO +9
802 ●ESPIRITU Rosalie OO 7
803 ●WURSTER Ronald F OO 7
805 HILLOCK Ted 619-421-1966 4
809 ●MCLAUGHLIN William OO 7
810 SANCHEZ Alex 619-421-2081 +9
●SANCHEZ N 619-482-0542 8
811 ●AVALLONE Anthony J 619-482-8418 +9
●AVALLONE Cynthia B 619-482-8418 +9
812 ●FRAZIER Randy OO 7
815 ●LUMPKINS J Daniel 619-421-2048
817 ●BLAIR Daniel A OO 8
818 ●TORREZ Andrew R OO 7
819 XXXX OO
821 ●HAYSUP Gary OO 8
823 BERNABE E E 619-421-1562
●BERNABE L B 619-421-1562
824 ●QUINONES Luis B 619-421-1530
825 ●MODIANO Roberto I 619-421-9457
826 XXXX OO

X REDBUD RD

827 ●HAY Alan J OO 7
828 ●YAGGIE Norman R OO 7
829 ●DIAMOND AIR 619-482-1328 5
●HUGHES Isabella M 619-482-9815 3
831 ●TERUEL Albert T OO 7
832 ●BECK Kerrol T OO 7
833 SALAZAR Luis A 619-656-0848 +9
835 ●BENNETT Julius OO 7
837 AHN Sungho 619-656-8598 +9
838 XXXX OO
839 ●SEEGERS Colleen A OO 8

X BEECHGLEN DR

★ 1 BUS 30 RES 6 NEW

CEDARBRAE LN 92106 SAN DIEGO

WEALTH CODE 9.0

X SILVERGATE AV

3620 ●GARRETT James H OO 7
3635 ●RUNNER Ann 619-223-8001
3647 KAIRES P 619-223-6051 6
3648 GRIFFITHS D DDS Ms 619-224-9337
3659 XXXX OO
3664 ●BERNARD Floyd C OO 8
3671 FREITAS Mathew 619-223-0029 5
●FREITAS Mathew 619-223-6256 5
3683 ●FREITAS Mark A OO 7
3695 XXXX OO
3714 XXXX OO
★ 0 BUS 11 RES 0 NEW

CEDAR GLEN WAY 92154 SAN DIEGO

WEALTH CODE 1 0

X PINE GLEN WAY

3625 ●MONJE Helen G OO +9
3635 MATABAN Gustavo 619-428-4866 +9
3645 ●BORGONIA Elpidio R OO +9
3646 CHAND Mike 1sgt 619-690-3105 +9
CHAND Sally Cpl 619-690-3105 +9
●PROVENCIO R Msgt 619-690-0609
3655 ●SANJUAN C R OO 7
3656 ●VILLANEVEVA Angela OO 7
3665 ●VIRATA P R OO 7
3666 ●SAMPANG Allan T OO +9
3675 ●BERNAL Adoracion A 619-690-1764
3685 XXXX OO

X PICADOR BLVD

★ 0 BUS 12 RES 6 NEW

CEDARIDGE DR 92114 SAN DIEGO

WEALTH CODE 5 0

103 XXXX OO
116 TRIPLETT McVey Jr 619-475-0828
TRIPLETT McVey Jr 619-475-0807 0
117 ●NAPUTI Antonio 619-470-9106
130 FABIAN Danilo 619-479-7848
144 ●PENETRANTE Rudy OO +9
145 ●REBUCAS Ricardo J OO 7
158 FISHER Frank 619-475-8550
159 XXXX OO
172 ●MANGLICMOT N D OO 8
173 ●SOLIS A OO 7
186 ●GETACHEW Yemane OO 7
187 ●JOAQUIN John A OO 7
198 ●MCGRARY David O OO 7
199 ●BURNSIDE John D 619-475-3502

X GREENLAWN DR

204 XXXX OO
209 ●MILLS Sammie L 619-470-8843
214 DIMRY Chas L 619-479-2150
224 ●SOCHENOUR Anan P OO +9
234 ●BRADY Leon A OO 7
244 ●MCCLAIR Brenda OO 7
245 ●PEYTON Charles A OO +9
254 ●DEJESUS Lenne A OO 7
255 ●HAYNES Charles W OO 7
264 ●HANDY Garnet 619-470-9025
273 ●STEVENS Sarah B OO +9
274 ●MURRAY Mary OO +9
294 MILLS A C 619-479-6245

X BROOKHAVEN RD

★ 0 BUS 28 RES 5 NEW

CEDAR LK AV 92119 SAN DIEGO

WEALTH CODE 8 0

7711 LAFIN Allen 619-589-6096
●LAFIN Mary Jo 619-589-6096
7712 ●BENDAK George B 619-462-8445 7
7725 XXXX OO
7736 ●BASSETT Michael OO 7
7748 ●WYATT Jack 619-460-0412
7760 ●BREMAN Ronnie 619-697-9227
HERZBERG Harvey 619-644-9767 +9
7761 XXXX OO
7773 ●COOPER Thos N OO 7
7784 XXXX OO
7785 ●MOSCHETTE Charles J 619-698-4298

X TWIN LAKE DR

7802 ●PEDLER Samuel 3D OO 7
7805 XXXX OO
7812 KUNG Chun Jung 619-462-3859 +9
7815 XXXX OO
7822 ●TAYLOR William OO +9
7825 XXXX OO
7832 ●SANTANA Alex OO 7
7835 ●DISSINGER George W OO 7
7842 ●SHEA John J OO +9
7845 ●LUTZ Donald A 619-465-7309
7855 SCHRAER Robert 619-303-2056 +9
7882 ●PETRIE Charles R OO 7
7885 ●MEDOFF Alan OO 7
7972 ●AKASHIAN Vahe 619-465-9558
7982 ●ROMERO Earl C OO 7
7892 ANDREWS Leon L 619-466-6873

X COWLES MOUNTN BLVD

★ 0 BUS 28 RES 5 NEW

CEDAR SPG DR 91913 CHULA VISTA

WEALTH CODE 8 0

1951 ●DUNLAP Debra C OO 7
1955 PHILLIPO Debbi 619-421-7599
●PHILLIPO Mike 619-421-7599
1956 ●ZAVIANGO Aurora 619-482-9136 8
1958 ●CASPER J OO 7
1961 RIDLER Philip 619-482-1655 +9

X ASHBROOK DR

1963 ●OCHOA George OO 7
1965 ●BUNCH Jude OO +9
1967 LEWIS Christopher H 619-656-2787 5
★ 0 BUS 9 RES 2 NEW

CEDAR SPGS DR 92071 SANTEE

WEALTH CODE 6.0

X TIMBERLANE WAY

10006 CARABAJAL Shadie 619-258-2796 +9
CARABAJAL Willie 619-258-2796 +9
10011 WITUCKI Allen R 619-448-4722
10012 XXXX OO
10017 WITUCKI Rosalia 619-449-1481
10018 ●ERHARD Vane OO 7
10023 XXXX OO
10024 ●WHITE Robert L 619-448-0074
10029 ●SVOBODA Karel 619-258-9083
10036 ●ZISKA Chas E 619-448-2831
10042 HIGGINS Bernard O 619-449-2734
10048 ●BLACKLEDGE Leonard 619-562-2978
10053 ●SCHNEIDERS Anthony 619-449-3451
10054 ●BALLARD Tom 619-449-3519 5

X WOODWAYNE DR

10105 CAVOULAS Shad 619-448-3311 +9
★CAVOULAS SHAD ATTY 619-448-2595 +9
10111 XXXX OO
10112 XXXX OO
10117 ●BRANNVALL Jerry D OO +9
10118 ●PHILPOT Charles W 619-562-7569
10123 ●MALLOY John E OO 7
10124 XXXX OO
10129 ●ANCLIEN Charles OO 7
10130 ●GARCIA John T OO 8
10135 ●MARINO Gerald OO 7
10136 ●DOWNS Jerry OO 7
10141 XXXX OO
10142 BLODGETT David F 619-562-4467
BLODGETT Marcie 619-562-4467
10147 ●GOLEMBIEWSKI Andrew OO 7
10148 ●DOMHER Karen OO 7
10153 ●ENTWISTLE Ray 619-449-2679
10154 XXXX OO
10160 ●ACE Thomas N OO 7
★ 1 BUS 33 RES 5 NEW

CEDARWOOD RD 91902 BONITA

WEALTH CODE 8 0

5100 XXXX OO
5125 XXXX OO
5155 ..... BONITA CEDARS APTS
★BONITA CEDARS APTS 619-267-3545
BOYD Theresa A 619-267-5650 7
BRANTLEY James W 619-267-6732 3
CHANG Won 619-475-1443 +9
CHOI Moo-h 619-479-3734 +9
DANESHVARI Massoud 619-476-6822 +9
DAVIS C L 619-475-5117
DAY Shannon 619-475-8631 8
DELGADILLO Robert D 619-472-2181 +9
DETWEILER Robert H 619-475-9306 4
DOLLERO Rena 619-470-3346 4
FLEMING William G 619-267-5958
GABRYELSKI Richard 619-267-3015
GOMEZ Rudy 619-470-4813 3
GRAHAM Jenelle 619-470-0601 8
HAGAN Eric D 619-472-0288 7
JETER Elizabeth 619-479-7267 8
LUJAN Sergio 619-475-9828 +9
LUSTINA Kevin 619-475-8013 +9
MAHAL Gina 619-267-5686 +9
MAHAL Scott 619-267-5686 +9
MAKOKELE Francois 619-470-8512 +9
MORENO David 619-470-6841 6
MOSTELLER Scot 619-479-7264 7
MUNGER Menlee R 619-472-2806 8
PERALTA Rena 619-267-5653 +9
PERALTA Sonia 619-267-5653 +9
PEREZ Sylvia 619-479-1796 +9
PERKINS Colleen 619-479-9669 +9
PETERSON Terry L 619-479-7020 +9
POSTELL Yolanda M 619-267-0857 +9
RAMIREZ Ortiz-Monica 619-475-7201 +9
RODRIGUEZ Angela N 619-479-3292 +9
THOMPSON Loyal W Jr 619-267-4340 +9
WHEELER Clark 619-479-2972 +9
WILKINS Charles E 619-475-2216 +9
5155 .....
5165 XXXX OO
5166 XXXX OO
★ 1 BUS 39 RES 20 NEW

CEDRAL PL 91945 LEMON GROVE

WEALTH CODE 5.0

6802 DECKER Lee 619-286-3224
DECKER Lee 619-287-5166 +9
●DECKER Mark 619-286-3224
6803 ●JOHNSON James L OO 7
6808 ●RICHARDS Chas W 619-583-6660
6809 ●LEDWARD Norman D OO 7
6814 ●WILLFORD J E 619-287-8930 0
6820 SIMS Judy 619-583-1813 6
SIMS Nathan 619-583-1813 6
6823 XXXX OO
6826 ●BLUE Warren OO +9
6829 DENINGER Allyn P 619-583-4326 +9
6832 ●CALHOUN John B OO +9
6835 ●LANE Chas W 619-582-8086

X JAYNIA PL

6838 ●TINKHAM Janet C OO +9
6844 ●CRAWFORD James 619-265-8488 5
6850 ●PONDER Wendy D OO 8
6856 ARMSTRONG Gerald 619-265-7709 +9
●CHRISTENSEN Ami M OO +9
6863 STAPLES May 619-229-8076 8
6864 XXXX OO
6865 BROWN Scott 619-583-1949 8
SCOTT Brown 619-265-0724 +9
6867 XXXX OO
★ 0 BUS 24 RES 8 NEW

CELIA VSTA DR 92115 SAN DIEGO

WEALTH CODE 3 3

6306 XXXX OO
6310 ALLEN Floss R 619-583-7863
6313 CHURNESS Arlys 619-582-0674
CHURNESS Gerald M 619-582-0674
6314 ●AIELLO P 619-582-5164 7
6318 ●BARRETT A H 619-582-2213
6321 CHURNESS Craig 619-286-7339
●CHURNESS Tomoko 619-286-7339
6322 ●WISTOS Jack B OO 7
6325 ●KAUL Carl M OO 7
6326 ●DUENEZ Jeffery A OO +9
6329 ●BOWLES Diane OO 7
6330 ●PALK Paul M OO 7
6333 XXXX OO
6334 ●NICODEMUS Derek S OO 8
6337 ●CUMMINGS Jane S OO 8
6338 RAMIREZ Efren P 619-583-6325 +9
STANLEY Cornelius G 619-582-7287 +9
6342 SPARKS E E 619-286-7695
6347 ●REID Bill 619-265-8858 3
6350 ●STEILS William G OO 7
6353 ●BURROWS Allen G 619-582-1647
6357 ●ROMERO Frank A OO +9
6358 XXXX OO
6361 ●LATORRE Socorro B OO 7
6362 ●BASS Rosanne A OO 7
6363 ●DUCKWORTH Andrew B OO +9
6367 ●JOSSELYN William OO 7
6371 ●BURDICK David L 619-582-6663
6372 ●MENDOZA Maria OO +9
6375 ●MARQUARDT C OO 7
6376 ●SALVETER Richard W 619-582-7810
6379 ●REYES Robert L OO +9
6383 ●INCARDONA Scott A OO +9

X ROLANDO BLVD

6401 ●TALIANA M 619-287-7151
6405 XXXX OO
6411 NELSON Danny 619-287-9254
●NELSON Sue 619-287-9254
6412 XUM Francisco 619-286-2067 5
XUM Julieta 619-582-7026 8
6423 ●ANDRULLI Anthony OO +9
6424 ●ROST Jos 619-582-2717
6432 XXXX OO
6435 ●WILLIAMS Ted OO 8
6444 ●MURAD Roger D OO 7
6447 ●FRANKLIN Wm R 619-583-3054
6452 ●MCKINNEY K OO 7
6459 WELLER Terry 619-229-8129 3
WELLER Terry 619-287-4618 +9
6460 ●STRUMSKY Barbara A OO 7

X BING

6466 ●PETERS George R OO +9

COPYRIGHT HAINES & CO., INC. INFORMATION ON THIS PAGE MAY NOT BE KEYPUNCHED, ENTERED INTO A COMPUTER OR PHOTOCOPIED, IN ANY MANNER WHATSOEVER EXCEPT AS AUTHORIZED IN WRITING BY HAINES & CO., INC.

TP	Adjoining	Source
-	✔	Haines & Company

CHERI ST 2000

CHELSEA AV 92037 CONT

5452 EDWARDS Carol A 858-459-1587
●EDWARDS David K 858-459-1587
5460 HAFIZ Sandra 858-459-8197 +9
HAFIZ Sandra 858-459-6697 +9
●PIENTA Stephen E OO 7
5468 ●MCCALLUM R I 858-454-6854
5476 ●GAIL Susan G OO 7
5484 XXXX OO
X MIDWAY
5504 XXXX OO
5512 ●GREEN Daniel A OO +9
5519 ●GAMON John A Jr Cpt 858-454-5053
5527 HUSBAND Bonnie C 858-454-8660
●HUSBAND Edw L 858-454-8660
5528 ●DANGEL George R 858-454-5340
5535 ●ISHIDA Tetsuya OO 7
5536 XXXX OO
5543 ●BROOKS Juanita R OO +9
5544 WYER Cathy 858-459-0275 +9
5552 BROWN H N 858-454-1760
5555 LINCOLN Don 858-456-6162 8
LINCOLN Veronica 858-456-6162 8
5567 ●LUNDELL Reginald 858-459-7338
5575 ●GROSS Linda J OO +9
5576 ●DEVERE Alan J OO 8
X FORWARD
X CHELSEA PL
5619 ●WADSWORTH Portia 858-454-6869 5
5625 ●REESE Harry J 858-729-0760 +9
5626 ●KRUSE Richard C OO 7
5631 ●GOTCH K OO 8
5635 HINCKLEY Kent 858-456-1083
★ K B H INVESTMENTS 858-456-9243 8
X DOLPHIN PL
5641 BERTONE Mark 858-729-0265 +9
5646 MONTIEL Mary 858-456-0626 +9
MONTIEL Mary 858-456-8477 +9
5647 SMITH Kevin C 858-454-1041 7
X ABALONE PL
5651 ●ZAMUDIO Brian OO 8
5656 ●WEGEFORTH Lester P 858-459-1629
5657 ●LAING Jas W 858-454-7768
5663 ONEAL Allison 858-459-2366 +9
ONEAL Carlton 858-459-2366 +9
5669 ●CUMMINGS Robert C OO 7
5680 XXXX OO
X BIRD ROCK AV
5706 ●TSUI Hennik 858-459-8186 7
5709 ●HASKINS V OO 7
5715 ●ASHLEY Darcy 858-458-1759 +9
5720 BASHFORD D E 858-456-1706 1
GIAMMONA D A 858-456-1706 1
5721 XXXX OO
5727 STOUGAARD Gary 858-454-4461 +9
STOUGAARD Gary 858-454-9509 +9
STOUGAARD Sheryl 858-454-4461 +9
5730 ●WAGNER Kurt L 858-456-1586 8
5735 ●THOMAS Andrew M 858-454-2831
5741 AMANN Andreas 858-459-0409 8
5750 KOMEN Cynthia 858-459-4855
KOMEN Ron 858-459-4855
5751 ALVES Lawrence J 858-459-5981
5755 GAUTSCH Polke 858-729-0071 +9
MATSUI Darryl 858-729-0071 +9
MORAWA Sarah 858-729-0071 +9
5775 XXXX OO
X CAMINO DE LA COSTA
★ 1 BUS 66 RES 22 NEW

CHELSEA PARK CIR 91978 SPRING VALLEY

WEALTH CODE 5 0

3101 ●MUIRHEID Douglas 619-670-0799
3108 ●SLAGLE Charles 619-670-0621 +9
●SLAGLE Charles 619-670-1024 +9
●SLAGLE Mary Lou 619-670-0621 +9
●SLAGLE Mary Lou 619-670-1024 +9
3109 AGOSTINO Tony 619-670-9458 +9
3116 ●STALLARD Debbie 619-660-5655 +9
●STALLARD Todd 619-660-5655 +9
3123 COOK Jessie 619-670-6270
COOK Johan 619-670-6270
3131 CANTWELL June 619-660-2283 7
●CANTWELL Ray 619-660-2283 7
3147 DAWES R 619-670-3012
●DAWES W Matthew 619-670-3012
3153 ●FECHTER Brett OO 8
3161 ●RAYMOND T L OO 8
3162 ●MEYERS James W OO +9
3170 FINCH James 619-670-9571 7
3175 XXXX OO
3176 ●BARKER Louise M OO +9
3191 ●PARSON Tiffany A OO 7
3192 ●MESSMER Thomas 619-670-8107 3
3211 ●VINCI Philip M OO 7
3223 ●GAC Richard OO 7
3242 BERNARDY J 619-670-7209
3247 XXXX OO
3255 ●HOLLAND Glen W OO +9
3267 ●DELOATCH William A OO 7
3278 ●YOUSIF Main 619-670-6689 7
X CHARING CROSS RD
★ 0 BUS 29 RES 10 NEW

CHEMISAL LN 92021 EL CAJON

WEALTH CODE 6 0

2252 CURRIER Larry 619-444-9172
●CURRIER Sue 619-444-9172
X SOUTH LN
X CORNER PL
2310 ●REID Ronald D OO +9
X EUCALYPTUS DR
★ 0 BUS 3 RES 1 NEW

CHERI 92154 SAN DIEGO

WEALTH CODE 1 0

1600 ●PATE Lorinda K OO 7
1601 XXXX OO
1602 XXXX OO
1604 SANCHEZ Oscar 619-429-3827 +9
1605 URQUIDEZ Maria 619-429-4076 +9
1606 XXXX OO
1607 XXXX OO
1608 XXXX OO
1609 O'Brien Chad 619-423-0252 8
1610 XXXX OO

CHERI 92154 CONT.

1611 XXXX OO
1612 XXXX OO
1615 DENARDO Frank P 619-423-3821
DENARDO Violetta 619-423-3821
1616 XXXX OO
X 17TH S
1618 GOSSIO Angelica 619-429-4143 +9
1619 DELGADO Adolfo 619-429-9206 7
1620 XXXX OO
1622 XXXX OO
1623 XXXX OO
1624 WATSON Dennis 619-429-6542
●WATSON Martha 619-429-6542
1626 XXXX OO
1628 GIULIARO Rafael 619-429-8028 2
1632 ROSALES Jose 619-575-3056
1630 XXXX OO
1632 PEREZ Pedro OO
1633 XXXX OO
1634 XXXX OO
1635 XXXX OO
1636 ●WOODY James 619-429-4884 4
1637 XXXX OO
1638 ●GARCIA Jesus R OO 7
1639 XXXX OO
1640 VILLARREAL Lucio 619-429-4097 6
1641 XXXX OO
1643 RUIZ Leticia 619-626-8468 +9
X IOWA
★ 0 BUS 37 RES 4 NEW

CHERIMOYA 91935 JAMUL

WEALTH CODE 7 0

3105 ●ECKLOFF Donald J 619-669-1639 4
3117 XXXX OO
3121 ●BELL T S 619-669-3912 6
3123 XXXX OO
X MYRTLE
★ 0 BUS 4 RES 0 NEW

CHEROKEE AV 92104 SAN DIEGO

WEALTH CODE 1.0

3310 BALDWIN Larry D 619-282-4048
GOUCKENOUR Pearl A 619-281-4370
WERTZ Carl C 619-563-8042
3320 XXXX OO
3330 HERRING Maria 619-282-4922 8
3340 XXXX OO
3350 GALANT Dan 619-281-9444 5
RAIZIAN John 619-640-5107 +9
3360 XXXX OO
3370 COOLEY Patricia L 619-528-8988 +9
FINNIGAN Daniel W 619-283-4130
KENDRICK Karl 619-624-0539 7
3380 XXXX OO
X BELLINGHAM AV
3403 ●DELLINGER Lloyd E OO 7
3404 ●SULIVAN G M OO 7
3405 CARVER Hugo 619-284-5448
●CARVER Marjie 619-284-5448
3406 XXXX OO
3414 MIRANDA Tim 619-284-0016 +9
3420 XXXX OO
3421 ●SHALVOY Gasca D OO 7
3422 RIGGS Wm F 619-282-0359
3425 ●MURPHY Martha OO 7
3426 ERNE Sarah 619-624-0758 8
3427 ●GRUSENDORF Karl F OO 7
3428 XXXX OO
3432 XXXX OO
3435 SANSOUCIE Wm 619-280-7689
3440 XXXX OO
3445 VALDEZ R 619-516-3235 6
3448 ●CASEY Maunne E OO 7
3450 SANDS David L 619-282-0524
3456 ●CASEY William OO 7
X MYRTLE AV
3503 ●DHOOGE John A OO 7
3506 MCMILLAN Chas 619-281-8045 1
3512 ●FRISCH E 619-282-6477 8
3515 RAUPP Bill 619-284-3559 4
3520 XXXX OO
3523 ●TALBOTT Tracy OO 7
3529 XXXX OO
3533 XXXX OO
3534 XXXX OO
3540 ●RAYMOND Pauline C OO 7
3541 WONG Cheun Chi 619-280-1229 0
3543 JAIMES Francisco 619-283-6661 5
3546 CABRERADELGADO Juan A 619-516-2904 8
3548 XXXX OO 8
3557 ●MCMAHON Mona OO 8
3558 HERNANDEZ Teresa 619-282-9661
3564 ●GHORAM Whitney J OO 7
3570 ●PEABODY Chas H 619-284-5612
3571 HONINGS Jennifer L 619-640-9368 +9
X DWIGHT
3604 XXXX OO
3607 XXXX OO
3611 ●GRANT Carol OO +9
3612 ●CHAW Wong S OO +9
3614 XXXX OO
3615 ALVAREZ A 619-563-7036 8
3616 XXXX OO
3618 CHAW Wong Sut 619-282-3861
3619 XXXX OO
3624 XXXX OO
3625 ●BAKER John OO 7
3626 XXXX OO
3628 XXXX OO
3634 ●PALACIOS Carlos OO +9
3635 XXXX OO
3637 XXXX OO
3641 ●DONAVON Betty L 619-282-5521
3645 XXXX OO
3652 XXXX OO
3653 ●SANDY James OO 7
3654 XXXX OO
3658 XXXX OO
3660 XXXX OO
3666 ●DANG Thai N OO +9
3667 LOPEZ I R 619-284-0584
3669 XXXX OO
3670 ●DOMINGUEZ Julio C OO 7
3673 ●NGUYEN Cuong D OO 7
3685 LE Justin V 619-281-0952 +9
LE Thanh 619-281-4273 7
3687 XXXX OO
3690 XXXX OO
X LANDIS
3717 XXXX OO
3719 ●DELGADILLO Gustavo OO 7

CHEROKEE AV 92104 CONT

3720 XXXX OO
3723 ●MORTON Adam H OO +9
3724 ●GEMILO Gregory R OO 7
3725 XXXX OO
3728 ●QUINONES Adam 619-281-1027
3729 XXXX OO
3731 XXXX OO
3732 ●AGUILAR Rene OO +9
3733 XXXX OO
3735 XXXX OO
3736 ●STASUKEVICH Charles OO 7
3737 ●CONSYLMAN Harry M OO 7
3738 XXXX OO
3744 ●NORTON Rosalie C OO 7
3745 XXXX OO
3746 XXXX OO
3747 XXXX OO
3753 LOERA Beneranda 619-285-9636 8
WOMDEMICEL Yemame 619-640-7949 +9
3754 CADE Sammy L 619-624-9752 8
GOBER Kevin W 619-584-1301 8
3757½ BORIA Anselmo 619-553-4054 5
3758 ●VICOT Ginette M OO 7
3759 XXXX OO
3762 STEPAT Walter 619-282-9653 2
3765 XXXX OO
3770 XXXX OO
3777 BROWN John C 619-516-1062 +9
3778 ●COFFEY Callie R OO 8
3779 XXXX OO
3780 XXXX OO
3782 XXXX OO
3794 LOPEZ Robt V 619-283-7215 +9
X WIGHTMAN
3814 BARBA M D 619-516-5914 +9
3821 HAINES L 619-282-8024 +9
TEAGUE Thomas 619-584-1015 8
3822 XXXX OO
3828 RAMIREZ Ricardo 619-516-4708 +9
VARGAS Diego P 619-521-1085 8
3829 ARAIZA Consuelo 619-528-1638 7
3835 XXXX OO
3838 MCNAMARA Kathleen M 619-282-9261 0
3843 JIMENEZ Salvador 619-284-3509 7
3845 XXXX OO
3846 DELGADO Robt H 619-282-7770
3847 XXXX OO
3850 PADILLA Patricia 619-284-4106 +9
TRAN Chung V 619-528-9563 6
3853 BRUCE Jason 619-282-6338 +9
SHRESTA Prahlad 619-640-9114 +9
SPAHN Edw V 619-284-8468
SPAHN Roger 619-284-8468
WAITES Jillsun D 619-281-8402 +9
3860 BENNETTE Karen 619-283-4273 8
3861 XXXX OO
3865 XXXX OO
3868 XXXX OO
3870 STELLA Mary 619-284-1343
3873 IZOTOVA Tatiana I 619-584-8550 +9
★ ST NICHOLAS RUSSIAN 619-284-9476
3874 XXXX OO
3876 SHERIDAN Armi 619-824-0795 6
3878 TEMA Paulos 619-521-1785 +9
3880 XXXX OO
X UNIVERSITY AV
4010 XXXX OO
4015 SALGADO Esteban 619-281-4736 7
4020 GOMEZ Alejandro 619-640-6749 +9
RODRIGUEZ Jose Carlos 619-280-6812 +9
4025..... APARTMENTS
BUETHE John L 619-280-7803 8
DECKER Jeff P 619-282-2925 +9
DERHO Andrew 619-280-5442 8
GALLEGOS Maurice 619-280-6786 +9
OWNES Leslie L 619-528-8124 +9
SANCHEZ L 619-528-9352 6
SMITH Aaron 619-640-6912 +9
SUTTON Roxanna 619-584-3553 +9
4025.....
4026 MARSHALL Samantha 619-584-1903 +9
4030 SANTOS Ana M 619-521-2940 +9
4032 RANCOURT Michael A 619-640-7148 +9
4038 HALL Babette E 619-284-6568 6
HILL Lakisha 619-282-8019 +9
KISEGERE Estaluko 619-563-1139 +9
4044 XXXX OO
4045 XXXX OO
4046 XXXX OO
4053 LUONG Cuu 619-284-1602
PHUONG Lu Xay 619-280-4830 2
THI Luong Chi 619-521-1235 +9
TRAN Francis Q 619-284-5291 7
4055 LUNA Martin 619-283-9115 +9
4057 XXXX OO
4059 LUNAMARTINEZ Edwardo 619-521-4834 +9
4060 VASQUEZ Alicia 619-563-6169 4
4062 XXXX OO
4066½ COCO Perez Maria D 619-640-0826 +9
4074 SHELVIS Stephen B 619-281-6031
4077 XXXX OO
4079 XXXX OO
4080 ●DATTILE Rickey D OO 7
4082 XXXX OO
4085 ●MARTINEZ Juanita F OO +9
4088 ●LUCAS Luis A OO +9
4091 XXXX OO
4094 ●BROWN Susan OO 7
X POLK AV
4102 ●KRAPF C A OO 8
4110 SERRATOS Alfonso 619-285-9618 +9
4112 XXXX OO
4115 STRONG Frederick 619-521-1615 7
4116 XXXX OO
4117 XXXX OO
4118 BEAS Efrain A 619-584-8740 8
4121 KAMRU A 619-284-9126 +9
4122 ●GUERRERO F OO +9
4126 TURNER Steve 619-280-8022
4130 ROBINSON Ronald 619-516-3320 +9
4134 ●BENAVIDES Julio A 619-284-8776 6
4136 XXXX OO
4137 XXXX OO
4143 XXXX OO
4144 HERMOSILLO Roberto 619-282-6532 +9
MORENO Gerardo 619-563-8695 2
4145 HANSON M A 619-281-6737
4147½ LOUGHLIN Cory P 619-516-3839 +9
4149 XXXX OO
4150 BOONE R 619-640-2470 +9
HENNEKA Nathan 619-521-1031 +9
OLAGUE Gonzalo 619-640-5486 +9
4151 XXXX OO
4153 SEGERS L 619-285-9677 +9
4154 ●BORJAS Lindaly OO 7
4155 XXXX OO
4156 XXXX OO
4157 THERRIEN Douglas 619-282-7148 +9
THERRIEN Douglas 619-282-6570 +9
4158 ●STRAIN Lloyd A 619-284-4350 2
4161 MIRANDA Dallia 619-281-5978 8
4162 XXXX OO
4164 XXXX OO
4167 XXXX OO

CHEROKEE AV 92104 CONT

4172 ●HANKS Nada E 619-282-7167
4174 XXXX OO
4176 XXXX OO
4177 FLORES Faviola 619-563-0668 8
MONTIEL Martin L 619-281-3460 8
PORTILLO Luis M 619-280-0538 +9
REYES Maria Dayesus 619-283-4509 +9
4176 XXXX OO
4180 ●SANTILLAN Ana Maria 619-284-2925 +9
4181 ESTRADAAYALA Miguel 619-280-2917 +9
4183 XXXX OO
4186 ●SALERNO Vincent F 619-282-5315 3
4197 XXXX OO
X ORANGE AV
4204 MOORE Edmond 619-640-2395 +9
4212 XXXX OO
4214 XXXX OO
4215 XXXX OO
4222 MOLLALGNE Saba 619-284-0137 8
MOLLALGNE Tsion 619-284-8008 8
WILLIAMS Carol 619-282-8744 +9
WILLIAMS Carol 619-516-5156 +9
4227 ●HAMPTON M C 619-284-1874
4230 BRACAMONTES Yolanda 619-640-2866 +9
MORALES Miguel 619-280-5653 7
4233 XXXX OO
4238 RODRIGUEZ Lucio 619-280-1938 7
RODRIGUEZ Susana 619-284-6223 8
SEGURA Alfredo A 619-563-5806 8
4242 XXXX OO
4244 SAINZ Jose M Jr 619-283-7735 +9
4245 XXXX OO
4249 XXXX OO
4250 XXXX OO
4256 TAYLOR Valone 619-640-0470 +9
ZAVALA Daniel 619-528-8489 8
4259 ●VASQUEZ Olga A OO 8
4263 XXXX OO
4266 WELLS Donald 619-516-3649 +9
4266½ CEPEDA Kelly 619-640-6518 +9
4267 XXXX OO
4268 XXXX OO
4269 XXXX OO
4271½ LUNA Jame P 619-516-3258 +9
4274 ●PARTIDA Rose OO +9
4275 XXXX OO
4276 XXXX OO
4278 LONG Gladys C 619-283-6218 +9
X ELCAJON BLVD
4323 XXXX OO
4324 LYNN Robert 619-525-9700 +9
4325 XXXX OO
4326 XXXX OO
4328 HERNANDEZ Eliseo 619-528-8316 +9
4330 ★ TACO MOTION 619-584-8541 7
4335 KLUVER James 619-281-1962 5
4336 XXXX OO
4338 XXXX OO
4343 BLOM B 619-563-4824 +9
BUSSEAU D 619-640-3990 +9
EASTERLING Jason V 619-284-1479 +9
JOHNSON Judith A 619-528-8550 +9
4344 DESAVONNE 619-280-6450 +9
Cevonnalee
4346 NEILSON Francine C 619-640-2284 +9
4349 RUMBAUGH Mike 619-280-8977 3
4352 XXXX OO
4356 ●PALLOTTA Isabell R OO 7
4359 FIELDS Russell W 619-282-9959 +9
SCOTT Alfred 619-584-9036 8
4360 BUI Ngoc Hy 619-285-9884 +9
4365 XXXX OO
4367 XXXX OO
4373 XXXX OO
4378 CARDONA Luis Alberto 619-563-0016 +9
4386 ★ REGAL ELECTRIC INC 619-280-3702 5
SINNER Peter P 619-284-7917 8
4393 XXXX OO
X MEADE AV

ZIP CODE 92116 SAN DIEGO

WEALTH CODE 0 8

4411 BROWN D J 619-516-3736 +9
4413 EBNER Gregory 619-281-8727 +9
4414 BERAZA Patricia 619-640-7315 +9
4417 MACALUSO Kelly Blake 619-281-6301 7
4418 XXXX OO
4421 ●ALEXANDER Glenn A OO 7
4422 VENTOLA Ken 619-528-8332 8
VENTOLA Stella 619-528-8332 8
4430 DELCORRAL John C 619-280-5303 3
4431 ●DELROS J OO 7
4435 XXXX OO
4437 XXXX OO
4440..... APARTMENTS
CHAMBERLIN Eric 619-280-6080 +9
CHAMBERLIN Kerry 619-280-6080 +9
HENRY Shadrick 619-516-1451 +9
MEAGHER George 619-285-1438
PINEDA Claudia 619-640-6922 +9
SANCHEZ Patricia 619-640-8217 +9
4440.....
4441 XXXX OO
4443 BONGOLAN B 619-284-8404
4444 HOWARD Ryan 619-640-4460 +9
WATSON Mark 619-285-9855 8
4445 XXXX OO
4447 XXXX OO
4449 PAREDES Arthur 619-640-1632 +9
4451 JARAMILLO Gloria 619-516-2991 +9
4452 XXXX OO
X MONROE AV
4454 FISHER Carolyn R 619-281-7245 +9
4455 CHU Ky V 619-281-3881 8
KIFLE Gebrihiwet 619-528-1984 8
4456 IVEY Robert 619-282-7901 +9
4458½ MESSING Christopher 619-282-3397 +9
MESSING Lawrence 619-282-3397 +9
4460½ HALL Rob 619-282-8301 +9
4462 MOULTRIE Patricia 619-640-5450 +9
4465 NABI Mohammad 619-640-9439 +9
4466 ●RAMEY Charles N 619-563-5022 7
4470 XXXX OO
4475 SAIZ Bobby L 619-284-2862 8
WASHINGTON Jenea 619-280-2206 +9
4476 XXXX OO
4478 XXXX OO
4481 ●FUNK Kathryn L OO 7
4485 XXXX OO
4486 TUCKER K A 619-640-7236 +9
4488 FACEY Anthony C 619-281-1252 +9
4490 ●WAHLFELD Chris C 619-284-4951 8
WAHLFELD Chris C 619-529-9263 8
WAHLFELD Chris C 619-284-4723 +9
4498 XXXX OO
4504 XXXX OO
4505 ●CARLETON S A 619-284-5838 7
4511 BECKMAN Kenneth 619-283-3523
KENNEDY John M 619-282-5836 +9

CHEROKEE AV 92116 CONT.

WALTON Ronald M 619-281-4364 +9
4514 MILLER Darlene 619-285-9397 7
●MILLER Dennis 619-285-9397 7
4515 XXXX OO
4517 OAKS Franklin 619-563-7626 +9
OAKS Sarah 619-563-7626 +9
4518 ●COLON Fidel OO +9
4524 LEARNER Tamara 619-640-0230 +9
4525 ●MCMILLAN Leta OO +9
PENG Tzu Wei 619-640-2080 +9
4527 XXXX OO
4530 XXXX OO
4537 CASH Christopher 619-284-9829 +9
DARR Richard 619-640-1479 +9
ELIZAROV Alexander 619-282-8598 7
ELIZAROV Ern F 619-282-8598 7
IGUCHI Gerald Scott 619-282-7011 +9
4541 PROSSER Jennifer Lynn 619-516-5523 +9
4542 PEREZ Carolina 619-521-1924 +9
4548 NELSON Reginald 619-281-6300 8
4551 XXXX OO
4553 XXXX OO
4554 XXXX OO
4564 MEDINA Alfredo OO 619-280-0763 8
4565 MATHIS Lester B 619-281-5025 4
4568 VICTORIA Manuela 619-640-2723 +9
4569 HAN Young S 619-528-9235 +9
4574 ●THOM E A 619-281-4538
4578 MERRELL Mark 619-285-9919 7
4584 CARRILLO Patricia 619-282-3427 4
4588 CONTRERAS Lourdes 619-624-9843 +9
X MADISON AV
4600 ★ P JS MARKET&DELI 619-281-4540
4502 TESEMA Hintza 619-281-3058 7
X WARD RD
4504 MCLAURIN Melina 619-516-2590 +9
4508 XXXX OO
4510 XXXX OO
4516 REIFERS E OO 8
4518 XXXX OO
4526 XXXX OO
X MOUNTAIN VIEW DR E
4528 STADLER N J 619-283-6765
4532½ ALLEN Marc 619-640-3782 +9
4534 ●COCKERILL Harvey L 619-283-2695
4535 ●COZAD Gail P OO +9
4538 XXXX OO
4540 XXXX OO
4543 ●STIVALET Carmen OO 7
4546 XXXX OO
4548 JESPERSEN James V 619-280-7301 6
4551 ●WAGES Sharon K OO +9
4552 XXXX OO
4554 ALVAREZ Rosa 619-584-8920 +9
4556 XXXX OO
4558 JOHNSON Dale A 619-563-8757 7
4561 XXXX OO
4562 XXXX OO
4564 XXXX OO
4565..... APARTMENTS
CARRIER Christine 619-521-2811 +9
CARRIER Scott 619-521-2811 +9
LEEK Deborah 619-283-6951 +9
PERKINS Susan 619-584-4572 8
RANSON Robt C 619-284-4996 2
WHEELER Robert B 619-563-7985 8
4565.....
4569 XXXX OO
4570 HORAK Greg 619-640-2491 +9
ROSS Kelvin D 619-283-6723 +9
4576 PIEDRA Isidro 619-280-4103 7
4578 CAMPA Belmira 619-280-5490 7
MORALES Patricia 619-640-7043 +9
4579 XXXX OO
4580 BROWN Diondai 619-640-0442 +9
X ADAMS AV
4583 ●NOEL C 619-280-7442 5
4584 KOELLE S 619-283-6214 +9
4585 XXXX OO 7
4588 XXXX OO
4590 XXXX OO
4596 JUSTICE R 619-280-5984 8
4739 JENNINGS Daniel 619-283-3130 +9
4750 XXXX OO
★ 4 BUS 429 RES 131 NEW

CHERRY AV 91932 IMPERIAL BEACH

WEALTH CODE 2 0

X 4TH
402 ●FRIAS R A 619-424-9402
407 BARBER Chas H 619-429-7516
416 ●DERLANE William 619-424-8792
418 ●MCMAHONSTOGSDAL Kat OO 7
419 XXXX OO
426 MUSTARD Andrew D 619-424-6259
●MUSTARD Ruth G 619-424-6259
427 ●SPRAGUE Janice OO 8
435 XXXX OO
442 XXXX OO
443 ROGERS Ron 619-429-8196 8
●ROGERS Suzanne 619-429-8196 8
450 GEISS Becky 619-429-6639
GEISS Becky 619-429-6666 +9
GEISS Paul H 619-429-6639
GEISS Paul H 619-429-6666 +9
451 XXXX OO
458 ●YAMAUCHISTONE Maria OO 7
459 XXXX OO
466 ●FENNELL William OO 7
467 XXXX OO
474 ●BARNHILL Stephen 619-575-1723
475 JOHNSON Greg 619-424-7757
●JOHNSON Terry 619-424-7757
482 BAKER Anne 619-424-8416 +9
490 SUASE Emando 619-424-9513
X 5TH
710 XXXX OO
X 7TH
735 XXXX OO
X DELAWARE
736 XXXX OO
738 SANCHEZ Beverly 619-423-7791 +9
740 XXXX OO
742 DELATORRE Romualdo 619-575-6172 8
X 8TH
X 10TH
1019 ★ CA-AMERICAN WATER CO 619-575-1105 +9
1065 ★ MIKES BODY SHOP 619-423-4632
★ 2 BUS 32 RES 5 NEW

CHERRY LN 91977 SPRING VALLEY

NO LISTINGS

CHERRY RD 92040 LAKESIDE

WEALTH CODE 4 0

X GOLDEN RIDGE RD
8805 PORTER Alan S 619-561-2379
PORTER Maxine I 619-561-2379
8807 ●WALKO Thomas 619-561-4918 4
8809 GROSS Maurice N 619-561-2094
8811 ●NEEL M OO 7
8817 ●CROUDER Carl OO 7
8818 ESPEDAL Dawn 619-561-3389
●ESPEDAL Stanford 619-561-3389
8837 ●LOPEZ Roger OO 7
8841 ●LOONEY Stanley L OO +9
8843 ●MONTIEL F R 619-561-5830 5
MONTIEL F R 619-561-0648 5
MONTIEL F R 619-561-0406 8
8845 XXXX OO
★ 0 BUS 14 RES 1 NEW

CHERRY BLOSSOM 91950 NATIONAL CITY

WEALTH CODE 3 0

3502 GONZALEZ Luz 619-475-6561 +9
3510 ●PIMENTEL F OO 7
3511 ●HERNANDEZ Ruben R OO 8
3518 HARRIS John H 619-267-6813
3519 XXXX OO
3526 XXXX OO
3534 ●PAYAWAL Eusebio A OO +9
3583 XXXX OO
X BUTTERCUP LN
3706 ●MURRAY Edw P 619-479-9340
3714 ●MORTON Lee OO 7
3715 ●WENZEL Donald R OO 8
3721 XXXX OO
3722 ●DYCHITAN Rosario 619-472-0935 1
3729 XXXX OO
3730 ●BELTRAN Yvonne A OO +9
3737 ●HUERTA C OO +9
3738 ●ESCALANTE V B OO 8
3745 SESPENE Benjamin 619-475-0075
●SESPENE Brandon R 619-470-6278 8
3746 XXXX OO
3804 ●PINA Johnna M OO 7
3805 ●OLMOS Jose A OO 8
3812 ●GUZMAN N OO 7
3813 ●BRACAMONTES Cayetano 619-267-4217 6
3820 ●PARRA S OO 7
3825 ●NORGIE Robert 619-479-3915
3828 STEWART B 619-479-8237
3830 ●KELLY Arthur 619-479-9289
3836 XXXX OO
3844 ●FERNANDEZ Linda 619-475-8412 5
X PEACH BLOSSOM
3906 ●ESPERON Efrain D OO 7
3916 ●MANALO A S OO 7
3924 ●BERBER Jose 619-475-3725
X HONEYSUCKLE LN
4005 ●LAM Mai T OO 7
4014 XXXX OO
4015 MUNOZ Linda 619-475-7939 8
4020 ●MOORE Bruce A OO +9
4021 XXXX OO
4026 ●TRIANA Miguel 619-470-3077 0
4027 ●MARTINEZ Maria D OO 7
4032 ●HERNANDEZ Carol J OO 7
4033 XXXX OO
★ 0 BUS 42 RES 5 NEW

CHERRY HILLS LN 91902 BONITA

WEALTH CODE 9.0

X COUNTRY VISTAS LN
454 WISEESCOBEDO V 619-482-1802
WISEESCOBEDO V 619-482-1546
X RED HILL LN
455 ●SIGNO Gloria A OO 7
458 ●DERLANE William 619-656-0705 8
459 ●YONG Erlinda 619-482-1828 +9
462 ●DELGADILLO J OO 7
463 ●STROEBEL Stephen 619-421-4800 +9
470 ●SANGCAP Peter P OO 8
471 ●VICENCIO Pedrito R OO 7
474 XXXX OO
X OAK VIEW TER
475 ●CRUZ Ricardo OO 8
479 ●SZMULOWICZ Y I OO 7
482 ●BAUTISTA Florencio H 619-421-5680
483 ●DEGONZALEZ Mireya B OO 7
486 ●ELLA R M OO 7
487 ●VALVERDE Flor M OO +9
★ 0 BUS 16 RES 3 NEW

CHERRY HILLS RD 92071 SANTEE

WEALTH CODE 7 0

X MEDINA DR
8748 DIEHL Fletcher A 619-448-3321
X ST ANDREWS DR
8804 ●MCKNIGHT John P OO +9
8810 ●CARTER Michael N OO 7
8811 XXXX OO
8816 ●BLAISDELL Lester M 619-596-0776 4
8817 KNOX Ray 619-449-3558
8823 XXXX OO
8828 XXXX OO
8829 ●BROOKS Stephen S OO 8
8834 ●STANDARD Cheryl A OO +9
8835 KANE James T 619-448-1789
●KANE Rose C 619-448-1789
★ CPAL INTERNATIONAL 619-562-1460 0
X PEBBLE BEACH DR
★ 1 BUS 12 RES 2 NEW

COPYRIGHT HAINES & CO., INC. INFORMATION ON THIS PAGE MAY NOT BE KEYPUNCHED, ENTERED INTO A COMPUTER OR PHOTOCOPIED, IN ANY MANNER WHATSOEVER EXCEPT AS AUTHORIZED IN WRITING BY HAINES & CO., INC.

TP -

Adjoining ✓

Source Haines & Company

CINDY ST 2000

CHURCH 91945 CONT
7685 ●TORRES Luz Elena 619-462-6214 7
7686 ●ESTAVILLO Janice A OO 7
7694 XXXX OO
X OLIVE
★ 3 BUS 31 RES 6 NEW

CHURCH AV 91910 CHULA VISTA

WEALTH CODE 2.1

X E
203 ★ARROYO RICHARD F ATTY 619-422-9074 6
★PAPPAS GUS ATTY 619-426-7770
205 ★INLINE ORTHOTIC&PROSTHET-C SYST 619-425-8189 +9
207 XXXX OO
209 KOTH Amanda 619-476-1694 +9
MEDINA Jesus Gomez 619-420-8393 8
211 ★C J&ASSOCIATES 619-585-8078 +9
★PORTOLA CORPORATION 619-422-5389 +9
443 MEDINA Luis V 619-691-9083 +9
X J W
701 ●ANTRIM Robt T 619-427-0622
702 XXXX OO
706 ●MCCAUGHEY G K OO +9
707 ●MCCAUGHEY Richard L 619-422-7822
710 COATES Cheryl 619-427-6753
COATES Duane 619-427-6753
714 BROOKS Manzie Mrs 619-422-3477
717 RIVERA Ramses F 619-420-2004 +9
718 XXXX OO
721 XXXX OO
722 XXXX OO
725 GALLEGOS Estela 619-420-5245 +9
GALLEGOS Juan 619-691-8694
728 XXXX OO
730 ●CRAVEN Kirby O 619-691-0701
732 XXXX OO
733 WINSTON Bill G 619-427-2827 7
●WINSTON Marnell 619-427-2827
736 XXXX OO
739 ●BOYLE L L OO 7
740 XXXX OO
745 XXXX OO
746 ●DELAPAZ Norma V OO 7
X KEARNEY
761 ●HANSEN Nils Olaf 619-426-3026
765 XXXX OO
768 XXXX OO
769 ●GONZALES Michael 619-425-0744 5
772 ●STORKSON James D OO 7
773 SALAZAR Marlene 619-427-3438 7
777 ●MESERVY Dale H 619-427-2246 7
778 ●SANCHEZ Noemi 619-427-6818
781 XXXX OO
782 SZETO Chris 619-426-7092 +9
YU Pei Yao 619-691-8991 7
786 GOOCH Dale 619-498-0252 5
787 CASILLAS Jill 619-426-6856 +9
790 ●WHITLEY Kay OO +9
791 CUSHMAN S J 619-425-5743
794 ★ESPANA CARLOS M DDS 619-422-7244 5
796 XXXX OO
X K
798 ★MCCORMACK DENTAL XRAY LAB SD 619-422-8204
★ 56 BUS 103 RES 39 NEW

CHURCH RD (98) 91906 CAMPO

36190 ★CAMPO BND MISSN INDIANS CONSTR 619-478-2276 8
★CAMPO BND MISSN INDIANS EDUC 619-478-9358 8
★CAMPO BND MISSN INDIANS HDSTRT 619-478-9093 8
★CAMPO BND MISSN INDIANS HEAD 619-478-9046 8
★SO CALIF TRIBAL CHAIRMEN'S ASN 619-478-5599 +9
★T A N F SO CAL TRIBAL CHRMN'S 619-478-9221 +9
36400 CUERO Ronnie L 619-478-9416 +9
36806 HOLDREN Spring 619-478-9321 +9
36812 CUERO Dolores A 619-478-2699 +9
★ 6 BUS 3 RES 5 NEW

CHURCHILL DR 92021 EL CAJON

WEALTH CODE 4.0

X PEPPER DR
8237 STUBBS Ken 619-448-2304
8249 ●QUAZZOCZ John D OO 7
8255 GILLIS John 619-582-1082 8
SOTO N 619-258-0787
8271 XXXX OO
8283 ●CONWAY Allen OO 6
8295 ★ANGEL CARE 619-562-0631 6
GROSSER J 619-258-5936 8
GROSSER J 619-596-0316 8
GROSSER T 619-258-5936 8
GROSSER T 619-596-0316 8
★ 1 BUS 10 RES 0 NEW

CHURCHILL PL 92118 CORONADO

WEALTH CODE 5.0

X B AV
X ORANGE AV
X LOMA AV
1220 BERMAN Judy 619-437-8120 +9
BERMAN Philip 619-437-8120 +9
BERMAN Philip 619-522-0880 +9
1224 ●MILLER E S Radm Usn 619-435-2465
1228 ●SCHWARTZ Steven N OO 7
1234 ●PERLEY James B 619-435-5567 8
1238 ●DUNN Peter H 619-435-6952
X DANA PL
★ 0 BUS 7 RES 3 NEW

CHURCH AV 91910 CONT
422 XXXX OO
423 APARTMENTS
BOYD Jesse 619-427-6990 8
BOYD Jim 619-427-6990 8
CRANDALL Richard J 619-427-0482 8
CRON Richard L 619-427-5543
DIAZ H 619-585-1529 8
SAMS Conway C 619-426-9411 2
TREVINO Romeo 619-476-8021 6
WOOD Helen 619-420-3494 +9
423
424 RODRIGUEZ Roldan C 619-478-7350 +9
426 LAMPER Anthony 619-498-1253 +9
433 XXXX OO
435 ★CASA CORONA APARTMENTS 619-427-1411 8
437 MCCOLLEY M B 619-420-6966
SINGH Manjeet 619-427-9746 +9
439 BALDWIN W D 619-691-0436 8
COLVIN S L 619-426-7378
VANCE James E 619-422-4954
441 GEBRU Abraha G 619-585-0704 +9
MENDEZ Tina 619-422-2066
MOLLOY April A 619-422-3485 +9
VAZQUEZ Roberto 619-427-4518 +9

CHURCHWARD 92113 SAN DIEGO

X IMPERIAL AV
5049 ★C W DEAN RECORD CTY 619-262-6214 3
5051 XXXX OO
5053 ★COMNTY STATION 619-263-8161 +9
5054 XXXX OO
5059 XXXX OO
5061 ★VALENCIA PK MKT 619-264-3827
5063 XXXX OO
X EUCLID AV

ZIP CODE 92114 SAN DIEGO

WEALTH CODE 3.6

5115 ★ST RITAS CATH SCH 619-262-2032
5124 CARROLL Jos A 619-264-9173
PATTISON Francis Rev 619-264-3165
★ST RITAS CATH CH 619-264-3165
★ST RITAS CATH EDCTN 619-264-4399 2
★ST RITAS PRESCHOOL 619-264-8831 3
5177 GARIBAY Rogelio C 619-266-0660
5185 FARMER Robert J 619-265-8561 +9
5195 ●JIMENEZ Amada OO +9
X SANTA MARGARITA
5203 XXXX OO
5204 ●JOHNSON Augusta OO +9
5207 ●CABRAL Rene OO 7
5215 XXXX OO
5222 ●WHITE Ellis M OO +9
5223 XXXX OO
5229 ●RICHARDSON Obbie OO +9
5230 XXXX OO
5235 ●NAMVONG Noun 619-262-0324 2
5237 NAMVONG Latan 619-262-7506 2
5238 XXXX OO
5239 XXXX OO
5245 XXXX OO
5246 ●KILLINGHAM Jos 619-262-9734
5247 XXXX OO
5255 ●MARSHALL Malsue OO 7
X SAN JACINTO DR S
X SAN JACINTO
5276 BROWN Gordon 619-264-8834
●BROWN Harriet 619-264-8834
5286 ●SAKAMOTO Minoru OO 7
5302 XXXX OO
5304½ IRBY Carolyn M 619-266-4803 +9
5308 ●FITZHUGH Robert OO +9
5314 DAVIS Johnnie M 619-527-0847 7
5315 XXXX OO
5316 XXXX OO
5319 ●KHIMPANH Houmphan 619-265-2844 1
5325 XXXX OO
5333 ●TROTTER Herman L OO 7
5341 XXXX OO
5342 ●DENNIS RAY BLACK CONSTRUCTION 619-266-4912 8
5347 XXXX OO
5348 XXXX OO
5352 ●PADILLA Lucrecia 619-264-4966
5354 ●TAYLOR Harry 619-263-2004
●TAYLOR Patricia M 619-263-2004
5357 ●MOORE Nealie M OO 7
5362 YRINEO Jen 619-263-2630
5370 XXXX OO
X MANZANARES WAY
5375 BERNALLOPEZ Candelario 619-527-7052 8
5381 ●GOTELL James L OO 6
5392 BROUGH R 619-264-6112 +9
5402 XXXX OO
5404 XXXX OO
5405 ●BEE Emele V OO 7
5414 JOHNSON Virginia 619-265-4385 +9
5416 XXXX OO
5418 ●SIBLEY Barbara J OO 7
5420 XXXX OO
5422 XXXX OO
5427 MATHIXONH Oudone 619-265-2461 8
5428 XXXX OO
5430 ★LASTING IMPRESSIONS 619-284-7525 6
★SANFILIPPO G Pippo 619-264-2446 6
5437 XXXX OO
5440 ●HENDERSON Larry R OO 7
5484 XXXX OO
X DREAM
5505 ●JAMES Albert Jr 619-262-7350
5515 ●HOPKINS Clarinza 619-262-8009
5525 XXXX OO
5535 ●BERRY Thomas A OO 8
5545 ●SINGLETON Mary L OO 7
5548 ●HOPKINS Chris D OO 7
5551 ●BATCHELOR Alberta OO 7
5556 ●FLAKES Eugene W OO 7
5561 ●BRINEY Wayne OO 7
X LAS FLORES TER
5572 XXXX OO
X LAS FLORES
5630 ●RICO Frances B OO 7
5631 ●HOOPER Jewell D 619-264-4201 7
5640 ●MAYES Levy OO 7
5650 ●ALDRIDGE Jack 619-262-7146
5660 ●RITCHEY Michael A OO 7
5670 WELLS Percy L 619-264-8802 8
5671 LABRADOR Mary J 619-264-2732
X LOS ALAMOS DR
X ELK
5721 ●KING Verna Sidair 619-264-4215
X 58TH S
★ 9 BUS 81 RES 10 NEW

CHURCH WAY 92020 EL CAJON

X CALVIN LN
455 ★FLETCHER HL PRESBY 619-466-3325
★FLETCHER HL PRESBY 619-463-5631
★PRESBY CH FLCHR HLS 619-463-5631
★PRESBY CH PRESC 619-466-3325 5
★ 4 BUS 0 RES 0 NEW

CHURRITUCK DR 92154 SAN DIEGO

WEALTH CODE 4.0

X ALONQUIN WAY
709 XXXX OO
723 ●ROJAS Alicia OO 7
733 XXXX OO
743 ●ARIAS Hilda M OO 7
744 GELACIO Linda 619-424-8534 4
●GELACIO Roger 619-424-8534 4
753 OROZCO Maria Santos 619-424-8039 6
763 XXXX OO
764 ALCONCEL Francisco 619-429-9895
773 ●MORGAN C L 619-575-1612
783 ●CHEATHAM J OO +9
793 ●ROSS John W OO +9
X GROGAN CIR
805 ●RORRISON Thos 619-423-4998
X ROBB ROY PL
817 ●GABRIEL B C OO 7
818 ●FLOWERS Rodney A OO 8
830 ●VILTZ E R OO 7
841 ●BURKE Loree OO 7
853 XXXX OO
854 ●ERMINO E G OO 7
865 ●HERILLA F F OO +9
877 ●MALGAPO Vincent 619-423-4274
878 ●FERMIL P OO 7
890 ●BERMIO A 619-423-9324
X PLUMBAGO LN
905 ●MARTINEZ Tony B 619-429-0848
906 XXXX OO
912 ●NATIVIDAD Dan D OO 7
915 XXXX OO
920 ●FABILA Anthony A OO 7
925 FROST Sergio M 619-423-1523
928 DOLOSA Brian P 619-423-3090 +9
935 ●HOOPES Andrew F OO +9
936 ●CUSTODIO Jorge M OO 7
944 TA Hao 619-423-9269 8
945 ●PEREZ Ricardo OO +9
952 ●SANTIAGO Pedro OO +9
X AREY DR
★ 0 BUS 35 RES 6 NEW

CIBOLA CT 92120 SAN DIEGO

WEALTH CODE 9.0

8072 CIEMICK E 619-286-1418 6
CIEMICK K 619-286-1418 6
8075 ●WRIGHT Brian E 619-582-9633
8080 ●LAMPING William D OO 8
8085 XXXX OO
8088 ●WILSON Robert E 619-287-5407
X CIBOLA RD
★ 0 BUS 6 RES 0 NEW

CIBOLA RD 92120 SAN DIEGO

WEALTH CODE 8.6

X DECANTURE
5330 HODGE Kevin 619-582-0616
HODGE Kevin 619-582-6552
●HODGE Noura 619-582-6552
6333 CHANG Wenling 619-287-2338 +9
●WOLL Shirley OO +9
6342 TRYBUS Raymond J 619-265-7176
TRYBUS Sandra N 619-265-7176
5353 ●SELIGA Ed 619-265-0124 7
6383 ●BURKE Robert D OO +9
6386 PAK A 619-583-0764 8
PAK Angela 619-287-5201 +9
6373 XXXX OO
6383 CRAFT James H OO
6393 XXXX OO
X CABARET
6414 XXXX OO
6425 ★DAILARD ELEM SC 619-286-1550 1
★SD SC ELEM DAILARD 619-286-1550 0
5430 MONAHAN Thos F 619-583-0481
6446 ●MARTINEZ Emilio OO 8
6456 XXXX OO
6462 ●LYTLE Gus 619-265-6716
6478 XXXX OO
6494 HUBER Christopher 619-285-6476 6
X LAURELRIDGE RD
6516 ●PARSONS Carol OO 7
6532 ●RUFFUN John C OO 7
6548 MOHKAEW Aramut 619-582-6838 +9
6564 BROWN Bill 619-287-8273
BROWN June 619-287-8273
6580 ●ROSSMAN Aaron OO +9
6595 ●GIANERA J L OO +9
6618 XXXX OO
6626 ●HUFF Ken OO 7
6658 XXXX OO
6671 ●NACHISON Sharon R OO 7
6678 BURGESS Jas N 619-287-3428
●BURGESS Margaret 619-287-3428
6698 ●BOLTZ Robt H 619-265-7620
6715 ●NEILSON Carl OO 7
6732 ●COLLINS Kenneth B 619-287-4678
GILLISTI Ed C Jr 619-265-9200
6742 ●PFEFFER Edw M 619-287-4345
6752 ●LAWRENCE P 619-583-3171
6755 XXXX OO
6778 RAYMOND Greg 619-583-3449 8
●RAYMOND Tressa OO +9
6784 ●ASARO G OO +9
6790 ●BASSETT Dwight D 619-582-7439
6796 ●REGAN Edw F 619-287-0175
X FORRESTAL RD
6806 ●BROCHU Robert A OO 7
6807 XXXX OO
6816 MOSES Steven C 619-582-4521 +9
MOSES Steven C 619-582-6433 +9
6826 ●BROOKS Herm 619-287-4105
6835 ●SIDLEY Thos 619-583-3871
6836 ●FIELDS Tim OO +9
6846 BOND J W 619-583-5399
6849 ●SCOTT Rita L OO +9
6856 ●BERNAL Audra D OO 7
6863 ●TRIPP Randy W OO 7
6866 XXXX OO
6876 NELSON Janice D 619-582-6843 8
NELSON Wm P Col 619-582-6843 8
6877 ●LOCKHART Cecelia R OO +9
6886 MEYRICK William 619-287-9817 +9
MEYRICK William 619-287-9810 +9
6891 ●PFEFFER Rubin 619-583-0225 +9
6896 GUBITOSI Michael 619-501-1890 +9

CIBOLA RD 92120 CONT
●GUBITOSI Michael J 619-286-3536
X CIBOLA CT
6903 MILLER Robt H Jr 619-266-8884
6904 ●BERRY Lucille OO 7
6910 ●KRAFT William A OO 7
6911 ●ROBINSON Katie M OO 7
6919 LEONARD Daniel 619-583-7695
LEONARD Dorothy 619-583-7695
X HEMINGWAY AV
★ 2 BUS 72 RES 17 NEW

CIELO DR 92114 SAN DIEGO

WEALTH CODE 3.4

X 65TH S
6510 GARNER G E 619-265-9008 +9
6521 XXXX OO
6532 SOBREO Edward 619-262-5948 +9
X 66TH S
6562 ●DELROSARIL Jocelyn OO 7
6592 XXXX OO
6605 COCHRAN T W 619-263-5966 +9
6635 ●MITCHELL C T OO 8
6685 ●DANIELS James L OO 7
X PAGEL PL
6689 ●LEFTWICH Kathy L OO 7
6693 ●QUILON Jimmy M 619-262-0840
X WOODMAN S
6705 HOTTINGER Amie 619-527-1381
●HOTTINGER Gregory 619-527-1381
6709 ●SUSRENSE A OO 7
6713 ●GATES K 619-266-1435 +9
6717 XXXX OO
6721 XXXX OO
6725 ●ASUNCION Oscar V OO 7
6729 ●LOPEZ Jame C OO 7
6732 XXXX OO
6733 XXXX OO
6737 CHAVEZ Alison 619-263-5964
●CHAVEZ Louie 619-263-5964
6740 OWENS Augustus W 619-263-1327
OWENS Augustus W 619-263-7989
OWENS Elsie 619-263-7989
6741 ●OLFATO G 619-263-6729 3
6745 AJERO Alma T 619-264-5391 8
●MCKNIGHT Jason R OO +9
6749 XXXX OO
6753 ●HALL Ruth K OO 7
6757 ●MCGILL Douglas A OO 7
6761 ●SOTOMAYOR Orlando 619-263-6786 0
6765 ●SIHARATH Monica OO 7
6769 XXXX OO
6773 ●SISAKDA B OO +9
SISKDA Manyvanh 619-527-9957 +9
6777 XXXX OO
6789 ●ADAMS Jeffery K OO 7
6791 XXXX OO
6795 ●PHINSAVANH Somnuck OO 7
X SKYLINE DR
★ 0 BUS 40 RES 8 NEW

CIENEGA DR 91902 BONITA

WEALTH CODE 7.0

3612 ●UMEKUBO Peter Jr 619-475-5587
3615 XXXX OO
3620 ●BERDESKI Phillip R OO 7
3629 ●KOMENDERA Ronald 619-475-4343
3660 ●GARCIA S O 619-267-8477
X PRADERA PL
3706 ●BAKER Geary F OO +9
3714 ●KOPS Edw M 619-479-4638
3722 XXXX OO
3730 ●BEEN Charles 619-472-1396 0
X VALLEY VISTA RD
★ 0 BUS 9 RES 1 NEW

CIMA DEL REY (92) 91910 CHULA VISTA

WEALTH CODE 6.0

1200 XXXX OO
1201 ●DELOSSANTOS Rene A OO 7
1202 ●DEURRUTIA Raquel Z OO 8
1203 ●CARENDER K 619-482-9443 2
1204 ●LONEY Jeff 619-421-8769 3
1209 ●ENDO Aaron OO 7
1208 ●HORVATH Michael J OO +9
1209 ●AYLLON Mana T OO 7
1210 ●TURNER Thomas G OO 7
X ALAGRIA PL
1211 ●AVENDANO Victor B OO 7
1212 ●CORRALES Ramona OO 7
1213 ●SILVERIO Simeon OO 7
1214 XXXX OO
1215 ●LINEBACK H 619-421-3507 3
LINEBACK H 619-216-0271 +9
1216 ●TONG Antonio P OO 7
1217 ●ARCE Roberto L 619-482-1245 3
1218 ●DENEAL Daniel A OO 7
1219 ●SCHALL Eileen 619-656-3865 +9
YU Jeff 619-656-2672 +9
YU Wendy 619-656-2672 +9
1221 ●BRUNSWICK George E OO 7
1222 ●BLAINE Cary L OO 8
1223 XXXX OO
1224 ●TIZNADO Ernesto 619-655-0140 2
1225 ●OGIER Cheryl OO 8
1226 ★SOUTHWST NETWORK TECHNOLOGIES 619-656-2549 +9
●UNANGST Robert E OO 7
1227 XXXX OO
1228 ●PARKER Michael 619-482-0796 2
1232 ●GARCIA Oscar S OO +9
1234 XXXX OO
1236 NORBUT D 619-216-3446 +9
NORBUT G 619-216-3446 +9
1240 ●MEJIA A OO +9
1241 ●MALONE Dorman R OO 7
1242 XXXX OO
★ 1 BUS 36 RES 10 NEW

+CIMBRIA WAY (99) 92040 LAKESIDE

12117 ★GARDEN KNOLLS 2 619-390-1680 +9
12141 ★GARDEN KNOLLS 2 619-390-5093 +9
12153 NEEPER Rob 619-390-7912 +9
12190 CONLAN John F 619-350-6423 +9
★ 2 BUS 2 RES 4 NEW

CIMMARRON LN 91941 LA MESA

WEALTH CODE 2.0

X LEE AV
7804 ●WILLIAMS John B 619-469-5953
7821 XXXX OO
7838 ●PRECIADO Caprice N OO
7841 FAVEL Trina 619-462-6368 +9
7843 XXXX OO
7848 ●LEONARD Chantal R OO +9
7851 ●MARSHALL Lisa OO 8
7871 ●SEARS Jay OO 7
7881 DICK Matthew E 619-644-9858 +9
7891 ●GEPHART Ernest B OO 7
7898 XXXX OO
★ 0 BUS 11 RES 3 NEW

CINDERELLA WAY 91945 LEMON GROVE

WEALTH CODE 5.0

2506 ZAK David D 619-465-7621
2524 ●JONES Regina K OO 8
2536 ●GARAY Ramses OO +9
2546 ●OTTI Diane H OO 7
X CINDERELLA PL
2603 ●WILLIAMS Travis 619-469-5125
2605 ●HARRISON Angela R OO +9
2606 ARMSTRONG Maxidel 619-469-2544 8
●ARMSTRONG Steven 619-469-2544 8
2607 XXXX OO
2614 XXXX OO
2616 XXXX OO
★ 0 BUS 11 RES 2 NEW

CINDY 92154 SAN DIEGO

WEALTH CODE 1.0

X 17TH S
1831 COLLINS Juana 619-575-3985 4
1832 ●GUZMAN Manuel S OO 8
1834 ●DISHMAN Maralyn L OO +9
1835 GONZALEZ Luz M 619-423-2616 2
1836 BELTRAN Sergio 619-429-5593
1837 HUERTA Christian 619-423-9278 +9
1838 XXXX OO
1839 EFFINGER Lisa 619-429-1189 +9
EFFINGER Lisa 619-423-9371 +9
1841 KAHL Jan 619-429-5436 +9
X IOWA
★ 0 BUS 10 RES 5 NEW

CINDY LYNN LN 92021 EL CAJON

WEALTH CODE 5.0

X AMELIA DR
8004 MEZA Bertie 619-561-2426 +9
8008 SKELLY James F Cdr 619-443-2914
8011 ●GOLDMAN Mae E OO 8
8020 STRATTON Annette 619-561-4208 8
★ 0 BUS 4 RES 1 NEW

CINNABAR DR 91941 LA MESA

WEALTH CODE 5.7

X NORMAL AV
7832 ●ELLIS C D 619-463-0778
7862 ●BARTON Jeff R OO +9
X ORIEN AV
X JUNIOR HIGH DR
7900 XXXX OO
7901 ●TAYLOR S L 619-465-3509
TAYLOR S L 619-461-3255 8
7902 ●OLIVER David L 619-460-9245 +9
X HIGHWOOD AV
7906 SEEMAN Calvin 619-463-6989
7910 ●KREGS Ralph 619-466-8074
7914 ●CHEAM MAM Richard D OO 7
7915 MURDOCH A Glen 619-460-7132 7
●MURDOCH Glen A 619-644-1103 8
7920 ●KELLING J 619-463-0041 8
X MAPLE AV
7940 MARMET Dan 619-697-7946 8
MARMET Daniel J 619-462-2376 8
●MARMET Joann 619-697-7946 8
7941 ●BEBI Gastone OO 7
7945 XXXX OO
7948 BROSST Mildred 619-466-5236
●BROSST W H 619-466-5236
X LAVA CT
7951 ●PERSON Gerald 619-469-4053
7956 ●LEPORE Louis R OO 8
7957 ●WALKENHORST Aleen OO 8
7960 ●WATENPAUGH Frank Jr 619-469-1185
7961 ●KRIMSKY Harold 619-466-6745
7971 KOHN Cindy 619-466-3166
●KOHN Mike 619-466-3166
7974 XXXX OO
7977 XXXX OO
7980 ●VIRISSIMO Richard W OO
7981 ●SCOTT Joann T OO
7987 ●KOETHER Chas G 619-463-7833
7990 ●SACRENTY Jack L 619-460-6115
7995 ●FEENEY James OO
8010 SPRAGUE Bill 619-667-3896 +9
8015 RASMUSSEN Jeff 619-463-7486
●RASMUSSEN Michelle 619-463-7486
8025 ●SCHROEDER Martin H OO
8030 ●HOWELL Richard M OO 8
8035 ●GRODSKY Michael OO +9
8055 WOODS Hazel 619-463-8359
WOODS Wm H 619-463-8359
8060 MARSHALL Leland C 619-461-9036 +9

COPYRIGHT HAINES & CO., INC. INFORMATION ON THIS PAGE MAY NOT BE KEYPUNCHED, ENTERED INTO A COMPUTER OR PHOTOCOPIED, IN ANY MANNER WHATSOEVER EXCEPT AS AUTHORIZED IN WRITING BY HAINES & CO., INC.

TP	Adjoining	Source
-	✔	Haines & Company

CLAIR ST 2000

..CIVIC CNTR DR 91950 CONT

319 ●MEDINA Emilio R OO +9
320 ★ACTIVE CUTTING 619-477-0811 5
324 ★DEWEY PEST CNTRL 619-477-7190 1
OO
326 XXXX OO
333 ★CREATIVE MOBILITY 619-474-4072 8
★D B C 619-474-4072
★D B CONVERSIONS 619-474-7281 8
●LONEY Wayne W OO 7
339 XXXX OO
X HARDING AV
402 ★COZINES MARKET LQR 619-477-6560
X WILSON AV
640 ★CLUB 13 619-477-2851 4
X MCKINLEY AV
705 ★SCOTTS PORSCHE 619-474-5588
PRTS
X HARBOR DR
724 ★A 1 ALLOYS RECYCLNG 619-474-4878 5
X CLEVELAND AV
900 ★MASTER MACHINE 619-263-7277
CORP
X TIDELANDS AV
★ 22 BUS 13 RES 8 NEW

CLAIBORNE SQUARE 92037 LA JOLLA

WEALTH CODE 9 0

9605 ●HILLER Betty A OO 7
9615 XXXX OO
9616 XXXX OO
9623 ●YIP K C OO 8
9624 ●SU Nina N OO 7
9630 NOZAWA Tadashi 858-453-5431 0
9636 ●OLAFSSON Richard OO 7
9642 XXXX OO
9648 SIMON Barbara 858-558-8885
●SIMON Peter 858-558-8885
9650 ●WINICK David W 858-452-1027 0
9668 ●FRANKEL Steven T OO 8
9671 ●JONES Jeanne OO 7
9672 ●HEARST Dennis J OO 8
9677 LEVINE Robert L DMD 858-558-9323 6
9678 XXXX OO
9679 SIMEK Jerry G 858-453-0772 +9
9682 ENGEL John R 858-457-2825 0
KLEIN Nomi 858-457-2825 0
PELED Dan 858-587-6775 5
9683 XXXX OO
9687 ●ALLEYNE Neville OO 7
9688 MINNICH Annette K 858-587-0090
●MINNICH Thomas E 858-587-0090
9694 ●CHAFFEE Raymond J OO +9
9703 LESSNER Jillian 858-552-0542 8
●LESSNER Sam 858-552-0542 8
9704 BAQUENDI Salah 858-587-1659 2
ROTHSCHILD Linda 858-587-1659 7
9709 ROOT Sherrill L 858-457-5270
ROOT William E 858-457-5270
9712 SMITH Jeff 858-638-7855 +9
SMITH Jeneane 858-638-7855 +9
SMITH Joanne 858-638-7855 +9
SMITH Shannon 858-638-7802 +9
9720 XXXX OO
9725 ●GORDON Alwyn 858-535-1107 +9
●GORDON Eliza 858-535-1107 +9
9731 XXXX OO
9735 ●ADLER Stephen OO +9
9736 ALCORN Barbara M 858-453-7055
●ALCORN James L 858-453-7055
MCCARTER B 858-453-2242 +9
MCCARTER D 858-453-2242 +9
X HAMBURG SQ
9741 ●NEISWENDER John OO +9
9744 ●GOURZIS Constance 858-558-7090 +9
★GOURZIS JAMES T DR 858-558-7090 +9
9747 ●ECKERT Linda M OO 7
9757 ●CHARNEY Jack G OO 7
9760 ●DURSO Paul J OO +9
9761 ●DEYOUNG Robert J 858-558-3122 6
9767 SUTTON F Richards 858-558-7248 1
9768 XXXX OO
9773 DAVIDSON Nick 858-450-9464 1
9776 ●WEINER Fame 858-453-9776 +9
WEINER Howard PHD 858-453-9776 +9
9784 RISBIRDSALL Don 858-546-1979 7
RISBIRDSALL Elizabeth 858-546-1979 7
RISS Elizabeth 858-546-1979 7
9792 WALK M 858-452-7226 0
●WALK M 858-452-7224 8
9808 ●BAKER Philip B 858-452-1083 8
9816 STEINBRONN Otto 858-638-7513 +9
STEINBRONN Sharon 858-638-7513 +9
★ 1 BUS 63 RES 19 NEW

CLAIMJUMPER WAY 91977 SPRING VALLEY

WEALTH CODE 6 0

X ESTRELLA DR
4125 ●GARCIA Michael 619-462-4395
4130 ●ROBINSON R D 619-463-9549
★ 0 BUS 2 RES 0 NEW

CLAIR 92154 SAN DIEGO

617 DREWRY Jim Nealon 619-429-1901 +9
619 TALARO Mario 619-423-4465 +9
620 DIAZ Norma A 619-575-6699 8
635 KUZMICKAS Stan 619-575-7640 8
639 AGUILAR Maria 619-429-6164 +9
★ 0 BUS 5 RES 3 NEW

CLAIRE AV 91910 CHULA VISTA

WEALTH CODE 7 1

X SHASTA E
X MANKATO E
X WHITNEY E
555 ★HILLTOP HI 619-691-5640
★HILLTOP HI ASCTD 619-427-4030
★HILLTOP HI DRAMA 619-426-0558 4
MANESS Jay 619-691-8190
560 ●KORRELL Pat 619-426-2665
570 XXXX OO
X I E
X DORIS
613 HUGHES Jerry Joe 619-422-2386

..CLAIRE AV 91910 CONT

●HUGHES Jos E 619-422-2386
615 XXXX OO
616 ●SPETWMAN Michael R OO +9
620 HUMERICK Becky 619-422-3348
●HUMERICK Rick 619-422-3348
621 XXXX OO
625 XXXX OO
626 ●CABANA J D OO 7
627 XXXX OO
629 XXXX OO
630 SAENZ Fedenco 619-422-5847
638 ●WELKER Bud E OO +9
642 ●MCGHEE Douglas 619-427-1883
643 ●HATCHEL Anthony T OO 8
647 XXXX OO
648 XXXX OO
X PALM AV
651 XXXX OO
652 SMITH P G 619-422-6260
655 ●COVARRUBIAS Robert 619-425-6230 7
656 ●TOHIR David G 619-427-1665
659 ●SHOLAN Michael A OO +9
660 ●BRONICKI Sophie OO 8
ILNICKI Stanley 619-427-2531
663 XXXX OO
664 CADENAS Carlos 619-585-0449 0
667 XXXX OO
671 VALDEZ Barbara 619-422-7249
●VALDEZ David 619-422-7249
672 PREECE Troy 619-469-1446 +9
675 ●LANGEVIN Albert OO 7
678 REYNAGA Ruben 619-498-3861 +9
681 XXXX OO
684 ●HYDE Robert C OO 7
685 ●BROWER Eric 619-427-3173 +9
691 XXXX OO
694 XXXX OO
X J E
★ 3 BUS 40 RES 6 NEW

CLAIRMONT AV N 91950 NATIONAL CITY

WEALTH CODE 4 0

6 ●RUFING Jas C Jr 619-266-9211
7 XXXX OO
13 ●ARREDONDO Robles M OO +9
14 ●ACOSTA Theodore 619-262-7152
23 ●ORPILLA Ben OO +9
24 VALDERRAMA Robl 619-262-1610
33 ●MELGAR B B OO +9
34 JUAREZ Gilbert 619-264-3415
44 ●SNYDER John W OO +9
X DIVISION E
101 XXXX OO
103 ●KAPELCZAK John 619-263-1270
113 ●SALINAS Julian 619-263-1095 4
134 ●CHRISTY Abigail V OO +9
123 ●WATSON Ronnie L OO +9
124 ●KOPLIN Louis B 619-264-1263
133 ●TORRES Ramon M OO +9
134 ●DEVEGA Luisito A OO +9
143 XXXX OO
144 ●OROZCO Jose Dejesus 619-262-5559 5
X NORFOLK
223 XXXX OO
233 XXXX OO
243 XXXX OO
X CERVANTES AV
★ 0 BUS 22 RES 8 NEW

CLAIRMONT AV S 91950 NATIONAL CITY

WEALTH CODE 3 0

X MELROSE
X 1ST E
115 CRISTAN Frank A 619-267-8869
●VILLANUEVA Susan G OO +9
121 XXXX OO
123 ●WATSON Ronnie L OO +9
133 ●MALOATA Osovale OO +9
141 ●RODRIGUEZ Amado B OO +9
203 XXXX OO
211 ●MORENO Paul L OO +9
225 ●DEMARS D B 619-475-7539 8
243 ●WADE Richard OO +9
X 2ND E
301 XXXX OO
304 ●CRUZ John Q OO +9
X 3RD E
315 XXXX OO
327 XXXX OO
334 ●WEIDERMAN Edw R 619-267-8228
345 XXXX OO
X 4TH E
★ 0 BUS 16 RES 7 NEW

CLAIRTON PL 92154 SAN DIEGO

WEALTH CODE 7 0

2103 GIBBENS K 619-424-5886 2
●GOMEZ Kathy OO +9
2106 ●AUGON Jeanne OO 7
2110 GUERRERO Christine 619-423-2569 +9
2111 ●SNYDER Curtis E OO 7
2116 ●MORGAN Julia C OO +9
2117 ●MAYOR Camilo E OO 7
2122 ●WERNER Douglas A OO 7
2125 XXXX OO
2128 ●BAIRD E O OO 7
2131 ●SISON Rogelio OO 7
2139 CHENEY L David 619-429-4280 7
X OAKDEN DR
2153 XXXX OO
X REKLOW DR
2159 ●HORN G M OO 7
2167 XXXX OO
2173 ●BANAYAT Eduardo P OO 7
2181 XXXX OO
2187 ●LOBATO Albert OO 7
2196 ●SELBY Larry W 619-424-5671
★ 0 BUS 19 RES 3 NEW

CLAMATH 91977 SPRING VALLEY

WEALTH CODE 4 0

X WIEGHORST WAY
606 ●ROSALES Pedro OO 7
609 ●BEAS Jose M OO +9
613 XXXX OO
618 ●LUTES William D OO 7
621 XXXX OO
622 XXXX OO
626 ●WEST Richard L OO 7
627 ●VANCE Edward OO +9
630 ●JOHNSON Carol E 619-460-8625 0
633 ●VEGA Pindaro M OO 7
636 ●RODRIQUEZ Ronnie V 619-589-7753 7
637 XXXX OO
640 ●FLORES Cruz R OO 8
645 ●ARROYO Ricardo T OO 7
646 ●MIZE P A OO 7
650 XXXX OO
654 ●UJEDA Michael 619-465-6054 +9
X SAN FRANCISCO
703 ●MOORE Michael J 619-469-9051 5
704 ARGUELLO Noe Reyna 619-455-2845 +9
707 ●PATTERSON Chris OO 7
711 ●DEMERS Germina D OO 7
712 ●MCCOLLUM Arleen OO 7
719 ●BAKEN Samuel SD 619-463-5709 8
724 XXXX OO
X OSAGE
★ 0 BUS 24 RES 4 NEW

CLARA LEE AV 92120 SAN DIEGO

WEALTH CODE 5 4

X GLACIER AV
X ESTRELLA AV
6310 ●BUCHWITZ Bruce M OO 7
6318 ●RION Chas V 619-286-4414 7
6319 HIRLBACH Carl 619-582-0886
6326 HOUSE Barbara 619-265-2847
6342 XXXX OO
6343 ●DIMATTIO Albert 619-582-3061
6350 DREWERY Jeanne M 619-265-4514 7
●DREWERY Richard A 619-265-4514 7
6351 ●KENNEDY B P OO 7
6360 TORREY Steve 619-582-3788
6369 ●BRINK Adele OO 7
6370 ●LEONETTI Craig S OO 7
6379 ●RUBALCAVA Kristin K OO 7
6380 REYNOLDS Edgar J 619-583-0936
6389 ●ENSMINGER David J OO 7
X ZION AV
6401 ●SZEWZUK David W OO 7
6402 ●KOSIC John R OO 7
6411 ●CANEPA John OO 7
6412 XXXX OO
6419 XXXX OO
6424 ●UNDERWOOD Timothy L OO +9
6427 XXXX OO
6434 ●KOSIC William H OO 7
6435 ●SAAR Michael I OO 7
6436 ●KOSIC Wm OO 7
6443 XXXX OO
6444 LATIMER Chas H 619-582-6170
6447 ●CERASICLI Reno OO 7
6454 XXXX OO
6459 ●DIXON K OO +9
6467 XXXX OO
6470 KOSIC Ralph F 619-583-2571
6475 ●MCSULEY Jessie R OO 7
6483 ●KOSIC Joseph C OO 7
6501 XXXX OO
6502 ●COTTER J E 619-582-0826
6511 ●STACHWICK Gary E 619-583-0471
6515 XXXX OO
6516 XXXX OO
6530 ●GREGA Maureen OO 7
6531 ●BURGER Robt L 619-583-8038
6541 ●MCMANUS Ann M OO 7
6542 ●BROWN C B OO 7
6551 ●HELFRICH Hans J OO +9
6552 ●HAMELOW Jas C 619-583-7809
6561 ●FLOOD James I OO +9
6571 XXXX OO
6581 ●TASKER Walter R Jr 619-583-2830
6582 XXXX OO
6612 XXXX OO
6641 MILLER Donald G 619-582-5630 3
●MILLER Nancy Carolle 619-582-5630 3
6642 ●SCOTT J L 619-582-4139 7
6651 XXXX OO
6652 ●SPERANDEO F Mrs OO +9
6661 ★K B M FINE FOODS 619-286-3905 7
6701 GAY Constantine 619-582-3130 +9
●GAY Frances 619-582-3130
6721 XXXX OO
6730 XXXX OO
6740 ●DILLANE Allan P 619-582-4284
6741 ●LACROIX Maurice J OO 7
6750 ●PAIGE Anna E OO 7
6751 MADDOX Geo E 619-582-1143
6760 ●BERGELIN William W 619-267-2390 2
X GREENBRIER AV
6802 MONROE Carol 619-583-9317 +9
MONROE Wayne 619-583-9317 +9
6808 MOREBELLO Patrick 619-582-1232
6809 ●ROCKWELL Todd C OO +9
6814 ●LUEIDI Colette J OO 7
★PADRE FENCE CO 619-267-5111
6815 EDWARDS R M 619-582-7178
6820 XXXX OO
6821 BEATY Frank 619-286-1407
●BEATY Melanie 619-286-1407
6826 HALVORSON Gregory J 619-582-1175 8
HALVORSON Gregory J 619-582-4725 8
6827 ●ADZIMA Joseph K OO 7
6832 VALENTINE Frank 619-583-8569
●VALENTINE Mary 619-583-8569
6833 ●MUSSBUAM Miria OO 7
6838 GARCIA Steven 619-267-9217 +9
6843 XXXX OO
6844 ●CHESTNUT K 619-501-6844 +9
6850 XXXX OO
6856 WHITE Edmund F 619-583-0847
6857 HERBERT E R 619-286-2524
●HERBERT Iva 619-286-2524
6862 ●GRANEY William S OO 7
6863 ROLLIN Jon 619-582-4218
●ROLLIN K 619-582-4242 7
6868 ●FINEGOLD Betty 619-582-5667
6869 XXXX OO
6874 ●MCCARTHY Sue 619-267-3830 +9
6875 ●GODDEN E Robt 619-582-9586
6880 TOFTE David J 619-583-6288
6881 ARBAUGH John C 619-582-6531

..CLARA LEE AV 92120 CONT

6886 FREDDY Donald Robt 619-582-1630
6887 ●BRUM Geo R 619-583-1423
6896 STANLEY Norman W 619-582-2125
X ALFRED AV
★ 2 BUS 98 RES 11 NEW

CLAREMORE AV 92120 SAN DIEGO

WEALTH CODE 9 0

X WANDERMERE DR
6508 ●GLIVINGS R Lodr OO +9
6538 XXXX OO
X BLUEFIELD PL
6616 ●SPIEGLER Mark 619-287-0760
SPIEGLER Mark 619-287-4325 3
6619 ●YERKES Ann L OO +9
YERKIE Steve 619-583-3007 +9
YERKIE Steve 619-286-5852 +9
YERKIE Steve 619-501-1145 +9
6646 ●DOWNS Darrell 619-582-9321
6649 ●YORCICH K H OO 7
6679 KAISER Thomas 619-501-1787 +9
KAISER Thomas 619-285-0454
KAISER Thos G 619-286-4972
X DELPASO AV
6704 KIRCHNER Jack 619-287-1436
6705 ★CHAFFEE Blake OO +9
6735 XXXX OO
6764 ●HARRIS Sidney L Jr 619-286-0686
6802 XXXX OO
6819 ●ARLIN Stephen R OO +9
6822 DOSIC Ida V 619-287-0403
DOSICK Ida V 619-287-0379
6827 ●SALIMI Payman OO +9
6834 ●SULLIVAN Susan M OO +9
6835 XXXX OO
6842 HILL Jean 619-583-0612
●HILL L V 619-583-0612
6843 XXXX OO
6850 ●REIMER Robt L 619-287-7576
6851 ●MASCARI Philip 619-286-2305
6858 BENYEHUDA Amnon 619-582-6127
6859 ●TWAL Imad I OO 8
6864 ●IANNUCCI C L 619-583-6164
6872 ●KINTZELE Brian J OO 8
X CLAREMORE LN
★ 0 BUS 33 RES 9 NEW

CLAREMORE LN 92120 SAN DIEGO

WEALTH CODE 9 0

X CLAREMORE AV
6370 ●GEORGE Harry J 619-265-4573
6378 ●SACHS Steve 619-501-1927 +9
6386 XXXX OO
6387 GREENE Bev 619-286-0107
●GREENE Pat 619-286-0107
6394 LEVINE Leonard 619-267-5620
LEVINE Ruth 619-267-5620
6395 ●GUTOWITZ Erwin J OO +9
6405 XXXX OO
6410 ●DEIRANIEH Laila B OO 7
6417 CONGDON Colleen 619-267-7227
●CONGDON Robert 619-267-7227 +9
6418 ●JACOBS P 619-583-9307 +9
●JACOBS Patty 619-501-1354 +9
6426 ●GARDNER Diane OO 8
6429 ●GOSS B J 619-287-3593
6434 ●SUTTERFIELD Kent 619-582-5311
6442 XXXX OO
X DELPASO AV
★ 0 BUS 18 RES 4 NEW

CLARENDON 92021 EL CAJON

WEALTH CODE 2 0

X CROSBY
1256 ★KEEP MOVING ENTPRS 619-440-7519 4
1265 JENSON Robt G 619-447-7855
1269 XXXX OO
1271 XXXX OO
1272 ●SANUDO Carlos R OO 7
1273 XXXX OO
1274 XXXX OO
1275 TURMAN Thos 619-447-0369
1280 TURMAN Tom 619-444-2853 1
TURMAN Tom 619-588-5493 1
TURMAN Tom 619-444-9749 8
1284 PELUSO Vivian V 619-593-1830 8
TURMAN Tom 619-447-3078 +9
TURMAN Tom L 619-588-7465 3
1288 ●TURMAN Tom 619-447-5874 +9
X 2ND N
★ 1 BUS 14 RES 2 NEW

CLARISS 91911 CHULA VISTA

WEALTH CODE 1 0

451 ●BINGHAM Robt B 619-427-4278
457 ROSS Robt A 619-422-3720
458 XXXX OO
463 ●JAMES Mark 619-476-0306
464 ●DEOCA Dora G OO 7
469 XXXX OO
470 ●PUENTE Horacio G OO 7
475 ●HORNE D M 619-422-2904
476 ●VIVAS Ruben M OO 7
481 BLANKENSHIP D 619-425-4152 +9
482 ●WEAVER Melvin A OO 7
487 ●STUMP David E OO 7
488 ●NAGY John 619-422-5570
493 XXXX OO
X 5TH AV
★ 0 BUS 14 RES 1 NEW

CLARISSA CT (94) 91945 LEMON GROVE

WEALTH CODE 5 0

2905 ●BRIGGS William R 619-667-9584 8
2920 ●ARTUGUE Rolando 619-668-1027 4

CLARISSA CT 91945 CONT.

2945 ●PACHECO Steve OO 7
3010 ELO Lois 619-469-7819 5
ELO Otis B 619-466-2546 5
●ELO Robert 619-469-7819 5
3020 ●RIVERA Angelo OO 8
3030 ●BAUTISTA Daniel C OO 7
3040 XXXX OO
★ 0 BUS 9 RES 0 NEW

CLARK 92103 SAN DIEGO

WEALTH CODE 9 0

X GUY
3903 ●DELNUOVO Frank A OO +9
X ALAMEDA TER
3911 ●GRUHLER E J 619-295-6332
3920 XXXX OO
3921 ●BURKHALTER Jim 619-299-5790 +9
LIVINGSTON Ann W 619-299-5790 +9
3941 XXXX OO
★ 0 BUS 6 RES 3 NEW

CLARKE DR 92021 EL CAJON

WEALTH CODE 6 0

1266 XXXX OO
1274 XXXX OO
1277 SHAW Cindy 619-449-1431
●SHAW Peter 619-449-1431
1280 COCHRAN Deborah 619-401-3404 +9
●THOMAS David A OO 7
1285 ●DIX Roger L 619-588-8147
1293 ●RAMIREZ Elvin OO +9
X SAVIN DR
X GREENFIELD DR
1301 XXXX OO
1302 ●CRAIG Florence L 619-442-3990
1306 VANDERPOOL Lillian B 619-442-1859
●VANDERPOOL Ray T 619-442-1859
1309 GOODRICH Dee 619-444-1358
●GOODRICH Ralph 619-444-1358
1314 ●BIMER C E Mrs 619-444-9711
1315 ●CAMPOS John X OO 7
1322 XXXX OO
1327 COLE Ralph A 619-444-2340
1328 AYLING Jim 619-588-4296 4
X LILY AV
1402 ●KRUEGER Irene B OO 7
1409 ●NOMAN B L Jr 619-440-7936
1424 GAUGH Bill 619-442-3615 8
GAUGH Harry E Jr 619-444-6334
1451 XXXX OO
1497 ●HAMM W T OO 7
1498 XXXX OO
1501 XXXX OO
1502 ●SINGER Raymond J 619-442-8565
1513 ●JACOBSON Mark W OO 7
1518 MEAD J A 619-444-0893
1522 ●MCCARTHY R E 619-579-2173
1530 ●CHANDLER Ronald 619-447-6443
1535 ●DRENNING Sharon D OO 7
1548 ●RAPELJE Ann M OO 7
1563 ●CHENEY Tena OO 7
1572 XXXX OO
1587 ●VACLAVEK Timothy 619-588-8980
1595 ●MUNN Geo Jr 619-444-7646
1599 ●LARSON Rich 619-583-9659 4
★ 0 BUS 39 RES 2 NEW

CLAUDIA AV 92071 SANTEE

WEALTH CODE 5 0

10390 XXXX OO
X ROCHELLE LN
X FRANK LN
10402 ●MANZANO Frank R OO 7
10410 XXXX OO
10418 XXXX OO
10426 ●WAY Willard R OO 7
10434 HELMS B 619-562-8436
●HELMS John 619-562-8436
10440 ●SCHLUNDT James K OO 8
10448 XXXX OO
10456 ●WALES Glen E OO 7
10464 ●BREIDENSTEI Timothy OO 7
★ 0 BUS 11 RES 0 NEW

CLAUDIA LN 92071 SANTEE

WEALTH CODE 5 0

10375 XXXX OO
10376 PARE John 619-448-3650
●PARE Vicki 619-448-3650
10386 XXXX OO
10387 ●BUDKE Mark OO 7
10391 ●HAMILTON Donald E OO 7
10394 ●MCNUNN Harold C 619-448-3543
10395 ●TALIANA Frances A OO 7
★ 0 BUS 8 RES 0 NEW

CLAVELITA 92154 SAN DIEGO

WEALTH CODE 4 1

X SOLDAU DR
3264 ●VILLALOBOS Rebecca OO 8
3272 ●EDQUID Ely A OO 7
3280 ●LEYVA Juan A OO +9
3285 XXXX OO
3288 XXXX OO
3296 XXXX OO
X CARNELL AV
3302 ●MCFETRIDGE Robin OO 7
3306 ●CHAVEZ Ismeal 619-428-6790 8
3310 XXXX OO
3314 ●PEREZ Bernie V OO +9
3325 ●MENDOZA Valente L OO 8
3326 ●MARTINEZ Piedad OO 8
3337 ●DEGUZMAN Tito M OO 8
X VERALEE DR
3338 ●VIDAL Nestor J OO 7
3350 ●PORRAS Juanita E OO 8
3361 PEREZ Mana B 619-580-3938 8

..CLAVELITA 92154 CONT.

RODRIGUEZ Rafael A 619-690-0768 8
X BISCAY DR
3374 ●YEPIZ Alfonso G OO +9
3385 XXXX OO
3386 ●EMPIZO B V OO 7
3397 ●COVARRUBIAS Alberto OO 7
3402 ROMERO Teresa 619-428-5727 +9
3408 ●ARMAS William 619-690-5876
3416 XXXX OO
3422 LARA Jose Luis 619-690-5411 +9
X CLAVELITA PL
3430 ●ARAUJO Mario O OO 7
3436 XXXX OO
3444 ●LIGHTNER Lucila C OO +9
3450 ●FLORES Ana D OO 7
3458 XXXX OO
3464 ●HURTADO Ignacio A OO +9
3472 ●PEREZ Dunia M OO 7
X CARAMAY PL
3478 ●MARIANO Cenobio S OO +9
★MARIANO'S THE FORCE 619-428-1184 +9
DISTRBTR
3486 RUSTICO Aquino 619-690-3847 8
3492 MEDINA Aaron M 619-662-1491 +9
3506 GARCIA Mana 619-428-3504 8
3517 OMUNDSON Damon 619-690-6126 6
3518 ●DAYRIT Antonio 619-662-1786 1
3529 ●CECNA Martha C OO 7
X ARLISS CT
3542 ●DUNCOMBE Frank D OO 7
3553 ●ESPINOZA Jose 619-690-5116 +9
3554 XXXX OO
3565 ●CALLES Roberto T 619-662-0246 1
3574 SALIDO Arturo 619-690-5745
●SALIDO Arturo 619-662-0766 7
3577 ●NORRIS Michael L 619-690-1119
X DELSUR BLVD
3616 ●GUERRERO Cesar 619-428-6036 8
3617 ●MATA Antonia 619-690-3654
3626 XXXX OO
3627 ●RUIZ Eva OO 7
3636 ●RANGEL Mari M OO 7
3637 ●CLARK Lucinda A OO 7
3646 THOMAS Barbara 619-690-0108
●THOMAS Josiah C 619-690-0108
3647 ●CAMPBELL O C OO 7
3656 XXXX OO
3657 ●CORRIQUEZ Maria D OO 7
3667 XXXX OO
3676 ●WHITE David E OO 7
3677 ●DOLAN Leonard R 619-690-5868
3686 CRISTERNA Beatriz 619-690-2357 +9
3696 XXXX OO
3697 ●HINOJOS Saml Jr 619-660-1816
3708 ●MACHITAR Mario J OO 8
3711 ●WALSH J L OO 7
3716 ●TELLEZGIRON Adolfo 619-428-0312 0
3719 ●WALZ Flor A OO 7
3724 XXXX OO
3727 ARIAS Roberto 619-428-5410 7
3735 ●MONDRAGON Carole L OO +9
3740 BARBOSA Noel 619-690-9442 +9
3749 OROZCO Angelica 619-690-6284
OROZCO Cristobal 619-690-6284
3755 XXXX OO
3756 ●CHIPRES Jose 619-690-6774 0
3757 ●TACDA Anna OO 7
3764 ●RIVERA F OO +9
3765 ●SANCHEZ Antonio E OO 7
3771 XXXX OO
3772 ALVAREZ Jose 619-690-1809 7
MURILLO Juan G 619-428-3876
3777 ●TELLEZ Gilbert B OO 7
3780 ●PINEDO Gabriel OO 8
3789 ●VALLES Julia M OO 7
3796 XXXX OO
3797 XXXX OO
X PIEDRA
★ 1 BUS 86 RES 15 NEW

CLAVELITA PL 92154 SAN DIEGO

WEALTH CODE 6 0

X CLAVELITA
1504 MARTINEZ Jesse 619-662-0435 8
1505 XXXX OO
1520 ●NAVARRO Arturo S OO 7
1528 STEFFEN P N 619-428-0366 0
1536 ●GREGORY Brian 619-428-6611 7
1537 PASCOBILLO Emmanuel 619-662-3714 +9
★ 0 BUS 6 RES 1 NEW

CLAY AV 92113 SAN DIEGO

WEALTH CODE 0 0

X SAMPSON
2705 XXXX OO
2715 ●BLACK Charles A OO +9
2715½ MAYO Olevia A 619-702-7786 +9
X 28TH S
2909½ NEAL Jas L 619-232-4722 8
2910 BOU Phal 619-237-1829 +9
●RAMIREZ Martha OO 7
2911½ HARRIS James 619-696-7692 +9
2914 XXXX OO
2915 ●COLEMAN Leon 619-236-9693
2917 ●ESCOBEDO Martin OO +9
2918 GUZMAN Laticia 619-234-9772 +9
2921 OLMEDO Victor 619-239-7910 2
2927 ●LOPEZ Luis F OO 8
2931 XXXX OO
2933 ●WILSON Addie OO 7
2938 XXXX OO
2941 NAVARRO Lauro Pelayo 619-231-0376 6
2944 ●WILSON A OO +9
2945 JAIME Mario 619-231-6183 5
2947 GARCIA Javier 619-338-0879 4
2964 ●JACKSON David A OO 7
2968 ●RIDGELL Annie A OO 7
2985 ★BETHEL BAPTIST CH 619-234-5492
★MILLENIUM 2000 619-234-2772 +9
2990 XXXX OO
2996 CANDIDO Guillermo E 619-696-8839 6
X 29TH S
2901 LOPEZ Juan Perez 619-696-3205 7
2904 ●HERRERA Jesus OO 8
2905 PALOMARES Jose E 619-235-6584 +9
2912 MARISCAL Maria De Luz 619-239-6713 7
2913 XXXX OO
2914 ESTRADA Adalid 619-234-0723 7
2919 BALLON Ernesto 619-234-6259 8
2924 GONZALEZ Marcela 619-231-1415 +9
LAREDO Marnela 619-231-3494 +9
2930 ●LIZARRAGA Agustin OO +9

COPYRIGHT HAINES & CO., INC. INFORMATION ON THIS PAGE MAY NOT BE KEYPUNCHED, ENTERED INTO A COMPUTER OR PHOTOCOPIED, IN ANY MANNER WHATSOEVER EXCEPT AS AUTHORIZED IN WRITING BY HAINES & CO., INC

CYPRESS ST 2000

CUYAMACA AV 91945 CONT.

7525 ●KANGAS Adaline G 619-450-4772 0
7530 XXXX OO
7537 ●ANDREYCHAK Edwin 619-469-5104
7538 ●HELMS William S OO 7
7545 ●MOORE Bill 619-462-9139
7546 ●BONILLA Jesus J OO 7
7553 LOHMANN F 619-466-8222 +9
LOHMANN J 619-466-8222 +9
7558 ●JOHNSON Howard L OO 7
7561 ●MCGOWAN Deanna OO +9
7565 XXXX OO
7569 XXXX OO
7570 ERICKSON Harold E 619-466-7690
7579 ●MCHENRY Cindee OO +9

X BUENA VISTA AV

★ 0 BUS 20 RES 4 NEW

CUYAMACA AV 91977 SPRING VALLEY

WEALTH CODE 6 9

1011 ●WILLS Michael L 619-460-5768 4
1019 XXXX OO
1027 ●RADCLIFF William D OO +9
1033 ●COLES Donald L OO +9

X APPLE

1103 ●OLIVER Louis E OO +9
1108 LAPAGLIA Lisa 619-462-6145 +9
LAPAGLIA Michael 619-462-6145 +9
1112 XXXX OO
1117 ●REPATH Jay 619-465-1913
1121 ●DREXLER Arthur OO +9
1124 ●D'Aurora Daniel A 619-462-2496 +9
1125 ●SCHREIBMAN P OO 7
1128 ●JOHNSON Gale M OO +9

X CHESTNUT

1204 ●TOMAI R F 619-465-0558 0
1207 ●RADCLIFF Roger 619-698-4034
1210 PINA Azucena 619-697-4624 8
1211 XXXX OO
1214 ●WYER Larry 619-462-0944 8
1222 XXXX OO
1227 ●PLATTE Randall T OO 7
1231 ●SMITH Kurt D OO +9
1233 SMITH Eleanor 619-589-1568
●SMITH Joseph 619-589-1568
1304 ●PORTER Robert W OO 7
1308 XXXX OO
1309 ●PERRIER Michael M OO 7
1312 ●SHARP Jimmy W OO 7
1317 ●KHAN Ike M OO 7
1318 ●TUBESING D 619-463-6676
1406 ●MELLIN Shirley 619-697-5007
1417 ●AVADHANI Indera OO 8
1420 ●PRICE Juanita L OO 8
1421 ●BEASLEY Grady D OO 8
1424 XXXX OO
1502 ●PAUL Margaret 619-698-6275 +9
1505 XXXX OO
1511 ●DOUCETTE Robert B OO 7
1515 XXXX OO
1518 ●MYERS Wilmer C OO +9
1522 ●SHACKLEFORD Angela OO 8
1524 ●MAGILL Thad C OO +9
1526 ●ABDULMESEH Saleb Y OO 7
1527 ●JONES Anton R OO +9
1607 XXXX OO
1611 ●PARSONS Rod OO +9
1618 ●MYERS Wilfred C OO +9
1622 XXXX OO
1623 ●ADAMS Mark T OO 7
1624 ●NICKS Michael E OO 7
1625 ●AJMAL Michel B OO 7
1626 FRANK Christopher T 619-461-1419 5
★FRANK CHRISTOPHER TALBOT PHOTO 619-698-0050 5
1629 ●GIBSON Leonard J OO +9
1630 ●TREMMEL Frank J OO +9
1635 ●VOISTRITTER Max 619-466-4664 0
1636 ●NUESE Leslie A OO +9
1640 ●KELLISON Robt A 619-464-6495
1641 ●SPIVEY Robert P 619-698-9005 1
1643 ●EDWARDS Fulton A OO 7
1654 ●BOLLAERT Armand 619-469-1505 +9
●BOLLAERT Kathryn 619-469-1505 +9
1661 XXXX OO

X EUCALYPTUS

★ 1 BUS 61 RES 20 NEW

CUYAMACA CT 91977 SPRING VALLEY

WEALTH CODE 6 0

2101 KELSEY Janet M 619-466-7475 7
2115 ●ROSE Stephen 619-667-2058
2124 XXXX OO
2126 ●BENNETT Edward J OO 7
2129 PEARSON Frank W 619-462-9715 +9
2142 ●BLUE P 619-461-2472 2
2143 XXXX OO
2157 ●GILL Enc V OO +9

X IVY

★ 0 BUS 8 RES 2 NEW

CUYAMACA CLG DR E 92019 EL CAJON

12122 ★HIGHLAND PARTNERSHIP INC 619-660-9575 +9
12190 ..... APARTMENTS
ABDEL Belal H 619-670-0455 8
BENKERT Joseph 619-670-0923 +9
DORFE April 619-660-5673 7
DORFE Harry 619-660-5673 7
GIACOMETTO Joseph F 619-660-1446 8
GUROL Ismail 619-660-1978 6
HAISHA Jalal 619-670-6241 7
HOCAOGLU O 619-670-4515 +9
JONES Sandra 619-670-5424 8
JONES Sandra 619-670-7494 8
KASSAB Nazar 619-660-8229 +9
LUNETTA Patricia 619-660-9387 8
MALONE Steve 619-670-4110 +9
MARIN Sean W 619-670-9326 +9
MCKINNEY Susan M 619-660-9853 +9
MIKHAIL Kamal Y 619-660-2997 8
MORFITT Timothy 619-660-5574 +9
PHILLIPS Marcia 619-660-8552 8
PURSELL Bryson 619-670-5577 +9
PUTRUS Samir 619-660-5263 +9
RAKHOLIA Ramesh 619-670-3496 +9
RAKHOLIA Varsha 619-670-3488 +9
RICHARDSON J C 619-670-3393 1
SAUNDERS Erica N 619-670-1306 +9
SCHUERMAN Todd M 619-670-7993 8
SMITH Catherine 619-670-5773 +9

CUYAMACA CLG DR E 92019 CONT.

SNODGRASS Steve L 619-660-2679 8
STEINMETZ Luke 619-660-1514 8
STEWART David M 619-670-3482 8
THOMPSON D Thomas 619-670-9131 +9
TRELFORD Robert 619-670-9123 +9
TRELFORD Trudy 619-670-9123 +9
WIECKS Brad 619-660-0590 8
12190 .....
12191 ..... CLUB PACIFICA APTS
ADAIR Jason 619-660-6860 8
BOWERS Randy 619-670-1427 8
BROWN Julie S 619-660-5615 8
★CLUB PACIFICA APTS 619-670-9226
DEER Nicholas W 619-670-6965 +9
DEUEL Valerie 619-660-1218 7
EWERT E C 619-670-5186 7
GOFREED Robert 619-670-9118 5
GREEN John M 619-670-8661 +9
JAGER T A 619-670-6752 +9
KARNOWSKI Crystal L 619-670-4192 +9
KARNOWSKI Lawrence S 619-670-4192 +9
KIM Esther 619-660-7947 8
LEYVA Eleodoro 619-660-8859 +9
LOPEZ Anthony J 619-670-6539 +9
MENDOZA G 619-660-7816 8
MERCADO Xavier 619-660-5427 +9
PRICE Thomas W 619-660-5629 +9
RABIE Sundis K 619-660-9530 +9
RIESE Glenn 619-660-2983 8
SCHERR Jeremy A 619-660-6657 8
SCHERR Jeremy A 619-670-7583 8
SISSON Bruce 619-670-8135 3
STANBERY Joshua D 619-660-5705 +9
THOMAS Phil E 619-660-2803 8
VENCEL-Martinez Sandra 619-660-8893 +9
VORRARO Glen A 619-660-2375 +9
VOTRAW Timothy 619-670-9287 +9
WARREN Jerry D 619-660-5109 +9
WILLIAMS Allea M 619-660-9332 +9
WOOD Gary 619-660-6057 +9
12191 .....

★ 2 BUS 63 RES 34 NEW

CUYAMACA WAY 91911 CHULA VISTA

X RIENSTRA E

1471 XXXX OO
1472 LOPEZ Juan 619-422-9505 8
1475 ●DICKSON Bobby J 619-420-8741
1476 ●DELONG Ronald N 619-420-7021 1
1481 ●NG Cheuk Ping 619-425-9776
1482 ●BELL Stancil L OO +9
1486 ●ARNOLD John C 619-422-7154
1490 XXXX OO

X RIVERA PL

★ 0 BUS 8 RES 1 NEW

CYNTHIA LN (94) 92019 EL CAJON

WEALTH CODE 3 0

1491 ●KATER David A 619-593-6251 4
1495 ●CAHALAN R 619-590-1377 4
1496 NEER S A 619-579-0939 4
●NEER T W 619-579-0939 4
1497 ●SCHMALZEL Steven J OO 8
1498 ESAU Randolph T 619-588-4824 8
1499 ●BAIRD Clay OO 8

★ 0 BUS 7 RES 0 NEW

CYNTHIA PL 92105 SAN DIEGO

WEALTH CODE 2 0

X RIDGEVIEW DR

4403 XXXX OO
4404 ●SORCE David B OO 7
4414 ●BASSETT Alton W OO 7
4415 ●NEHME Nadia OO +9
4424 XXXX OO
4425 XXXX OO
4434 ●QUINN Justin OO 7
4435 ●PANCER Max OO +9
4444 ●GALVAN A OO +9
4445 XXXX OO
4455 ●LORIENZANA Jose T OO +9
4464 ●HARRISON Wes 619-264-6992 1
4465 MILLER Vernon L 619-264-8722
4475 FRANK Sharon R 619-527-4112 2
●WEBB Gregory D OO +9
4484 ●BELL Dennis J OO 7
4485 ●STITT James 619-263-2244 5

★ 0 BUS 17 RES 5 NEW

CYPRESS 92154 SAN DIEGO

WEALTH CODE 1 0

1800 XXXX OO
1801 XXXX OO
1802 XXXX OO
1803 AGUIRRE Armando 619-424-8101 6
1804 XXXX OO
1805 ●WESTERKAMP J OO +9
1806 ANDERSON Gayle 619-429-8872
1807 GRAFF Alicia 619-423-8804 6
1808 XXXX OO
1809 XXXX OO
1810 XXXX OO
1814 RAMOS Ana M 619-575-5470 +9
RAMOS Ana Maria 619-575-6342 +9
1815 VALENZUELA Rosa H 619-575-3060 8
1816 XXXX OO
1817 GOMEZ Guadalupe 619-424-3386 +9

X 17TH S

1819 XXXX OO
1820 ROMANO Sergio 619-423-2470 +9
1821 XXXX OO
1822 XXXX OO
1823 XXXX OO
1824 CIRTESA Sandra 619-423-7104 +9
1825 XXXX OO

X CALLA

1826 ●HUERTA Marg OO 8
1827 ●BLIED Richard 619-424-7692
1828 XXXX OO
1829 XXXX OO
1830 XXXX OO
1832 ●VILLALOBOS Jaime OO +9
1833 XXXX OO
1834 NORIEGA Ranulfo 619-424-6984 8

CYPRESS 92154 CONT.

1835 XXXX OO
1836 XXXX OO
1838 XXXX OO
1839 ABBOTT M J 619-429-4688 4
1840 PARSONS T J 619-423-3614
1841 XXXX OO
1843 XXXX OO

X IOWA

★ 0 BUS 38 RES 7 NEW

CYPRESS 91910 CHULA VISTA

WEALTH CODE 3 8

X ELM AV

153 ●RODRIGUEZ John C 619-420-4550 2
155 CAIR James A 619-691-0169
156 XXXX OO
157 XXXX OO
159 CARR L A 619-427-8775
160 XXXX OO
163 HUMMEL Agnes 619-691-0076
●HUMMEL Michael 619-691-0076
164 DAVILA Max 619-425-2999 8
RUIZ Margaret 619-420-5853
167 ●DAMSTRA Robert L OO +9
170 WEATHERBIE G Lee 619-422-7958
175 ARANZUBIA Monico 619-422-5615
●ARANZUBIA Xochitl 619-422-5615
176 ★FRANTZ OIL&FILTER 619-422-7060
★STILKO OIL FILTER DISTRIBUTOR 619-422-7060
★WAGENAAR NEIL R 619-422-7060
178 ●COMBS John T OO 7
180 SHORT Nathan 619-422-7034
185 ●PEWTRESS Cynl E Sr 619-420-0077
186 DELACERDA Garciela 619-426-4997 +9
193 XXXX OO
195 XXXX OO
196 XXXX OO
197 ●LOGAN Mark OO +9

X 2ND AV

201 SPENCER Byron K 619-422-6385 5
SPENCER Byron K 619-422-2369 8
SPENCER Ruth 619-422-6385 5
●SPENCER Ruth E 619-422-2369 8
202 ★BAJA RICA CHILE&SPICE TRADING 619-422-6373 8
●RAMOS Winnie 619-427-3263 6
208 ●MEZA Jose I OO +9
210 XXXX OO
211 MENDOZA Norma 619-425-5572 +9
212 XXXX OO
214 XXXX OO

X TWIN OAKS AV

228 EARLS Robert 619-691-8122 8
229 FARHA Zarifa 619-425-2798 +9
232 ROBINSON Donald J 619-426-2090 +9
234 ●AMOS Robert D OO +9
240 ●EARLS Gary C 619-585-1678

X DELMAR AV

★ 4 BUS 37 RES 8 NEW

CYPRESS 92040 LAKESIDE

WEALTH CODE 6 0

9502 XXXX OO
9506 XXXX OO
9512 ●PIERCE Steven W OO 7
9516 ●MACNABB Dawn OO 7
9519 XXXX OO
9520 ●MASTERTON Albert C OO +9
9522 XXXX OO
9530 MULREAN Donna 619-443-9169
●MULREAN John 619-443-9169
9534 LUCUS Gary 619-561-2718
●LUCUS Gary 619-561-5057 +9
9536 HALLETT Geneva 619-443-2356
9550 XXXX OO
9556 OFTEDAHL Chas R 619-443-8523
9560 ●GEORGE Heidi D OO +9

X MELWEIR WAY

9615 ●ASHBY Ronald D OO 7
9621 ●WINGER R C OO 7
9622 XXXX OO
9627 BISHOP Nicole 619-938-0267 +9
9628 NEWLAND Tom 619-561-5063 +9
9631 BURROWS Bradley 619-561-9098 8
●BURROWS Victoria 619-561-9098 8
9638 ●DOW Dennis L 619-443-2208
9641 ●ARNELL Kalyn OO 7
9661 XXXX OO
9664 XXXX OO
9672 XXXX OO
9707 RHODES Chuck 619-561-0880
●RHODES Rhonda 619-561-0880

X JULIAN AV

9723 ●KESSING Darin D OO 8
9725 ●HENSCHEL Arthur G OO 8

★ 0 BUS 31 RES 5 NEW

CYPRESS 91941 LA MESA

WEALTH CODE 4 0

X ALLISON AV

4818 ★FINE FEATHERS WOMENS FASHION 619-466-8141 8
4822 XXXX OO
4826 XXXX OO
4827 XXXX OO
4840 ●ARELLANO Michael 619-464-4371 0
4841 RAMSEY Bob 619-465-4441 8
4847 SMITH Eugene T 619-461-4382
4848 XXXX OO
4850 XXXX OO
4851 ●OLBRICH F 619-464-6175 7
4852 XXXX OO
4853 BUNCH Robert 619-465-3029 +9
4855 XXXX OO
4857 SESSIONS Hugh D 619-698-4379 4
4858 XXXX OO
4861 GARCIA A 619-466-9434
4863 ●LUDWICK M C Mrs OO 5
4864 XXXX OO
4865 ●LUDWICK W E 619-469-3408
4867 XXXX OO
4868 XXXX OO

X UNIVERSITY AV

★ 1 BUS 20 RES 1 NEW

CYPRESS AV 92103 SAN DIEGO

WEALTH CODE 3 6

1008 ●DODGE Peggy OO +9
1024 XXXX OO
1025 XXXX OO
1041 ●COHN David OO +9
1042 XXXX OO
1052 XXXX OO
1068 ●THUDIUM Carl 619-296-2360
1079 ★CHIROPRACTIC RADIOLOGIC CNSLT 619-291-4052 7
FORREST John V 619-291-1816 5

X CYPRESS WAY

X VERMONT

1220 ●GROSSET Walter B 619-295-2833
1226 ●WILLIAMSON Clara 619-295-1763
1228 XXXX OO
1234 XXXX OO

X CYPRESS CT

1238 ●DEUTSCH Steven 619-295-0540
1242 XXXX OO
1244 SMELKINSON M 619-574-7877 3

X FLORENCE

1250 XXXX OO
1258 ●COOKE Paul E 619-298-0413
1272 XXXX OO
1274 MOORHOUSE J E 619-297-7416
●MOORHOUSE Mary 619-297-7416
1276 XXXX OO
1278 HAYDEN Jack 619-291-0663

X 13TH

X RICHMOND

1419 XXXX OO
1421 XXXX OO

X ALBERT

1502 XXXX OO
1510 ●LIMBERG Keith 619-297-7886 0
1516 MAXINE David H 619-296-7331 8
SHANOWER Enc J 619-296-7331 8
1517 XXXX OO
1532 ●ROBERTS Helen E OO +9

X HERBERT

1604 ●MASON P J OO 8
1609 ●LYNGHOLM Carl 619-295-9608
1610 XXXX OO
1614 ●STRACHAN John S 619-298-6070 7
STRACHAN John S 619-296-4161 8
1615 ●WALLACE Richard J OO 8
1616 ●GARBIN J 619-295-5676 7
1621 XXXX OO
1623 XXXX OO
1624 ..... APARTMENTS
DALEY P R 619-298-1993 8
DITRICK Roger W 619-298-4987 +9
ENGSTROM Trent 619-298-4987 8
FRERICHS F 619-298-8350
MORRISON Stephanie L 619-299-4407 8
WILLIAMS P A 619-542-1590
1624 .....
1627 ●DIERKS M J 619-298-3024
1631 XXXX OO
1633 XXXX OO

X PARK BLVD

1725 APODACA Stacey D 619-220-8627 +9
1727 XXXX OO
1728 XXXX OO
1729 GEBHART Gino 619-692-6144 5
1731 XXXX OO
1732 XXXX OO
1735 XXXX OO
1737 REULAND C M 619-298-0469
1738 XXXX OO
1739 XXXX OO
1744 PADGETT N John 619-298-8359 +9

X INDIANA

1801 XXXX OO
1810 ..... APARTMENTS
AHMADIPOUR Aryan 619-295-8129 7
CALIFORNIA Kevin 619-295-7602 8
GOODWIN J P 619-295-6587
GRANT Dear 619-293-3565 +9
HALL Frances 619-295-8063 8
LEFLORE Stacy W 619-692-1638 8
ROSS Martin 619-299-1680
VASQUEZ Joe P 619-295-1095
1810 .....
1817 XXXX OO

X CRESTWOOD PL

1825 BOTTERELL Wm H 619-295-0389
1828 XXXX OO
1834 XXXX OO

X GEORGIA

ZIP CODE 92104 SAN DIEGO

WEALTH CODE 3 0

1902 VIERA Dennis F 619-291-3240 +9

X WILSHIRE TER

1905 XXXX OO
1906 XXXX OO
1908 ZEITLIN S 619-291-2306 8
1917 ●GAYHART Jan E OO 8
1918 XXXX OO
1927 XXXX OO

X FLORIDA

2018 ●LOPEZ Joseph D OO +9
2021 ●BIGGS Tisha OO +9
2028 XXXX OO
2030 BAKER John T 619-296-3447 +9
BERNAL Christina 619-296-8119 8
RASSIGA Lynn 619-692-1775 +9
RASSIGA Tom 619-692-1775 +9
SELIGMAN Samuel D 619-236-4808 4
SCHOLLE Theodore 619-298-4286 8
SUNDARAVEJ Suchei 619-291-7526 +9
2035 ..... APARTMENTS
AHERN Michael L 619-543-9770 +9
COLEMAN Thaddeus 619-298-4453 +9
CONNER Isaac J 619-297-9335 +9
GEHRING Gary J 619-298-8920
JIM Newcomb 619-543-9770 +9
YOUNG Robert 619-297-8202 7
2035 .....
2036 XXXX OO
2037 BOURG Melinda 619-297-7923 +9
DUMOND Jeffrey 619-295-5930 8
2038 XXXX OO
2040 XXXX OO
2041 XXXX OO

★ 1 BUS 101 RES 19 NEW

CYPRESS AV 91932 IMPERIAL BEACH

WEALTH CODE 0 7

X CARNATION AV

406 XXXX OO
412 BINKS Geo J 619-424-7519
415 ●CHANG Manlin 619-424-7293
418 MCKINLEY Bradley 619-575-9073 8
MCKINLEY Lone 619-575-9073 8
424 ARMSTRONG Brett 619-423-6229
●ARMSTRONG Mary 619-423-6229
427 ●PUTNAM Conrad H OO 7
433 ●SHANER Russell H 619-575-0814
436 ●MODESETT Ronald Y OO 7
439 LESLIE M J 619-424-7716
●LESLIE Manon 619-424-7716
445 XXXX OO

X 5TH

X 7TH

707 XXXX OO
709 XXXX OO
713 OWENS G 619-424-9990 8
720 WALKER Winston R 619-429-5276 +9
722 ●MANNING William 619-429-7474 8
724 XXXX OO
729 XXXX OO
730 ●GARCIA Daniel V OO 7
731 XXXX OO

X DELAWARE

763 RITTER Gerald L 619-423-2734 +9
764 XXXX OO
769 DAVIES Lorn 619-429-3510 3
DAVIES Margie 619-429-3510 3
770 CURTIN Harry J 2D 619-423-9713 +9
776 ESTRADA Silva 619-424-8357 +9
776 COLLIS Geri 619-429-9644 8
COLLIS Tom 619-429-9644 8
779 XXXX OO
781 XXXX OO
785 XXXX OO
787 HUBBARD William G 619-575-6478 6

X 8TH

805 ●ROMERO Miguel A OO 8
813 COFFMAN Daniel 619-575-3060 8
868 XXXX OO
871 XXXX OO
879 PETRIE Donna 619-429-8103 5
882 DELGADO Margarita OO 8
884 XXXX OO
886 XXXX OO

X 9TH

906 ●WERGEY Stephen OO 7
918 PETROFF Steven 619-575-3922 1
919 ●WAGNER Clarence Lou 619-423-4406
920 WADHAM Cecile 619-423-3193 7
WADHAM Robt 619-423-3193 7
931 XXXX OO

X EMORY

960 XXXX OO
982 GOW Anthony 619-423-0138 +9
GOW Kristi 619-423-0138 +9

X 10TH

1010 ●JAUREGUI Roberto 619-423-4542
1020 XXXX OO
1025 ●WALTERS G V OO 7

X 11TH

1108 XXXX OO
1110 VARELA Ophelia 619-424-5761 +9
1113 XXXX OO
1114 XXXX OO
1115 XXXX OO
1123 PERRY James 619-423-2082 7
1127 XXXX OO
1129 XXXX OO

X FLORIDA

1150 XXXX OO
1154 HAYES Cynthia 619-424-8280 +9
1156 XXXX OO
1168 XXXX OO
1170 JANTZ Anita J 619-429-3511 7
1172 XXXX OO
1176 CERNY Gary 619-575-0977 +9
1178 XXXX OO
1180 XXXX OO

X 12TH

★ 0 BUS 71 RES 10 NEW

CYPRESS AV 91945 LEMON GROVE

WEALTH CODE 2 5

X ALTON DR

2210 MILLER Evelyn 619-460-8651
MILLER Jack J LTCOL 619-460-8651
2221 MAJOR M J 619-466-7171
2234 ●HENDRICK Paul E 619-466-8518
2241 XXXX OO
2248 XXXX OO
2252 XXXX OO
2257 ●HAYS Carl K 619-465-4319
2264 ●MEDINA Gabriel OO 8
2281 ●ZUMWALT Richard Col 619-469-4959
2286 FLORES Donald M 619-462-8196
●FLORES Vera P 619-462-8196
2291 PITMAN Kalko L 619-462-2412 +9
2295 XXXX OO

X MOUNT VERNON

2305 ●HULAND Myron OO 7
2315 XXXX OO
2319 XXXX OO
2325 ●BRUNSTON Theresa Y OO 7
2330 ●RHODES Glenn O 619-463-0657
2332 WILSON James 619-462-6434
2337 ●CODINA Anthony 619-466-1952
2348 ●GARNAND Robert W 619-697-3991 7
2351 BARKER Daniel B 619-644-2355 +9
2352 XXXX OO
2360 XXXX OO
2364 ●SANDBERG Steve J OO 8

X CITRONELLA

2511 XXXX OO
2518 XXXX OO
2536 ●SILVA Vidal 619-668-0997 4
2555 XXXX OO
2557 XXXX OO
2569 ●VANDUINE Stephen OO 7
2570 XXXX OO
2572 XXXX OO
2573 GERDTS Naomi R 619-466-2469

X ARCADIA AV

2581 STACK Michael J 619-464-6384 8

X LEMON GROVE AV

X MAIN

X GRANGE

CYPRESS AV 91945 CONT.

X SAN MIGUEL AV

2775 XXXX OO
2785 XXXX OO

X BURNELL AV

2802 GEORGE Mike 619-644-3465 +9
2806 GUNDERSON K S 619-644-2312 +9
2807 XXXX OO
2818 ●STOPIER John D OO +9
2821 XXXX OO
2824 STICHTER Harry Jr 619-589-8012 +9
2830 XXXX OO
2831 ●VANVLECK G 619-469-7937
2838 ●MITSCHKE Steve 619-460-5295
2839 XXXX OO
2850 XXXX OO
2855 XXXX OO
2865 ●HOCKENBURY Paul 619-466-9690
2868 XXXX OO
2880 ●JUST Billy D 619-460-2789
2890 ●SVALSTAD Eric P OO +9

X ROOSEVELT AV

2910 ●SANCHEZ Patty OO 8
2915 ★ANY LENGTHS HAIR SALON 619-460-5702 6
2930 ●GOMES J Clifton 619-466-5793
2950 ●DELGADO Olivia Y OO +9
2970 XXXX OO
2985 ●CORKUM Ronald J 619-469-2419
2990 ●SULLIVAN Lynne M OO +9

X MADISON AV

3008 XXXX OO
3011 MOLINA Manuel S 619-465-6963 6
TAPPY C W 619-465-6963 6
3028 ●MAYNARD Chas A 619-466-9534
3039 ●JONES Mary S OO 7
3048 ●MONROE Z M 619-466-4711
3057 ●ETHERIDGE Donald E OO +9
3068 ●BREHM G OO 7
3088 ●CLARK Glen R OO +9
MCDUFFEE Patrick 619-460-4170 +9

X CENTRAL AV

★ 1 BUS 70 RES 12 NEW

CYPRESS AV 91950 NATIONAL CITY

WEALTH CODE 2 0

X 32ND E

3205 XXXX OO
3215 XXXX OO
3221 ●DUNCAN F OO +9
3226 HENDERSON Gwen 619-267-4710
●HENDERSON Pat 619-267-4710
3229½ EDWARDS Raymond 619-267-7522 +9
3234 XXXX OO
3246 ●MORENO Luis Felipe 619-470-6177 +9
3251 XXXX OO
3302 ●CARREL Debbie OO +9
3307 XXXX OO
3308 ●STANKO Walter T OO +9
TUAVAO Manilla 619-472-9925 +9
3309 XXXX OO
3310 ●STANKO Walter T 619-475-6722
3314 DERBY Anna Maa 619-475-8855
●DERBY George W 619-475-8855
3315 XXXX OO
3316 XXXX OO
3317 XXXX OO
3320 SHEDENHELM Paul E 619-472-1519 +9
3327 ●NARVAEZ Patrick OO +9
3328 XXXX OO
3355 ●FERNANDEZ Miguel OO +9
3350 STEARNS Delphine B 619-475-6531
3361 XXXX OO
3363 SANDOVAL Patricia 619-475-2368 +9
3367 ●RUIZ Luisa L OO +9
3371 XXXX OO
3375 XXXX OO

X SWEETWATER RD

★ 0 BUS 33 RES 11 NEW

CYPRESS AV W 92020 EL CAJON

WEALTH CODE 0 0

X MAGNOLIA AV N

103 XXXX OO

X ORANGE AV N

214 CORNELL M S 619-588-8805 +9
215 XXXX OO
233 XXXX OO
235 XXXX OO
236 ●BROWNSTEIN V P OO 7
237 XXXX OO
238 XXXX OO
239 XXXX OO
240 ●HABER Henry Jr 619-442-6489
242 DOUGHERTY Jos L 619-442-7481
260 ..... CYPRESS GRDNS APTS
BELL Stoney R 619-401-0670 8
CALLAHAN William R 619-442-7712 8
★CYPRESS GARDENS APARTMENTS 619-588-1665 6
FRYER Chris 619-447-0272 +9
PROFITT Benjamin 619-401-2678 +9
TAGGART Michael 619-441-2754 +9
Barnard Ally
VANDERBILT Fred M 619-588-4106
WEIR Sean M 619-588-5521 +9
260 .....
282 GUTIERREZ David Jasso 619-441-1294 8
LASALLE Elma D 619-401-1245 +9
TONOC Cox Agustin 619-401-6613 +9
WATTERS Phyllis 619-444-9109 +9

X SUNSHINE AV N

308 XXXX OO
314 XXXX OO
321 ●DESANTIAGO Tomas OO +9
327 XXXX OO
330 GREGG Beverly 619-440-1263 8
336 XXXX OO
342 ●REICHENBACH Alice P OO 7
343 MERCIER Nicholas L 619-401-1072 +9
344 XXXX OO
345 ●GLAZE Wm B 619-444-2921
346 REICHENBACH H L 619-442-3030
348 XXXX OO
351 ●ATHERTON Niki OO +9
355 ●ALBA Gelacio G OO +9
360 WAINSCOTT Mickey L 619-588-4304 8
365 ●MOYER James H OO +9
393 MCBROOM James M 619-401-6804 +9

X CHAMBERS

★ 1 BUS 39 RES 14 NEW

COPYRIGHT HAINES & CO., INC. INFORMATION ON THIS PAGE MAY NOT BE KEYPUNCHED, ENTERED INTO A COMPUTER OR PHOTOCOPIED, IN ANY MANNER WHATSOEVER EXCEPT AS AUTHORIZED IN WRITING BY HAINES & CO., INC.

TP -

Adjoining ✓

Source Haines & Company

DAHLIA AVE 2000

D AV 92118 CONT

977 XXXX OO
979 XXXX OO

X 10TH

★ 14 BUS 302 RES 74 NEW

D AV 91950 NATIONAL CITY

WEALTH CODE 0.2

32 XXXX OO

X DIVISION

35 XXXX OO
40 URIBE Graciela 619-474-1017 +9
42 XXXX OO
46 XXXX OO

X 1ST E
X 2ND E
X 3RD E

320 ●CAMPANA C OO +9
324 XXXX OO
340 XXXX OO

X 4TH E

413½ DELACRUZ Vicente A 619-474-5787 +9
414 XXXX OO
415 XXXX OO
416 XXXX OO
423 HOVE Richard C 619-477-2660
430 XXXX OO
432 XXXX OO
434 COVARUBIAS Oralia 619-336-0758 +9
435 ●CRUIT Robt D 619-477-8441
436 XXXX OO

X 5TH E

505 XXXX OO
515 SYFU Jennifer 619-477-6010 0
525 ★FILIPINO PRESS THE 619-477-0940 7
★PHILIPPINO PRESS THE 619-477-0940 7
531 CASTRO Joel 619-474-2855 8
534 OCHOA Juan 619-474-2098 3
541 XXXX OO

X 6TH E

604 XXXX OO
605 DELACRUZ Lydia 619-474-0750 +9
608 ●HERNANDEZ Artemio OO +9
611 EBALLAR Maria 619-474-8584 +9
618 XXXX OO
620 DELAROSA Ipolito 619-474-5342 +9
621 WESTFALL Thomas N 619-474-4150 +9
●WESTFALL Thos N 619-474-4974
624 XXXX OO
629 XXXX OO

X 7TH E

706 DELTORO Raul 619-474-6060 7
707 XXXX OO
708 CARDENAS Laura 619-336-1154 +9
710 XXXX OO
712 DEJESUS Jose 619-474-6573 +9
714 ●RENDON Jose O 619-477-7552

X 8TH E

818 XXXX OO
824 XXXX OO
831 PRECIADO Elena E 619-477-7903 +9
832 PAZ Juana 619-474-2355 8
834 XXXX OO
835 XXXX OO

X 9TH E

907 CHAVEZ Brenda 619-474-2054 +9
●YEBAN Danilo 619-477-6501 3
923 XXXX OO
927 XXXX OO
929 ●AGGASID Anthony S OO +9
931 XXXX OO
933 MORFIN Alicia 619-474-2383 8

X PLAZA BLVD E

1004 ●HUCKINS Teresita D 619-477-0309 +9
1019 XXXX OO
1020 ZAMBRANO Femy 619-477-8445 5
1023 DELATORRES Miguel 619-336-0683 +9
1023½ MUNOZ Lucy J 619-474-1205 1
1025 ●MAGNO Julio R Jr 619-477-3044
1025¼ CAYTAP Marcial 619-477-9452 +9
1026 GALLAGHER Mary Dalle 619-477-8628
1027 XXXX OO
1029 XXXX OO
1031 CARRANZA Rafael 619-474-0207 0
MONRROY Alvaro 619-477-6183 +9
1033 XXXX OO
1038 XXXX OO
1039 ★ARCHERY SUPPLIES 619-477-0443
●ROSS Harry M 619-477-0443
1040 ●FLEMING Linda OO +9
1042 XXXX OO

X 12TH E

1105 XXXX OO
1106 ●LYNCH Sammie C 619-477-6787
1107 XXXX OO
1108⅛ ●MORALES Apolinar F 619-477-8536 7
1111 XXXX OO
1120 ●GARZA Mario A OO +9
1121 MALIWAT Matea 619-474-8386 6
RODRIGUEZ Ronne 619-474-2169 8
1127 WENGERT Angee 619-477-8830
WENGERT Robt 619-477-8830
1130 ●SORIANO Henry OO +9
1135 GONZALEZ Victor J 619-477-6636 7
1136 ★NATL CTY FMLY CLNC 619-336-2300 4
1141 XXXX OO
1147 LOPEZ Eduardo 619-474-4507 +9
MUNOZ Luis G 619-474-7075 8
1200 ★NATL CTY AM LTL LGE 619-474-2607
1217 XXXX OO
1221 ★NATIONAL CTY REC SR SERV CNTR 619-336-6760 +9

1317..... MORGANKIMBELL TWRS

BAGBY Doris L 619-477-7909 8
BARRY Mary 619-474-8262
CISNEROS Maria Luisa 619-477-3622 8
COOGAN Margaret R 619-474-6972
COOGAN Michael J Sr 619-474-6972
CRUZ Domingo 619-474-5005
DIEGUZMAN F 619-477-0747 6
DELAROSA Felomena B 619-474-4787 +9
DIETZ Yayoko 619-474-6812 8
FRYE M K 619-477-4558
GAURAN Natividad 619-477-0547
GIAMMARINARO John 619-477-7580
GIRIGIS Nathaniel 619-477-9501
HAYASAKA Kietsu 619-477-9252 3
HOLDER James A 619-474-5942
IRONS W S 619-477-4317
JILES Bill 619-336-1796 +9
LAZIN J J 619-477-3462
LOPEZ Gregoria 619-335-1483 0
MACDOUGALL Lucille 619-474-9175 0
MANAHAN Mar 619-477-8740
★MORGANKIMBELL TOWERS 619-477-4716 8
MORRIS John E 619-474-7155 3
MOSER Dorothy 619-474-1486 7

D AV 91950 CONT

MOSLEY Juanita 619-477-2066 8
MUJICA Carmen 619-474-0134
OROZCO Eva L 619-474-6378 8
PALFREY Dorothy B 619-474-5790
PEREZ Manuel 619-474-5254
PINEDA Elisa S 619-474-5731 +9
RAMIREZ F 619-477-6935 6
RAYA Maria 619-477-6876 8
ROUS Teresa 619-477-4529 3
SAMANO Jorge 619-477-9112 +9
SAMBILLON Celenna 619-474-5560 7
TEJERO Gabriel 619-477-8055
VILLANUEVA Gil 619-474-3538 +9
VINEGAS Leonardo 619-474-1415
YANEZ Carlos Frank 619-477-7145 6
ZEPEDA Tomasa 619-474-2937 2

1317.....
1415..... APARTMENTS

ACERON Bartolome 619-477-3573 4
BARNICLE Thomas P 619-474-2753 +9
BARTOLOME Pedro M 619-474-1396
BELTRAN Florentine 619-477-8319 5
BETANCOURTLEON M 619-477-0819 2
BREHAUT Harold 619-477-2634 0
BUZON Gualberto 619-474-5233
BUZON Irene 619-474-5233
CAMELO Augusto V 619-335-1366 +9
CLAVANO Jovita 619-477-7548 8
CODNER M K 619-474-5131
DALINON Ambrocio 619-474-6875 7
DAVIS Erin 619-477-5742
DELEON Maria 619-477-7274 4
DELGADILLO David W 619-477-6394 3
EBALLAR Tito 619-474-7559 4
ENGSTROM Carl 619-477-6635
FAELDO Nanito 619-477-7405 1
FORTUNO Patrick S 619-477-5751 7
GALANG Domingo V 619-474-5878 7
GALANG Fidel 619-474-0339 6
GALANG Luz 619-474-0398 6
GARCIA Dorotea 619-477-3904 +9
GATMAITAN Domingo 619-474-7415 6
GUIDO Esther 619-474-2016 4
HAMRICK Adaline L 619-474-7828 8
HEINE E D 619-474-7320
HOPSON Flo 619-474-7968 +9
ILUSORIO Camila R 619-477-2231 3
MAYOYO Apolonio 619-474-2722 6
MCGUIRE M 619-477-1384
MORALES Abel 619-477-2916 6
MUNEZ F 619-474-4479 7
ORTEGA Pilar 619-477-6765
PURVIS Wallace 619-477-4238 8
REYNA Socorro E 619-477-9138 3
RODRIGUEZ Marina 619-474-7932
STUART Elvera 619-474-8755 6
SWAREZ Gilbert Sr 619-477-2457
TORRESHERNANDEZ Beatriz 619-474-0795 +9
★UPHAM R PIANO TUNER 619-474-4660 0
WILLIAMS A 619-474-2476
ZAINZNUNEZ Alicia 619-477-6879 3

1415.....
1430 ★BOYS&GIRLS CLUBS OF NATL CITY 619-477-5445

X 15TH E

1519 GORHAM Thelma M 619-474-4266
1521 XXXX OO
1522 XXXX OO
1525 ●CAMACHO Gladis M OO +9
1527 CAMACHO Gladis OO +9
1529 XXXX OO

X 16TH E

1604 ●TYNDALE Stephen E 619-477-1209 5
1510 ●AGUILA Manuel J OO +9
1628 TORRES Maria G 619-474-4596 +9
1629 XXXX OO
1636 ★WILLYS ELCTRNC SPLY 619-477-2119

X 18TH E

1701 ★NATL CTY MIDDLE SCHOOL 619-477-0474 6
★NATL CTY MIDDLE SCHOOL 619-335-7030 +9
1706 XXXX OO
1708 XXXX OO
1712 XXXX OO
1720 ●BELLINI Bonnie B OO +9
1722 ●BELLINI Alexander OO 619-474-5169
1807 ★LEDESMA TOWING 619-474-2951 6
1811 ●PEDRAZA Santos H OO +9
1821 XXXX OO
1822 XXXX OO
1823 XXXX OO
1828 ●PEREZALVAN Jose C OO 619-474-0516 4
1831 ●MARTIN James R OO +9
1836 ●FRANCO R OO +9
1838 XXXX OO
1839 XXXX OO
1840 VELASQUEZ Rosario 619-474-7785 +9
1844 LOZANO Marco 619-477-8321 +9
OSUNA Rigoberto 619-477-8572

X 20TH E

1902 XXXX OO
1903 ALLMON James 619-477-4606 +9
1904 XXXX OO
1905 XXXX OO
1906 XXXX OO
1922 ●LIMON Pedro 619-477-0918 0
1923 ●GREEN Paul C OO +9
1927 BOOK David 619-474-7126 +9
BOOK Jennifer 619-474-7126 +9
1929 XXXX OO
1933 XXXX OO
1934 XXXX OO
1947 ●RUIZ Arthur V OO +9

2004..... APARTMENTS

GUTIERREZ Julia I 619-474-0822 +9
HERNANDEZ Felipe 619-477-4796 8
ISLAS Micaela 619-474-8926 8
LEAL Linda 619-474-4917 +9
PADILLA Arturo 619-477-3508 +9
REYNA Geronimo 619-477-7935 +9

2004.....
2007 XXXX OO
2015 XXXX OO
2017 XXXX OO
2019 CRUZ Marina 619-477-1308 3
2026 ●MORAN Sonia E OO +9
2035 XXXX OO
2037 XXXX OO
2039 ●BECERRA Roman OO +9
2040 XXXX OO
2047 ●GUERRERO Rodolfo G OO +9
2049 FORTNER Frankly 619-474-0334 +9

X 21ST E

2101 FIGUEROA Estella 619-474-3856 4
JAIME Angel H 619-477-5978 6
RODRIGUEZ Roman Ramon 619-474-5957 +9
2111 GOMEZ Rodolfo 619-477-1728 8
TORRESCASTRO V 619-336-1351 5
2112 XXXX OO
2120 ●DOBBS Frances Y OO +9
2124 XXXX OO

D AV 91950 CONT

2126 FIGUEROA Michelle 619-477-1370 8
2129 CAMACHO Yolanda 619-474-5247 +9
ESTRADA Jesus 619-474-2603 2
2130 MELLOS C 619-477-9264
2135 XXXX OO
2140 XXXX OO

X 22ND E

2209 CABRERA Anastacia 619-474-1806 3
CRUZ Pilar 619-474-5514 8
FIGUEROA Agustin 619-474-4435 8
2215 BALUYOT Bernie 619-477-7907
GARCIA Guillermo 619-474-5862 8
GONZALEZ Alejandra 619-474-3128 +9
GONZALEZ Rodolfo 619-474-3128 +9
2230 ALVAREZ Rafael 619-477-7811 7
FLETES Jaime 619-477-3804 7
VILLAGRACIA Ruben 619-477-8454 2
2232 GUTIERREZ Alvaro 619-477-4774 5
PERALTA M C 619-474-7078 8
PINAZO Gorgonio 619-336-1530
SAGUN Edgar 619-474-4944 +9
2233 ZUNIGA Maria 619-474-6825 7
2247 XXXX OO

X 24TH E

2302 XXXX OO
2304 GONZALEZ Armando M 619-474-0816 +9
MARTIN Portia 619-477-9658
MARTIN Sanra 619-474-9695 +9
MARTIN Wade 619-477-9658

2313..... APARTMENTS

ALVAREZ Sergio 619-474-1168 +9
DIAZ Virna E 619-474-2653 +9
GARCIA L 619-336-2795 +9
JUAREZ Carlina C 619-477-6020 3
ROBLES Maria S 619-477-0596 +9
SANCHEZ Sofia 619-474-8250 2

2313.....
2323 ★NATL CTY PARK APTS 619-477-3114
2420 AZUARA R 619-477-4971 +9
LAZCANO Carlos H 619-477-2555 7
MACIAS Maria 619-477-7830 8
VAZQUEZ Carmela 619-474-2535 +9
2421 XXXX OO

X ROSE DR

2425 XXXX OO
2430 XXXX OO
2431 ●SILVA Michael L OO +9
2433 XXXX OO
2437 BOYER Ernie S 619-477-0289
BOYER Ernie S 619-477-1346
●BOYER Evelyn 619-477-0289
BOYER Evelyn 619-477-1346
2439 XXXX OO
2440 ●TELLEZ Esther L OO +9

X ORRELL DR

2504 ●RICO Jose OO +9
2510 XXXX OO
2514 ●TEJEDA Jose L OO +9
2519 SALGADO Abraham 619-474-5323 6
SALGADO Dora Luz 619-474-5323 6
2519½ ●PANTOJA Cnstvercs Oscar 619-477-1464 +9
2529 ★IGLESIA METHODISTA LIBRA EMMNL 619-474-0766 +9
2530 XXXX OO
2536 HYATT Steven G 619-474-1229

X 26TH E

2612 LOPEZ Maria M 619-474-7637 8
2622 BAIS Jose Lito 619-474-5433 +9
2624 XXXX OO
2626 RAMIREZ Maria V 619-474-2083 8
2718 XXXX OO

X 27TH E
X 29TH E

2822 XXXX OO
2842 ORGETA Nestor 619-474-3045 +9
2844 XXXX OO
2848 GARCIA Marcos 619-477-8485 +9
2924 RIEGODEDIOS Brenda 619-474-7509 +9
2926 XXXX OO

X 30TH E

3017 XXXX OO
3022 XXXX OO
3024 ●VARGAS David OO +9
3026 PODGERS Angela O 619-477-2353
3027 XXXX OO
3028 XXXX OO
3029 XXXX OO
3037 MONTANO Francisco 619-477-5169 8
3038 XXXX OO
3040 GONZALEZ Luis 619-474-6286 7
3041 DIAZ M 619-474-6952 8
3042 XXXX OO
3044 SANTAMARIA Juan 619-474-0375 7
3046 TAPIA Jorge A 619-477-0781 8
3046 XXXX OO

X 31ST E

3103 XXXX OO
3117 XXXX OO
3121 HERNANDEZ Alicia 619-474-1907 +9
3123 ★GUZMAN JAVIER 619-474-3660
3145 ★DERCO 619-474-4057
●CRIS Bryan 619-477-5322 2
3200 ★NATL CTY SWAP MEET 619-477-2203
★ 18 BUS 317 RES 83 NEW

DAFFODIL LN 92120 SAN DIEGO

WEALTH CODE 9.0

5719 SCORTIS Gust 619-461-7056
5720 ●PETTY Chas F 619-466-2372
5739 XXXX OO
5740 ●WILLIAMS Matthew A OO 7
5759 ●BLAZE Morris 619-463-1567 0
5760 ●HEISING Ralph A MD 619-460-1147 +9
5780 ●MELUCCI Tony R 619-644-0963 +9

X DWANE AV

★ 0 BUS 7 RES 2 NEW

DAFTER DR 92102 SAN DIEGO

WEALTH CODE 4.0

4906 DELL Wilma 619-527-2172 +9
RANDOLPH Irene 619-264-0158 +9
SUMMERS L 619-527-2199 +9
4908 ●BURGESS Joe 619-263-9316
4910 ●STEELE Grant OO +9
4914 ●THUES L 619-264-2235
4919 RILEY Shirley 619-264-4159
4920 ●DENNIS James OO 7
4926 ●MCELROY Jas 619-264-0718
4927 ●JOHNSON Ruby J OO +9
4932 XXXX OO
4933 XXXX OO

DAFTER DR 92102 CONT

4937 ●DEWITT Rufus 619-264-0698
4943 ●NELSON Billie L 619-262-9875
4944 ●ROSS G E 619-262-8281
4950 CARTER Goldie B 619-264-6007 +9
4951 XXXX OO
4958 ●JENKINS Edna M 619-263-0388
4959 ●JONES Dorothy Jean 619-263-1298
4966 ●INGE Valerie 619-264-1020
4967 MURRAY Israel Mrs 619-264-6244
4974 ESCAMILLA Augie 619-262-2128
4975 XXXX OO

X GENESTA

★ 0 BUS 23 RES 6 NEW

DAFTER PL 92102 SAN DIEGO

WEALTH CODE 4.0

4912 ●VANCE Norman E 619-264-6125
4915 ●CROWELL Thelma J OO 7
4921 STURNS Margie 619-264-4039
STURNS Velvet 619-264-4039
4922 REYES Elizabeth 619-264-8605
●REYES Luciano 619-264-8605
4929 BIBLE Amadeus 619-264-5314
4930 ●FOREMAN Hannah D 619-264-2248 8
4935 ●CLANTON F OO 7
4936 ●CERVANTES J 619-262-8425 8
4946 ●LETCHAW Otis 619-264-7072
4954 ●TURNER Michael L OO 8
4960 XXXX OO

X DAFTER DR

★ 0 BUS 13 RES 0 NEW

DAHLIA 92105 SAN DIEGO

WEALTH CODE 1.0

X POPLAR

2919 ●ROJAS Senia 619-280-4943
2920 ●HEILCHUCK John 619-282-6705
2925 ●MELVIN Jas R 619-282-5663
2934 XXXX OO
2936 XXXX OO

X MANZANITA DR

★ 0 BUS 5 RES 0 NEW

DAHLIA AV 92154 SAN DIEGO

WEALTH CODE 2.3

PALM CITY AREA

X 16TH

1603 XXXX OO
1607 ●MCGUANE Peter 619-575-4975
MCGUANE Peter 619-575-0235 +9
1608 XXXX OO
1610 XXXX OO
1615 NAVARRO Roumelle 619-575-1030 +9
●SHAVER George B OO +9
1616 ●ACUNA Jose L OO +9
1617 XXXX OO
1622 XXXX OO
1625 ●MORALES Nicolas 619-423-2462
1630 ●MARTINEZ Ralph Q 619-424-7153
1635 XXXX OO
1645 SEVILLA Samuel 619-423-0464 +9
SEVILLA Yolanda 619-423-0464 +9
1646 WILLIAMS Ernest R 619-423-3623
1647 FLORES Maria 619-423-8495 +9
Concepcion
SALAS Enrique G 619-429-5645 +9
1651 XXXX OO
1654 XXXX OO
1662 XXXX OO
1663 ●SCRUGGS James OO +9
1665 XXXX OO
1670½ DOMINGUEZ Maria I 619-575-4492 8
1671 PADILLA Priscillano 619-429-7807 +9
1678 XXXX OO
1681 ●BARNES William M Jr 619-423-4563

X THERMAL AV

1715 ●BENTLEY Joseph H OO 8
1722 ●JAIMES Amando OO 7
1725 SEVILLA Eduardo 619-575-5321 3
1729 XXXX OO
1733 XXXX OO
1736 ●BYRD Raquel A OO 7
1738 XXXX OO
1741 ●PEREZ Maria W OO 8
1742 SHADDUCK Gus 619-423-0807 +9
1744 XXXX OO
1748 ●CUMMINGS V R 619-423-2313
1751 XXXX OO
1752 XXXX OO
1754 STRONG Michael 619-423-6670 +9
1764 ●PICAZO Abdiel OO 7
1765 XXXX OO
1771 ●SPITEN Raymond I 619-423-3402
1774 XXXX OO
1776 XXXX OO
1781 LOUDEN Dwayne 619-423-0625
LOUDEN Penny 619-423-0625
1784 ●DELATORRE G C OO 7
1791 XXXX OO

X 18TH

1814 XXXX OO
1819 XXXX OO
1824 VASQUEZ Bill 619-628-8379 +9
1826 XXXX OO
1830 ●GARCIA Jesus T OO 7
1847 ●GALINDO Joe M OO 7
1853 PEREZ James 619-429-3322 8
1865 SALAS Hector 619-575-6026 6
1867 HICKS Robert A 619-424-5562 +9
1871 ●GARCIA Jesus G 619-423-3368

X SATURN BLVD

2742 AUSTIN Margil 619-424-8824
●AUSTIN O C 619-424-8824
2758 ANDERSON Brenda 619-424-3071 5
2766 ●SUSLOVIC John A OO +9
2773 ●NECOCHEA Maria L OO 7
2774 XXXX OO
2781 ●LONZON Ernesto A OO 7
2782 ●EDWARDS Tom 619-423-2778 7
2790 ●RABEY Joe P 619-423-4459
2791 ●WIEBKE Harold OO 7

X MADDEN AV

2810 ●ORTNER Arlis K OO 8
2811 ●TRIPP Leona A OO 7

DAHLIA AV 92154 CONT

2821 ●SEBASTIAN Edw C 619-423-8661
2840 XXXX OO
2841 ●RULL Rodolfo 619-429-0294
2850 XXXX OO
2851 XXXX OO
2860 ●TOBIN Billy 619-429-6395
2861 ●PASCUAL Moses 619-424-7356
2870 ●MENDEZ Salvador 619-429-7970
2871 ●CAMPOS M OO 8
2881 GREEN Chris 619-429-0828
2890 XXXX OO
2891 ●MANZANO Jaime L 619-423-7349
2934 KERSTE Douglas 619-563-3655 +9
★ 0 BUS 85 RES 16 NEW

DAHLIA AV 91932 IMPERIAL BEACH

WEALTH CODE 1.6

111 XXXX OO
123 XXXX OO
124 XXXX OO
136 STARCHER Richard 619-423-5552 8
137 MONTZ Steven D 619-424-5218
144 AGUILA Oscar 619-429-8319 6
145 RIKER Scott 619-423-6120 +9
152 POWER Margaret I 619-423-6131 7
153 XXXX OO
155 XXXX OO
160 ●STRICKLAND Carl 619-423-3889 7
161 XXXX OO
168 ●HARTPENCE John C 619-424-6227
169 CAREY Mike Rev 619-575-5127 +9
176 XXXX OO
177 ●KYBURG C E 619-429-0466 6
183 XXXX OO
184 XXXX OO

X 2ND

211 CARPENTER Kevin 619-575-6850 +9
KUSER John D Capt 619-575-5230 3
PHANEUF Penny 619-423-7019 8
212 XXXX OO
219 XXXX OO
220 XXXX OO
225 BEEN James J 619-575-3925 8
227 XXXX OO
228 ●DOBLER Larry L 619-424-6269
229 MEZA Matias 619-575-7560 +9
231 AYR-WINFARD Heideh 619-575-6017 +9
234 TERMINIEL Sandra 619-575-2251 +9
235 ●SEVILLA Juan M 619-423-8754
240 XXXX OO
243 XXXX OO
251 XXXX OO
252 RIEDEL Ralf 619-424-7037 +9
259 XXXX OO
260 XXXX OO
261 XXXX OO
263 BARNES Michael T 619-575-0968 +9
JIMENEZ Linda 619-423-5754 8
PERKINS James 619-429-6556 7

270..... APARTMENTS

CERDA Dino 619-429-0664 8
CRAKER Dennis 619-423-0539 +9
CURTIS Kevin A 619-423-4774 +9
EPAULT Alice 619-423-6491 8
EPAULT Edward 619-423-6491 8
KAMADA Kazumasa 619-423-5728 +9
LISS Amy 619-424-7428 +9
LISS Robert 619-424-7428 +9
RAMOS Carlos 619-423-9464 8
RODRIQUEZ Megan 619-423-7875 8

270.....
275 XXXX OO
287 ●BAUZA Gene C 619-423-6049

X 3RD

304 XXXX OO
306 MCNAHAN Angela 619-424-8477 8
309 PHENIS Lorin C 619-424-8356
PHENIS Phyllis L 619-424-8356
312 XXXX OO
314 XXXX OO
315 XXXX OO
318 PATRICK Anecia 619-424-8142 +9
PATRICK Mark E 619-424-8142 +9
CARRASCO Samuel J 619-575-3915 +9
321 ●NACHAK C C OO 7
324 MCCLOSKEY Patrick 619-424-6351
326 XXXX OO
327 HASTINGS S A 619-424-9325
330 CUEVAS John E 619-429-6731 +9
332 BENZON Cecilia 619-575-6335 +9
BENZON Kurt 619-575-6335 +9
333 XXXX OO
338 XXXX OO
339 ●KELLY Elmer D OO 7
340 XXXX OO
345 ●JOHANSSO Henning V OO 7
346 XXXX OO
348 XXXX OO
351 ●GENTILELLA Richard 619-423-3186
354 XXXX OO
358 XXXX OO

X 4TH
X 5TH

514 ●EKHOLM Gordon C 619-424-9525
521 HEYWOOD Laura 619-628-8563 +9
526 ●MOLINARI Anthony OO 7
534 XXXX OO
539 XXXX OO
546 XXXX OO
556 ●SLEETER Gordon B OO 8
559 ●BROWN Robt P 619-423-5709
564 ●BAKER C OO +9
567 MAHAN Jayne 619-575-0629 6
●MAHAN John 619-575-0629 6

X CAROLINA

604 XXXX OO
611 ●STUART Kevin S OO 7
614 XXXX OO
624 ●WALL Carl R 619-423-7992 +9
625 ●PENDERGRAFT Kim OO 7
632 XXXX OO
635 ●CORDOVA Arturo D OO 7
642 HANEY Carol 619-424-6646
HANEY Carol 619-424-6647
647 XXXX OO
652 XXXX OO
655 ●CARNES Bertha M OO 7
662 ●FISHER Dan C 619-424-9347
670 HAGUE W A 619-424-9425
★ 0 BUS 105 RES 22 NEW

DAHLIA CT 92154 SAN DIEGO

WEALTH CODE 5.0

X DAHLIA AV

840 ●WALTERS Silvia L OO 7
845 MINSER Barbara J 619-423-0656
850 ●RODRIQUEZ Esther C OO 7
860 ●MACIAS Amador OO 7
870 ●WALKER Johnny L 619-575-8566

X DONAX AV

★ 0 BUS 5 RES 0 NEW

DAHLIA DR (97) 91950 NATIONAL CITY

WEALTH CODE 5.0

X DIVISION

16 ●TELLEZ Jose 619-336-1074 8

X 1ST E

★ 0 BUS 1 RES 0 NEW

DAILEY CT 91941 LA MESA

WEALTH CODE 3.0

5100 XXXX OO
5101 XXXX OO
5102 MCCRYSTAL Rachel 619-463-5689 8
5103 RICE Clark 619-461-1371 +9
5105 XXXX OO
5110 XXXX OO
5111 BLEA Michala 619-461-7918 +9
5112 MARTINEZ Manuel 619-697-5805 6

5121..... APARTMENTS

CABRERA Bernardino 619-461-4963 +9
O'Connor Brendan 619-464-7994 8
RAMOS Rosa 619-668-0329 7
SCHULTZ Kris E 619-644-1297 +9
STEAGALL Karen J 619-644-0018 +9

5121.....
5122 XXXX OO
5128 XXXX OO
5130 XXXX OO
5145 JONES Kevin D 619-697-3375 +9
5147 ROTZ Jenifer 619-461-7319 8
5151 ★DAILEY COURT APTS 619-463-4790
5153 XXXX OO
5155 BACON H M 619-466-3516
5157 XXXX OO
5159 XXXX OO
5161 WEICHERT Brad 619-466-0325
5163 XXXX OO
5165 XXXX OO
5167 XXXX OO
5177 CREE Karen 619-644-0942 +9
5179 XXXX OO
5181 WARTHEN P E 619-461-5218 5
5183 XXXX OO
5185 XXXX OO
5187 HUSMANN Berwyn H 619-567-3961 8
5189 MACLEOD Olga G 619-464-1376
5191 RAYMUNDO Benjamin E 619-644-9648 +9
5197 XXXX OO

X DAILEY RD

★ 1 BUS 35 RES 8 NEW

DAILEY RD 91941 LA MESA

WEALTH CODE 3.0

X LAMESA BLVD

8931 XXXX OO
8933 XXXX OO
8935 WILLHITE Dennis 619-463-5431 2
8937 XXXX OO
8939 XXXX OO

X DAILEY CT

★ 0 BUS 5 RES 0 NEW

DAIN CT 91945 LEMON GROVE

WEALTH CODE 6.0

X DAIN DR
X ELKHORN

2207 ●ELY Garry W OO 7
2219 ●JONES David S OO 7
2225 ●TABER H A 619-466-8409
2231 XXXX OO
★ 0 BUS 4 RES 0 NEW

DAIN DR 91945 LEMON GROVE

WEALTH CODE 6.0

1925 XXXX OO
1934 XXXX OO
1936 ●CARLSON Brian L OO +9
1941 ●WHITE Rollie K OO +9
1942 XXXX OO
1943 XXXX OO
1957 ●MONTALVO Maria OO 7
1965 ●STEELE Glenn OO +9

X ILDICA

1969 ●GUEBROU Alem K OO 7
1975 ●TAYLOR Charles OO 8
1979 ●GATES Steve 619-698-2934
1983 ●NAI Si Chi OO 7
1985 ●BATTAGLIA S OO 7
1987 ●FULINARA Romeo M OO 7
1988 ATIENZA Jose P 619-465-9217
ATIENZA Jose P 619-465-9200 8
1989 ●SILAS P OO 7
1992 ●CHAPMAN David D OO +9
1993 ●STALNAKER H G Jr 619-466-3715 0
1994 ●REVILAS Ernesto C OO 7
1995 PFIZENMAIER Catharina 619-464-0875
●PFIZENMAIER Jeff 619-464-0875
1997 XXXX OO
1998 ●AGGASID Frank OO 7
1999 ●ALFONSO Penny R 619-698-8825 +9

COPYRIGHT HAINES & CO., INC. INFORMATION ON THIS PAGE MAY NOT BE KEYPUNCHED, ENTERED INTO A COMPUTER OR PHOTOCOPIED, IN ANY MANNER WHATSOEVER EXCEPT AS AUTHORIZED IN WRITING BY HAINES & CO., INC.

TP	Adjoining	Source
-	✔	Haines & Company

DONAX AVE 2000

DONALDSON DR 92109
SAN DIEGO

WEALTH CODE 4 0

PACIFIC BEACH AREA

X FOGG
X GARNET AV
4510 XXXX OO
4515 XXXX OO
4530 LEWIS Jerald 858-483-1454 +9
4535 XXXX OO
4560 MOORE Randolph 858-272-4002 +9
MOORE Rustye 858-272-4002 +9
X FELSPAR
4603 XXXX OO
4616 XXXX OO
4630 BROWN James 858-270-8750 +9
X EMERALD
4660 XXXX OO
4651 XXXX OO
4669 XXXX OO
X NEOMA
X PENDLETON
4711 WARNER Mark E 858-273-2318 5
4712 XXXX OO
4722 WOODSON Erik 858-581-0289 +9
WOODSON Sue 858-581-0289 +9
X BLOM
4732 XXXX OO
4741 XXXX OO
4742 JEANS Jennifer 858-272-7594 8
4752 COLLINS Michael 858-274-1041 6
4761 •BIEVER Charles S OO +9
4762 DAVIS B 858-483-3728 +9
4772 XXXX OO
4781 XXXX OO
4782 •PAUL Susan OO +9
X CHALCEDONY
4803 HUNT D 858-272-5259 +9
HUNT K 858-272-5259 +9
4804 FROTHINGHAM Belinda 858-272-3501 7
FROTHINGHAM Peter 858-272-3501 7
4815 XXXX OO
4818 XXXX OO
4827 LYONS William J 858-581-3620 8
4836 CHANDLER Gerald R 858-272-4062 +9
4839 HUXHOLD M 858-272-1167 +9
HUXHOLD P 858-272-1167 +9
4850 WALKER Nina 858-483-2924
4851 XXXX OO
4863 XXXX OO
4874 KENNEDY Holly 858-581-3989 7
•KENNEDY Michael R 858-581-3989 7
4875 XXXX OO
4884 NARDI Jeanne 858-273-0867 +9
NARDI Peter 858-273-0867 +9
4891 XXXX OO
4894 LENAC Barbara 858-272-0463 +9
LENAC Randolph Lt Col 858-272-0463 +9
X BERYL
★ 0 BUS 46 RES 18 NEW

DONAX AV 91932
IMPERIAL BEACH

WEALTH CODE 1.6

101 XXXX OO
103 XXXX OO
121 XXXX OO
125 •RICE Douglas T OO +9
129 XXXX OO
130 XXXX OO
136 XXXX OO
144 HIRCKO Betty 619-429-8843 8
145 XXXX OO
152 XXXX OO
161 XXXX OO
167 SHARPLEY Brian C 619-575-6818 8
168 XXXX OO
174 XXXX OO
175 XXXX OO
183 •JOHNSTON Harold 619-423-0660 0
X 2ND
210 •JENSEN J 619-423-8358
211 XXXX OO
220 XXXX OO
221..... APARTMENTS
DONNELLY W M Capt 619-575-2573 3
GIRE Howard A Jr 619-575-2214 8
HALES Lona 619-424-6900 7
HALES Steve 619-424-6900 7
MACKERSIE Donna 619-424-5133 3
WARNER Robert R 619-429-8418 +9
WESTON Thomas S 619-575-7477 2
221.....
223 XXXX OO
229 XXXX OO
239 XXXX OO
253 MORENO David J 619-424-6119 +9
254 SANOCKI Ed 619-429-6255 +9
259..... APARTMENTS
CHIEREPKO Scott 619-575-7325 +9
HAZEN Heath W 619-424-4884 +9
LAZAGA Gilbert 619-575-1756 8
PHILLIPS Michael 619-423-0335 8
REED John 619-575-7628 +9
259.....
260 •ASMUSSEN Brian 619-423-2624 +9
266 •ALBANEZ Gerhard G 619-429-8181
267 XXXX OO
275 BYRN Brenda Ramirez 619-423-4732
BYRN Donald L Jr 619-423-4732
276 •EKBERG Helen C OO +9
277 XXXX OO
283 VALLEY Wellington K 619-424-8504
X 3RD
311 MCCAULEY Jos 619-575-2113 7
•MCCAULEY Leilua 619-575-2113 7
312 XXXX OO
317 MEEKS Edward 619-575-2350 +9
•MEEKS Louis 619-423-7977
318 •STEVENS David L OO +9
323 STROTHER Harry E 619-575-8339 8
•STROTHER Pamela M 619-575-8339 8
324 •SCOTT Charles J OO 7
329 WILKIE Ella L 619-423-9062 +9
330 XXXX OO
335 •TURNAGE William OO 7
336 XXXX OO
341 •DUNCAN P J 619-424-9365 0
342 •BORDEN Larry P 619-423-4494 2
347 XXXX OO
348 •UNDERWOOD Etta Z OO 7
354 •RISKOSKY John 619-424-7984
X 4TH
440 •TRIESCHMAN Gary 619-424-6872 6

DONAX AV 91932 CONT
441 •SANTANA Manuel OO +9
448 •HOWE Patrick OO 8
458 •NEIL Gregory OO 7
459 •WELSBACHER C A OO 7
466 XXXX OO
X CORVINA AV
527 JOHNSTON Kenneth 619-626-8242 8
531 •CURTIS Orval D OO 7
532 •POLI Kenneth D 619-429-1601
534 XXXX OO
540 •GOGGIN Richard M OO 7
549 XXXX OO
550 •LEACH Duane A 619-424-6894
558 •PROSSER Matthew R OO 7
559 XXXX OO
567 POLI Louis J 619-424-6139
•POLI Manan K 619-424-6139
570 WOOTEN Georganna 619-429-8765
•WOOTEN Jim 619-429-8765
X CAROLINA
605 XXXX OO
608 •VERHAEGHE Marie F OO 7
617 XXXX OO
618 •JONES Chas L 619-429-6691
622 XXXX OO
625 •CORNELIUS T S OO 8
626 •ENGLISH Patrick W OO 7
631 •VANDERWYST Gary OO 7
637 •HUDSON Jas W 619-424-5618
643 XXXX OO
646 •BOOTH Robin D OO 7
652 •HASKINS Steven OO 7
667 •JONES Richard L 619-429-7664
X 7TH
710 BRODIE Erica 619-575-3835 +9
715 HOLLOHAN Dick 619-423-1967
•HOLLOHAN Peg 619-423-1967
735 GILLUM Walter 619-429-4165 6
736 •AMES Carrol L OO 7
X DELAWARE
757 •BRUNNER Ivy K 619-424-7491
790 VERDUGO Ramon 619-424-7724 +9
791 DUNCAN B J 619-575-5385 7
X 8TH
840 •CROUCH Robt W 619-429-3470
845 •SCHMUCKAL Kurt Lcdr 619-424-6806
880 XXXX OO
885 XXXX OO
X 9TH
920 •MASON Arthur R 619-424-6287
924 XXXX OO
940 XXXX OO
X EMORY
946 XXXX OO
991 •REAMS Peggy OO +9
993 XXXX OO
997 XXXX OO
X 10TH
1022 XXXX OO
1075 GARDNER Peter 619-575-4764 +9
MAY Jamy 619-423-1544 +9
X 11TH
1102 LEE Douglas 619-424-8168 +9
1104 LOOKER Phillip D 619-628-8313 +9
1105 •FOWLER Leslie A OO 7
1106 ZACZEK Jack 619-423-4755 +9
1108 XXXX OO
1110 XXXX OO
1112 XXXX OO
X FLORIDA
1156 •RATLIFF Herbert C 619-429-5088 5
1164 XXXX OO
1181 XXXX OO
1187 KINZIE J I 619-575-5446
X 12TH
1201 XXXX OO
1202..... APARTMENTS
ALEXANDER Kenna 619-423-2492 +9
HOARD Andy D 619-429-1191 +9
MOORE Darwin L 619-575-4783 +9
MUNOZ Leticia 619-424-3344 5
PEARSON Jan 619-423-4889 +9
PEARSON Keith 619-423-4889 +9
TALLMAN K B 619-424-3280 +9
★TWELTH&DONAX ALARM 619-424-8527 1
1202.....
1203 XXXX OO
1205 XXXX OO
1207 XXXX OO
1217 CHUTRINSKI Guadalupe 619-575-2454 5
1245 BLITZ Arthur 619-424-9441 +9
VANDUSEN Randy 619-429-4419 8
X FLORENCE
1263 RANDOLPH Shelly J 619-423-9745 +9
X 13TH
1328 XXXX OO
X GEORGIA
1354 XXXX OO
1360 XXXX OO
1362 VIRGIN Rae 619-423-9104 +9

ZIP CODE 92154
SAN DIEGO

WEALTH CODE 1.9

1372 MOREY Matthew 619-575-4888 8
1374 XXXX OO
1379 •ACOSTA Julia V OO +9
1381 XXXX OO
1395 •PRECIADO Raul S 619-429-5187 5
1405 •HALL Joann 619-575-1904 +9
X 14TH
X GRANGER
1480 XXXX OO
1484 •FRANCO Jesus H OO +9
X DONAX CT
X 15TH
1504 •DELRIO Pat 619-423-2575
1520 XXXX OO
1528 XXXX OO
X HARWOOD
1536 XXXX OO
X 16TH
1606 PUGMIRE John W 619-423-9362 +9
1607 STEVENS Ronald W 619-575-4312 5
TURNER Michelle 619-575-3018 8
TURNER Tom A 619-575-3018 8
1608 XXXX OO
1609 ALVAREZ-RODRIGUEZ 619-575-6773 7
Nora
1611 XXXX OO
1613 XXXX OO
1614 XXXX OO
1624 •BURRELL V 619-423-4950 +9
1626 XXXX OO

DONAX AV 92154 CONT
1627 XXXX OO
1629 HAGAR Karen L 619-424-7045 +9
HAGER Karen 619-424-8717 +9
1633 JOHNSON J R 619-424-6296 6
1635 XXXX OO
1636 BROWN Barbara 619-423-4990 +9
BROWN Wallace R 619-423-4990 +9
1641 •SPRY Thomas T OO +9
1643 RIKE Thomas G 619-423-5094 5
SPRY Thomas T 619-424-5651
1651 HANCOCK M I 619-423-8144 1
1654 XXXX OO
1655 HANCOCK Ronald L 619-423-9505 +9
1659 XXXX OO
1662 •QUEVARA S OO +9
1664 •GONZALEZ Rafael P 619-423-9741
1671 ROSAS Daisy 619-423-4383 8
1672 •NAVARRETE Pedro OO +9
1673 CARRILLO Leonardo 619-423-2828 1
1678 XXXX OO
1679 XXXX OO
1680 XXXX OO
1683 •RENDON Leopoldo C 619-424-3266 +9
1685 XXXX OO
1697 NEVAREZ Ramona 619-424-8006 8
X THERMAL AV
1703 WOOD Danny 619-423-6226 3
1708 •GREENE Ronald E 619-423-1888
1711 XXXX OO
1713 XXXX OO
1714½ VALENZUALA Marcia L 619-423-3795 8
1717 XXXX OO
1718 ALLEN Homer H Rev 619-423-2131 1
★COMNTY FULL GSPL CH 619-423-2131 1
1719 XXXX OO
1721 SALINAS Juan A 619-575-2115
1726 XXXX OO
1727 XXXX OO
1734 XXXX OO
1754 •GALLEGOS Orlando J 619-423-2662
1761 XXXX OO
1762 •RODRIGUEZ Matias G 619-423-3732
1763 XXXX OO
1765 XXXX OO
1771 XXXX OO
1772 •GONZALEZ Isidro OO +9
1773 XXXX OO
1775 XXXX OO
1778 XXXX OO
X 18TH
1825 REYES Ramirez Lorena 619-429-9585 +9
1827 GOLD Ralph 619-575-1871 +9
1828 •GOMEZ A 619-424-7990
1834 •PANIAGUA Saul OO +9
1844 XXXX OO
1851 XXXX OO
1854 •VILLALOBOS Maria E OO +9
1859 XXXX OO
1861 XXXX OO
1864 XXXX OO
1865 KONKLER Mary OO 619-423-4049 6
KONKLER Shawn 619-423-4049 6
1866 XXXX OO
1876 •GALLOWAY Robt A 619-423-3373
1877 XXXX OO
1879 •PETITFILS Joseph S OO +9
1884 •CARROLL Claude M 619-423-2993
X SATURN BLVD
2240 XXXX OO
2258 XXXX OO
X HOLLISTER
X 27TH
2709 •ARGUELLO Marissa E OO +9
2719 •LERMA L N OO +9
X DAHLIA CT
2731 XXXX OO
2737 •UY Benito M 619-575-7970 7
2743 LOZANO Arturo 619-575-3268
•LOZANO Sandra 619-575-3268
2748 •DELACRUZ D A OO +9
2755 •REVILLA Jovita OO +9
2762 •RUEDA Ernesto O OO +9
2767 BALVANEDA Olive 619-429-5973
BALVANEDA Salvador 619-429-5973
2776 •SANCHEZ Camacho B OO +9
2791 NORRIS Harold H 619-423-4139
2800 XXXX OO
2810 •NAVAREZ Maria F OO +9
2820 •BAKER Steve 619-575-8575
2831 •IGNACIO Thomas J OO +9
2840 •SIMONICH Joseph 619-575-9160 8
2841 •SERRATOS Juan M OO +9
2850 •AFALLA F T OO +9
2851 •CANEDO Carlos 619-423-2436
2861 XXXX OO
2870 •ZAPANTA R C OO +9
2871 •RIVERA A L OO +9
2880 XXXX OO
2881 ROEGIERS Francis A 619-423-4308
•ROEGIERS Janie 619-423-4308
2890 •ROMEO Eleanor D OO +9
X MADDEN AV
★ 2 BUS 263 RES 63 NEW

DONAX CT 92154
SAN DIEGO

WEALTH CODE 4.0

1512 •BISHOP Noel OO +9
1528 •GOODWIN William N OO 7
1544 XXXX OO
X DONAX AV
★ 0 BUS 3 RES 1 NEW

DON CARLOS CT 91910
CHULA VISTA

WEALTH CODE 7.0

1369 •STRASNER John I 619-421-9485
1370 ARENDS Carole 619-421-1521
ARENDS Stephen 619-421-1521
1371 •GARFIELD Paul G 619-421-9291
1372 •SERVATIUS Jeffrey L OO 7
1374 •PROKOP F J 619-421-1750
1375 •TRIMBLE Jon A OO 7
1376 •KAUFFOLD Carl M 619-421-1499 6
1378 XXXX OO
X BUENA VISTA WAY
1379 •ESLER Val O OO 7
1383 •HIMLIN Christy 619-421-8732
•HIMLIN Matthew P 619-421-8732
1385 •GLOBAL BUSINESS AND TRADE 619-421-5923
NELSON Carl A Dba 619-421-9094
1386 •LOPEZ Jesus 619-656-4981 7
1387 •OGDEN G OO 7

DON CARLOS CT 91910 CONT
1388 •RIPA Alfredo 619-421-5766
1389 FRANCO Diego 619-216-1232 8
★GLOMA DATA INTL 619-482-0273
1390 XXXX OO
1393 XXXX OO
1394 •TURLEY G P OO +9
1395 •HALEY Olin OO +9
1396 •SANAGUSTIN Todd J OO +9
1397 FRISCHE Francis X 619-421-4771
★ 2 BUS 23 RES 3 NEW

DONCAROL AV 92019
EL CAJON

WEALTH CODE 6 0

1560 •LOYA Manuel 619-444-5192
1561 •OLSON Mark S OO 7
1572 •JOHNSON R 619-579-1942
1573 •LITTLE Kevin 619-442-4935 0
1581 •REIF Troy R OO +9
1586 XXXX OO
1587 XXXX OO
1591 XXXX OO
1592 •LANDIS Jean OO 7
1595 XXXX OO
1596 •WILFINGER Robert D OO 7
1597 •COOPER J Melford 619-588-4895
1598 •WALKENHORST Lynn OO +9
1601 •BUFFO Rebecca OO 7
1602 •NELSON J OO 8
1609 XXXX OO
1510 •ELLIOTT Richard OO +9
1618 •STEWARDSON Larry D OO 7
1619 •PFEFFERKORN John L OO 7
1626 •HOMMI Jalil E OO 7
1627 •MOZINGO Allan L 619-447-2828
MOZINGO Sean M 619-593-0519 +9
1637 •CONLIN John C Jr 619-579-1647 5
1640 •WOLZEN Donald J OO 7
1641 •SALMOND Monica L OO +9
★ 0 BUS 25 RES 5 NEW

DONITA DR 92020
EL CAJON

WEALTH CODE 6.0

X BERNITA RD
1511 •SALADIN Rolf OO +9
1521 •OLIVIER Mike OO 7
1523 XXXX OO
1527 •SCHULTZ Karen R OO 7
1547 GILMOUR Andrew R 619-442-3879
X HORIZON HILLS DR
★ 0 BUS 5 RES 1 NEW

DONNA AV 92115
SAN DIEGO

WEALTH CODE 3 8

X MARLOWE DR
3902 XXXX OO
3903 •HART Patricia A 619-563-6357
3906 •JIMENEZ German L OO 7
3910 XXXX OO
3911 •MCLEAN Oliver T OO +9
3915 •BUSALACCHI Ignacio 619-582-0606
3919 •BUTLER Michael R OO 7
3922 •PEDULLA L Jr 619-582-0529 +9
3923 XXXX OO
3926 •MITSVEN Robt 619-285-5305
3927 FLANAGAN J W 619-582-5455 8
•FLANAGAN John W 619-582-9177
3930 XXXX OO
3931 PASEK Ed S 619-582-8113
3934 •ANDRADE R N 619-582-8431 3
3935 XXXX OO
3938 •SALVIO M L OO 7
3944 •LOPEZ Maria Elena 619-582-6062
3950 •BAILEY Wayne S 619-582-0992
X HANNIBAL PL
X CELIA VISTA DR
4002 XXXX OO
4005 •BACKOUS Russell O 619-582-3754
4010 •CAPPETTO Karen M OO +9
4015 •YOUNT John D OO 8
4018 •BARRETT Joanne E OO +9
4025 •BOGGS K M OO +9
4026 FITZWATER G 619-583-1215 +9
4034 •HANSON Larry L OO +9
4035 •AUSTIN Chas H 619-582-7286
4040 •MASHEECO Frederick 619-582-5874
4045 FINNEMAN Thos H Jr 619-582-4057
X DONNA WAY
4101 •CORTEZ Juan C OO 7
4102 XXXX OO
4115 •KLINGER David D 619-582-1825
4125 •JOHNSON Chas A 619-267-5577
4126 XXXX OO
4130 •FAWLEY Mary J OO +9
4133 •LIDDLE Richard E OO 8
4134 •MCQUISTION Nancy OO 8
4137 •WATTERS George OO 7
4138 •NORMA James A OO 7
4141 XXXX OO
4145 •VELEZ Juan L OO 7
X MISSY CT
4153 RAINEY Wm E 619-582-8276
4157 •LUONG Binh H OO 7
4161 •SWANSON Norman R OO 7
4165 RILEY William 619-265-1136 +9
RILEY William 619-265-8229 +9
4169 XXXX OO
X HARVALA
★ 0 BUS 48 RES 9 NEW

DONNA JEAN LN 92071
SANTEE

WEALTH CODE 3.0

X RAILROAD AV
8856 MORALES Maria 619-596-7463 +9
8866..... APARTMENTS
BATES D R 619-562-9767 +9
POMA Leonard J 619-448-4675 +9
STEFFAN Mike J 2D 619-596-8386 +9
VARGO J 619-449-1658 +9
VENANCIO Amanda L 619-562-7816 +9
WOODS Joshua 619-562-7667 +9
8866.....

DONNA JEAN LN 92071 CONT
8867 NELSON Leslie 619-448-7525 +9
8873 GAUTHIER Tiffani 619-449-1672 +9
8875 HAUFE C E 619-596-0317 3
X MISSION GORGE RD
★ 0 BUS 10 RES 9 NEW

DONNA LEE LN (95) 92071
SANTEE

WEALTH CODE 4 0

9019 GARCIA Lety 619-596-7825 5
X FANITA DR
★ 0 BUS 1 RES 0 NEW

DONNER 92071 SANTEE

WEALTH CODE 6 0

X GREENCASTLE
9907 XXXX OO
9913 •CHANLON David L OO +9
9919 •SALLEE K L OO 7
9925 THOMPSON Kelly 619-562-4494 8
•THOMPSON Mark 619-562-4494 8
9926 •STOJANOWSKI Witold OO 7
9931 •VLAMINCK Richard D OO 7
9932 HAYNES Becky 619-258-1736 4
•HAYNES Charles 619-258-1736 4
9937 XXXX OO
9938 ★ALLENS CSTM CBNTS 619-596-0876 5
9950 XXXX OO
X COLUMBUS
★ 1 BUS 11 RES 1 NEW

DONNINGTON WAY 92139
SAN DIEGO

WEALTH CODE 4 0

X OAKHAM WAY
2303 XXXX OO
2307 •BARNES Cheryl S OO 7
2313 XXXX OO
2324 •TERRY Homer T Col 619-267-2687
2327 XXXX OO
2332 •HULL Ralph W 619-479-7422
2333 XXXX OO
2337 XXXX OO
2340 •PAULE Frank M OO 7
2347 •WHITE Duane L OO 8
2349 •SCOTT Sharon Y OO 8
2353 •PENCE Jas S 619-470-3116
2356 XXXX OO
2363 •TROVATO A A OO +9
2364 XXXX OO
2372 •HATCHETT Linda 619-472-3975 +9
2373 •BENKO James B OO 7
2377 XXXX OO
2380 XXXX OO
2383 •SUGAPONG Anna D OO 7
2393 XXXX OO
2398 XXXX OO
X FULHAM WAY
★ 0 BUS 22 RES 2 NEW

DONOHOE E 91911
CHULA VISTA

SEE EAST DONOHOE

DON PANCHO WAY 92173
SAN YSIDRO

WEALTH CODE 3 0

X LONJA WAY
3039 •BECERRA Gilona A OO 7
3077 XXXX OO
3080 •BUENAVENTURA Cesar OO 7
3088 •ANDRAE Asi M OO 7
3093 ESTRADA Rosa 619-428-4601 1
X MEADOWOOD CT
3103 •DIAZ Roberto OO 8
HARP Trewe 619-662-1785 +9
3104 •ROMAN Ruben 619-428-4091
3111 •BERNAL Ricardo OO 7
3112 •MIRAMONTES Ruben R OO 7
3119 •MORIGAL Octavio OO +9
3127 •LEON V M OO 7
X ISLA DEL CARMEN WAY
★ 0 BUS 12 RES 2 NEW

DON PICO CT 91978
SPRING VALLEY

WEALTH CODE 5.0

10303 •BUKI Judit OO +9
10306 XXXX OO
10310 •CARLSON Gordon M OO 619-670-4623 0
10311 XXXX OO
10321 CUSHMAN Randy 619-660-8755 +9
•CUSHMAN Robert R 619-670-1767 1
10326 XXXX OO
10331 •KEOUGH Patrick B OO 8
PETERSON Richard 619-670-4246 +9
10336 SABALA Todd 619-660-9657
10341 •STRANGE Durward D 619-670-4930 1
10351 •BOUCHARD Armand 619-670-4221
X DON PICO RD
★ 0 BUS 12 RES 3 NEW

DON PICO RD 91978
SPRING VALLEY

WEALTH CODE 5.0

10216 KAELIN Melissa 619-670-1796 +9
X SCENIC TER
10230 •MALLEC Robin 619-660-9591 3
X DON PICO CT
10302 CHAFFEE Jerry 619-660-3941 +9

DON PICO RD 91978 CONT
•HARRIS William C OO +9
10310 •BALL Jason R OO +9
VANWAGENEN Michael H 619-670-5503 +9
10311 •WIGGS Bartley T OO 7
10320 •CURRY Bernice E OO +9
WILDER Donald M 619-660-9688
10321 •JONES Tim P 619-660-6628 1
10331 XXXX OO
10340 GRUB Kerth 619-660-1245 8
•GRUB Lon 619-660-1245 8
10341 •CURRY Robert E OO 7
10350 •NAULT Fred I OO 7
10351 •WILKINS R D 619-670-6357
10370 TINDALL Vivian W 619-670-4174
WILSON Eric 619-660-8268 8
10380 •GOSEK Ron J 619-670-0352 7
10385 XXXX OO
10390 XXXX OO
10395 •ZIOMBEK Eugene OO +9
10404 XXXX OO
10417 •KAHRS Dorian OO 7
10420 •RICHTER Harold L 619-670-1029
10425 •NGUYEN Thuan OO 7
10428 XXXX OO
10429 •WEEKLEY John H 619-660-6617
10433 LOGSDON John W 619-670-6423 0
10436 XXXX OO
10455 XXXX OO
10459 •ASPERIN Ronald A 619-670-5535
X CALAVO DR
10500 •HANSEN Daniel 619-660-2235
10507 XXXX OO
10510 •SAVOY J Michael 619-670-0243
10515 XXXX OO
10520 •KLEPSER Howard J OO 7
10521 XXXX OO
10526 BAREN S 619-660-3923 +9
10529 •JUENGST Michael 619-670-3477
10537 XXXX OO
10540 XXXX OO
★ 0 BUS 42 RES 8 NEW

DOOLITTLE 92154
SAN DIEGO

WEALTH CODE 6 0

X LINDBERGH
503 •ATKINSON Crystal OO 7
504 MEZA Milissa 619-424-8576 6
•MEZA Richard 619-424-8576 6
513 •CORONA Enriqueta 619-423-3839
514 •BERNAL Jorge OO +9
533 •DUTCHER Donald T OO 7
534 DUENAS Jos R 619-424-5844
•DUENAS Juanita 619-424-5844
543 XXXX OO
544 •PADILLA Melida 619-423-8813 7
553 XXXX OO
563 •ROBLES Manuel 619-423-4014 4
564 GONZALEZ Maximino 619-423-3027 7
GONZALEZ Maximo 619-575-8276 3
RODRIGUEZ Pedro 619-575-8276
RODRIGUEZ Ricardo 619-575-8276
573 •HUGHES E OO +9
574 •RAMIREZ V OO +9
583 XXXX OO
584 BRICHOUX Gail 619-429-5085
•HAYDEN Mark J OO +9
593 •BUENAFLOR Menno OO 8
X CHANUTE
★ 0 BUS 22 RES 4 NEW

DORA LN 91911
CHULA VISTA

SEE MEDICAL CNTR CT

DORADO CT (90) 91910
CHULA VISTA

WEALTH CODE 8 0

1020 •BIGLIN James E OO +9
1021 XXXX OO
1026 MORI Shigeki 619-856-6902 +9
1027 •MICKELS Ronald W OO +9
1032 •ALEGRE Cheramn B OO 7
1033 •BALUYOT Amado I OO 7
1038 FERNANDEZ Frank P 619-482-0208 0
1044 •MANUEL Fe E OO 7
1045 •DELACAZADA Irma OO 7
1051 ORAM Chris 619-482-0302
•ORAM Teresa 619-482-0302
★ 0 BUS 11 RES 3 NEW

DORADO CT 92037
LA JOLLA

WEALTH CODE 9.0

7971 LAMOTTE Kenneth E 858-454-1023
7980 •OSHAY Andrew 858-454-9762 6
7981 PERLMAN Raki 858-454-4453 +9
X PASEO DORADO
★ 0 BUS 3 RES 1 NEW

DORADO LN 92019
EL CAJON

WEALTH CODE 3.0

X MELODY LN
201 XXXX OO
202 •WALL Anne M OO 7
214 •CORTEZ P G OO 7
222 •WHITE Trina OO 7
227 XXXX OO
237 •ANDERSON Nina OO 7
262 •STEAD Kim A 619-579-9553
269 •LEONE Anthony C 619-442-0470
288 DUARTE Merk 619-579-0051 8
298 XXXX OO
301 OHLHAUSER Ann 619-401-1638 +9
OHLHAUSER Kevin 619-401-1638 +9
306 •ROCHE Wm D 619-442-9116
316 •BOJEVSKY Paul 619-442-9115
321 XXXX OO
333 RUSSELL Bruce A 619-579-9003
RUSSELL Karen E 619-579-9003

COPYRIGHT HAINES & CO., INC. INFORMATION ON THIS PAGE MAY NOT BE KEYPUNCHED, ENTERED INTO A COMPUTER OR PHOTOCOPIED, IN ANY MANNER WHATSOEVER EXCEPT AS AUTHORIZED IN WRITING BY HAINES & CO., INC.

TP -

Adjoining ✓

Source Haines & Company

ELM AVE 2000

ELM — 92102 CONT

COONS Geraldine 619-266-2741 +9
4968 •BELL Chester L OO 7
4973 •HICKMAN M OO 7
4976 XXXX OO
4987 XXXX OO
4992 •LEMAR Earl M OO +9
4995 •JAIMES Oscar A OO +9

X 50TH
5012 •BOOKER Minnie R OO 7
5019 •SMALLWOOD Genevieve 619-264-8553
5029 •WATSON Leonard OO 7
5027 XXXX OO
5032 KAMATOY David 619-527-0843 +9
•KAMATOY Proculo 619-262-7205
5035 •STARRGUILLORY S 619-264-9475
5042 •NICHOLS M G 619-263-4515
5051 •ROBERSON James O OO 7
5054 •COLE Francis J 619-264-8394
5078 FRANCO Megan 619-262-6741 +9
5088 ★FAMILY DOCTOR 619-262-2471
★JOHNSON MEDICAL GROUP 619-262-2471 +9

X EUCLID AV
5986 ★JOHNSON CHARLIE R MD 619-262-2471 +9
★ 41 BUS 95 RES 29 NEW

ELM W 92101 SAN DIEGO

WEALTH CODE 1.0

X STATE
410 XXXX OO
417 XXXX OO
419 XXXX OO
430 SCOTT Tracy A 619-702-5985 +9
432 XXXX OO
434 XXXX OO
435 XXXX OO
437 STOWERS Clarence W 619-239-1403
445 XXXX OO

X COLUMBIA
X PACIFIC HWY
★ 0 BUS 9 RES 1 NEW

ELM AV 91910 CHULA VISTA

WEALTH CODE 5 4

225 XXXX OO

X LANSLEY WAY
242 •WRAITH P A OO 7
243 •LIVERMORE Maryann H OO 7
247 XXXX OO
252 •HALLFRAZIER P A OO +9
255 HALL Ann 619-427-6235
HALL P Keith 619-427-6235
256 XXXX OO
261 KOLANDA Robert 619-425-6973 +9
262 RARICK Terry E 619-426-5326
271 XXXX OO
272 PETERS Margaret 619-420-1986
•PETERS Roy 619-420-1986
275 HUGHES Dean 619-585-0291 +9

X MONTEBELLO
X CYPRESS
X MADRONA
404 XXXX OO
434 •VALENTINE Bob L 619-420-9974
435 •SMITH Eldon D OO +9
437 XXXX OO
438 •BAUMGARDNER Robert OO 7
441 •KING Harland C OO 8
442 •PAULL Stephen 619-422-6326 7
447 •KIRKLAND David O 619-422-6840
448 •COX Mary J OO +9
452 •SPERRY David V OO 7
453 •FENTON James J OO 7
457 •HENDRICKSON Neva J OO 7
462 XXXX OO
463 MOONEY Chas R 619-422-6055
466 •OBRIEN Duane D OO 8
467 •LOAIZA David OO 8
470 •DECKER Eldon L OO 7
474 CUSANO Julie 619-426-8493 +9
475 GARCIA Anstec 619-420-4419 4
480 ROSE Bradley 619-476-1059
ROSE Donna 619-476-1059
481 XXXX OO
484 FIORYCH Robt C 619-422-6619
485 MILLER Millie 619-422-0007
•MILLER Ray C 619-422-0207
488 •ROBBINS Ernest L 619-422-7391
489 •VASQUEZ A 619-426-4391
491 RACHOW Emma D 619-422-7872
492 •HENDRICKS Jas T 619-426-2897
497 XXXX OO
498 VELASCO Clarito 619-422-8237

X H
508 XXXX OO
511 SPARKS Richard A 619-420-3706
514 WHITE W J 619-420-0514
515 XXXX OO
518 •WUBENHORST Karen S OO 7
524 XXXX OO
525 •MILKE George 619-426-8472 +9
•MILKE Jeanine 619-426-8472 +9

X SHASTA
X I
613 •BRYANT Frank M 619-422-4040
615 XXXX OO
616 •PIZARRO Rustico E OO 8
619 •WILLIAMS Morris O OO +9
620 •LISTON Carl M 619-426-2713

X J W
702 •MACEVICZ Chad 619-425-2220
708 •RODIN Tonia T OO 7
711 XXXX OO
714 XXXX OO
715 •MARSH Larry G 619-422-0269
718 MURPHY S 619-427-6542 0
719 XXXX OO
720 •HALL David OO 7
722 XXXX OO
723 •OLIVER John F OO +9
728 XXXX OO
731 •NORTON Oral K OO +9
735 •QUIHUIS Mary OO 8
738 XXXX OO
739 •TABER James B OO 7
741 BULLDIS Chris Lee 619-427-9952 2

ELM AV — 91910 CONT

ZIP CODE 91911 CHULA VISTA

WEALTH CODE 2.3

830 •CECENA Ian F OO +9
836 •NEUBAUER Arnold J 619-422-6473
840 •MORRISON Lola M OO 7
843 XXXX OO
846 XXXX OO
847 XXXX OO
853 •ROBERTS Kevin OO +9

X SIERRA WAY
X KAREN WAY
X NAPLES W
1109 XXXX OO
1112 •RASMUSSEN Harvey A 619-422-5966
1116 •HERMOSILLO Juan J OO +9
1117 DITTO Trucken Bob 619-426-4242 5
1120 XXXX OO
1122 CAMPBELL Mananna 619-422-0898
CAMPBELL Michael J 619-422-0898
1123 VEYNA Eulalio B 619-425-2299
VEYNA Maria R 619-425-2299
1125 XXXX OO
1127 XXXX OO
1128 •BUSSE David A 2D OO +9
1129 XXXX OO
1131 LEON Dora 619-420-3180 +9
1134 XXXX OO
1138 •HADDAD Veronia B OO 7
1142 POWELL Herbert W Jr 619-420-5482
1143 XXXX OO
1146 HARGIS John E 619-422-8419
•HARGIS Rita 619-422-8419

X EMERSON
1156 XXXX OO
1158 DILLARD Edw Jr 619-426-5146 2
DILLARD Edward 619-426-9516 7
1160 •KOVACH Shikibu OO 7
1168 •CAPILI Delores P OO 7
1169 •RUELAS Sylvia 2D OO 8
1171 •DELEON B D OO +9
IVERSON Richard 619-420-2512 +9
1172 EASTMAN David A 619-425-9561
SANCHEZ Sandra 619-425-8803 +9
1173 XXXX OO
1175 XXXX OO
1176 XXXX OO
1177 •STERNBERG Amy T 2D OO 8
1179 XXXX OO
1180 •GRACIA Samuel M OO +9
1181 •CUNHA A 619-425-4180
1184 XXXX OO
1185 XXXX OO
1189 •NAVARRO Arturo 619-691-8192 6
1193 •ROBERTS Walter C 619-422-0548
1197 XXXX OO

X OXFORD
1230 •MANLEY G A 619-422-7598

X AMY
1255 XXXX OO
1258 •SERRANO Raul G Msgt 619-427-9578
1299 •HOYE Al 619-420-6708
1300 •FIELDS Fe M OO 7

X PALOMAR
1308 CASTRO Marcie 619-478-7834 +9
1310 •WETZEL R C Rev 619-420-1435
1316 XXXX OO
1320 •MEZA G B 619-427-0909
1326 XXXX OO
1330 XXXX OO
1338 •JAIMES Daniel OO +9
★ 0 BUS 135 RES 22 NEW

ELM AV 91932 IMPERIAL BEACH

WEALTH CODE 1.9

4½ JACKSON Jeffrey L 619-423-6610 +9

X OCEAN LN
X SEACOAST DR
X OCEAN
121 OLIVER Wayne 619-424-5049 +9
122 XXXX OO
127 XXXX OO
134 XXXX OO
135 RAMIREZOCHA I J MD 619-575-7180 6
137 WILLEBRAND Todd H 619-424-7939 +9
144 MONEEHERMOSO 619-575-7740 +9
Ramon MONEEHERMOSO 619-575-7740 +9
Rosemarie
147 •EDGIN Karen T OO 8
151 XXXX OO
153 •BOOKWALTER James OO 7
154 XXXX OO
155 COMSTOCK Ethel 619-424-6225
•COMSTOCK Ethel 619-423-1917 +9
COMSTOCK Jim 619-424-6225
COMSTOCK Jim 619-423-1917 +9
157 •LAYTON S 619-423-8318
161 XXXX OO
163 BEKISH Samuel 619-423-4701 +9
165 XXXX OO
167 XXXX OO
168 XXXX OO
177 MAESTRE Adrian 619-424-8223 +9
179 CELLAR Christopher J 619-423-3888 8
180 XXXX OO

X 2ND
184 •LUKKONEN Leonard E 619-424-7694
186 •GIBBY Kenneth P 619-429-7856 8
188 FENWICK J P 619-424-8676 +9
189 •NELSON Alvin E 619-423-0220
192 •NELSON Larry E 619-575-9210 1
194 MORTON Chris 619-429-8300 8

X GARFIELD
206 WEBB Nicole R 619-575-1719 +9
208 XXXX OO
211 XXXX OO
213 XXXX OO
214 GILLERAN Louis G 619-423-6370 +9
MCKERRING J H 619-424-9947 1
215 XXXX OO
219 WOLACH David C 619-575-2247 +9
221 XXXX OO
222 LUDWIG Mary M 619-423-7587 +9
227 DELANEY Jame 619-575-9964 8
228 XXXX OO
230 XXXX OO
231 XXXX OO
246 •TRACY M C 619-424-6157
247 XXXX OO
254 XXXX OO
261 •LUSK Gary 619-423-6822 4
269 TEEL Edward 619-429-8251 8

ELM AV — 91932 CONT

•TEEL Katherine 619-429-8251 6
272 •MOCTEZUMA Ramon OO +9
277 XXXX OO
284 CREAMER Ernest E 619-575-3375 +9
285 XXXX OO
292 PUGLIESE Kathy 619-423-6541 +9

X 3RD
306 CANO Sonja 619-575-7265 +9
308 XXXX OO
315 GOULD Harold 619-424-8462
324 •ARANDA F O OO 7
332 XXXX OO
333 XXXX OO
343 DURYEA Gwen 619-424-9366 +9
•STEELE Shirley A OO +9
346 XXXX OO
348 XXXX OO
352 URIBE D 619-423-0321 8
353 XXXX OO
354 XXXX OO
358 •TOWNES John 619-575-7121
362 •SCHULTE Albert B 619-423-3319 8
363 XXXX OO
370 •QUINN R N Usn 619-423-0120 6
373 XXXX OO
376 DEMERS George 619-423-7921 6
•DEMERS Mary 619-423-7921 6
381 •HERBERT Harold W 619-424-9422
386 •WILLIAMS Wm B 619-424-7414
391 ERIBEZ Patrick 619-423-4577 +9
394 CULVER Tamera 619-423-0478 +9

X 4TH
406 •NICOLOFF Geo 619-424-6272
414 •STAMM Eugene H OO 7
422 •SILVA Guadalupe 619-424-9753 8
430 •MARQUEZ Jorge OO 7
436 GRAVES D L 619-424-9708
446 •JONES Derek D OO 7
454 XXXX OO

X CORVINA AV
X 5TH
503 XXXX OO
504 XXXX OO
505 ★MAR VISTA HIGH SC 619-628-3074 +9
★MAR VISTA HIGH SC LEARNING CTR 619-628-3132 +9
★MAR VISTA HIGH SC POOL 619-628-3066 +9
★MAR VSTA HI SC ASCTD STDNT BDY 619-423-9420
★MAR VSTA HI SC BAND 619-575-3117 6
★MAR VISTA HI SC DRAMA DEPT 619-423-7040 5
★MAR VSTA HI SC NJROTC 619-423-5300 2
SPRATLEY Bob L 619-575-8224
508 XXXX OO
522 •ZIMMERMAN Donald S 619-429-0567
532 LANGE Bryant 619-575-5151 +9
LANGE Carla 619-575-5151 +9
542 •TORRES Erasmo OO 7
554 MATHERS Michael 619-575-8564 +9
562 XXXX OO
570 •ESCOBEDO V OO +9

X CAROLINA
601 ★SOUTH BAY UNION ELM SC DIST 619-575-5900
603 •ERICKSON John K OO 7
★JAG SERVICE 619-575-5055 1
606 XXXX OO
616 •KREISCHER Wilson 619-424-5549
626 •PHILLIPS Leliza G 619-424-9226
642 •CONFER Lance 619-423-7938 6
654 XXXX OO

X CONNECTICUT
667 XXXX OO

X ENCINA AV
X 7TH
702 XXXX OO
742 •JONES Ronald K 619-429-9413 4

X DELAWARE
749 XXXX OO
753 •CLAMP Britt 619-423-5919 7
760 XXXX OO
777 •CLARK Daniel L OO 6
788 •HINKLE Rob 619-424-6566

X 8TH
815 •HALL C W OO +9
836 •NOVELLO James D OO 7
859 XXXX OO
881 XXXX OO

X 9TH
906 XXXX OO
909 •ROBINSON Jimmie L 619-424-8849
910 XXXX OO
912 REED C 619-423-4359 +9
REED S 619-423-4359 +9
931 XXXX OO
933 XXXX OO

X EMORY
960 LINVILLE Andrew 619-424-6518 +9
MOALEM Matthew 619-429-5590 +9
981 XXXX OO

X 10TH
1003 ★LOCAL MOTION MOVING COMPANY 619-435-8124 7
1006 XXXX OO
1018 XXXX OO
1020 GAUTIER Gladys 619-424-7047 +9
SILVA L 619-429-9658
1022 XXXX OO
1069 XXXX OO

X 11TH
1116 XXXX OO
1125 •CANO Larry OO +9
1131 XXXX OO
1133 XXXX OO

X FLORIDA
1154 OROZCO Salvador 619-429-5876 1
1171 XXXX OO
1172 XXXX OO
1173 MENDOZA Ruben 619-423-9253 7
1178 XXXX OO
1180 XXXX OO
1184 XXXX OO
1186 TAITAGUE Rudy 619-423-4606 +9
1190 XXXX OO
1192 XXXX OO

X 12TH
1220 ★FIRST BAPT CH IMPRL 619-424-7555
★PRIMERA IGLESIA 619-423-2203 1
1225 XXXX OO
1227 XXXX OO
1229 XXXX OO
1232 •YOUNG Cecil R 619-423-3798

X FLORENCE
1254 XXXX OO
1257 XXXX OO
1266 BOBADILLA Rocio 619-423-0892 8
1291 •HOYLES John W 619-424-9420

X 13TH

ELM AV — 91932 CONT

1305 XXXX OO
1307 XXXX OO
1344 •DIAZ Maria OO 7

X GEORGIA
1352 XXXX OO
1357 XXXX OO

ZIP CODE 92154 SAN DIEGO

WEALTH CODE 1.7

1604 XXXX OO
1605 XXXX OO
1609 MURRAY Wm C 619-423-3502 8
•PADRTA Jerry C OO +9
1611 ★J&J AWNINGS 619-423-1373 0
PADRTA Jerry 619-423-1373 8
•PADRTA Judy 619-423-1373 8
1612 FIERO Solero 619-429-3379 +9
1614 XXXX OO
1615 •YANDALL Leonard T OO +9
1616 XXXX OO
1618 XXXX OO
1620 XXXX OO
1636 ALBURTUS Ralph A 619-575-5767 4
1639 SANTANA Cesar 619-423-5940 6
1641 MAXWELL Jimmie C 619-423-8724
•MAXWELL Toshie 619-423-8724
1644 XXXX OO
1645 XXXX OO
1648 SHARP William I Jr 619-575-1315 +9
1648 XXXX OO
1651 •WHITE Robert R OO +9
1652 XXXX OO
1654 XXXX OO
1659 •MCCLURE Clyde G 619-423-2062
1660 ANTIQUERA Elena 619-423-4958 6
1663 XXXX OO
1665 RAMIREZ Rodolfo 619-424-5325

X THERMAL AV
1670 XXXX OO
1672 XXXX OO
1676 •ELLIOTT James Nancy 619-429-8852 8
1677 XXXX OO
1678 XXXX OO
1680 REARDON Patricia L 619-423-5615 6
1682 CAMMILLETTI Beth 619-424-8787 8

X VALLEY
1705 XXXX OO
1710 XXXX OO
1713 SAILORS Harvard E 619-429-0740 +9
1715 CASTRO Marco 619-429-6846 +9
1722 XXXX OO
1724 ISLAS Gonzalo 619-423-0310
•ISLAS Socorro S 619-423-0310
1725 •IACOMETTI Louis 619-423-2713
1728 XXXX OO
1730 XXXX OO
1732 XXXX OO
1743 •COSIO Jaime OO +9
1744 XXXX OO
1751 TAYLOR B 619-423-6639 8
TAYLOR W 619-423-6639 8
1752 •TAPIA Ignacio OO +9
1753 XXXX OO
1754 XXXX OO
1756 XXXX OO
1760 •KERKHOFF Lee R 619-423-4541
1761 GROZA Irene 619-575-2087 +9
1763 XXXX OO
1764 XXXX OO
1765 RAMIREZ Ricardo C 619-575-3862 +9
1768 XXXX OO
1769 XXXX OO
1770 XXXX OO
1776 ROJAS Guadalupe 619-429-3206
ROJAS Jose 619-429-3206
1777 HARRIS Clarence 619-429-8215
HARRIS Louise 619-429-8215
1778 XXXX OO
1781 GREATHOUSE Jessica 619-424-6026 8
GREATHOUSE Mary A 619-424-9433 8
GREATHOUSE Thos F 619-424-9433 8
1782 HUGGINS Enrique 619-429-3524 +9
1792 XXXX OO

X 18TH
1823 XXXX OO
1825 XXXX OO
1826 CHAVEZ Margarita 619-423-7866 +9
LEON Francisco 619-429-6774 +9
SEVILLA Refugio 619-575-5416
1828 GARCIA Francisco S Jr 619-423-3419 5
GARCIA Rebeca 619-424-3099
1831 RODRIGUEZ Tomas 619-575-4103 +9
1836 XXXX OO
1840 YOUNG Vida 619-575-3244 +9
1843 XXXX OO
1844 XXXX OO
1852 XXXX OO
1853 •BARNES Charles E 619-423-1782 +9
1858 MAYA Consuelo 619-429-4728 +9
1860 MARQUEZ Francisco 619-429-7318
•MARQUEZ Victoria 619-429-7318
1869 ROMERO Meza Jesus 619-575-3547 5
1870 XXXX OO
1884 ROCHA Evangelina 619-575-8764 5
1886 XXXX OO
1891 BAKER Wayland J 619-423-5864

X MONROE
1902 SAYSON Teofilo 619-424-6793 0
1910 GARCIA Victor M 619-429-8420 +9
1926 HALL Kenneth 619-575-8771 7
1945 •MAIER Charles C OO +9
1950 •CALLENDER John R 619-429-6756 7
1953 •BRISSETTE Normand W OO +9
1958 •ARMENDARIZ Elizabeth A 619-424-5989 +9
1961 XXXX OO
1969 XXXX OO
1974 XXXX OO
1977 •SANTIAGO D A OO +9
1982 XXXX OO
1985 XXXX OO
1990 •RIVERA Edmundo B OO +9
1993 XXXX OO

X RAEDEL DR
2006 XXXX OO
2014 •GABRIEL V OO +9

X GREEN
2131 XXXX OO

X DONNA DR
2265 XXXX OO

X HOLLISTER
2316 ★AGENCIA ADUANAL 619-575-7449 8
★C R G FREIGHT LINES INC 619-575-6682 +9
★COLUMBIA EXPORT SRV 619-575-1132
★SEVEN SEAS SUPPLY 619-575-0102 8

ELM AV — 92154 CONT

2323 XXXX OO

X HARRIS AV
X MANNING WAY
2438 XXXX OO
2475 •CALLERA Joseph D OO +9

X SHADY ELM PL
2485 BAIZE Ed 619-575-5723 4
ORTIZ Matthew 619-423-4640 5
ORTIZ Shannon 619-423-4640 5
2490 ESPINOZA Luis M 619-423-4039 7
VILLAGRANA Jose G 619-575-0091 6

X CUNARD
2500 ★SUNNYSLOPE ELEMENTARY SCHOOL 619-575-5959 0
2501 XXXX OO
2503 BAIZE Jim W Rev 619-575-0869
BAIZE Misty 619-575-1649 8
BAIZE Pat 619-575-0869
2515 •ACERON C V OO +9
2525 GIMUTAO Loreto Alviar 619-423-2036 8
2535 XXXX OO
2555 •PENA Carlos OO +9
2565 •WILSON Karin M OO +9
2575 •POWELL Lois 619-423-4285 8
2585 JACOB Neil 619-429-9634 8
•JACOB Sonia 619-429-9634 8
2595 •REED Mary F OO +9

X DESTY
2601 •KIM Olga M OO +9
ROWLAND Lynn B 619-423-6300
2617 XXXX OO
2627 XXXX OO
2635 XXXX OO
2643 •HAYSLIP James E OO +9
2644 •BEACHEL Norman R OO +9
2651 XXXX OO
2656 •GROSHONG Robert C 619-424-5418 7
2659 VONSEGGERN Fredric 619-423-0124 7
•VONSEGGERN Mary 619-423-0124 7
2675 •SALAZAR Ernie 619-424-3627
2676 •ABALOS F M OO +9
2683 ZUMAYA Martha 619-575-3084 +9
2695 •MACKNIGHT Janelle S 619-424-5916 +9
2695 •JENKINS Betty 619-575-9140 2

X 27TH
2705 TROWBRIDGE Paul R 619-423-6035 +9
2710 XXXX OO
2715 XXXX OO
★ 18 BUS 313 RES 75 NEW

ELM DR 91916 DESCANSO

WEALTH CODE 5 0

9440 •DIBBOLD Charles K OO 7
9502 SCHENEWERK Greg 619-445-5285 5
•SCHENEWERK Janie 619-445-5285 5
9530 XXXX OO
9544 •SIMPSON Fay A OO 7
9552 MANNING Robert 619-659-3519 +9
9640 •REDDEN Larry W 619-445-8319

X MANZANITA DR
9645 XXXX OO
9675 XXXX OO
★ 0 BUS 9 RES 1 NEW

ELM RD 91962 PINE VALLEY

WEALTH CODE 6.0

28934 DESONIA David 619-473-8503
DESONIA Susan 619-473-8503
28935 XXXX OO
28936 KERL C 619-473-0157 4
KERL Catherine A 619-473-9842
KERL Kenneth L 619-473-9842
28937 ROSE Dennis W 619-473-8058 +9
28939 XXXX OO
★ 0 BUS 6 RES 1 NEW

ELMA LN 91941 LA MESA

WEALTH CODE 4 0

X 68TH
4305 •HEID Fredrick L 619-465-8727
4309 XXXX OO
4315 •BILSON Edwin OO +9
4316 •HICKOK John L OO 7
4319 •PEETERS Kenneth 619-469-3543 +9
4325 SPOELSTRA Keith 619-466-8147
4328 XXXX OO
4336 •WALLER L M 619-589-1326
4337 •DENOS Wm T 619-463-5865
4342 •DAVIS Jackie D OO 8
4343 XXXX OO
4349 •MONTGOMERY Edw D 619-466-4421
4354 MECKSTROTH Eugene 619-463-4354
•MECKSTROTH Susan 619-463-4354
4355 XXXX OO
4360 •AGSTEN Myra E OO +9
4361 XXXX OO
4369 XXXX OO
4387 •HEJNY Donald R 619-460-0620
4372 •JOHNSON R 619-469-0735 5
4379 •WILLIAMS B E Jr 619-463-4772

X ROLANDO KNOLLS DR
★ 0 BUS 21 RES 3 NEW

EL MAC PL 92106 SAN DIEGO

WEALTH CODE 9.0

X JOHN
906 •BETTS Joan H OO 7
909 •DEVITO James L OO 7
916 •GRIMES David L 619-222-0013
★ 0 BUS 3 RES 0 NEW

EL MARBEA LN 91941 LA MESA

WEALTH CODE 7 0

X CRESTLAND DR
10710 DIMITROFF Anton 619-447-7817
•DIMITROFF Gail 619-447-7817
10711 •VIDALI Joseph J OO
10722 •BALOGH John A 619-442-3852
10735 •CUOMO Thomas P OO +
★ 0 BUS 5 RES 1 NEW

+EL MATADOR LN (99) 92071 SANTEE

10333 HILDERBRAND Earl R 619-448-4078 +
★ 0 BUS 1 RES 1 NEW

ELMCREST DR 92119 SAN DIEGO

WEALTH CODE 8 0

X MURRAY PARK DR
6320 •WILLIAMS Ed 619-469-6830
WILLIAMS Edward H 619-469-7191
6336 XXXX OO

X SUNNY BRAE DR
6426 XXXX OO
6450 XXXX OO

X ROCK MANOR DR
6536 BERRY Charles 619-462-7887
•BERRY Joan 619-462-7887
6539 GAMELLE John C 619-465-7516
6550 PURKEY Essie 619-461-5399
•PURKEY Wendall 619-461-5399
6555 •HARRIS Allen Scott 619-460-5427
★ 0 BUS 11 RES 0 NEW

ELMDALE DR 91977 SPRING VALLEY

WEALTH CODE 6 0

10310 •BIDDLE F S 619-660-6709
10315 •QUINONES Jimmy 619-670-2378
10316 XXXX OO
10317 XXXX OO

X WHITESTONE RD
10325 GARCIA Ascencion 619-670-1578
•GARCIA Guillermo 619-670-1578
10330 XXXX OO
10336 XXXX OO
10337 XXXX OO
10342 STORRS Gordon 619-670-0458
•STORRS Jeannette 619-670-0458
10343 LUTES Gregory W 619-670-9428
10348 •KRECKLER Julius OO
10349 XXXX OO
10354 •HICKS Mark D OO
10361 XXXX OO
10366 •SPATTER Jack J OO

X HIGHRIDGE RD
10402 XXXX OO
10403 XXXX OO
10406 •WELLS Stanley G OO
10409 •DIAZ Michael J OO
10414 WADE J E 619-670-6481
WADE James 619-670-4552
•WADE Penny 619-670-4552
10415 •KLEIN Wayne D OO
10420 •RUIZ M T OO
10421 XXXX OO
10426 XXXX OO
10427 XXXX OO
10433 •BRIDGES C C OO
10438 •MILLER David 619-660-9041
10439 XXXX OO

X SPRING GLEN LN
★ 0 BUS 32 RES 4 NEW

ELMHURST 91913 CHULA VISTA

WEALTH CODE 4 9

X OTAY LAKES RD
1604 •CANTOS Cornelio 619-421-3719
1606 •MASON Angela OO
X FORDHAM AV
1608 •KRANZ Heidi A OO
1609 LUTCHKO Edw 619-421-5490
1610 •EVANS Rick 619-421-5130
1611 BASHAM T R 619-421-8349
1612 •MATA Jose A OO
1613 MONTGOMERY Warren R 619-421-1465
1614 XXXX OO
1615 LECOMPTE D G 619-421-2654
•LECOMPTE Donald D 619-421-8576

X XAVIER AV
1618 •DERSHEM Gene OO
1621 •SULLIVAN Donald F 619-421-3509
1622 •GARCIA Art 619-421-1488
1625 HOWELL A O 619-421-0694
1626 •BURRITT Julie A OO
1629 •DOMINGUEZ Robert 619-421-1916
1630 •CANNATELLO Thomas V OO
1633 •MACKOWIAK Ron B 619-482-4481
1634 ZAMUDIO Raymundo 619-421-2832
1636 XXXX OO
1646 •PIERCE Sidney R 619-421-6347
1652 •SUMPTER Wm B 619-421-0909

X AUBURN AV
1658 •TAYLOR Michael K OO
1662 PAQUIAN Ruben 619-656-0991
1666 •SEYMOUR Darnell S OO +
1672 •LARIMER Thomas E 619-421-0472
1678 •DAHMEN Paul A OO
1684 XXXX OO
1690 ★MORAN ELECTRIC 619-216-2553 +
1691 ★TIFFANY ELEMNTRY SC 619-421-6300

X VASSAR AV
1702 •POWELL James OO +
1708 •CHUMBLEY Wayne L OO
1714 •HARRIS G OO +
1720 •DIVINE David K 619-421-6782
1726 •EGGERS Darren J OO
1732 •MERRELL Timothy B OO +
1738 •HALVORSON Peter 619-656-0135

COPYRIGHT HAINES & CO., INC. INFORMATION ON THIS PAGE MAY NOT BE KEYPUNCHED, ENTERED INTO A COMPUTER OR PHOTOCOPIED, IN ANY MANNER WHATSOEVER EXCEPT AS AUTHORIZED IN WRITING BY HAINES & CO., INC.

TP	Adjoining	Source
-	✔	Haines & Company

FLORENCE ST 2000

.FLETCHER PKWY 92020 CONT

2674 XXXX OO
2675 ..... IVANHOE VILLAGE
APPELGATE B 619-463-8377 6
BASILICO C S 619-465-7134
BATIENKO Bons 619-465-0643 6
BETANCOURT Richard 619-461-5506 +9
BRODY J 619-589-7908
BROOKS D A 619-464-8790 3
BURSTEIN Lilian 619-461-1127
CHURCH J C 619-465-6545 6
COKER Roger 619-460-8518 8
DALESSIO M 619-668-2169 8
DAVIS Kenn D 619-667-3692 +9
DAVIS Roy 619-667-3692 +9
DEBUSK L C 619-697-3227 +9
ERLIKH Alexander 619-462-9403 7
EVANSKLOS Barbara 619-465-0557 6
FAGAN John J Jr 619-589-2190 0
FORCIER J A 619-460-3952
GOLDBERG Maurice A 619-465-3466
HERMAN Sidney 619-465-9023
★IVANHOE VILLAGE APT 619-469-2344
JAKEL M 619-462-8345
KALER Oliver C 619-460-8097
KALTSUKIS Charles M 619-460-6686 +9
KAWASAKI-Trevino Masako 619-461-9886 +9
KELLY John E 619-465-2860
KLINE Alice B 619-463-0877
LAMB Kenneth W 619-668-0017 8
LEONARD A H 619-698-3439
MESMER M J 619-668-0960 4
MEYERS Manan 619-461-8627
MEYERS Nat 619-461-8627
MONDSCHEIN Arthur 619-469-1175 0
NADEL Irene L 619-466-8138
PETERS Arthur 619-462-3504 8
PETERS Rita 619-462-3504 6
PILGRIM Jeffrey 619-462-6057 8
PILGRIM Wendy 619-462-6057 6
POPAL Rahima 619-544-0839 +9
PRICE Walter D 619-469-0984 6
ROLAN Earl A 619-465-2669
ROSENTHAL Edna 619-461-2141
ROSENTHAL Robert 619-461-2141
RUSSON I M 619-944-8711 +9
RYAN Jennifer 619-461-6185 +9
RYAN Jennifer 619-462-3886 +9
RYSEWYK Joann L 619-462-8303 +9
SABBAGH Ibrahim 619-465-5873 +9
SEPKOWSKI Henry 619-465-9871
★SHINE-TECH CLEANING CONCEPT 619-465-8904 +9
SMITH Barbara Jean 619-461-8910 1
SMITH Edward E 619-667-1024 8
SPILLER Virginia 619-667-4694 +9
STILL Bernard 619-469-8207
TAYLOR Novia 619-461-1949 8
TAYLOR Tony 619-461-1949 8
VENA L B 619-464-8081
WARKENTIEN Ellen L 619-697-4884 8
WARKENTIEN Karl 619-697-4884 8
2675 .....
2676 XXXX OO
2688 XXXX OO
2700 MALKA Doron 619-644-0987 +9
2703 ★PIZZA HUT 619-469-0600 6
2720 ★MARSHALL KEITH DDS 619-466-1292
★MARSHALL'S DENTAL CENTER 619-466-1292
2733 XXXX OO
2740 ★STARBUCKS COFFEE 619-469-6106 5
2744 ★GOLDEN BAGEL 619-464-2243 6
2748 XXXX OO
2756 ★JOANN FABRICS&CRAFTS 619-462-6100 8
2760 ★SAV-ON DRUGS 619-461-4411 +9
2770 XXXX OO
2772 XXXX OO
2784 XXXX OO
2800 ★PANDA EXPRESS 619-644-9228 +9
★VONS GROCERY 619-463-2633
★WELLS FRGO INSIDE VONS 619-464-7996 8
2812 ★SUN LOUNGE TANNING CENTER 619-668-0282 5
2816 ★FLOWER CART FLRST 619-461-1661
2828 ★DEE ANNS HALLMARK 619-698-7202 4
★HALLMARK SHOPS 619-698-7202 4
2830 ★KATHRYN AT MEMORY CUT 619-463-8353 5
★MEMORY CUT 619-461-6422
2836 ★PERFECTION NAILS 619-469-2062 5
2840 ★HOUSE SITTERS INTERNATIONAL 619-469-5700 6
★POSTAL ANNEX 619-589-6133 5
2844 ★LA CHINA RESTAURANT 619-465-8525 +9
2852 XXXX OO
2856 ★COMMERCL CREDIT CORP 619-463-2495 2
2860 XXXX OO
2864 ★RIDERS HOUSE BOARDSHOP 619-462-6160 +9
2872 XXXX OO
2876 XXXX OO
2880 XXXX OO
2888 ★SUPERCLUB VIDEO 619-465-2020 6
2890 ★TRUWASH COIN LNDRY 619-465-6943 4

X CHATHAM

2906 MCGRIFF Norman R 619-644-1874 +9
2910 RARICK Steven 619-667-4842 +9
REDHEAD Richard 619-644-0297 +9
REDHEAD Richard 619-644-0939 +9
2914 HENRY Marc 619-466-8471
TOWNLEY Doreen 619-644-0168 +9
2922 ALEXANDER Benjamin 619-460-1524 +9
MACY M F 619-463-5490
2926 XXXX OO
2930 KOCH Simone 619-644-0585 +9
2934 DASCANO M K 619-462-0128
HORNBY Teadie 619-461-5990 +9
HORNBY William 619-461-5990 +9
2938 ★GINSBERG SAMUEL I MD 619-644-0905 +9
SHANDLEY Walter A 619-462-5309 +9
SHANDLEY Walter A 619-462-9182 +9
2942 LINDSAY A 619-697-6229 2
WILLIAMS Lisa 619-589-1724 7
2946 LOVE Rosemana 619-667-3639 +9
LOVE Thomas 619-667-3639 +9
2948 XXXX OO
2950 ★FLETCHER HL TOWN&COUNTRY APTS 619-464-0985
★TOWN&CNTRY APTS 619-464-0985
2958 PUNDERBURG John 619-667-3549 +9
2962 ELLIS Albert John 619-461-6061 +9
MINKEL W A 619-465-5656 +9
2966 XXXX OO
2968 XXXX OO
2970 JEFFERIES Allison R 619-462-4688 +9
2974 DIGGS Ken 619-465-0203 +9
DIGGS Madelyn 619-465-0203 +9
ONORI Kimberly 619-644-1598 +9
2980 DOVEY J C 619-462-5403
EVANS Ray 619-464-3513 8
EVANS Robie 619-464-3513 8

FLETCHER PKWY 92020 CONT

2984 JEFFREYS Jim V 619-698-6638 8
2986 BOHLEN Heath D 619-644-5634 +9
2988 MORRIS David L 619-465-7214 5
2990 CRAMPON James 619-460-4176 +9
CRAMPON Nicole 619-460-4176 +9
2996 XXXX OO
2996 XXXX OO
NO # ★CHARLOTTE RUSSE 619-440-5401 8
NO # ★GARY'S TUX SHOPS 619-447-7113 8
NO # ★KINDERFOTO 619-440-2764 +9
NO # ★MASTERCUTS 619-444-3336 +9
NO # ★SEARS PORTRAIT STUDIO 619-593-2836 +9
NO # ★SEARS 619-593-9602 +9
TUXEDOS-GARY'S TUX SHOPS
NO # ★SELECT COMFORT AIR BED COMPANY 619-441-9030 +9
NO # ★G T E WIRELESS 619-579-1471 8
★ 479 BUS 187 RES 240 NEW

FLETCHER PKWY 91942 LA MESA

WEALTH CODE 5 0

7851 ★EZ 8 MOTEL 619-698-9444
8005 ★BOSTON MARKET 619-698-4100 8
8025 ★PICK UP STIX LA MESA 619-589-8191 8
8045 ★MCDONALD'S RESTAURANTS 619-698-0175 8

X ALVARADO RD

8125 ★COSTCO WHOLESALE WRHS MAIN 619-697-9933 8
★COSTCO WHOLESALE WRHS PHARMACY 619-667-8520 8
★RHODES NANCY K OD 619-469-0450 8
8150 ★BABIES R US 619-589-1880 8
8177 XXXX OO
8181 XXXX OO
8185 ★ETHAN ALLEN HOME INTERIORS 619-461-3811 +9
8191 ★JUST FOR FEET 619-469-3338 8
8285 ★CHILI'S GRILL&BAR 619-589-9890 8

X JACKSON DR

8401 ★COMPUSA 619-667-3877 +9
★COMPUSA CORPORATE SALES 619-644-3220 +9
★COMPUSA TRAINING 619-644-3250 +9
8481 ★OFFICE DEPOT INC 619-464-2900 4
8491 ★AARON BROS ART MART 619-461-2110 1
8495 ★TRADER JOES 619-466-5998 2
8497 ★DAIRY QUEEN 619-462-3839 2
8501 ★BOOKSTAR 619-466-1688 1
8505 ★GROSSMONT TROLLEYS CENTER 619-589-9434 2
8555 ★GROSSMONT TROLLEY THEATRE 619-466-1401 +9
★PAC THEATRES GROSSMONT TROLLEY 619-466-1401 8

X GROSSMONT CENTR DR

X NAGEL

X DALLAS

8765 ★A A A AUTOMOBILE CLUB OF SO CA 619-464-7001 6

X AMAYA DR

8811 XXXX OO
8880 XXXX OO
8881 ..... BUILDING
★ALLRED EDWARD C MD 619-698-6601
★BOGART GARY DO 619-462-5555 6
★BROWN EDWARD W MD 619-460-1095 2
★BUCKY STEVEN F PHD 619-464-1196
★CARING PHYSICIANS MEDICAL GRP 619-462-5555 +9
★CENTER FAMILY HEALTH 619-667-3240 8
★CENTER FOR FAMILY HEALTH 619-667-3240 8
★CHAPMAN C B MD 619-667-3266 6
★CHILDREN'S HOSP PEDIATRIC 619-460-1095
★DESAI PUSPHA MD 619-462-5555 8
★E&L AND ASSOCIATES PHYS THRPY 619-589-2606 6
★FAMILY PLANNING ASC 619-698-6601
★FLETCHER MED PHAR 619-463-7770
★FLETCHER PARKWAY MEDICAL CNTR 619-698-6562 7
★FOSTER ROBERT MD 619-461-9600 +9
★FOWLER BLAINE A MD 619-460-3311 +9
★GLADDEN RICHARD A MD 619-460-3311 +9
★GREER SCOTT D MD 619-667-3240 8
★GREWAL KULJINDER S MD PC 619-644-1400 6
★GROSSMONT HOME HEALTH CARE 619-463-9911
★GROSSMONT SRGRY CTR 619-698-0630
★HEILBRUNN HOWARD MD 619-462-5555 3
★HOSPICE AT GROSSMONT HOSPITAL 619-463-9911 5
★HOSPICE OF GROSSMONT HOSPITAL 619-463-9911 5
★JOHNSON KEITH MD 619-466-1105 0
★KAPLAN ARNOLD R MD 619-464-4530 0
★LEVY LOUIS J MD 619-589-6888
350 ★LIEDERMAN PAUL C MD 619-465-9792 0
★MAXWELL DONALD MD 619-463-1113 4
DDS
★NEIFELD GRANT B MD 619-460-3311 +9
★NOSAN MARTIN MD 619-460-3311 +9
★OCHI JAMES W MD 858-558-3366 3
★OCHI JAMES W MD 858-792-4900 +9
★P R NLA MESA 619-589-2606 7
★PARKWAY DENTAL GRP 619-463-1113 4
★PICKETT CARLA D DDS 619-463-7563 0
★S C O P E INC 619-589-9980
★SAN CARLOS MEDICAL GROUP INC 619-460-3311 +9
★SCHAEFER JAMES R MD 619-463-1316 7
★SERRICO ANNA MARIE PA 619-462-5555 +9
★SKOGLUND RAYBURN MD 619-460-1095
★SWARTZ GARY MD 619-462-5555 5
★TARANTINO S MD 619-462-5555 3
★TRUE WAYNE S MD 619-460-3311 +9
★UNILAB CORP 619-589-9211 +9
★WALTER SHERI L MD 619-460-3311 +9
8881 .....
9100 ★RETRO SPORTS 619-465-9000 4
★SPORTS REPLAY 619-465-9000 3
9102 XXXX OO

FLETCHER PKWY 91942 CONT

9104 ★BOLL WEEVIL 619-698-4444 3
9106 XXXX OO
9108 ★MICHAELS ARTS&CRAFTS 619-589-2295 5
9118 ★SHIZUOKA JPNSE REST 619-461-1151
9120 ★DOUGLAS SHOE RPR 3 619-462-7460
9122 ★HERITAGE CLEANERS 619-463-8700 3
9128 ★BARTLINSKY MARY 619-469-3575 7
★HAIR TODAY 619-463-9522 7
★HARLOW NANCY HAIR DESIGNS 619-463-3120 7
9131 ★GREEN WM&CO CPA 619-697-0678
★INFO RESOURCES INC 619-469-7383 7
★JONES WILLIAM M 619-697-0950
★MCGILL LARRY D ATTY 619-589-9819 5
★SINOTOURS INC 619-287-1202 6
★STEINBERG RICHARD D DDS 619-463-9307
★WISEMAN CYNTHIA CPA 619-697-0978 3
9138 ★DANNY'S DONUTS N COFFEE 619-697-2330 8
9148 ★RAMOS COIN LAUNDRY 619-465-4093 +9
9150 ★YENS NAIL 619-463-5567 1
9158 ★GRECO ITALIAN ICE 619-466-9055 5
★SOUPLANTATION 619-462-4232
9160 ★CANCER TRTMNT PETS 619-463-6604
★CLARK CHERYL S DVM 619-463-6604
★FLETCHER HILLS PET CLINIC 619-463-6604
★STEPHENS HAROLD DVM 619-463-6604
9164 ★BEILSTEIN ALAN J 619-698-2907
★STATE FARM INS AGNT 619-698-2907
9168 XXXX OO

X DALLAS

9172 ★MI CASA SU CASA 619-460-9440 6
9176 ★POSTE HASTE PRINT 619-462-6190
9180 ★HAIR BY LEAH 619-463-7164 6
★TO THE T 619-463-6787 6
9188 ★PARKWAY BAR 619-463-8757 2
9191 ★SHEPHERD OF THE HILLS LUTH CH 619-469-4197
★SHEPHERD OF THE HILLS LUTH SC 619-469-9443
9200 ★PANDA LAND 619-698-8288 2
NO # ★JACK IN THE BOX 619-697-3957
STATION
★ 105 BUS 7 RES 18 NEW

FLETCHER VLY DR 92071 SANTEE

WEALTH CODE 4 0

8902 XXXX OO
8904 ●CARLE G 619-449-8094
8906 ●FLORES Audrey B OO +9
8908 ●GUTIERREZ Carlos OO +9
8912 ●MAIFERT Rebecca S OO +9
8914 ●BORGERDING William OO 7
8916 ●FLOYD Shirley A OO +9
8918 ●CREAMER Janet OO 7
8920 XXXX OO

X CORTE DEL SOL

8926 XXXX OO
8930 XXXX OO
8936 WENGER Don 619-596-4540 8
●WENGER Linda 619-596-4540 8
8938 ●CURTIN Robert V OO +9
8940 ●KLIMOWITCH Pamela H OO +9
8942 ●MCKNIGHT Claud K 619-448-1709
8948 XXXX OO
8950 ●PETERSON Dale OO 7

X CALLE FANITA

8952 ●GLOVER Dolores E OO 7
8956 XXXX OO
8958 ●QUINLAN Kathleen Sister 619-562-4344
8982 XXXX OO
8984 ●STANSHERRY Laurna OO 7
8988 ●ANDERSON Jack H 619-449-9617
8970 XXXX OO
8972 AUSTIN Gregory R 619-449-8838
AUSTIN Gregory R 619-449-9128 3
8974 ●FORD Janet E OO 7

X FANITA DR

★ 0 BUS 28 RES 6 NEW

FLICKER 92114 SAN DIEGO

WEALTH CODE 4 6

550 ●MICHEL Ismael H OO +9
554 ●BAEZA L A OO +9
557 KHOUNEBORINH B 619-265-1074 3
569 ●JONES Bertha E OO 7
575 XXXX OO
576 ●COLEMAN Pamela G OO 7

X JAMACHA RD

605 ●RUIZ Jesus B OO 7
611 XXXX OO
619 JOHNSON Keesha 619-265-3151 +9
620 ●SAULNIER M 619-265-1427 1

X LISBON

711 ●OSBORNE Fred 619-264-0052 3

X RAINBOW

719 REX Eugene A 619-264-2100
727 ●CHAPPELLE Annie L OO +9
730 XXXX OO
735 ●POLACO Carmen OO 7

X IMPERIAL AV

★ 0 BUS 15 RES 4 NEW

FLINN CREST 92021 EL CAJON

WEALTH CODE 4.0

X OLD HIGHWAY 80

9308 ●DAVID Ricky Wayne 619-561-7099
9324 ●PERKINS Jesse L 619-443-4823

X MIGUEL LN

9358 LOTERO Rosa 619-443-5056 +9
9366 XXXX OO
★ 0 BUS 4 RES 1 NEW

FLINN SPGS LN 92021 EL CAJON

X LABRADOR LN

9420 ★WRIGHT PLACE THE 619-561-4810

X CRYSTAL VIEW RD

9434 XXXX OO
★ 1 BUS 1 RES 0 NEW

FLINN SPGS RD 92021 EL CAJON

WEALTH CODE 7 0

9667 XXXX OO
9691 O'Connor Lynda 619-443-8250 7
SCHNEIDER Dave 619-443-8250 6
SCHNEIDER Martha 619-390-5043 7
9711 XXXX OO
9715 XXXX OO

X OAK CREEK RD

9770 ★RIOS CANYON LEAGUE 619-561-2271

X BLOSSOM VALLEY RD

NO # ★CA ST FORESTRY FIRE STATION 619-443-7121 8
★ 2 BUS 6 RES 0 NEW

FLINT 92021 EL CAJON

WEALTH CODE 5 0

X PEPPERVILLA DR

970 ●REYES Beverly B OO 7
974 ●PEPE Jerry C OO +9
976 ●BRYANT Jack 619-562-2671 5
979 ●GODWIN S B 619-258-1879 6
982 ●TAYLOR Tony 619-449-4341
985 RUSSELL Ray Ray 619-562-0588
SELL Victor A 619-562-1972
988 XXXX OO

X WOODBURN

★ 0 BUS 8 RES 1 NEW

FLINTRIDGE DR 92139 SAN DIEGO

WEALTH CODE 1.4

PARADISE HILLS AREA

X ALLEGHANY

X BOLIVAR

2152 GUTIERREZ J 619-267-8385 +9
GUTIERREZ M 619-267-8385 +9
2162 XXXX OO
2165 ●NIELSEN Paul C 619-475-5149

X POTOMAC

2203 ●HIDALGO Celina J 619-475-0209 +9
2211 ●KEUPER R L 619-475-9792
2216 XXXX OO
2227 ●SINSUAN Paulino OO 4
2233 XXXX OO
2239 ●NIETO Mario A OO 7
2247 ●REMIREZ Evelyn A OO 7

X GABLES

2255 GARCIA Dagoberto 619-267-9561 +9
2261 CABANTUSAN Gerry T 619-475-7753 +9
2263 XXXX OO
2268 XXXX OO

X ALBEMARLE

★ 0 BUS 15 RES 5 NEW

FLIPPER DR 92114 SAN DIEGO

WEALTH CODE 2 0

5902 ●GRANT Ernest N OO 7
5905 ●SMITH Deborah A OO 7
5906 ●COPELAND Roland OO +9
5909 ●WILSON Mary A OO +9
5912 ●MCCLOWE Sharon D OO 7
5913 ●FARMER M E OO 7
5918 ●MASON Jas 619-263-5208
5921 ●GHOLSPON Cody OO 7
5922 ●SCOTT Walter L OO 7
5928 ●IVORY Russell E OO 7
5934 ●OVERSTREET P L OO 7
5936 ●BROWN Curtis OO 7
5944 ●PRIMUS K L 619-264-5870
5950 ●BRADLEY Velma L OO 7
5954 ●CAREY Joseph C OO 8
5980 ●WIGGINS Rosa OO 7
5970 XXXX OO

X RICHETH RD

5975 ●PHOUMIN C OO +9
5979 ●GRAHAM Charles E OO 7
5982 LEE Albert 619-265-0274 5
5985 ●HUNTER Wylie E OO 7
5986 ●SANGPASANESOUK Phom OO 8
BRADLEY Arnol C 619-264-5196
5992 WAINES Frank 619-264-8342
5997 ●LARA Oscar OO +9

X LATIMER

6005 XXXX OO
6006 ●MOODY Carolyn L OO 7
6017 LAKE Linda 619-264-4454 +9
6018 ●GLOVER Lan D OO 7
6025 CANNON Charles C 619-262-2521
CANNON Eugene 619-262-8772
●CANNON Yoshiko 619-262-8772
6030 ●GARMAN Tommy OO 7
6035 XXXX OO
6042 ●GORMAN Tommy OO +9
6045 CHANEY Millis 619-263-6381
CHANEY Millis 619-263-6200 +9
6066 ●LANDSTON Leroy OO 7
6069 XXXX OO
6078 ●HENDERSON Deanna OO 7
6081 ●RIVERA Jesus 619-527-8891 6
6090 CHANTHALE Mikey 619-527-4995 8
●MEDVED Timothy J OO
X FENNELL AV
X 61ST
★ 0 BUS 43 RES 8 NEW

FLO DR 91901 ALPINE

WEALTH CODE 3 0

X ARNOLD WAY

1419 XXXX OO
1421 XXXX OO
1431 NELSON Larry 619-445-2819
●NELSON Pamela 619-445-2819
★ 0 BUS 4 RES 0 NEW

FLORA AV 92118 CORONADO

WEALTH CODE 7 0

X E AV

1007 ●STEINER Heinz 619-435-4842 2
1010 ●DANAHER Patrick R OO 7
1011 MILLER T M 619-435-4959
1014 ROHAN Wm B 619-435-8207
1014½ ACOSTA Liza 619-435-7978 4
1015 ●MESSNER John D OO 7
1016 FISHER Wm M 619-435-3073
PAYNE Chris 619-522-6770 +9
1020 ●BEAUDINE Robt J 619-435-6737
1021 XXXX OO
1023 XXXX OO
1026 ●NICHOLS John L Usn 619-435-4971 1
1027 ★C D N DATA FORMS INC 619-437-5779 8
●FIEGER Richard M 619-435-5060 8
1032 FORSYTH A J 619-437-1337
FORSYTH G 619-437-4718

X STAR PARK CIR

1111 ●ZIMMERMAN Marc H 619-437-5566 8
1112 STORUM Ken 619-437-4372
STORUM Ken 619-437-8546 7
●STORUM Leeanne 619-437-4372
1115 HANSEN B 619-522-0360 8
HANSEN L 619-437-4302 7
●HANSEN Mark DDS 619-435-0864 1
1118 IRVINE Patricia 619-435-5684 8
WHITE Judith 619-437-6458 +9
1119 ●FINN Wm S Mrs 619-435-8959
1122 ●AVERY Martin R OO +9
1125 ●CUSICK Timothy P 619-437-1425 4
1127 ●MAGONE Margaret Dr 619-522-0020 8
1130 SPEAR Jan 619-435-1530
SPEAR Robert M MD 619-435-1530

X OCEAN BLVD

★ 1 BUS 30 RES 3 NEW

FLORA AZALEA CT (95) 92071 SANTEE

WEALTH CODE 6.0

10500 ●BURSCH Hans OO +9
10501 ●PEREZ Mario J OO 7
10503 ●ALEXANDER Davis O OO +9
10507 ●COLTEN Connie OO +9
★COLTEN CREATIONS 619-562-6867 8
10508 ●BRADBURY Roger K OO +9
10509 ●RADZIKOWSKI Joseph 619-596-0255 5
★ 1 BUS 6 RES 4 NEW

FLORA CAMELLIA CT (91) 92071 SANTEE

WEALTH CODE 6.0

X FLORA VERDE CT

10510 PEREIRA Fred 619-258-1509 5
●PEREIRA Luiz 619-258-6624 1
10512 ●MECHAM Martin P OO +9
10513 ●OGEN Cdoge J OO 7
10514 XXXX OO
10515 ●SINGER Douglas P OO 7
10516 XXXX OO
10519 ●CANGIALOSI Anthony OO 8
10521 BARKER B 619-562-7703 7
●BARKER C 619-562-7703 7
★ 0 BUS 10 RES 1 NEW

FLORA VERDA CT (91) 92071 SANTEE

WEALTH CODE 6.0

X FLORA CAMELIA CT

10523 BRANCH Sandra 619-596-2556 +9
WILEY Julie 619-596-8635 +9
10525 ●TOLAND Leigh H OO +9
10526 XXXX OO
10527 HOLLIS Joseph 619-258-0775
●HOLLIS Sharon 619-258-0775
10529 ●TACONNE Albert J OO +9
TACONNE Kathleen 619-258-8158 +9
10530 ●CULLINAN Chris OO +9
10531 ●GRILL Richard C OO 7
10532 ●BERRONG Jeffrey OO 7
10534 XXXX OO
10536 ●DAVIS Stephen 619-258-9107 3
WESTMORELAND Gwen 619-562-1278 +9
10538 ●MELLEMA James OO 7
10540 FORD Daann M 619-596-2784 +9
●HORN Albert H OO +9
★ 0 BUS 17 RES 9 NEW

FLORENCE 92113 IMPERIAL BEACH

WEALTH CODE 5 0

X 35TH S

X OLIVEWOOD TER

3605 TILLORY Arister L 619-264-5847
TILLORY James K 619-264-8331 +
3611 GRANT R 619-264-3522
3627 XXXX OO
3628 ●LOGAN Luster G OO 619-264-0762
3635 ●EVANS Nathan OO
3641 ●NELSON Sabrina O OO +
3649 ●HURTADO Israel OO

X JEWELL DR

X 37TH S

3703 NORTH Andre 619-263-5841 +
3715 ACOSTA Silvia 619-264-5133 +9
3716 ●PRICE M 619-264-8542
3717 ●GOMEZ Hector OO
3723 XXXX OO
3728 GARCIA Bonnie 619-266-8275 +
3731 XXXX OO
3734 MARTINEZ Mana Guadalupe 619-527-4663 +
3737 AMARO Serafin 619-527-2269 +
3739 XXXX OO
3743 XXXX OO
3745 XXXX OO
3747 ●DELEON Enrique OO
3749 QUINTERO Enrique L 619-264-7574
3752 ●ESPINOZA Juan OO +
3763 ●SALDANA P P OO
3764 HERNANDEZ Meyra 619-527-2632 +
3772 ●MARIN Freddy T OO
3775½ JOHNSON Alice 619-263-9829
●JOHNSON Mary Alice 619-263-1615
3776 CLINTON Tammy A 619-527-4485 +
3784 XXXX OO
3792 XXXX OO
3795 ●CROWDER Clyde 619-264-4721

X 38TH S

3825 XXXX OO
3812 ●SWEET Luther P OO +
3815 XXXX OO
3817 MARTIN A 619-527-4261 +
●PALOMERA Jesus OO +
3816 XXXX OO
3820 ENCISO Jose A 619-262-5326 +
3821 XXXX OO
3827 ●ACEVEDO Rene H OO
3835 ●VELAZQUEZ Lorenzo OO +
3844 ARANDA Jose Alfonso 619-266-7566 +
3845 XXXX OO
3846 XXXX OO
3847 XXXX OO
3848 GONZALEZ Amparo 619-262-7726 +
3851 XXXX OO
3853 RUIZ Jose Luis OO +
3857 XXXX OO
3862 XXXX OO
3865 CABRERA Daniel 619-262-1906 +
3875 XXXX OO
3880 ●ZUNIGA S J OO +
3884 LATHAN Steve 619-262-1953
3885 XXXX OO
3887 XXXX OO

X 39TH S

3904 HUNTER Jas 619-262-7966
●HUNTER Leola 619-262-7966
3910 ●ARNOLD K 619-263-1775
3915 MONTANO Ana Gloria 619-266-7530 +
3921 XXXX OO
3922 XXXX OO
3924 ●GARCIA Andres OO +
3927 XXXX OO
3928 SANCHEZ Jose 619-264-5926 +
3929 XXXX OO
3939 XXXX OO
3941 FIGUEROA G 619-262-8457
MARTINEZ Estela 619-266-4403 +
3944 BAHENA Valerie 619-264-6327 +
GONZALEZ Gaino 619-263-5727 +
3952 XXXX OO
3953 HARRIS Jennie 619-266-1063
3960 XXXX OO
3968 ●WEBB Michael D OO
3969 XXXX OO
3975 XXXX OO
3976 ●CROSBY Dawn Y OO
3984 ●DAVENPORT Alberta L OO
3988 XXXX OO
3991 XXXX OO
★ 1 BUS 108 RES 38 NEW

FLORENCE 91932 IMPERIAL BEACH

WEALTH CODE 0.7

532 ★TUCKS CARPET 619-424-6446
535 ★B B S 619-575-6995
★POSTURECARE MATTRESS 619-575-6810 +
★SLEEPERS MATTRESS WAREHOUSE 619-575-3640
542 ★SOUTH BAY DATSUN 619-575-1551

X CYPRESS AV

544 ★WEBB&BIGGINS CUSTOM CABINETS 619-423-4650
546 WEBB William H 619-424-7681 +
552 XXXX OO
554 XXXX OO
555 ●FAVERTY Richard W 619-424-7211
556 XXXX OO
557 XXXX OO
558 XXXX OO
560 DAVIS Leslie A 619-424-3283
DAVIS Leslie A 619-424-6933 +
●DAVIS Wm L 619-424-3283
DAVIS Wm L 619-424-6933 +
561 XXXX OO
562 XXXX OO
563 ★IMPERL BEACH CAB 619-423-6162 +
564 HAWKINS Shuan 619-423-3118
JENKINS Tolviso 619-575-5715
PIERSON Dana 619-423-1248 +
PIERSON Kelly 619-423-1248 +
WILSON Douglas T 619-424-9260 +
567 XXXX OO
568 XXXX OO
569 ●LY William OO

COPYRIGHT HAINES & CO., INC. INFORMATION ON THIS PAGE MAY NOT BE KEYPUNCHED, ENTERED INTO A COMPUTER OR PHOTOCOPIED, IN ANY MANNER WHATSOEVER EXCEPT AS AUTHORIZED IN WRITING BY HAINES & CO., INC.

TP	Adjoining	Source
-	✔	Haines & Company

FLORENCE ST 2000

FLORENCE SAN DIEGO CO.

FLORENCE 91932 CONT

570 XXXX OO
571 ●NISWANGER Ross B OO 8
572 XXXX OO
573 ●TURNER Johnny R OO +9
575 TRUNNELL Faye 619-424-5375
577 ●VUKMANIC Will 619-575-2923 1
578 ●CHARLESWORTH R D 619-429-4239
580 CHAVEZ Catalina 619-423-5717
581 XXXX OO
586 KELSON Carol 619-575-9168 +9
MISAALEFUA Jimmy F 619-429-6834 +9
SCHOEBY Brian 619-423-3641 +9
587 SANONI Enca 619-423-5543 +9
589 LOPEZ Dania 619-424-7527 +9
590 XXXX OO

X CALLA AV

605 HENNING Joan 619-424-8713
606 XXXX OO
613 RAAB Mary F 619-575-0748 +9
614 XXXX OO
615 MEJIA Leticia 619-575-9318 +9
620 XXXX OO
621 VERA Octavio 619-429-8275 8
625 XXXX OO
632 ●CRIST M P 619-424-8653
650 HALL Michael T 619-575-4258 +9
655 JACOBS Barbara 619-424-6198
●JACOBS Charles 619-424-3462
JACOBS Charles 619-424-6198
662 DEERE Adrian A 619-575-1822 8
664 CARRASCO Sara 619-423-2913 +9
666 PUENTES Martha 619-423-8695 +9
668 PEREZ Emma A 619-429-9276 +9

X PALM AV

722 XXXX OO
726 ENGELMAN Bertha J 619-429-4566 +9
728 XXXX OO
730 SANDOVAL Mark 619-429-8038 +9
732 XXXX OO
734 XXXX OO
736 XXXX OO
740 RAYGOZA Jose F 619-575-1831 +9
742 XXXX OO
744 XXXX OO
746 MEZA Lucna U 619-575-0861 +9
752 XXXX OO
760 ●JOINER Chas E 619-424-8703
768 XXXX OO
770 XXXX OO
772 OLIVER Jennifer 619-423-9916 8
774 XXXX OO
776 XXXX OO
778 XXXX OO

X DONAX AV

807 DENNY Dolores 619-575-5543 +9
DURAN Mario 619-423-5783 +9
808 XXXX OO
810 XXXX OO
811 XXXX OO
814 ALBANAWI Raad 619-429-8150 +9
816 XXXX OO
818 HOLM Kerri L 619-429-6819 +9
837 ESPINOLA Ricardo R 619-424-9476
838 TIETJEN Marie 619-424-9070
839 XXXX OO
846 XXXX OO
848 XXXX OO
851 WINANS Norman 619-429-6538 +9
853 XXXX OO
854 ●TORRES Antonio M OO 7
861 XXXX OO
863 CASTRO Crystal 619-423-1690 6
CASTRO Federico 619-423-1690 +9
865 MERAUX Hector 619-423-2421 +9
870 ●STEINHOFF Albert OO 7

X ELM AV

908 ●ROGERS Thos 619-423-5633
913 SANDOVAL Johanna 619-423-2791 +9
914 MARTIN James B 619-429-8290 6
915 MALDONADO Humberto F 619-628-8565 +9
916 MAUDLIN Jerry 619-424-3606 +9
917 GUTIERREZ Modesto F 619-429-5637 +9
922 XXXX OO
923 ALLEN John S 619-429-4042 +9
936 ●MASON Raymond J 619-424-7598
941 HAHN Jana P 619-575-8318 8
943 XXXX OO
944 ●DELVALLE Gorge OO 7
946 DELVALLE Maria 619-429-6174 +9
952 XXXX OO
954 XXXX OO
961 ●FIGUEROA E T OO 7
964 ORTIZ Mary 619-423-2931
ORTIZ Rita 619-424-5231 +9
965 XXXX OO
967 CARR James A 619-429-3135 8
974 XXXX OO

X ELDER AV

X EBONY AV

1051 XXXX OO
1053 CARTER Esther 619-429-8137 2
●CARTER Rufus E 619-429-8137 2
1086 LANE Rodney 619-575-5607 3
★SKY-TECH PAGING&COMMUNICATION 619-429-7104 +9

X IMPERIAL BECH BLVD

1104 PROST David 619-429-7782 +9
1106 XXXX OO
1119 XXXX OO
1120 MAZA Graciela 619-429-6615 +9
1122 XXXX OO
1124 XXXX OO
1127 ●CONTRERAS Enrique C OO 7
1133 XXXX OO
1138 HARRIS Eugene 619-429-0816 7
HARRIS Julieta 619-429-0816 7
LIZARRAGA Edgar R 619-429-4247 7
1143 ●HIEBERT N 619-424-5250
1145 XXXX OO
1146 ●SANCHEZ Efren M OO +9
1148 XXXX OO
1149 DEBACA Caroline 619-575-1404 +9
1151 XXXX OO
1152 XXXX OO
1156 ●WARD Holly K OO 7
1177 PERKINS Nealy 619-575-4601 +9
1178 XXXX OO
1179 XXXX OO
1180 XXXX OO
1183 ●MERINO John R OO +9
1193 BUSTOS Ivan 619-424-8259 +9
DIRECTO Efian 619-424-6441 +9
RAMOS Ofelia 619-628-8465 +9
UTLEY Garry 619-423-2512 +9

X FERN AV

1205 XXXX OO
1207 XXXX OO
1208 FRASER Gary 619-424-5086
●FRASER Hope 619-424-5086
1209 XXXX OO
1214 ●PIPES S 619-575-6215 7

FLORENCE 91932 CONT..

1228 SIEGFRIED Betty L 619-424-7331
●SIEGFRIED Donald E 619-424-7331
1253 MCCANN Thomas M 619-575-9479 7
1254 XXXX OO
1261 XXXX OO
1263 DEPEW David 619-575-1019 8
1267 PEREZ David 619-575-0521 +9
1270 ●JINES Ellen OO 7
1271 ●GONZALEZ Valente OO 7
1275 XXXX OO
1285 XXXX OO
1286 VERA Sergio 619-424-8518 +9

X GROVE AV

★ 8 BUS 164 RES 50 NEW

FLORENCE TER 91978 SPRING VALLEY

WEALTH CODE 8 0

3110 NORTH Frederick T 619-669-0974
●NORTH Susan L 619-669-0974
★SUSAN NORTH ADVRTSG 619-669-0701 5
3120 ●ROOS Richard L OO 7
3130 ●WATKINS David 619-669-1504 3
3140 ●AGLE John 619-665-1796 6
★ 1 BUS 5 RES 0 NEW

FLORIDA 92104 SAN DIEGO

WEALTH CODE 2 0

X UPAS

3404 ★ROGER WARREN MANAGEMENT TAX SV 619-220-8291 7
●WARREN S 619-298-3765
3405..... APARTMENTS
BELFORD Amy M 619-299-3482 8
BOBROW David M 619-683-7699 +9
BOYLE Kenneth P 619-260-8476 0
BRADY James 619-296-5304
COHEN Albert K 619-692-1071 8
FINNEGAN Jay 619-295-5104 0
GAUCHER Gerald 619-295-6329
GAUCHER Mane 619-295-6329
GLOER Bill 619-295-0497 +9
HONEY Wayne 619-297-6593 7
HUBBARD Lim 619-294-3554 1
KANNON Lawrence 619-295-9751 0
MCKEEHAN John 619-574-8291 8
MILLER Frank 619-293-3420 +9
MILLER Ulta-Britt 619-293-3420 +9
NEUMAN Victor A 619-291-5710 +9
REESE James 619-297-7051 +9
REINERT Wolfgang 619-295-9751 0
SMITH Dean 619-299-4758 8
SMITH Paul 619-299-4758 8
3405.....
3427 ●GREEN M 619-295-1655
3428 NELSON Richard 619-260-0339
3440 BARAJAS Armando 619-299-4426 8
EICH Amber A 619-542-0979 8
RIVIECCIO Mark 619-298-5997 8
3443 ●SITTA L S 619-299-8937
3445 ★PUBLIC IMAGE MNTNC 619-543-0721 0

X MYRTLE AV

3520 BRYAN Robert J 619-583-3121 +9
●HAMPTON Charles OO 8
3521 IRVING Jason L 619-294-9243 +9
3523 XXXX OO
3528 ●TENIOSO P M OO 7
3531 MOYE Carroll 619-295-5541
NELSON Christopher J 619-297-6990 +9
POIRIER Roland 619-295-7007
3534 ●GAJ Peter J 619-298-7965
3540 ●BRAUN Regena OO +9
3541 XXXX OO
3543 KETCHUM Fred 619-295-5565
KETCHUM Virginia 619-295-0565
3548 FRAZEE Michael 619-220-6883 8
PICKEREL H J 619-294-4873
3555 TURNBULL Patric 619-291-0313 +9
3556 LIDDT Lucy R 619-291-6979 +9
3558 ●FRIEDMAN J 619-298-2987 8

X CYPRESS AV

3603 LANCASTER Salvador 619-296-1881 8
SCHMITT Jim 619-688-9460 5
3606 ●SARAZEN John 619-574-0704 4
3607 XXXX OO
3609 XXXX OO
3611 JENNINGS Charles S 619-298-6055 8
3614 XXXX OO
3615 XXXX OO
3617 XXXX OO
3619 GARCIA Angel 619-291-0163 +9
NELSON Kelly 619-683-7652 +9
3622 BENITEZ Martha V 619-298-4727
●BENITEZ Rudolph P 619-298-4727
3627 BLEIWEISS Sheldon 619-293-3005 3
MITCHELL Kenneth D 619-298-9933 3
PEARLMAN-Bleiweiss Bonnie 619-293-3005 3
3629 XXXX OO
3636 XXXX OO
3638 XXXX OO
3639 ●SAWYER Kevin OO 7
3642 XXXX OO
3643 CHOCK J 619-295-6680
JAFOLLA J C 619-295-6680
3650..... APARTMENTS
EASON Terrence L 619-692-1554 +9
GONZALES Al Jr 619-295-8437 1
RAMIREZ David 619-295-8437 0
SCHMIDT D A 619-291-6183 +9
TELICZAN Ginger E 619-297-9383 +9
WELCH Angela K 619-299-9167 +9
3650.....
3677 ●ESCUDERO Ruben OO 7
3681 SCOTT Reb 619-295-0319 +9

X FLORIDA CT

3701 CRUZ John 619-296-5686 +9
3703 WEBSTER Brooke W 619-497-0904 +9
3704 XXXX OO
3705 XXXX OO
3708 PEREA Tony 619-543-9887 +9
3711 XXXX OO
3712 XXXX OO
3718 XXXX OO
3719 PARSON Erick C 619-295-8868 8
3721 GARCIA Raul 619-295-9953 8
3722 ●COVERT Raymond M OO 7
3723 ACREA Jeff 619-688-9202 +9
3725 MELCHORCORIGUEZ Julieta 619-295-8703 +9

X GEORGIA CT

3727 XXXX OO
3729 CLOSSON Donald 619-297-5814 +9

FLORIDA 92104 CONT

3730 XXXX OO
3731½ ZAVALA Guadalupe 619-542-0257 7
3732 XXXX OO
3733 XXXX OO
3735 XXXX OO
3737 ROBERTSON Richard 619-294-7573 +9
3738 FAIRBANKS James L 619-297-1952 7
3740 HOUSE Russ 619-574-2026
HOUSE Virginia 619-574-0325

X ROBINSON AV

3759 ALMERO Irene M 619-542-0227 +9
FREEMAN Sarah 619-298-7791 8
HUDSON Lee 619-297-0133 +9
3760..... APARTMENTS
ADAMS George 619-295-3396 +9
BYRUM Kerry 619-295-8068 8
COSTA Bart 619-692-9319 8
DEVANEY Timothy T 619-295-9344 8
FIGUEROA Carlos 619-299-1739 7
GARBER Robert 619-295-6767 +9
GRAY Steven 619-295-6364 +9
HURLEY Charles 619-497-0022 +9
WARREN E K 619-298-3687 8
WILSON E K 619-299-7724 1
3760.....
3761 WITT Scott C 619-297-5282 8
3767 SCOTT Mathew 619-297-5018 +9
SHIEH A 619-295-3676 8
3790..... APARTMENTS
CARNEY K 619-295-8798 +9
DEVALCOURT Spence 619-298-1570 +9
EMBREY Anthony 619-299-4381 +9
FURR Kenneth J 619-299-4053 4
HECKENLIVELY Louie 619-296-5315 +9
LARE Kelly 619-294-7690 4
LARSON Peter 619-260-3629 +9
LEIBY Robert 619-294-8773 +9
LIVA Patrick J 619-291-2995 +9
MARQUEZ Kevin 619-295-7766 0
MCGINNIS William D 619-291-1466 3
ROINICK John 619-260-0512 2
SIMMS James P 619-296-6221 8
SPRINGER Brad 619-543-9637 7
SPRINGER Michael T 619-293-0653 7
STEPHENS Michael E 619-295-5813 8
★STEVE A DOOR CO 619-294-8101 0
SULEIMAN Edward 619-688-9537 +9
WARSHAUER Robert 619-298-1675 7
WICKNICK Eric 619-491-0530
YAGEL David H 619-296-0996 0
3790.....
3794 XXXX OO
3795 XXXX OO
3801 GONZALEZ Oralia 619-543-9766 +9
3802 XXXX OO
3809 LY Ang Ho 619-295-7026
3825 JUST Christopher 619-295-5450 +9
3875..... FL PARK APTS
ARANAS Chris J 619-299-8611 +9
BENTCH Lacy 619-296-3363 +9
CRUMBOCK A 619-298-7403 +9
DELORE Jeff 619-291-7872 +9
★FL PARK APARTMENTS 619-543-0889 8
GOMEZ Jesse 619-543-1011 7
GRESHAM M 619-295-3325 8
HALE Ian 619-298-6929 +9
MISCH Frank J 619-543-0313 8
PARSONS Rachel 619-294-7328 +9
RODRIGUEZ Jessica 619-291-2338 7
RODRIGUEZ Luis 619-291-2338 7
SEEFELDT Linda 619-295-5769 +9
STIBI Shondra M 619-294-5781 +9
TALLERING G 619-260-1673 +9
TRAYLOR Alan G 619-297-9210 +9
TURFLUR Robert L 619-574-0612 +9
3875.....

X UNIVERSITY AV

3880..... APARTMENTS
BELURA Rafael 2D 619-294-2728 +9
BOTTORFF Aaron L 619-688-1299 +9
CASPER Michael 619-260-1393 7
COSHATT Michael 619-299-6323 8
FELTON Arthur 619-220-8740
FELTON Yashica 619-220-8740
HORNE Mariana S 619-295-7944 +9
JARVIS Ronald G 619-291-1687 8
KELLEY Christine 619-298-4702 +9
RICHARDSON Bradley A 619-296-3310 3
SOELL Jacob 619-294-2166 +9
3880.....

X UNIVERSITY AV

3908 XXXX OO
3908 XXXX OO
3909..... APARTMENTS
ARANZOLO Josefina 619-291-7091 +9
CACATIAN Gerardo L 619-294-7452 +9
HOLMES Patty 619-295-7974 8
MACEO Jorge Enrique 619-294-4990 +9
NORIEGA Martha P 619-297-2961 +9
PALMA Moran Daniel 619-299-5784 +9
RODAS Anaberto 619-574-6743 +9
3909.....
3910 XXXX OO
3911 XXXX OO
3912 KIBLER M 619-542-1863 +9
3914 XXXX OO
3916 XXXX OO
3919..... APARTMENTS
ALVAREZ Honorio 619-683-2790 +9
CLAVEL Gonzalo E 619-574-0428 8
EMERSON O 619-297-8685 +9
GAMBOA Diego 619-574-0957 8
NAKANO Kikue 619-296-8211 +9
RAMIREZ Gil 619-296-4257 +9
3919.....
3920 XXXX OO
3922 ●MCCARTNEY John T OO +9
3928 ●VETOULIS Basile 619-295-0857
3933 MUNOZ Humberto 619-296-7374 +9
3939 SACCOMANDI Francesco 619-291-6241 +9
3940 BRADSHAW Ken A 619-295-6536 +9
3941 DEROZO Danilo 619-296-3918 8
3941½ DINNING Nicole A 619-298-6037 +9
3943 PIERCE Bill 619-295-3508 8
3944 ●PALMUS Katharina W 619-295-7567

X LINCOLN AV

3948 XXXX OO
3950 KRUCHOWSKY Teresa 619-297-5524 +9
3952 RAMOS Teresita D Jesus 619-297-8954 +9
3953..... APARTMENTS
CALL Ron 619-291-3317 8
FREISER Lauren E 619-294-3002 +9
MCKANY Michael J 619-260-7411 +9
TROMBLEY Nicole 619-683-9340 +9
WIKOFF William 619-291-1128 8
3953.....
3954 CHOCK Dale S 619-992-9656 8
3956 FRIEDENBERG Robert 619-297-1651 8
3964 CLOUGHLEY Andrea 619-297-6823 8
3966 BLUM Brianne 619-297-4946 +9
3967 COLE Jeffrey 619-291-2789 7
DYER J A 619-298-2323 +9
FIELD Mikel 619-291-8540 1
3968 XXXX OO
3970 XXXX OO
3972 XXXX OO
3977½ PITZEL D 619-574-0905 +9

FLORIDA 92104 CONT

3978 VELEZ Eva 619-298-2449 +9
3979 XXXX OO
3980 VARGAS Lance 619-291-8475 +9
3982 XXXX OO
3984 XXXX OO
3985 KE Hai 619-298-2273 7
3986 XXXX OO
3987 XXXX OO
3988 XXXX OO
3990 PHILLIPS Nicholas 619-296-8591 8
3992 XXXX OO
4002 COMBE Robert 619-296-4732 +9
HAMMOND Jeff 619-294-2928 +9
MAGUIRE Brian R 619-692-0259 8
4004 LOPEZ Cheryl 619-291-3603 8
LOPEZ Hector 619-291-3603 8
PIETRYK Daniel G 619-294-7444 7
4006 HINDLE M 619-293-7854 6
JUDKINS Johann A 619-688-1279 +9
4011 GARCIA Edgardo 619-220-8049 8
GARCIA Jose D 619-663-3721 +9
TSE Mason 619-692-9148 +9
4017 XXXX OO
4018 BRALEY Renee R 619-688-9360 +9
FRASCA D 619-298-1541 +9
NEGRETE Mano 619-297-7499 8
4019 XXXX OO
4025 MESRITZ Jonah 619-574-0791 +9
PRESTON Paul 619-299-1912 8
SALEMI David 619-295-3162 +9
SWORD Kenneth S 619-295-4327 6
4026 ●MANFRED John A OO +9
4028..... APARTMENTS
CARUSO Vincent 619-692-1823
DEMERS Daniel P 619-297-0523 8
MORALES Juana 619-295-9410 +9
MULKEY Micah 619-291-7858 +9
SCOTT Robert W 619-298-3170 3
4028.....
4033 LEE Mmyung Hee 619-295-8478 +9
STREATER Ramecia 619-542-0938 +9
4034 YAGER Dean 619-542-1362 7
4039 LEBOW Agnes 619-295-6578 +9
4041 WHITTLE Alyson 619-296-4804 +9
4045 XXXX OO
4046 BOTELHO James 619-297-8463 +9
NADEL Sam 619-298-7057 +9
4049 ADAMS Charles 619-299-8353 +9
4051 XXXX OO
4054 GONZALEZ Juan M 619-668-2409 +9
KOHLENBERGER John 619-297-0886
KONICEK Philip 619-298-7749 4
MOTT April 619-291-1452 8
4057½ DIAZ Jose 619-297-9824 6
4059 XXXX OO
4060 BAUTISTA Carmen C 619-295-3323
TROY Fredrick 619-295-6506 +9
4060½ TROY Fredrick 619-295-5896 +9
4061 XXXX OO
4064 XXXX OO
4067 MENDOZA Maynard 619-294-3006 +9
O'Brien Michael F 619-298-6362 +9
POLLOCK Jeffrey W 619-295-3641 +9
RILEY Erin 619-298-5596 8
4068 GONZALEZ Jesse 619-542-0335 +9
WILLIAMSON Daniel 619-297-2336 +9
4069 XXXX OO
4074 XXXX OO
4075 CONLEY Carrol 619-291-2213 +9
4077 XXXX OO
4080 XXXX OO
4081 XXXX OO
4083½ KHANDAYAN Armen 619-296-0466 8
4086 LOVE Dan J 619-296-4070 +9
RUFFO Mark A 619-293-0831 7
WOODS Kevin M 619-295-5652 +9
4087 XXXX OO

X POLK AV

4102 XXXX OO
4105 ABURTO K 619-295-0783 +9
4107 XXXX OO
4109 XXXX OO
4111 BEERS Matthew 619-299-5779 4
4112 XXXX OO
4114 XXXX OO
4116 HISLE Gregory E 619-299-7226 +9
4118 XXXX OO
4119 JONES Cliff 619-296-3247 +9
4127 CARUCCI Curtis 619-491-9304 8
THOMPSON Kelly M 619-574-6828 +9
4132 XXXX OO
4133 CLEMONS Armond 619-220-7105 +9
MORTELLARO Maria 619-295-0597 +9
RODRIGUEZ Javier 619-407-0559 3
SMITH Brooke 619-295-9739 +9
4144 HALLORAN Elizabeth 619-293-0015 +9
4145 XXXX OO
4146½ CARPENTER J 619-297-6196 8
CARPENTER Z 619-297-6196 8
4148 ●PALMER Lillian 619-297-5953 8
4150 XXXX OO
4152 XXXX OO
4153 HAMRICK Misty D 619-291-9261 +9
4163..... APARTMENTS
BUSSOLETTI Vittore 619-574-0917 8
DELUCA Maddalena 619-297-9778 +9
DELUCA Pete 619-297-9778 +9
GIACALONE Prospero 619-683-7930 +9
MIAZIO Michael T 619-299-8537 +9
SOTGA Eugene V 619-299-0144 +9
4163.....
4165 XXXX OO
4166 XXXX OO
4168 XXXX OO
4169 ●STENNETT P L OO 8
4170 XXXX OO
4172 XXXX OO
4175 ●PANTAZATOS A 619-692-9105 4
4176 XXXX OO
4178 XXXX OO
4181 PHELPS C A 619-298-5349 2
VALORIOSO G 619-220-0063 6
VALOROSO M 619-220-0063 6
4187 XXXX OO
4189 XXXX OO
4191 XXXX OO

X HOWARD AV

4201 LONDBERG Jeff 619-293-0687
●LONDBERG Josie 619-293-0687
4206 XXXX OO
4209 ●LONG Bessie 619-298-2082
4212 ●ACEVEDO Lydia F OO +9
4217 XXXX OO
4219 PORDO James 619-296-3426 +9
4224 XXXX OO
4225 ALLEN Madeline 619-291-8450 4
MILLS Hugh M 619-298-4821 +9
SALAZAR Marc E 619-295-1623 8
SALES S E 619-294-3425 4

X ELCAJON BLVD

4333 PIO Laura 619-295-7735 +9
4333½ MCGLINNEN Wendy 619-294-4403 +9
4343 GELETA C 619-295-7759 +9
HASEGAWA Amy 619-294-3155 +9
4349 UHLER M 619-297-5783 +9
UHLER Peter 619-297-5783 +9

FLORIDA 92104 CONT

4351 XXXX OO
4353 GUISSA Raul M Jr 619-220-0589 +9
4355 TATE Barbara 619-298-0243 +9
4359 DONATHAN Brandy 619-299-8095 8
PORTERFIELD S R 619-220-7442 +9
ROBERTS Joseph 619-296-1868 +9
4367 MORENO J J 619-260-6598 8
SIMPSON Dennis 619-294-3455 1
WELLS David C 619-683-2136 +9
4375 HENNESSY V J 619-294-4793
4385 XXXX OO
4387 ★RENA WARE 619-563-8864 8
4395 ●SHEPHERD John W OO 7

X MEADE AV

ZIP CODE 92116 SAN DIEGO

WEALTH CODE 2 7

4403 ●SOSA Julie A OO 7
4407 JOHNSON J L 619-583-3216 6
4424 GARCIA R 619-296-5394 +9
SINGLETON Margaret 619-296-3992 +9
4425 XXXX OO
4427 ●ALONSO Luisa M 619-296-3419
4429 XXXX OO
4432 XXXX OO
4434 DUNN K 619-299-3517
4445 ●GERBASI Jos M 619-295-6815
4447 HUGHES Kimberly 619-291-7604 +9
4450 ARNOLD Jack M 619-297-1532
4451 WELLS Audrey C 619-297-7652 8
4453 XXXX OO
4455½ SHROYEN J 619-297-0905 5
4456 LEONARD Rosemary 619-295-8705
●LEONARD Scott 619-295-8705
4457 XXXX OO

X MISSION AV

4465 NASH Geo T 619-299-5848
4470 ●POLK Edward OO +9

X MONROE AV

4515 XXXX OO
4525 AFEWORKI Frezghi 619-294-8730 7
GAMEZ Hector 619-543-0463 4
SHATZ Kenneth 619-296-3468 8
4526 POLK Stewart C 619-295-6734 7
ROBERTSON Ruben 2D 619-220-6833 8
4534 XXXX OO
4536 XXXX OO
4540 GAMBLE David A 619-294-8190 4
GROSS Greg 619-295-4064
MURRAY B 619-294-2829 8
4541 ALEGRIA Tito 619-295-1182 +9
HOWELL Kenneth A 619-260-3516 8
KASEGNE Almeu 619-295-8519 8
4545 NELSON Sharon L 619-298-4340
4547 XXXX OO
4549 EDGEKOSKI Michael 619-295-8778 0
4560 GOGOV S 619-291-5972 8
OWENS Robert 619-692-2013
4565 TORGERSEN Lee 619-297-1285 7
4567 XXXX OO
4569 DOYLE Laura J 619-297-9580 8
4570 XXXX OO
4571 XXXX OO
4573 CLINE J 619-688-0851 +9
JACKSON Tonya 619-692-3239 8
4574 MARTIN-Rahi Mary 619-295-3349 7
4576 XXXX OO
4578 XXXX OO
4581 XXXX OO
4585 ●MIKLUSICAK Andrew L OO +9
4594 ●SMITH Jean H OO 7

X MADISON AV

4616 MERINO Christina 619-299-4108
MERINO John 619-299-4108
OEFFNER C E 619-298-0367
4619 COVINGTON Weston 619-295-4033 +9
4625 AYRES Mary 619-295-9663
AYRES Robt S 619-295-9663
BANGALAN Conrad 619-295-4038 +9
BLADES Michael W Jr 619-291-0834 +9
WEATHERLY Jim 619-294-3141 3
4639 AUVENDANO A 619-296-7856 7
BRIDINGER Raveena 619-725-0909 +9
JACOBSEN Nicole 619-298-9579 8
SREDANOVIC Andrej 619-295-5948 +9
4640 XXXX OO
4644 XXXX OO
4647 AGUILAR N 619-497-0365 +9
NALOU Sabri 619-298-1349
SILVEIRA Adolfo 619-297-5177 +9
4656 DAVID John 619-295-5979 +9
4657 CORNISH Mitchell W 619-295-9754 +9

X ADAMS AV

★ 5 BUS 441 RES 159 NEW

FLORIDA 91932 IMPERIAL BEACH

WEALTH CODE 0.8

X BOULEVARD AV

498 XXXX OO

X CYPRESS AV

500 XXXX OO
502 XXXX OO
504 ●DUCKWORTH Gary W OO 7
506 XXXX OO
508 MANNING John 619-429-4981 +9
510 XXXX OO
512 ●PAYTON Lindy OO +9
514 XXXX OO
516 ●AMUNDSON Leroy 619-429-5291
517 XXXX OO
518 ●VALENCIA Walter S OO +9
518 ★HAWKINS AUTO BODY 619-429-3960
520 XXXX OO
524 XXXX OO
525 XXXX OO
527 HARGROVE Christopher L 619-429-7972 +9
RODRIGUEZ Maria 619-429-7117 +9
536 LAMACH Linda 619-575-6975 8
537 XXXX OO
542 XXXX OO
551 ●VERMEERE Willy OO
553 XXXX OO
556 PETREY Eric 619-429-8958 +9
557 XXXX OO
558 KAGIN Jeremiah A 619-429-6522 8
559 CHENEY Amber 619-424-3363 +9
560 CAMPILLO Oscar 619-423-2830 +9
MURO Jose 619-424-8737 +9
561 HENNINGHAM Roberto 619-423-4532 +9
563 XXXX OO
565 WHITE Nix 619-575-8123 8

FLORIDA 91932 CONT

566 ALFARO David 619-423-6369 7
567 ALEXANDER Tanya 619-628-8026 +9
ALEXANDER William 619-628-8026 +9
568 XXXX OO
570 ACOSTA J 619-429-6785 +9
572 MARSHALL Mnity 619-424-5683 +9
574 XXXX OO
575 WHITE Leo W 619-424-9665
581 CORTES Omar A 619-423-8333 +9
LUZADER A 619-429-6700 +9
LUZADER R 619-429-6700 +9
582 MORGAN Robert 619-575-8861 +9
583 ●BIELER F OO +9
585 CASSIDY Erita D 619-429-3160 +9

X CALLA AV

X PALM AV

739 NORTH Gregory 619-429-4612 +9
740 MATEIKAT James 619-429-9509 +9
743 XXXX OO
744 XXXX OO
746 SENA Christopher J 619-628-8577 +9
747 DELAPENA Fernando 619-423-4820 +9
SADILE Natividad R 619-429-5006 8
748 LAVOIE C L 619-429-8628 +9
750 BACZYNSKI Nancy 619-575-2456 +9
760 XXXX OO
762 SOTO Rosalinda 619-429-9211 +9

X DONAX AV

764 XXXX OO
765 XXXX OO
767 CORNELIO Clifford B 619-429-1877 +9
768 PINTOR Martha Rivera 619-575-0907 8
769 BALUYOT Crisostomo 619-628-8435 +9
770 MARTIN Jason 619-575-2645 +9
771 PEREZ Llamas Francisco 619-575-9072 +9
772 CANTU James E 619-575-3250 +9
775 XXXX OO
776 XXXX OO
778 XXXX OO
779 BURROW John E 619-424-5923 +9
780 BLADEL Christena 619-423-5354 7
781 XXXX OO
782 XXXX OO
784 WEIGELT Ryan P 619-575-5677 +9
785 XXXX OO
786 XXXX OO
787 XXXX OO
788 SOTO Javier 619-575-7516 +9
789 CROCKER Melanie L 619-424-7317 +9
790 XXXX OO
791 NIETO Jose Eduardo 619-628-8053 8
796 CARPENTER John 619-575-1039 8
CARPENTER Paula 619-575-1039 8
798 SOZA Robert R 619-423-3306 +9
804 ●LOEZA Candido 619-429-4838
805 DIAZ Juan 619-423-0880 +9
HARTNETT Robert S 619-575-3532 8
HULTZ Jeremy J 619-423-2957 +9
MORALES Mark E 619-423-4506 +9
812 RODRIGUEZ Rodrigo 619-429-6723 +9
814 XXXX OO
816 CAHAIN Dirk A 619-575-0153 8
827 ROMERO Rafaela 619-575-6378 +9
829 XXXX OO
830 ORDUNO Catalina 619-575-9487 5
831 XXXX OO
832 JARAMILLO Angeles 619-423-0805 3
833 FLORES Alda 619-424-3525 8
835 XXXX OO
837 XXXX OO
838 RUBIO Jaime E 619-575-1475 +9
843 XXXX OO
845 RIDDLE Jame 619-423-7883 +9
851 XXXX OO
859 ●TORRES Hilario O OO +9
860 YATES Andy 619-575-2180 +9
862 XXXX OO
864 XXXX OO
872 XXXX OO
873 ●LOPEZ Trina 619-429-1870
879 XXXX OO

X ELM AV

901 XXXX OO
903 XXXX OO
908 ●PURVIS Gary W OO +9
910 ●MCKEAN Donna 619-575-6450 +9
919 ●LETOSTAK J 619-423-8463
921 XXXX OO
924 ●POTTER Jack R OO 7
927 BURCH John Jr 619-429-1402
928 XXXX OO
930 POTTER Shannon B 619-575-0652 +9
931 XXXX OO
933 XXXX OO
936 ●VELLA R C OO 7
938 ●HALL K K 619-575-6496 2
939 XXXX OO
941 NEWBERRY Mark 619-423-4132 +9
946 ●CHAVEZ Juan Manuel 619-429-5948 +9
948 XXXX OO
955 XXXX OO
957 XXXX OO
958 ●MINER Walter L OO 7
970 THOMAS John W 619-423-1680 7
971 XXXX OO
973 XXXX OO
975 ●ROSARIO Agnes E OO +9
977 ZAMISCH Carson A 619-423-0364 2
980 XXXX OO

X ELDER AV

1005 XXXX OO
1007 ●MURILLO Angel OO +9
1008 ●RODRIGUEZ David S OO 7
1010 XXXX OO
1011 ●CASTILLO Enrique 619-575-6858 5
1012 CUEVAS Steven N 619-423-8381 +9
1017 XXXX OO
1019 GROHMAN Mark K 619-423-4693 3
1027 ●EVERETT Vernon R OO 7
1028 ●PAGE Monica OO 7
1029 ●STEERS Richard M OO 7
1030 XXXX OO
1031 XXXX OO
1032 XXXX OO
1033 GMITTER Paul 619-575-8605 +9
1037 XXXX OO
1039 HERNANDEZ Christine 619-575-6045 +9
1040 CUNNINGHAM L 619-575-0297
1042 ●WELTY Wiliam R Jr 619-575-3892

X EBONY AV

1049 ●MORALES Maria V OO 7
1051 XXXX OO
1052 XXXX OO
1053 ●FUENTES Romeo M OO +9
1055 JARVIS J 619-575-4382 8
1056 ●RIVERA Ramon C OO 7
1058 XXXX OO
1059 ●PEREZ Rene M OO 8
1060 ●MEDEL S B OO 6
1062 DAVIS Stanley E 619-424-6438 0
1065 XXXX OO

X IMPERIAL BECH BLVD

1101 XXXX OO

COPYRIGHT HAINES & CO., INC. INFORMATION ON THIS PAGE MAY NOT BE KEYPUNCHED, ENTERED INTO A COMPUTER OR PHOTOCOPIED, IN ANY MANNER WHATSOEVER EXCEPT AS AUTHORIZED IN WRITING BY HAINES & CO., INC.

GEORGIA ST 2000

GEORGIA 92103 CONT

NEWKIRK Paul 619-297-7562 1
PHANEUF Danielle 619-294-8385 +9
SINGER Justin 619-583-2405 +9
SCISSING G 619-255-0843 +9
STALMAH G 619-543-9919 6
★ WESTRN PAC COMPANY 619-297-1954 2

4155
4157 XXXX OO
4158 TROXLER Rene 619-298-1209 2
4160 STEPHENSON Ric 619-295-9056
4162 CURSON Art 619-293-0655 0
4163 XXXX OO
4164 SMITH Jarre 619-296-8346 +9
4164½ WILLIAMS Arnold G 619-297-6436 5
4165 XXXX OO
4169 XXXX OO
4177 XXXX OO
4183 CABADING Teresa 619-251-9085 +9
4185 ARELLANO Michael S 619-265-5914 +9
4193 PORCHEN Christie 619-299-6436 +9

X HOWARD AV

4204 VARGAS Deneice 619-543-9531 +9
4212 ●WHITING C J OO 7
4214 XXXX OO

4219 APARTMENTS
CONWAY Jerome 619-497-0470 8
DUTY David 619-297-3818 +9
GRABARITS Frank 619-295-8851
LESLEY Steven H 619-574-1398 8
MARTIN Gary G 619-299-1004 4
PARSONS Clyde A 619-291-3725 8

4219
4220 ●OLSEN S C 619-256-2762
4222 XXXX OO
4225 DESANTO Pamela S 619-220-0127 +9
DILLARD M B 619-298-0912
HOLMES Chip 619-295-3370 8
4226 FISHWICK Edward C 619-294-2298 +9
4228 XXXX OO
4235 XXXX OO
4237 XXXX OO

X ELCAJON BLVD

4340½ SHERIDAN Linda 619-299-4405 +9
SHERIDAN Melissa 619-299-4405 +9
4342 XXXX OO
4344 XXXX OO
4350 XXXX OO
4366 MARTINEZ Roberta 619-297-2220 +9
4370 XXXX OO
4374 WHIT Calvin W 619-698-9585 +9
4375 ●DIBELKA James J OO 7
4376 XXXX OO
4378 XXXX OO
4380 XXXX OO
4385 MOZLIN Bernard 619-286-1807
SCHNEIDER Ernest A 619-542-0242
4393 WIEDENHOFF Max 619-265-2988

X MEADE AV

ZIP CODE 92116 SAN DIEGO

WEALTH CODE 2.8

4402 XXXX OO
4411 BAUTISTA Maria D 619-293-3654 +9
Carmen
CABRERA Fernando 619-295-3379 +9
GUZMAN Nancy 619-291-5843 +9
4412 ●HALL Jeanne 619-299-4309 3
4416 ●NATHAN Andy 619-297-3853 +9
●NATHAN Penny 619-297-3853 +9
4427 XXXX OO

X MISSION AV

4429 ●MOSER Roger 619-298-4118 7
4439 ●KAPLAN T S 619-291-5305 1
4440 XXXX OO
4452 MARTINEZ Sofia 619-296-4299 +9
4454 XXXX OO
4456 XXXX OO
4460 BROOKER William 619-260-0697 6
MORSHEAD Kristine A 619-294-9032 +9
4461 ●NEWMAN Stanley S OO 7
4468 XXXX OO
4470 XXXX OO
4472 SESMA Maria Teresa 619-260-0508 6
4474 XXXX OO
4475 ●BUCKEY Brad OO +9
4476 XXXX OO
4478 XXXX OO
4479 ●TORRES Joan OO +9
ZULLO Ruth B 619-295-7115
4480 HANSCOM Gretchen R 619-291-9883 8
4482 COTE Melissa 619-296-3539 +9
TUCCIARONE John 619-293-0401 7
4485 XXXX OO
4490 XXXX OO

X MONROE AV

4503 ●DIXON Robert J 619-297-4197 6
4504 XXXX OO
4508 EHRICH David 619-583-3139 +9
4512 HAGOS Micael T 619-258-3041 8
VITTESE Nicole L 619-269-6105 +9
4513 RAMIREZ Hector B 619-296-3582 8
4517 HUEBNER Philip 619-299-4988 8
4520½ NUTTER William J 619-297-9052 8
4522 XXXX OO
4524 XXXX OO
4526½ KING John A 619-497-1874 6
4531 XXXX OO
4533 XXXX OO
4534 VELEZ Angel 619-266-5718 +9
4537 FARLEY Michael R 619-256-7075
MAGERAS Amanda 619-299-2177 +9
NOONAN Timothy Michael 619-688-2434 8
SADDINGTON Neil 619-255-0435
4540 XXXX OO
4542 NEUMAN April 619-220-6782 8

4546 APARTMENTS
ARNOT Kristy 619-298-8048 +9
BARLETT Aaron M 619-583-7855 +9
DIPAOLO D A 619-264-2822 4
OASTRAUSS M L 619-264-8782 +9
PENN Alexander 619-497-1908 +9
SHERMAN G 619-574-0793 +9
SHERMAN K 619-574-0793 +9

4545
4545 SMITH Clinton 619-497-0232 7
SMITH Sharon 619-497-0232 7
4545½ ISABELLE Steven 619-260-3535 8
4548 LEVERSON James 619-291-7066 +9
LEVERSON James 619-299-8875 +9

4552 APARTMENTS
BAUCHER William M 619-698-0729 +9
BAYES Edward 619-220-4049 4
BAYES Edward 619-220-7474 8
FERRIER A 619-692-3642 7
MILLER Grace 619-297-1923
MILLER Ronald 619-297-1923

4552

GEORGIA 92116 CONT.

4560 XXXX OO
4561 XXXX OO
4562 CANTRELL Stephan T 619-296-5841
4563 XXXX OO
4567 XXXX OO
4568 SEMO Feosofai 619-298-2490
WARDLOW J M 619-296-1241 6
ZIVELIN Nadav 619-291-4461 8
4569 XXXX OO
4570 XXXX OO
4573 XXXX OO
4578 ●ROGERS W R 619-295-8245
4581 LYONS James 619-297-8200 2
4584 DURAN Vincent 619-260-1586 7
KIM Yung 619-295-1301 8
SANDOVAL Mark-Allen D 619-543-1252 +9
4585 XXXX OO
4587 MAY Todd A 619-294-8158 +9
RUDEN Paul V 619-295-0544 6
SMITH William P 619-299-8326 +9

X MADISON AV

4605 GIBSON Christina M 619-295-0528 +9
SMITH Clora 619-299-6383 8
VICINO James 619-297-9743 8
4608 CAREY E L 619-291-3099
4610 XXXX OO
4611 CHARLAND R A 619-299-3437
CURTIS Daniel 619-298-5210 +9
GARY Cameron 619-299-3519 +9
4612 XXXX OO
4614 XXXX OO
4615 XXXX OO
4619 MCCONNELL Tim 619-692-3844 +9
4620 ●STOREY Frank C 619-295-1086
4621 XXXX OO
4622 ECCLES Don 619-297-6448 5
4623½ ANDERSON Kristin 619-298-9469 5
4625 XXXX OO
4627 XXXX OO
4628 XXXX OO
4639 ●BOYD Aleene L OO 7
4645 POWERS Edward 619-692-4375 +9

X SPALDING PL

4649 XXXX OO
4651 XXXX OO
4653 XXXX OO
4655 SEILER M Kevin 619-291-6711 8
4656 XXXX OO
4657½ FARLEY M A 619-574-1467 +9
4659 STACK Lana 619-293-3745 +9
4661 XXXX OO
4663 XXXX OO

X ADAMS AV

NO # ANDERSON C J 619-543-0427 4
★ 4 BUS 467 RES 131 NEW

GEORGIA 91932 IMPERIAL BEACH

WEALTH CODE 1.0

X PALM AV

732 XXXX OO
738 XXXX OO
740 JIMENEZ Deborah V 619-423-1594 +9
STOUT Sheyna L 619-575-7225 8
744 XXXX OO
747 XXXX OO
749 XXXX OO
772 OLSON Byron J 619-423-7803 8

X DONAX AV

806 ●DOLAN Francis M 619-428-5408
814 XXXX OO
819 XXXX OO
821 XXXX OO
830 MIRANDA C 619-424-8895 +9
831 ★ BOOGIE NIGHTS ENTERTAINMENT 619-423-6808 7
833 MOANALETOI Patricia 619-423-8675 6
837 SANTOS Pedro 619-423-9449 +9
842 ●BOTKIN Jay OO 8
843 ●CARRILLO Gilbert V 619-424-6170
847 OSTERGAARD Nathan S 619-575-4059 +9
THOMPSON David 619-423-1716 +9
THOMPSON Jill 619-423-1716 +9
856 ●EVERETT R E 619-423-2750
860 XXXX OO
862 GONZALES Jaime 619-428-8332 6
864 XXXX OO

X ELM AV

901 XXXX OO
909 CHURCH Holly 619-429-1979 8
910 PAVOLILLO F 619-575-8324
PAVOLILLO T 619-575-8324
911 TREAT Holly 619-575-0722 +9
TREAT Joshesph 619-575-0722 +9
912 ALLSTETER Steven 619-575-4074 2
914 XXXX OO
915 ●WALSTRUM Manuel L OO 7
919 XXXX OO
921 XXXX OO
922 XXXX OO
940 ●AVILA Dean 619-423-4449
941 XXXX OO
942 XXXX OO
944 XXXX OO
973 BILLINGSLEY Mark 619-575-4944 +9
975 DOUGHERTY Wilma 619-429-7923 +9
980 XXXX OO
982 XXXX OO
990 XXXX OO
1010 ●GARCIA Sylvia 619-423-7760 8
1014 MAGERS R W 619-424-8269
1018 XXXX OO
1020 XXXX OO
1022 XXXX OO
1025 FRANCO Miriam 619-424-8422 5
OLMOS Juan Ramon 619-429-7986 +9
1026 ●HERRERA Maria Y OO +9
1028 HERRERA Claudia 619-429-8436 +9
1030 XXXX OO
1032 XXXX OO

1035 SUNSET VIEW APTS
COLOCA Rosa 619-429-7611 +9
GARCIA L 619-628-6049 7
HARTWELL Jason 619-575-9814 +9
HATFIELD Pamela 619-575-8332 +9
MARIN Alfredo 619-575-6423 8
PEREZ Martin 619-424-6538 8
SINCLAIR Kevin 619-429-0464 +9
★ SUNSET VIEW APARTMENT 619-575-6422 7
VILLANUEVA Arturo 619-429-3497 7

1035
1036 JOHNSON Calvin B 619-423-0830 7
1038 XXXX OO
1040 XXXX OO

X EBONY AV

1050 BEIGHTOL David R 619-575-3523 +9
WHITE Christopher R 619-429-6162 +9

1055 APARTMENTS
ACUNA Sonia 619-575-1373 +9

GEORGIA 91932 CONT

ARROYO Alfonso 619-575-3140 8
BILLINGS Tom 619-429-1178 +9
DAVENPORT D M 619-429-7640 +9
FULLER J L Jr 619-423-4599 +9
JOHNSON Albert J 619-575-0184 8
MASON Chris C 619-429-0305 +9
MCGAHAN John 619-423-0748 8
MORENORAMIREZ Arcelia 619-575-4217 8
SANDERS Eric 619-424-5352 +9
SIELOFF Amy 619-575-8817 +9
STELL Virginia T 619-423-9945 4

1055

1070 APARTMENTS
GRIFFIN Pattie 619-423-6086 +9
GRIFFIN Ross 619-423-6086 +9
HIATT Mark 619-423-1717 +9
HIATT Tara 619-423-1717 +9
LIESKE M 619-429-0699 8
ROGERS Glen 619-628-8352 8
ROGERS Heike 619-628-8352 8
SHERLOCK David L 619-424-3510 +9
SHERLOCK Jovita 619-424-3510 +9
SMITLEY Edward L 619-429-7321 +9

1070
1087 ALBA Christina 619-423-2712 7
ALBA Ramiro 619-423-2712 7

X IMPERIAL BECH BLVD

1111 XXXX OO
1129 XXXX OO
1131 XXXX OO
1137 MUNOZ Juan N 619-575-6847 8
1139 XXXX OO
1140 ●LABITAN Lamberto B 619-423-0955
1143 XXXX OO
1146 XXXX OO
1153 XXXX OO
1176 ●VALDEZ Hilda O OO +9
1185 XXXX OO
1186 ●CHANDLER Elmer G OO 7
1188 GATES Stephen 619-423-6792 +9
1190 XXXX OO
1195 ●LASWELL Lloyd OO +9

X FERN AV

1204 ●FARRENS Eldon F 619-424-5966
1209 XXXX OO
1211 XXXX OO
1214 XXXX OO
1217 WHITE Virgil B 619-429-4216 7
1224 ★ A-1 LIGHTNG ELCTL&ELEC SIGN CO 619-575-7073 +9
1227 ●MCDONALD Robt H 619-424-9132
1230 XXXX OO
1232 XXXX OO
1233 DOBBINS Stephen M 619-423-4435 8
1234 XXXX OO
1235 XXXX OO
1238 XXXX OO
1244 ●MCCARTY Ireland O 619-424-9528
1245 XXXX OO
1247 XXXX OO
1250 XXXX OO
1270 ●ALVAREZ Maria E OO +9
1273 ●HICKEY Darlene S OO +9
1274 XXXX OO
1276 GREENHALGH Blake 619-575-9215 +9
1278 CORNELIUS Dimitris O 619-424-7568 +9
1280 RICHARDSON J W 619-424-9745 +9
1281 XXXX OO

X GROVE AV

★ 3 BUS 131 RES 42 NEW

GEORGIA CT 92104 SAN DIEGO

WEALTH CODE 3.0

X GEORGIA

1910 CARRILLO Ildifonso 619-692-0527 +9
1912 XXXX OO
1913 BECHTEL Nicholas A 619-294-7537 +9
1914 OLSEN Christy 619-294-5918 +9
1915 XXXX OO
1916 DOZIER Jeff 619-725-0814 +9
1917 BAKER P E 619-543-9165 +9
1918 XXXX OO
1919 SAWVELL Gabriel 619-296-5031 +9
SAWVELL Rebecca 619-296-5031 +9
1927 MUDGE David 619-291-5406 +9

1930 APARTMENTS
BRUNK William 619-688-0765 4
MCGINNISS Keith D 619-299-4124 5
MONTGOMERY Margaret E 619-295-1361 +9
NARLOCH Renata 619-296-5235 8
VALDEZ Nacio 619-295-1760 +9

1930
1936 XXXX OO

X FLORIDA

★ 0 BUS 17 RES 10 NEW

GEORGINA 91910 CHULA VISTA

WEALTH CODE 8.0

21 ●BOWMAN Dallas 619-427-1619 8
24 ●BAGGETT Stan K 619-426-5138
25 ●CAGLE Walter E 619-427-5362
28 SKINNER Gordon 619-427-1464
29 XXXX OO
32 XXXX OO
33 BLACK Ginger 619-422-2190
●BLACK Jim 619-422-2190
41 ●KNEEBONE James L OO 7
42 ●JAMES Slade OO 8
50 XXXX OO
57 KELLY Bob 619-422-2955
●KELLY Jeanne 619-422-2955
58 ●MARIN Oscar M OO +9
65 ●WHITEHEAD William OO 7
66 ●KITCHIN Robert W OO 7
73 ●WHITE Leslie 619-466-1538 5
74 ●ASWEGAN Gary 619-420-9418
76 ●BEVERIDGE Leonard 619-420-2564
77 TORRES Mellie 619-422-5907
80 ●ARNS Wm E 619-420-4324
81 ●GOLDMAN Stephen OO +9
87 ●BRODERDORF Randy S OO 7
91 ●KILIJANSKI Chester 619-422-3765
94 XXXX OO

X CLAIRE AV

★ 0 BUS 25 RES 2 NEW

GERALD CT 92105 SAN DIEGO

WEALTH CODE 4.0

2576 ●TRANG Khuong Bac 619-266-0616
2577 ●CHUNG Hung T 619-527-7009 2
2586 ●CRANSTOUN Danette A OO 7
2687 ●KARP B G OO 7
2697 ●BGUYEN Holly NGUYEN Le 619-264-5106 +9

X ELKHART
X LAUREL

★ 0 BUS 6 RES 1 NEW

GERANIUM 92109 SAN DIEGO

WEALTH CODE 4.0

PACIFIC BEACH AREA

2306 DREXLER Jill 858-272-3343
●DREXLER Roger 858-272-3343
2314 ●PODOLSKY Arnold C 858-274-6459
2318 XXXX OO
2328 ●WAKELY W T 858-274-6043
2338 INGALLS Mell 858-483-6672 +9
2339 ●BLEITZ Hoa 858-483-1098
2347 ●ZIEGLER Steven D OO 7
2350 ●SHAHBAZI Shahbaz OO +9
2356 PETERSON John E 858-273-3460 +9
2359 MOYANO Rafael 858-272-3745
MOYANO Rafael 858-272-0282 +9
MOYANO Sharon 858-272-3745
MOYANO Sharon 858-272-0282 +9
2362 BOLLING Andreas 858-483-7368 +9
2375 ASADORIAN Paul V 858-273-0653
2380 ●SASSON Maurice OO 7
2383 ●HAKAKA M 858-270-7952
2390 ●COWEN Robert A OO +9
2395 ●RHOADES Anne M OO 7

X QUINCY

2409 ●STEIN William E OO 7
2410 ●BREKKA Michael OO +9
2421 BRAUN Betty J 858-270-9886
●BRAUN Robt P 858-270-9886
2425 ●ZEMKE Dorothy D OO 7
2429 ●BOYAR Dorris C 858-272-5174
2433 ●SLAWSON Douglas J OO 8
2437 ●GRIP Marilyn D OO 7
2440 ●BUSE David A OO +9
2445 XXXX OO
2449 ●KHAIRANDISH R 858-272-5882 +9
2453 ●SWAN E A 858-270-5584
2454 GAULT Chas R 858-273-4747
2457 ●SAAD Becky L OO 7
2461 ●MARTELL Charles E OO +9
2464 DELONG Chris 858-274-6237 +9
TAKABAYASHI Glenn K 858-273-2974 8
2465 ●HOLLYFIELD E Jr Mrs 858-483-0170
2469 ●CROW Robert J OO 7
2473 ●SWAZEY John M OO 7
2474 WILLIAMSON Henry T 858-272-0193 8

X RANDALL

2511 ●YOUNG Debra A OO +9
2515 FOSTER Robert 858-270-9247 5
2519 SKALL Phyllis T 858-483-1925 6
2521 XXXX OO

★ 0 BUS 45 RES 13 NEW

GERMAINE LN 92037 LA JOLLA

WEALTH CODE 9.0

X COTTONTAIL LN

5910 ●WILLIAMS Robt M 858-459-2700 8
5918 BASSON Dennis 858-454-1066
BASSON L 858-454-0336
●BASSON Rosa 858-454-1066
5919 HOWELL Wiley B Capt 858-459-8452 2
5925 ●BRAMZON Ursula H OO 7
5932 FREY Jay 858-551-3285 8
HOOPER William 858-551-3285 8
SAX Paul 858-551-3285 8
5933 ●SADLER Blair 858-454-4070
SADLER Georgia 858-454-4070
5941 XXXX OO
5951 WHALEN John 858-454-6861 8
WHALEN John Anthony Jr 858-454-4709 8
WHALEN Sandy 858-454-6861 8
5952 ●WOLCOTT Lisa 858-454-4932
5961 ●YOUNG Keith W 858-459-8013
5971 BRETOW Gary Dr 858-454-7035 4
5976 XXXX OO
5981 SANCHEZ Jorge 858-459-2500
SANCHEZ Jorge 858-551-9539 +9
SANCHEZTERUEL Jorge 858-459-2507

X LAJOLLA RANCHO RD
X LAJOLLA MESA DR

★ 0 BUS 22 RES 1 NEW

GERTRUDE 92110 SAN DIEGO

WEALTH CODE 6.0

X DORCAS
X SAVANNAH

1202 XXXX OO
1205 ●SWENOR Sherman D 619-276-3393
1210 ●MURGUIA E F OO 7
1211 ●GHAREEB William N OO 7
1216 XXXX OO
1227 ●GOSCH C OO +9
1237 XXXX OO
1247 ●KINNAMOW K L OO 8
1252 ●COLMENERO Andrea 619-276-3796 +9
1255 ●CECIL Darren R OO 8

X VIOLA

1311 ●TEBCHERANI Elias C OO +9
1315 MACHI Rita M 619-276-3591
MACHI Salvatore A 619-276-3591
1318 XXXX OO
1320 ★ NEWSWAYS SERVICES INC 619-275-1122 7
★ RIDER CIRCULATION SERVICES 619-275-5484 +9
1321 DURHAM Slim Harry 619-276-5013
●DURHAM Vickie 619-275-6282
1322 ●COLLADAY Charles OO +9
1324 ★ CA BODY 619-275-4073

GERTRUDE 92110 CONT.

1325 XXXX OO
1329 XXXX OO
1337 XXXX OO
1342 BENDER Bruce 619-276-3668 +9
BENDER Minam 619-276-3668 +9
SCARSELLI Lee 619-276-9487 0
1343 ●CLARK Edward OO 7
1347 XXXX OO
1348 XXXX OO
1353 XXXX OO
1357 ●PETER Daniel OO 7

X LILLIAN

1364 XXXX OO
1373 ●MORGAN Michael D OO 7
1376 NERDIN John D 619-275-2276
SCHULTZ Karl 619-275-2276
1380 ●STRIZAK Charles 619-275-2364 1
1390 ●GOULART Jos S 619-276-8635
1391 XXXX OO

★ 3 BUS 35 RES 7 NEW

GEYER LN 91901 ALPINE

WEALTH CODE 6.0

2430 ●DEMO Thomas Sr 619-445-9418 2
2431 ●JOHNSON Christine 619-445-1712 +9
●JOHNSON Gregory 619-445-1712 +9
2451 ★ GOPHER BACKHOE SERV 619-445-9911
●YOUNG Fred H 619-445-0850
2452 STONE Donald 619-445-8127 0
WILSON Nathan 619-445-2346 6

X SOUTH GRADE RD

★ 1 BUS 6 RES 2 NEW

GIBBONS 92020 EL CAJON

WEALTH CODE 8.0

2468 ●LARKIN William T 619-562-4143 7
2470 ●MCCRARY Michael P OO 8

X AJAY
X WHITSETT DR

★ 0 BUS 2 RES 0 NEW

GIBSON 92114 SAN DIEGO

WEALTH CODE 3.0

X HILGER

1404 XXXX OO
1411 ●CHAMBERLAIN Robert D 619-283-3315 8
CHAMBERLAIN Robert D 619-283-9494 8
1414 TORRES Evelyn 619-282-9857 +9
1432 ●LONGMIRE Yvonne T OO 7
1444 SMITH Mabel M 619-264-1907
1445 ●ANDERSON Glen D OO 7
1455 ●WALLACE Leonard OO 7
1460 XXXX OO
1479 ●OLVERA Victor D OO +9
1487 MEIER Rory 619-264-7144
●MEIER Sarah 619-264-7144
1495 ●BREADFORD Peggy OO 8

X PLOVER

1515 XXXX OO
1525 ●ROSS Henry 619-262-0734 +9
1534 GLASPER Steven 619-527-0254 8
1536 XXXX OO
1541 XXXX OO
1542 ●EDWARDS Claude 619-264-3431
1545 ●LANE Enid OO 7
1550 XXXX OO
1557 ●MAREK Herman E OO 7
1567 ●BUFFINGTON Edmund B OO 7
1577 ●FITZPATRICK Wilbur OO 8
1580 ●SWANSON Hunter 619-264-6945 1
1591 XXXX OO

X ZELLER

1611 ●CHAVARIN Eulalia 619-263-7287 7

X 69TH

★ 0 BUS 27 RES 3 NEW

GIBSON HIGHLANDS 92021 EL CAJON

WEALTH CODE 8.0

1248 ●TUMA George B 619-579-8503 6
1252 ●RUSTICE James P OO 6
1253 ELCONIN Jolene 619-440-4426 +9
ELCONIN Michael 619-440-4426 +9
1271 HINRICHS Ellen 619-442-1435
●HINRICHS Les C 619-442-1435

X RIOS CANYON RD

1307 ●LAHTINEN Shellee OO 7
1351 TABER Jas R 619-447-7801 8
●TABER Jerriann J 619-447-7801 8
1385 ●BROOKS Kenneth 619-589-1022
1428 ●GRIFFIN William T OO 7

X PICTURESQUE CT

1519 ●HARRIS Timothy V OO 6
1551 ●PEACE Linda OO +9

★ 0 BUS 13 RES 3 NEW

GIDEON CIR N 92040 LAKESIDE

WEALTH CODE 3.0

X GIDEON CT

9106 ●SIGNORELLI Frank OO 8
9108 ●SIGNORELLI Frank Jr 619-561-6880 8
9114 XXXX OO
9115 KIRKMAN Chas D 619-443-8471
●KIRKMAN Robert F 619-561-5372 7
9120 HOLM B 619-390-8122
●HOLM D 619-390-8122
9123 ●NOWLAN Jas D 619-443-5341
9134 XXXX OO
9138 XXXX OO
9141 HYDE Linda A 619-443-8147
●HYDE Robt T 619-443-8147
9142 XXXX OO
9145 ●HUBER M 619-390-1574 +9

GIDEON CIR N 92040 CONT

9146 ●HOUK Larry D OO +
9153 ●COOPER Val R 619-561-1766

X ETCHINGS WAY

★ 0 BUS 16 RES 2 NEW

GIDEON CIR S (98) 92040 LAKESIDE

9030 CONRY R 619-561-7250

★ 0 BUS 1 RES 0 NEW

GIDEON CT 92040 LAKESIDE

WEALTH CODE 3.0

13347 ●MALMQUIST Alan C 619-561-6452
13356 XXXX OO
13359 XXXX OO
13370 DUDLEY K L 619-443-0683
LETZRING J J 619-443-0683
13371 ●GEARY Geo W 619-561-0215
13382 ●SHAFFER Mark R OO +

X GIDEON CIR S

★ 0 BUS 7 RES 1 NEW

GIENKE LN (97) 92071 SANTEE

WEALTH CODE 3.0

X COTTONWOOD AV

10315 ●DESROSIERS Daniel 619-562-1770

★ 0 BUS 1 RES 0 NEW

GILBERT DR 92115 SAN DIEGO

WEALTH CODE 4.0

X BERTING

5402 XXXX OO
5404 ●MENDLEN Diane M OO +
5412 ●WASSERMAN David C OO +
5420 ●LAVERCOMBE Janet W OO

X DAYTON

5433 ●WERTHEIMER Philip OO
5434 XXXX OO
5442 TORREZ C 619-265-8560 +
5445 CANTON Cece 619-265-2423
●CANTON John 619-265-2423
5452 XXXX OO
5456 BUTTERFIELD Ronald 619-287-7326
5460 ●GLASS Jeffrey E OO
5464 ●MARTIN John OO
5468 XXXX OO
5472 ●DIAS Arthur S OO
5476 ●SNYDER Ivan J OO +
5485 WALKER David M 619-295-9513

X 55TH

★ 0 BUS 17 RES 4 NEW

GILBERT LN (98) 91950 NATIONAL CITY

49 INAMARGA Milan 619-527-8649 +
VENTUROSO Benjamin 619-266-3185 +

★ 0 BUS 2 RES 2 NEW

GILBERT PL 91910 CHULA VISTA

WEALTH CODE 4.0

610 XXXX OO
660 YOUNG Robert B 619-656-3663
●YOUNG Robt J 619-421-2457
661 ●HURLEY George E OO
666 LINEBACK Shirley E 619-421-9313
667 ●RODRIGUEZ Valerio S OO
670 ●ABADY Parvin OO +
671 ●GLOVER Jimmy 619-421-5295
676 ●MAURICIO N F 619-421-9776
677 ALEGRADO Aurel 619-482-7745 +
681 ●COLLINS Michael J 619-421-6647
688 SAWASAKI Takashi 619-421-5539
689 ●GRIEVE Carl H 619-421-0665
691 ●YOUNG Robt H Cdr 619-421-7105
692 HOPKINS Courtney B 619-216-4685 +
●RIVERA Debra A OO +
695 ●NURURRA Michael J OO
696 ●SOUVAL Paul T 619-421-9208

X J E

★ 0 BUS 18 RES 4 NEW

GILFORD CT 91977 SPRING VALLEY

WEALTH CODE 4.0

1223 ●SHUMAKE L B 619-460-1450
1225 MCMENAMIN Joe 619-464-0564
MCMENEMIN B MA Cg 619-461-0400
1227 ●LOWERY Robt E 619-463-0432
1229 CORDOVA Brenda 619-462-7602 +
1231 XXXX OO

X DARBY

★ 0 BUS 6 RES 1 NEW

GILLESPIE FIELD 92020 EL CAJON

SEE 1860 JOE CROSSON DR

GILLESPIE WAY (93) 92020 EL CAJON

1700 ★ CHANNELMATIC INC 619-596-8968 +
1725 ★ BROWNELL&DUFFEY CPAS 619-258-3969 +
★ CA ST GS TELECMNCTN RADIO MNTC 619-596-2751

COPYRIGHT HAINES & CO., INC. INFORMATION ON THIS PAGE MAY NOT BE KEYPUNCHED, ENTERED INTO A COMPUTER OR PHOTOCOPIED, IN ANY MANNER WHATSOEVER EXCEPT AS AUTHORIZED IN WRITING BY HAINES & CO., INC.

GRANGER ST 2000

GRANDVIEW

GRANDVIEW 92110 CONT
2811 XXXX OO
2812 ●VANDEVEN John D 619-276-2640
2819 XXXX OO
2820 XXXX OO
2827 HAYES John L 619-275-2329
HAYES John L 619-275-6111 +9
HAYES Rosalie 619-275-2329
HAYES Rosalie 619-275-6111 +9
2828 PEREZ Alfonso 619-276-4322
●PEREZ Krystine 619-275-1219 6
2835 XXXX OO
2836 ●HENDRICKSON Naomi C OO 7
2843 ●MCWILLIAMS Joan S OO +9
2844 ●RUSSELL Jasse L 619-276-3931
2851 NETZEL C M 619-276-1830
2852 ●HOLLADAY David R 619-276-6981
2859 ●BEDNARSKI F A OO +9
2867 NEFF Michael PHD 619-275-1734 7
NEFF Sandy 619-275-1734 7
O'Keefe Sandy 619-275-1734 7
★ 3 BUS 107 RES 15 NEW

GRANDVIEW DR 91941 LA MESA

WEALTH CODE 7.9

X EDGEWOOD DR
X LAVELL
X MACRONALD DR
9570 ●BEYER Wm S 619-464-1147
9586 ●LEWIS Daniel OO +9
X JEFFER LN
9634 ●THOMPSON Ken 619-462-9857
X KATY CT
X MATTY CT
X LAWLER CT
9842 XXXX OO
X ANGELS PT
9874 ●LINDERWOOD Beulah G OO 7
9875 ●HUFFORD Lyle E Dr 619-668-0496 0
9877 ●BLOOMER Thomas W OO 7
9879 ★EUROPEAN HOME CLEANING 619-668-4800 +9
MIDDLETON Bernadette 619-668-4155
●MIDDLETON Don 619-668-4155
9883 ●KAFAJI Kamil A OO 7
9889 ●COWAN James H 619-465-1631
9893 XXXX OO
X DIVINE WAY
9903 ●HEISER Walter W OO 7
9910 ●WINET Richard T OO 7
9945 ●PRAHL Robert A 619-461-7328
9951 XXXX OO
9962 XXXX OO
9969 ●FAMME Jos H 619-667-6118
X GRANDVIEW TER
10012 ●SMITH Richard C OO +9
10030 WYVILL Karl B 619-461-8710 +9
10048 XXXX OO
10049 ●CUONO Marcia A OO 7
10062 XXXX OO
10065 ●CLAPPER Gary L OO 7
★TAX SERVICES 619-462-5376 +9
10084 ●GREEN J R OO +9
10067 ●WAHL Phil J 619-461-8484
X GABRIEL WAY
10074 HIND David R 619-997-4463 +9
10085 MAZUR Charles 619-462-6656
●MAZUR John H Dr 619-698-1156
10107 ●MANN Pat OO 7
10116 ●COONS Kenneth 619-463-7900 7
10119 AGUILERA Manual 619-462-1449 +9
CLARKE Linda H 619-462-9493 +9
RIOS Guadalupe 619-644-9793 +9
SOKOL Hemda 619-644-1873 +9
10123 ●MOFFATT George MD 619-465-2287 4
10128 ●CORREIA Maurice G 619-464-3832
10131 ●MACDONALD Marie A OO 7
10140 ●MOLES Marvin L OO 7
10151 XXXX OO
10152 ●MARCO Corey H OO 7
10157 XXXX OO
10164 ●AU Vernon T OO 7
10167 XXXX OO
10168 ●ADCOCK John D OO 7
10171 ●FADELL Esther M OO 7
10189 ●BERG Robt V 619-447-1054
10191 ●ESTES Stella G OO 7
X VISTA DE LA CRUZ
10211 FISHER Brandon 619-444-1988 +9
10224 FAIRBANKS Donald E 619-442-5132
●FAIRBANKS Shirley E 619-442-5132
X RESMAR RD
10310 ●O'MALLEY Marlene M OO 7
10330 ●FOSTER Allen B OO 7
10335 CAIN Yoshiko 619-444-5288
10356 ●MCINTYRE Lann 619-593-4200 +9
●MCINTYRE Monty 619-593-4200 +9
10358 XXXX OO 7
10409 ●HALOSKY Robert C OO 7
10411 XXXX OO
10419 XXXX OO
10430 ●MEYER Jack B 619-588-1617
10436 XXXX OO
10445 ●LESH Robt L 619-444-5242
LESH Robt L 619-441-7342 +9
X WESTON RD
10505 XXXX OO
10510 ●MORRIS Brett 619-401-6520 +9
●MORRIS Carolyn 619-401-6520 +9
10511 XXXX OO
10521 ●REID Bruce A OO 7
10533 ●WINTERS Rubyd D OO 7
10545 ●JO Sweeney D OO 8
10548 ●PASQUALE Kay 619-447-4621
X FUERTE DR
★ 2 BUS 77 RES 17 NEW

GRANDVIEW PL 91902 BONITA

WEALTH CODE 7.0

X BONITA MESA RD
3805 XXXX OO
3815 XXXX OO
3825 XXXX OO
3830 ●WALKER W W 619-479-7904
3831 ●PASCHEN Joe M OO 8
3835 ●HATTON Thos E 619-479-0229

GRANDVIEW PL 91902 CONT
3836 ●MACNARY Margaret L 619-267-9711
3839 ●LONG Victor I 619-479-7681
3840 ●MEKUS Dan R 619-479-8247 +9
3843 CLARKE Gene 619-479-7521
CLARKE Marilyn 619-479-7521
●CLARKE Steve 619-479-7521
3850 XXXX OO
3860 BAKOWICZ D D 619-267-3871
●BATCHELOR Richard E OO +9
●PRINCE Jerrel D 619-479-7598
3869 XXXX OO
3870 ●BATCHELOR Carolyn K OO 7
3875 ●SMITH Robt B 619-479-7978
3876 AGUAYO Delia 619-470-4845 +9
★ 0 BUS 20 RES 3 NEW

GRANDVIEW TER 91941 LA MESA

WEALTH CODE 7.0

4510 ●UNGRICHT W D Dr 619-465-7694
4617 ●ROSENKOETTER R E 619-465-8395
4622 XXXX OO
4627 ●BARRICKS Bill 619-463-8979
4634 XXXX OO
4635 ●HASTINGS Roy 619-460-6555
4643 XXXX OO
X GRANDVIEW DR
★ 0 BUS 7 RES 0 NEW

GRANGE 91945 LEMON GROVE

WEALTH CODE 4.0

X DAVIDSON AV
2608 XXXX OO
2622 XXXX OO
2630 XXXX OO
2640 ●COLDREN Roxanne OO +9
2646 XXXX OO
2647 XXXX OO
2655 HILL Harold D 619-469-1495
2656 ●CROYDER Amy H OO 6
2664 ●ZEIGLER Jon H 619-466-8628
2667 ●ANDERSON Ray S OO 7
2671 ●MILLER Suzanne R OO 7
2672 ●WISE Bob 619-461-6493 +9
●WISE Mary 619-461-6493 +9
2679 ●ROBERTSON Diana S OO +9
2680 ●HARRINGTON M OO 8
X CYPRESS AV
X SAN MIGUEL AV
★ 0 BUS 15 RES 4 NEW

GRANGER 92154 SAN DIEGO

WEALTH CODE 2.1

X DONAX AV
802 ●SCHALLER Marie OO +9
809 ●REED Dennis L 619-424-5674
810 ●RODRIGUEZ Jose L 619-575-3618
817 FUHRMANN Jacqueline J 619-423-5019
818 ●MONTZ Robt A 619-423-6589
825 ●SALSANO Genovefia 619-424-3508
826 ●HOLLAND John E OO 7
833 TRAGER Harry O 619-423-0521
●TRAGER Mae 619-423-0521
834 ●GREEN Dorothy E OO +9
841 ●JIMENEZ G OO 7
842 ●GARCIA Elias 619-424-3110 6
850 MCDANIEL Kenneth H 619-429-1332
●MCDANIEL Linda 619-429-1332
858 ●DECKER Steven G OO +9
861 ●SCSA Raul D OO 7
866 ●TORRES Marc A OO +9
867 ●RUTHENBERG Donald E 619-429-5919
874 ●MUNOZ Joaquin 619-575-0530 5
876 ●SHASSERE Thos P 619-575-7601
X ELM AV
901 SEITZ Wm P 619-424-5711
902 ●LOYO Norma J 619-429-3004 8
911 ●CURLEY Surrie L OO 7
914 ●HERNANDEZ Juana OO +9
920 XXXX OO
921 ●FLEMING L C 619-575-7179 5
927 XXXX OO
930 BAILEY Gloria Jean 619-423-3341
●BAILEY Troy L 619-423-3341
935 ●JARRELL S P 619-423-3098
936 ●DIER K V OO 7
943 ●GOODWIN Rosanne 619-429-3754 +9
●GOODWIN Tracy 619-429-3754 +9
944 ●CABAL L M 619-575-0311
951 ●BRAYMAN Marilyn OO 7
954 XXXX OO
959 GOODWIN Gentra A 619-424-6655
ODONNELL Edw J 619-424-6655
962 ●OBRIEN Donald A OO +9
965 VASQUEZ M 619-428-4041 5
VASQUEZ Manuel 619-429-1007
968 MARKS Thomas E 619-429-6823 +9
PARRENAS E 619-575-5019 +9
975 ●NAVARRETE Blanca E OO 7
X ELDER AV
1053 XXXX OO
1056 MILNE Jeanne A 619-575-0331 +9
X EBOE AV
1059 ●REED Wayne OO 8
1065 CORDERO Juan M 619-423-3016
RIVERA Jorge M 619-429-9978 8
1068 XXXX OO
1071 XXXX OO
1074 ●WIBBETT Stanley V OO 7
1079 ●BRUGGER R 619-429-9689 6
X CORONADO AV

ZIP CODE 92107 SAN DIEGO

WEALTH CODE 7.9

4408 ●GRIFFIN Jack B 619-222-9312
4415 DEALY Perry M 619-222-2032 2
4416 BURGESS Mary Kaye 619-223-9800 +9
BURGESS Ronald D 619-223-9800 +9
4421 ●KISELICA George E OO 7
4424 PEAROE Nick 619-523-8142 +9
4427 NEAUS Hubert 619-222-5416

GRANGER 92107 CONT
4430 ●BOYDA T E 619-222-6229
4433 FEFFERMAN Laverne 619-223-7856
FEFFERMAN Laverne 619-223-1028
4436 ●MCQUITTY David W 619-223-8536
4437 ●NOOR R L 619-223-0724 7
4442 RUSSACK Valentina 619-222-7455 2
4445 GOUGH Dona 619-224-4819
GOUGH John 619-224-4819
4448 ●LASS Steven W OO +9
4451 XXXX OO
4454 ●COOK Luther G 619-223-5513 7
4460 ●DOWER Maxine C 619-223-5006 4
4466 ●KELLY Jan L OO 7
4467 ●DAVIES Eric OO +9
4472 ●MEISER F A OO 7
4479 ●RYAN David C OO 8
4478 XXXX OO
4484 SULLIVAN Diane 619-225-9700 6
●SULLIVAN Ken 619-225-9700 6
4485 DYSON Geo M 619-222-3756 7
4492 BAKER Mary R 619-222-7349
BAKER Murray W 619-222-7349
4493 KEITH Robt H 619-223-8883
X GUIZOT
4505 CARL Mimi 619-224-6828
●CARL Peter 619-224-6828
4514 ●WOLFE M E Capt Usn 619-222-7986
4515 ●TOERNER Chester A 619-223-0424
4526 ●AUSTELL Anita L OO 7
4535 ●EDGING Cathleen M 619-224-6368 0
4536 ●PALMER Roy C 619-223-0525
4544 WALKER Howard 619-226-6905
●WALKER Renee 619-226-6905
4545 ●BARTENS John 619-222-4537
4553 XXXX OO
4554 ●GREENWELL Harold A 619-222-6027
4564 XXXX OO
4565 TIESZEN Herbert 619-223-1335
4573 XXXX OO
4574 ●STEELMAN Sharon M OO 7
4575 XXXX OO
4581 BALLEW Ginny 619-222-9342
●BALLEW Richard 619-222-9342
4584 ●ACHESON M E 619-223-6471
4590 ●ALLEN Willard B 619-224-1018
4591 CLARK Phyllis 619-224-6150
●CLARK Thos M 619-224-6150
X FROUDE
4603 CRAIG J D 619-226-6437
4606 ●PUBLISI Mary G OO +9
4615 ●DOCKEN Pete 619-222-2131
4616 XXXX OO
4624 ●PURSEL Dale A 619-222-3569
4625 ●DAVIS Opal OO +9
4628 ●HAINE T 619-223-1256 6
4635 ●CLOUGHLEY John O 619-226-1124 5
4646 QUINCEY C A 619-223-1130
QUINCEY Florence G 619-223-1130
●QUINCEY Theodore J 619-223-1130
4649 HOURIHANE James 619-222-8054
HOURIHANE Margaret 619-222-8054
MULROONEY-Hourihane M 619-222-8054
4655 CUSATO E 619-222-4228
●CUSATO S 619-222-4228
4659 ●ANCELL Henry W Lcdr 619-224-5975
4664 ●DILL Elaine OO 7
4665 XXXX OO
4676 XXXX OO
4685 XXXX OO
X DEVONSHIRE DR
★ 0 BUS 127 RES 18 NEW

GRANGER 91932 IMPERIAL BEACH

WEALTH CODE 1.0

1111 BARRAZA Angelica 619-423-5004 8
1126 ●TURCIOS Victor M OO +9
1132 XXXX OO
1133 XXXX OO
1135 XXXX OO
1148 CASE Steven P 619-423-3274 +9
1149 XXXX OO
1151 XXXX OO
1152 XXXX OO
1160 ●BASTIDA Ismael M OO 7
1161 XXXX OO
1167 XXXX OO
1169 RODRIGUEZ Feliciaas V 619-628-8159 +9
1172 KOMUCKI Marian OO 6
1175 XXXX OO
1177 ELVIRA Humberto 619-424-5235 3
1178 MARTINEZ M H 619-575-0145 +9
1183 VASQUEZ Luis 619-424-8871 7
1184 XXXX OO
1186 XXXX OO
1193 XXXX OO
1194 ANDERSON David 619-423-0962 7
X FERN AV
1211 XXXX OO
1212 ●BOJORQUEZ Robt A 619-424-6490
1215 XXXX OO
1217 XXXX OO
1218 ●TORRES Ruben F OO 7
1219 GONZALEZ Veronica 619-429-1159 7
1226 ●SMITH Wm A 619-423-9601
1227 HALL Donn B 619-429-8402 7
●HALL Shelly 619-429-8402 7
1229 SYMONS Michael 619-429-1267 +9
1231 XXXX OO
1236 XXXX OO
1238 XXXX OO
1247 HESS C R 619-575-6948
1248 XXXX OO
1253 ●CORDER Alvis A 619-423-5764
1255 KABANA Andrew M 619-429-0321 6
1259 SPRAGUE B W OO +9
1260 XXXX OO
1262 FALLETTA John W 619-575-1062 +9
1267 HALBLAUB Delmar 619-424-5486
X GROVE AV
1275 XXXX OO
1276 XXXX OO
1277 XXXX OO
1281 PRITCHETT Keith 619-429-4072 +9
1286 ●LYNN M J 619-575-6319
★ 0 BUS 48 RES 7 NEW

GRANGER AV 91950 NATIONAL CITY

WEALTH CODE 1.5

X 18TH
1810 XXXX OO
1817 XXXX OO
1826 GOMEZ Juan 619-472-9955 +9

GRANGER AV 91950 CONT
●RAMIREZ Jose OO 8
1836 XXXX OO
1838 LOPEZ Carmen 619-475-5109 7
1845 BECERRA Antonio Jr 619-267-5508 3
X 19TH E
1900 ●GILL Harry E OO +9
1903 XXXX OO
1912 ●VARGAS Richard R OO 7
1923 XXXX OO
1925 XXXX OO
1926 ●CERVANTES Brigido N OO 7
1927 ●MEDINA Nicolas T OO 7
1930 ●DELUCIA V A 619-475-9018
1935 ●SPARKMAN Donna G OO 7
1939 ●ALANIZ Enrique P OO 8
X 20TH E
2002 ★CHURCH OF CHRIST NC 619-475-9500
2024 PINTOR Gloria 619-267-9041 +9
2101 ★GRANGER JR HI 619-472-6000 +9
★GRANGER JUNIOR HI SC STDNT BDY 619-475-7530 4
RHODES Bonnie 619-267-4968
RHODES Ray 619-267-4968
2102 ●LAZOS Pomposo OO 7
2104 ●WEHAGE Kenneth J OO 7
2112 ●MENDEOLA R 619-475-9255
2120 ●LEMEN Raymond E OO 7
2140 WATSON John P 619-475-8914
2146 XXXX OO
2148 XXXX OO
2204 ●SIMENTAL Manuel G OO 7
2206 ●SANCHEZ Maria T OO 8
2212 XXXX OO
2214 XXXX OO
2218 ●ROBLES M I OO 7
2222 PEREZ Angelica 619-479-2644 +9
2238 ●DISCHERT Eleanor R OO +9
2308 XXXX OO
2316 ●GARCIA Dolores S 619-470-6117
2332 XXXX OO
2344 XXXX OO
X 24TH E
2401 XXXX OO
2404 LAW Ramon I 619-470-7542 +9
2409 XXXX OO
2415 ●HERRERA Maria D OO +9
2418 XXXX OO
2424 ●CERVANTES Silvia P OO +9
2426 ROMERO Pedro 619-472-3857 +9
2428 ★OUR BEAUTY SHOPPE 619-475-7511
●WEAVER P L OO +9
2430 XXXX OO
X LEONARD
2441 XXXX OO
2450 ●MCMANUS Vernon 619-475-7394
X FENTON PL
2501 ★ROJAS AUTO REAPIR 619-472-1347 +9
2516 XXXX OO
2530 BAIRD Yvonne 619-472-8043 +9
2531 MARTINEZ Rita M 619-267-2874
SANTILLAN Maria M 619-267-0358 +9
2536 XXXX OO
2537 ●ROJAS Pedro OO 7
2538 XXXX OO
2543 XXXX OO
2548 XXXX OO
X RIDGEWAY DR
2617 ●RUIZ Augustine 619-475-9747
2626 ★ANDREWS MVG&STRG 619-472-7171 5
2627 THOMAS Edward A 619-470-6023 8
2630 XXXX OO
2637 SMITH Albert M 619-475-9220
2643 XXXX OO
2645 XXXX OO
X CHAFFEE
2702 XXXX OO
2711 ★FIRE DEPT BUSINESS 619-470-4557 6
★LINCOLN ACRES LWR SWTWTR FIRE 619-470-4557 6
2717 XXXX OO
2720 XXXX OO
2725 ★SD CO LBRY BRANCH 619-475-9880
2726 ●CORONANDO Jose G OO 7
2729 WESLEY Lawrence 619-475-0794 +9
2737 XXXX OO
2739 ★BROTHERS TOWING SERVICE 619-475-3491 8
●RAMIREZ Pedro OO 7
2744 CAMPOS Jose J 619-475-5343 +8
X WILMA
2751 XXXX OO
2753 XXXX OO
2827 XXXX OO
2837 ●GONZALEZ Victor F 619-479-5379 8
X COBURN
2903 ●FONSECA Ismael OO 8
★ 10 BUS 77 RES 16 NEW

GRANITE COVE (94) 92021 EL CAJON

NO LISTINGS

GRANITE HILLS CIR 92019 EL CAJON

WEALTH CODE 4.0

X GRANITE HILLS DR
X TER CREST
741 BRIGGS James 619-579-8484
●BRIGGS Rosemarie 619-579-8484
745 ●DINGLE Maria R OO +9
746 ●DAVIS Robert E Jr 619-588-6250
749 ●MCCALLA J 619-444-1051 +9
750 ●GOODLOE Donna A OO 7
753 ●MONTI Antonio E OO 7
758 ●SERVEY K K OO 6
761 ●WEST Morris OO 7
762 ★TARYANE Daniel S OO +9
766 ●HENEIN Nagi M 619-579-7599 1
769 ANDERSON Michael L 619-447-3996 8
770 ●MCCLEES Melodye OO 8
774 MILLERHICKS Bryan A 619-579-1547
●MILLERHICKS Kathy A 619-579-1547
775 CEGIEL Walter F 619-440-7447 3
778 ●HILL Sherri A OO 7
782 ●SIMPSON Sean OO 7
783 ●SULLIVAN Mike OO 7
785 ●BERGE Gary W OO 7
786 WHEELWRIGHT Deborah 619-593-7175 +9
WHEELWRIGHT Marcus 619-593-7175 +9
787 DAVIS L 619-588-6258 7
791 ●MOORE Ann B OO 7
794 ●WELSH Charles S OO +9
796 ●MCGARTLAND Bernard J 619-444-5882 8
★ 0 BUS 26 RES 6 NEW

GRANITE HILLS DR 92019 EL CAJON

WEALTH CODE 6.3

X 2ND S
1255 XXXX OO
1261 XXXX OO
1281 XXXX OO
1287 ●OAKLEY Tony Lee 619-442-4937
1310 XXXX OO
1311 XXXX OO
1312 ESTRELLA Jose 619-441-8061 +9
1313 EVANS Gary 619-441-2893 +9
1315 ●THRASHER J Howell 619-588-6920
1326 ●HOOFER Ava E OO 7
1327 ●GIBSON Henry R OO 7
1335 BOON Charley 619-440-0673
BOON Patty 619-440-0673
★PAC CST AWARDS&COLOR CREATIONS 619-440-0596 7
1340 XXXX OO
1341 XXXX OO
X DOROTHY
1348 ●BUTTY Mason OO 7
1353 ●OWENS V OO 7
1355 ●SAIRANO R M OO 7
1356 XXXX OO
1357 ●WAITE Mark G OO +9
1361 XXXX OO
1364 ●QUARTUCCIO Joseph J OO +9
1365 WADDELL J 619-579-7182
●WADDELL K 619-579-7182
1367 XXXX OO
1369 ●SMITH C A 619-442-4924
1370 XXXX OO
1377 ●HANA Gorges OO 8
X GRANITE HILLS CIR
X TER CREST
1386 XXXX OO
1387 XXXX OO
1389 XXXX OO
1437 ●WILMER Robyn L OO 8
1440 XXXX OO
1441 ●VARELA Melvin J OO +9
1444 ●REHKOPF Gerald A 619-442-0013
1445 SEERY W P 619-447-8174 0
1446 XXXX OO
1451 ●HAKIM Kemal OO +9
★MR TAXI CAB 619-442-6068 +9
1464 XXXX OO
1466 HAYES Bill 619-440-5370
STOFFEL Jeff 619-590-1842 6
1471 ★CHILDREN'S WORLD LEARNING CTRS 619-579-8000
1488 XXXX OO
X JAMACHA RD
1493 XXXX OO
1495 XXXX OO
1497 JONES Glenn 619-442-9049 +9
VASQUEZ Ed 619-442-0017 8
1504 LEE N 619-588-1910
1505 XXXX OO
1506 DIGIACOMO A 619-447-0629
DIGIACOMO J 619-447-0629
DIGIACOMO John 619-447-4592
HARWICK Aron 619-447-9480 +9
HARWICK Michelle 619-447-9480 +9
1507 XXXX OO
1508 BASSETT R J 619-579-5914 4
1509..... EAST WINDS APTS
BINDERT Melissa 619-440-5723 +9
CAMPBELL Bryan T 619-590-2953 +9
★EAST WINDS APTS 619-442-6807
JEWELL D 619-579-5503 3
JIMENEZ Antonio 619-444-3820
MALOTT Jeremy 619-442-2947 +9
SHREVE G 619-579-5909 3
SMITH M 619-447-2100 8
WATT M 619-444-0208 8
WATT R 619-444-0208 8
WHEELER Ron 619-579-8726 8
WINOWISKI Jason D 619-444-5724 +9
1509.....
1510 PINCH J 619-444-4553 6
GANTENBEIN N 619-579-7347 +9
GANTENBEIN N 619-579-7332 +9
1512 XXXX OO
1513 XXXX OO
1514 DOROSKI Ted 619-579-9490 5
1515 XXXX OO
1516 BAKER Carol 619-447-8836 7
BAKER Lori 619-447-8836 7
1517 HORTON Sunshine 619-593-9538 +9
1518 ★MCLEOD JERROL L CPA 619-442-9417 2
OTTO John 619-444-0610 5
1519 ECHEVARRIA Basim 619-593-8942 7
1520 NARAYANA Salvaraj 619-447-5044 0
1521 XXXX OO
1522 XXXX OO
1523 XXXX OO
1526 PAYNE Donna 619-440-2378 +9
1528 BELL Wayne 619-579-3882 8
BELL Wayne 619-447-0170 +9
1532 EGRE P A 619-442-2221 4
1533 XXXX OO
1534 BODENMILLER W 619-444-0906 7
1535..... COBBLESTONE PK APTS
BOATNER Jeff 619-444-7091 +9
★COBBLESTONE PRK APT 619-442-0291
DAUPHINEE Stephen 619-447-5678 8
DIXON Christine 619-401-9421 8
FREMONT L 619-444-0221 1
FULLER J C 619-441-4677 8
GERARDY Georgette 619-588-0997 +9
HERRERA Maria 619-444-1738 8
JOANN Jamieson 619-441-0241 +9
LOPEZ E M 619-593-6556 8
MATTERS Scott 619-593-8203 +9
PETERSON Graham A 619-588-8059 +9
WHITLEY Mike 619-588-4020 +9
1535.....
1536 ROEMER Chad B 619-401-8040 +9
SLAVIK Joseph 619-593-1779 8
SLAVIK Nelda 619-593-1779 8
1538 KO Lisa 619-588-2699 8
KO Shawn 619-588-2699 8
1539 XXXX OO
1540 CATALFO M 619-579-6889 +9
DUARTE Ward 619-447-4157 4
ROMANO Steve 619-447-9044 3
SYVERSON Paul 619-442-1328 0
1542 XXXX OO
X PAQUITA
1554 XXXX OO
1558 XXXX OO
1561 ●DAGLEY Bessie J 619-444-9589
1562 XXXX OO
1565 XXXX OO
1567 XXXX OO

GRANITE HILLS DR 92019 CONT
1568 ●BECKER Marcel A OO 8
1569 XXXX OO
1570 ★TATE Ronnie OO +9
1571 ●COLSON Lucille 619-444-0812
X WICHITA AV
X WATERLOO AV
X ELLEN LN
1612 ROBINSON D J 619-444-7162
X ALVEDA AV
1618 ●SANTOS Danny J OO 7
1622 ●COCHRAN T R 619-447-6967 8
X PEBBLE PL
1626 XXXX OO
1630 ●CLANIN Merrill R OO 7
1634 ●OCSLIN Leonard E 619-440-6041
1638 ●HUGGINS Eric H 619-444-2529
1642 ●MCCOMAS Marvin L 619-440-0547
1646 WILSON Robert D 619-579-3673 1
1647 ●WORTHY Jim 619-440-2251
1654 XXXX OO
1666 KOHEL M Bert 619-447-1953
1670 ●CAMPA Arturo C OO 7
1674 ●NORRIS Francis C 619-444-9001
1682 ●HEBERT Ronald E OO 7
1686 ●DISMUKES W E 619-447-2775
X DEHESA RD
1701 ★CHURCH JESUS CHRIST 619-593-7760 2
★CHURCH JESUS CHRIST 619-440-1636 3
★CHURCH JESUS CHRIST 619-442-9034 3
★CHURCH JESUS CHRIST 619-440-9859 3
1711 ●REA Violet E OO 7
1724 BAZAN Arsalas S 619-447-5504 5
GRANIERO Mike D 619-579-2434
GRANIERO Robt Jr 619-579-2434
1725 ●CHODOS Adolph 619-444-9745
X GARRISON WAY
1731 ●MARTIN Michels L 619-593-4719 +9
1741 ●ARNOLD Ginny 619-447-4161
1748 ●WILKEY William 619-442-4055 +9
1751 JONES Orson Jr 619-444-0752
1757 ★WHOLESALE HOUSE 619-447-4569 0
1760 XXXX OO
1768 ●KEDWARD K T Dr 619-440-2639
X ARVILLA LN
1775 ●MORRIS Richard H 619-442-3023
1776 ●CLOYD Cathryn 619-579-2513
1784 ●CIRAR Anthony 619-444-8296
1792 XXXX OO
1795 XXXX OO
X LEXINGTON AV E
1801 ROBERTS Leslie 619-579-0231
ROBERTS Wayne 619-579-0231
1807 ●NEWLAND Glenn 619-444-1899
1823 EAST Gene 619-579-7838 0
●EAST Vivian 619-579-7838 0
X CERCA BLANCA PL
1829 ●THIEM Grant M Jr 619-588-2228 0
1835 ★COMNTY COVENANT CHURCH 619-447-2675 +9
★COMNTY COVENANT CHURCH 619-590-0778 +9
1846 ●DICKEL Wm H 619-442-1173
X PLUMB BROQUE CIR
1850 ●RODRIGUEZ Debra OO 8
1851 ●SALVES Ruben OO 7
1854 CHAMBERLAIN Connie 619-444-9511 +9
CHAMBERLAIN Mike 619-444-9511 +9
1858 ●VILLARINO Timothy W OO +9
1859 HAUBER Erwin J 619-442-1676
HAUBER Laverne 619-442-1676
1860 ●MARINO Leonard N OO +9
1881 ●PETRUCELLI Elda M OO +9
PUCKETT Jason J 619-588-7379 +9
1883 ●ASARO S 619-588-8831 7
1885 XXXX OO
X 4TH N
1902 ●DOWLING Teresa D OO 7
X BALANCED ROCK LN
X EUCLID AV
1933 MCNEIL Pam 619-593-1403
●MCNEIL Shawn 619-593-1403
X VALLEY VIEW BLVD
1935 LAURITZEN W L 619-442-6395
1937 GLATTE Joel A 619-440-8840
X WILLOWBROOK CT
1939 ●BENSON Alice B OO 7
1942 ●HOLMES Bob J 619-579-2310 1
1946 ●FINDLEY G OO 7
1951 ●VERTEFEUILLE John OO 7
1953 ●PARSONS Gordon OO 7
1957 VEUGER Jules 619-579-0737
VEUGER Monica 619-440-0930 1
1958 ●BYRD J Enrique 619-447-4221
X BROOKHURST DR
1970 MAES Daniel 619-593-6886
MAES Martha 619-593-6886
1971 XXXX OO
1998 SWARTWOOD B 619-579-7566 8
●SWARTWOOD Wilbur B 619-579-6726
2024 XXXX OO
2027 XXXX OO
2029 ●MANNIX Hazel OO +9
X JANICH RANCH CT
2031 XXXX OO
2036 ●HAMILTON James E Lt 619-441-0222
2041 ●WADE Glenn W OO +9
2046 ●FERGUSON John R 619-579-8752
2051 ●JOHNSON David M 619-444-9088
2052 XXXX OO
2054 XXXX OO
2058 ●SCHILLING Tom G 619-441-8936 +9
2072 ●HERTEL Philip J OO +9
2076 ●GRAVES Kevin E OO +9
2077 XXXX OO
2087 MCLAUGHLIN Earl 619-447-3753
MCLAUGHLIN Renata 619-447-3753
2088 ●GUTHRIE Robert A OO 7
2089 CARMELO L 619-579-9684 1
★ 13 BUS 208 RES 43 NEW

GRANITE HSE LN 92071 SANTEE

WEALTH CODE 4.0

X PROSPECT AV
8718 ●PHALAN James H 3D 619-448-7065
8719 ●VINSON Dawn 619-566-1187 +9
●VINSON Marshall 619-566-1187 +9
8734 ●FRICKLE Mark S OO +9
8745 ●BUA Joseph M OO 7

COPYRIGHT HAINES & CO., INC. INFORMATION ON THIS PAGE MAY NOT BE KEYPUNCHED, ENTERED INTO A COMPUTER OR PHOTOCOPIED, IN ANY MANNER WHATSOEVER EXCEPT AS AUTHORIZED IN WRITING BY HAINES & CO., INC.

TP - **Adjoining** ✓ **Source** Haines & Company

HARWOOD ST 2000

HART DR 92021 CONT.
- 580 ●BROWN Mary K 619-444-5634
- 582 ●GILBERT Eric D OO +9
- ●SMITH Charles H OO 8
- ★ 2 BUS 101 RES 51 NEW

HARTFORD 92110 SAN DIEGO
WEALTH CODE 6 0
- 2101 XXXX OO
- 2102 XXXX OO
- 2105 ●DOERING Donald A 619-276-5364
- 2106 XXXX OO
- 2115 ●BENTSEN R W 619-276-4724
- 2116 XXXX OO
- 2125 ARNICAR Richard L 619-276-3761
- 2125 ●BEAN Joani S OO 8
- 2125 ●MUCKLER Frederick 619-276-6805
- 2140 ●BAKER M 619-276-4436

X MILTON
- 2210 MCLAREN Scott 619-276-0667 +9
- 2215 ●LUYTIES Ricci J OO 8
- 2220 MCCAMIC Chris 619-276-3264 +9
- NAKANISHI Kagehito 619-276-6746 +9
- 2221 XXXX OO
- 2227 ●CHRISTOFFERSEN Rich OO +9
- 2230 XXXX OO
- 2240 HUNTTING C 619-276-8298
- ●HUNTTING P 619-276-8298
- 2249 XXXX OO
- 2272 XXXX OO
- 2304 XXXX OO
- 2312 ●NIEVES William R OO 8
- 2321 ●ROGERS Duane E OO 8
- 2327 ●HASKINS Jas F 619-276-3315
- 2332 ●HERNANDEZ Everett R OO 8
- 2333 ●HORNE L Geo 619-276-0556
- 2344 ●CAIRNCROSS David OO 8
- 2345 ●THURMAN Dale OO 8
- 2347 ●MCLAURY Janice 619-275-6646 +9
- 2351 ●KOONIN David R OO +9
- 2355 ●HAHN Arthur E 619-275-5744 7
- HAHN Arthur E 619-275-6551 7
- 2370 GOTSHALL Kay 619-275-6349 6
- ●GOTSHALL Ron 619-275-6349 6

X JELLETT
- 2405 FISHER Cissy 619-275-3126 2
- PAVELEC Richard 619-275-3126
- 2406 ●TANJUAN Tranquilino 619-275-0126
- 2409 XXXX OO
- 2416 XXXX OO
- 2425 WOFFORD Brenda M 619-275-3497
- WOFFORD Greg A 619-275-3497
- 2426 ●AVERY Barbara A OO 8
- 2435 XXXX OO
- 2456 COTTEN Debra 619-275-5707 8
- ●COTTEN Glen 619-275-5707 8
- 2459 WOFFORD Don E 619-276-1924
- 2459½ DUNCAN E 619-276-1267 7
- 2466 LAURO Fedenco 619-276-3809 +9
- WRIGHT Bryan 619-276-9029 6
- 2476 ●AGPAOA Rodolfo O OO 8
- 2486 XXXX OO
- 2496 XXXX OO
- 2502 ●MILLER Jann OO 8
- 2505 ●SYNJA John OO 6
- 2510 XXXX OO
- 2514 ●KAPLAN Steven A OO 8
- 2515 ●FANELLI Nick 619-276-3689
- 2518 BARRE Beatrice 619-275-4244 +9
- 2522 ●LAWTON A P 619-276-0524
- 2525 ●WALSALL Peter T 619-275-4915
- 2526 HILLARD Jules A 619-275-2727 +9
- 2530 ●MUSSER Kimra OO 8
- 2531 ●LEWIS Ronald E OO 8
- 2534 ●REALE Michael A OO 8
- 2535 ●BRIDGMAN Bradley P OO +9
- 2539 FULTON Michael J 619-276-7167 8
- 2541 CHILDRESS Chris 619-276-2969 8
- SHAW Michael J 619-275-6543 8
- 2542 XXXX OO
- 2545 MARSH F M 619-276-4362
- ●MARSH Shari 619-276-4362
- 2551 ●OCONNOR Mary P OO +9

X INGULF
- 2606 DASKALAKIS Nick 619-276-9334
- 2609 ●POAGE Dwight 619-275-5986 +9
- 2615 XXXX OO
- 2616 ●HARDING D C 619-275-1608
- 2618 XXXX OO
- 2619 ●DWYER Robert K OO 8
- 2623 ●PIERSON Robert E OO 8
- 2625 ●MOYSES Dave 619-276-0933 +9
- 2626 ●WAGGONER Lem Jr 619-276-2836
- 2629 XXXX OO
- 2633 INFALD Edward S 619-276-3233 7
- 2637 NEWHOUSE J C 619-276-6629
- 2641 XXXX OO
- 2645 ●JESS Charles 619-275-1542
- 2649 LAMB Gerald P 619-276-1932
- 2649 XXXX OO
- 2653 XXXX OO
- 2656 XXXX OO

X HUXLEY
- 2721 THOMETZ April 619-276-0424
- ●THOMETZ Stephen 619-276-0424
- 2728 SILVA Edw J 619-276-5042
- 2740 ●ADAMS K A OO +9

X CLAIREMONT DR
X HARTFORD CT
- ★ 0 BUS 95 RES 14 NEW

HARTFORD 91913 CHULA VISTA
WEALTH CODE 8 0
- 620 ●CARDENAS Ruben 619-482-6775 3
- 624 ●YOUNG David 619-656-3988 +9
- ●YOUNG Jennifer 619-656-3988 +9
- 625 CHO Yong Hee 619-656-3612 +9
- 628 GONZALEZ Oscar 619-421-2761 +9

X HAMDEN DR
- 633 ROMANO S 619-482-5580 6
- 640 ●KRAMER Donald W OO +9
- 644 ●QUISENBERRY R 619-421-8071

X NEW HAVEN DR
- 645 ●SWASEY Mark OO 7
- 648 ●FRACK Kenneth L Jr 619-656-6085 +9
- 649 ●KOZAK Kevin M OO 8
- 652 SHINGLETON Stephanie 619-656-1743 +9
- 656 CHUNG Joseph 619-656-8039 +9
- ★ 0 BUS 13 RES 8 NEW

HARTLAND CIR E 92071 SANTEE
WEALTH CODE 5.0
- 9505 SNELL Art 619-448-7739
- ●SNELL Manon 619-448-7739
- 9508 XXXX OO
- 9513 BURNS Jas M 619-562-6924
- ●BURNS Jas M 619-562-5061
- 9516 ●STAYNER Gary 619-562-4241
- 9521 EVJEN Greg 619-449-8970
- ●EVJEN Nancy 619-449-8970
- 9529 XXXX OO
- 9545 ●SALAZ Gene 619-449-8461 6
- 9560 XXXX OO

X RAWLINS WAY
- 9613 XXXX OO

X FRASCATI WAY
- 9629 LITTLE A G 619-448-0561 5
- 9637 XXXX OO
- 9644 XXXX OO
- 9645 ●FISHER D 619-448-4185
- 9652 JOHNSON Jimmy 619-448-8763 +9
- JOHNSON Stephanie 619-448-8763 +9
- 9653 TORRICELLAS Annette 619-449-5309
- 9677 XXXX OO

X MAST BLVD
- ★ 0 BUS 20 RES 2 NEW

HARTLAND CIR W 92071 SANTEE
WEALTH CODE 5.0
- 9506 XXXX OO
- 9515 ●LOPEZ William J OO +9
- 9516 XXXX OO
- 9522 ●VANWICKEL Jesse 3D 619-562-6692 4
- 9523 ●SMITH Richard S 619-446-8257
- 9530 VANWICKEL Jesse F 619-449-4689
- 9531 XXXX OO
- 9538 KUEVER Edw H 619-448-3686
- 9544 ●STREIT L M 619-448-8169
- 9552 XXXX OO

X RAWLINS WAY
- 9602 XXXX OO
- 9610 XXXX OO
- 9624 ●MALLOW Ken 619-562-3497 1
- 9632 ●KINZEY Michael 619-446-9021
- 9640 XXXX OO
- 9648 ●CROOK Gary D OO 8
- 9652 ●JOHNSON Jimmy J OO +9
- 9656 XXXX OO

X FRASCATI WAY
X MAST BLVD
- ★ 0 BUS 18 RES 2 NEW

HARTLEY 92102 SAN DIEGO
WEALTH CODE 0.0
- 4571 BUNJAN Richard B 619-263-6955 +9
- ●BUNJAN Sachiko 619-264-4194
- 4578 ●BEAVERS Helen M 619-262-8809
- 4579 XXXX OO
- 4584 ●WASHINGTON Johnny C OO 7
- 4589 ●TABLAS M 619-263-3910 6
- 4590 GARCIA Girlene 619-262-1666
- GARCIA Jos 619-262-1666
- 4595 ●ANDERSON Kenneth OO 7
- 4596 ●EDWARDS Naomi OO +9

X 46TH
- 4606 XXXX OO
- 4626 BEDOYA Maria E 619-263-2574 +9
- ★ EDEN ROCK MANOR 619-266-9192 8
- GONZALEZ Adella 619-262-6697 +9
- 4636 OSUIGWE Anita 619-266-2725 8
- OSUIGWE Marcus 619-266-2725 8
- 4646 GONZALEZ Jose D 619-263-2691 +9
- MARTINEZ Jose 619-262-1461 7
- THOMAS Daniel 619-264-5908 +9

X 47TH
- ★ 1 BUS 18 RES 6 NEW

HARTLEY DR 92037 LA JOLLA
WEALTH CODE 9.0

X BUCKINGHAM DR
- 6309 ●LAWRENCE Mara B OO 7
- 6314 ●MARSHALL Louise M OO 7
- 6315 ●EAST K A 858-459-7209
- 6321 SARIS Wm J DDS 858-459-6061
- 6322 MEYER David MD 858-551-5518 5
- MEYER Virginia 858-551-5518 5

X CALLE MAJORCA
X LACUMBRE DR
- ★ 0 BUS 6 RES 0 NEW

HARTLEY RD 92071 SANTEE

X ABRAHAM WAY
- 10850 ★ROTEC ENGINEERING 619-258-5995 0
- 10870 ★HAMMACK AUDIO VIDEO SOLUTIONS 619-258-6700 7
- ★NATL INK INC 619-449-1035 6

X STEVENS RD
X WHEATLANDS RD
X WOODSIDE AV N
- 10925 ★A P METALS INC 619-448-6840 8
- ★CAL STAR INC 619-441-8000 1
- ★EAST CO TESTING&LAB 619-258-7901 8
- ★FRIENDS CHRISTIAN FELLOWSHIP 619-448-5950
- ★SANTEE FRIENDS CH 619-448-5950
- ★TRIAX GOLF 619-258-8559 +9
- ★WOODSIDE DELI 619-448-9400
- 10965 ★ADVANCED RACNG TECH 619-258-7941 3

HARTLEY RD 92071 CONT.
- ★CLASSIC ACT 619-448-5866 +9
- ★ENCORE CASSETTES 619-596-8402 7
- ★JIMCO RACING PRDCTS 619-562-1743
- ★S M L INDUSTRIES 619-258-7941 3
- ★WOODMASTER WNDW&DR 619-562-3973
- ★ 16 BUS 0 RES 2 NEW

HARTLEY HILL RD 91963 POTRERO
WEALTH CODE 3.0
- 23938 STEPHENS Ralph L 619-478-5009
- 23970 MAESTAS Paul 619-478-2840 6
- 23979 XXXX OO
- 24004 ELLISON Sam 619-478-5782 8
- 24005 JAMES Matthew 619-478-2766 +9
- ★ 0 BUS 5 RES 1 NEW

HARTMAN DR 92020 EL CAJON
WEALTH CODE 5 0

X HILLSVIEW RD
- 1350 ●LUCAS Dusty OO +9
- 1351 BUSARELOS John 619-440-3058 7
- ●BUSARELOS Nick 619-447-7442
- 1367 ROBERTSON Robert A 619-442-8812 +9
- 1380 ●DORSEY Denny 619-442-0196 8
- 1387 ●SCHOEN Karol M OO +9
- 1396 ●GONZLEZ Debbi OO 7
- 1397 ●BRANT Dodie OO +9

X DEWANE DR
- 1404 ●DIAMOND Steven R OO 8
- 1432 FLITCRAFT M C 619-440-3830
- ★ 0 BUS 10 RES 4 NEW

HARTWELL CT 92114 SAN DIEGO
WEALTH CODE 5.0
- 1604 ●BARRIOS Art C 619-479-9191 6
- 1606 ●BARRIOS G OO 7
- 1619 ●CHAVEZ Javier 619-470-4625 3
- 1624 XXXX OO
- 1634 ●DIAZ Renato G OO +9
- 1639 XXXX OO

X ELSBERRY
- ★ 0 BUS 6 RES 1 NEW

HARTZEL DR 91977 SPRING VALLEY
WEALTH CODE 7.0
- 3402 ●BEACH M A OO 7
- 3403 XXXX OO
- 3405 ●WHEATLEY Bacil C OO 7
- 3406 ●HOTZ Bruce E OO +9
- 3408 ●SEALS Linda K OO 7
- 3411 XXXX OO
- 3412 XXXX OO
- 3421 ●HALL Betsy OO 7
- 3429 ●STEINERT Donald L OO 7
- 3430 ●RUSSELL Eva R OO 8
- 3444 ●SADMAN Ruth E 619-464-0196 7
- 3445 ●ATHERTON Nathan B 619-460-5246
- 3459 XXXX OO

X VALLEY VIEW LN
X LAKEVIEW DR
X BENTLEY PL
- 3501 DEFRANCISCO Angelo 619-462-7258 +9
- 3505 ●BROWN Lisa K OO 7
- 3512 ★TARANTINO GIOVAN B 619-469-5937
- ★TARANTINO&SON LANDSCAPING 619-469-5937
- 3523 ●WILCOX Sandra G OO 7
- 3528 ●VASHAW Gene R OO 7
- 3535 XXXX OO
- 3546 XXXX OO
- 3547 ●WOLSKI Ted E 619-583-0665
- 3551 LEARY Margaret 619-462-4471 +9
- LEARY Steven 619-462-4471 +9
- 3554 ●CLAYTON Stanley R OO +9
- 3563 ECKERT Hans W 619-465-5780
- EVANS R Richard 619-697-1211
- 3570 ●SCHMIDT Helen C OO 7
- 3575 ●SUTTON Helga OO +9
- 3582 XXXX OO
- 3594 XXXX OO
- 3595 XXXX OO

X HARTZEL CREST
- 3598 ●LICHT Loren L OO 7
- 3601 ●HOAGLAND Regina R OO 7
- 3606 ●LEALCALA AI 2D 619-697-2990
- 3609 ●GALLAGHER Gerald D 619-465-5772 1
- 3616 ●MENDLER M J OO +9
- 3626 DITOMASO Jos 619-462-9391
- ●DITOMASO Mary 619-462-9391
- 3632 ●BARNES Anita V OO +9
- 3635 XXXX OO
- 3653 ●GREEN David A OO 8

X FENWICK DR
X GOLF DR
- 3664 XXXX OO
- 3679 ●DEFIDELUBUS Edw 619-460-7520
- ★ 2 BUS 42 RES 8 NEW

HARTZEL CREST 91977 SPRING VALLEY
WEALTH CODE 7.0
- 3535 XXXX OO
- 3537 ●CARPENTER Randal OO +9
- 3538 ●SCHREIBER Barbara G OO 7
- 3543 ●SANGSTER C R OO 7
- 3548 ●LEITNER Larry C OO 7
- 3562 XXXX OO
- 3563 ●KOPOTIC Robt P 619-463-2990 +9

X BENTLEY PL
X HARTZEL DR
- ★ 0 BUS 7 RES 2 NEW

HARVALA 92115 SAN DIEGO
WEALTH CODE 5.0

X CASITA WAY
- 6800 ●MOLTER Eric V OO 7
- 6806 XXXX OO
- 6809 XXXX OO
- 6812 XXXX OO
- 6815 ●TUFFORD William J OO +9
- 6818 ●BARNETT Daniel R OO 7
- 6821 XXXX OO
- 6824 ●STEPIEN Shaun J OO +9
- 6827 ●DOWDY Richard R OO 7
- 6830 XXXX OO
- 6833 ●BARLOW Arthur C 619-582-2870
- 6836 ●CRITSER Daniel W OO +9
- 6839 ●WRIGHT Shannon OO 7
- 6842 ●GHARRING Wayne OO 7
- 6845 XXXX OO
- 6848 CERNAK Stanley 619-583-5612
- 6851 ●STERGER Chris OO 7
- 6857 ●EVERSOLE Carolyn L OO 7
- 6860 ●BECK Kenneth L 619-582-0048

X DONNA AV
- ★ 0 BUS 19 RES 3 NEW

HARVARD 91913 CHULA VISTA
WEALTH CODE 4.0

X WAYNE AV
- 1660 ●LLAMAS Bertha L OO 8
- 1666 ●TIMMONS Kenneth P OO 7
- 1670 ●HOOTS E 619-421-0749
- 1673 ●STEWART David L 619-421-5153
- STEWART David L Child XXXX OO 8
- 1676 XXXX OO
- 1679 MONTERO Kanna E 619-216-7235 +9
- MONTERO Maria Dolores 619-556-1158 +9
- 1682 ●ARANDA Ralph R OO +9
- 1685 ●LUHNOW Brian 619-482-1797 1
- 1686 ●RUEDIN Anthony L OO +9
- 1689 ●JOHNSON Claude J 619-421-5472

X TULANE AV
- 1701 ●GIARDINA Frank C 619-421-6466
- 1704 DELAHUNT Mary Ann 619-482-8909 +9
- DELAHUNT Ray 619-482-8909 +9
- 1705 ●TAUBE Julie K OO 7
- 1710 ●ROMERO Eileen OO 7
- 1711 ●FINLAY Philip J OO 7
- 1717 ●HERNANDEZ E OO 7
- 1720 ●WHITEMARSH David OO 7
- 1721 ●ZINOLA Lauren A OO 7
- 1727 ●TOLVO M R OO +9
- 1732 PENA Jesus 619-482-1307 8
- 1733 ●PAREDES Andres OO 7
- 1736 ●WROE D 619-421-0876
- WROE D 619-656-8406 +9
- 1742 GUTZMER Howard A 619-216-7452 +9
- 1748 ●WEST J 619-421-1008
- 1751 XXXX OO
- 1754 ●WILSON Boyd OO 7
- 1755 XXXX OO
- 1760 ●VALDEZ G 619-482-9582 8
- 1761 XXXX OO 7
- 1766 ●LELAND Daniel OO 7
- 1767 ROLEY Fred S 619-421-7027
- ●ROLEY Maxine 619-421-7027

X SCRIPPS AV
- ★ 0 BUS 36 RES 9 NEW

HARVARD AV 91941 LA MESA
WEALTH CODE 4.0

X UNIVERSITY AV
- 4322 ●ERICKSON Albert C 619-460-6584
- 4330 XXXX OO
- 4334 BANKS Elena 619-460-8832
- ●BANKS Jeffrey 619-460-8832
- 4335 ●CARLINI Louisa OO 7
- 4343 ●OWEN Shawn C OO 8
- 4349 GIAQUINTA Carmelo 619-303-1642 +9
- GIAQUINTA Carmelo 619-303-1639 +9
- ●GIAQUINTA Carmelo P 619-697-6159
- 4350 ●TARSON Stephen G 619-466-4350
- 4355 ●SOLIS Raul M OO 7
- 4356 ●KILKENNY E F 619-463-7054

X ANNAPOLIS AV
- 4360 XXXX OO
- 4363 FREY E R 619-462-7316 +9
- 4367 ●ROSS Ellen OO 7
- 4375 ●LAUE Roy A 619-460-6596
- 4382 ★TRUCK LUBRICATION SERVICE 619-463-0032
- ●WINSWORTH Dwight O 619-469-7506
- 4383 ●FELLER Bunnie K OO 7
- 4390 WILCOX S A 619-461-1490 +9
- WILCOX S A 619-667-7230 +9
- 4390 ●DOOLEY Jeffrey C OO 7
- 4395 XXXX OO
- 4396 ●PASTULA I J 619-465-9680

X STANFORD AV
- ★ 1 BUS 23 RES 5 NEW

HARVEY RD 92116 SAN DIEGO
WEALTH CODE 6.0

X GOLDEN GATE DR
- 4645 ●KERNER R 619-264-4580 7
- 4649 ●DOLD Davie E OO +9
- 4650 ●RICHARDSON Thomas W 619-297-5451 4
- 4655 ●SNYDER Bradley OO 7
- 4661 XXXX OO
- 4662 ●ZEIGLER Mervin F 619-295-3789
- 4667 HAWKINS Brazee 619-298-5953
- WILLIAMS John K Cdr 619-295-3039
- ●WILLIAMS John K Jr 619-298-3838 1
- 4671 ●MOSS Sheila E OO 7
- 4672 ●SWIFT T S 619-295-6617
- 4680 ●STJOHN John Alan 619-298-4266 +9
- 4681 ●THORP Marcus J OO 8
- 4690 ●MURPHY Douglas OO +9
- 4691 ●EURICH John F 619-295-8253
- ★ 0 BUS 15 RES 3 NEW

HARWELL DR 92119 SAN DIEGO
WEALTH CODE 7.7

X BOULDER LAKE AV
- 8405 ●SLATER Jas H 619-460-5314
- 8406 XXXX OO
- 8412 ●CAMPOS Michele OO +9
- 8416 ●JOPLING Merri A OO 7
- 8417 XXXX OO
- 8422 ●NOONEY Mikki L OO +9
- 8423 ●KONAR Kristen R OO +9
- ROSS Harold 619-667-4654 +9
- 8426 ●BOND Robert A OO 7
- 8427 ●BOONE Daniel K OO 7
- 8433 XXXX OO
- 8436 ●STOMAN Larry 619-462-5407 2
- 8437 ●LUEKE Frank A OO +9
- 8442 RETZ Michael J 619-466-5808
- ●RETZ Teresa 619-583-7057 7
- 8443 ●BRAWLEY Richard 619-697-5666 0
- 8446 GOYNE C L 619-462-4145
- VARAH N B 619-462-4145
- 8447 ●HOOVER Thos R 619-462-0463
- 8452 ●DOLLAR Jimmy D 619-465-0346 3
- 8453 ●DIAZ Phyllis I OO +9
- 8456 XXXX OO
- 8457 ●GARCEAU Henry 619-465-8262
- 8462 STEVENS A 619-698-8934 7
- 8463 DRAPER Dorothy 619-464-4169
- ●DRAPER Robert 619-464-4169
- 8466 ●TITONE Charles OO 7
- 8467 KEILANI Nabil 619-460-4333
- ●KEILANI Nabil 619-460-4222 7
- 8477 ●KARNOUSKY Eugene R OO +9
- 8482 ●NISSENBAUM Harriet OO +9

X COLESHILL DR
- 8511 LING L 619-667-7524
- ●LING Richard A 619-465-4838
- 8519 XXXX OO
- 8522 ●CRALL Max R 619-464-9060
- 8529 ●LLILESDELEON Juan 619-697-3593 0
- 8530 ●LUBOMIRSKY Matvey OO +9
- 8538 ●CHUI Hing 619-460-2686
- 8539 ●BUECHNER Richd F Jr 619-460-8088
- 8551 ●MOSS D E 619-697-7113
- 8552 ●BALLEIN V C 619-465-2350
- 8560 XXXX OO
- 8563 XXXX OO
- 8568 XXXX OO
- 8579 ●BRADY Jason 619-697-7286 7
- 8584 ●BROWN Arlie Conway 619-465-6518
- 8587 ●DENNIS Don O 619-465-9053
- 8595 CURTIS Dan L 619-464-3677

X REGNER RD
- ★ 0 BUS 48 RES 9 NEW

HARWOOD 92154 SAN DIEGO
WEALTH CODE 1 3

X DONAX AV
- 805 AMASON K B 619-423-3645 +9
- 815 XXXX OO
- 818 ●CROOKS Wm G 619-423-2360
- 827 ZABEL Jas 619-423-5596 +9

X DATE AV
- 842 PRICE Teresa 619-429-7413 +9
- 855 XXXX OO
- 866 ●ZUNIGA Sandy OO +9
- 867 ●PEREZ Jose T OO +9
- 876 ●MACHUCA Pedro OO +9

X ELM AV
- 905 XXXX OO
- 906 XXXX OO
- 911 LARSON Kenneth 619-423-0846
- LARSON Maryann 619-423-0849
- 918 ●CRANE Jas C 619-423-0487
- 923 ●MORALES Luis A OO +9
- 924 ●SLATINSKY Paul T 619-423-0876
- 929 ●ERLBECK David R OO +9
- 930 ●VANDERWERF W N 619-575-8756
- 936 ●FRAIRE Joe V OO 8

X EVERGREEN AV
- 942 XXXX OO
- 953 ●HOWARD Sachiko Mrs 619-423-0413
- 954 ●MUNOZ Julian OO 8
- 959 ●SAHAGUN Hector C OO 7
- 960 ●SAIZ Miguel G OO +9
- 965 ●CORNING Larry 619-429-9328
- 966 AWENDER Nicholas 619-575-3230 +9
- MILLS Richard 619-575-2128 +9
- 971 ●KREJCI Emil A 619-423-1000
- ★ROSES CPHLMTRC TRCG 619-423-9890 4
- 972 ●PEVERLEY Wm E 619-423-0180

X ELDER AV
- ★ 1 BUS 29 RES 11 NEW

HASKELL 92109 SAN DIEGO
NO LISTINGS

HASTINGS RD 92116 SAN DIEGO
WEALTH CODE 8.4
- 5001 COUSINS Larry 619-281-2145
- COUSINS Sydney 619-281-2145
- 5006 ●WILCOX M OO 7
- 5010 XXXX OO
- 5014 CAPUSI Francesco 619-563-1357 +9
- NARES Edward 619-282-2703 3

X BRISTOL RD
- 5024 ●ROCHESTER M G OO 7
- 5026 ●PINKERTON Peter C OO +9
- 5032 ●NEELY Richard J OO 7
- 5037 XXXX OO
- 5038 ●TAUBE Barbara J OO 7
- 5044 KUHLKEN John 619-280-2827 +9
- 5047 ●SORKNESS Ralph E 619-284-7734
- 5049 DOWNING Margaret R 619-263-9335
- ●DOWNING Rex A 619-263-9335

X HILLDALE RD
- 5150 ●MAY Richard 619-280-5856 4
- 5151 ●STRATTON Raymond OO 7
- 5158 ●GRANT Lee 619-280-0883 2
- 5163 ●FERRIS James C OO 7
- 5166 XXXX OO
- 5175 XXXX OO
- 5182 XXXX OO

HASTINGS RD 92116 CONT.
- 5183 ●GARRETT M C 619-284-5379
- 5191 WHEELER Thos A 619-280-6339

X MIDDLESEX DR
- ★ 0 BUS 24 RES 3 NEW

HASTY 92115 SAN DIEGO
WEALTH CODE 5 0

X THORN
- 3411 ●KING Robert W OO 7
- 3412 ●PLATTER M A 619-582-7346
- 3419 XXXX OO
- 3420 ●OSBERG Robert J OO 7
- 3425 ●AVALOS Cynthia M OO 7
- 3432 EPPERLY Jas T 619-583-1609 0
- 3436 CHO Sophat 619-265-9277 1
- ●SIN Tita OO +9
- 3437 SYTSMA James D 619-229-0689 +9
- 3443 NIEVES Socoro 619-266-1340 +9
- 3444 KOONCE Jame L 619-583-3754 +9
- 3452 ●KENNEY C OO +9
- 3459 ●MASEY Willard C 619-287-2617
- 3460 DAVIDSON John W 619-582-0943 7
- ●DAVIDSON Wm L 619-582-0989
- DAVIDSON Wm L 619-287-7259 7
- 3467 BURNS Brian L 619-229-0585 +9
- 3468 ●WARNER Kevin R OO 7
- 3476 ●DIMMICK Edward T OO 7
- 3477 ●KERCUAC Michael 619-287-2070 6
- 3484 ●JENKINS Dawn A OO 8
- 3488 ●RUSSELL Patrice OO +9
- ★ 0 BUS 22 RES 7 NEW

HAUSER 92114 SAN DIEGO
WEALTH CODE 7 0

X GALLEGOS TER
- 6414 XXXX OO
- 6424 ●CAMPOS Olga B OO 7
- 6434 ●NOSTRATES L OO 8
- 6439 ●OREDINA Raol L OO 7
- 6444 ●SHELTON Marlynn F OO 7
- 6449 DELACRUZ Bernard M 619-475-4290 7
- MACAM Alfredo 619-472-0993 +9
- 6454 HAMILTON Wanda 619-470-6787 7
- 6457 ●NICKO C OO 8
- 6462 ●GERON Camilo A OO 7
- 6463 ●PADILLA C OO 7
- 6470 ●DUQUIT Alberto T OO 8
- 6471 XXXX OO
- 6478 XXXX OO
- 6486 ●BARIONA Danilo 619-475-9186
- 6487 ●ADAMS Robert OO 8

X DUARTE PL
- ★ 0 BUS 16 RES 1 NEW

+HAUSER CRK RD (99) 91906 CAMPO
- NO # RICHELLE Bartlett 619-478-2682 +9
- ★ 0 BUS 1 RES 1 NEW

HAVEN DR 91945 LEMON GROVE
WEALTH CODE 5 0

X CRESTLINE DR
- 8055 TRASK Rita 619-463-6592
- ●TRASK Wm V 619-463-6592
- 8057 ●MORRIS David OO +9
- 8065 XXXX OO
- 8080 HELGESON Adolph Jr 619-461-0253

X MULDER DR
- ★ 0 BUS 5 RES 1 NEW

HAVENHURST DR 92037 LA JOLLA
WEALTH CODE 9.0

X HAVENHURST PT
X NEWKIRK DR
- 925 ●VALADES Francisco 858-454-6218 +9
- ●VALADES Francisco J 858-459-3464 +9
- 926 ●RUDOLPH Andrew OO 7
- 935 ●RYDELL M M 858-454-2725

X HAVENHURST PL
- 1004 ●COLEMAN Gerald F OO 7
- 1005 MAZE Spencer M Jr 858-454-1870
- 1015 XXXX OO
- 1024 ●DANDLIKER Walter B 858-454-7014
- 1035 XXXX OO
- 1045 ●MACMILLAN Logan T 858-454-6761
- 1054 HOCH Fred 858-454-3688
- ●HOCH Jas Dr 858-454-7295
- 1055 ●STRADA Chas D OO +9

X TERRYHILL DR
- ★ 0 BUS 13 RES 3 NEW

+HAVENHURST PL (99) 92037 LA JOLLA
- 6111 NORA Paul F 858-456-8711 +
- ★ 0 BUS 1 RES 1 NEW

HAVENHURST PT 92037 LA JOLLA
WEALTH CODE 9.0
- 801 XXXX OO
- 812 ●GARCIA Luis H 858-456-8449 +
- 821 BONHAM Kirk 858-450-6533
- THIESEN Stacey 858-450-6533
- 822 ●KHARRATI Hamid 858-456-6651 +

X HAVENHURST DR
X NEWKIRK DR
- ★ 0 BUS 5 RES 2 NEW

COPYRIGHT HAINES & CO., INC. INFORMATION ON THIS PAGE MAY NOT BE KEYPUNCHED, ENTERED INTO A COMPUTER OR PHOTOCOPIED, IN ANY MANNER WHATSOEVER EXCEPT AS AUTHORIZED IN WRITING BY HAINES & CO., INC.

IOWA ST 2000

NVERNESS RD 92071 CONT

9058 XXXX OO
9064 ●BARAJASTORRES P OO 7
9065 ●MAHON William D OO +9
9068 ●WEBB Craig 619-562-5498
9069 ●PERRY Lincoln A OO 7
9072 BALLINGER Jody L 619-595-7334 +9
BALLINGER Wm E 619-448-0738
9076 XXXX OO
9077 ●SERAMUR Lee J OO 7
9080 ●MUNRO Steven L 619-449-3703
9081 XXXX OO

X MASSOT AV

9101 ●DENNIS John D 619-449-5491
9105 ●BLACK Jessica OO +9
9106 ●CICALO Frank 619-448-9124
9109 ●GIBBENS Richard W 619-448-5488 1
9110 XXXX OO
9111 SOLAN Dani 619-562-2741
9114 XXXX OO
9115 XXXX OO
9118 RIGGS Cynthia 619-562-8130
RIGGS Stephen 619-562-8130
9119 ●SARNESKI Bettina OO 8
9121 ABDELNOUR Mike 619-449-1217
ABDELNOUR Mike G 619-448-0055 5
ABDELNOUR Mike G 619-448-7124 +9
●ABDELNOUR Rachael 619-449-1217
9122 ●DUNECLIFF Lee OO +9
9125 ●TAYLOR Robt A 619-449-6676
9126 ●COOK John S 619-258-8477
9129 JOHNSTON Robt O 619-449-6602
9130 ●BUNCH Pam OO +9
9131 ●KERSELL John C 619-449-1674
9132 PRY Jay E Maj 619-449-5238
9133 ●PAULSEN Kent A OO 7
9134 XXXX OO
9135 ●SMITH Douglas 619-562-5366 5
9136 ●CASTILLO John OO +9
9137 ●MENDOZA Henry 619-562-0416 1
9138 BREESE Dorman 619-449-8210 6
●BREESE Josephine 619-449-8210 6
9139 ●FERGUSON Robt C 619-449-4812
9140 BEVIS C L 619-258-0657
9141 XXXX OO
9144 ●WOOD J D 619-449-8513
9145 ●BAUER Curt 619-449-0847 0

X WETHERSFIELD RD

9202 XXXX OO
9203 XXXX OO
9207 XXXX OO
9211 ●SMITH Arlene G OO 8
9214 ●WILSON Lee E 619-448-4068
9215 BINKLEY Gary 619-562-6764 5
BINKLEY Maria 619-562-5327 1
BINKLEY Maria 619-562-6764 5
9219 ●LUCARELLI Donald J OO 7
9223 ●CHUBB Eugene M 619-449-9273
9227 ●VERITY A D OO 7
9231 ●KENNEDY Edw E 619-448-8733
9232 XXXX OO
9235 ●SPRINGSTEEN Harold OO 7
9239 ●ROE Kenneth 619-449-6601 +9

X DUNWOODIE RD

9243 DORAN Robert E 619-449-6150
DORAN Robt E 619-449-6104
9246 STOUT K 619-448-0677 5
STOUT Marcia E 619-562-3944 8
STOUT Marcy 619-448-3304
STOUT Terry 619-448-3304
9247 ●SEMENZA Stephen OO 7
★ 0 BUS 97 RES 11 NEW

INWOOD DR 92071 SANTEE

9200 ★CARLTON OAKS CLUB 619-448-4242
★CARLTON OAKS CLUB 619-448-8500 0
★INTL GOLF SCHOOL 619-448-2727 +9
9225 XXXX OO

X CARLTON OAKS DR

★ 3 BUS 1 RES 1 NEW

INYAHA LN 92037 LA JOLLA

WEALTH CODE 9 0

2610 ●KING V E OO 8
2611 ●LINDSLEY Dan L 858-453-4043
2620 ●ROMANOWSKY Bernardo 858-452-6431 6
2621 CROMWELL T Jr 858-546-8311 2
2630 KAFTEL Calli 858-450-6687 +9
KAFTEL Cherryl 858-450-3311
KAFTEL Jared 858-450-6685 6
●KAFTEL Stanley 858-450-3311
KAFTEL Stanley 858-450-3371
2631 ●LIN Jiunn S OO +9
2640 APPEL B 858-452-7771 8
●APPEL Eugene 858-452-7771 8
APPEL Eugene 858-452-7773 8
2641 BITTMANN Rob R Jr 858-453-7328

X LAJOLLA SHORES DR

X POOLE

★ 0 BUS 14 RES 2 NEW

INYO 92139 SAN DIEGO

WEALTH CODE 0.0

6430 ●PASTRANA Carlos A 619-475-3052
★ 0 BUS 1 RES 0 NEW

IONA DR 92114 SAN DIEGO

WEALTH CODE 1 0

X AKINS AV

415 XXXX OO
430 XXXX OO
432 XXXX OO
433 ●RAY Willie 619-266-1791

X MARKET

504 ●MONEY Charles T OO 7
505 XXXX OO
514 ●SAHAGUN Armando OO 7
515 XXXX OO
523 ●DEITCH Blaine M 619-263-2062
524 HEARNS Bobby J 619-264-5015 +9
SMITH Beverly L 619-264-5015 +9
550 CORONA Ramona 619-266-7646 +9
LLAMAS Balvina 619-264-9365 8

X KENWOOD

IONA DR 92114 CONT

620 ●LEONARDO Quezada OO 7
621 ●ARCE Salvador 619-527-1923 1
627 XXXX OO
635 ●PELLETIER Raymond J 619-264-0027
642 XXXX OO
643 ●WATLER Vern R 619-263-2557 4
651 ●WINTER Raymond G 619-263-9906
652 XXXX OO

X BROOKLYN AV

704 XXXX OO
705 RAMOS Maria 619-527-7165 +9
711 DIAZ Josa L 619-266-2015 8
MAYORQUIN Adolfo 619-262-6891 7
712 ●REYES Bellyn Mane 619-262-7231 8
720 HERNANDEZ Maria M 619-264-8130 +9
721 SIMMONS Alphonso 619-263-5738 7
730 ●MORGAN Glenda OO +9
735 ●MAGANA Agustin 619-264-2660 5
745 XXXX OO
822 NASH Christine 619-266-1987 +9
827 ●ESTERS Martin L OO 7
835 LOPEZ Josefina 619-527-2157 8
836 ●LAWSON John L OO +9
840 ●FOHR Jim 619-501-2405 +9
●FOHR Jim 619-264-2559 +9
847 ●MONEKAY K R OO 7
858 XXXX OO
866 ●RAWLINS Ardse L OO 7
875 ●ACEVEDO Erick L OO +9
895 XXXX OO

X MERLIN DR

★ 0 BUS 42 RES 11 NEW

IONIAN 92154 SAN DIEGO

WEALTH CODE 5.0

X HEMLOCK AV

X 15TH

1506 XXXX OO
1507 ●OVERSTREET David C 619-575-8668
1514 ●CAZARES Maria E OO 7
1515 XXXX OO
1522 ●GALICIA Ephraim C 619-424-3708 6
1523 ●BUNYARD James D OO 7
1530 SCHULZ Duane 619-424-7835
1531 ●SOTO V OO 7
1538 ●FERRAN Roland L OO 7
1539 ●JAIME A R OO 7
1547 ●CARDENAS Maria E OO 8
1555 ●KINCAID Joseph P OO +9
1563 ●SABIO Alice D OO 7
1571 ●BOLDING Robert B OO 7
1585 ●SHOTWELL Vern O OO +9
1591 ●THOMAS Robert W 619-423-3670
1597 XXXX OO
1598 KOCH Jas 619-429-6961

X TRITON AV

1615 ●BELLINI Allen B OO 7
1616 ●HARRIS Gary J 619-424-8014
1629 ●BLEYLE David L OO 8
1630 ★CARS FOR YOU 619-423-5950 5
QUINN James Casey 619-423-6788 5
1643 ●WILLIAMS John O 619-423-4627
1659 JONES Glen D Jr 619-424-8548
●JONES Ruth 619-424-8548
1660 ●HENDRICKS J C 619-429-6170

X HERMES LN

X TRANSITE AV

1734 XXXX OO
1744 AGUON Benjaman P 619-423-4424 3
1745 ●SPADORO Frank N OO 7
1755 FAGLIE Joseph 619-575-7796
●FAGLIE Sandra 619-575-7796
1765 ●JONES James R OO 8
1774 XXXX OO
1775 ●HIGHFIELD Elna I OO 7
1784 ●FEZZEY Shawn D OO 7

X SIGNAL AV

1805 ●WOLKEN Geo C 619-575-0195
1806 STENSVAD Torrey 619-429-8001 6
1815 ●KELLY Ronald OO +9
1825 ●CLICK Gary OO 6
1826 ●MAURIN Sandie R OO 7
1835 XXXX OO
1845 XXXX OO
★ 1 BUS 42 RES 3 NEW

IOTA PL 91942 LA MESA

WEALTH CODE 5 0

X CHLOE AV

5640 XXXX OO
5645 ●HIVELY Chas J 619-466-9476
5650 ●FEIN Elaine J OO 6
5655 ●DAYHOFF Dan 619-465-2628 6
★ 0 BUS 4 RES 0 NEW

IOWA 92104 SAN DIEGO

WEALTH CODE 1.1

X UNIVERSITY AV

3918 XXXX OO
3920 XXXX OO
3922 XXXX OO
3924 OBRIEN J 619-584-4952 +9
3926 XXXX OO
3928 ★SLACUM ROBERT MD 619-542-1989 6
3929 XXXX OO
3936 ★WORD LFE PNTCSTL CH 619-281-9115 4
3951 XXXX OO
3952 ..... APARTMENTS
BASTIDA Margarita 619-640-3584 +9
DAVIS John 619-640-6409 +9
MARIN Mario 619-282-0556 8
MORALES Marley 619-282-1457 +9
NAVARRE Joseph 619-640-1262 +9
SAMSON Gigi 619-280-2258 +9
VILLALBA H Pablo 619-584-1953 +9
3952 .....
3958 XXXX OO
3960 XXXX OO
3964 XXXX OO
3965 ADERNICK Ken 619-281-7825 8
3966 WEINHART Aaron S 619-528-8023 7
3967 XXXX OO
3968 XXXX OO
3973 ●CALIFANO Giuseppe 619-283-8678
3974 XXXX OO
3975 XXXX OO
3976 BATTISON R 619-283-4572 8
CONNELLY Chas R 619-281-3699
HYNES Sue 619-282-7433 1
WALCHER Robert 619-281-3409 6

IOWA 92104 CONT

3983 COMPTON Ralph V Sr 619-284-9419
3984 XXXX OO
3988 MADDEN Dick 619-516-1847 +9
PANTOJA Anthony 619-281-1755 +9
TOTH D L 619-285-1464 8

X LINCOLN AV

4004 ●MERCADO Juan OO 8
4012 CONNELY Mary Clair 619-528-0705 +9
4014 XXXX OO
4015 XXXX OO
4017 XXXX OO
4020 ●WINTERS J E 619-284-9766
4021 ●VENTURA Donald J 619-284-1881 0
4022 XXXX OO
4024 REDDING Willie O Jr 619-528-9765 8
4025 XXXX OO
4026 ●BUSH Mary E 619-284-8303 6
4027 XXXX OO
4028 XXXX OO
4030 DUONG Duc Lam 619-281-8836 8
4032½ FENTON Kelly 619-584-4013 8
4033 BASOW Tyler T 619-640-8136 +9
MITCHELL John O 619-516-5370 +9
4035 XXXX OO
4038 JENSEN Jonna 619-563-0036 7
4040 CAREY Krista 619-280-2257 +9
4041 EALES Matt T 619-640-5872 +9
4044 XXXX OO
4046 HUEY David S 619-516-1419 +9
LWIN J 619-640-7397 +9
4051 XXXX OO
4052 ●FULLER Ron 619-528-1043 +9
4055 GRIFFIN A G 619-282-3933
KUDRNA S 619-284-6356
STEVENS Donald R 619-563-0744 +9
4060 XXXX OO
4065 ..... APARTMENTS
ANDRYAN Margo 619-563-1760 6
ANDRYAN Svetlana 619-516-1850 +9
ARNOLD Barney 619-280-0652 3
BURNS Eddie 619-284-4384 8
FELSTEIN Milton 619-584-1222 5
VANBERGEN Robert J 619-283-8190 +9
VAUGHN Tyler 619-282-0906 7
VAUGHN Tyler 619-521-1502 +9
4065 .....
4070 BELL Cheryl 619-283-1134 +9
LEBRANDON D 619-640-6411 +9
SANTOS Andrea 619-640-0207 +9
4072 XXXX OO
4076 XXXX OO
4078 XXXX OO
4081 CONNOLLY H 619-282-0745
4083 XXXX OO
4084 GORDON Paul 619-280-3352 +9
SHORES R 619-521-1672 2
4087 D'Onofrio Jared 619-624-9009 +9
D'Onofrio Sandra 619-624-9009 +9
BLANTON Nancy 619-584-4194 2
4092 ●INOT Michele OO 8

X POLK AV

4104 XXXX OO
4105 ●CASILLAS Antonio B OO 7
4111 BROWN Sonia 619-284-3641 +9
MCCOMBER Susan L 619-284-4409 8
YAO Xiang 619-280-2649 +9
4112 WELLS Robyn C 619-640-9316 +9
4113 XXXX OO
4114 XXXX OO
4116 XXXX OO
4125 ARIMURA Y 619-640-3801 +9
DIXON Eleanora C 619-584-7511 +9
RAMOS Rogelio 619-624-9106 +9
4127 XXXX OO
4128 JACKSON Lisa A 619-528-0588 +9
LECOURTOISLOPEZ S 619-281-5528 8
SIGMAN Randy 619-284-4960 +9
4129 XXXX OO
4135 ESQUIVEL Maria M 619-584-1142 +9
SALCEDO Theresa 619-640-1396 +9
VINLUAN Bernard T 619-280-3516 +9
4136 BURTON Sonciercia R 619-283-8635 +9
4144 ALLEN Peggy 619-640-1663 +9
CURETON R 619-281-9757 +9
4145 ..... APARTMENTS
ANDRINGA Thomas 619-281-8510 +9
CASWELL Christopher L 619-516-4885 +9
FLEETWOOD Earl M 619-285-9977
HOWARD Maria G 619-280-6849 +9
MASON Mark J 619-516-5709 +9
POIRIER Thos R 619-284-4234
4145 .....
4152 MAGERUS Wiliam D 619-521-6857 +9
POWERS Lavaughn D 619-281-3551 +9
STANWOOD Lisa 619-516-0293 +9

X HOWARD AV

4161 ..... APARTMENTS
BAGLAN Yeather 619-641-7605 +9
BAY Ellen 619-281-0224
CERNY L M 619-282-1769
MCMILLION John B 619-280-8071 +9
RUFFIN Linda A 619-640-8661 +9
SIMON Russ 619-563-9729 +9
4161 .....
4164 HAN Jung Sook 619-563-6188
4167 COVIELLO Joseph 619-281-4486 5
GROIEBLI John 619-283-0209 7
KASHANISAR Mehdi 619-528-1700 +9
4166 CHIKI Robin 619-516-1644 +9
SYFERD Jon 619-640-1099 +9
4174 LONG M L 619-284-2782
4177 GARCIA Eduardo 619-640-8207 +9
GARCIA Lourdes 619-640-8207 +9
LOCKETT Julie 619-528-0955 +9
4182 XXXX OO
4184 XXXX OO
4185 ARNOLD Char 619-528-1692 8
BURNETT G 619-284-8791
ESQUIO Maria 619-284-4923 +9
★LARONDA GATE 619-516-4007 8
4191 XXXX OO
4196 ●WEST John D OO +9
4204 ●OLIVARES Rosendo V OO 7
4209 XXXX OO
4211 KITAMORI J 619-284-7953 8
4212 ●VASQUEZ Danny 619-280-4455 +9
4213 XXXX OO
4216 XXXX OO
4220 XXXX OO
4234 ★CARS QUIT AUTO RPR 619-280-6630 0
FORDE Derek L 619-584-7747 +9

X ELCAJON BLVD

4310 XXXX OO
4320 ●LANKTREE Edw C 619-284-5651
4321 HUTTER Steve 619-285-3900 8
SUAREZ Fabian Palafox 619-280-5462 7
4326 PORTER Diana 619-516-0146 +9
4328 RUNDE C W 619-584-2224 7
4330 XXXX OO
4332 XXXX OO
4335 JACKSON Michelle 619-640-2065 +9
●SUAREZ Arianna OO +9
4336 ARMSTRONG Norm 619-281-3027 +9
CARDWELL Natasha 619-640-5223 +9
TAFUR Joseph 619-283-2156 +9
4341 ●HERNANDEZ Jose N OO 7

IOWA 92104 CONT

4342 XXXX OO
4344 XXXX OO
4346 XXXX OO
4350 ●MIRANDA B D OO 7
4355 VARGAS Juan C 619-281-5481 8
4360 AVITT L 619-284-8553 6
MUHLENHAUPT M D 619-284-2237 +9
4366 ENOS Walter D 619-281-1575 +9
4368 XXXX OO
4370 XXXX OO
4372 XXXX OO
4376 ●BLY Wiburn OO
4378 XXXX OO
4380 SMITH Steven 619-521-0477 +9
4384 XXXX OO
4386 REYES Gerardo T 619-640-8527 +9
4388 PACHECO Felipe 619-516-4968 +9

X MEADE AV

ZIP CODE 92116 SAN DIEGO

WEALTH CODE 1 2

4557 XXXX OO
4565 ●BOERNER Marvin 619-284-0524
4573 ●QUINTANILLA Joe OO +9
4577 ●RODRIGUEZ Raymond OO 7
4581 XXXX OO
4589 ●HOUSER F V 619-282-9522

X MADISON AV

4607 SHOULTS Leslie 619-282-6171 +9
4615 GARCIA Rafael 619-516-5584 +9
4621 XXXX OO
4623 KOOISTRA Raymond C 619-282-5699 +9
LEFTON Galen Brook 619-282-5699 +9
4625 XXXX OO
4627 XXXX OO
4631 HARTLEY Jerry W 619-281-3104 5
4638 BRIZUELA Sandra 619-563-5716 +9
KIRTMAN Frank 619-284-0294
MIRADOR Benedict 619-563-6309 +9
4639 HAN Jindneng 619-284-7951 6
MOSQUEDO Eduardo 619-640-1602 +9
4641 WINDER Andre 619-563-5220 +9
4642 ●JIMENEZ Martha 619-521-0375 1
4643 XXXX OO
4645 XXXX OO
4648 XXXX OO
4651 DALTON Jackson 619-282-0975 +9
KEO Lang K 619-640-7213 +9
4654 XXXX OO
4657 XXXX OO
4660 XXXX OO
4663 SWEET Douglas M 619-284-6153
SWISHER Darce E 619-584-7539 +9
4665 XXXX OO
4666 ●SINRAM Linda D OO 7
4669 BLOWER Fred 619-563-0835 +9
OSUNA Horacio 619-284-6305 8
PLUFF Travis N 619-280-2105 +9
4672 GEISSLER Iona M 619-640-3233 +9
4674 XXXX OO
4675 ●MCLANE Louise I 619-284-7854
4680½ REDER Steven 619-528-1635 8
4682 ★DESIGN 4 619-521-1470 8
★HEWELL 619-283-7158 +9
MILLER&ASSOCIATES
★WILSON CARPET CARE 619-260-0995 +9
4697 XXXX OO

X ADAMS AV

★ 7 BUS 220 RES 90 NEW

IOWA 92154 SAN DIEGO

WEALTH CODE 1 0

X CANAL

602 XXXX OO
604 XXXX OO
606 XXXX OO
608 ●BROWN George B OO +9

X CINDY

614 XXXX OO
616 JOHNSON Nancy 619-423-7468 0
618 XXXX OO

X CATHY

620 XXXX OO
622 XXXX OO

X CAROL

624 ●GUIZAR Alfonso OO +9
626 CASTILLO Jeronimo 619-429-1015 +9
628 XXXX OO

X CHERI

630 XXXX OO
632 XXXX OO
634 VELASQUEZ Armando 619-423-3566 6
636 XXXX OO
638 CERVANTES A 619-575-4368 4
642 BULLIS Wm F 619-424-7460 3
645 TRATHEN Mae J 619-424-5918
646 XXXX OO
647 XXXX OO
648 XXXX OO

X CYPRESS

★ 0 BUS 22 RES 3 NEW

IRENE CT 92021 EL CAJON

WEALTH CODE 2.0

8005 ●ROSCOE Mary D OO 7
8009 EASTWOOD Stacey 619-390-0983 +9
8019 ●GAEIR Jake OO +9
8023 XXXX OO
★ 0 BUS 4 RES 2 NEW

IRIS AV 92154 SAN DIEGO

WEALTH CODE 2.3

X GREEN BAY

2116 ●JOHNSON Chas S 619-423-2824
2126 ●ROBLES Edward 619-423-3242 +9
2132 XXXX OO
2140 ●HARRISON Gary OO +9
2148 ●LCUERO G OO 7
2156 ●ESGUERRA Roberto B OO 7

X OAKDEN DR

2164 ●RODRIGUEZ Carlos 619-424-3756 2
2172 ●TOBIN Wm A 619-423-2259
2180 TAYLOR Mildred E 619-424-5888

IRIS AV 92154 CONT

●TAYLOR Robt A 619-424-5888

X REKLOW DR

2208 XXXX OO
2216 ●KESTLER C OO 7

X ALBATA CT

2224 ●MURRY Louse H OO 7
2232 ●ROCHA Denise OO 8
2240 ●FRANCO Luis H OO 7
2241 ●GUINTO P B OO 7
2248 ●NIEVES Juan A OO +9
2256 OLSEN Theodore C Jr 619-423-2384
2257 ●SHEMANSKI Raymond J OO 7

X ROCHDALE LN

2264 ●BRY Auburn B OO 7
2272 ELLIS Jim 619-423-3830
ELLIS Joan 619-423-3830
2279 ●BURCHETT Dennis C 619-424-7930

X HOLLISTER

X ORO VISTA RD

X 25TH

X 27TH

ODD NUMBERS 92173 SAN YSIDRO

WEALTH CODE 2.0

EVEN NUMBERS 92154 SAN DIEGO

WEALTH CODE 2 3

2710 ★SOUTHWST JR HI ASC 619-423-9600
★SOUTHWST JR HI BAND 619-423-7978 1
★SOUTHWST JUNIOR HI SC 619-628-3052 +9
★SOUTHWST JUNIOR HI SC CNSLG 619-628-3058 +9
★SOUTHWST JUNIOR HI SC PRNT CT 619-628-3135 +9
2716 XXXX OO
2722 XXXX OO

X MONTEREY PINE DR

2805 HAYES Erick J 619-575-3882 +9
2808 XXXX OO
2811 MCKEON Julia C 619-575-4734
2817 PENA Antonio 619-575-8348 8
PENA Carmen 619-575-5327 8
2825 MURILLO Martha 619-423-6347
MURILLO Pablo Jr 619-423-6347
2841 GARCIA Rachel 619-424-8789 8
2851 FLORES Sergio 619-429-3794 7
2853 ●MCCURKEN Elisa OO 7
2865 ●ALVAREZ Arture R OO +9
2870 PEREZ Jesse H 619-628-8559 +9
2875 ●VALENRUELA P OO 7
2876 WATSON Lloyd 619-423-2540
2880 XXXX OO
2882 ●POWERS Robert J OO
2885 ●FAGUNDES James 619-575-2083
2888 ..... GREENFIELD MBL HMS
ALCARAZ Jose M 619-429-7171 8
ANGUIANO Eduardo 619-423-9487 8
ARVIZO Laura 619-429-8631 6
ATTEBURY Charles W 619-423-6831 7
BENITEZ Angie 619-423-3880 +9
CELIS Antonio 619-423-0616 +9
CHAVEZ Fredarico 619-429-7500 +9
CONRIQUE Elia 619-575-7405 7
COSTA Thomas A 619-423-3955 0
CRISCI Vincenzo 619-424-5358 8
DIAZ Gerardo 619-575-4157 2
ENRIQUEZ Patricia 619-423-7026 +9
FLOOD Betty L 619-423-2212
FLOOD Don A 619-423-2212
FORD Laura 619-575-7597
FORD Robert 619-575-7597
GARCIA Fermin 619-423-4069 8
GARCIA Natividad G 619-429-3324 +9
GARCIA Sandra 619-429-9039 5
GIL Francisco 619-424-6017 3
GOMEZ Lourdes 619-423-0472 +9
★GREENFIELD MBL CLUB 619-424-3341
HURLEY Duane D 619-423-2388
JIMENEZ Felipe 619-429-9060 +9
JIMENEZ Victoria 619-423-9573 8
KRIEGER Al F 619-423-1848
LEMUS Rosalinda 619-424-5795 +9
MARSHALL G T 619-575-3179
MARSHALL Gerald 619-575-3179
MARTINEZ Celia 619-424-0899 +9
MELENDRES Mario 619-429-3523 8
MELENDRES Victoriana 619-429-3523 8
MICHAEL Dannis 619-429-0106
MOWREY Margaret 619-423-4360
MOWREY Richard I 619-423-4360
NIEVES Erik J 619-423-8682 8
PRANDY John D 619-423-2914 5
REESE C 619-424-3251
RIOS Ingrid J 619-575-6064 +9
RUIZ Adolfo Jr 619-429-8253 +9
SWAFFORD Frank 619-424-3572
SWAFFORD Kim 619-424-3572
TAPIA Erasmo 619-424-6568
TRANBY Esther M 619-423-7410 5
VALDEZ F 619-575-1703 +9
VILLAGRANA Guadalupe 619-628-8405 +9
WARD Donald J 619-423-7171
ZURITA Maria Leticia 619-423-0977 8
2888 .....
2889 XXXX OO
2897 ●MORENO E R OO 7
2907 ●LINSDAU Timothy W OO 7
2914 ●LYMBERIS T L OO +9
WALLACE D K 619-423-2608
WALLACE Isabel C 619-423-2608
2917 ●MONTOYA Roberto C OO 7
2920 ●BARRIOS Oscar 619-575-0694 +9
2929 ALVAREZ Barnice 619-423-3085 +9
ALVAREZ James 619-423-3085 +9
BUENROSTRO A 619-423-9025
●BUENROSTRO S 619-423-9025
2939 ●DOBKOSKI William L OO 7

X MONTEREY PARK DR

2949 ●TAGUDIN Helen R OO +9
2950 ..... IRIS MBL MANOR
ANGLE Dewer E 619-424-8025
BROWN B G 619-429-3340
CARROLL Bud 619-423-8659
CARSON Manon Kit 619-423-2209
CASTRO Jose F 619-628-8297 +9

IRIS AV 92154 CONT

CHAVEZ Benjamin W 619-575-3920 0
CONTRERAS Martha 619-423-6954 8
CULLEY P 619-429-0850
CUPP Odella 619-423-4205 +9
DAVIES Eugene L 619-424-6583
EAGLE Ruth J 619-429-7169 7
FITCH Wm G 619-429-5011
FLATZ Dell F 619-423-6954
FLATZ Gladys 619-423-6954
GARCIA Bernardo 619-575-0872 +9
GARCIA J N 619-423-1651 6
GRAY Douglas W 619-429-1788 +9
★IRIS MOBILE MANOR 619-423-1221
KINCADE Patrick 619-423-5207 +9
★MARIA CAB 619-424-5415 6
MAZUTTI Jacobo Jr 619-429-0954
MCCARTHY Jeremiah 619-575-3457 0
MCCULLOCH Dave 619-575-7159
MCCULLOCH Pam 619-575-7159
MUGFORD Joseph 619-429-9444
MURRIETA Blanca C 619-429-6540
ONTIVEROS Josefina 619-429-7759 2
PHILLIPS P A 619-429-8159
RAY T 619-423-5473
SABGA George 619-423-8030 6
★SD CAGE 619-575-8077 8
★SD TURTLE&TRTSE SOC 619-575-7159 4
SHAFFER John C 619-424-8674
WILLIAMS Warren Rev 619-429-0937
2950 .....
2961 ●TELO Frank N OO 7
2970 ●YOUNG Donald A 619-424-9301
2971 ●AGUIRRA C OO 8
2974 GRAVER M M 619-426-0188
2976 ●FARRA Daniel N 619-575-9173 3
2978 ●CANTO G OO 8
2980 XXXX OO
2982 XXXX OO
2984 XXXX OO
3005 BOHRER Kerry 619-423-4160 5
MORALES Alicia 619-423-4952 1
RODRIGUEZ Carlos 619-429-1217
THORNTON Wm P 619-423-6326
3015 SIMS M M 619-429-7942
3022 XXXX OO
3024 XXXX OO
3025 BROWN Richard 619-424-3063
BROWN Richard D Sr 619-424-6343 0
ROMERO Manuel 619-423-0610 2
ROMERO Valeria 619-424-5824
3028 SIORDIA Consuelo 619-424-8134 8
3032 ORTIZ Alejandro 619-423-0788 7
3035 BERNAL Hector 619-424-5699 8
3038 XXXX OO
3042 GUERRA Araceli 619-423-8402 8
ROBBINS Pat 619-429-0995
ROBBINS Rob 619-429-0995
3044 BROWN Myrna G 619-424-6818 1
EDWARDS Darrell 619-423-2369 +9
3046 ★BUDDYS CUSTOM CRPTS CLNG&RPRS 619-423-2114 2
LIRA Yolenda 619-424-6286 8
3055 MALFAVON Jairo 619-429-3409 8
RENDON Francisco R 619-575-6721 8
3058 XXXX OO
3060 XXXX OO
3062 XXXX OO
3075 SERRANO Juan 619-429-0240
3095 SANCHEZ Victoria H 619-575-5077

X HOWARD AV

3171 XXXX OO
3173 XXXX OO
3174 ●NUNEMAKER V D 619-423-2103
3175 XXXX OO

X 30TH

X BEYER BLVD

★ 11 BUS 174 RES 32 NEW

IRIS AV 91932 IMPERIAL BEACH

WEALTH CODE 1.1

721 ●TRUITT Leanne M OO 7
724 ●DORITTY Melissa OO 7
727 PARTRIDGE David 619-429-8598
●PARTRIDGE Teresa 619-429-8598
728 XXXX OO
731 URQUHART D 619-575-7440
732 ●LANGDON Doug 619-575-4532 1
735 ●STALLINGS Gregory 619-575-3995 4
736 XXXX OO
739 LAFAVE Don R 619-424-3015 +9

X DELAWARE

743 ●ROSAS Nestor R OO 7
746 ●MEEKS David O OO 7
750 ENDOZO Calasino Jr 619-423-4260 8
HEDGECOTH James R 619-575-0887
753 KNOX Jeffrey M 619-423-3989
KNOX Mercedes 619-423-3989
754 ●TOWLE Russell E 619-423-5191
816 XXXX OO
820 XXXX OO
823 ●KILLPACK Mary S OO 7
824 XXXX OO
829 ●HUSBARD Douglas S OO 7
830 XXXX OO
851 XXXX OO

X 8TH

963 ●DISE Paul A OO +9
967 ●MORTON Vance 619-429-1376
969 XXXX OO
971 ●THOMAS George D OO 7
972 BUCK Frederick D 619-429-3131
975 ●SPEECE Frederick 619-426-1978 +9
980 DELGADO Richard J 619-424-3272

X 10TH

1000 XXXX OO
1004 XXXX OO
1007 ●LECESMA Gerardo OO +9
1008 ●WINKLE Joseph B OO +9
1011 ●STEELE F G OO +9
1012 XXXX OO
1015 XXXX OO
1016 MAHANAY Carl G 619-423-6278
●MAHANAY Roberta L 619-423-6278
1019 XXXX OO
1020 ●MCREYNOLDS Mary OO 7
1023 ●CORONEL Ted C OO 7
1024 ●COPE Stanley M OO 7
1027 MATTHAI Gina 619-429-3721
●MATTHAI John 619-429-3721
1028 ●DYER William L OO 7
1032 ●SANCHEZ Angel OO +9
1035 XXXX OO
1039 DARRON John 619-423-3734 +9
●TORRES A 619-423-8133

X 11TH

1102 ●DEMUNGUIA Rossura OO +9
1105 ●FRANZUELA Eddie 619-424-3336 3
1106 ●HALL Butch 619-423-4038 4

COPYRIGHT HAINES & CO., INC. INFORMATION ON THIS PAGE MAY NOT BE KEYPUNCHED, ENTERED INTO A COMPUTER OR PHOTOCOPIED, IN ANY MANNER WHATSOEVER EXCEPT AS AUTHORIZED IN WRITING BY HAINES & CO., INC.

PALM AVE 2000

PALM AV 91932 CONT

CLAYCOMB William E 619-429-7946 5
DENARDO Peter T 619-575-1281 +5
FLANCIA Joseph D 619-429-9836 7
HALL Jason 619-429-0992 +9
HENNIG L 619-575-8095
HIGGINS Steve 619-429-1472 +9
HILL Kelly 619-575-5219 +9
HIRNESEN Mana 619-429-0504 +9
JENDRO Wattenma 619-423-5476 7
KINGERY James 619-429-5445 +9
KLUTE John 619-429-9106 +9
LEWIS Ira F 619-429-6112
LOPEZ Aurora 619-575-6489 +9
LOPEZ Fortunato 619-575-6489 +9
ONEIL John J 619-429-9388
ORTEGA Jose A 619-454-6389 8
PEREA Carlos B 619-575-0438 5
PIPES Mark 619-423-8228 +9
PULLIAM Jerry 619-429-8490 5
RODRIGUEZ Rene 619-575-1408 +9
SANCHEZ Philip 619-575-9175 7
SANDOVAL Armando 619-575-8404 5
SELKE Barbara 619-429-8478 +9
★SIESTA RV PARK 619-424-8596 +9
SKUTSKI Don 619-575-8954 +9
SLATTERY Jerome 619-575-7125 8
SPICER Robin 619-575-7593 6
SULLIVAN George E 619-423-7810 8

409 .....
421 BATES Emerson S 619-424-6902 7
424 XXXX OO
429 KENNEDY Gr 619-575-2719 +9
LAFFOON Larry 619-424-8405
LAFFOON Larry 619-429-6523 7
TADLOCK Bessy 619-628-8101 8
431 ●CITT Stuart W OO +9
435 XXXX OO

X SEA VILLAGE DR

455 BRACAMONTES Julia 619-575-0024 8
★IMPERL BEACH UNITED METH CH 619-424-5181 8
★UNITD METHODIST CH 619-424-5181
481 BLANCHARD Edward A 619-429-8070 +9
FARIAS Mercedes 619-424-8779 +9
495 ★KLEEVCO 619-429-9852 +9

X 5TH
X RAINBOW DR

600 .....
BUILDING
★ANGI'S CLEANERS 619-429-1777 7
★AUFDERHEIDE WM DVM 619-429-7387 5
★AUNT ELLENS WATER 619-423-5288 5
★CAFE SU-BE 619-429-9282 +9
★CIRCLE H LIQUOR 619-423-0921 4
★COPIERS PLUS 619-423-5811 +9
★GIANT PIZZA KING 619-423-7601 0
★IMPERL BCH C OF C 619-424-3151 1
★IMPERL BCH CMTY CLNC REPRDCTVE 619-429-3733 3
★IMPERL NAILS 619-429-7304 +9
★ITALIAN GORMET PIZZA 619-423-7586 6
★MARGARET'S PET WASH 619-429-3797 +9
★POWERHOUSE FITNESS&AEROBICS 619-423-1733 6
★POWERHOUSE FITNESS&AEROBICS 619-423-9022 4
★PRO HAIRCUTS 619-423-7440 4
★S T L TECH DETAILING INC 619-423-8589 8
★SEACOAST PET CLINIC 619-429-7387 5
★SILVER SEA 619-575-8785 5
★SILVER STRAND FITNESS&AEROBICS 619-423-9022 +9
★SILVER STRAND TV&VCR SERV CNTR 619-575-6816 +9
★THOMPSON PETER R ATTY LAW 619-423-1913 +9

600 .....
602 XXXX OO
606 XXXX OO
608 XXXX OO
626 ★SEACOAST NATURAL FD 619-429-1779
628 XXXX OO
630 XXXX OO
632 XXXX OO

X CAROLINA

650 BROACH Casey 619-423-0723 +9
THORPE Kari 619-423-1912 +9
655 XXXX OO
657 ★SEVEN 11 FOOD 18322 619-429-8787 3
667 ★MARIANO ARNEL R DDS 619-424-8707 6
★TOLMOSOFF JOHN M DR 619-575-8887 3

674 .....
IMPERIAL TRLR PK
★A B BRITE CLNR&LNDY 619-424-8088
★AROUND THE CLOCK COFFEE 619-575-0505 1
BERNAL Victor M 619-429-0746 +9
CHAVEZ Felipe 619-575-2802 +9
ENGELMAN Leila G 619-424-9018
HUFFMAN Debra 619-628-8412 +9
★IMPERL TRAILER PARK 619-424-5862
JUAREZ Maria 619-429-9773 8
MENDOZA Antonio 619-429-9561 8
MORALES Adrian M 619-423-8457 +9
PACKARD Jerry 619-423-1550 +9
SEITZ Gary 619-429-3530
★SPOTLESS LAUNDROMAT 619-429-4202 +9
UTLEY Garry 619-429-8388 7
WUELLENWEBER W G 619-424-7471

74 .....
650 XXXX OO

X 7TH

705 ★L C A 619-423-8349 7
★SAWHNEY PARMELA MD 619-424-5106
706 XXXX OO
707 ★PHILLIPS GREG MD 619-429-7700
★PHILLIPS VERNON MD 619-429-7700
★SHARP MISSION PARK MEDICAL GRP 619-429-7700 6
★SILVER STRAND FAMILY MEDICINE 619-429-7700
708 XXXX OO
709 ★PEEPLES CHIROPRACTIC 619-423-6394 6
710 XXXX OO
711 XXXX OO
730 ★SMITTY'S KAWASAKI-YAMAHA CYCLE 619-423-0073
★SMITTYS CYCLE CNTR 619-423-0073
735 XXXX OO
740 XXXX OO
741 ★TUNES LUBE ETC 619-575-6087 6

X DELAWARE

759 XXXX OO
760 ★HOLSINGER GLENN 619-429-5522 5
★SOUTH FORTY 619-429-7777 +9
761 ★BARAS FNDTN THRIFT SHOP NO 5 619-429-4720 +9

PALM AV 91932 CONT

763 ★MARCO'S FAMILY RESTAURANT 619-424-3636
765 ★T L C TABAC LIQUOR CANDY 619-424-9988 8
767 XXXX OO
769 ★99 CENT CITY 619-575-0991 4
770 XXXX OO
771 XXXX OO
773 ★J&T NAILS 619-424-9052 +9
775 ★PRICED RITE PETS FOOD&SUPPLIES 619-575-8881
779 ★SOUTH BAY DRUGS 619-424-8454 +9
780 ★MASCOTA TACO HOUSE 619-423-7893

X 8TH

801 ★BASKINROBBINS 31 619-423-4031
★THIRTYONE BASKIN ROBBINS 619-423-4031 8
802 ★IMPERL LIQUOR 1 619-424-5893
803 ★INNER VISIONS 619-575-1216
805 ★SAVALOT LTD 619-429-4385 7
806 XXXX OO
808 ★VILLAGE BARBER SHOP 619-424-9616
810 ★COPPELMAN ROBERT E DR 619-426-3800 6
★FAMILY VISION CARE IMPRL BCH 619-424-9333 +9
★HANONO HELFON DR 619-424-9333
812 XXXX OO
814 ★CHECK CASHING PLACE 619-424-3433 4
816 ★CHILDREN'S CLUB 619-575-9131
817 ★CASA DE EMPENO 619-429-4442
★PAWNSHOP THE 619-429-4442
★THE PAWNSHOP 619-429-4442
818 ★MATHER LEE CO 619-575-8837
821 ★JACKS TV 619-423-0651
★T V JACKS 619-423-0651
822 ★BARN BARN THE 619-575-4477 7
824 XXXX OO
827 ★STUDIO CINEMA 3 619-429-9640 8
829 XXXX OO
836 ★WALLY'S IGA 619-424-8129 5
837 XXXX OO
838 ★BILLS HAPPY HR BRBR 619-423-4311
849 ★GOODWILL INDUSTRIES OF SD CO 619-424-5164
★SOUTH BAY DRUGS 619-424-5164
850 XXXX OO
880 ★FAMILY BARGAIN CENTER 619-423-5964 8
886 ★IMPERL BEACH WIC 619-429-1743 8
888 ★O A P TOO 619-423-7231 +9
890 ★JACK IN THE BOX 619-424-6342
894 ★IMPERL BCH PHARMACY 619-424-8143

X 9TH

900 ★UNION BANK CA NEW ACCOUNTS 619-424-4624 7
902 XXXX OO
907 ★PALM AVENUE 2 EXXON 619-429-3962 +5
923 XXXX OO
930 XXXX OO
932 ★FARMERS INS AGENT 619-423-0903 7
★SOUTH CO INS SERV 619-423-0904
★VAUGHN JIM CPCU 619-423-0903
934 ★MCGREW DOUGLAS A ATTY 619-424-5101
936 XXXX OO
938 ★MCNALLY PATRICK R 619-424-3956 +9
★STATE FARM INS 619-424-3956 2
940 ★LITTLE BONANZA 619-575-8762 2
942 ★BEACH MOTOR CARS 619-429-3355
★BEACH MOTOR CARS 619-429-9873 7
★IMPERL BEACH MOTOR CARS 619-429-3355 7

X EMORY

947 XXXX OO
949 XXXX OO
950 ★EXPRESS TIRE 619-429-3600 8
★GOODYEAR TIRE 619-429-3600 +9
★RYDER TRUCK RENTAL ONEWAY INC 619-423-8925 8
951 ★SCORE BOARD 2 619-424-9909
★SCOREBOARD 2 619-424-9909
955 XXXX OO
975 ★MASON 619-424-5181
★MASONS ALIGNMENT 619-424-5181
★WORLDWIDE MARKETING SYSTEM 619-575-9609 +9
986 ★EVERYDAY FURNITURE 619-423-3685 7
987 ★SOPHISTICATED AUTO 619-423-7729 0
989 ★AUTO&TIRE OF I B 619-429-4606 +9
992 ★FAR EAST ROCK 619-423-4749
995 ★SILVER SANDS COCKTL 619-424-8414
996 ★COX BAIT&TACKLE 619-429-8942

X 10TH

1002 ★IMPERL DONUT 619-575-1830 +9
1003 ★I B FURNITURE 619-424-5050 8
1004 ★TRES AMIGOS 619-429-7557 0
1006 XXXX OO
1008 ★BOWMAN FOOD MARKET 619-424-3723 0
1010 ★I B LAUNDERLND 3 619-423-6008 0
1022 XXXX OO
1025 ★BANK AM SERVICE 619-667-3220 4
1050 XXXX OO
1058 XXXX OO
1062 ★LEADINGHAM REALTY&ASSOCIATES 619-424-8600
★LEADINGHAM REALTY&ASSOCIATES 619-423-1212 +9
1064 ★ALITT BETH 619-423-2633 8
★ALLSTATE INS AGENT 619-423-2633 8
1085 ★GENE'S TOWING 619-429-9515 +9
★GENE'S TOWING SERVICE 619-423-6568 +9
★GENE'S UNION SERVICE 619-424-5387 8
★U-HAUL CO INDEPENDENT DEALER 619-429-7044 +9

X 11TH

1100 ★WASH MUTUAL 619-424-8197 +9
1101 ★YARDAGE TOWN 619-429-4774 6
1115 ★CAREYS HAIR FASHNS 619-424-9323
1116 XXXX OO
1120 XXXX OO
1130 CONTRERAS Dani 619-423-5294 6
1135 ★MCDONALD'S RESTAURANTS 619-423-5811
1138 ★HUTCHINS REALTY 619-423-5262
1144 ★BILLIE JEAN'S HAIR STYLING 619-423-7811 8
1148 ★D&L LOCK&KEY SERV 619-424-3389

X FLORIDA

1155 XXXX OO
1158 ★ALL AMER CAR WASH 619-423-6211
1175 XXXX OO
1177 ★MIDNIGHT ADULT BOOK 619-575-5081 1
1179 XXXX OO
1180 ★BURGER KING 619-429-3180

PALM AV 91932 CONT

1181 ★BLOCK H&R 619-423-4111
1182 XXXX OO
1184 XXXX OO
1185 XXXX OO

X 12TH

1200 ★W Y MARKET 858-576-6384 7
1205 ★RED HAWK STK HOUSE 619-575-9822
1215 XXXX OO
1220 ★KRAGEN AUTO PARTS 619-429-1302
1221 ★ARCOS&CARRERA INSURANCE AGENCY 619-423-5843 +9
★ARCOS&CARRERA INSURANCE AGENCY 619-423-6000 +9
★FARMERS INS AGENT 619-423-6000 +9
1222 ★PALM AVENUE BARBER&BEAUTY SHOP 619-424-6440 6
1225 XXXX OO
1226 ★FLESH SKIN GRAPHIX 619-424-8983 5
1231 ★PAWN N PAWN&JEWELRY 619-424-3844 4
1233 XXXX OO
1235 ★AUTO REGSTRTN BRYNT 619-424-6888
★BRYANT'S AUTO REGISTRATION SRV 619-424-6888
1237 ★PAPER SHACK 619-429-8641
1239 ★IMPERL BCH TRVL CTR 619-575-8200
1240 ★PRECISION FORGN CAR 619-575-1767

X FLORENCE

1253 ★WIENERSCHNITZEL 619-423-7211
1255 XXXX OO
1260 TAPIA Peter G 619-429-3643 8
1264 ALTAMIRANO Ray 619-423-4647 +9
1266 GODFREY William E 619-575-1366 7
1268 ★AMER LEGION 820 619-423-7662
★SOUTH BAY DARTING ASSOCIATION 619-575-3278 8
1274 XXXX OO

X 13TH

1299 XXXX OO
1311 ★SEVEN 11 FOOD 24344 619-575-6081 3
1313 ★CHIEF AUTO PARTS 619-575-1567
1317 XXXX OO
1329 XXXX OO
1333 ★USED CAR CITY 619-423-3222 8
1335 ★M&M TRANSMISSIONS 619-423-2039
1337 ★TACO BELL 619-423-1282 8

X GEORGIA

1344 ★AUTOZONE 619-575-7337 +9
1351 XXXX OO

ZIP CODE 92154
SAN DIEGO

WEALTH CODE 3 2

1381 .....
CAPRI TRLR LDG
AGUILAR Ignacio 619-424-8303
BOIKE Richard H 619-429-8198
★CAPRI TRAILER LODGE 619-423-3141
DEBUSK Alice R 619-423-9854
DEBUSK Ivan O 619-423-0854
DEVENNEY Robt L 619-575-0496
DOWNIE Forrest 619-423-9132
DOWNIE Mattie 619-423-9132
ESPARZA Santiago 619-429-1674 8
GILKEY L E 619-423-0207
GOTH Mitsue E 619-429-3658
HASSETT Garnett W 619-423-6475
HERNANDEZ Rosa M 619-575-3275
HUTTON R J 619-423-4346
LANDEIS Frank 619-423-8569
LANDEIS Susie 619-423-8569
LAVY Darius D 619-575-2925 8
LOPEZ Manuel N 619-429-5733 +9
LOPEZ Mana 619-429-8378 2
MARRUFO Lucia 619-423-7892 2
NASSI Dora 619-423-1692
PINA Kenneth A Sr 619-424-3361
REYES Nanaz Teodoro 619-575-8838 +9
ROTH Juana 619-429-6116
TERREAULT Maurice J 619-423-2581
TORRES Leonard Daniel 619-423-9555 8
WANSERSKI Richard J 619-423-1285
WARMUNDE V 619-424-9014
WEBER Richard C 619-423-7376 2
WESTERMEYER Carl D 619-575-7565

1381 .....
1440 XXXX OO
1461 ★ITAMI MOTORCYCL RPR 619-423-9513
1463 ★HONEY KO 619-423-3479 7
1465 XXXX OO
1475 ★SD LOCK&KEY 619-424-3455 +9
1502 XXXX OO
1504 ★SPEED TIRE SERVICE 619-575-5132 5
★TWI DIAGNOSTIC AUTO REPAIR 619-575-4212 +9
1508 XXXX OO
1510 PEREZ Laurencio A 619-423-8155 +9
1512 ★JIMMY G BATTERIES 619-575-9251 +9
★VINCENT'S BATTERY SUPPLY 619-575-9251 +9
1515 ★LUCKY DONUT&YOGURT 619-424-5127 0
★MENTAL HLTH SYS STH BY DRG CRT 619-429-4117 +9
★SD CTY POL CMTY RLTNS STRFRONT 619-575-1135 8
★SOUTH BAY DRUG COURT 619-429-4117 +9
★TOM'S FOOD MART 619-424-5420 7
1516 XXXX OO
1525 ★VITALUBE 619-429-0837 5
1530 XXXX OO
1532 ★CASH EXPRESS 619-423-7272 8
1535 ★EL POLLO LOCO 619-423-6912
1537 XXXX OO
1540 XXXX OO
1542 ★PUFF N STUFF SMOKE SHOP 619-423-9221 6
1542½ ★KARINAS TACO SHOP 619-575-8677
1544 XXXX OO
1545 ★RALLYS HMBRGR REST 619-429-3139 0
1550 ★BARREL OF FLOWERS 619-423-9101
1555 ..... BUILDING
★ACRYLIC NAIL DESIGN 619-429-9569 3
★BAY CITY FLORIST 619-424-6778 7
★BE TOTALLY TAN 619-429-9540 0
★BLOCKBUSTER VIDEO 619-423-2124 0
★CREATIVE CNCPT HAIR 619-429-9569 3
★GLOBAL COM 619-429-7243 7
★LA ACOSTA AZUL 619-575-7735 +9
★LITTLE CAESAR'S PZZA 619-423-7777 0
★MORETT MARTHA E DDS 619-423-5115 8
★NS 99 CENT CHINESE FAST FOOD 619-429-7404 +9
★ONE HOUR PHOTO FLSH 619-423-6506 0

PALM AV 92154 CONT

★RENT A CENTER 619-575-5757
★ROBERTO'S 619-575-9977 6
★ROBERTO'S MEXICAN FOODS 619-424-5060 +9
★SUBWAY SANDWICHES&SALADS 619-575-5029
★SUPERCUTS 619-423-3898 1
★TREND NAILS 619-423-5664 +9

1555 .....
1574 ★JIFFY LUBE 619-575-1913 8
★SPEEDY SMOG 619-575-1600 +9
1575 XXXX OO

X 16TH

1600 ..... SOUTH BAY MBL MANOR
AGREDA Santiago 619-424-9658 7
AGUIRRE Sergio 619-424-8867 6
ARMENTA Francisco 619-424-7370
BARBOSA Elena G 619-575-0041
★BAYSIDE PALMS MOBILEHOME VLG 619-423-3121 +9
CARRILLO Liliana 619-423-7789 +9
CASTRO Sandra 619-429-3724 8
CORTEZ Arturo 619-424-8013 5
DEMARTHA Cristina 619-575-6273 2
DUKES Benjamin 619-429-1346 7
DUKES Francisca 619-429-1346 7
DUKES Ofelia 619-575-1631 4
ECHEVERRIA N M 619-429-8545 2
ESTRADA Jose 619-575-8428 8
FUENTES David 619-424-7072 5
GILBERT Fermin 619-429-0949
HERNANDEZ Alfonso 619-429-1813 7
HERRERA Refugio 619-424-5433 +9
ISBELLE Leo 619-575-4177 7
JARMAN Alvina 619-423-1154
JARMAN Jesse G 619-423-1154
LANE Terry 619-423-1897
LOPEZ Guadalupe 619-423-5679 7
LOPEZ Petra 619-575-6336
MANZANO Mana 619-429-7232 +9
MARTINEZ Francisco 619-575-1628 8
MARTINEZ Leonor 619-423-5793 8
MCBRIDE Franklin E 619-424-6038
MENDEZ Emma 619-429-4936 8
MOLINA Zaida Socorro 619-575-6493 8
MONTOYA Demetrio 619-575-0932 +9
NAVARETE Blanca 619-423-0135 8
PADILLA Michael L 619-429-5954
PENA Jorge L 619-424-9327 8
RODRIGUEZ Alicia 619-575-7583 7
RODRIGUEZ Carmen 619-424-7837 +9
RUIZ Mana Luisa 619-423-3763 +9
★SOUTH BAY MOBIL MNR 619-423-3121
VALENZUELA Cesar 619-575-1815 +9
VILLALVASO Federico 619-424-5830 5

1600 .....
1603 ★OSBORN PLUMBNG&HEAT 619-423-2990
1607 ★SOUTH BAY HARDWARE 619-423-3911
1609 ★PALM AVE UPHOLSTERY CO 619-423-3773
1610 ★FRANKS LIQUORS 619-423-2181
1611 ★ALOHA MOTORS 619-429-5911 8
★BIG KAHUNA MOTORS 619-429-5911 8
★KAHUNA MOTORS 619-429-5911 8
1619 XXXX OO
1628 ★LYDIA'S CAFE 619-429-3603 7
1641 XXXX OO
1642 XXXX OO
1643 XXXX OO
1647 ★CONTL AUTO 619-575-6612 8
1651 ★EVER SO NAUGHTY 619-575-0201 4
1653 XXXX OO
1659 MORGAN Charlie 619-424-8389 2
1669 ★JALISCO CAFE 619-575-4955
1671 ★WHIRLY BIRD COCKTL 619-429-1291 5

1674 .....
APACHE TRLR LDG
AGUILAR Gabriel 619-423-9726 8
ANDERS Elizabeth 619-423-2040 +9
★APACHE TRAILR LODGE 619-423-7555
BECERRA Carlos 619-429-0239 5
★CHARLIE'S REPAIR 619-423-5156 8
DIAZ Gabriel C 619-575-4563
DIAZ Julie 619-423-9671 +9
DIAZ Oscar 619-423-9671 +9
GALLIVAN Delano 619-424-9394
GRADY Joseph T 619-424-8102 +9
GRIGG Manuel 619-423-9608 +9
HERNANDEZ Dolores 619-424-7543 2
HIGGINBOTHAM Irene L 619-429-8803 +9
HUERTA Marciano 619-575-9247 7
ISAAC Maria 619-575-9395 8
LANCASTER James E 619-423-5241 +9
MATTHEWS Marilyn 619-424-3430 +9
MORALES PEDROZA Eduardo 619-423-5267 9
NATIVIDA Jose B 619-423-7867 5
NAVARRO Miguel 619-575-8774 +9
NEELY Gerald C 619-575-0765
OCHOA Irma Alicia 619-423-5087 +9
OROZCO Luis Alfonso 619-423-2786 +9
REID E 619-429-9173 +9
SANDOVAL Alfredo 619-575-2759 5
WHALEY Vicky L 619-424-5928 +9
ZAHN Richard 619-575-4222 1

1674 .....
1676 ★CADAVA KRISTY L DC 619-423-3217 7
1678½ MARKUSZKA Dale 619-424-8226 +9

X THERMAL AV

1705 ★AMER RECYCLING 619-429-4007 6

X 18TH
X 17TH S
X SATURN BLVD

1714 MCLAUGHLIN Dennis 619-423-4256 +9
★SMITTY'S TIRES 619-575-7721 6
1719 ★BAMBOO INN 619-575-9988
1720 ★CHINESE-TAIWANESE-ENGLISH NTRY 619-575-1414 +9
★SILVERADO MOTEL 619-575-1414
1724 XXXX OO
1726 XXXX OO
1728 XXXX OO
1729 ★HARBOR VW FAST CASH CLLCTN DPT 619-429-4716 6
★HARBOR VW FAST CASH OFFICE 619-429-1849 6
★HARBOR VW FAST CASH RECEIVABLE 619-429-5225 6
★PESSAH BENJAMIN DPM 619-575-1020
1739 ★ALL PRO AUTO CARE 619-423-7411 +9
1745 XXXX OO
1753 ★ROBERTO'S MEXICAN FOOD 619-575-0428 +9
1759 XXXX OO
1760 ★CRITICAL CLEANING SERVICES 619-424-3220 7
★FRANKS&SONS BDY WRK 619-429-4948 4
★JACK'S AUTO&TRUCK REPAIR 619-575-1923 7

PALM AV 92154 CONT

★M&L UPHOLSTERY SHOP 619-423-6022
1761 ★BROWN JEFFREY W DDS 619-429-5151
★SOUTH BAY DENTL GRP 619-429-5151
1783 XXXX OO
1785 ★EMIKO'S HAIR STYLES 619-575-2624
1787 ★TROPICS TAVERN 619-423-2058 2
1770 ★FIESTA BILLIARDS 619-429-1800 3
1776 ★SMOG CHECK STATIONS 619-424-7971 4
★TUNEUP MASTERS 619-424-7971
1777 ★BOBAR TWO 619-423-0110
1777½ ★FLOWERS BOUQUET 619-429-9045 6
1788 ★SUPER 8 MOTEL 619-575-4421 +9
YANG You Ping 619-575-9558 8
1801 ★FRANK AND SONS BODY WORK 619-424-7245 +9
1810 GONZALES Jesus A 619-429-8122
★IMPERL SAND MOBL PK 619-423-0722
ISLAS E S 619-575-5196
ROLFES Roman H 619-425-5183 6
TORRES Elizabeth 619-423-6143 5
1818 ★SUMMERSET TRNSMSNS 619-424-1111 5

X ALICE

1835 ★C A R Q U E S T AUTO PARTS 619-423-2223 6
★TAYLOR AUTO PARTS 619-423-2223

X BETTY

1845 XXXX OO

X CLAIRE

1854 XXXX OO
1879 ★FARM FRESH MARKET 619-424-6779 4
1881 ★SHELL 19TH&PALM 619-575-9769
★SOUTH BAY SHELL 619-575-9769
★SOUTH BAY SHELL 619-423-2413
1890 XXXX OO
2238 XXXX OO
2242 ★MIDAS AUTO SYSTEMS EXPERTS 619-423-5330 1
★MIDAS MUFFLER SHOPS 619-423-5330 1
2244 XXXX OO
2246 XXXX OO
2248 XXXX OO
2250 ★ALLSTATE INS 619-429-9517 5
★QUINONES FRANCISCO J 619-575-7899 +9
★RENTERIA JULIO 619-429-9517 6
2255 ★SMOG PROS 619-423-7374 3
2258 ROMERO Maria R 619-423-6340 8
2261 HINES Erica 619-575-4708 +9
HOGG D J 619-429-1803 7
LIMBO Abnar G 619-429-4998 +9
PACHECO Jaqueline 619-575-3722 +9

2263 .....
APARTMENTS
BARNES Clint E 619-429-8431 +9
DELEON Christopher 619-423-9434 +9
GONZALEZ Juan 619-429-1149 +9
HARP Randy D 619-575-3236 +9
SAMWAN Sara A 619-424-8513 +9
STANGER Charles T 619-575-5224 +9

2263 .....
2264 ★A R AUTO SALES 619-575-2435 5
★RAFAELAS HAIR STYLE 619-423-1342
2265 CLARK Leette 619-575-3007 6
CLARK Rossetta 619-429-6341 8
RILEY Tammy J 619-429-3365 +9
TEASDALE Phillip E Jr 619-628-8424 +9
2267 GERARDOORTEGA Jose Jr 619-575-5005 +9
WALKER Reico B 619-423-1995 +9
2270 XXXX OO
2271 ★EMERALD PALM APTS 619-429-6130 5
MCPHERSON John Z 619-575-3015 1
RAGADIO Efren A 619-575-3197 +9
SALMOS Leslie 619-423-9455 5
TAPIA Jeronimo 619-424-8531 +9
2272 XXXX OO

2273 .....
APARTMENTS
EDWARDS Adrian 610-575-4709 +9
JONES Dessa H 619-429-8401 7
OJEDA Concepcion 619-423-8703 +9
TORRES Rachel A 619-575-2871 +9
VARGAS Peter 619-423-4638 +9
VILLANUEVA Maia 619-423-4037 +9

2273 .....
2275 .....
APARTMENTS
ARNDT Penny 619-429-6256 +9
ARNDT Robert 619-429-6256 +9
MCGRIFF Angela D 619-429-8387 +9
MOLINA Jose E 619-423-4355 +9
RIVERS Cynthia 619-575-2348 +9
SCHMIDT Jeff 619-429-0790 +9
WACHTER Mark 619-575-8682 +9
WICKS Virginia 619-575-6745 +9
WILLIAMS Regina 619-423-1942 0

2275 .....
2276 XXXX OO
2277 MOGHADAM Alex 619-429-0361 8
MOORE Nathan L 619-429-5722 +9
MULLER Dawn L 619-424-6853 8
2278 XXXX OO
2280 XXXX OO

2281 .....
APARTMENTS
BILLEDO Sanders 619-429-6228 +9
BIRGER Heather 619-429-9044 8
BIRGER James P 619-429-9044 8
COLEMAN Julie 619-424-3897 4
DIAZ Alex C 619-575-2677 +9
PERES Rebecca 619-423-8502 +9

2281 .....
2283 BOYD Frank E 619-423-8649 +9
GAMEZ James 619-424-7523 +9
MILLER Ernest S 619-575-9012 8
STANKER Gerald 619-423-3146 8
2284 ★T O MIKES AUTO SLS 619-423-4407 5
2285 .....
APARTMENTS
BORRAS Stacey B 619-423-5317 8
CORTEZ Veronice 619-424-6385 +9
FLORES Raul 619-423-0219 +9
GALLARDO Marlo D 619-575-0871 +9
GILSTRAP Linda 619-429-9186 +9
GONZALESSWEET Apryl 619-575-6356 8
GONZALESSWEET Eric 619-575-6356 8
MAUST Kenneth 619-429-9144 8
WROBEL Victoria J 619-575-5573 +9

2285 .....
2295 ★ARMANDO'S MEXICAN FOOD 619-424-3291
★BEST SECRTY LCKSMTH 619-575-2672
★FRESH DONUTS 619-423-7688 4
★HUNGRY HOWIES PIZZA&SUBS 619-424-9600
★M G&ASSOCIATES 619-575-4032 +9
★SD PIZZA CO 619-424-9600 7

X HOLLISTER

2310 XXXX OO
2323 XXXX OO
2333 XXXX OO
2335 LOPEZ Silva 619-424-7815 8

X HARRIS AV

PALM AV 92154 CONT

2350 XXXX OO
2353 ●DELVALLE G OO 7
2359 ★MAGRUDER Roy E 619-423-6108 8
2369 ★ARCE Miguel I OO +9

X 24TH

2417 ●PITSENBERGER Timoth 00 7

2420 ..... LA PALMA MBL ESTS
BLAKE Barry R 619-429-6706
BLAKE Celenna 619-429-6706
BURROWS Dalton Jas 619-429-1063
FRIAS Edward 619-424-5864
GERONILLA Ryan 619-423-4651 +9
GUZMAN Jose 619-429-9559
★HERBALIFE 619-426-3370 7
★LA PALMA MOBILE ESTATES 619-423-6330 2
LOZANO Joe T 619-423-3983
MANRIQUE Jesus 619-575-2053 2
MARTINEZ Antonia 619-429-3312 6
MENDEZ Rogelio 619-423-7456 8
MENDEZ V 619-423-9196
MEZA Jose Manuel 619-423-4752 5
NEVAREZRIOS Juan 619-423-5272 +9
PADILLA C 619-424-5662
PADILLA E 619-424-5662
PERALTO Edw 619-423-2747
PERALTO Jos 619-423-4002
QUEZADA Jose 619-575-1940 8
RICO Gaspar 619-429-4530 5
RIVERA Homero 619-423-1458 5
SANDOVAL Arturo 619-423-0005
SHEIBE Shannon 619-423-8004 +9
TALARO Pascual 619-423-6334
TORRES Gerardo 619-575-5187 6
VELASQUEZ Samsa J 619-429-8314 5
WATSON Denise L 619-424-7657 +9
ZIMMERMAN Geo R 619-423-2808

2420 .....
2421 ★LARA Armando M OO 8
2422 ARGOUD Johanna T 619-424-7857 5
HOLLINGSWORTH Timothy 619-628-8063 6
MURPHY Harold 619-423-6962 +9
2424 XXXX OO

X MANNING WAY

2450 GARCIA D J 619-429-8798 +9
WAGNER Mearl L 619-423-2363
2460 BAIZE Jim Rev 619-424-7870 +9
★MIDWAY BAPTIST CH 619-424-7870
★MIDWAY BAPTIST PRSC 619-424-7873
★MIDWAY BAPTIST SCHOOLS 619-424-7875
2461 XXXX OO
2465 ★LANDEROS Luz L OO 7

X BEEJAY DR

2475 XXXX OO
2485 XXXX OO

X MY WAY

2502 XXXX OO
2506 ORTIZ Matthew 619-423-6074 +9
ORTIZ Shannon 619-423-6074 +9
2510 XXXX OO

X DESTY

2539 ●OCHELTREE Delmer OO 7
2556 LARSON David B 619-426-4443 8
●LARSON Giles 619-426-4443 8
2567 BAJO Michael 619-423-0118 8
●BAJO Sarah MD 619-423-0118 8

X LUNGOS CT

2587 ANDREOLI J A 619-575-9573
2592 XXXX OO
2603 MAYWOOD Geo A Mrs 00 7
2734 XXXX OO

X BEYER BLVD

2815 SMITH David T 619-423-1070 6
2825 NOLES Chris 619-575-5504 8
SOTO Abram 619-423-7702 +9
2835 MEDEROS Miguel Lopez 619-423-6588 +9
2845 CARABEO Anita C 619-575-7659 8
HOLLINGSWORTH Carter 619-429-5973 +9
MELGOZA Antonio E 619-429-5973 +9
RAPLEE Joel 619-575-3714 +9
2850 XXXX OO
2855 GOMEZ Lorraine 619-575-4755 +9
RICHARDSON Chris 619-575-7525 8
2865 MENDOZA Marcos 619-423-5856 +9
STELLING Carl 619-628-6188 +9
2875 DELANEY Matt J 619-575-4092 +9
SARAGOSA Yolanda L 619-429-0312 +9
ZANE Rebecca 619-424-8730 +9
2885 BASA Virgilio C Jr 619-575-3009 8
BRIONEZ Isaac 619-575-4355 5
★PALM VISTA APTS 619-575-8373
2889 XXXX OO
2895 CORRAL Rosanna I 619-575-0049 +9
GARCIA Lisa R 619-429-9289 8
2910 XXXX OO
2928 XXXX OO

X HAWAII AV

3175 JOHNSON Norman C 619-563-6761
●JOHNSON Roslyn 619-563-6761

X REEF DR

3240 ★MONTGMRY ADULT SC 619-491-5670 3
★SWEETWTR HI SC ADULT MAR VISTA 619-628-3108 +9
★SWEETWTR HI SC MONTGOMERY ADLT 619-628-3017 +9
3250 HELMRICH Judy 619-423-2227 8
★MONTGMRY HI SC BAND 619-429-7555
★MONTGMRY HI SC BASKETBALL OFC 619-575-6699 8
★MONTGMRY HI SC BODY 619-423-4540
★MONTGMRY HI SC DRMA 619-423-9765 1
★MONTGMRY HIGH SC 619-628-3007 +9
★MONTGMRY HIGH SC ADULT 619-628-3017 +9
★MONTGMRY HIGH SC COUNSELING CT 619-628-3005 +9
★MONTGMRY HIGH SC LEARNING CT 619-628-3014 +9
3263 ★CITY OF SD 619-423-3178 3
3265 ★TACO'S EL GORDO 619-424-7423 +9
3295 ★99 CENTS EMPORIUM 619-423-0181 8

X BEYER WAY
X PICADOR BLVD

3301 ★SPOTLIGHT VIDEO 619-423-4100 8
3302 ★PALM AVENUE EXXON 619-424-2253 +9
3303 ★CHRISTYS DONUTS 619-424-6553
3305 ★ALBERTO'S MXCN FOOD 619-423-8548
3307 ★PHIL AM BARBER SHOP 619-429-9442 0
3309 XXXX OO
3311 ★ASIA ENTERPRISES 619-575-6944 8
3313 ★FAR EAST TV VCR SLS 619-423-9257 0
3315 ★C&L SUPER STYLE SPL 619-429-6370 2
3317 ★D&G FINANCIAL SERVICES 619-575-3822 +9
★SOUTH COAST TRANSPORT 619-429-5228 +9

COPYRIGHT HAINES & CO., INC, INFORMATION ON THIS PAGE MAY NOT BE KEYPUNCHED, ENTERED INTO A COMPUTER OR PHOTOCOPIED, IN ANY MANNER WHATSOEVER EXCEPT AS AUTHORIZED IN WRITING BY HAINES & CO., INC.

TP -

Adjoining ✓

Source Haines & Company

SATURN BLVD 2000

SARATOGA AV 92107 CONT
5114 XXXX OO
5115 PAULFUS Randy 619-758-9425 +9
5118 ●CUMMINS Jas 619-222-7615
5119½ ★DEMPSEY'S AT OCEAN BEACH 619-222-7740 5
5122 PERZAN Barry S 619-221-9158 3
5132 HERITAGE Pamela 619-223-1887 8
5134 MEADORS Tony 619-224-1805 5
STOCCO Danilo 619-756-1504 +9
6069 WEBSTER Jeremy 619-222-6386 +9
★ 6 BUS 310 RES 94 NEW

SARAWAK DR 91945 LEMON GROVE

WEALTH CODE 6 0

8025 WOOD Devon 619-465-6165 +9
X JAVA LN
8031 SKULLERUD G A 619-469-0455
8043 XXXX OO
8046 VASQUEZ Amanda 619-462-2054 +9
8048 XXXX OO
8049 XXXX OO
8052 ●REYES Jose C OO 8
8055 ●RANGEL Carlos D OO 7
X LEBUAN DR
★ 0 BUS 8 RES 2 NEW

SARITA 91942 LA MESA

WEALTH CODE 4.0

X NAGEL
6005 STARK John 619-697-8045 +9
●STARK John E 619-464-6349 1
6015 ●VILLA Alberto OO +9
6025 ●HARNISH Brian E 619-697-5937 7
6030 ●LEBLANC Lonnie A OO 8
6045 ●BEDSAUL P E 619-465-6594
6050 XXXX OO
6065 XXXX OO
6070 BIRCHELL M L 619-466-7631
6085 ●BURTON Loretta A OO 7
6090 ●JONES Eleanor J OO 7
6095 MCCARTHY Jean 619-465-9853
6100 ●DREW Maxine M OO 7
6101 ●HERNANDEZ Adrian R OO 7
6110 ●SPERLING Russell K OO +9
6111 ●LEPLA Cynthia K OO +9
6115 ●BURK L L 619-469-0310
6120 ANDRESEN Hans C 619-469-6954
6130 ●BRUCE Judith A OO 7
6140 ●RAY Brenda A OO 7
6145 ●TURNER Robert G OO 7
6150 ●EYRICH Cathy L 619-463-2763
6155 XXXX OO
6160 MINTON F Mike Lcdr 619-469-5122
6161 ●CASILLAS Steven OO 7
6165 ●WRIGHT Bobby K OO 7
6170 DICKISON Geo L 619-465-9986
6175 XXXX OO
6180 XXXX OO
★ 0 BUS 29 RES 4 NEW

SASSAFRAS 92103 SAN DIEGO

WEALTH CODE 2.0

X IBIS
1132 WEST H Mrs 619-295-8613
X HORTON AV
X UNION
1220 XXXX OO
1225 ●COLLINS Marco W OO 7
X STATE
1301 XXXX OO
1304 ●ROWE Adrian OO +9
1306 ★ABRAHAMS CHARLES L ATTY 619-523-0081 +9
●GOUVEIA Anthony OO +9
X COLUMBIA
1321 ★PATTERSON B A 619-299-2304
1330 ANDREWS Samantha L 619-298-8944 +9
1332 XXXX OO
1333 CRISP Mark D 619-220-8913 5
1334 BARNES Chris 619-299-5348 +9
1404 XXXX OO
1408 JOYCE Adam W 619-299-3460 8
1412 HOEFER Tan A 619-295-4520 +9
X INDIA
1650 ★PARK AND RIDE CO 619-295-0511 8
1651 ★PARK AND RIDE CO 619-295-1503 8
★ 3 BUS 14 RES 6 NEW

SATELLITE BLVD 92154 SAN DIEGO

WEALTH CODE 5 0

X 15TH
1551 XXXX OO
1555..... CANDELIGHT APTS
AL-Guzzai Abdullah 619-424-6050 +9
ARCHULETAJR Acharies 619-423-9752 +9
ARELLANO Benjamin 619-423-4855 8
ASSIRI Abraham 619-429-0873 +9
BERRY Mark 619-575-3770 +9
BERRY Sara 619-575-3770 +9
BOLLINGER Stanley 619-424-8483 +9
BRACAMONTES Jesus 619-423-5895 +9
BROWNLOW Patrick 619-424-3039 +9
BURNS Caprice 619-423-2995 +9
★CANDLELIGHT APTS 619-429-5733
CANO Guillermo 619-423-0503
CARRILLO Joe 619-429-8513 +9
CAWVEY John 619-423-2263 +9
CLIFFORD J Nelson 619-575-3719 +9
CORNWELL Fred 619-429-1563 +9
COSTA Sterling J 619-429-5995 +9
CROUSE Michael 619-423-2761 8
DAVIS Airica R 619-429-3822 +9
DENIZ Selahattin 619-424-7625 +9
DOHSE Jennifer 619-423-8810 +9
DORADO Ernesto 619-423-4063 +9
DORADO Ernesto 619-423-1145 +9
EDNEY Richard D 619-429-5977 +9
FENTY Vincent 619-429-6491 8
FRANKS Patrick 619-423-1962 +9
GLASS Andrew P 619-423-5677 8
GLATZ Michael 619-424-6291 +9
GOLIE Robert B 619-423-6052 +9

SATELLITE BLVD 92154 CONT.
GRIMES Robert 619-429-8310 +9
GUIDRY Kelly 619-424-6812 +9
HAWVER Rebecca 619-423-5113 +9
HERNANDEZ Edward 619-575-7008 +9
HERRLING Danielle C 619-423-7320 +9
HOUSEL Stan 619-575-2292
HUNTSMAN Richard M 619-429-7884 +9
KAISER Ken 619-424-8914 +9
LARKIN John 619-423-4145 7
LATTIN Ron 619-424-8860 +9
LYLES Vernell L 619-423-4461 +9
MCKINLEY Scott M 619-429-3183 +9
MELTON Joseph 619-423-0894 +9
MILLER Stephen J Jr 619-575-4735 +9
★NATL ENERGY CONTROL PROGRAM 619-575-3919 +9
ORENDAY Luis 619-429-9155 +9
PORTER G K 619-575-1680 +9
RAMSEY Donald E 619-423-1376 1
ROBERTS Laura C 619-423-7679 +9
ROBINSON M 619-575-0226 +9
SHELL Aaron 619-423-1571 +9
STEWART Lwandra K 619-575-9832 +9
SWAN William E 619-429-5425 +9
TANKSLEY Keisha 619-575-6061 8
TAYCO Ricardo I 619-429-3323 +9
TAYLOR Carlos A 619-423-6681 +9
TAYLOR Jason R 619-423-1162 +9
WAGNER Shawn 619-424-3326 +9
WARRICK Billy C 619-575-9513 +9
WESTMORELAND James 619-423-0530 +9
WOXLAND Ronald V 619-424-6351 8
YATS Brian 619-424-8859 +9
YOMAZ Adis 619-423-4514 +9
YOUNG Melvin 619-423-4463 +9
YOUNG Walter R Jr 619-429-7543 +9
ZAMARRITA Mauricio 619-423-4797 +9
1555.....
1556 XXXX OO
X COCHABAMBA
1613 ●ZWACK Michael R OO 7
1621 AMAYA Fernando C 619-423-8401 5
1627 ●SEMMELRATH Ana M OO 7
1635 ●MAYER Manuel R OO 7
1647 ●DURAND Antonio 619-423-6128
1655 ●LAXINA Rodanck 619-429-4384 +9
1661 XXXX OO
1669 XXXX OO
1681 ●FLEMING William E OO 7
1689 GONZALEZ Jorge 619-423-4344 8
1695 BERRIEN Dean 619-429-7752 +9
NICODEMUS Michael 619-423-5169 +9
X THERMAL AV
★ 2 BUS 77 RES 57 NEW

SATINWOOD CT 91911 CHULA VISTA

WEALTH CODE 6 0

1502 ●CLARK C 619-482-9734 4
1503 ●RICO Nathan K OO 7
X SATINWOOD WAY
★ 0 BUS 2 RES 0 NEW

SATINWOOD WAY 92114 SAN DIEGO

WEALTH CODE 1 0

X GOLDCREST LN
202 JONES Helia 619-470-2045 6
209 ●BERTRAND Robert 619-470-0288 8
210 ●BURCHETT Thomas J OO 7
217 ●DOTSON Walter H 619-472-1358
218 ●LOPEZ Samuel R OO +9
225 ●BRACAMONTEZ Alma G OO 7
226 ●MEASLES Paul R 619-479-2941
233 ●DUCHIAUME Yvonne 619-470-8452
234 ●LACASA S B OO 6
243 ●AWBREY Curtis D OO 7
244 ●CAGLI Cerlstad R OO 7
254 ●LACASA S S OO 7
255 ●HICKS Elmer 619-475-0016
264 VALDEZ Nidia 619-472-5917 +9
267 ●MANLANGIT Vicente 619-470-6344 +9
274 ●GRAHAM Jeffrey D OO +9
279 ●ROSEMIER Dennis A OO +9
284 ●BATES Robt Leslie 619-479-9640
X BROOKHAVEN RD
★ 0 BUS 18 RES 5 NEW

SATINWOOD WAY 91911 CHULA VISTA

WEALTH CODE 6.0

X OLEANDER AV
441 ●BRANAN Michael A OO 8
448 ●MONTESDEOCA David 619-421-4699
449 ●CAMPBELL D R 619-421-2753
HERNANDEZ Maria A 619-216-4786 +9
X OCALA CT
X OCALA AV
452 XXXX OO
458 DESGRANGES E 619-216-3807 +9
DESGRANGES Eric 619-216-8933 +9
459 ●RODRIGUEZ Sandra OO 7
X SATINWOOD CT
462 TAYLOR Dolores A 619-421-3538
●TAYLOR Robt B 619-421-3538
468 ●FARIAS Robert OO 7
471 TREJOR Sergio 619-656-5971 7
472 ●ZULLO Geo R Sr 619-421-5825
481 BLANCO Mario 619-482-8440 7
482 ●SANCHEZ Jose 619-421-1371
SANCHEZ Virginia 619-421-1371
485 XXXX OO
489 XXXX OO
★ 0 BUS 18 RES 3 NEW

SATURN BLVD 92154 SAN DIEGO

WEALTH CODE 1.9

525 ★HOME DEPOT INC 619-575-1900 1
555 ★NAVY FEDERAL CREDIT UNION 619-424-4700 8
★POSTAL ANNEX OFC 619-424-9800
★U-HAUL TRUCK RENTALS 619-429-8111 +9

SATURN BLVD 92154 CONT.
★UHAUL CO INDEPENDENT DEALERS 619-424-8233 8
565 ★EL AGUILA TACO SHOP 619-575-7362 4
★FANTASTIC SAM'S 619-575-8111
575 ★MERVYN'S CA DEPARTMENT STORES 619-429-8820
X CAROL
585 ★C D INSURANCE 619-423-9300 +9
★DONN CHARLES INSURANCE 619-423-9300 +9
★PAYLESS SHOESOURCE 619-423-5632
★UNIVRSL FLOOR COVERING 619-575-2215 +9
595 ★MILLER'S OUTPOST FOR LEVI'S 619-575-4433
X CONIFER AV
605 XXXX OO
615 ★CARROWS FAMILY RESTAURANT 619-424-6881
X DORIS
635 ★HOUSEHOLD FINANCE CORPORATION 619-575-5003 +9
645 ★PETMART 619-575-7397
★SAV ON DRUGS PHAR 619-429-8932 4
655 ★A N A CLEANERS 619-575-8763
★CATHY'S HALLMARK SHOP 619-575-8372 8
★CIGARETTES CHEAPER 619-423-7065 7
★GENL NUTRITION CENTERS 619-575-4301 +9
★HAIRCUTTERS THE 619-423-2684
★HALLMARK SHOPS 619-575-8372 8
★I 5 PALM AVE CLINIC 619-575-4442 3
★JUDELSON BRIAN DDS 619-429-4030
★LAVIN PAUL J DR 619-425-9001
★LIN WILLIAM DDS 619-429-4030 7
★MEDICAL CLINIC-IMPERIAL BEACH 619-575-4442
★PETIT PAUL D MD 619-575-4442
★SALLY BEAUTY SUPPLY 619-575-9410 1
★SD EYE CARE ASSOCTS 619-425-9001 0
★SOUTHLAND PLAZA DENTAL GROUP 619-429-4030 7
665 ★VONS 619-575-2200
★WELLS FRGO SATURN BLVD VONS 619-429-4503 +9
675 ★C J ORIENTAL EXPRESS 619-423-6138 6
★CHECK N GO 619-424-3600 +9
★PAN AM TAE KWON DO ACADEMY 619-429-5511 6
★RADIOSHACK 619-575-3331 2
★SINAHI'S MEXICAN BAKERY 619-423-9205 8
685 ★WHEREHOUSE THE 619-423-0911 3
695 ★ARMY RECRUITING CENTER 619-575-7561 6
★BOLL WEEVIL 619-424-9121 2
★ELECTRIC CASTLE'S WUNDERLAND 619-424-5889 6
★T&N NAILS 619-424-3940 6
★US RECRUITING ARMY 619-575-7561 8
★WUNDERLAND ELECTRIC CASTLE'S 619-424-5889 6
X PALM AV
X AVENIDA DEL MEXICO
X DAHLIA AV
768 MILLER Gretchen 619-423-2590
●MILLER Jas B 619-423-2590
780 XXXX OO
782 XXXX OO
X DONAX AV
862 XXXX OO
X ELM AV
910 GAMBOA Hector 619-423-4930 +9
915 ★MASONIC ORG LODGE 747 F&AM 619-429-8410 6
920 ●MOHLER H D 619-423-0268
925..... APARTMENTS
ARIAS Pascual M 619-423-4193 +9
CAMPOS Ramon L 619-429-9942 8
GUERRERO Ana 619-424-7212 3
HUGHES Paul E 619-575-2576
MILLER Juan H 619-423-1746
925.....
927 ★NESTOR REGENCY APTS 619-423-7941
929 LAFARGA Amparo 619-429-5346 8
VENEGAS Helen 619-424-8495 6
X ELDER AV
990 ★ST CHARLES CATH CH 619-423-0242
★ST CHARLES CATH CH 619-575-2241 3
★ST CHARLES CATH CH 619-575-2240 3
1005 LEONARD Carlton C 619-423-2093
SAVALA Salvador 619-423-9356 +9
1013 XXXX OO
1063 ●YANO Toki 619-423-3559 3
X CORONADO AV
X HALO
1215 DOMINGUEZ Sonia 619-424-3191 +9
VELASQUEZ Javier 619-423-6547 +9
1229 ●HOFER Julius Jr 619-423-3331
1241 PAIT Edmundo P 619-429-9084 +9
1251 XXXX OO
1261 ●MADJLESSI Rosa E OO +9
1304 ●JULIUS Jas M 619-423-3719
1316 ●MCCARRON Lawrence 619-423-9528
1323 XXXX OO
1328 ●SIMMONS Robt N 619-423-2699
1340 ●DAY Robert M OO 7
1352 ●BIGORNIA Eileen OO +9
SUAREZ Hugh Sicm Usn 619-575-9187 6
1364 ●MORIN Frank OO 7
1369 XXXX OO
1375 ●ZUMSTEIN Walter 619-423-0359
1376 ●FERNAFERNAND G OO 7
1388 ★E V C O EVENSON Dennis 619-424-6860 619-424-5900 +9
●MAY M M OO 7
X HERMES
1405 ZUMSTEIN J 619-423-3408
1410 XXXX OO
1420 ●SAJAMA Jose O OO 8
1430 ●SACHS Chas L 619-429-3182
1440 ●BEHRENDS David OO +9
X ILEX AV
1450 ABRON Jas D 619-423-1588 8
1451 CALPO Wilelma Labitan 619-424-8927 7
MACAPAGAL Lolita 619-575-6954 7
MARTINEZ Edwin C 619-429-4123 5
PETER James S Sr 619-575-5061 1
1455..... APARTMENTS
CORRAL Jose Rene 619-423-3838 5
DIOGARES Edgardo 619-429-7857 8
MIRANDA Marlcarman 619-429-0291 +9
MOLINA Bernardo 619-429-6810 2

SATURN BLVD 92154 CONT.
TARRAY Carmen 619-423-1986 +9
1455.....
1460 ●MEDELLIN Ivan R OO 8
1470 ●GENTILE Linda J OO 7
1477 BROMBERG Glen C 619-423-7767 7
HERNANDEZ Alberto 619-424-8936 +9
KHALIQ Abdul 619-575-9294 +9
WALKER Michael D 619-423-1122 +9
1480 ●RAMIREZ Alda G OO 7
1490 LUNA Steve 619-575-9254 +9
X SATELLITE BLVD
1501 CALHOUN Everett D Jr 619-429-3037 +9
CHAVEZ Rogelio 619-423-6770 1
LOPEZ Margarita 619-575-6159 7
SOLTERO Ana 619-429-4478 +9
1521 LORENZO Tomas 619-575-8425 6
MARTINEZ F 619-575-0569 5
MEDINA Pablo C 619-423-1802 +9
TEETERS Samuel E 619-423-5072 2
1531..... APARTMENTS
CERVANTES David M Jr 619-423-4929 8
EDUVALA Eduardo 619-575-5765
LEFLORE La Toya 619-424-9186 7
MASICLAT Oscar 619-423-2536 +9
VALENTON Glenn 619-429-6763 +9
VALENTON Tess 619-429-6763 +9
1531.....
1541 CORRAL Conrado 619-423-8400
DONES Lisa 619-575-4958 8
LOZA Cynthia 619-575-0721 +9
OJEDA Pablo 619-424-3947 8
1551 ★LANCASTER MANOR 619-429-3111
1555 XXXX OO
X RIMBEY AV
1611 XXXX OO
1645 KEOUGH Karen 619-575-9054 7
●KEOUGH Scott 619-575-9054 7
1666 XXXX OO
1677 SAGE L 619-429-5217
SAGE P 619-429-5217
X LEON AV
1685 XXXX OO
X TREMAINE WAY
X 19TH
1736 JONES Charles R 619-423-7306 4
1755 ★SOUTH BAY NURSERY NO # 619-575-7935 619-575-1050 4 +9
★ 54 BUS 89 RES 32 NEW

SAUGERTIES AV 92154 SAN DIEGO

WEALTH CODE 4 0

703 ★MAGIC RAINBOW CARPET STM CLNG 619-423-1364 8
●SANCHEZ Victor 619-575-8636 2
704 ●HUERTA F J OO 7
713 XXXX OO
714 ●LUBAG Martin A 619-424-9313 +9
723 ●SIMSUANGCO Adelmo E OO 8
724 ●BOLIS Juana D 619-424-8846
733 ●MENARDO A D OO 7
734 XXXX OO
743 ●MULLIGAN George H OO 7
753 XXXX OO
754 ●CATARINO Glorie I OO 8
763 ●TOTTRESS Edwin OO +9
764 XXXX OO
773 INCROCCI Juan F 619-222-4537 +9
774 ●CASIANO B M OO 7
783 XXXX OO
784 ●MONTOYA Gilbert J OO 7
793 WHEELER Bill 619-575-7442
●WHEELER Elaine 619-575-7442
794 VALLEJOS Crispin R 619-429-3218
●VALLEJOS Herminia S 619-429-3218
X SCHIRRA
804 ●CASTANARES Marieta OO 7
805 ●CODALLOS Daniel OO 7
816 MARIENTES Rey 619-423-6449
●MARIENTES Susan 619-423-6449
817 XXXX OO
828 ●TAVARES F OO +9
829 DEMPS E 619-423-3541
●DEMPS Ernest Carolyn 619-429-7866 8
840 ●SERRANO Gerardo R OO 8
841 ●VEGA Richard P 619-423-5299 8
852 ●HINTON Celvin L OO 7
864 XXXX OO
865 XXXX OO
876 ●SALVACION Patty OO 7
877 ●GOYCOCHEA Daniel OO 8
888 ●HERNANDEZ Joyce A OO +9
889 ●SCHULTZ E L 619-423-1182 +9
904 DAMASCO Ligaya S 619-429-7408 +9
●TAYLER Khalila OO 7
914 ROMERO Maria Angelas 619-423-6068
924 ●SMITH Dallas T 619-423-6824
934 ●JACINTO Hipolito 619-423-8536
944 ●TANNER Mike 619-423-7365
X PLUMBAGO LN
★ 1 BUS 44 RES 7 NEW

SAUTERNE PL 91913 CHULA VISTA

NO LISTINGS

SAVANNAH 92110 SAN DIEGO

WEALTH CODE 6 0

4870 XXXX OO
X VEGA
4880 XXXX OO
4892 XXXX OO
4894 CROWTHER Dick 619-276-8940
CROWTHER Mikey 619-276-8940
4895 ★FIEDLER WALTER INC 619-276-2535
★POINTE WEST MNG CO 619-276-7400
4905 XXXX OO
4915 XXXX OO
4926 ★MENTAL HEALTH SYSTEMS INC 619-276-1207 6
★MID-COAST COUNSELING RECVRY CT 619-276-1207 +9
★SD BOWLING ASSOCIATION 619-275-7322 8
★SD WOMEN'S BOWLING ASSOCIATION 619-275-7392 8
X MORENA BLVD
X GERTRUDE
X DORCAS
5006 XXXX OO

SAVANNAH 92110 CONT
5020 ●ARELLANO Albert OO +9
5025 ●DREW Sylvia G OO 7
5028 BAUTISTA Agustin A 619-276-7938 2
5033 RODRIGUEZ Debbie 619-276-4965 +9
5036 ★O'DONNELL'S CARPET&UPHOL CLNG 619-275-5757 6
★O'DONNELL'S SPEEDDRY 760-740-0070 7
5037 SPONG Steve 619-275-3831 7
5045 XXXX OO
5053 XXXX OO
5054 ●SUMMERS Maurice J OO +9
X BUENOS AV
5110 XXXX OO
5114 BREWSTER David M 619-276-7318
5115 XXXX OO
5118 PEABODY Jason D 619-276-9460 8
5130 ●SHILLINGBURG Kurt OO +9
5131 POLONSKY Norman M 619-276-4204 6
5138 ●MCMENAMIN Jeffrey L OO 7
5143 ●BELTRAN Elvira E OO 7
5144 ●RUIZ Ramon R OO 7
5151 SCHOUTEN L 619-275-1643 +9
5153 JOHNSON Kathryn S 619-276-8115
●JOHNSON Paul D 619-276-8115
5154 NICHOLS Ron 619-276-0441 7
5158 XXXX OO
5160 XXXX OO
5161 ●MINET Robert L OO 7
5162 XXXX OO
X CUSHMAN AV
X CUSHMAN PL
★ 8 BUS 33 RES 6 NEW

SAVIN DR 92021 EL CAJON

WEALTH CODE 4 0

X CLARKE DR
X GREENFIELD DR
1504 ●MILES Russell G OO 7
1507 ●CONNACHER Wm E 619-442-7128
1508 NURSE Blaine 619-576-9366
NURSE Cheryl 619-579-9368
★NURSE&SONS PLASTERING 619-579-1735 8
1511 ●WESTPHALEN Allan G 619-442-7660
1512 ●RICHARDS Derek D OO +9
1516 XXXX OO
1519 BOYER T M 619-441-7334 +9
1520 ●HEBERT Wayne G OO 7
1521 XXXX OO
1524 BENNETT John W 619-447-2954
X CARNELIAN
1528 ●ROTTKE Chris OO 8
1532 XXXX OO
1533 XXXX OO
1536 ●CHAPMAN Jack 619-444-0253
1537 ●LINVILLE B J 619-444-5252
1540 ●ARMENTA Lelia K OO 7
1541 XXXX OO
1552 ●JARVIS John J OO 7
1554 XXXX OO
★ 1 BUS 20 RES 2 NEW

SAVOY 92106 SAN DIEGO

WEALTH CODE 9 0

X GARDEN LN
503 ●HARDEN John P 619-222-9600
504 XXXX OO
510 ●SMITH Garth OO +9
511 BENTHIEN Geo W 619-224-4317
BENTHIEN Jane D 619-224-4317
RICKER Aimee D 619-222-9379 8
516 XXXX OO
517 ●COX Robt H 619-222-4627
522 KRUEGER Harry W 619-758-9085 +9
523 SHOCK Joyce 619-223-3940
●SHOCK Marvin R 619-223-3940
528 HASSELBRING Richard E 619-226-6532 +9
529 ●ANDERSON Charles W OO 7
534 ●BEUTLER Thomas 619-222-4154 7
535 HAMMOND Robt R 619-224-9740
HAMMOND Sonja 619-224-9740
540 ●HARRIS Frederick L 619-223-3043
545 LAMB M E 619-223-0600
546 CARINO D C 619-224-4083 6
551 XXXX OO
562 ●SCHMIDT E 619-221-8061
567 ●WILSON Howard B 619-222-5444
568 PARKER C 619-222-1453 +9
960 XXXX OO
563 ●THIELE Klaus 619-224-7790 4
564 BANGSBERG Howard V 619-222-7672
●BANGSBERG Nadine 619-222-7872
569 ●JOHNSON J 619-222-4251
570 ●CLAUSEN Olaf L OO 7
X DUPONT
603 ●MAHER Debbie OO 7
604 BREINING Crystal 619-222-0087 +9
●SMITH Forrest Lcdr 619-222-7705
610 RIDDLE V J 619-223-1296
611 ●WAITE Wm A 619-225-1606
617 XXXX OO
618 XXXX OO
625 ●EMERY Wm F 619-222-9454
626 AKIN A M 619-222-1512
631 ●MURPHY James 619-224-9497
634 XXXX OO
637 XXXX OO
641 ●WISSLER Louis B 619-222-1697
642 JOHNSON Robt Norman 619-222-1444
649 XXXX OO
655 ●FREITAS Chris B OO 7
661 ●JACOBS Joseph T 619-224-1357
X TARENTO DR

ZIP CODE 92107 SAN DIEGO

WEALTH CODE 8.0

1028 POOLE Wm E Capt 619-222-1334
1036 ●LEE Raymond OO +9
1045 ●BICKNELL Stuart C 619-222-1855
1069 MCCARTHY James 619-225-5811
MCCARTHY Maryann 619-225-5811
X VARONA
1106 ★PETERSON D L CONSTR 619-224-0468
1115 XXXX OO
1116 ABBEY M H 619-223-1412

SAVOY 92107 CONT
●ABBEY Mary Helen 619-223-1412
1121 BONNEY Derelynn 619-222-8762
BONNEY Richard 619-222-8762
1122 COX C D 619-223-9602
1125 LEWIS Donald K 619-224-9827
1126 ●TARANTINO Faye L OO
1129 XXXX OO
1133 HILDEBRAND Verne 619-225-0329
KNIGHT Helen 619-224-1048
1136 ●MEYER Dean M OO
1137 ●HOIHIELLE Anne L OO
1140 XXXX OO
1141 ●GORTON Shendan Rex 619-222-1018
1144 ★INTELLIGENCE BUSINESS INTL INC 619-223-9745
JOHNSON Robert E 619-223-2396
KAMISASANUKI Enko 619-222-0951
1145 XXXX OO
1150 ●BORTHWICK Donald T OO
1151 ●RYAN Thomas F OO
1155 BARNHORST Howard 619-224-0051
BARNHORST Howard 2D 619-222-6583
●BARNHORST Marnie 619-224-0051
1156 XXXX OO
1160 ●PATE Paul B OO
X LAPALOMA
1205 MCVAY Elaine K 619-224-5793
MCVAY James W 619-224-5793
1210 HINRICHS James 619-224-7222
●HINRICHS Susan 619-224-7222
1215 ●BISHOP Mary I OO
1224 ●AZEVEDO Jose 619-222-9912
1232 ●KEARY T J 619-222-2719
1240 XXXX OO
1243 ●KUHLMANN Verlyn 619-224-4820
1246 ●CLARK Geraldine H 619-223-8407
1247 ●SOMES George W 619-222-8184
1250 XXXX OO
1254 ●JONELIS T Z OO
1255 XXXX OO
1258 ●DEGAETANO B 619-223-7432
1261 ●MEHALICK James B OO
1262 ●GLASSON Wm E 619-222-3433
1268 XXXX OO
X POINT LOMA AV
X SAVOY CIR
★ 2 BUS 94 RES 9 NEW

SAVOY CIR 92107 SAN DIEGO

WEALTH CODE 7.0

X POINT LOMA AV
X SAVOY
1405 ●LARSEN Yvonne W OO
1411 TAYLOR T 619-523-4633
TAYLOR T 619-523-8747
1422 ●FOX Stewart R 619-223-4530
1423 DASILVA Adriano L 619-223-6043
1427 ●JESSOP James OO
1430 XXXX OO
1433 ●BERGMAN Douglas 619-222-8924
1436 ●CONNOR James R OO
1445 ●NUNEZ A OO
1451 ●PADILLA Oscar OO
1457 XXXX OO
1462 XXXX OO
1463 ●ARNETT Warren J Jr 619-223-6704
1468 ●TAYLOR Evelyn OO
1469 XXXX OO
1474 SIPES Daniel G 619-222-7981
1475 KENNEDY M 619-223-1488
X BERMUDA CIR
1479 ●JENSEN G D Mrs 619-222-9464
1480 KARLSGODT Kurt 619-224-7810
X PESCADERO AV
1486 READ Gail 619-223-0285
●READ Phil 619-223-0285
X VENICE
★ 0 BUS 22 RES 3 NEW

SAWGRASS 92019 EL CAJON

WEALTH CODE 7.0

2301 ●LIVIGNI Vincent Jr OO
2302 ●GIFFORD William H OO
2305 XXXX OO
2306 ●MURRAY C OO
2314 XXXX OO
2322 ●SOLIMAN D OO
2323 ●CHRISTOPHER Valerie OO
2330 ●KUSMOTO David M OO
2338 XXXX OO
2346 XXXX OO
2355 ●PHILLIPS Mark 619-444-9210
2361 STOCKWELL Gary 619-447-9457
●STOCKWELL Sue 619-447-9457
2369 ●MIKHAEL Tareq J OO
X SEA PINES RD
2377 ●ATHANS Steven R OO
2386 ●DAVIS Roy L OO
2394 ●ELLIS Mark S OO
2402 ●DAEUELTH Everett OO 619-447-2080
2405 ●KLAUSEN Kenneth E OO
2410 ●MAKANI M 619-447-3037
2417 ●TASTAD John W 619-447-8536
2418 ●YOUSIF Baljet H OO
2423 ●MELONS G F OO
2426 AYLWARD Nancy 619-441-0461
●AYLWARD Richard Jr 619-441-0461
★R JS CLEANING SERVS 619-441-0749
2431 ●THORNE P I OO
2434 ●NEGRETE Robert G OO
2439 XXXX OO
2442 ●BAHAOUA Mike OO
2445 ●ROBERTS Richard D OO
2450 ●YOUNAN Basil OO
2457 KEIL Lee Carley 619-444-0458
2458 MORGAN D 619-588-0882
X CONGRESSIONAL DR
2474 ●FORSTER Larry R OO
2482 ●WHITE L D OO
2490 ●ZETTS Paul A OO
2502 ●GARDNER Susan D OO
2504 ●PYLE Oliva OO
2506 ●TOMKINS Richard A OO
2508 XXXX OO
2510 ●PIERSON Ralph R OO
2516 ●ROBINSON Michaela M 619-590-2261
2517 ●PHROMMAYON P 619-440-2742
2524 ●HOLTER Mark A OO
2525 ●FLICK Stephen L OO
2532 ●KASPRZYCHI Carmela OO
2533 ●THAYER Dennis OO

COPYRIGHT HAINES & CO., INC. INFORMATION ON THIS PAGE MAY NOT BE KEYPUNCHED, ENTERED INTO A COMPUTER OR PHOTOCOPIED, IN ANY MANNER WHATSOEVER EXCEPT AS AUTHORIZED IN WRITING BY HAINES & CO., INC.

TP | **Adjoining** | **Source**

\- | ✓ | Haines & Company

THERMAL AVE 2000

THE HILL RD 91902 CONT

3951 CHAPMAN I P 619-479-1238
CHAPMAN I P 619-479-8751
3953 ★HUVALA ROY PHD 619-267-7000 5
3986 BRUFORD Roger S Col 619-470-1351
4073 ●BECK N John 619-479-1726
4106 ●SUTHERLAND Robert R OO +9
4112 FULLER Alisa A 619-479-1196
FULLER Opal 619-479-5553
4115 DETSCH Steven G DDS 619-470-2315 8
4118 XXXX OO
4122 CLUTTINGER Ann 619-475-1872
●CLUTTINGER Thomas H 619-475-1872
4128 FOX Brian 619-475-3162 +9
●FOX Richard W 619-475-0442
4140 ●SANCHEZ Ruben E OO 7
4150 ●WILLOUGHBY Cole B OO 7
4172 KOWASCH Veralynn 619-475-3771 +9
STEVENS M A 619-472-2865 8
4180 XXXX OO
4188 ●STMARIE Kala A OO 7
4189 ●OSWELL Gec E 619-479-4943
4194 ●MANAIG Melissa P OO 8
★ 1 BUS 26 RES 3 NEW

THE INLET 92118 CORONADO

WEALTH CODE 5 0

1 ●GOHLICH Ed J OO 7
2 ●SUERSTEDT H Radm 619-423-3861
3 XXXX OO
4 ●RALSTON Stephen L OO +9
6 XXXX OO
7 ●GARCIA Roberta F OO +9
9 ●GORMICAN Maurice J 619-423-9401
★ 0 BUS 7 RES 2 NEW

THELBORN WAY 92154 SAN DIEGO

WEALTH CODE 5 0

X THERMAL AV

1706 ●ENGLISH Stephen F 619-575-1485 5
1707 URENO Roberto 619-575-0956
1714 ●FILIBERTY Carol B OO 7
1715 XXXX OO
1722 ●RUBIO Pedro N OO 7
1730 ●BUENDIA A G OO 7
1731 XXXX OO
1739 ●RANGEL Sergio 619-575-4063 +9
1746 ●FORNATARO A R 619-424-6105
1747 ROLLISON Brenda 619-575-0622
ROLLISON William 619-575-0622
1754 ●RENTORIA S R OO 8
1755 ●PERALTA Casanro S OO 7
1762 ●MARTINEZ Norma C 619-429-3092
1763 ●BANTOG Ricardo V OO 7
1770 XXXX OO
1771 ●GONZALEZ Ricardo G OO 8
1777 ●YARROLL Wayne A OO 7
1778 XXXX OO
1785 ●TADIARCA Amado A OO 7
1786 ●SPADACINO Gary M OO 7
1793 XXXX OO
1794 ●NORINDER Geo E 619-424-5594

X STANDLAKE

1810 ●EDWARDS D R 619-479-4701
1811 ●STINE Michael L 619-429-5348
1820 XXXX OO
1830 ●OLSON David G 619-429-3874
1831 BERNABEZAVALA Alisa 619-424-6481
1840 XXXX OO
1841 ●WILCOX Jerry R OO 7
1850 THOMAS Brad 619-424-7199 8
THOMAS Nancy 619-424-7199 8
1851 ●CORPUZ Nyda H OO 7
1860 ●HOWARD D OO 8
1861 ●WEGENER Michael S OO +9
1871 ●FERNANDEZ Gloria OO 7
1880 PENNINGER Pamela M 619-429-3329
PENNINGER Pamela M 619-429-6945 8
PENNINGER Ray 619-429-3329
PENNINGER Ray 619-429-6945 8
1881 ●SUASA Fred 619-429-6711
1890 ●BENTLEY Donna OO +9
1891 XXXX OO
★ 0 BUS 43 RES 3 NEW

THELMA WAY 91950 NATIONAL CITY

WEALTH CODE 3 0

401 XXXX OO
421 XXXX OO
440 ●MENDOZA Ralph 619-479-6572

X 5TH

X MARIPOSA PL

500 ●GONZALEZ Hugo R 619-267-5767 3
520 XXXX OO
★ 0 BUS 5 RES 0 NEW

THE MALL 92115 SAN DIEGO

SEE COLLEGE GRV CENTER

THEODORE DR 92114 SAN DIEGO

WEALTH CODE 5 0

1263 XXXX OO
1281 CARREON Adelida 619-263-5767 +9
DURMIENDO Morris 619-266-0261 +9
1287 RAFAEL Oscar P 619-262-1390
1295 ●FILOTEO Manuel G OO 8
1307 GUNDER Domenic 619-266-9783
●GUNDER Valerie P 619-266-9783
1319 ●MENDOZA Editha P OO 7
1331 XXXX OO
1342 ●SICO Lilian C OO 7
1343 ●ALCA Victor 619-266-9897

X VARNEY DR

1354 ●HERNANDEZ Antenor R OO 7
1355 XXXX OO
1366 XXXX OO
1372 XXXX OO

X DIVISION

★ 0 BUS 15 RES 2 NEW

THE POINT 92118 CORONADO

2 XXXX OO
3 ●SHIREY Jack 619-575-8002 7
4 LICCARDO Mr 619-424-8355 8
5 COYLE Richard 619-575-0126
COYLE Richard 619-575-4868 8
●COYLE Willene W 619-575-0126
COYLE Willene W 619-575-4868 8
6 GIACOBINE James MD 619-423-6092
7 ●ADAMS A S OO 8
8 XXXX OO
11 WOLFSWINKEL Chid 619-424-8753 8
WOLFSWINKEL Conley 619-424-8425 7
13 TYNER Kathy 619-423-2669 5
TYNER Kathy 619-423-4726 7
TYNER Robert 619-423-2669 5
TYNER Robert 619-423-4726 7
14 XXXX OO
16 XXXX OO
17 WEBB J D Bud 619-424-7119 6
WEBB James D 619-429-3461 0
18 ●YOUNGBERG Ralph O 619-429-0395
19 ●ABBOTT S L Ambassador 619-423-5516 +9
20 XXXX OO
21 ●LOCICO Rosalie OO 8
23 XXXX OO
24 ●COLEMAN Jas T 619-423-6468
25 POUNDS Katherine 619-423-1558 8
THORNTON Florence 619-575-1306 8
THORNTON Mayo G 619-575-1306 8
26 XXXX OO
27 CLINTON Hugh L 619-628-8119 +9
28 ALMAZAN Carlos 619-429-0516
●ALMAZAN Rosemary 619-429-0516
30 XXXX OO
32 ●SCHLACTER Evelyn J 619-575-9080 7
SCHLACTER Jack H 619-575-9080 7
33 XXXX OO
34 ●CARUSO A G OO 8
35 XXXX OO
36 ●FARROW M OO +9
37 ●INMOBILIARIA P S OO +9
38 XXXX OO
39 XXXX OO
40 XXXX OO
42 ●KENNEY Patrick J OO 8
43 ●MITCHELL Jerry J 619-429-0174
MITCHELL Jerry J 619-575-0915 +9
45 XXXX OO
47 XXXX OO
48 ●ISACHSEN Olaf OO +9
49 XXXX OO
50 ●ENGSTROM Karl OO +9
51 LIEBERMAN Lee 619-424-1066 +9
●LIEBERMAN Lonel OO +9
52 COCKRELL Bruce R 619-575-4632
●COCKRELL Marcia 619-575-4632
53 RANKIN E P Capt 619-429-3850
RANKIN E P Capt 619-424-5114 +9
●RANKIN Eloise 619-429-3850
RANKIN Eloise 619-424-5114 +9
55 XXXX OO
57 ●KROESCHE Eric 619-429-7820 0
KROESCHE Eric 619-429-9714 4

X ADMIRALTY CROSS

59 XXXX OO
61 ●PAIGE Raymond J 619-575-7778
★ 0 BUS 65 RES 11 NEW

THERESA LN (97) 92071 SANTEE

WEALTH CODE 5 0

9923 ●ESPARZA Judith M OO 8
9924 ●TATTON Paul H OO 8
9929 TATE Ernest 619-448-1443 7
●TATE Maria 619-448-1443 7
9930 ●WEIR Marcia E OO 8
9935 ●BRYANT Carl M OO 8
9941 ●FORD Dana 619-258-4010 7
9942 ●BABIN Al OO 8
9953 ●RASZKOWSKI R 619-258-5615 +9
★ 0 BUS 9 RES 1 NEW

THERESA WAY 91911 CHULA VISTA

WEALTH CODE 4.8

X QUEEN ANN DR E

145 XXXX OO

X EMERSON E

151 XXXX OO
157 XXXX OO
158 BECKNER Robert L 619-585-3304
BECKNER Susan 619-585-3304
162 ●BALDIVIEZ Andres 619-420-1868 +9
●BALDIVIEZ Manuel 619-420-1868 +9
167 ●LECORNU Chas 619-426-0478
168 ●SPIVEY Joseph L OO 7
169 XXXX OO
171 ●KEERAN Tim R 619-427-1580
172 ●HINOJOSA Alfonso J OO +9
177 ●FOX Tim 619-420-2075 6
178 ●CHIAPETTA Lisa F OO 7
181 ●SWAREZ Ernest R 619-585-0754
182 ●BERGER Frank E Jr 619-422-8463
185 ●LIPSKI Mathew A OO 7
190 ●CHAFFEE Richard L 619-422-0892
★SHAKLEE CENTER 619-420-4557
★SHAKLEE DISTB 619-420-4557
191 ●HORN Ernest S 619-426-2172

X MONSERATE AV

307 XXXX OO

X NAPA AV

329 XXXX OO
339 XXXX OO
343 ●FISHBACK William C OO +9
345 ●NEGRETE Miguel A OO +9
349 STEVENS Susan 619-420-5869 8
350 LOCKRIDGE Bea 619-498-1520
●LOCKRIDGE Don 619-498-1520
356 TOBEY Jean S 619-476-9325 7
●TOBEY Richard D 619-476-9325 7
359 ●FLORES William OO 7
363 ●BULLOCK Becky C OO 8
368 ●LEE Allen OO 7
370 CRARY Charles 619-585-0352
●CRARY Elaine 619-585-0352
371 ●ALMARAZEROS Elaina OO 7
376 ●HOOPMAN T Cdr 619-691-0294
377 XXXX OO
395 XXXX OO

X NACION AV

X PROSPECT E

1341 GARCIA Jesus 619-427-4232 7

THERESA WAY 91911 CONT

1344 YEPIZ Jorge 619-425-9305 +9
1345 ●TOLEDO Gustavo OO 8
1351 ANGEL Bruce 619-476-9324 0
1355 XXXX OO
1356 KARNS Steven 619-427-6390
●KARNS Vera 619-427-6390
1361 ●ESPINOZA S J OO +9
1362 ●CALLEROS G OO +9
1367 ●GARCIA Jesus A 619-422-7706
1368 XXXX OO
1373 ●BAUER Myron L R 619-422-8332
1378 XXXX OO
1379 ●WOOTEN Carmen A OO +9
1384 XXXX OO
1385 ●BEASTER Timothy 619-426-1803 7
1393 HERNANDEZ Maria A 619-427-6320 +9
●VALLES A OO 7
1397 SEARS Paul R 619-420-6127

X QUINTARD E

1398 ●ROMO Jesus 619-476-0459 0
★ 2 BUS 58 RES 10 NEW

THERMAL AV 92154 SAN DIEGO

WEALTH CODE 3.3

602 GARIBAY Alfaro Oscar 619-429-6205 8
604 ARROYO Pedro 619-575-7947 8
610 GLASIER Neil 619-575-0506
GLASIER Olga 619-575-0506
612 GARRICK Caroline 619-423-0476 1
622 ●SERRANO Rosano OO +9
624 ●LLERENAS Ramon OO 7

X PALM AV

739 ●RONANILO C OO 7

X DAHLIA AV

755 ●SANCHEZ Celio 619-575-7256 +9
757 XXXX OO
762 XXXX OO
781 XXXX OO
788 OROZCO Victoriano 619-424-3981 8
790 OCHOA Michelle 619-429-4062 +9
OCHOA Raymie N 619-429-4062 +9

X DONAX AV

808 XXXX OO
816 XXXX OO
818 XXXX OO
832 SAHMEL Nick M 619-424-8249 +9
847 ●WOOD L L 619-423-0823
850 ●HARRISON Diana OO +9
851 XXXX OO
853 DIJENAS P 619-575-0999 +9
855 XXXX OO

X ELM AV

915 GUTIERREZ John E 619-423-0833
924 XXXX OO
932 XXXX OO
940 ●QUESNELL Harris Sr 619-423-2574
944 WILBURN Chris 619-423-1473
WILBURN Chris 619-429-6040 +9
●WILBURN Connie 619-423-1473
WILBURN Connie 619-429-6040 +9

X EVERGREEN AV

956 WALDRIP Shannon 619-429-4064 +9
958 ●ELLIOTT L 619-423-2420 4
970 PERRICONE Michael 619-429-4227 8
984 XXXX OO

X ELDER AV

1042 ●ABUYEN Eduardo 619-423-2179

X VIA AFABLE

1056 ●MARTINEZ Delia R OO 7
1068 ●CERVANTES Nestor OO 7
1082 FINSTERWALD Maury W 619-423-1884 4
1094 ●ODVINA Victoria 619-423-3899 +9

X 17TH

X CORONADO AV

1105 XXXX OO
1124 XXXX OO
1142 ●AGUILAR Maria R 619-424-6719 4
1150 XXXX OO
1168 ●DEGUZMAN C C OO 7
1178 ●BLAIR Albert L OO +9
1196 ●ALIX E B OO 7
1206 XXXX OO
1216 ●PATTERSON Allan W 619-575-5435 2
1217 XXXX OO
1226 ●BRUSTMAKER Jas O 619-424-7276
1236 ●WATTS Gary E OO 7
1246 XXXX OO
1256 ●MONTANO Roberto 619-429-4659 +9
1266 ●PANSOY C OO +9
1267 ★M V M STUDENT BODY 619-575-0901 3
★MAR VISTA MIDDLE SC 619-628-3086 +9
★MAR VISTA MIDDLE SC 619-423-9666 3
BAINBROOM
1286 DAGNILLO Susana 619-423-9191 8

X 17TH S

1302 XXXX OO
1303 XXXX OO
1312 USKEVICZ John E 619-423-0650

X HALLEY

1340 ●GILLES Larry J 619-423-0274
1343 YEMANE Zamenfes W 619-429-0084 2
1348 ●REYES Jose T OO 7
1351 XXXX OO
1356 ●KERSTING Eugene 619-424-5884
1364 XXXX OO

X HERMES

1402 ●ROSE Steve A OO 7
1411 ●MCCANDLESS Mary OO +9
1412 ●DANKERS William H 619-575-6143
1421 SCHROEDER Marylou A 619-423-3523
●SCHROEDER Stephen 619-423-3523
1422 ●HAUCK Walter R OO 7
1432 ●ZACK Henry C 619-423-6222
1441 XXXX OO
1442 XXXX OO
1451 ●FLANAGAN D J 619-423-0355
1462 XXXX OO
1471 XXXX OO
1482 XXXX OO

X SATELLITE BLVD

1505 CARLSON Michael 619-429-6288 7
1514 POWERS Bill 619-575-9600
POWERS Sally 619-575-9600
1517 XXXX OO
1522 ●DIZON F C OO 7
1529 ●OSTERMILLER Donald OO 7
1530 ●LEON Jose C OO 7
1539 XXXX OO
1541 XXXX OO
1546 ●PACHECO Marcos A OO 7
1555 ●GREEN Steve 619-429-0704 0

X ROYSTON DR

1562 ●GILL Deana OO 7
1570 ●NICHOLS Ross G OO 7
1578 ●MCMAHAN Richard D OO 7
1586 XXXX OO

THERMAL AV 92154 CONT

X TAMARAND WAY

1606 ●BAGOS Lino R OO 8
1614 XXXX OO
1622 ●SOLIMENA Victor V OO 7
1630 ●BIBLE Ronald L 619-424-7257 8
1638 ●MORALES Pedro OO +9

X THELBORN WAY

1646 ADAIR Jennifer 619-429-5050 7
●ADAIR Randall 619-429-5050 7
1654 FARRIN-Ross Misae 619-423-8951 +9
1662 ●VILLALPANDO Lyndee OO 7
1670 ●LENTFER Eugene P OO 7
1678 ●HOLT Carmen J OO 7

X TREMAINE WAY

1686 WHITTER Chieko 619-424-6153
●WHITTER Manon 619-424-6153
1694 HERNANDEZ Bayani S 619-429-1272

X LEON AV

★ 3 BUS 108 RES 18 NEW

THETA PL 92120 SAN DIEGO

WEALTH CODE 7 0

X DELCERRO BLVD

5742 XXXX OO
5749 XXXX OO
5752 ●HENDRICKS Walter F 619-286-3737
5755 XXXX OO

X ROMANY DR

5761 ●MCCOY Harry E 619-286-1769
5767 ●MARLEAU Wm D 619-582-1291
5772 XXXX OO
5773 XXXX OO
5778 XXXX OO
5791 ●TRUITT Carter F OO 583-5394 7

X LAMBDA DR

★ 0 BUS 10 RES 0 NEW

THE WOODS DR 92019 EL CAJON

WEALTH CODE 9.0

X WOODY HILLS DR

1704 MOORE Ira J 619-442-6248
1715 XXXX OO
1720 ●GERNER Joan B OO 7
1726 JULIENNE N 619-593-4814 6
JULIENNE S 619-593-4814 6

X TIMBERPOND DR

1737 ●KLING Melville P 619-447-3127
1749 ●DARG Stan OO 8
1767 ●JOHNSON Michael C OO 7
1778 COMSTOCK James E 619-588-6700 +9
COMSTOCK Mary 619-588-6700 +9

X AVOCADO SUMMIT DR

★ 0 BUS 10 RES 2 NEW

THING RD 91980 TECATE

401 XXXX OO
403 XXXX OO
405 XXXX OO
473 PALOMAREZ Manuela C 619-478-5073 0
475 XXXX OO
487 GARCIA Adalberto 619-478-5379 8
YEPEZ Jorge 619-478-2860
489 XXXX OO
497 XXXX OO
★ 0 BUS 9 RES 0 NEW

THISTLE CT 92120 SAN DIEGO

WEALTH CODE 7 0

8107 XXXX OO
8108 ●RICHARD Paul B OO +9
8117 ●MORANO Bonny S OO 8
8118 ●WILLIAMS John E 619-286-7403 7
8127 ●ZANJANI Lea A OO 7
8128 ●STANNER Joel D OO 7
8137 ●LEW David J OO 7
8138 RAHIB Nabeel 619-286-9894
RAHIB Raja 619-286-9894

X HILLANDALE DR

★ 0 BUS 9 RES 1 NEW

THISTLE BRAES TER 92040 LAKESIDE

WEALTH CODE 6 0

X GAY RIO DR

12017 ●SIMONIDES Nancy K OO 8
12025 XXXX OO
12026 GROS Raymond P 619-443-1150
12030 ●BISHOP Robert C OO 7
12042 REED Gay 619-443-8958
REED Jas S 619-443-8958
12043 ●WARDEN Leeann OO +9
12050 BROOKS Bernard A 619-443-8205
●BROOKS Ruth 619-443-8205
12051 ●SCOTT Bert Jr 619-561-7746
12059 ●ATKINSON Clyde B OO 7
12060 JARDINE Robert C 619-443-6169
12079 ●ROWLAND Daniel C OO +9
WALKER Fred 619-443-3834 2
★ 0 BUS 14 RES 2 NEW

THOMAS AV 92109 SAN DIEGO

WEALTH CODE 3 1

PACIFIC BEACH AREA

X OCEAN BLVD

701 ★GREEN FLASH THE 858-270-7715 1
711 XXXX OO
717 XXXX OO
756 ★PAC DRIVE SKATEBRD 858-270-3361
760 ★SAPPHIRE 858-483-1698 +9

X MISSION BLVD

THOMAS AV 92109 CONT

809 ★NICK'S AT THE BEACH 858-270-1730 6
819 XXXX OO
835 ..... APARTMENTS
852 XXXX OO
853 ..... APARTMENTS
AVALOS J 858-274-1881 7
BERGEN Andrew J 858-273-8457 +9
HEPFER Jeff E 858-272-3621 +9
KANE Michael J 858-490-9105 +9
LANGSTON Ernest 858-270-7020 +9
LITTELL Christopher 858-274-5577 +9
POI John A 858-270-5611 +9
RANGLAS Tom Jr 858-272-4606 +9
TONLINSON A 858-274-3189 6
853 .....
854 XXXX OO
855 XXXX OO
856 XXXX OO
860 ●ERMAN Zachary L OO 8
862 XXXX OO
863 XXXX OO
864 FORREY Patrick L 858-483-8915
865 XXXX OO
872 DESMOND Craig 858-270-8929 +9
876 ●LLANOS Rosa G OO 8
878 CAVANAUGH Paul 858-274-6689 +9
881 ..... APARTMENTS
ALLARD Lance 858-274-5053 +9
BUCHNER Bob 858-483-5534
BUCKEY M 858-483-6534
COLLINS Joe G 858-483-6870 4
HANSHAW A 858-272-3272 3
HOYT Forrest T 858-483-4912
MARRONE Ethel 858-270-5635
MARRONE Joe 858-270-5639
OLSON Gabriel 858-273-6938
SMALLWOOD Brent J 858-270-4785 7
881 .....

X BAYARD

902 XXXX OO
904 BARBOUR Christopher 858-273-2378 6
906 XXXX OO
908 XXXX OO
910 XXXX OO
911 ALDRICH Lew 858-483-9527 +9
BRISTER S 858-270-3943 8
MILLER David F 858-270-6255 0
WIEMKEN Richard 858-483-4935
912 XXXX OO
914 CAHILL Richard F 858-270-6307 +9
916 XXXX OO
917 WAGONER Brian S 858-270-8629 +9
919 XXXX OO
925 HONDA Peter 858-274-3574 +9
HUTCHINGS J 858-270-5465
JONES Andrew 858-270-5530 +9
MALLOY Richard 858-273-8559 +9
930 ..... APARTMENTS
BRUNI Eugenia 858-581-8233 +9
CAMPBELL Lyle 858-270-3287 +9
CHRISTY Scott 858-270-0917
HASKAL Danny 858-483-1033 +9
HAUCK T Dustin 858-483-7730 +9
HYMAN Spencar Jr 858-272-5946
MATTSSON Niklas 858-270-6113 +9
MENDELSON Arthur V 858-483-9412 0
ONORI Jason 858-274-4168 +9
SILVA Alan M 858-274-1502 +9
SMITH Teresa R 858-274-1603 +9
SULLIVAN Mark G 858-483-4585 2
TURNPAUGH Linda 858-274-2781 +9
VANTYNE Laura 858-581-2219 8
VANTYNE Laura 858-272-0456 +9
VANTYNE Sean F 858-581-2219 8
VANTYNE Sean F 858-272-0456 +9
WINBURN J 858-581-3804 +9
WINCH Robin 858-483-7730 +9
YAMADA E 858-270-9555 +9
930 .....
935 GIPSON Heather 858-483-4528 6
937 XXXX OO
939 BISBEE Michael 858-273-2039 +9
FABB Brian 858-274-2069 +9
WILSON John 858-273-6323 3
941 XXXX OO
943 XXXX OO
945 TERRY Greg 858-273-5815 +9
947 O'Grady Frank 858-270-9566 +9
947½ NELSON Leah 858-270-9562 8
949 XXXX OO
950 CONWAY Brian 858-273-1708 5
951 BUZI Larry 858-483-5630 +9
953 BRADLEY Roger 858-273-6750 +9
954 XXXX OO
961 KOVACS Lisa C 858-483-9906 +9
962 ABRAHAM Rudy 858-272-7619
MCKAY Michelle 858-483-2942 4
TURBEVILLE Christy 858-483-3723 7
963 MCHENRY Sean 858-483-5423 8
WASHYCHYN J 858-273-5338 +9
966 XXXX OO
968 XXXX OO
969 ..... APARTMENTS
HOLCOMBE Benjamin W 858-483-2276 +9
HURLEY John 858-272-8069 7
LUTTON H 858-273-0554 7
ZAZUBEK P 858-274-0246
ZIELINSKI Kevin 858-270-9712 +9
ZIELINSKI Kevin A 858-270-9702 +9
969 .....
974 JENKINS Patrick R 858-272-5495 +9
ROTHENBERGER Sharn 858-272-3449 +9
976 XXXX OO

X CASS

1012 LEE Scott P 858-483-8276 7
SHERMAN Madeline J 858-272-4738 +9
1018 ●TURNBULL Debra A OO 7
1020 CHESHIRE Gary 858-272-4160 5
SUWANKOSAI Nu 858-272-4160 6
WAGNER Craig 858-272-4160 5
1022 ●WISDOM Warren OO +9
1024 BYER Leigh 858-272-8953 +9
1050 ★EPISCOPAL CHURCHES 858-273-3022
★ST ANDREWS EPSCPL 858-273-3022
★ST ANDREWS 858-273-3023
KNORRTH

X DAWES

1104 XXXX OO
1111 COLLINS Jonathan 858-273-9504 +9
FARNAND Chris 858-273-6182 8
1112 XXXX OO
1113 XXXX OO
1114 YEIP Jonathan 858-270-9166 5
1116 XXXX OO
1118 OLIVARES Leo 858-274-0734 +9
1119 ●WILLIAMS H A 858-272-2872
1122 XXXX OO
1127 ..... APARTMENTS
BASNIGHT Michael 858-270-1431 8
COCHRAN R J 858-270-9926 8

THOMAS AV 92109 CONT

GORDON Robert 858-274-7321
GORDON Sue 858-274-7321
MACKEY S 858-483-8433 8
MARSTON Kyle 858-273-6477 8
MOORE Harold C 858-272-3478
1127 .....
1130 XXXX OO
1134 XXXX OO
1135 XXXX OO
1136 DIAMESSIS Peter J 858-273-8153 +9
1139 CORBETT Paul B MD 858-581-1640 8
1141 XXXX OO
1142 LANDRY David B 858-273-9459 5
REYNOLDS Benjaman C 858-581-0175 7
1143 SAKS Alyssa M 858-483-0165 +9
1144 XXXX OO
1145 XXXX OO
1146 XXXX OO
1149 ISHIHARA Noriyuki 858-483-7565 8
1150 GRANITO Greg 858-483-7979 +9
KANTER Kristin 858-483-3549 7
ROSENTHAL Jill 858-273-0491 +9
1151 ●WARREN Gregory G OO 7
1152 XXXX OO
1153 LONG Allen 858-270-5585 6
1154 XXXX OO
1155 XXXX OO
1156 XXXX OO
1158 ●FORSHT Eugene R OO +9
1159 TOWNSEND Jessica 858-270-8691 7
1160 OCONNOR P 858-490-0372 5
1161 XXXX OO
1163 XXXX OO
1167 YOUNG Thomas R 858-581-2633 +9
1169 ●OBERNE John P 2D 858-483-5534 +9
THOMPSON Richard A 858-270-7735 +9
1170 ●RICHTER Helen H 858-272-6449
1171 DUNBAR Jennifer A 858-273-8776 7
1175 ●ALLAMON Richard F 858-272-2430
1178 ●WILLIAMS D R 858-272-2301

X EVERTS

1204 XXXX OO
1205 ●BAKER Albert 858-270-6965 1
1209 ●BOGUCKI John 858-483-3874 8
1211 XXXX OO
1213 ●DUNN Arlene OO 7
1214 ●ADIRENTE Salvatore 858-490-8012 5
1215 XXXX OO
1216 KIPER Michael L 858-483-7046 4
1219 BRODIE Thom 858-581-2869 5
1220 KENNEDY Kevin 858-483-7800 +9
1221 RAWLINS Scott S 858-270-9333 8
1223 JERNIGAN Tom 858-272-4859 2
1225 XXXX OO
1228 XXXX OO
1230 BOWN Dan 858-270-7961 +9
FLETCHER Danny 858-272-0952 +9
SOLORZANO Tina 858-272-0952 6
1231 BARRY Keith A 858-274-9432 +9
PATT Chased 858-272-5056 +9
1233 SANDOVAL Robert 858-272-5834 1
1234 ●DISHMAN Dane OO +9
1235 NEIN Jas R 858-272-0121
1236 XXXX OO
1240 ●PATRICK K T OO +9
1242 ●TERLOUW Bertha J OO 7
1244 DRUMM J 858-272-2420 +9
1245 ●ANDRE Timothy OO +9
1246 ●SULLIVAN D 858-483-1544 +9
1247 ●FULLER Rhonda OO 7
1248 XXXX OO
1249 ●WEINBERG Jeri L OO +9
1252 PIDCOCK Mark D 858-270-2754 +9
1254 MCDONALD Maegan C 858-483-2150 6
1255 BAILEY Randall 858-274-0413 5
KANP Steven M 858-270-4845 +5
1256 BIANCHINI Vanessa S 858-270-8710 +9
1258½ LENTZ Collin 858-274-2429 +9
1259 ●GLEASON Richard A 858-274-9687
1260 HEERENS Diana A 858-272-2270 +9
1260½ MIYAMOTO James 858-581-2682 +9
1261 PALLAS Geo E 858-270-8149
1262 CARLSON Deane R 858-581-3725 +9
VILLEAUX Russ 858-274-7262 8
1265 PALERMO Heather 858-272-2581 8
RODGERS Mik 858-273-6574 8
SHUBERT Sean Michael 858-483-7923 8
1267 XXXX OO
1268 XXXX OO

X FANUEL

1301 DALY Alan J 858-270-8322 6
DUPLAND Sharon 858-274-5818 6
GRANT Josh 858-273-4835 +9
GRANT Krista 858-273-4835 +9
1314 ●FRANEY Casey J OO +9
1328 ●EBERWIEN Theodore G 858-274-9169
1333 ..... THOMAS HSE APTS
BARBOSA Patricia L 858-581-2074 6
HALLORAN Robert 858-270-6877 +9
HOGAN Jamie 858-274-6499 +9
LAPINSKI Emery W 858-270-1328 6
MOZES Karen E 858-483-1571 8
NARDINE Dana 858-274-6018 +9
RAMALHO Rafael 858-274-3909 +9
RAWLINGS Dorella 858-274-8693 +9
★THOMAS HOUSE 858-273-6970 7
APARTMENTS
1333 .....
1338 CASADY L 858-273-3292
HERY Elena 858-274-8557
HERY Thos 858-274-8557
MANOR Matthew Raines 858-273-7348 +9
THOMPSON Elena 858-274-8557 5
THOMPSON Hal 858-274-8557 5
1343 ●CARLIN E J 858-274-8095
1349 ●MCCOY Wanda L OO 7
1351 XXXX OO
1353 XXXX OO
1356 ●HOVLAND Carl C 858-274-9625
1357 ●CASTRO Elisa OO 8
1362 HEBRANK Tom 858-270-2757 7
1361 XXXX OO
1363 ●KRUEGER C E 858-272-3717 7
1368 LILLEHAMER Ame 858-273-9460
1367 MACKENZIE Paul 858-483-9331 +9
1376 XXXX OO
1377 LUTZ Richard 858-273-4439 6

X GRESHAM

1403 XXXX OO
1404 ●FRASCO Lisa M OO 7
1411 SMITH Gary L 858-273-3080 +9
1413 BURROUGHS Brandon S 858-274-8165 8
1414 ●LANE J W 858-273-0455 3
1419 XXXX OO
1421 CARROLL Charles D 858-272-5117 4
NAEFKE V 858-272-7475
NAEFKE V 858-272-6893 3
SCZERSPUTOWSKI Jana 858-272-5852 +9
1422 XXXX OO
1428 ●HALPIN Thomas 858-270-3170 +9
1430 XXXX OO
1432 ●PASKOWITZ Tom OO +9
1433 DESIMONE S 858-270-0380 +9
ENGLER Lea 858-274-2775 8
1434 ●KELLY Christine 858-274-5713 +9

COPYRIGHT HAINES & CO., INC. INFORMATION ON THIS PAGE MAY NOT BE KEYPUNCHED, ENTERED INTO A COMPUTER OR PHOTOCOPIED, IN ANY MANNER WHATSOEVER EXCEPT AS AUTHORIZED IN WRITING BY HAINES & CO., INC.

18TH ST 1961

SMALL ENOUGH TO KNOW YOU – LARGE ENOUGH TO SERVE YOU 1146 National Ave., National City, Calif.

17TH (PO Imp Bch)—Contd
604 Keene Leonard O ®
606 Keller Kenneth E
608 Gagnon Jerry
610 Vacant
612 Vacant
614 Kulu Harry ® GA4-5758
616 Burke Martin J ® GA4-5683
618 Trainor Dan J ®
622 Pulley Everett GA4-6310
624 Brand Roy F ® GA4-6103
Palm av intersects
723 Donnell Joseph W
732 Boling Frances L Mrs ® GA4-7619
739 Cash Roger B
Dahlia intersects
755 Strandiferd W H GA4-8005
756 Burley Carl H ® GA4-7768
781 Silvey Geo H GA4-3391
790 Bravo Robt L ® GA4-3658
Donax av intersects
818 VanSyoc Stanley C GA4-9278
829 McClellan Eleanor M Mrs ®
Elm intersects
832 Colburn's Saw Serv GA4-9302
Colburn Ellis J ® GA4-9302
847 Wood Billy A ® GA4-5788
908 Donaghe Jas W ® GA4-7177
915 Gutierrez John E ® GA4-9127
932 Simmons Alice M Mrs GA4-5388
936 Rhodes Ray E ® GA4-6609
940 Quesnell Harris A ® GA4-6458
944 Winn Guy ® GA4-9332
956 Marbach Julius
958 Nordhagen Geo J
960 Vacant
970 Davis Geo W ® GA4-9635
984 Forrest Robt J ® GA4-9207
992 Ramirez Manuel ®
1206 Olsen Phil G ® GA4-3774
1216 Milton Walter F ® GA4-6741
1226 Schafer Edw D GA4-3165
1236 Vacant
1246 Colwell Rex D ® GA4-8770
1256 Medley Albert J ® GA4-9681
1266 Painter Donald A ® GA4-8851
1276 Houglum Leon P ® GA4-7436
1286 Villalpando Ismael S ® GA4-5582
1296 Smith Edw C ® GA4-5495

14

17TH SOUTH—From 1700 Commercial south
9 Vacant
11 Lacy Mary B Mrs ® BE3-7829
115 Beltran Hipolito BE9-4441
117 Guzman Joe ®
119 Ayala Hendrick
Logan av intersects

12

18TH—From 1800 Commercial north
Imperial av intersects
L intersects
K intersects
J intersects
Island av intersects

10

Market intersects
G intersects
F intersects
E intersects
C intersects
B intersects

252

18TH (PO Imperial Beach)—From Palm av south, 1 east of 17th
725 Meyers Helen I Mrs
727 DeLanghe Maurice
736 Galbreath Jesse B GA4-9317
738 Dillon Donald
791 Wasson Henry I HA9-5456
792 Eatmon Jerry D GA4-8905
815 Chapman Floyd V ® HA0-4680
835 Lowry Geo C ® HA9-3631
842 Fugatt Lloyd V GA4-7315
859 McGinnis Edw R ® HA9-4786
Elm intersects
935 StCharles Roman Catholic Ch HA0-3702
941 StCharles Catholic Sch GA2-7842
1053 Leonida Jose HA0-3795
1061 Yamamoto Hiroshi ® HA0-1665

14

18TH SOUTH—From 1747 Commercial south

12

19TH—From 1900 Commercial north
23 Williams Lacy K BE9-3150
25 Taylor John B
27 Estes Jessie R Mrs
29 Walker Catheryn Mrs
35 Victoriano Banuelos H
37 Vacant
46 Flores Barnardo
47 Vacant
53 Sesena Francisco
55 Mallette Elise Mrs
66 Picou's Mkt gro BE4-9534
Picou Oliver J BE9-7438
67 Collier Nessie Mrs BE2-2744
69 Collier Carrie L Mrs ® BE4-1505
71 Faulk Olivia Mrs BE3-3623
Imperial av intersects
109 Vacant
131 Dopp Edith H Mrs ® BE2-0285
141 Redondo Ramon ® BE9-3438
151 Caldwell Lucilla G Mrs ® BE9-5071
155 Atayde Edw
Delgato Louis J
165 Aguila Manuel L BE4-6049
L intersects
207a Anderson Willie
207b Calvin James F
207c Lewis Betty
207d Jacson Eddie B BE2-3442
217 Garcia Jas F ® BE4-1050
235 Hickson Arth ® BE4-7750
237 Flores Gregory F ® BE2-2581
239 Baker Myra H ® BE9-1938
251 Najera Jesus C ® BE4-5965
K intersects
301 Vacant
303 Dollar Jerry K
305 Jensen Kerry
307 Ivy Ewell E
309 Choate Grant E
331 Ramirez Joe ®
344 Vacant
345 Vacant
345½ Cesena John S ® BE9-4622
346 Urguijo Guadalupe Mrs ® BE9-4916
352 Daugherty John C ® BE4-4914
354 Wilson Mary V Mrs BE2-1465
355 Sayas Jose A ® BE4-1471
359 Jimenez E M ®
369 Meza Jimmie D ® BE9-7945
370 Ortega David
J intersects
400 Northcross Henry
405 Jackson Jack
418 Peck Alice L Mrs BE4-2944
420 Vacant
422 Vacant
424 Vacant
428 Schmitt Myrle Mrs BE9-6729
429 Ventura Soledad V Mrs
430 Mendenhall Etta I Mrs ® BE3-8458
432 Sell Mary A Mrs
437 Eldridge Mary A Mrs ® BE3-3586
440 Harbs J & Son Prntrs BE2-5695
443 Jordan Thos J BE9-5378
445 Negron Oriol
455 Small Prince BE9-8524
457 Vacant
463 Ratliff Viola Mrs BE2-2213
469 Odom Martha Mrs
Island av intersects
501 Vacant
507 Haugland Arth G BE9-4734
517 Holt Ruth E Mrs ® BE4-6908
530 Gayden Waldo BE9-1012
531 McLamore John W
539 Vacant
545 Duckett Ervin
545½ Vacant
548 Vacant
555 Episcopal Community Serv BE4-6493

10

Market intersects
602 Vacant
602a Vacant
623 Spark-O-Lite Clns BE4-9878
625 Kiepert Elmer A ® BE4-2313
637 Bryant Lennia Mrs BE4-1187
Nelson Lee
639 Tapia Virginia Mrs
643 Bojorquez Juan M ® BE4-1562
651 Vacant
653 Vacant
655 Tallman Merritt
657 Vacant
671 Van Os Conception Mrs ® BE9-7660
G intersects
F intersects
E intersects
931a Newton Larry
931b Davila Felix
931c Vacant
941 Vacant
945 Apartments
1 Dailey Lena Mrs
2 Vacant
3 Rogmski Geo F
4 Thombs Bula Mrs
5 Vacant
6 Potter Delmar
9 Vacant
Street continued

8

Broadway intersects
1035 Veterans of Foreign Wars Hall BE2-2221
Ingram O K Ship Veterans of Foreign Wars No 1774 BE2-2221
1041 Smith Laura L Mrs ®
1045 Excelsweld Co of SD wldrs BE4-4822
1055 Vacant
C intersects
1113 Moffett David
1115 Ripley Walter C
1117 West Leonard B ® acct BE2-1862
1133 Rivera Dan
1139 Down Thos
1139½ Nelson Leonard
1141 Schuster Francis BE4-6735
1143 Vacant
1145 Parks Kylo A
1155 Spencer Allen L ® BE4-5055
1165 Walker Claude R BE9-5875
B intersects

254

19TH (Nestor)—From Coronada av south, 1 west of 22d
1215 Hofer & Sons Dairy HA0-0822
Hofer Julius ® HA0-0822
1229 Hofer Julius jr ® HA0-1980
1323 Zumstein & Sons Dairy HA0-4869
Zumstein Margt Mrs ® HA0-4896
1375 Zurmstein Walter ® HA0-3456
1381 Klemm Ernest H HA0-1808
1405 Zumstein Jos ® HA0-2465
1551 Vacant
1611 Bonner Robt W ® HA0-4791
1645 Watts Glane G ® HA0-4604
1677 Peavey Gilbert K ® HA0-1652
1695 Peavey Hollis N ® HO0-3450
1701 Egger Robt Dairy HA9-3717
Egger Robt ® HA0-3717

256

Tia Juana River crosses

252

19TH (PO Imperial Beach)—From the Otay River south
714 Lammert Alvin O
Dahlia intersects
760 Provencio Patk ®
768 Miller Jas B ® HA0-3423
780 Crume Wm R
782 Byrd Calvin ® HA0-3674
Donax intersects
856 Murphy Ronald A
858 Cruz John B HA0-6430
860 Niswanger Howard HA0-1534
862 Brown Arrion
Elm intersects
920 Mohler Henry D ® HA0-4921
1002 Ott Robt B HA0-2234
1005 Leonard Carlton C ® HA0-3327
1013 Furber Geo G ®
1023 Furber Wm ® HA0-2110
1035 Vacant
1039 Vacant
1047 Vacant
1063 Yano Toki ® HA0-2656
Coronado intersects

14

19TH SOUTH—From 1900 Commercial south
102 Vacant

12

20TH—From 2000 Commercial north
11 Mendez Ramon ® BE4-4450
15 Vacant
21 Caravantes Sophie Mrs ® BE2-1842
29 Vacant
31 Gomez Frank ® BE2-0424
33½ Vacant

CALLA ST 1961

25
CALHOUN—From 4050 Harney northwest
2660 Casa De Bandini Hotel CY6-9792
rear Cardwell Jas H CY6-9792
Mason intersects
2732 Fousek Gertrude Mrs ◎ CY5-0564
2734 LaCasa Blanca Dining Room restr CY5-7339
2754 Casa DePico Motor Hotel CY5-7160
Cardwell Frank K ◎
Wallace intersects
Taylor intersects

1B3
CALIFORNIA—From 880 W Market north
1B2
Broadway intersects
1B1
Beech intersects
1501 C & R Transfer Co (whse)
Cedar intersects
1612 Garrett Lillian Mrs
1620 Aabco Inc (whse)
1620½ Rodriquez Arquello
1632 Gilbert Phil ◎ BE3-5622
1
Date intersects
1824 Fogerty Oil Co (whse)
1842 Piraino Anna Mrs
1930 Guadalupe Refugio
1932 Bologna Pietro ◎ BE2-1984
1940 Battaglia Joe
Grape intersects
Hawthorne intersects
5
Ivy intersects
2244 Vacant
2250 Salmon Tarquino H BE3-5035
2250½ Aquirre Bernarda Mrs
2272 Salmon Joaquin ◎
2280 No return
Juniper intersects
Kalmia intersects
Laurel intersects
2560 Belyea Truck Co BE9-2133
Maple intersects
2801 Murphy Maurice C ◎ CY5-3866
9
Palm intersects
2921 Walker Saml P ◎ CY5-9517
2929 Vacant
2941 Stimits Arth E CY5-0454
2968 Vacant
2970 Knauf Carl H CY8-3010
Quince intersects
3005 Folk Robt L CY8-6340
3015 Vacant
Redwood intersects
Spruce intersects
Sassafrass intersects
Thorn intersects
3596 Bateman T O Co chem CY5-5163
Charcoal Distrs Inc CY5-5186
Upas intersects
Vine intersects
15
Walnut av intersects
3607 Vacant
3619 Rebeles Magdelena Mrs CY5-7707
3625 Vacant
3630 Ideal Laundry CY8-1101
3633A-1 **Bachelor Apts** JU2-2757
1 Simms Leon
2 Withers Jack
3 Blum J W
4 Lett John B
5 Wade Alf D
6 Lett Joe H ◎ CY8-4386
7 Robles John
8 Chafin Semuel A
9 McKee Mike
Street continued
3645 Hiatt Leroy R ◎ CY5-4570
3669 Crower Equip hot rod mfrs CY8-2708
Eddy & Molitor Helicopter Serv CY8-5664
Johnson Metal Works CY6-2496
Standard Truck Line CY8-8245
Infusino Albert F CY5-5642
Bean ends
Chalmers intersects
Winder intersects
3705 Price & Horton Inc sht mtl CY6-1160
3707 Vacant
3709 Vacant
3711 Celaya Frank B CY5-6389
3717 Massaro Jas A CY5-7700
3719 Rhodes Mitchell L CY5-2859
3719½ Vietri Jos J CY5-5776
3721 Carne Madeline S Mrs
3723 Vacant
3725 Dillon Lester P CY6-1897
3727 Vacant
3729 Nelson Clarence O CY8-9264
3730 All-In One Serv Center gas sta CY8-6287
3731 Seymour Henry C CY8-4054
21
W Washington intersects
3751 Five Points Motel CY6-9276
3777 Marine Room tavern CY6-9563
3779 SD Sporting Gds CY7-1412
Smith J B
3781 Vacant
3785 Five Points Cut Rate Store sundries CY7-1129
3787 Melfi Andrew M
3789 Vacant
3789½ Runner Russell E
3791 Five Points Barber Shop CY6-2609
3793 Lucky Star Cafe restr CY8-3041
3795 Five Point Food Market CY6-9264
McKee intersects
3801 Five Points Delicatessen CY5-7545
3805 SD Motor Inn CY6-9457
3809 Vacant
3810 George's Liquor Store CY8-2434
3811 Taylor Earl F CY8-1948
3817 Dennis Geo M CY8-5639
3819 Copelane Orville A CY8-0131
3821 Warren Edna M Mrs CY8-7602
3827 Gray John
3831 Theriot E Abram CY5-6575
3832 Maguire Edw
3833 Ward Chas
3834 Brittle James N
3835 Gonzalez Ramon jr
3836 Dudley Jack R CY5-1773
3838 Lowrie Vi M Mrs
3841 Maverick's Club tavern
3844 Dotts Esther J Mrs ◎ CY5-3384
3844½ Pullar Rodney A CY6-4697
3846 Legal Reserve Life Ins Co CY7-1041
3849 Vacant
Pringle begins
3856 Bailey Equip Co Inc CY5-5141
3870 California Motor Lodge CY6-9278
3871 Cee Cee's Mkt CY8-7835
3873 Family Village The auto court CY6-6737
Sutherland ends
LaJolla begins
3911 McMullen Cuivier M ◎ CY5-4830
3919 Haugen Edwin N ◎ CY8-2464
3922 Wilson Erven E ◎ CY6-6052
3922½ Eastep Gilbert
3926 Viery Emily D Mrs ◎ CY8-5977
3926½ Arhens Richd G CY8-2790
3929 Rawlings Orben E CY7-1722
3931 Walton Carroll H CY6-3222
3935 Pine Angeline E Mrs CY6-3289
3938 VanDer Werf Hendrik CY7-1576
3942 Mietchen Fred H ◎ CY5-1256
3951 Passmore Jacques ◎ CY8-3062
3965 Palmer Edith D CY8-2427
Henry intersects

21
CALIFORNIA, WEST—From Henry west to Witherby, continuation of California
1907 Huffman Robt E ◎ CY5-1356
1917 Rickon Fred J ◎ CY6-4779
1925 Aschbrenner Gene F ◎ CY5-8985
1931 Hilgeman Roy A ◎ CY5-7956
1948 Hall Richd S ◎ CY7-1451
1958 Giacalone Joseph ◎ CY6-6429
2005 Wotton Albert H ◎ CY6-1125
rear Wilson Lea
2011 Kenny Agnes Mrs ◎ CY8-3270
2017 Burkhardt Jas A ◎ CY8-7096
2025 Patterson Harold L ◎ CY8-5670
2026 Potter Peter ◎ CY6-0548
2031 Somanetics Inc eng CY5-7267
Satter Neil S ◎ CY5-7267
2037 Gibson Clarence E ◎ CY5-6456
2044 Jarvis Grace B Mrs ◎ CY5-3582
2045 Shaw Howard I jr ◎ CY5-4445
2049 Hart Mildred Mrs CY8-7404
2050 Slaten Harold R ◎ CY8-1283
2051 Beetlestone Robt H ◎ CY5-1458
2061 Gaines Paul ◎ CY8-3245
2067 Taylor Harold J CY5-5707
2069 Gross Saml CY8-1269
2070 Shea Jas A CY5-4296
2074 Muir Wm D ◎ CY8-1447
2075 Frates Nancy
2077 Vacant
2083 Schwartz Alvin
2085 Weaver Harold C CY7-2342
2086 Maier Aug W CY7-2317
2095 Hogan Chas T CY5-7024
2097 Bevan Anthony F ◎ CY5-2904
2098 Costello H O
Bandini intersects
2105 Wilke Herman P ◎ CY5-2649
2111 Englehart J Reba Mrs ◎ CY5-9347
2120 Davee Clyde O ◎ CY6-2452
2121 Baird Andrew N ◎ CY5-9192
2127 Kesler Robt D ◎ CY8-2982
2137 Holloway Jas G ◎ CY8-3501
2143 Phillips Maude M Mrs CY5-3581
2146 Chowning Thos J ◎ CY6-0422
2149 Vacant
2149½ Vacant
2151 Shoven Hazel B Mrs ◎ CY5-7138
2152 Collier Harold M ◎ CY6-2173
2164 Busalacchi Mario J ◎ CY8-6457
2169 Wessell Nancy E Mrs ◎ CY5-4419
2171 Hallmore Shirley Y Mrs CY6-2868
2174 Monsees Ralph G ◎ CY8-2976
2175 Willcoxon James T jr ◎ CY5-2539
2186 Davis Robt L ◎ CY6-6486
2191 Stewart Edmund T ◎ CY5-0956

252
CALLA (PO Imperial Beach)—From 17th west, 1 north of Cedar
1800 McDougal Lillian Mrs
1801 Vacant
1803 Vacant
1804 Fowler Chas E ◎
1805 Bryant Betty J GA4-3819
1806 Pitts James P GA4-9358
1807 Vacant
1808 Hammar Jonathan A
1809 No return
1810 Vacant
1811 Wilkinson Glen P ◎
1812 White Walter
1814 Vacant
1816 Vacant
1818 Vacant
1820 Vacant

180
CALLE ABAJO—From Valley rd north, 1 west of end of Reo dr

180
CALLE AGUADULCE—From 6100 Cumberland south, 5 east of Reo dr
2411 Rice Julia J ◎ GR7-1763
2412 Barrios Gilbert ◎ GR7-2352
2420 Hyatt Chas E ◎ GR7-1976
2426 Vacant
2434 Russell Patk J ◎ GR7-6678
2440 Cullen Howard D ◎ GR7-2282
Calle Tacon begins
2441 Lahey Wm F ◎ GR7-8639
2446 Mack Harold E jr ◎ GR4-1364
2451 Hicks Lawrence E ◎ GR7-3942
2452 Scott Harold A ◎ GR7-1307
2457 Hoffman Irvin E ◎
2458 Davis Chas R ◎ GR4-2980
2463 Brewer Vernon M ◎ GR4-2529
2466 Oldham Larry ◎ GR7-2935
2469 Cole Walter R jr ◎ GR4-6227
2478 Sala Pater C ◎ GR7-2347
2484 Ganzer Raymond W ◎ GR7-1911
2490 Mills Kenneth ◎ GR7-0741
2491 Kral Franklin ◎ GR7-0332
2504 Doughty Ellen V Mrs ◎ GR7-0428
2505 Newton Floyd GR7-0416
2514 Houser Earl E ◎ GR7-9186
2529 Dolmage Vern L ◎ GR4-1823
2534 Mills Harold A ◎ GR7-0922
2535 Goins Thelbert N ◎ GR7-2694
2544 Eskridge Arth W ◎ GR7-7491
2545 Harig Edwin L ◎ GR7-6766
2553 Guyer Paul A ◎
2554 Elridge Richd E GR4-1773
2563 Gustin Frank W ◎ GR4-1877
2573 Smalley Robt A ◎ GR4-1033

180
CALLE ARRIBA—From Morningside dr, 1 south of Rancho Hills dr

73
CALLE BREVE (Pacific Beach)—From Balboa av north, 1 west of Pico
4600 Bayview Terrace Nursery BR3-5335

151
CALLE CAMPANA—From 2300 Reed av north

236
CALLE CANADA—From 6250 Alleghany south, 6 east of Rio dr

180
CALLE CASAS BONITAS—From Morningside east, 1 south of Rancho Hills dr
5705 Higgins John GR7-5365
5722 Under Constn
5742 Sumner Clint G ◎
5745 Martin Joseph R ◎ GR7-5894
5752 Blankenship Donald R ◎ GR7-7769
5762 Vacant
5772 Erpenbeck Eug F ◎ GR7-6706
5782 Johnston Andrew L ◎ GR4-5462
5860 Rodriguez Gonzalo H ◎ GR4-2437
5879 Vacant
5885 Stuart Julia G Mrs ◎ GR4-4371

236
CALLE CHANATE—From 2100 Calle Canada east 1 block, 1 south of Alleghany
2401 Wilson Kenneth H ◎ GR1-2101
2408 Vacant

CANAL ST 1961

1061 India Street SERVICING "CHRYSLER" AUTOMOBILES SINCE 1930 Tel. BElmont 3-7557

155

CAMUNO DE LA COLINA (LaJolla)—From El Paseo Grande east, 1 north of Camino de la Collado

252

CANAL (PO Imperial Beach)—From Iowa west, 1 north of Cindy

1800 Evans Robt L
1801 Vacant
1802 Culver Robt E © GA4-7677
1803 Hazard Wm GA4-5829
1804 Bushaw Dennis
1805 Martin Chas D
1806 McGeacki Jerold
1807 Williams C J
1808 Millwee Ivan ©
1809 Lade Wm F GA4-3794
1810 Sandberg Robt E © GA4-7114
1811 Cossins Flora E Mrs
1812 Fisher Joseph L M © GA4-7730
1813 Phillips Reginald W jr
1814 Stipes Wm F
1815 Shaw Wm L
1816 Chighizola Wm
1817 Wirth Lyle D ©
1818 Knudsen Willard J GA4-5658
1819 Clark Geo R © GA4-8929
1820 Enell Erich J jr
1821 Wells Chas W © GA4-7160
1822 Raif Donald E ©
1823 Bruns Richd J ©
1824 Jones Donald A ©
1825 Intrieri Louis © GA4-8375
1826 Eson Robt B ©
1827 Vacant
1828 Trager Harry O GA4-5453
1829 McGee Lonnie
1830 Everett Larry L
1831 Brand Lawrence
1832 Booth Dean ©
1833 Mitchell Burl W © GA4-3759
1834 Frailey David A
1836 Barnett Breckenridge D
1838 Bullington C L ©
1840 Chase Everett C jr GA4-6486
1842 Powell Glenn D © GA4-5595
1844 Ashcraft Elbert C ©
1846 Westby Ronald

65

CANARY WAY—From Meadow Lark dr east, 1 north of Mocking Bird dr

7911 Warren Gloria Mrs © BR7-0098
7920 Dunn Loretta Mrs © BE7-6809
7921 Bement Jack W © BR7-3003
7930 Doles Don D BR7-5057
7931 Kircher Robt J © BR7-4981
7940 Brown John C jr BR7-5280
7941 Mahaffey Jas J © BR7-5094
7950 Pearsall Richd A © BR7-4940
7951 McMillan Robt M © BR7-4915
7960 Clymore Edw L © BR7-6478
7961 Larney Jas P © BR7-6248
7970 Meyers David P © BR7-0332
7971 Harding Chas A © BR7-5157
7980 Hagewood Joel L © BR7-4996
7981 Paulis Jos J jr © BR7-5091

89

CANDLELIGHT DR (Formerly Bayard)—From Turquoise north, continuation of Bayard

Candlelight pl intersects

5364 Elliott Oliver W © HU8-1384
5371 Titus Frank H © HU8-1855
5382 Ayres Paul K © HU8-1436
5392 Vacant
5404 Walker Paul T © GL4-1482
5432 Hudgins Herbert C © GL4-7227
5445 Under Constn
5446 Hamilton Wm N © GL4-5930

Lamplight dr intersects

5509 Willmore Thos H
5518 Under Constn
5539 Fee Jerome E © GL4-0666

89

CANDLELIGHT PL (Formerly Bayard pl)—From Bayard east, then north

831 Woodward Robt D © HU8-0149
840 Lookingbill Donald C © HU8-6870
841 Pearson Gust © HU8-5090
852 Barton Howard F © HU8-2288
862 Pease Geo M © HU8-8875
863 Truett Chas A ©
873 Flint Edw J © HU8-5662
874 Vacant

883 Juley Jos © HU8-2639
894 McGinley Leo M © HU8-5738
901 Schmidt Larine Mrs © HU8-2161
904 Jewell Henry E © HU8-1438
911 Trail Mary E Mrs © HU8-4917
921 Finjord Wm J © HU8-9668
924 Farrah Vern © HU8-7644
925 Ayen Edry © HU8-0981
927 Gregory Margt T Mrs © HU8-7624
931 Ruse Jerry D HU8-1729
933 Liberty Kenneth L ©
943 Back John E HU8-9881
953 England Ernest HU8-9909
954 Garber David H © HU8-8161
963 Marenholtz Pete E © HU8-3474
Montgomery Elwood T HU8-0790

69

CANNING AV—From 1 south of Mt Blanca dr north, 1 east of Mt Everett blvd

3987 Vacant
3988 McMillian Robt E ©
3995 Bradley Daird M © BR7-2541
3996 Nelson Peter © BE8-4411

119

CANON—From 3 blks south of 1100 Rosecrans northwest

2666 Ballas Elton M sailmkr AC3-3925
2700 SD Gas & Elec Co (Roseville sub sta)
2802 Star Kist Foods Inc fish pkrs AC3-3146
2805 Humphrey Inc aircraft mfrs AC3-1654
2814 Amaral Mary C Mrs © AC3-9922
2819 Pittsford Joel © AC3-8680
2829 Waol Robt
2835 Chapman R D Diesel Serv AC3-1436
2841 Boggs Bros San Diego Caterers AC3-1709

Scott intersects

2904 Rosecrans Escrow Corp AC4-2771
2908 Life Line Pet Products dog & cat food mfrs AC2-0990
2910 Venetian The restr Nicolo Bruno
2911 Almanerz Louis J AC3-1540
2914 Sea Shores Inn cocktail lounge AC3-9648
2920 Astro Sup Co aircraft parts AC2-8590
Nash Carl W
2921 Under Constn
2922 Canon Street Half Hour Lndry AC3-1431
2943 Vacant

Rosecrans intersects

3012 Charles Gift Shop AC2-6589
Charles Walter D AC3-0674
3017 Point Loma Pet Food Shop AC3-6223
3020 Kenyon's Toy Chest AC2-5555
3021 Jack & Jill Kiddie Shop Children's clo AC3-9966
3022 Lauriano's Restr AC3-8001
3023 Point Loma Shoe Shop repr AC2-2668
3025 Thomas J Weldon phys AC3-9190
3026 Madruga J V © AC3-3411
3028 Point Loma Barber Shop
3030 Modernistic Beauty Salon AC3-6335
3034-50 **Boxy Apartments**
3034 Kerr Film Exchange rentals AC4-2406
3036 Vacant
3038 Hollifield Mary S Mrs AC2-6239
3038½ Raynold Patricia Mrs
3040 McMurray Paul L
3040½ Vacant
3042 Vacant
3044 Schmeling Dennis D
3046 Cunnington Ray
3046½ Vacant
3048 Vacant
3048½ Vacant
3050 Firestone Jos H AC2-1206
3051 Kiwanis Club of Point Loma Youth Center
3075 Cabrillo Playground

Locust intersects

3118 Vacant
3120 Dougan Robt E AC2-6923
3122 Costa Amaro N AC3-1958
3124 Vacant
3126 Cordoza Melvin
3126½ Lamb Larry L
3128 Magill Robt H AC2-5012
3128½ Weber Albert W

3130 Rath Geo AC2-6728
3136 Passanisi Vincent © AC3-1133
3144 Souza Geo AC2-0296
3146 Collins Maria Mrs AC3-6739

Evergreen intersects

3203 Correia Francisco © AC2-9549
3219 St Joseph's Convent AC2-8234
3221 Sivers W Donald © AC3-6589
3233 Giles Jerome S © AC3-0431
3234 St Agnes Parochial School AC3-9748

37

Willow begins

3304 Joseph Manuel T AC2-1740
3305 Clarkin Dolores Mrs © AC3-0062
3312 Marks Alexandrina Mrs © AC2-8110
3315 Severiano Manuel © AC2-1362
3319 Hopkins Wm H © AC3-7798
3324 Luz Maria Mrs © AC2-3661
3331 Fitzgerald Wm J © AC2-7190
3332 Pequeno Joe AC2-5988
3341 Motta Robt D AC2-6950
3344 Poat Benj E AC3-9938
3347 Gomes Antone E © AC3-6104
3405 Greenwell David W © AC2-1603
3415 Vacant
3419 Wright John H © AC2-8496

121

Talbot intersects

3802 Boutrous Ilai © AC2-2773
3812 Speer David K © AC4-1365
3822 Gibsen Kenneth F © AC2-2396
3832 Coddon Harold © AC2-3101

232

CANTERBURY DR—From Kensington dr west, 1 north of Jefferson

4810 Forntis Irving © AT1-0149
4817 Norris Wm J © AT4-6295
4818 No Return
4818½ No Return
4825 Wright Harry © AT4-2753
4826 Schwager Harry © AT1-9695
4833 Berwin Elias © AT4-4806
4834 Fielding Thos © AT4-4708
4842 Morphy Herbert L © AT3-4153
4849 Yalowitz Emanuel © AT1-1767
4850 Brenner John © AT4-8826
4857 Swanton Henry A © AT4-5137
4858 Nelson Jesse C AT4-3228
4865 Fitz Gerald Laurence J © AT1-9654
4866 Taylor Chas A © AT1-1570

Sussex dr intersects

4901 Raynolds Irvine W © AT1-3392
4904 Paxton Perc J © AT4-2827
4909 Ohlsson Mildred S Mrs © AT4-6374
4917 Chamis Tom E © AT1-9944
4918 Ehlers John F © AT2-2157
4925 Cain Jas H © AT2-7996
4926 Nash Wm F © AT4-0805
4934 Parsons Cora L Mrs © AT2-2429
4939 Skoglund Arvid J © AT4-5964
4940 Quigley Donald F © AT4-3088
4949 Jenkins Edw © AT3-4996
4950 Troxell J Walter © AT2-9131
4957 Egan Lelia C © AT1-5498
4958 Nosler Harry W © AT4-8520
4963 Johnson Norman A © AT4-3785
4964 Schmeits Frank J © AT1-4456
4967 Williams Kathryn Mrs AT2-8883
4973 Paschal Hugh E © AT4-9074
4981 No Return
4990 Wells Cora L © AT4-5649
4991 Bruce Richd E ©
5001 Abicht Adolf © AT4-6838
5002 Young Geo W © AT2-8728
5010 Phelps Vernon L © AT1-6995
5018 Ballard Glenn W © AT1-2383
5038 Schneider Eileen J Mrs AT4-2871
5040 Swedelius Bernard F ©
5048 Whalen Adrian J © AT2-6815
5049 Vacant
5050 Engelbrecht Robt C © AT2-0686
5058 Thompson Lewis M © AT4-3582

Westminster ter ends

5059 Baumann Thos H AT1-1227
5065 Benton Cleve H © AT4-3152
5066 Wiechers Wm E © AT4-6397
5072 Heller Isadore © AT1-7877
5073 Woolley Leland S AT1-7876

Hilldale rd intersects

5102 Deming Jessie F Mrs © AT4-4533
5105 Blake Claire H Mrs © AT1-5382
5108 Bianchini Henry © AT4-2794
5111 Stacey John R AT1-6497
5114 Schwerma Jas R © AT1-4017
5119 Kobusch Russell J © AT4-7752

St. Tel. BElmont 3-0111

CAROL ST 1961

CARMELINA DR—Contd
1904 Barnard Harlan B CY5-7730
1905 Presnel Crandle N CY8-4947
1906 Langlois Neal O CY8-4957
1912 Sweet Zoa C Mrs CY5-8059
1914 Vodal Bernice A Mrs CY5-4297
1918 Tarr Horace D CY5-8393
1920 Farrarra Lucile Mrs

41
CARMELO—From Sunset Cliffs blvd east, 5 south of Hill
4411 McCarthy Harold D © AC2-7262
4414 Kamps Edwin C © AC4-1170
4420 Liberman Nathan © AC2-4757
4423 Willard Roswell © AC2-1759
4433 Carlin Fred © AC2-2619
4440 Vacant
4442 Jewett Donald K © AC2-9524
4443 Simpson Thos S © AC2-5634
4446 Morgan Wm M © AC2-2814
4452 Leatherbury Leven C © AC2-4822
4453 Hanson Robt J © AC2-2516
4457 Dolinsky Edw © AC3-3695
4520 Carlson Robt D © AC2-6548

80
CARMEN—From Tokay east and west
5501 Tone Albert G © CO2-1121
5506 Greeson Otwel C CO4-9346
5507 Bianco Domenic © CO4-1926
5511 Vacant
5512 Lundgren Hanna E Mrs © CO2-5945
5515 Ellis Oren S © CO4-8758
5516 Brown Glenn R © CO4-9345
5519 Mercurio Anthony A © CO4-1052
5520 Ahrens A W
5523 Arruda E Ralph © CO4-5215
Tokay intersects
5524 Woods Vernie L © CO4-7810
5531 Riley Harold W © CO4-6506
5535 Smith John R ©
5538 Goss Henry © CO2-8872
5539 Glatfelter Ralph E © CO4-3309
5542 Browning Francis W © CO4-7773
5543 O'Connor Peter C © CO4-2084
5550 Pawling Grant C CO2-6412

147
CARNEGIE—From Carnegie ct north, 1 east of Regents rd
5867 Bradsher Saml M
5926 Burnard Thos W
5931 Abshier Dorcey G

147
CARNEGIE CT—From Scripps west, 3 south of Governor dr
3163 Brown Robt F ©

212
CAROL—From 60th west, 1 south of El Cajon blvd
6004 Cox Francis S © JU2-5602
6007 Kriz Grace H Mrs © JU3-3329
6024 Ipsen Ray W JU3-0054
6025 Radtke Arth L © JU2-5183
6031 Vacant
6034 Beck Erwin R © JU2-4992
6037 Davis Lyman E JU2-4807
6042 Heimlich Arnold H © pntr JU2-8114
6047 Ambler Clair L © JU2-2017
6048 Lee John N © JU2-7649
6055 Armstrong Wm W © JU2-3673
6056 Leetch Harry W © JU3-2172
College way intersects

252
CAROL (PO Imperial Beach)—From 17th west, 1 north of Cheri
1800 Kerr Edw C © GA4-5366
1801 Vacant
1802 Vacant
1803 Murphy Herbert O © GA4-6531
1804 Vacant
1805 Vacant
1806 Vacant
1807 Campbell Jack ©
1808 Graff Clinton G jr © GA4-9628
1809 Bailey Earl H ©
1810 Horn Milton R ©
1811 Haynes Helen C Mrs
1812 Musselman Clyde L © GA4-7128
1813 Bernhardt Carl E ©
1814 Wyatt Mitchell R © GA4-9449
1815 Vacant
1816 Pollard Thos M © GA4-7738
1817 Abbott Curtis J © GA4-6354
1818 Miles Scott ©
1819 Freimuth Clarence F © GA4-5635
1820 Hupp Robt C ©
1821 Beasley Wm M ©
1822 Vacant
1823 Thomas Fredk O © GA4-7639
1824 Gault Rupert ©
1825 Kehler Chas L jr © GA4-9273
1826 Vacant
1827 Vacant
1828 Harris Fred M © GA4-3605
1829 Vacant
1830 Rablin Ralph L ©
1831 Vacant
1832 Vacant
1833 Jolly Gerald E GA4-5706
1834 Maier Chas W GA4-6398
1835 Sutton LeRoy ©
1836 Vacant
1837 Honeyman Darrell D ©
1838 Zepplin Wm C ©
1839 Adam Geo © GA4-3522
1840 Vicari Vincent ©
1841 Campbell John F ©
1842 Vacant
1843 Johansen Gerald A © GA4-7381
1846 Westby Ronald S ©

164
CAROLINE DR—From 4800 Lucille dr west
4711 Korshus A Phillip © JU3-5872
4719 Chastain Orvia L © JU2-9430
4720 Wallace John M © JU3-4146
4727 Churchman Albert J © JU3-5799
4737 Hill John D © JU3-4639
4745 Peterson Howard J © JU3-4746
4750 Penn Robt © JU3-4667
4753 Glenney Garnet W © JU3-4047
4761 Marshall John A © JU3-5049
4768 Myers Marjorie J © AT2-0950
4769 Wright Marvin K © JU3-3569
4775 Hahs Sallie M Mrs © JU3-5978
4778 Jensen Wayne J ©

137
CAROTHERS CT—From Bullock northwest, 1 south of Bullock ct

99
CARRIZO DR (LaJolla)—From 7300 Country Club dr southeast
7224 Durham Wm E © GL4-1408
7241 Swortwood Louis B © GL4-7984
7244 Merriam de Witt H © GL4-5588
7252 Parsons John M © GL4-1603
7258 Gardner Phillip T © GL4-7331
7259 Parker Truman A Mrs © GL4-3451
7270 Thickstun James T © GL4-5541
7271 Miller Marjorie M Mrs © GL4-7397
7275 Soucy Gaston GL4-0961
7280 Clark Herbert C © GL4-6908
7285 Stahl Edw W © GL4-0055

145
CARSON—From dead end north to Boone, 1 west of Cody
3831 Rayman Rainold L © BR4-3605
3832 Seal Elbert E BR4-1255
3843 Denman Billy G © BR4-2390
3854 McVay Louis R © BR4-5233
3855 Strowig Keith W © BR4-0126
3867 Hilker Giles B © BR3-4180
3879 Kuegeman Stanley E jr BR4-5264
3890 Pilcher Merrill E © BR4-2791
3891 Foulk James
3901 Miner John bldg contr © BR4-6346
3902 McLean Thos F © BR4-0261
3911 Patterson Robt ©
3930 Brown Ralph C © BR3-8273
3931 Foster Wm R © BR3-9292
3943 Glenn Robt J © BR3-0276
3944 McAdams Robt © BR4-2028
3958 Henninger Harry ©
3959 Bombeno Roxy J © BR3-2394
3971 Borngardner Paul G ©
3972 Edge Claude L © BR3-0767
3986 Jourdan Jerome T © BR3-0267

214
CARTAGENA DR—From University av north, 1 east of College av
4238 Frisk Jas A © JU3-7987
Malcolm dr intersects
4241 Soltesz Edw S © JU3-5627
4244 Seiler Donald E © JU2-5395
4247 Beamish Alex A © JU2-6209
4250 Mitton Daryl G © JU2-4436
4251 Caporale Arth B ©
4256 Barker Geo C © JU2-2649
Tarragona dr intersects
4316 Atkins Maury L © JU2-3152
4320 Feltmann Jos H © JU2-1121
4321 Vacant
4323 Auringer Wm G © JU3-3179
4324 Sisson Norbert H © JU3-3198
4325 Bolan Wm T © JU2-6362
4328 Walmsley Leslie JU3-4413
4332 Kerber Melvin L © JU3-3668
4340 Taylor Walter L © JU2-3050
4348 Smith Carl G © JU2-3349
4352 Sutton Geo W © JU2-3695
4361 Cushman Wm J © JU2-1730
4366 Belcher Lloyd C © JU3-3246
4369 Davis Bernard H © JU3-2978
Rodrigo dr intersects
4372 Toby Winfred P JU2-8397
4375 Goldstein Sam © JU3-0620
4380 Beehler Anton jr © JU2-4555
4381 McCluan David © JU2-8407
4389 Rodgers Francis W © JU2-0154
4395 Helzer Donald J © JU3-2891
4396 Kiss Paul F ©
4397 Cramer Ralph E © JU3-1186
4399 Vacant

242
CARTHAGE—From 6318 Birchwood north
6335 Arbuckle Robt D © JU2-8427
Birchwood intersects
6345 Stiles Merton T jr JU2-6962
6352 Setran Jos M © JU2-5858
6355 McKee Frank © JU2-4273
6364 Yochim Fredk © JU2-1931
6365 Rochester Maynard © JU3-1103
6374 Klingaman Donald R © JU2-5673
6375 Gilbert A Keith © JU2-0495
6384 Karnes Wm J © JU2-2503
6385 Linn Gert B Mrs JU3-4281
6394 Osberg Robt © JU3-6173
6395 Burton Fred R © JU3-1744
6401 Lohafer Bruce W © JU2-0109
6402 Zwolinski Richd J © JU2-6297
6411 Lyons Jack P © JU2-4518
6412 Christopherson Paul G © JU2-9511
6421 Ikler Frank J jr © JU2-5089
6422 Driscoll Jos B © JA3-4484
6431 Vacant
6432 Rivers Wm H © JU2-7563
6441 Brown Leo © JU2-3761
6442 Vize Percy A © JU2-3416
6451 Kimmerling Norman N © JU2-0248
6452 Schaubel James W © JU3-2293
6461 Blouin Leon J jr © JU2-8172
6462 Scott Maureen J Mrs © JU3-3080
6471 Cummins T J © JU2-3650
6472 Fuller Leo A © JU2-7642
6479 Deike Frank E ©
6480 Cox Ray F © JU2-7093
6487 Damm Marshall W © JU3-3348
6495 Ries Mitchell G © JU2-5775

182
Orcutt av intersects
6501 Jeter Troy D © JU3-4681
6507 Loudermilk Lee E © JU2-1243
6513 Stone Arth E jr © JU2-7358
6519 Blackburn Glenn F © JU2-1086
6525 Wolcott Eunice P Mrs © JU2-7613
Eldridge intersects
6543 McCabe Francis J © JU3-7270
6549 Bale Lois M Mrs © JU2-4767
6555 Hamand Cecil F © JU2-3712
6561 Booth Chester A © JU2-8829
6567 Niswonger Gerald L © JU2-6143
6573 Johnson Leland R © JU3-4195
McKenzie Robt JU3-1910
6579 Rodriquez Fern Mrs ©
6585 Ruston Ellis S © JU2-1376
6591 Johnson Robt © JU3-7531
Zion av intersects
6601 Smith Geo A © JU2-4850
6602 Giltner Harold E © JU2-2570
6611 Mason Richd A © JU3-5326
6612 Vacant
6621 Smith Truman E © JU2-8457
6622 Sardina Salvatore © JU2-3044
6631 Kene Patk F JU3-4637
6632 Stevenson L Herschel © JU2-1518
6641 Splinter Earl D © JU2-6075
6642 Dietrich Edgar W jr © JU2-0621
6651 Richardson Don E © JU2-8871
6652 Moore Wm R © JU2-7564

CATHY ST 1961

Offices in Principal Cities
is received

224

CATALINA BLVD—Contd
2026 Keller Harry A © AC3-9048
2032 Layer Myrtle E © AC3-6449
2033 Morris Jerry M AC2-3604
2036 Martinez Marcelino J © AC2-5608
Alicia dr intersects
2051 Kozuma Geo © AC2-1621
2060 Ross Wm A ©
2064 Shimizu Toru © AC2-6905
2068 Vacant
2070 Under Constn
2074 Vargas Manuel Sjr © AC2-4915
Tennyson intersects
2104 Davis Kenneth D
2108 Carlin Jos E © AC3-3981
2114 Iggarelli Felice AC2-6045
2116 Vacant
2118 Provenghi Alfredo AC3-6511
2120 DeRuyter Chas E AC3-0114
2122 Lee Ronald S AC3-0486
2125 Taylor Stewart E AC3-3065
2126 Jones Orrin C
2127 King Lillian M Mrs AC3-9816
2128 Misura John
2129 Vacant
2132 Stuart Chas F
2134 Dean Melvin J AC2-7253
2135 Vacant
2136 Vacant
2137 Wilson Herschel M
2138 Vacant
2146 Wilson Reece V AC2-8622
2146½ Short Wm L AC3-7470
2152 Roecker Omer B
Udal intersects
2157 Thomas Herman A © AC3-5372
2158 Point Loma Vet Clinic AC2-4482
2159 Vacant
2161 Soohoo Bing AC2-7062
2165 Tune Don K
Whittier intersects
2216 Omer's Garage AC2-6933
2222 Ramsey Fred T consultant AC3-0239
2255 Vacant
2260 Kenneally Jos J © AC3-6183
2263 Baston Sydney S © AC3-5197
2268 Cavalier Richd C © AC2-1095
2276 Arnold Gerd K © AC2-2415
2280 Robinson Harry B © AC3-1336
2281 Cullins Peter K AC2-9279

49

CATALINA PLACE—From 1850 Catalina blvd southeast
4103 Sharback Thos R © AC2-3920
4117 Myers Wm D © AC2-6267
4118 McKinney Jackson F AC3-9714
4128 Gore Wm E © AC2-1618
4131 Staley Ruth N Mrs AC2-0224
4132 DeBone Earnest N AC3-1266
4133 Mole Philip J © AC2-4953
4148 Bailey Donald V © AC2-6965
4157 Zemcik John J © AC3-6439
4158 Mottola Anthony G ©
4167 Baker Wayne E © AC2-2827
4168 Clark Harold J © AC3-5636

78

CATES—From Ballena north, 1 west of Skyline dr
302 McElroy Wm P © HO3-5930
310 Brees Anco L © HO9-0592
311 Santos Rafael © HO3-3171
318 Brownell Franklin E HO3-6959
319 No Return
326 Clarkson Walter © HO9-7874
327 Wooten Arbie D © HO9-9579
334 Atkinson Oliver G HO9-8890
335 Casad Edmund J HO6-5351
342 Riddle Mabre E ©
343 Bruecker Steve © HO9-6912
350 Fury Kenneth O © HO9-7485
351 Jordan Leslie C © HO5-4566
358 Vacant
363 Vaughan Richd L © HO9-8644
386 Anderson Douglas E © HO3-2064
374 Rainwater Jas W © HO3-1157
375 Ridenour Dewain W © HO9-7593
382 Drake Clifton E © HO9-6037
390 Vacant

148

CATHERINE AV—From Acorn north, 1 east of Seminole dr
4566 Biller Theo D © JU2-6606
4567 Hobby Chas E © JU2-5549
4575 Weber Donald E © JU2-4789
4583 Passiglia Carl J ©
4584 VanNuis Richd K © JU2-5041
4592 Carrick Franklin JU2-8525
4611 Ruggeri John L © JU2-2447
4612 Coss Helen A Mrs © JU2-2680
4617 Armstrong Vera I Mrs © JU2-5383
4618 Anderson Stanley C © JU2-2944
4623 Pollock Paul JU3-4191
4624 Carlberg Nels Y © YU2-1781
4629 Nelson Max E © JU2-1580
4630 Johnke Marshall JU2-3469

252

CATHY (PO Imperial Beach)—From 17th west, 1 north of Carol
1813 Marvin Eug W
1815 Page John H GA4-6518
1817 Hobbs Douglas
1819 Kropf James S GA4-9801
1821 Vacant
1823 Backus Howard M GA4-3580
1825 Smith Theda R Mrs ©
1827 Vacant
1829 Vacant
1831 Harrington Geo V jr GA4-5630
1832 Dyer Robt M ©
1833 Pipkin James L ©
1834 Pilta Delrose W Mrs
1835 Lindsey Luther D ©
1836 Kohler Richd H ©
1837 Tucker Harold J © GA4-8002
1838 Jackson Andrew G ©
1839 Kammerer Chas D
1840 Vacant
1841 Muchenbaker Russell © GA4-7954
1843 Vacant

176

CATOCTIN DRIVE—From 63d northeast, 1 northwest of El Cajon blvd
4815 Knight Hilma Mrs © JU3-6053
4823 Doyle Edw D JU3-3286
Art intersects
4859 Cooper Chas M © JU2-8906
4860 McAffe Saml O © JU2-2101
4867 Neeley Ernie B JU2-7473
4883 Wilson Robt G © JU2-2836
4905 Mellan Carl
4915 Caldwell Arth B © JU3-0748
4928 Vacant
4929 Cole Jos D JU3-0915
4953 Garcia Juana Mrs JU2-2585
4959 Spangler John A © JU2-4520
4965 Smith Siegmund W © JU2-1087
4971 Maniscalchi Philip ©
4976 Watson Raymond © JU3-7347
4980 Slack Gerald R © JU2-4824
4981 **Montezuma Auto Court** JU2-0094
4990 Dickinson John © JU2-8513
4999 Branch Wm R © JU2-0073
Montezuma rd intersects
5010 Reilly Kenneth T © JU2-3423
5014 Samuels Morris J © JU2-4976
5015 DeLong Gerald JU2-4877
5020 Kendrick Jas N © JU2-8462
5025 Korsmo Ernest M © JU3-0328
5030 Danner Harry R © JU3-0273
5035 Vacant
5050 Cerniglia Jas JU2-5588
5057 Bates Edgar A © JU3-2361
5069 Troiano Mary L Mrs © JU2-0867
5086 Woodhead John © JU2-9448
5089 Morris Roscoe W © JU3-5529
5092 Smith Bennie C © JU2-2460
5106 Hodge John K © JU2-3630
5115 Vickers John D © JU2-9369
5120 Koen Reidar © JU2-0473
5121 Najarian Helen L Mrs © JU3-7462
5127 Daly Glenn F © JU2-6595
5133 Duskey Michl G © JU2-1037
5139 Nowak Leon V © JU2-0775
5140 Smith Arno T ©
5145 Carey Roy © JU3-2338
5148 Grinnell Earl S jr © JU2-6705
5151 Garner Wayne A © JU2-2724
5154 Davis Geo
5157 Ross Phillip © JU3-3197
5162 Homesley Helen B Mrs © JU2-5540
5163 Potts Raymond L
5164 Haugen Clarence E © JU2-6245
5166 Robinson Mary A Mrs © JU2-3106
5168 Maynard Mearl M © JU2-6064
5169 Fullerton John R © JU2-8691
5170 Hearst Carl J © JU2-1953
5175 McGlashan Beatrice Mrs © JU2-4124
5183 Culver Harley W © JU2-2783
Roxy la intersects
5190 Stevenson Fred W © JU2-7866
5196 Johnson Lloyd C © JU2-1492
Richard intersects
5206 Hochgraber LeRoy E © JU2-7713
5215 Dennstedt Keith F © JU2-8166
5221 McGaffign Robt © JU3-3408
5229 Nelson Everett E © JU2-8773
5237 Love Rodney © JU2-5546
5245 Gabriel Alton D © JU3-3636
5253 Mitrovich Thos F © JU2-6270
5261 Hoff Elroy C © JU2-6822

31

CAUBY—From 3400 Gaines northwest
3187 Nichols Thos D
Riley intersects

153

CAVE (LaJolla)—From 7950 Ivanhoe east
1216 Union Congregational Ch GL4-3045
1217a Todd Virginia GL4-5248
1217b Vacant
1220 Mark Bertram E GL9-2409
1225 Greenwood Ida Mrs GL9-2757
1227 Parsons Eliz B Mrs © GL4-2627
1228 Vacant
1233 Bedell Margt E Mrs GL4-1216
1235 Pasco Clara N Mrs GL4-4728
1236 Hobart Bina A © GL4-2049
1239 Cella Edith A GL4-2827
1241 Ferraris Jos P © GL4-3969
1244 Orr-Ackerman Ann Mrs © GL4-7063
1247 Sutch Geo T
1252 Scoville David M © GL4-7389
1254 Vacant
1255 Vacant
1260 Burnett May T © GL4-4646
1261 Cozby Norma B Mrs GL4-5395
1263 Simonds Margt M Mrs GL4-3281
1268 Drinkwater Kate GL4-7654
1270 Brown Sidney M GL4-1793
1271 Jones Gertrude M Mrs © GL4-1698
1272 DeJarnette Clinton E GL4-0656
1276 Skilling Lora H Mrs © GL4-4343
1277 Archibald Kath GL9-2056
1284 Vacant
Exchange pl intersects
Prospect intersects
1303 Hazleton Donald F
1311 Schlecht Albert W © GL4-0912

267

CAYWOOD—From 5100 DuBois dr southwest
5020 Hash Thos L © BR3-1457
5021 Swart Richd A © BR3-3093
5030 DePhilippis Richd J BR3-5675
5031 Mathews Richd L © BR4-0644
5040 Freitas Baselo © BR3-7905
5041 Parker Aug F © BR3-0471
5050 Fields Bert L © BR3-9730
5051 Vacant
5060 Connor Jas J © BR3-1414
5070 Ready Bob G BR4-3061
5080 Lowen Robt W © BR4-0882
5102 Bell Elliot © BR3-4534
5112 Vacant
5121 Smith Frank P © BR3-5667
5122 Pinney Harold E © BR3-1968
5131 Hithersay Helen Mrs © BR3-4664
5132 Wallace H Albert © BR3-6517
5142 Vacant
5151 Carlson Don © BR3-6059
5152 Porter Harold W © BR3-7136
5162 Ray Ina B Mrs © BR3-9322
5172 Narcho John J jr © BR3-5930

59

CECELIA TERRACE—From south end of Garfield rd west and north, 1 east of Illion
2003 Wilder Lawrence A BR6-3179
2004 Barngrove Louise Mrs © BR6-5911
2010 Anderson David L © BR6-0691
2011 Grauzinis Balys © BR6-4906
2018 Salisbury Henry M © BR6-3501
2019 Haskins Jas F © BR6-3315
2026 Webber Richd W © BR6-4006

TP	Adjoining	Source
-	✓	R. L. Polk & Co.

CHERI ST 1961

CHELSEA AV (LaJolla)—Contd

5641 Ruckman Martha A Mrs ◎ GL4-7016
Dolphin pl begins
5646 Langford Cecil T ◎ GL4-5654
5647 Vacant
5651 Bourcy Nellie S Mrs ◎ GL9-2435
5656 Boulden Arth R ◎ GL4-7241
5657 Pegg Kyle W ◎ GL4-0875
5663 Putnam Henry W ◎ GL4-0675
5669 Brown Claude B ◎ GL4-7764
5679 StJohn J Stewart GL4-0703
5680 Norse John ◎ GL4-2678
Bird Rock av intersects
5703 Bennett Mary B Mrs ◎ GL4-7001
5706 Rohde Verona W Mrs ◎ GL9-5584
5709 Irvine Joe E ◎ GL4-7927
5715 Chasey Esther H Mrs ◎ GL9-5182
5720 Wanick Bertha Mrs ◎ GL4-7477
5721 Kemp Anne Mrs ◎ GL4-7439
5727 Dunkel Mildred Mrs ◎ GL4-4558
5730 Beecher C Betty Mrs ◎ GL4-7402
5735 Thomas Douglas B ◎
5741 Aiman H Ralph ◎ GL9-5838
Abalone pl ends
5751 Emley Ivan T ◎ GL4-1564
5755 McLaughlin James L A GL9-5592
5765 Murphy Christine H Mrs GL4-6676
5775 Furnas I Lester ◎ GL9-7463

89

CHELSEA PLACE (LaJolla)—From west of Chelsea av east, 1 north of Forward

238

CHENANGO PLACE—From 6100 Ranger rd north and west

6101 Vacant
6103 Vacant
6105 Vacant
6107 Vacant
6109 Vacant
6111 Vacant
6113 Vacant
6115 Vacant
6117 Vacant
6119 Vacant
6121 Vacant
6123 Vacant
6125 Vacant
6127 Vacant
6129 Vacant
6132 Harris James C
6133 Vacant
6135 Vacant
6136 Lund John R GR7-8115
6137 Vacant
6139 Vacant
6141 Vacant
6142 Hoffman Donald E
6143 Vacant
6145 Vacant
6146 Sullivan John L

65

CHENAULT—From Converse south, 1 west of Casement

2350 Creighton Leland E ◎ BR7-4610
2361 Baker Dale D ◎ BR8-2751
2362 Cook Murray C ◎ BR8-1251
2373 Johnson Thos W ◎ BR8-3713
2374 Swarts Thatcher H ◎ BR7-7047
2387 Blattman Reed A ◎ BR8-3486
2388 Dunn Jerry L ◎ BR7-8092

252

CHERI (PO Imperial Beach)—From 17th west west, 1 north of Cypress

1800 Vacant
1801 Vacant
1802 Vacant
1803 Ingle Ernest
1804 Vacant
1805 Sweller Michl ◎
1806 Vacant
1807 Wilda Bernice C Mrs ◎
1808 Schnieder Howard H
1809 Wisler Walter A ◎ GA4-5779
1810 Vacant
1811 Emberg Freeman L ◎ GA4-3793
1812 Vacant
1813 Thomas Geo
1814 Richardson Jas
1815 DeNardo Frank P ◎ GA4-7546
1816 Vacant
1817 Vacant
1818 Hilger Eslowa Mrs
1819 Vacant
1820 Franks Emlis H ◎
1821 Trott Jack R GA4-3425
1822 Werner Albert
1823 Avena Maurice A ◎ GA4-3554
1824 Olds Rodney A GA4-3125
1825 Dunlap Robt A ◎
1826 Vacant
1827 Jones Ralph ◎
1828 Vacant
1829 Mills Douglas D ◎ GA4-3620
1830 Westenhaver Nevin D GA4-7759
1831 Vacant
1832 Carthy Fred W ◎ GA4-9319
1833 Vacant
1834 Vacant
1835 Vacant
1836 Richer Florence Mrs ◎
1837 Vacant
1838 Vacant
1839 Vacant
1840 Flores Joan T Mrs ◎
1841 Vacant
1843 Gillum Jas ◎ GA4-5372

120

CHEROKEE AV—From 3650 Thorn north

3325 Dirks Henry J ◎ AT4-5798
3403 Talbott Chas E ◎ AT1-3106
3404 Dutcher Clarence W AT4-2510
3405 Ritchie Glenn E AT1-0198
3406 Johns Leon R ◎ AT1-9738
3414 Bourne Geo E ◎ AT1-4653
3415 Fisher Billy I ◎ AT1-8279
3420 Miller Lois J Mrs AT4-6264
3421 Gerwig Roger W ◎ AT4-4939
3422 Riggs Wm F ◎ AT2-0359
3425 Walsh Shaun AT4-5796
3426 Hughes Harry R AT1-2370
3427 Conrad Donald R
3428 Pittman Walter
3432 Sautter Miles G ◎ AT4-2786
3435 Dugan Cyril E ◎ AT4-2889
3440 Bean Sophia M Mrs ◎ AT4-1611
3445 Johnson J Wright ◎ AT3-5652
3448 Casey Wm C ◎ AT4-3895
3450 Casey Wm C jr AT4-0914
3456 Karmazin Wm R ◎ AT1-1438
Myrtle av intersects
3503 Massie Thos W ◎ AT3-2567
3506 McMillan Chas H ◎ AT1-8045
3512 Baker Robt L ◎ AT1-2922
3515 Fitzmaurice Victoria E Mrs ◎ AT2-6150
3520 Johnson Gerda Mrs ◎
3523 Junkin Edith C Mrs ◎ AT2-5846
3524 Seymour J Albert ◎ AT2-0800
3529 Ocampo Ralph L ◎ AT2-8906
3533 Ekstrom Dale E AT2-8867
3534 Nordstrom Albin ◎ AT1-2637
3535 LaMettereyr Peter
3540 Raymond Francis P ◎ AT2-2440
3541 Smith Vera M Mrs ◎ AT4-6901
3543 Johnson Donald
3545 Vacant
rear Vacant
3548 Doig John H ◎ AT4-0438
3553 Adams Donald L ◎
3557 Carson Florence Mrs ◎
3558 Belshaw Ralph ◎ AT4-7796
3564 Dahlin Albin E ◎ AT2-6017
3570 Peabody Chas H ◎ AT4-5612
3571 Clites Leona Mrs ◎ AT1-4109
Dwight intersects
3604 Bodie Harvey R ◎ AT1-5740
3610 Speer Muzon A ◎ AT4-1528
3611 Diaz Alf S
3612 Patterson Frank E ◎ AT1-7931
3614 Gennette Jeannette I Mrs ◎ AT2-0711
3615 Vacant
3616 Vacant
3618 Bell Juel AT2-5770
3619 Sumlin Bentley R ◎ AT1-6360
3619½ Gold Victor AT4-4778
3624 Rummerfield Raymond A
3625 McCay Wallace E
3626 Peabody's Gro AT4-9583
rear Peabody Nellie Mrs ◎
3628 Scully Nora M Mrs AT4-6293
3632 Butler Wm J AT4-2538
3633 Morris Cecil H AT2-8587
3634 Burdette Wm T
3641 Turley Emma P Mrs ◎ AT2-5521
3645 Whitman Lydia L Mrs ◎ AT4-6217
3646 Adams Jane E ◎ AT4-7043
3652 Vacant
3653 Schoell Henrietta M Mrs ◎ AT2-0109
3658 Rinder Robt W AT2-6391
rear Spindler Jack D
3659 Markham Verne P ◎
3664 Vacant
3666 Garcia Arth J ◎ AT4-5247
3667 Wasson Edna J Mrs
3669 Whitaker Wm H AT4-6855
3670 Garcia Arth J jr AT1-3917
3673 Beaudoin Lawrence AT3-4840
3680 Grewe Don F ◎ AT2-7741
3686 Herron Zenas C ◎ AT1-3314
3687 Kirchner Glenn AT2-9215
3690 Ratcliff Julia Mrs ◎ AT2-5869
Landis intersects
3717 Richardson Dora M Mrs AT4-4404
3720 Orr Lillie Mrs ◎ AT1-6103
3723 Howard Mabel R Mrs
3724 Campbell Mildred Mrs ◎ AT2-7783
3725 Petillon Ethel M Mrs AT4-5496
3728 Quinones Adam M ◎ AT1-1027
3732 Jones Edna R Mrs ◎ AT4-5920
3735 Kenney Geo E
3736 Loomis Wm L ◎ AT4-1059
3737 Consylman Harry M ◎ AT4-6638
3738 Carper Howard W
3744 Carlile Henry A
3745 Wilson Pearl A AT3-4648
3746 Blair Wilfred M AT4-7056
3747 Rankin Margt ◎ AT1-5286
3753 Allbaugh Audley P AT1-3409
3754 Hickman Robt E ◎ AT4-1519
3757 Switzer Malcolm
3757½ Lemons Hugh
3758 Gilson Vern D
3759 Switzer Chas AT2-6356
3762 Seymour Richd K ◎ AT4-4628
3766 Davis Robt L AT1-6564
3768 Teeples Larry
3769 Skinner Carl M ◎
3770 Pero Herman A AT1-1429
3777 Gotham Lillie B Mrs AT3-4250
3778 Stolz Bernard ◎ AT4-5545
3779 Gotham Wm E ◎ AT4-2244
3779½ Renfro Ruby Mrs
3782 Kenaston Lyle ◎
3785 Handy Walter J AT2-6414
3790 Jewell Thos F AT2-6147
3794 Foltz Jas E AT2-9995
Wightman intersects
3809 Leander Cliff V
3814 Pulliam Charlotte Mrs AT1-4796
3814½ Lamb Jas R
3821 Pfahler Myrl L ◎ AT4-8759
3822 Rhudy Jean C AT1-9691
3824 Kirtley Ory L ◎ AT4-7490
3828 Leonard Morton D ◎ AT1-9736
3828½ Scott Ozella D Mrs ◎
3829 Dolby Arth W ◎ pntr AT1-9678
3835 Hogal Wm R ◎ AT1-3722
3838 Yonachek Wm F ◎ AT4-3677
3843 Heath Geo R ◎ pntr AT4-2528
3846 Ondler Wm J ◎ AT1-6724
3847 Bean Byron C ◎ AT4-5305
3850 Oatney Annie H Mrs ◎ AT2-6682
3853 Shelby Jas B real est AT2-7178
3853a Fernandez Salvador
3853b Alexander Chas R
3853c Vacant
3853d Combs Vauda A AT1-0379
3853e Vacant
3853f Vacant
3853g Vacant
3853h Jackson Georgia L AT1-1596
3853i Vacant
3853j Vacant
3853k Vacant
3861 Richardson Arth AT1-5426
3865 Welch Mary E Mrs ◎
3868 Hunter Grace Mrs AT2-5140
3870 Stella Santo S ◎ AT4-1343
3873 StNicholas Russian Orthodox Ch AT4-2466
Lychody Petro AT4-9476
3874 Ruiz Manuel M AT4-1831
3876 Decker Ray D
3876½ Flute Saml E
3878 Colvig Emmet
3878½ Vacant
3880 McKnight Callie Mrs AT1-4743

138

University av intersects

4019 Vacant
4020 Ousley Wm O jwlr AT4-5815
4021 Garver Milo R
4025 Under Constn

CINDY ST 1961

1061 India Street — SERVICING "CHRYSLER" AUTOMOBILES SINCE 1930 — Tel. BElmont 3-7557

145

CHRISTINE—From Gaylord dr east
3601 Morrison Donald E © BR3-5116
3604 Hipp Jos L © BR3-3557
3611 Lambert John © BR4-2022
3618 Meister David © BR3-3616
3619 Wiebe Theo R © BR3-9602
3626 Brinn P Rex © BR3-9048
3627 Vacant
3635 Six Richd H ©
3636 Lofgren Earl W© BR3-7615
3643 Stanley Maynard J © BR3-8718
3644 Barry Duane E © BR3-5459
3651 Frank John © BR3-7691
3652 Fischer Fred ©
3659 Sherer Ramon A © BR3-7714
3660 Pohorely Wm jr © BR4-1064
3667 Swingle David L © BR3-9502
3668 Martin Robt F © BR3-9408
3675 Stapleton Paul J
3676 Mann Wm H © BR3-0484
3683 Scanlan Thos F© BR3-8168
3684 Emerson John M © BR3-7976
3691 Murgatroyd Lawrence N © BR3-9503
3694 Holland Marion L © BR3-3700
3702 Hoffman Jas © BR4-0780
3710 Cantrell Frank P © BR3-3764
3718 Knight Clifford E © BR3-9506
3726 Hurd John R © BR4-2157
3727 Parry Wm H © BR3-9501
3734 King John T BR3-7015
3737 Stevenson Jack W© BR3-9504
3742 Burns Terence F © BR3-8668
3745 Pierson Frank E © BR3-6597
3752 Gann Roy H © BR3-1331
3755 Murphy Eug W © BR3-0241
3762 Donscheski Richd K ©
3763 Amison Albert jr © BR3-9236
3771 Orton John S © BR3-9500
3776 Eberle Fred C
3779 Bradford Paul F © BR3-8776
3787 Teagle Edwin L © BR3-9990
3796 Slate Rudolph A © BR3-9606

42

CHURCH—From McCandless blvd north, 4 west of Vesta
2401 Burks Homer C BE3-8382
2402 Seifert Shirley
2403 Barron Wm L
2404 Cruz Fermin BE2-2950
2411 Trotter Willie BE3-3671
2412 Jones Wayne W
2421 Rilatos Philip
2422 Sturges Thos H
2423 Francia Fred
2424 Sams Paul
2429 Hamersley Billy
2430 Vega Jas BE9-2516
2431 Solomon Leo jr BE4-1970
2432 Weinkauf Elmer BE4-7825
2439 Smiley Delbert BE3-1994
2440 Shultz Frank K
2441 Harris John BE3-0344
2442 Vacant
2449 Vacant
2450 Tibbs Jas
Barton Hirschel
2451 Vacant

68

CHURCHWARD—From 5085 Imperial av east
5037 Al's Barber Shop CO4-0575
5039 Oscar's Tacos restr CO4-9735
5041 S D Italian Baking Co CO2-5415
5045 New Robt
5047 Strong & Brownhill Corp bldg contrs CO2-2454
5053 Miles Melvin R dentist CO2-1220
5059 Kyoto Gift Shop CO2-5817
5061 Valencia Park Mkt gro CO4-3827
5095 Al's Barber Shop (br) CO4-9632
5115 Buy & Save Mkt gro CO4-3119
McMains Bakery (br)
5124 StRita's Catholic Ch CO4-3165
Gallagher John F Rev
5177 Goldkamp Vernon F © CO4-4438
5184 Hemus Geo B© CO4-5466
5185 Conte Alponse © CO4-1276
5195 Davis Mary M Mrs © CO4-4046
Euclid av intersects
5203 Lipinski Chester A © CO4-1696
5204 Hernandez Anna Mrs ©
5204½ Sidenstricker Laura Mrs CO4-1370
5207 Lopez Geo © CO4-8363
5215 Baker Clarence J © CO4-2735
5221 Board Beulah M Mrs © CO4-7323
5222 Serrano Simon C © CO4-9498
5223 Salas Ernest
5229 Ramasco Bruno © CO4-1328
5230 Serrano Simon A © CO2-6689
5235 Shimizu Wm S © CO4-6561
5238 Collins Henry S © CO4-3488
5239 Tanaka Tom
5245 James Jesse R ©
5246 Rasmussen Jacob J © CO4-1364
5247 Davenport Harry L
5255 Thompson Wm E © CO4-2524
San Jacinto dr intersects
5276 Watson LeRoy © CO2-1837
5286 Sakamoto Minoru © CO2-1793
5302 Kubichek Anthony A © bldg contr CO4-5313
5304 Chamberlain Rudy V CO4-9202
5304½ Stiles Dallas
5308 Edwards Calvin © CO2-8858
5314 Belt Levonia CO2-9442
5314½ Gilmore Pearl Mrs
5315 Schick Annie GMrs © CO4-6518
5319 Vacant
5325 Bauer Robt H © CO4-2996
5333 Palmer Fred © CO4-5830
5341 Nauman Clara © CO4-1246
5342 Haywood Moses Rev CO2-2687
5347 Hicks Kelly M ©
5348 Padilla Rigoberto © CO2-8065
5352 No Return
5354 Vacant
5356 Taylor Olga J Mrs © CO4-2264
5362 Hudson C L & Son genl contr CO4-2064
Hudson Charlie L ©
5363 Vacant
5370 Fishell Ferna F Mrs © CO4-2278
5370½ Vacant
5371 Harris Glover L
5375 Mills Jennie V Mrs © CO4-7672
5392 Underwood LaNetta A © CO4-2937
5402 Arias Carlos jr CO2-7010
5404 Rodriguez Jacob
5405 Bee Emil © CO4-9396
5406 Smithline Julie Mrs
5408 Belesario Patricia
5410 Smith Abia V Mrs CO2-6362
5412 Webb Ronald J CO2-7156
5414 Hohn Mark P CO2-8221
5416 Lalush Steph CO4-0609
5419 Tinsley A B © CO4-7824
5420 Jones Robt WCO2-1788
5422 Cavanaugh Robt S CO4-6583
5428 Lind Erich K CO4-5786
5430 Schmid Otto C © pntr CO4-0788
5440 Cramer Herman G © CO4-2761
Dream intersects
5505 Vacant
5515 Hopkins Chas E © CO2-8009
5525 Harris Kemper © CO4-0371
5535 Volz Howard J © CO4-3459
5545 Vacant
5548 Robinson Ivan ©
5551 Grant Wm
5556 Payne Henry ©
5561 Sabatka Jos © CO4-1250
5564 Flor Julian M © CO4-5461
5572 Clemons Cornell © CO4-4721
5630 Tayes Edw C © CO2-6896
5631 Doggett John A © CO4-1438
5640 Theus Wimberly © CO4-2235
5645 Agrava Marciano © CO4-1072
5650 Merritt Murray N © CO4-8576
5660 McKnight Robt C © CO4-3405
5665 Bennett Nelle L Mrs © CO4-1510
5670 Trimble Homer © CO4-2989
5671 Labrador Simion P © CO4-2732
5721 King Alonzo L © CO4-4215

265

CINDY—From Donald av east, end of Miami Miami way
4231 MacDougall Robt R © BR3-3280
4241 Thies Fredk A© BR3-6246
4242 Garcia Theo © BR3-3840
4251 Mowry Wm R © BR3-5102
4252 Butela Geo ©
4261 Rettinger Pete J © BR3-3530
4271 Schaub John R © BR3-9954
4301 Blackmer Duane H © BR3-2292
4302 Prescott Emil G
4311 Ward Billy E © BR3-0157
4312 Ballard Robt W © BR3-6073
4325 Godyn Ernest G BR3-6559

252

CINDY (PO Imperial Beach)—From 17th east, 1 north of Cathy
1832 Leeper Gary F ©
1833 Holloway Jack C
1834 Stanley Walter L © GR4-8526
1835 Newton Wm J © GA4-3596
1836 Webber Warren
1837 Curtin Betty E Mrs GA4-7583
1838 Adcock Jas E
1839 Myer Robt B ©
1840 Vacant
1841 Vacant

230

CIRCLE DRIVE—From 4750 39th northeast
4804 Riley Alex D © AT4-4079
4811 Peck Frank W © AT4-5752
4815 Daly Cyril J © AT4-5443
4821 Harrity Arth W © AT4-5242
4824 Hart Hazel F Mrs © AT4-8926
4827 Bagslaw Jos R © AT1-4282
4835 Lighfoot Martin V © AT4-2334
4840 Timm Wm E © AT4-5129
4841 Lakin Albert K © AT4-7670
4846 Harris Russell A © AT4-7891
4849 Landmesser Eleanor Mrs © AT4-1828
4854 Ball Orville P © AT4-5486
4855 Gleeson Helen B Mrs © AT1-6041
4860 Goodell Roland H © AT4-0362
4863 Moore Jas A © AT2-0520
4877 Biermann Daisy K Mrs © AT2-7935
4887 Glenn Wm F © AT1-7641
4895 Bigge Wm A © AT4-5278
4897 Hope Ralph H © AT4-2708
4899 Swan Jas W © AT2-6042

91

CITADEL CIRCLE (LaJolla)—From south of LaJolla Scenic dr north, 1 west of LaJolla Mesa dr
5905 Andrews J Floyd © GL4-5062
5917 Jones Robt L © GL4-1779

250

CITRUS AV (Palm City)—From Montgomery Freeway east, 1 north of Palm av
2212 Webb Jas A © HA0-1544
2215 Cash Darrell M © HA0-0376
2218 Lleras Manuel © HA0-4067
2219 Cota Henry A © HA0-2242
2224 Llera Eug HA0-9939
2226 Archuleta Tony A HA0-2750
2228 Vacant
2233 Fruit Don V © HA0-3641
2236 Hill Ennis A
2239 Presler Robt K
2240 Vacant
2244 Baker LeRoy R ©
2245 Hughs Basil D
2246 Cota Patk A
2247 Salhus Donald M
2248 Paxton Irene Mrs HA0-7919
2249 Mesa Matilda © HA0-6434
2252 Tapia Adalbert E
2255 Cazarez Elena M Mrs HA0-7275
2256 Lockmier Geo A © HA0-1960
2261 Norfolk Wm J © HA0-1917
2262 Jimenez Augustin GA2-3627
2267 Duggan Jas J ©
2270a Wheeler Clayton E © HA0-4973
2270b Condon Edw J
2273 Sage Claude W © HA0-4221
2276 Luebbe Charlene F Mrs
2278 Dunnigan Eliz H Mrs
2283 Cline Albert HA0-7959
2286 Jessie's Beauty Shop GA2-1209

59

CLAIREMONT COURT—In a circular direction from Clairemont dr
2812 Fisher Theo H © BR6-5072
2815 Anderson Willard D© BR6-4032
2820 Wood Richd W© BR6-0701
2825 Vacant
2828 Ashby Donald T © BR6-5825
2836 Welsh Robt E BR6-4198

133

CLAIREMONT DRIVE—From 2700 Morena blvd east and north
2525 Safeway Stores Inc gro
2535 Stewart's Family Store dept store BR6-2973
2545 Vacant
2555 Vista Bahia Beauty Salon BR6-1500
2565 Bright's Betty Magic Wash Indry BR6-3211

CYPRESS ST 1961

5404 Napa Street, P.O. Box 10761 San Diego 10, California Tel. CYpress 7-1831

CURTIS—Contd
3521 Holmstrom Anna W Mrs ® AC3-7595
3530 Monard Robt J ® AC2-4947
3531 Davies Wm W ® AC3-1438
3538 Heintz Ralph O ® AC2-6680
3539 Harrow Bernard J ® AC3-5580
3542 Allen Chas J ®
3545 Morris Everett J ® AC3-1976

31

S Chatsworth blvd intersects
3604 Thomas Carrie C Mrs ® AC2-8588
3605 Schulman Norman L ® AC2-6761
3619 Zolezzi Angelo ®
3620 Brockway Robt C ® AC3-8098
3625 Mokma Gerald A ® AC3-8220
3630 Foxworthy Geo M AC3-7094
3636 Keller Wm C ® AC2-1775
3637 Casey Jas P ® AC2-4005
3645 Bishop Calvin H AC2-6806
3650 Murphy John H jr ® AC3-1167
3655 Antler Ruth ® AC3-8077
3664 Wheeler Richd G ® AC3-3674
3674 Loud Emerson W ® AC3-8808
3686 Vacant
Poinsettia dr intersects
3701 Tynen Edw F ® AC2-6948
3723 Fogerty Walter C ® AC3-5043
3728 Fisher Ella T Mrs ® AC3-5858
3733 Gambold Hope F
3735 DeJonge Wilhelmina AC2-3363
3737 Ward Louise Mrs AC2-8621
3739 Vacant
3743 Geest Henry J ®
3745 Naso Nellie G Mrs AC2-2121
3747 Powers Donna AC4-1905

55

CUSHMAN AV—From Weeks av northeast, 1 east of Buenos av
1161 Crowley Casket Co Inc (factory)
1169 Clark Roy F & Son Roofing Co CY6-6383
Naples intersects
1205 Fowble Equip industrial sups CY8-9955
Fowble Robt H archt CY8-9955
Godrey PaulS tools CY8-9955
1215 Vacant
1221 Millender Roy J ® CY8-2316
Cushman pl intersects
1227 Syvinski Peter A ® CY8-7080

127

Savannah begins
1235 Hanson E C Co glassware whol CY6-3333
1241 L & H Products Co wood mfrs
1243 Vacant
1251 Small Mamel ® CY8-6151
1253 Loya Jesus
1548 Iten Jos ® BR6-2864

127

CUSHMAN PLACE—From Cushman av southeast, 1 south of Savannah
5225 Krupp Earl E ® CY8-6402
5226 Vacant
5226½ Vacant
5231 No Return
5234 Cable Buster ® CY8-3031
5235 VanBoom Louis J CY5-7859
5237 Vacant
5243 Atkins Leo A CY6-9963
5245 Charbonneau Theo A CY5-3279
5251 Vacant
5253 Gue Stanley M ® CY5-5044
5257 Reed Fred R CY6-4375
5259 Gue Galen B ® CY8-0394

55

CUSTER—From 4400 Greenwood northwest
5301 Humane Society Club Hse
5304 Ace Wldg & Trailer Wks CY5-2779
5320 Product Development Corp bldg mtce CY8-8029
5338 Old San Diego Milling & Cabt Co CY5-7839
Spasors Inc (br) scientific instruments mfrs

95

CUVIER (LaJolla)—From 600 Sea Lane north, 1 east of 7300 LaJolla blvd
Sea la intersects
7319 Gamboa Michl GL9-1293
7320 Potts Minnie M Mrs ® GL9-1521
7325 Stahl Wm J ® GL4-2920
7327 Wold Erling O ® GL4-4690
7328 Flannagan Helen Mrs ® GL4-6390

Marine intersects
7419 Avery Jean GL4-7951
7420 Hughes Richd E GL9-3009
7421 McMillon Randy J GL4-1065
7422 Vacant
7426 Boynton Mable E Mrs GL4-1048
7427 Johnson Gust H ® GL4-2795
7427½ Greene Anne
7428 Dickinson Elsie GL4-5598
7431 Vacant
7432 Wentz Melvill R ® GL4-2918
7433 Villarin John E GL9-5294
7435 Mundell Evelyn B Mrs GL4-1766
7435½ Earraga Wm F GL4-5471
7437 Keeping Dunstan
7438 Lee Clarence B GL4-6294
7439 Spratt Howard T GL4-1218
7440 Walters Phillis Mrs
7442 Vacant
7444 Sherriff Dolores Mrs GL9-2451
7446 Raap Harold W
7448 Vacant
7450 Bunch Clemence A Mrs ® GL4-1679
7453 Jones Andrew W J M GL9-5910
7454 Tanck Chas ® GL4-6077
7455 Luiting Gerard J GL4-6455
Oleson Mabel GL4-0984
7459 Anderson Julius G GL4-3669
7460 Munson Kay Mrs GL9-5212
7461 Coleman John H
7467 Kunkel Harriet ® GL4-3873
7469 No Return

97

Pearl intersects
7510 Cammel Evangeline Mrs GL4-7701
7512 Molina Salvador ® GL9-5043
7512½ Aguierra Carlos GL4-4856
7516 Cook Ethel M Mrs GL4-4100
7516½ Sugaya Joe K
7519 Greater Prince Chapel by the Sea AME Ch GL4-6220
Haynes F D Rev GL4-6220
7527 Fredricks Mattie Mrs ® GL9-4555
7527½ Fousts Maude M Mrs GL4-2961
7528 Apartments
1 Vacant
2 Vacant
3 Wiggers LeRoy N
4 Jackson Eva Mrs
5 Soltero Benanzio
6 Vacant
7 Rollins Rosario Mrs GL9-2184
8 Hill Louis
Street continued
7530 Thurmon Felix H ® GL4-4685
7536 Jordon Jos R ® GL4-4107
7538 Matthews Irene D Mrs GL9-3519
7540 Childs Sanders GL4-2369
7545 StJohn's Ch of Geo in Christ GL4-6246
Sherman Pierce J Rev GL4-6246
7547 Morris Charley R ® GL4-6623
7550 Garcia Felix C
7552 Calledo Leonardo
7554 Bernas Armando R GL4-6505
7555 Gamleoa Toni GL9-3527
7556 Padilla John D GL4-1383
7557 Jones Jesse GL4-6750
7557½ Gasmen Amadio C GL9-1265
7681 Vacant

54

CUYAMACA AV—From Franklin av south, 1 east of S 40th
402 Hicks Major P ® CO4-9480
408 Smith Clyde P ® CO4-0034
412 Jorgenson Agnes L Mrs CO2-7943
rear Vacant
418 Munoz Dolores G Mrs ® CO2-2379
419 Reed Charlie W ®
423 Chadwick Ruby L Mrs CO2-0515
424 Avilla Nick R ® CO4-4323
428 Kilbourne Willie J ® CO2-8712
431 Gutierrez Salvadore ® CO4-1648
rear Salazar Anna Mrs
436 Riley Eleanor K Mrs ® CO4-5526
439 Warner Ora A Mrs ® CO4-2661
444 Long Moses N ® CO4-7062
445 Eisele Walter J ® CO4-3461
448 Johnson Jas CO2-2628
456 Vacant
458 Wiggins Sattie M Mrs
462 Moore Blanche H Mrs
464 Mitchell Leslie CO2-2204
Jamul intersects
468 Stover John B ® CO4-5365
487 Beckley Homer H HI4-4392

82

CYNTHIA PLACE—From 2000 Ridge View dr west, 1 east of Fairmount av
4403 Meadows Shelby R ® CO4-0817
4404 Strick Edwin J ® CO4-0864
4414 Luce Edw S ® CO2-2980
4415 Ochodonicky Thos W ® CO4-0934
4424 McCoy Robt M ® CO4-0867
4425 Morcombe Geo J CO2-7690
4434 Bres Harold A ® CO4-2295
4435 Berg Joe E CO2-2933
4444 Merritt John W ® CO4-0924
4445 Calkins Theo W ® CO4-0854
4454 Farquar Larry D ® CO2-8148
4455 Brown Geo P CO4-7781
4464 Dellcort Carmen V ® CO2-5005
4465 Murkerson Bob E ® CO4-9024
4475 Sumner Fred S ® CO4-7570
4484 Dunkel Russell N ® CO4-0897
4485 Skeen Kenneth R ® CO4-0844

252

CYPRESS (PO Imperial Beach)—From 17th west, 1 north of Calla
1800 Stroh Vernon R ® GA4-3625
1801 Farrell Jack GA4-5332
1802 Vacant
1803 Neal Chas F
1804 Vacant
1805 Wentz Max ® GA4-3072
1806 Vacant
1807 Lindsay Val R GA4-7313
1808 Vacant
1809 Sinclair Russell W ®
1810 Vacant
1811 Langdon G D
1812 Adams Frank W ® GA4-7897
1813 Vacant
1814 Vacant
1815 Bruney Oscar
1816 Bauer Robt B
1817 Adams Miles M GA4-9417
1818 Vacant
1819 Vacant
1820 Purdy Antoinette C Mrs ®
1821 Robertson Carl E GA4-3761
1822 Vacant
1823 Vacant
1824 Ekberg Harold J ® GA4-7788
1825 Vacant
1826 Vacant
1827 Vacant
1828 Vacant
1829 Vacant
1830 Vacant
1831 Kay Vernon S
1832 Vacant
1833 Cole Frank D ® GA4-3280
1834 Vacant
1835 Vacant
1836 Vacant
1837 Stroup Raymond ®
1838 Vacant
1839 Vacant
1840 Vacant
1841 Selzer John ®
1843 Vacant
1845 Vacant
1847 Cook Steven C ®

108

CYPRESS AV—From 2 blks west of 3650 Richmond east
1007 DeFever Arth ® CY5-9140
1008 Barnes Mary R CY5-1843
1024 Clitsome Donald A CY5-2596
1025 Gildred Philip L CY5-8091
1036 Zimmerman Alex H ® CY7-2648
1041 May Jas A ® CY5-4440
1042 Johnson Clyde ® CY5-3595
1052 Edwards Chas A ® CY5-9524
1068 Thudium Carl ® CY6-2360
1079 Bannister Ann R Mrs ® CY5-8680
Vermont intersects
1220 Grosset Jessie E Mrs ® CY5-2833
1226 Cahill Richd C CY5-3491
1228 O'Farrell Michl P
1234 Dailey Wm CY5-0197
1236 Preibisius Henry H ® CY5-6848
1238 Taylor Chas C jr CY7-2356
1242 Osgood Vincent L CY6-4228
1244 Long Mary Mrs ® CY5-7416
1250 Selinger Alice H Mrs ® CY6-1938
1258 Cooke Paul E ® CY8-0413
1264 Nye Lewis W ® CY5-3505
1266 Peterson Ruth H CY8-9666
1272 Wilson Marian R Mrs ® CY8-1501
1274 Crisp Leonard C CY8-8043

Strathmore DIVISION Western

DAHLIA AVE 1961

CYPRESS AV—Contd

1276 Sorenson Peter
1278 Anderson Philomena Mrs ◎ CY5-8996
1419 Wilds Glenn J CY8-2869
1421 Baker Geo E CY5-9189
Richmond intersects
Albert intersects
1502 Vacant
1504 Vacant
1505 Keller Jas D Hon ◎
1510 Clayton Earl R ◎ CY6-3354
1511 Bills Gaal R ◎ CY6-1511
1516 Mende Adolph J CY5-1988
1516½ Vacant
1517 Solof A Louis ◎ CY5-0679
1532 West H Eldon ◎ CY8-6572
1532½ Siro Dominick A CY8-2461
Hebert intersects
1603 Athan Wm ◎ CY8-0486
1604 Billings Jos O ◎ CY8-5337
1609 Lyngholm Carl F ◎ CY5-9608
1610 Moller Olga F Mrs ◎ CY8-7092
rear Joseph Hugh P CY6-4574
1610½ Jackson Howard
1614 Vacant
1615 Dierks Minnie J Mrs ◎ CY8-3024
1621 Allen Jos H CY5-3663
1623 Lucas Keith
1624 Gesdal Howard CY8-0121
1627 Madsen Michl P ◎ CY8-3184
1631 Stutzman Harold S ◎ CY8-3065
1633 Palmer Wm F CY8-7486
1634 Morse Chas P ◎ CY6-1346

112

Park blvd intersects
1725-39 **Stone Manor Apartments**
1725 Christerson Mayme E Mrs CY6-0631
1727 Winn Barry
1728 Radtke Helen M CY8-3192
1729 Stone Anna Mrs CY6-3005
1731 Hanlon Chas B
1732 Dockery Pascall W
1733 Juvenile Margt
1735 Castro Frank H CY8-7344
1737 Condos Lista Mrs
1738 Nealand Geo W CY8-6085
1739 Hattrick Eric
1744 Emmons Roger M CY8-5543
Indiana intersects
1810 **Casa El Sol Apartments**
1 Vacant
2 Schmalz Ruth C Mrs CY5-1925
3 Stark Wm P CY5-7740
4 Jain Lloyd L ◎ CY6-0536
5 Moore Clyde G CY5-5851
6 DeVos Geo CY5-6502
7 Musser Ella B Mrs
8 Vacant
9 David Rose CY8-4280
10 Stephenson Cary
11 Welch Joyce
12 Vacant
14 Brett Betty L
15 Sline Betty M
16 Tomlinson Theo H CY5-6753
17 Hoover Carol
18 Wolf Charlie J CY6-1171
19 Buchanan Ruth Mrs CY8-2719
20 McGinniss E Lucille Mrs
21 McNeil Clementine L Mrs CY7-1250
22 Smith Stanley H
23 Parry Roberta
24 Vacant
25 Hardison Wm T
Street continued
1817 McManus Geo W CY5-4287
1825 Caldwell Allen hearing aids CY8-1412
Botterell Wm H ◎
1828 Ekhalmy Stella Mrs CY8-2165
Wolking Mary C ◎ CY6-3443
1834 Cesario Ester G Mrs ◎ CY5-5762
1848 Brandon John W ◎ CY5-4817
Georgia intersects
1902-08 **Georgia Terrace Apartments** CY8-2132
1902 Moran Robt A CY6-4580
1904 Strauss Wm A CY6-2892
1905 Johnston Jan CY5-1423
1906 Wuelfing Ronald A CY7-1264
1908 Cassin Merl
1917 Loefler Dolores V Mrs CY8-0736
1917½ Meyers Regina M
Wilshire ter begins
1927 McCurdy Kenneth D CY5-2758
1929 Vacant
1931 Bridgeford Jewell M CY8-0440
1939 Vacant
1941 Phillips John W CY5-4463
Florida intersects
2015 Davis Gladys G Mrs ◎ CY5-2914
2018 Thompson Dennis ◎ CY5-8043
2019 Gibson Donald
2021 Vacant
2030 Brown R V
2036 Brown Frank C CY6-3813
2038 Ralph Ronald R CY8-0374
2040 Archibald Paulie E Mrs CY8-6959
2046 Goebel Edgar A ◎ CY5-9215
Alabama intersects

108

CYPRESS COURT—From Cypress av south, 1 west of Richmond
1225 Hotchkiss Raymond S ◎ CY6-1512
1227 Latter Clyde H ◎ CY5-3411
1237 Neeper Josiah L CY5-4794
1243 Wood John W ◎ CY6-3820

260

CYPRESS DRIVE (SanYsidro)—From San Ysidro blvd north, 1 west of W Park av (PO San Ysidro)
122 Austin Victor
124 Ames Neves Mrs
125 Youmans Nora M Mrs ◎ GA8-1570
137 Johnson Benny D
137½ Rosteck Nicholas ◎ GA8-1711
225 Weithaus Henrietta W Mrs GA8-1947
227 Cosio Arturo
227½ Kramer Clarence R ◎ GA8-1561
238 Cosio Ephie
240 Schwab Frank B GA8-1460

108

CYPRESS WAY—From 1000 Cypress av north and east
948 Weerts Edw F ◎
1016 Lindsay Geo E ◎ CY7-1330
1020 Robinson Cath A ◎ CY5-6982
1028 Farris Edith G Mrs ◎ CY5-6563
1034 McDonell Bernard R ◎ CY5-1536
1035 McMahon Oliver A ◎ CY5-7758
1040 Phillips Ralph J ◎ CY5-4369
1044 Franklin Wm C ◎ CY5-9950
1051 Elliott Florence M Mrs ◎ CY5-9936
1052 Sheridan Marie L ◎ CY5-9540
1058 Catlin Wm E ◎ CY6-0519
1064 Glaze E Florence Mrs ◎ CY5-5573
1069 Baer Oscar W ◎ CY6-3226
1083 Dawson Tom G ◎ CY5-4398
Vermont intersects

60

DAFTER DRIVE—From 4800 Deaton dr northeast, 1 south of Dafter pl
4902 Duplessis Louis A ◎ CO4-2679
4906 Menzie Milford T ◎ CO4-0420
4909 Davis Meredith R ◎ CO2-2280
4910 Miller Jos M CO2-5386
4914 Niotta Stephen ◎ CO2-2403
4919 Irwin Harry J jr ◎ CO4-1671
4920 Schwarz Walter C ◎
4926 Goldbarg Irving ◎ CO4-0927
4927 Askenaizer Saml D ◎ CO2-1131
4932 Moatz Norbert E ◎ CO4-0812
4933 Hartwell John G ◎ CO4-1702
4937 Radding Julius I ◎ CO4-2890
4938 Maland Loyd J CO2-6595
4943 Nelson Warren O ◎ CO4-1336
4944 Stetson Alvin R ◎ CO4-2601
4950 Causey Beatrice Mrs
4951 Sokol Oscar ◎ CO4-5332
4958 Furnival Donald R ◎ CO4-8246
4959 Scruggs Robt L ◎ CO2-8565
4966 Raymond Mervyn ◎ CO4-7826
4967 Schneider Jas W ◎ CO4-3609
4974 Escamilla Mary A Mrs ◎ CO2-2128
4975 Casey J Curtis ◎ CO4-8343
4982 Garner Louis J ◎ CO2-6315
4985 Vacant
4990 Zyirek Joe J ◎ CO4-8263
4998 Smith Gordon W

60

DAFTER PLACE—From 4900 Dafter dr east
4903 Copeland Lelia Mrs ◎ CO2-1507
4904 Ringis Romaine H ◎ CO2-1701
4907 Stout Jas L
4912 Griggs Jas H ◎ CO4-1978
4915 Vacant
4921 Calvert Leo A ◎ CO2-1420
4922 Smith Everett L ◎ CO4-1771
4929 Bible Amadeus V ◎ CO4-5314
4930 Romeo Domenick ◎ CO2-1071
4935 Piro Lawrence A ◎ CO2-6300
4936 Lazos Thos ◎ CO2-2795
4945 Foster Daphine Mrs Co2-2183
4946 Hale D N ◎ CO4-4119
4954 Perryman Harmen cement contr ◎ CO2-2257
4960 Araiza Chas M ◎ CO2-2677
4968 Mundinger Roland ◎ CO4-7544

84

DAHLIA—From 4250 Poplar northwest
2919 Melvin Jas R ◎ AT1-1432
2920 Torn Fred A ◎ AT1-9655
2925 Melvin Howard H ◎ AT2-5663
2931 Little Alma Mrs AT1-5779
rear Kampa M D
2934 Trainor Thos E AT2-9695
2936 Swanson Darwin D
2937 Mathewson Archie R ◎ AT2-0040

252

DAHLIA AV (PO Imperial Beach)—From 16th east, 1 south of Palm av
1607 Cawdrey F Lyle ◎ GA4-7610
1608 Miller Wm G ◎ GA4-8465
1609 Zuscar Arth B
1610 Privett Bobbie N Mrs
1611 Vacant
1612 Coleman Johnny R
1615 Tice John D ◎ GA4-9292
1616 Kuhn Homer W ◎ GA4-9869
1622 Stotts Mary R Mrs ◎ GA4-7003
1625 Bailey Eva L Rev Mrs ◎ GA4-8342
1628 Dempsey Mae Mrs ◎ GA4-6013
1630 Buck John S ◎
1633 Bruton Richd D GA4-8607
1654 Merino Ernest J ◎ GA5-9669
1662 Cooper Wm R ◎ GA4-6512
1663 Ferguson Houston C ◎ GA4-8913
1665 Markes Robt
1670 Laughlin Ola O ◎ GA4-9536
1671 LaMar Richd D ◎
1678 Hadwin Lavelle F GA4-5878
1681 Barnes Wm M ◎ GA4-8022
1682 Fullerton Donald E GA4-6105
1715 Trammel Floyd W ◎ GA4-8405
1722 Traxler Harry D ◎ GA4-7123
1725 Doseo Benj D
1728 Perdaris Jas
1729 Starkins Edw C
1733 Williams Roland D
1743 Burrell Cruz Mrs ◎ GA4-8604
1744 Vacant
1749 Cummings Bill L ◎ GA4-8573
1751 Thweatt Wm L
1752 Cox Elbert T
1759 Honcharuk John P GA4-7972
1764 Johnson Richd F ◎ GA4-5927
1765 Wilson Wilborn H GA4-9264
1770 Whitt Malcom O
1771 Spiten Raymond I ◎ GA4-7849
1776 DeVore Frank ◎
1784 Houghton Ruie L Mrs ◎ GA4-8385
1791 Croker Raymond A GA4-9295
18th intersects
1805 Johnson Arth M ◎ HA0-3521
1814 Weeks Teola L Mrs
1819 Teacher Ernest ◎
1830 Callari Grace E Mrs
1871 Garcia Jesus G ◎ HA0-7416

258

DAIRY MART ROAD (San Ysidro)—From N Vista av south, 1 southeast of Iris av
1624 Marmet Mae L ◎ GA8-1646
1654 Hunnicutt Carroll ◎
1661 Paxton Jessie M Mrs ◎ GA8-1548
1707 Blake Thos D ◎ GA8-2076
1717 Marble Lynn L ◎ GA8-1712
1725 Walter Burch Dairy ◎ GA8-1757
Burch Walter ◎ GA8-1757
1755 Vacant
1761 Provencio Pedro A
1773 Alves Raul
1785a McIlwain Marvin N
1785b Pina Kenneth
1835 Estes Oscar F
1900 Grey Harold Dairy
1901 Estrada Frank

141

DAKOTA DRIVE—From 3 blks west of 3400 Clairemont blvd east, 1 north of Blackfoot av
4201 Smith Dewey L ◎ BR6-2909
4202 Jackson Gerald M ◎ BR6-1653
4203 Trout Lloyd F ◎ BR6-1853
4206 Curley John ◎ BR6-1873
4208 Holmerud Harold W ◎ BR6-1380
4209 Hull David V ◎ BR6-2167
4210 Hoover Alex M ◎ BR6-1789
4214 Nichols Geo P ◎ BR6-2621
4215 Rogatsky Carl W ◎ BR6-1800
4220 Stowers Robt H BR6-0498
4221 Williams Homer M ◎ BR6-0912
4228 Smith Homer J ◎ BR6-2793
4236 Sussuski Andrew E ◎ BR6-0326
4237 Meleney Stephanie C Mrs
4244 Benson Wilson M ◎ BR6-4058
4245 Meleney Richd H ◎ BR6-1368
4252 Bryant Paul E ◎ BR6-0335
4260 Askew A I ◎ BR6-1530
4261 Bringas Manuel O jr ◎ BR6-0837
4268 Cox Chas R ◎
4274 Shurky Jos S ◎ BR6-0654
Fontana av ends
4304 Dickinson Walter J ◎ BR6-2380
4312 Lloyd Vann M ◎ BR6-1540
4320 Gipe Chas W ◎ BR6-1572
4328 Wood Thas T ◎ BR6-0745
4336 Asa-Dorian Paul V ◎ BR6-0392

DONAX AVE 1961

Title Insurance and Trust Company
220 A STREET • SAN DIEGO 12, CALIFORNIA • BELMONT 9-6081

250

DONAX AV (Palm City)—From National av west, 1 south of Palm av

2240 Wilhelm Richd R HO0-9305
2250 Richardson Evelyn Mrs ◎
2258 Campise Frank ◎ HA9-4243
2264 Vacant

252

DONAX AV (PO Imperial Beach)—From 14th east, 1 south of Palm av

1379 Davidson David D ◎
1395 Jackson Wayne D
1405 Vacant
1484 Anderson Andus N ◎ GA4-6871
1492 McMahan Donald R ◎
1504 Vacant
1552 DeJarnett Richd N ◎ GA4-5885
16th intersects
1603 Davis Herman B ◎ GA4-8645
1604 Holcomb Jas W ◎ GA4-3354
1607 Wall Jack L GA4-7425
1608 Vacant
1609 Conway Jas H
1611 Duckworth Martha B Mrs GA4-9840
1612 Hanson Merrill E
1613 Ready Ellie ◎ GA4-7641
1614 Bodenhamer Teddy L GA4-5710
1615 Dirkx Peter C GA4-3293
1616 Allstatt John M ◎
1618 May Mary E Mrs
1621 Vacant
1624 Vasquez Frank O
1626 Cortner Doyle D
1633 Fulton Marvin C GA4-8742
1635 Wagnon Maxine E Mrs GA4-9688
1636 Frontz Kenneth D GA4-6563
1641 Vacant
1642 Elsey Ira S ◎ GA4-9689
1643 Hancock Richd L ◎ GA4-8352
1651 Wall Cecil M
1654 Teel Elred D GA4-7105
1659 Selph Melvin GA4-5918
1662 Kauffman Leonard H ◎ GA4-8628
1664 Samayoa Ralph M
1671 Christianson Amelia Mrs GA4-9445
1672 Orr Jose GA4-7196
1677 Gonzalez Eleanor C Mrs GA4-7715
1679 Periz Aniseto
1680 Hanna Richd E ◎ GA4-6681
1683 Burke Alma C Mrs
1697 Hinnard Mildred Mrs GA4-9593
17th intersects
1703 Cochran Bud GA4-6567
1708 Greene Ronald E ◎ GA4-8037
1711 Laliberte Jos K
1713 Johnston Heyden L ◎ GA4-9539
1714 Simonet Lillian E Mrs ◎ GA4-9164
1714½ Badrian Arth B
1718 Niles Richd L GA4-7591
1719 Vacant
1726 Allen Clayton D
1727 Vacant
1734 Castle Viola Mrs ◎ GA4-6468
1735 Apostolic Faith Ch
1739 Johnston Rollie E ◎ GA4-9505
1742 Salazar Mary D Mrs ◎
1743 Bice Jos
1754 Gallegos Orlando A
1761 Garrett Gloria J Mrs GA4-9285
1762 Brubaker Francis R ◎
1763 Hanks Leonard W ◎ GA4-9285
1765 Vacant
1771 Reinhardt Harold H GA4-5919
1772 Bowles Ivan R ◎ GA4-5305
1773 Fowler Norman C GA4-6683
1779 Sussman Saml ◎
18th intersects
1805 Smith Rexford ◎ HA9-4756
1827 Brown Verne ◎ HA7-0689
1828 Harris Louis W ◎ fl contr HA9-4878
1831 Knight Weldon B ◎ HA0-6060
1834 McCann Paul E HA0-2815
1843 Mohlay Jas I ◎
1844 Currie Chas ◎ HA9-3700
1859 Lung Arth L ◎ HA9-3432
1861 Wilson Theo G ◎ HA9-0300
1866 Bruce Robt HA9-3162
1876 Jewell Geo H HA9-8286
1877 White Bobby J ◎ HA0-3261
1878 Under Constn
19th intersects

252

DONAX COURT (PO Imperial Beach)—From Donax av north, 1 east of 15th

1512 Casson Joel S
1520 Cudoz Julio ◎ GA4-7126
1528 Johnson Roy W ◎ GA4-6625
1536 Rossiter Dwight E GA4-6682
1544 Lee Ross D ◎ GA4-9479

67

DONLEY—From 1 blk west of Chicago east, 3 north of Dewes way

3502 Getterman Morris ◎
3512 Layton Frank D ◎ BR4-2080
3522 Rickert Geo A ◎ BR3-6584
3532 Weld Jas H ◎ mus tchr BR4-3608
3542 Nelson Jere J ◎ BR4-2871
3552 Vacant
3562 Gleason Matthew C ◎ BR4-2584
3571 Perkins Pauline W Mrs BR3-8076

67

DON LORENZO DRIVE—From Mt Laurence dr northeast, 1 east of Mt Sandy dr

3202 Kirk Andrew P ◎ BR3-3811
3212 Kabance D Wayne ◎ BR3-5128
3221 Vacant
3222 Thies Evelyn Mrs ◎ BR3-6238
3231 Cadle Frank C ◎ BR3-4966
3232 Brockelman Georgia E Mrs ◎ BR3-4690
3241 Truesdale Robt J ◎ BR3-7899
3242 Redland Jo BR4-0256
3251 Goslin Aden R ◎ BR3-6380
3252 Meyers Gerald W BR4-1147
3260 Bishop John W ◎ BR3-5553
3268 Wilson Laurence ◎ BR3-1983
3276 Mayer Chas J ◎ BR3-3885
3284 Tallerday Ollie N jr ◎ BR3-4729
3293 Gibson Weldon L ◎ BR3-2695

178

DONNA AV—From Marlowe dr north, 1 west of 69th

3902 Miller Geo W ◎ JU2-0881
3903 Rubin Norman JU3-3747
3906 Ruiz Jesse N ◎ JU3-7808
3907 Snyder Ross J ◎ JU2-5244
3910 Vacant
3911 Sealing Horace M ◎ JU2-4179
3914 Sumpter Omer M JU2-9642
3915 Fowler Richd D ◎ JU2-6846
3918 Lawrence Boyd H ◎ JU2-2433
3919 Euchner John W ◎ JU2-1430
3922 Ard Alma E
3923 Batman Jas JU3-5816
3926 DeMonbreun Clifford W ◎ JU3-5494
3927 Crawford Jack ◎ JU2-5376
3930 Swartz Pauline Mrs ◎ JU2-0139
3931 Pasek Edwin S ◎ JU2-8113
3934 Andrade Roland N ◎ JU2-8431
3935 Warner Kenneth W ◎ JU2-6383
3938 Hood Jas C ◎JU2-8138
3944 Stephenson Oscar T ◎ JU2-8997
3950 Bailey Wayne S ◎ JU2-0992
4002 Taylor Romie A ◎ JU2-0918
Celia Vista dr intersects
4005 Backous Russell O ◎ JU2-3754
4010 Blackwell Richd P ◎ JU3-0510
4015 Escalera Armando ◎ JU2-6086
4018 McLandrich Matthew N JU2-1672
4025 Ross Curtis L ◎ JU2-3593
4026 Rigley Orin F ◎ JU2-8176
4034 Sable Ernest ◎ JU2-5521
4035 Austin Chas H ◎ JU2-7995
4040 Masheeco Fredk B ◎ JU2-5874
4045 Finnegan Thos H jr ◎ JU2-4057
4101 O'Grady Florence Mrs ◎ JU2-1385
4102 Bauer Donald J ◎ JU2-2512
4115 Klinger David D ◎ JU2-1825
4116 Hansen Mace ◎ JU3-2454
4120 Evans Harold L ◎ JU2-3410
4125 Lukas Geo F ◎ JU2-0835
4126 Watson Arth ◎ JU2-8475
4130 Shapard Jas H ◎ JU2-5362
4133 Kahl J Gerald JU2-4844
4134 Beruheim Armand ◎ JU2-8637
Roland av begins
4137 Bottorff Frances Mrs JU3-3935
4138 Kella Harry Y ◎ JU2-2951
Missy ct intersects
4141 Jones Chas E ◎ JU2-2513
4145 Bennett Jesse E ◎ JU2-7839
4149 Petersons Janis ◎ JU3-3158
4153 Rainey Wm E ◎ JU2-8276
4157 Brown Robt A ◎ JU3-0738
4161 Conley Wm W ◎ JU3-0727
4165 DiDio Philip J JU2-8315
4169 Evans Harold J ◎ JU3-5905

143

DONZEE—From Kearney Villa rd northwesterly, 2 south of Aero dr

7902 Dubow Lee
7904 Vacant
7906 Frimtzis Robt BR8-5627
7908 Alexander Robt BR8-4898
7910 Vacant
7912 Vacant
7914 Erickson Larry D BR7-1316
7916 Epstein Stanley J BR8-0954
7918 Steres Robt I BR8-8142
7920 Vacant
7921 DeWinne Jules BR7-0366
7922 Terry Ross R BR8-5484
7923 Koch Albert BR8-6668
7924 Andrews Angus P BR8-6137
7925 Polenz Barbara
7926 Vacant
7928 Bowen Roy BR8-1819
7931 Horn Robt M BR8-6523
7933 Vacant
7934 Conway Wm
7935 Clarkin Thos T ◎ GR8-5999
7936 Fleming Michl M BR8-7560
7937 Vacant
7938 Vacant
7939 Nicks Ed W BR8-0248
7940 Natoli Anna Mrs BR7-5599
7942 Miller I Russell
7944 Vacant
7946 Taylor Jimmie W BR8-0157
7948 Vacant
7950 Vacant
7952 Woods Marvin K BR8-6070
7960 Vacant
7962 Gugliotta Guy BR8-4716
7964 Titello John BR8-4772
7966 Vacant
7968 Parker Robt A BR8-3966
7970 Huber Dennis BR7-6435
8004 Smyth Robt J BR7-4598
8006 Tupler Jerome S BR8-3193
8008 Streib Danl T BR7-8001
8010 O'Leary Jas BR8-5032
8012 Denham Michl BR8-1252
8014 Masters Joyce P BR8-3025
8016 Cooper Douglas B BR7-8348
8018 James Thos C BR7-2919
8020 Wright Wm H BR7-2919
8022 Johnson Vernon J
8024 Vacant
8026 Notestein John E BR8-4643
8028 Lee Thos C BR8-5576
8030 Brown Richd E BR8-8570
8032 Rottke Curtis E BR7-4846
8034 Vacant
8036 Mumm Donald F BR8-3869
8038 Vacant
8040 Smith Fulton
8042 Nissley Lloyd E BR7-7867
8044 Vacant
8046 Vacant
8048 Vacant
8050 Vacant
8052 Vacant
8054 Mueller Walter K BR8-2559
8056 Schuldenfrei Irving BR7-4185
8058 Celli Louis
8060 Hight Gordon BR7-8229
8062 O'Hare Patricia BR8-3782
8064 Contreras Mary Mrs BR8-1843
8080 Kelly Thos I
8082 Vacant
8084 Fox Bayard G BR8-3428
8086 Carroll Edw J BR7-4110
8088 Cutler Fredk BR7-2487
8090 Vacant

262

DOOLITTLE AV (PO Imperial Beach)—From Lindbergh south, 1 east of Coronan av

503 Downing Jack ◎
504 Vacant
513 Vacant
514 Wampler Duane W ◎ HA3-1900
523 Lovett John A ◎ HA3-1312
524 Swafford Billy J ◎
533 Vacant
534 Brewer Harry R ◎
543 Weidman Ralph jr ◎ HA3-1812
544 Roark Jerry P ◎
553 Vacant
554 Steele Robt M ◎
563 Vacant
564 Warney John N ◎ HA3-1824
573 Vacant
574 Croghan Wm A ◎ HA3-1306
583 Vacant
584 Vacant
593 Merino Louis A ◎ HA3-1909
594 Celiceo Richd J ◎ HA3-1804

TP	Adjoining	Source
-	✓	R. L. Polk & Co.

ELM AVE 1961

ELM—Contd
3050 Draeger Mary A ◎ BE4-1623
3060 Vacant
3064 Johnson Arth ◎
3064½ Vacant
3065 Davis Herbert B ◎ BE2-3462
3066 Thompson Carl J ◎ BE2-0405
Grove intersects
3090 Vacant
3091 Hall Cath W Mrs ◎ BE9-5622
31st intersects
3125 McPhail Malcolm J BE9-4341
3130 Vacant
3133 Nelson Marj A Mrs
3135 Pope Bill E
3150 Vacant
3154 StJames David B ◎ BE3-8414
3164 Vacant
3165 Smith Stanley F ◎ BE9-7303
3173 Park Saml J ◎ BE2-3906
3175 Johnson Julian A BE9-2937
3177 Lynch Theo P BE9-5512
3179 Young Wm B BE3-8429

88

32d intersects
3211 Moore Mary B Mrs

82

Ridgeview dr intersects
4351 O'Brien John X
4352 Spady Herbert A CO4-8127
4359 Ferro Raymond ◎ CO2-7319
4360 Williams Wm N ◎ CO4-6302
4367 Meehan Jas K CO2-1909
4368 Inch Wm ◎ CO4-6368
4375 Vacant
4376 Flick Leroy O ◎ CO4-5355
4383 West Jas H ◎ CO4-5596
4384 Showley Walter E ◎ CO4-5307
4390 Nava Geo M ◎ CO4-3079
4391 McCarthy Walter ◎ CO4-0670
4396 Urquhart Donald C ◎ CO2-7086
4397 Riner Ernest W ◎ CO4-7406

60

47th intersects
4720 Shaffer Harry G Rev ◎ CO2-2578
48th intersects
4801 Webster Noah School CO4-0127
4816 DeGuide Victor J ◎ CO2-1492
49th intersects
4903 Deitz Geo R CO4-5267
4909 Matthias Edw J ◎ CO4-2312
4915 Evans Harland W ◎ CO4-6346
4921 Bell Darley L CO4-3763
4927 Vargas Frank J ◎ CO4-6258
4928 Paur Frank ◎ CO2-5923
4933 Chelland Joseph A CO4-6304
4936 Blundell Fred O ◎ CO4-4798
4939 Pepping Robt L ◎ CO4-6294
4944 Graham Geo ◎
4945 Vacant
4952 Cook McAllan R ◎ CO4-7586
4953 Jorgensen Viggo E ◎ CO4-5255
4960 Fyffe H David ◎ CO2-2696
4961 Hanson John M ◎ CO4-1025
4967 Furst Theresa Mrs ◎ CO4-1174
4968 Becker Gerald A ◎ CO4-7597
4973 Turpin Geo C ◎ CO2-6269
4976 Neubauer James C ◎ CO4-6422
4979 Frawley John M ◎ CO4-5619
4984 Matthews Marvin R ◎ CO2-5028
4987 Pridmore Elvin A ◎ CO4-1723
4992 Rubin Theo ◎ CO2-5769
4995 Herdel Fred G ◎ CO4-6009
50th intersects
5004 Renzi Alf ◎ CO4-5189
5007 Root Harmon B ◎ CO2-5197
5011 Busch Henry L ◎ CO4-5682
5012 Hardway Frances Mrs ◎ CO4-8164
5019 Semonious Chas F ◎ CO4-7385
5020 Emerson Edwin A jr ◎ CO4-8462
5027 Greer Clara W Mrs ◎ CO4-5601
5032 Weitzen Jos F ◎ CO4-2144
5035 Woodard Geo R CO4-7202
5042 Fuller Geo M ◎ CO2-5457
5043 Johnson Harold R ◎ CO4-7359
5051 Phenow Francis W ◎ CO4-7208
5054 Cole Francis J ◎ CO4-8394
5066 Butcher Wm M ◎ CO4-9351
5078 Eramo Salvatore ◎ CO4-7724
Euclid av intersects
5088 Mathy Geo M dentist CO2-7589
Rusert Eckhardt A phys CO2-2406

1

ELM WEST—From 1800 1st av west
Front intersects
Union intersects
State intersects
417 Vacant
419 Ballinger Louis BE9-3536
429 Brown Mary L BE3-3034
430 DeSan[illegible] Frank BE9-1858
432 D'Acquisto Guitano BE2-8645
434 Balesteri Jimmy
435 Tyler Sarah J BE9-5856
437 Stowers Clarence W BE9-1403
445 Navarro Adeline Mrs ◎ BE9-4735
Columbia intersects
India intersects
Kettner blvd intersects
California intersects

252

ELM AV (PO Imperial Beach)—From 14th east, 2 south of Palm av
16th intersects
1604 Kilmer Jas E GA4-6063
1605 Murray Wm C GA4-8055
1609 Grant Robt F
1611 Jarrell Lester L GA4-6176
1612 Montgomery Robt E GA4-3965
1615 Staab Francis ◎ GA4-8669
1616 Vacant
1618 Wheeler Wm L GA4-9360
1625 Vacant
1630 Danley Robt J ◎ GA4-9506
1635 Kimbrell Geo W GA4-6636
1638 Vacant
1641 Golden Katheryn Mrs ◎
1644 Rosene Larry E
1646 Flowers John ◎
1648 Orth Harry
1651 Hearne James B
1652 Thorson Chas A ◎ GA4-7195
1654 Vacant
1659 McClure Clyde G ◎ GA4-5837
1662 Mortrud Wendell L GA4-6955
Faught Otis B
1663 Gaynor Joseph
1665 Hawks Wm R
1670 Heslep Quincy T ◎ GA4-9202
1678 Vacant
1680 Hammond Thos L
17th intersects
1705 Vacant
1710 Lee John D ◎ GA4-6722
1715 Beene Wm T ◎ GA4-9914
1722 Gee Leo A ◎ GA4-6330
1725 Iacometti Louis ◎ GA4-9871
1728 Vacant
1730 Phillips Sherman L
1735 Todd Wm M ◎ GA4-8763
1737 Richmond James G GA4-5048
1743 Galloway Robt A ◎ GA4-7995
1751 Tubman Robt T
1752 Pruitt Wm H
1753 Bruce Lloyd W ◎
1754 Allstatt John B GA4-5601
1760 Vacant
1764 Canan Richd W GA4-8661
1768 George Robt F
1770 Croughwell Geo E
1771 Edmondsom James W ◎ bldg mtce GA4-9204
1776 Vacant
1778 Bisbee Edna Mrs ◎
1782 Vacant
1792 Dugger James N ◎ GA4-7355
18th intersects
1823 Molina Joe R
1826 Abel Edwin M
1826a Mell Harry F
1831 Gerner Irven J ◎ HA0-3462
1836 Paul Albena M Mrs ◎ HA0-6105
1840 Lunt Terry K HA0-6368
1843 Vacant
1844 Tedder Billie W HA0-9813
1852 Gaines Elton P ◎ HA0-4664
1853 Dickerson Frances L Mrs ◎ HA0-1657
1860 Douglas John T ◎
1861 James Jesse J HA0-6638
1868 Abrams Jos G ◎ HA0-6737
1869 Cabezuella Joseph S ◎ HA0-6675
1876 Johnson Chas E
1879 Armenta Raymond R HA0-4418
1883 Hernandez Agapito HA7-0107
1884 Aune Coleen Mrs
1886 Rogers Benj T
1891 Joslin Wm S HA0-8757

250

National av intersects
2245 Bashore Lowell R
2247 Cox Gordon P
2255 Krake Richd W Rev HA0-6218
2316 Standard Oil Co of Cal whol distr HA0-3663
2323 Vacant
2438 Czech Edw C ◎ HA0-0931
2501 Vacant
2503 Iguchi Mike K ◎ HA0-7495
2571 Vacant
2686 Perkins Clifford A ◎ HA0-3858
2686a Bowman Margt E Mrs
2686b Weston Michl
2686c Vacant
2705 Garvin Harry W ◎ HA0-2744
2709 Craft Alex B ◎
2710 Garner Willis A ◎ HA0-4846
2715 Doll Toys Cabts GA2-2283
Doll Edw B ◎ HA0-1866

41

EL MAC PL—From 3945 John north, 5 west of Catalina blvd
906 Buysman Otto C ◎ AC2-2608
909 Benson Robt N ◎ AC3-5029
916 Grimes David L ◎ AC2-0013
919 Balkind Theo S ◎ AC2-5935
929 Tessler Eleanor L Mrs ◎ AC3-8503

137

ELMAN NORTH—From Drescher west, 1 south of Tait
6701 Ruiz Renee C
6702 Robles John A ◎
6704 Adame Victor ◎ BR7-0373
6705 Smith Evan ◎ BR7-2135
6714 Christianson Carl L ◎ BR7-3413
6715 Ballis Margt W Mrs BR8-0461
6717 Daily Robt W ◎ BR7-0552
6718 Vacant
6724 Coopwood John L ◎ BR7-3732
6730 Donaldson Parker W jr ◎ BR7-0527
6731 Abaroa Fred D ◎ BR7-3826
6736 Rogers Bert H ◎ BR7-3503
6737 Sutton Geo T ◎ BR7-6249
6743 Bradley Guy R ◎ BR7-1954
6744 Brewster Marion J ◎ BR7-0320
6745 Vacant
6746 Rose Larry R BR8-6091
6752 Wicker Leslie G ◎ BR7-5411
6753 Clark Jeannette T Mrs ◎ BR7-2832
Drescher intersects

137

ELMAN SOUTH—From Drescher west, 2 south of Tait
6711 Burrie Wesley
6717 Armstrong Glenn A ◎ BR7-3397
6721 Salgado Manuel ◎ BR7-4178
6723 Waganer Marvin M BR8-6244
6724 Little James F
6726 Vacant
6731 Seeck Dorothea P Mrs ◎ BR7-0608
6734 Flores Conrad D ◎ BR7-5216
6735 Weismantel Francis A ◎ BR7-0885
6736 Kerr Florence E Mrs BR7-6313
6741 Royer Harold A ◎ BR7-5869
6742 Yenne Roy
6743 Hussey Lyndol C
6744 Avery Albert R ◎ BR7-1405
6749 Vacant
6750 Vacant
6751 Fernandez Felix ◎ BR7-4279
6752 Sweeney M Laurence ◎ BR7-2781
Drescher intersects

240

ELMHURST DR—From Calvin way north, 1 east of Madra av
6315 Vacant
6330 Agnew Thos J ◎ JU2-7031
6331 Vickery Dean A ◎ JU3-7118
6346 Moorhouse Douglas C ◎ JU3-7550
6347 Hummell Paul C ◎ JU2-7360
6360 Honaker Walter W ◎ JU2-5209
6361 Bignell Roger F JU2-1926
6375 Solberg Truman P ◎ JU2-7195
6394 Badovinac John D ◎ JU2-1820
6430 Morgan Chas ◎ JU3-6898
6432 Warner Carl M
6447 Under Constn

143

EL MIRADOR—From Kearney Villa rd east, 1 south of Aero dr

57

ELMORE—From Burton southwest, 2 south of Glidden
6731 Bouchard Wm ◎ BR7-1616
6732 Gilmore Leon D ◎ BR7-1834
6741 Oxley Wm C ◎ BR7-0988
6742 Kirkpatrick Paul BR8-3432

TP	Adjoining	Source
-	✓	R. L. Polk & Co.

GRANGER ST 1961

GRANDVIEW—Contd
2843 Wilson Ralph B ◎ BR6-4106
2851 Kinkki Ivy E Mrs ◎ BR6-5043
2852 Rubinstein Marcy ◎ BR6-3508
2859 Chisholm Wm B ◎ BR6-0720
2860 Rothbart Albert E ◎ BR6-4130
2867 Mohrlock Hugo F ◎ BR6-4456
2884 Wenzel Jas G ◎ BR6-5197
Field intersects

43

GRANGER—From end of Santa Barbara west, 3 south of Point Loma av
4403 Teudt Gerald C ◎ AC3-7423
4409 Silveira John J ◎ AC2-5710
4415 Johnson Fredk N ◎ AC2-1500
4416 Vacant
4421 Gongoware Walter ◎ AC2-0809
4424 Anderson Inar W ◎ AC2-1822
4427 Butts Hazel H ◎ AC2-6811
4430 Boyda Jos J ◎ AC2-6229
4433 Fefferman Robt L ◎ AC3-1028
4436 McQuitty David W ◎ AC3-8536
4437 Overman Peter J ◎ AC2-3647
4442 Sullens Merl C ◎ AC3-6168
4443 de la Vega Frank J ◎ AC3-0313
4445 Jones Lewis W ◎ AC2-5170
4448 Zedaker David J AC3-0181
4451 Fassett Robt G ◎ AC4-1471
4454 Kilmer Jas V ◎ AC3-6659
4459 Ashton Robt R ◎ AC2-1351
4460 Vacant
4466 Cook Sammy G ◎ AC2-3523
4467 Harmon Curtis L ◎ AC2-5906
4472 Huntridge Geo W ◎ AC3-4113
4475 Surman Frank J ◎ AC3-8431
4476 Roth John L ◎ AC2-2944
4484 Somers Howard B AC3-3054
4485 Dyson Geo M ◎ AC2-3766
4492 Ness Augusta C Mrs ◎ AC2-8908
4493 Keith Robt H ◎ AC3-8883
Guizot intersects
4505 Knight Wm O ◎ AC3-0137
4508 Haggart Robt S ◎ AC3-1749
4514 Gerard Mathew V AC2-1686
4515 Toerner Chester A ◎ AC3-0424
4525 Vacant
4526 Garrison Frank I ◎ AC2-9584
4535 Foley John ◎ AC3-6861
4536 Palmer Roy C ◎ AC3-0525
4544 Coleman Francis F ◎ AC3-9682
4545 Bartens John ◎ AC2-4637
4553 Brown A Lee AC3-3237
4554 Greenwell Harold A ◎ AC3-0426
4564 Kercher Kenneth L AC2-6130
4565 Tieszen Herbert ◎ AC3-1335
4573 Anderson Roger D ◎ AC2-6116
4574 Kingsbury Jerome J ◎ AC2-6978
4581 Vacant
4584 Acheson Mary E Mrs ◎ AC3-6471
4590 Allen Willard B ◎ AC2-5578
4591 DeForest Priscilla AC2-4921
Froude intersects
4603 Steenrod Robt R ◎ AC2-3011
4606 Willingham Jos D ◎ AC3-0698
4615 White Ted W ◎ AC2-2158
4616 Tombler Morris C ◎ AC3-9688
4624 Everett Archie ◎ AC3-3656
4625 Spencer Frank R ◎ AC2-8918
4628 Vacant
4635 Bruns Edw H ◎ AC3-4391
4646 Quincey Milton W ◎ AC3-1130
4649 Mulrooney John E ◎
4655 Gleaves Chas E ◎ AC3-6776
4656 Ancell Henry W jr ◎ AC3-5975
4664 Gosewisch Fred ◎ AC2-6155
4665 McPhie Leland R ◎ AC2-7633
4676 Dullaghan John C ◎ AC2-4871

252

GRANGER (PO Imperial Beach)—From Palm av south, 1 east of 14th
867 Burgi Robt ◎ GA4-9711
1053 Uskevicz John E
1056 Baggot Neil B ◎ GA4-9853
1065 Johnston Bruce E ◎ GA4-5951
1068 Moore Fredk H GA4-5521
1071 Faivre Bruce W ◎ GA4-9586
1074 Kelley John E ◎ GA4-9956
1079 Vacant
Coronado intersects

55

GRANT—From 4500 Greenwood northwest
5305 Paragon Glass & Distributing whol CY5-3117
5311 P M Chem Co mfrs CY6-0191
5319 Spurlock John Painting Co CY8-7040
5325 Assoc Constn Corp CY8-6666
5345 Vacant
5355 Snyder Don W Co whol liquor CY8-9997

244

GRANT CIR—From Rainier av to Hood av in complete circle between Mission Gorge rd and Crawford

24

GRANT WAY—From 26th east, bet J and K
2674-80 Grants Way Apartments
2674 No Return
2676 Washington Leo
2678 Barber Odessa Mrs
2680 Vacant
2682 Vacant

100

GRAPE—From 2000 1st av east
106-34 Arnett Terrace Apartments
106 Hess Jean Mrs
108 Fellows Wm BE9-6957
110 Vacant
112 Johnson Wm E
114 Renfo Geraldine A BE3-0904
116 Grotto Marshall
118 Eastman Jane Mrs
120 Garaicoa Guillermo
122 Warner Harold BE2-8303
124 Duffy John H BE9-2776
126 Mullen Robt J BE9-4860
128 Jones Jerome E
130 Haver Richd P
132 Hogan Quention BE2-5679
134 Miller Richd P
2d av intersects
202-18 Seville Apartments
Cooke Claude S BE2-5878
204 Cantor Louis
206 Vacant
208 Donnelly Frank M
210 Vacant
212 Stark Mary T Mrs BE2-5316
214 Moorehead Thos
216 Vacant
218 Stone Lowel
230 Apartments
1 Collins Phoebe L Mrs ◎ BE2-2102
2 Morehouse Edw
3 Vacant
4 DuMoulin Edw BE2-2812
Street continued
244 Apartments
1 Royse Chas
2 Shearer Olin L BE2-3773
3 Ehrreich Carl BE9-2342
4 Vacant
3d av intersects
300 Vacant
302 Vacant
304 McCart Robt W BE9-2800
306 Murphy Mary A Mrs BE2-8341
308 Vacant
310 Ramirez Larry Y
312 Richey Joyce Mrs
314 Hutsell Virginia Mrs
316 Vacant
318 Vacant
320 Vacant
322 Vacant
324 Vacant
326 Vacant
328 Peek Gertrude B Mrs BE2-2560
344 Garcia Ray Enterprises adv agcy BE3-1370
Larson Adv Inc BE3-3178
4th av intersects
5th av intersects
430 Vacant
521 Genl Elec Co (x-ray dept) BE2-8139
526 Hubbard Albert J BE4-8064
6th av intersects
531 Root Carl Dental Laby BE2-0638

94

28th intersects
2801 Buker Benj A ◎ BE2-5227
2802 Meltzer Geo V ◎ BE3-6092
2820 Wynston Eliz Mrs ◎ BE9-3663
2830 Allen Leslie
Granada intersects
2853 Utley Geo F ◎ BE9-8765
2859 Waggoner Richd P ◎ BE9-1558
2869 Roemer Chas W ◎ BE2-0641
2871 Eckhardt Wm P ◎ BE9-2732
2880 Vacant
rear Vacant
5466 Phillips Howard D ◎ CO4-6520
5469 Wolfe Richd O ◎ CO4-3705
5470 Sitka Steve T ◎
5473 Hollinshead Jos A CO4-8106
5474 Ellis Ronald J ◎ CO4-1628
5477 Andrews Irving E ◎ CO4-2621
5478 Dalbey Frances M Mrs CO2-2554
5481 Landau Max W ◎ CO4-4483
5482 Castro Leopold Y jr ◎ CO4-2517
5486 Castle Ramona Mrs CO2-5528
Sultana intersects
5504 No Return
5507 Barrett Myron D ◎ CO2-2977
5508 Reagor Clifton A ◎ CO4-3766
5511 Williamson Helen E Mrs ◎ CO4-4733
5512 deRosado Engracia Mrs language tchr ◎ CO2-5231
5515 Smith Norman S ◎ CO4-8831
5516 Warren Jos A ◎ CO2-2025
5519 Simms John S CO2-5238
5520 Walker Herbert R ◎ CO2-5009
55th intersects
29th intersects
2910 Burandt Vera Mrs
2914 Vacant
2914½ Riener Chas
2915 No Return
2920 Brown Jos E ◎ BE4-1689
2928 Self Wm E ◎ BE9-1739
Dale intersects
2952 Chrestopulos Jas ◎ BE2-5650
2958 Lamb Edna A Mrs ◎ BE3-1473
Pugh Grace L Mrs draperies BE3-1473

204

Pentuckett av intersects
30th intersects
3001½ McCrary Clarence E BE4-6953
3003 Kruger's Kitchen restr BE4-5789
3005 Vacant
3007 Visual Tube Testing
3009 Rufing Myrtle B Mrs ◎ BE9-7130
3012 Palmer's Auto Serv repr BE3-1782
Fern intersects
3057 Vacant
3059 Lipp Leta A BE9-2507
3061 Ikwild Eleanor BE3-6888
3062 Bogstie Arth T ◎ BE9-8813
3063 Todd Damon G BE9-2570
3065 Westerlund Chas A ◎ BE9-8204
3066 Cowan Dan
3067 Lowe Chas R BE3-1553
3068 Nelson Don O ◎ BE2-0773
3069 Liefeld Paul T ◎ BE2-0726
3070 Robbins Robt J
3072 Martin John C BE4-7721
3079 Casillas Jesse ◎ BE4-8076
3089 Golder Jas E
3091 Oldfather Roderick P BE9-6304
3093 Roberts Victoria R Mrs BE4-2569
31st intersects
3095 Vacant
3102 Hartley Wallace D BE2-3900
3104 O'Leary Lawrence L
3112 Bosler Cora K Mrs ◎ BE9-4911
3115 Worcester Daisy A Mrs BE2-8765
3117 Martin Ben BE3-7921
3120 Croy Ethelwyn C ◎ BE3-0895
3121 Barlow Richd BE9-3290
3128 Strahan Mildred M Mrs ◎ BE9-3721
3130 SD Investigation Serv BE9-6784
3136 Warring Lea M
3138 Vacant
Edgemont intersects
3140 Vacant
3144 Apartments
1 Polaski Edw S BE9-4945
2 Vacant
3 Wooderson Don
4 Vacant
5 Vacant
6 Vacant
7 Miklos Gaal
8 Tibor Sukotmji
9 Vacant
Street continued
3152 Reite Kenneth A ◎ BE3-1577
3160 Beik Raymond A BE4-4882
3166 Huntoon Geo G BE4-7588
3168 Binkley John P ◎ BE4-4943
3176 Gibbons Bernard
3178 Dickinson Edw ◎ BE9-4271
3188 Williams Chas B BE9-8302
3190 Green Ellsworth V BE9-3881

88

32d intersects
3204 Vacant
3211 Constantine Nicholas D ◎ BE9-7026
3212 Bohde Carl F ◎ BE2-3609
3222 Acosta Faust S ◎ BE9-8741
Bancroft intersects
3228 Vacant
3235 Witt John C
3238 Dehn Laurence H ◎ BE3-6984
3250 West John B ◎ BE2-2857
3255 Bell Robt W ◎ BE3-8367
3262 Creamer Chas E ◎ BE3-0320
33d intersects
3624 Schmidt Lloyd L ◎ AT4-6968
3625 James Donald D
3637 Johnson I V

80

54th intersects
5403 Weaver Robt N ◎ CO4-6323
5404 Stanford Clarence F ◎
5405 McKinley Donald E ◎ CO2-2630
5406 Gattra Edw J ◎ CO4-5537
5407 Whigham L Charlotte Mrs ◎ CO4-0267
5409 Jacobi Julius ◎ CO4-1705
5411 Moghabghab Ernest S ◎ CO4-7475
5414 Tripp Oscar M ◎ CO4-9405
McGann dr intersects
5415 McCormick John I ◎ CO4-9348
5416 Johnson Chas W ◎ CO4-3786

HARWOOD ST 1961

• MATERIALS • SIGNS 4666 Cass HU 8-2528 • BADGES • NAME PLATES

HARRISON AV—Contd
2218 Vasquez Paul T ©
2220 Guerra Bertha Mrs BE9-2251
2222 Watkins Leotis BE9-2508
2224 Frost Javan J ©
2226 Tapps Chas BE2-3514
2228 Vacant
2229 Furuya Roy © BE9-4617
2230 Downs Robt
2231 Furuya Shegeyuki F
2232 Shields Betson
2238 Castilo Pedro © BE9-6613
2241 Santos Vicenta Mrs © BE2-7253
2243 Rhodes Arth BE9-3725
2246 Porter Loraine H Mrs © BE9-2393
2251 Vega Henry G © BE4-4510
2252 Bolton Exedotas ©
2259 Jackson Sallie Mrs © BE9-4237
2260 Crawford Freeman E © BE9-4013
2263 Flores Ramona Mrs BE3-1914
2267 Kaestner Egmont F © BE3-3547
2268 Michels Aug E BE9-8568
2270 Wedel Phillip © BE4-4235
2275 Hollis Marion
2276 Blake Essie Mrs BE4-2537
2285 Childs Otis J © BE9-2723
2285½ Thomas Erastus
2286 Christensen David © BE9-7080
2287 Shears Carrie M Mrs BE9-1803
2287½ Gift Donnie Mrs
Sicard intersects
2304 Rushing Homer © BE9-5454
2309 Garcia Jesus L © BE2-5528
2312 Givens John
2314 Templo Bethanio Asembleas DeDios Silva Alf D Rev BE9-1807
2321 Pearson Hazel Mrs BE9-1821
2323 Gilbert Linton © BE2-1891
2323½ Lincoln Wm BE9-2429
2325 Rodriguez Ramona Mrs © BE2-5704
2327 Salas Wm T BE3-5771
2335 Mobley Cleo H Mrs BE3-3300
2353 Silva Martin M © BE9-3329

172
HART DR—From north end of VanDyke av north
4803 Greene Edw E © AT4-4753
4806 Slocum Leigh H © AT2-9078
4810 LeQuire Saml C © AT4-6079
4814 Jeffrey Ted R © AT4-0818
Artos dr begins
4817 Ely Claude L © AT4-7647
4818 West Jos © AT1-4684
4823 Meeker Joshua V B © AT4-2745
4824 McGlothin Ralph T © AT1-0919
4828 Lowerison Thos © AT3-2416
4830 Naiman Judson © AT3-4333
4831 Chamberlain J Clark © AT4-6504
4832 Neill Peter K © AT1-7460
4834 Vacant
4835 Jensen Ila Mrs © AT4-5336
4837 Lanham James A © AT4-7219
4838 Pierce Harry J © AT4-4844
4939 Vacant
4842 Barton Glenn © AT2-5750
4846 Remmers John H © AT1-4128
4847 Murray Nelson T © AT2-5667
4850 Sullivan Rhule E © AT2-2541
4851 York Mildred S Mrs © AT1-8078
4854 Anderson Paul S © AT2-9435
4861 Martin Lawrence C © AT1-3494
4862 Ladd Boyd © AT4-2809
4868 Vacant
4870 Meyer Herman R © AT4-5073
4871 Smith Jos L © AT3-2764
4874 Colsky Robt J © AT1-2193
4878 Dickson Geo C M © AT4-4478
4879 Stadler Carl H © AT2-6723
4885 Campbell Argyle M © AT2-5247
4886 Johnson Edwin © AT4-1564
4890 Roe Wm AT2-2291
4891 Hanna Wallace B © AT1-5479
4892 Meyers Pierce J © AT2-6006
4895 Wade Noble R © AT4-3398
Argos intersects

59
HARTFORD—From Milton north, 6 east of Morena blvd
2101 Adams Ernest © BR6-0307
2106 Barker Chas S © BR6-2729
2116 Mason Jas H © BR6-3231
2126 Winter Wm R © BR6-4383
2135 Keith Donald J © BR6-5383
2140 Bell Finley J jr © bldg contr BR6-3601
2210 Neill John L © BR6-1405
2220 Vacant
2230 Bodenhamer Donald E © BR6-1700
2249 Hirn Raymond L © BR6-2518
2305 Murphy Gregory S © BR6-2162
2322 Burke Jack C
2362 Foushee Rex L © BR6-5668
2425 Wofford Ben D © BR6-1858

59
HARTFORD CT—From Clairemont dr north, 1 west of Clairemont ct
2813 Pazmany Zoltan BR6-5301
2816 Herold Geo A © BR6-0641
2831 Vacant
2834 Burns Edwin F © BR6-0278
2835 Steiner Gerald E BR6-1647
2856 Becker Roger L © BR6-1979

52
HARTLEY—From 47th west, 1 south of Market
4570 Whitley Rudolph ©
4571 Bunuan Isabello © CO4-4194
4578 McCullough Theopolius © CO4-4977
4579 East Thos R © CO2-6176
4584 Nelson Ronald P © CO4-2787
4589 Mitchell Birdie B Mrs © CO2-5044
4590 Jones Earl © CO2-2201
4595 Thrower Hardy A © CO4-2703
4596 Johnson Louise Mrs

91
HARTLEY DR—From LaCumbre southeast, 1 southwest of DelTeatro, 1 south of Market
6309 Wilhelm John I © GL4-2613
6314 Sigler E Lloyd © GL4-5396
6315 East Walter H GL4-6912
6321 Higgins Wm P © GL4-0877
6322 Hartley Geo jr © GL4-1785
6341 DiMeglio Nick GL9-5583
6361 Cory Geo L © GL4-6603

117
HARTWICK—From Kenyon northeast, 1 south of Grinnell

178
HARVALA—From Casita way east, 2 north of Hoffman av
6800 Ransom Orrin B © JU3-2137
6806 Morse Richd B © JU2-3318
6809 Graham Donald L © JU2-5670
6812 Wooten Francis P © JU2-6698
Gulan Chas E JU3-0696
6815 Reichert Herbert C © JU2-1386
6818 Simms Geo N © JU3-5084
6821 Hall Warren E © JU2-9345
6824 Jones Allen W © JU2-1585
6827 Bosch Albert © JU2-1387
6830 Recchia Alfonso R © JU2-3507
6833 Barlow Arth C © JU2-3484
6836 Carteron Lester E © JU2-5832
6837 Vacant
6839 Carlson Bernard W © JU2-1970
6842 Brackett Robt W jr © JU2-4023
6845 Hagen John A © JU2-5323
6848 Ashburn Mary E Mrs © JU3-1759
6851 Cook Cecil L © JU2-1198
6854 Willcox Lester R
6857 Millwood Jimmie M © JU3-6192
6860 Sylvester Robt A ©
Donna av intersects

152
HARVEY RD—From 1250 Golden Gate dr north
4645 Martin Ronald E CY8-7033
4649 Murphy Roger F © CY6-3641
4650 Hubler Rose M Mrs © CY6-3280
4655 Carroll John J © CY6-0664
rear Robertson Ian Rev © CY8-2083
4656 McNeil Maynard F © CY5-8304
4661 Fincher Doris E © CY5-8426
4662 Zeigler Mervin F © CY5-3789
4667 Hawkins Brazee © CY5-1758
4668 Williams Marie M Mrs © CY5-3039
4671 Gleason Margt M Mrs © CY5-3458
4672 Swift Thos S © CY5-6617
4680 Higgins Fredk J © CY7-1228
4681 Donovan Paul B © CY6-1460
4690 Nightingale Wm A © CY6-3771
4691 Eurich John F © CY5-8253

252
HARWOOD (PO Imperial Beach)—From Donax av south, 3 east of 14th
806 Esquivel Fellippi © CA4-8535
815 Burns Jack B © GA4-7717
818 Crooks Wm G © GA4-8617
827 Vacant
830 Bradshaw John G © GA4-7980
842 Evans Cleveland A GA4-7185
854 McElvain Melville E © GA4-8528
855 Heckler Richd N © GA4-8709
860 Horner Clarence © GA4-3060
867 Johnson Everett C © GA4-7370
878 George Joe H GA4-7227
Elm intersects
905 Havener Hughie M ©
906 Jones Earl C GA4-7787
911 Williams Carl E ©
912 Cummings John N © GA4-3249
917 Shaver Elwood C © GA4-6655
918 McArron Terence B © GA4-8550
923 Shipman David G © GA4-6127
924 Gardener Howard E © GA4-5689
929 Vacant
930 Jones Jas R ©
935 Noyes Vernon E © GA4-9361
936 Sowder Albert © GA4-6611
942 Griffith Norvin L © GA4-9398
953 Howard Everette J GA4-7207
954 Haloostock Michl GA4-9419
959 Dressor John R © GA4-9366
960 Blumenthal Lawrence R © GA4-9935
965 Wesson Eliz L Mrs © GA4-6766
966 Blackburn Earnel W © GA4-8524
Elder begins
971 Krejci Emil A ©
972 Peverley Wm E © GA4-7773
1114 Roberts Robt R © GA4-6602
1115 Bustin Joe C © GA4-6200
1124 Deaver Ellen C Mrs ©
1125 Shimanek Geo S GA4-6365
1134 Smith Raymond E © GA4-6501
1135 Chapman Jas F © GA4-6192
1144 Stevens Don R © GA4-8362
1145 Hamilton David C © GA4-5794
1154 Trenholm Kenneth © GA4-7149
1155 Buck Harry J © GA4-8746
1164 Lukefahr David K GA4-3752
1165 Burcham Owen T © GA4-7392
1174 Penhollow Murray D © GA4-9977
1175 Bremser Wm J jr GA4-5264
1184 Ahnstedt Jerry L GA4-3422
1185 Schram Maurice W GA4-3728
1194 Dixon Wayne F © GA4-9632
1195 Roberson Carlos C © GA4-6750
12th intersects
1201 Picklesimer Jas J © GA4-7979
1202 Roper Lidge B © GA4-6607
1211 Biggs Robt R © GA4-9414
1212 Vacant
1221 Prather Russell G GA4-7666
1222 Flint Carl E © GA4-9338
1231 Nettleton Orville B © GA4-3679
1232 Scarborough Mike ©
1241 Simms Wm H ©
1242 Vermilya Robt S © GA4-8506
1251 Zastrow Robt R GA4-6601
1252 Brasseau Thos L © GA4-9270
1261 Monigold Floyd D © GA4-5486
1262 French Fredk A © GA4-7592
1271 Beno Larry M © GA4-8701
1272 Raftery John E © GA4-7530
1281 Gionfriddo Paul S © GA4-6995
1282 Evans Ronald D © GA4-9765
1291 Perez Milton L © GA4-6151
1292 Herring Garrett R jr © GA4-6896
1300 Buss Carl F © GA4-3334
1316 Vacant

172
HASTINGS RD—From south end of Bristol rd west and north, 1 east of Marlborough av
5001 Sylvester Chester H © AT4-7416
5004 Vacant
5006 Vaughn Tyrone C © AT1-2025
5010 Sullivan Searles M © AT4-1512
Bristol rd intersects
5018 Obert Geo L AT2-5581
5022 Thornton Wm N © AT2-9144
5024 Roberts Wm E © AT4-2892
5026 Greer Roscoe W © AT1-0212
5032 Nagel Mable E Mrs © AT2-7088
5037 Vacant
5038 Rosenfeld Theo M © AT2-5941
5043 Marman Geo P © AT4-6709
5044 Sodano Louise Mrs © AT1-4476
5047 Sorkness Ralph E © AT4-7734
5049 Friedman David © AT1-7939
Hilldale rd intersects
5150 Wideman Wm B AT1-0940

IOWA—Contd
4639 Berry A J AT4-4944
4641 Brown Eliz S Mrs © AT4-6249
4642 VanCuren Elzie C © AT4-4761
4643 Johnson Leonard H AT2-7486
4645 Vacant
4646 Vacant
4648 Reinke Bruno © AT1-2061
4648½ Wood Robt D
4650 Vacant
4650½ Vacant
4651 **Apartments**
1 Fenwick Robt
2 Nichols Frances M Mrs AT3-3462
3 McCarter John D
4 Meredith Steve
5 Olson Thos
6 Samms Jas J
7 Penberton Harriet A Mrs AT4-1590
8 Ellis Cathern K Mrs
9 Vacant
10 Festin Charlene E AT1-6721
Street continued
4652 Peterson Selma C Mrs AT1-3626
4654 Andrews Jennie V © AT1-9831
4656 Butcher Magie A Mrs AT1-0529
4657 Mayes Geo W © AT4-7788
4658 Beaty Emma B Mrs AT2-0539
4659 Hamilton Maude Mrs
4660 Furness Adelaide ©
4663 Vacant
4664 Vacant
4665 Vacant
4666 Danforth Rosalie Mrs AT3-3355
4669 Gibbs Gertrude C Mrs © AT4-1469
4672 Simeth Fred AT3-5192
4674 York Viola O Mrs © AT1-8463
4674½ Gullett Letha Mrs AT1-1098
4675 McLane Louise I Mrs © AT4-7854
4680 Genemaras Allen
4680½ Vacant
4682 Hand Kath W Mrs AT1-8206
4685 Hill Distr Co baked gds AT2-9291
Adams av intersects

252
IOWA (PO Imperial Beach)—From Cypress north, 1 east 17th
602 Morris Glen I © GA4-7347
604 Wharton Harold G
606 Bebee Rex V ©
608 Hardin Walter A ©
610 Chapman Jas D ©
612 Ragos Raymond H ©
614 Pullum Oscar L © GA4-7508
616 Summers Cody M ©
618 Allen Eug E
620 Luna Chris G ©
622 McPhee Norman C © GA4-6119
624 Pruett Vernon E
628 Pendry Roscoe B GA4-9623
630 Wiley Jimmie L ©
632 Vacant
634 Hoskins Clifford V
636 Pace Albert C GA4-5795
638 Vacant
640 Vacant
642 Vacant

254
IRIS AV (Nestor)—From Green east, 2 south of Hemlock av
2116 Johnson Chas S © HA0-1055
2126 DeVore Wayne E
2132 Gonsalves Alf C HA0-6909
2140 Hicks Edw C © HA0-6652
2148 Nickerson Earle J © HA0-4321
2156 Ward Milton A ©
2164 Bates John E
2172 Darnell Buck © HA0-5064
2180 Mauldin Elmer W ©
2208 Dunning Donald H © HA0-2495
2216 Loftis Stanley R © HA0-4422
2224 Jensen Gerald © HA0-2785
2232 Jones Paul J © HA0-2109
2240 Stephens Raymond L © HA0-2768
2248 Vacant
2256 Olsen Theo C J jr © HA0-2229
2264 Anderson Millard E © HA0-2384
2272 Farley Lester M © HA0-1636
2280 Barlow Jas R
2710 Southwest Jr High Sch HA0-4261
2850 Hernandez Celestino HA0-0184
2860 Ayers Mike J © HA0-0188
2870 Albright Wm H © elec contr HA0-8603
2876 Watson Lloyd © HA0-3629
2882 Ray Byron B HA0-3454
2914 Wallace Geo M © HA0-0740
2920 Donahue Gerald E HA0-0764
2966 Wallace Danl W © bldg contr GA2-6334
2984 Scofield Homer C ©
3171 Safeway Stores Inc pre pakt dept GA8-1978
Safeway Stores Inc prod buying dept GA8-2182
3174 Nunemaker Vicotr O © GA2-2112
3175 Aguirre Lupe C © GA8-1621

141
IROQUOIS AV—From 4 blocks west of Clairemont dr east, 1 north of Jumano av
4601 McNeese Clyde T © BR6-2648
4604 Roach Robt W ©
4610 Heath V Ruth Mrs © BR6-1384
4616 Boland Edw F © BR6-0405
4622 Routledge Peter BR6-2045
4623 Vacant
4628 Wheeler Myrtle S Mrs © BR6-5206
4629 Rosentreter Floyd H © BR6-0979
4633 Hunt Wm C © BR6-1655
4636 Hawkins Kenneth C © BR6-3659
4639 Berner Gerald F © BR6-2788
4645 Rudolph Clarence L © BR6-1694
4650 Forrest Wm S BR6-4147
Kaibab ct ends
4704 Buck Bert F ©
4710 Nowak Michl J © BR6-4306
4711 Claypool Eliz W Mrs
4713 Kepler Mercer R BR6-3229
4716 Esposito Vincent J jr © BR6-2527
4717 Johnstone Saml A BR6-3491
4719 Miller Chas W BR6-3264
4722 Doi Frank I © BR6-2677
4723 Wilbur Herbert S BR6-1007
4725 Karlstrom Einor J BR6-4799
4728 Martin Earl L © BR6-2977
4731 Frisch Robt F
4733 Mullvain Jean M Mrs BR6-5768
4734 Saxton Harry J © BR6-2503
4740 Solstad Arnold M © BR6-2638
4741 Liegl John BR6-2863
4743 Peters Gloria E Mrs BR6-5463
4804 Henderson Richd N © BR6-0716
4805 Nunez John P BR6-1269
4807 Garza Dora Mrs BR6-4950
4810 Carmichael Edw J © BR6-2312
4815 Smith Barbara L Mrs BR6-1053
4816 Jahn Fred © BR6-5769
4817 Lister John W © BR6-3682
4821 Vacant
4822 Boster Richd H BR6-0213
4823 Payne Robt W BR6-0609
4827 Barrett Dorothy L Mrs BR6-5898
4828 Campbell Bert S ©
4829 Vacant
4833 Martinez Carlos A
4834 Jones Willard C © BR6-2471
4835 James Robt L BR6-3532
4839 Vacant
4840 Kilgore Kenneth © BR6-2578
4841 Rector Thos D
4845 Hackenberger Jas S BR6-1645
4846 Walsh John BR6-3574
4847 Woods Clinton D BR6-4811
4851 Cole Frances Mrs BR6-1998
4853 Rankin Glenn M BR6-1877
Natchez av begins
4905 Armstrong Ray M BR6-2949
4907 Gow Robt D BR6-0033
4915 Paulson Orville B BR6-2346
4916 Shangraw Reynold D ©
4917 Oswood Wesley D © BR6-2778
4918 Shipler Shirley B Mrs
4924 Kozmary Dezso M © BR6-5890
4926 Stevens Dorothy J Mrs BR6-5766
4935 Witherell David C © BR6-3050
4937 Koonce Robt E
Jumano av intersects
4944 Vacant
4945 Rone Ira N
4946 Pestcoe Harry BR6-2202
4947 Saas Robt rental agcy BR6-0026
4952 **Medical Dental Building**
1 Vacant
2 Fordyce Robt D dentist BR6-2772
3 Vacant
4 Lovdal Howard H
Street continued
4960 Vacant
4970 **Apartments**
1 Swank Estelle Mrs BR6-1972
2 Schwartz Louis BR6-1217
3 Vacant
4 Prochoda Roman BR6-3910
4975 Clairemont Bowl Inc BR6-2240
4978 Brothers Thos P
MacDonald Guy E BR6-5316

141
IROQUOIS WAY—From 4600 Iroquois av south
3003 Goodrich Arth B © BR6-2329
3004 Hash John D © BR6-1268
3009 Sutherlin H Frank © BR6-0843
3010 Blay Helen C © BR6-2502
3017 Ryder Donald D © BR6-2092
3018 Porter Fredk ©
3025 Davis Thos W © BR6-0773

14
IRVING AV—From 2200 Commercial southeast
1826 SD Unified Sch Dist (mtce dept) BE3-7351
1829 Vacant
1833 Long Washington BE3-7168
1841 Schaeffer Richd W © BE4-5812
1843 Roscoe Margt O Mrs
1850 Jennings Walter L © BE2-1608
1851 Vacant
1853 Vacant
1854 Valdez Patk R © BE2-8456
1858 Peralta Antonia Mrs © BE4-7769
1859 Valdovino Juan
1861 McMahon Max H BE4-4289
1862 Flores Gilbert BE3-6891
1864 Cobangeo Gaudencio D ©
1867 Meza Eloise Mrs
1867½ Mendoza Jacinto V
1869 Orosco Juanita Mrs
1870 Johnson Ray C © BE2-2592
1871 Reyna Jose
1873 Chavez Albert jr © BE9-1057
1875 Chavez Benito A © BE2-2530
1876 Harrington Frank U BE4-2670
1880 Downer Mary E Mrs © BE2-8843
1886 Diaz Francisco BE4-5594
1887 Murray Ruben G © sand and gravel BE9-8687
1893 Ch of Jesus Christ of Latter Day Saints BE3-1511
1896 Silva Eusevio

18
Crosby intersects
1902 Free Methodist Church BE9-4910
Molina Fred Rev BE9-4910
1915 Tellez Luz Mrs © BE9-5333
1919 Gomez Rosa D Mrs BE9-6491
1920 Moreno Albert G © BE4-4408
1923 Anderson John W BE4-1370
1924 Morena Romona Mrs
1925 Wofford Ollie © BE3-1448
1927 Lariego Argentio © BE9-6309
1930 Morales Maria M
1930½ Vacant
1935 Jackson Carmen Mrs © BE4-1683
1938 Fortier Esther L Mrs © BE3-6019
1940 Mitchell Thos J BE9-4684
1943 Greenleaf Berneice C Mrs © BE2-0777
1944 Fuller Mary
1951 Reaux Roger
1953 Guiterez Carlos
1954 Reese Mary Mrs
1957 Vasquez Roman © BE9-2534
1960 Thompson Willie © BE4-1408
1963 Niedo Marciala
1968 Vacant
1969 Talavera Victoria Mrs © BE3-3934
1970 Walker Jack BE3-8490
1973 Recia Jacinta © BE4-4870
1976 Mitchell Rose Mrs ©
1977 Urena Roy
1983 Whiteside Elmer
1984 Ragonesi Grace A
1992 Comagon Santiago © BE4-8649
1993 Dumas Geo T ©
1995 Andrews Florence Mrs BE9-4768
Dewey intersects
2002 Mobley Cleo © BE9-2755
2009 Cook Ruby P Mrs © BE4-6807
2010 Jennings John T BE4-5073
2011 Kellough Mike G
2011½ Jordan Milton C
2013 Miller Tommie L Mrs
2014 Vacant
2015 Edwards Sam © BE9-6264
2016 Gum Robt
2018 Sinkes Wm A BE3-5859
2020 Spearman Edw E
2021 Nunez Manuel
2021½ Dorsey Grady BE9-7681
2024 Wolf Emma Mrs © BE9-7025

18TH ST 1952

18TH—Contd
429 Lambert Helen Mrs
Murray K F
Quigley Jos
431 Serno Louis
432 Backus H M, M 2600
434 Guenther Lorena Mrs @
F 9-7671
436 Robinson H E, F 4322
438 Reed D R
440 Saccio Mike @ F 9-8170
443 Lynch L L, F 9-3647
445 Palmer D L
447 Palmer C G
449 Johnson H K
456 Ng Tom Kam @
458 Gong Ng You
459 Marengo Myra
Walsh W J, M 5901
rear Dill Josephine Mrs
465 Dickason H G Mrs @ furn
rms F 4904
468 Burns R B
470 Vacant
472 Daniels Helen Mrs M 0953
Island av intersects
521 Gonzalez F L @ F 9-4043
524 Somers E D, M 6083
524½ Young H B, M 1958
526 Westland E M @ F 9-1785
528 Getz C J, F 9-8690
532 Padriza Ramon @ M 8-1591
534 Cress G H
539 Friendship Bapt Ch M 1512
542 Cunningham C E
542½ Coffman Belvin K
543 Vacant
544 Kason L M, F 9-8795
545 Gomez Lupe
546 Baclagan Bart @ F 9-7974
555 Gray Ernest K
555½ Bonnet Otto, M 9076
556 Frankel Ester Mrs @
F 9-5352
572 Green F T @ M 1340
Market intersects
614 Hill E D
615 Brooks D M Mrs
616 Hayes J F
617 Churchman L V, F 1689
620 Steelman W B @ F 9-4913
621 Miller M M Mrs F 9-8965
625 Carroll A C, F 3016
630 Williams J M Mrs @ M 3368
632 Morgan R H
636 Blackmore K K Mrs M 2670
Cleland C A Mrs
Durr A B
Hunter M A Mrs
637 Flores Frank
638 Walker V E Mrs
639 Deason F P, F 9-6429
640 Mainwood R W
641 Wright A H Mrs F 9-3346
642 Patron J B
644 Copeland C C, F 2041
646 Klump J C, M 8-2495
654 Dawson T G printer M 5245
660 Morrell Augustina Mrs
F 9-7439
662 Garcia E S
667 Curtis O A Mrs F 3618
Foley Stanley
Marchant M D
669 Watson F L
675 Central Ch of Christ F 4683
G intersects
717 Vacant
719 McNutt J A @ F 9-1800
721 McKee M L Mrs M 2875
731 Brady W E @ F 9-4744
Morrison J B, F 9-5065
Touchton R J, M 0766
734 Williams J C @ M 3295
736 Vacant
737 Fleming Minnie Mrs @
M 0790
738 Hoopes Arth @ F 2093
744 Smith Arnold @ M 5680
752 Wesley J A Mrs @ F 5292
753 Hancey D A, F 5297
755 Cole F M Mrs
Enriquez B M, F 1463
Reedy J C
F intersects
834 Zebley Thos, F 8302
836 Delisi Saml @ F 9-3427
838 Bocardo Rose L Mrs @
F 9-2490
838½ Correia J C, M 9439
839 Globe Furn Co (whse)
840 Elke H L, M 8-2334
842 Hilderbrand G A, F 1537
844 Narvaez J G, F 9-8272
860 Hatton P M @ M 3960
868 Sandefur G L @ F 9-1797
E intersects
900 Low-Zimmer Sophie Mrs @
F 8573
907 Burnett T G
Colwell K H
Eldridge W K
Fitzgerald O E
Robbins Dennis jr
Sparks Theo
Webber L P
915 Hadley L E
Turvey R B
917 Whitson C D
919 Gamble V D
920 Angius R S @ F 8553
922 Bailey Gene, F 9-8453
924 Upchurch R H
925 Hippensteel G E
939 Tweed R F, F 3436
841 Tweed G B, F 6994
943 Alison L A
945 Reading G M Mrs M 8-1851
Broadway intersects
C intersects
1132 Anderson E W
Gerone Eug
Knox F M
Laughlin Harry
Lowry L E
Magona Mary Mrs
Mortenson Chas
Miller Lillian
Navarre Raymond
Tow Wallace
1133 Milam Mastercraft Clns
M 1325
1136 Faith Community Church
1150 Aguinaga Mary
Bozzelli Francis
Wheeler H R
1155 Gates Towel & Linen Sup
F 9-6157
1170 Eighteenth St Texaco Serv
F 9-3874
1177 Calif Lndry & Dry Clns
F 3124
B intersects
1204 Anderson L H, M 5574
1220 Long A W Mrs F 5902
1231 Harris Joanna Mrs
1233 Simon Eddie, M 5800
1246 Quality Lndry & Clns
M 2204
1268 Callison Motor Service auto
repr M 3246
A intersects
1301 Broderson Arth, F 5568
1301½ Hust E C, F 9-1734
1302 Ellinwood Co hose reel mfrs
F 9-0640
1303 Torres Leonard
1303½ Salata P G
1304 Kane P J
1305 Wallace Jack
1305½ Torricellas W A
1306 Fickler Dora Mrs F 9-1401
1307 James R L
1307½ Farquar Ruth Mrs F 0319
1309 Stroginis F S, F 2486
1309½ Strickland F S, F 9-3974
1311 Crocker D J, M 8-1117
1319a O'Neal Ernest
1319b Bishop Z E
1319c Williams D J
1319d Lobdell C W, M 2529
1319e Arnold E J, M 0707
1319½ Martin Douglas
1326 Crowe Jasper
1328 Peyton A L, M 9252
1330 McClure E T, F 2202
1345a Moran Jas
1345b Marsh G G
Hoxworth D L
1345c Holden J C, F 9-3701
1347 Scott E R

18TH S—South from 1747 Commercial
42 Salvation Army (whse)

19TH—North from 1900 Commercial
9 Logan Lora Mrs
Smith Melvin
Ward S A @ F 4545
35 Roberts J H, F 6993
37 Davenport Louise Mrs
46 McInnes Emily @
47 Sisters of StFrancis
53 Kempland B L Mrs F 9-7609
55 Walter F A
66 Luke John, M 6534
Picou's Mkt M 6534
67 Collier L E, F 0319
69 Davis J R @ F 6988
White E J
Imperial av intersects
71 Collier N L @
109 Robinson L F
Thornton W H, F 5929
131 Dopp G G @ M 0285
140 Austin R T @ F 9-2754
141 Redondo Raymond @ F 9-3438
142a Matthies R E
142b Solano Jos
144 Campbell V Y, F 8486
150 Donnelly J L @ M 2612
151 Cortez Henrietta Mrs M 5986
155 Inga Anna Mrs @ M 6069
165 Garnett G F @
168 Donnelly J A @
L intersects
207a Bidebe Lydea
207c King Marvin, M 0776
207d Pugh M A
217 Thurman W M @ M 0310
230 Bobzien C H @
230½ Tracy J M
234 Musgrove L E
235 Romero Julian @ M 3331
237 Troutman J W
239 Baker Charity Mrs @ F 8489
Baker Enos
244 Williams Claude
246 Montoya Ramiro
Watson Thos
251 Michetti S P, F 9-4894
256 Oswald Danl, F 9-6366
266 Campos Nick
268 Suarez P Q
K intersects
301 McSherry K D, M 8-2716
302 Keith E M Mrs F 9-3772
303 Marsh M A, M 0703
304 Huckeba Mary Mrs F 9-0645
305 McMullen Deloyse
307 Fuller G F, F 1718
309 Clark V G, F 6868
318 Stavros Sam @ F 2744
331 Sauer E E Mrs @ F 9-6958
332 Sloan J B @ F 2559
345 McBride Alvina Mrs
345½ Cesena John @
346 Barber John F 9-4916
Urquijo Gualupe @
352 Drozd Vincent, F 9-4642
354 Ruddick H M Mrs F 9-7191
355 Tascott G J
359 Mooney C L, F 9-2353
369 Castro Fellissmo
Dolton Felix @
370 Bruno Geo @ M 3909
J intersects
400 Faught J N, M 0648
Gandy Aaron
Tsaousis Geo
405 Garcia Bruno
Martin Fernando @ F 4698
418 Carroll R W
420 Barna Robt
422 Pappas G M, F 4838
424 Reimer Benj
428 Mendelhall O L
429 Ventura Ramon @
430 Mendenhall L G @ F 8458
432 Smith John
437 Eldridge M A Mrs @ F 3586
445 Lopez Santiago @ F 6496
455 Presa Arsenio
457 Chauez Reynold, F 9-2436
463 Gomez Leopold jr, F 3293
469 Bacarado Toni @
470 Genl Clng Co whol clo clns
M 0452
Island av intersects
501 Hijar E T @ M 5742
507 Haugland A G, F 9-4734
517 Holt Edw J @
530 Mascari L G @ M 6019
531 Steindorf A L @ barber
M 1918
539 Crain Cleo Mrs M 8-2564
545 Cottingham B C, M 8-1628
545½ Harris Ozell, M 8-2536
548 Koeppel E A
555 Baker P C Rev F 9-7485
First Friends Church
Market intersects
602 **Markel Apts** M 6858
Abrams J W
Balsley I L
Brooks J C, M 6858
Brundage R O, M 9-4849
Christion J E
Clampitt C E, F 1095
Davis H B, F 3064
Gersch B E
Greenlee R C
Hatfield Phyllis Mrs
Holeman C W, M 6858
Hoover G W
Kinter G S, M 6858
Mizell K V, F 9-6991
Morgan E F, M 0973
Parliament C L
625 Lowder G E Mrs @ F 9-6477
637 Davis F A, F 9-3339
Sena D A
639 McDonald Albert
642 Sanborn R F
643 Miller T K @ F 0456
644 Pettijohn T J @ F 9-4892
651 Lanphere David
653 Oden T A
655 Oberstaller K W
657 Drury F W
658 Wood L L @ F 9-1924
671 Vanos Richd @ F 9-7660
672 Vacant
G intersects
707 Roofener P B, F 2869
715 Callas P P @ F 9-6837
719 Nicholson C J, M 0852
Madler Ellis, M 8-2553
727 Paluso Pietro @ F 9-5244
729 Johnson L E
Denison B R
734 Haynes C A
Ostrander E K Mrs M 9979
Boris A J, F 1608
740 Steadman D R
741 Aldane F G Mrs
Garcia Oscar @ F 9-3544
742 Walters F G @ F 9-1805
745 Mann H R @ F 0876
750 Pelakai Henry, M 9845
752 Carmona Esperanza, F 5063
753 Rios Fredk @ F 9-4090
756 Castillo C P Mrs
767 Trent C N @ M 0505
F intersects
827 Garland G G, M 5550
831 Schitterer H J @ watch repr
832 Webster D B
834 Norquist S A, F 9-5980
836 Deacon T M Mrs @ F 9-2061
842 Staley L L Mrs @

19TH—Contd
845 Welsh M A Mrs @ F 8784
846 McIntyre J M @
855 Miller J H, F 1043
Yeager G J, F 9-6897
855½ Felles R E, M 1224
858 Bambery Edna Mrs M 1559
Miller H A, F 9-4023
862 White Winifred Mrs M 0222
864 Friz C A minerals M 8-1918
E intersects
902 **Reynolds Manor** apts
Berends Theodora R
Calcidise J G
Crawford M B Mrs F 9-3262
Elliott V L, F 9-7946
Guiwits W D, F 0753
Leathers Mollie Mrs M 0705
Logan R T, F 3459
Lucas G J
Manning V P Mrs, F 9-4896
Palmer A V, M 8-2894
Reynolds J M, F 1600
Robbins M M
Schuler H E
Turpin E G jr
920 Vanocker L H Mrs @ M 7042
931 Keller D W
Mathey Lea Mrs
Thomas G V, M 5733
Will E K, F 9-9570
936 Hunter Robt @ F 6091
941 Heinz Paul
945 Johnson E A @ M 3482
Jorgesen Marie Mrs
946 Blanchette R D
947 McCartey Wm
948 Bauer Erwin @ M 3732
950 Register Publ Co F 9-4147
952 Vacant
954 Oral Arts Dental Laby
M 5380
956 Easwert Produce Co M 7265
958 Genl Paper Co M 5292
962 Thomas J L, F 9-1926
968 Huff Hiram
Love J J, F 9-6483
Palmer D M
StClair A K, F 3312
972 Staniforth H V
Broadway intersects
1020 Trompas J G
1041 Smith F C @ F 9-5897
1055 Excelsweld Co wldrs F 4822
C intersects
1113 Nichols Rose Mrs F 4664
1115 LaBar Everett, F 9-8902
1117 West L B @ M 1862
1133 Songer L R, M 9013
1139 Garrison J C, F 9-7906
1139½ Elander D Y, M 5500
1141 McAnally Hazel Mrs
1143 Paipon Bernice
1145 Joyce Jack
1155 Spencer A L, F 2055
Spencer L L Mrs @
1165 Jarratt R H
B intersects

19TH S—South from 1900 Commercial
102 Sloan F W armature rewinder
F 9-5174
400 Wilson R B

20TH—North from 2000 Commercial
11 Ortiz J D, F 4450
15 Matson Nora Mrs @
21 Caravantes S J @ M 1842
29 Lewis Cleveland, F 9-7083
31 Gomez F C @ M 0424
33½ Jones Napoleon, F 9-4059
37 McClure Earlee, F 9-3379
37a Wright Edgar
40 San Diego Soda Wks F 6479
41 Braxton Timothy, F 9-2076
41a Maxwell Milton, F 9-7936
41b Wilson G L, F 9-7018
41½ Smith Florence Mrs
53a Frank A M Mrs M 8-1230
53b Grant Carrie Mrs F 9-5430
65 Dixon E B Mrs F 5724
Imperial av intersects
115 Russell R B, F 9-8473
117 Tabadisto Clifford, M 7292
118 Tabadisto Adelaide Mrs
M 9948
129 Bodlen Gwendolyn Mrs
M 2597
141 Miller C O
142 Verdugo Ignacio @ M 0600
155 Young T J @ F 9-2967
156 Custado Sixto @ M 0261
168 Boswell A W @ F 8656
L intersects
204 Villasana Simon @ F 0785
206 Clements Robt
215 Marzan Teodorico, F 2540
217 Degalea T D, F 9-5823
219 Jacobson Julius, F 5786
220 Brigman W G @ M 9279
221 Schauder Fannie Mrs
229 Coleman E M
Fischer F B, M 9655
Lujan Demetrio
230 Boyles F S @ F 9-4982
233 Vacant
242 Seifert Karoline Mrs @
M 3515

REPAIR SERVICE OIL BURNERS WATER HEATERS
FRED A. HEILBRON AND SONS
1446 5th AVE. Plumbing and Heating Since 1902 TEL. FRANKLIN 1168

TP	Adjoining	Source
-	✓	San Diego Directory Co.

18TH ST 1948

ΔSmith H M
ΔThompson Evelyn A
ΔThompson Lloyd
ΔTryon E J
ΔWargo Geo
White D S Mrs
931ΔJessup J J
937 Hopkins E B
937½ΔPloof M A
941 Schoonover G R
943 Comstock E C ◎
945 Dickie R P
947ΔHenning H S

Broadway intersects

1011 Dominic M J
1015 Rogers C W
1017 Becker G W
1030 Lockwood Celeste Mrs
Myers C H
Robertson Jas
1038 Stroope P J
1040 Vacant
1042 Cooper G E
McClure C W
Thornton C C
1050 Sanchez B B

C intersects

1116ΔCal Sht Mtl Wks
1119ΔSergiacomi P G ◎
1125ΔLindley Lucille Mrs
1130ΔKiker C L
1132 McConnell R J
1134 Jenson D A
Moore Richd
1135 Bray W S
Wallace C W ◎
1136ΔRobinson G M Mrs
1137 Espinoza Emiglio
Jones Clifton
1137½ Flowers B W Mrs
1139ΔJones Leon
1141 Norman D V
1143 Papenhaus E W
1144 Haroldson Helen Mrs
Lewis D E Mrs
1144 Proulz E A
Sindelar F S
Wheeler N L
1145 Smiglewski E T

B intersects

1200 Hoover R S
1204 Buckel Pearl
1208ΔSwaid R J
1212 Gomez Adrienne Y
1216 McQueen H R
1219 Kinney R J
Lindsay Margt V
ΔNichols R J
Oberlitner Esta
Phelps L V
Roberts R T
Zeleski Myron
1220 Wade I G
1223 DeLong Geo
1223b Coulter R S
1225 Martin W B
1227 Culligan C J
1229 Stickley A W
1231ΔChristian C C
Christian Ruby E
1233 Dwyer John
1233a Weir H C
1236ΔGiven P J
1238 Miller W H
1242ΔStephens S F Mrs ◎

A intersects

17TH ST, SOUTH—South from 1700 Commercial

1 Downs Marjorie Mrs
3 Cook Martha Mrs
5 Johnson J B
7 Brown S B
9ΔBrown Bertha Mrs
Washington Geo
11 Lacy Mary Mrs ◎
115 Sandoval Severiana Mrs
117 Guzman H J
119ΔSilva Eusevio
121ΔCastro Modesta Mrs

18TH ST—North from 1800 Commercial

11 Gastelum Clementina Mrs
21 Garcia M R Mrs ◎
23ΔLewis W G
25 Lee Circey
ΔRiley Lula Mrs ◎
32 Arias Egodio
34ΔMoreno Benancio
39 Carlisle E H
40 Maxey W M ◎
43ΔWagner I W ◎
44ΔMinefee John
47 Brisker C E
Brisker E F
Gregory C J Mrs
55ΔPicou O J ◎
67ΔTrout Mary Mrs
69ΔLabrador Simon

Imperial av intersects

112 Fuller John
132ΔMitchell Alma Mrs ◎
133ΔRogers A L ◎
140 Torres Jos ◎
152 Ojeda Ramona Mrs
156 Billena Henry
164 Esmadina Wm
168ΔSmith Lindsey jr ◎

L intersects

205ΔLucio Mary Mrs ◎
209ΔHeck J E ◎
215 Steele H H ◎
220 Hamh Mary Mrs
232 Mananzola Fortunato
233ΔNeypes Vincent ◎
235 Bacaycay M M
244 Andrews Anna Mrs beauty shop
ΔAndrews W D ◎
245ΔEstares Bonifacio ◎
ΔGibson G E
250ΔLord E E
252 Hodson Mamie Mrs
256 Howell Eltha Mrs
258ΔMcNab P J
259ΔKoester W G
263ΔMachado W F ◎
268ΔAtlas Iron & Wire Wks

K intersects

304 Vacant
305 Kourin Kirkor ◎
312 Vacant
315 Tommwon Thos ◎
317 Tom H F
333ΔAnderson J O ◎
334 Vacant
341ΔAnderson S J ◎
343 Pratt D A Mrs
346ΔSarati Esmeralda Mrs ◎
350ΔBellmer C I
Marquardt J H
Parrett F W
353 Green F E ◎
367 Heuck B S Mrs ◎
368 Obhied Sadie Mrs ◎
ΔSaliba Gabriel gro

J intersects

406ΔJohnson R E ◎
418ΔRamirez Adolph ◎
rear Hunt J V
Parra L C Mrs
425 Bing A J
427 Gober W C
Juarez Peter
429 **Sea View Apartments**
Anderson John
ΔCameron Henry
431 Anderson D W
432 Borger Carl
Duncan Richd
434ΔGuenther Lorena Mr ◎s
436ΔRobinson Hassel
438 Clayton G L
440 Mascari Michl ◎
443ΔCoffland Joanne Mrs
445 Lancaster H W
447 Turner C L
449 Harris P J
456ΔBrowning P J ◎
458 Pettit J W
459ΔBrowning Gordon
Hudson C W
465 Dickason H G Mrs
468ΔTaylor Lou Mrs
470ΔGary T M
472 Daniels J G

Island av intersects

521 Gonzales F L ◎
524 Humphrey J E
524½ΔWest W L
526ΔKraft Saml
528ΔAlvarez Arth
532 Moreno I G ◎
534 King A S
539 Congregation Tifereth-Israel
542 Cunningham C E
542½ Neustadt Jos
543 Estrada Thos
544 May Arth
545 Contreras A P Mrs
546 Nestage C C
555ΔGrey E H ◎
555½ΔAndrews W G
556ΔFrankel Ester Mrs ◎
572 Green F T

Market intersects

614ΔCaton S M Mrs
615 Hilderbrand A M
616ΔLane J W
617 Munson F R
620ΔKallio Lillian Mrs
621ΔFlores A F
625ΔBrowne C E
Bryan A E
Love P J
630ΔWilliams S F ◎
632 Baker Jack
636ΔBlackmore K K Mrs
637ΔBaronski W R
638 Lewis V G Mrs
639ΔCurtis O A Mrs
640ΔWeaver C L Mrs 2d hd gds
641 Wright H R
642 Patrom J B
644ΔFricke C A
646ΔFormento F R
660 Sitzenstatter A H Mrs
662 Morrilos Augustina Mrs ◎
667 Bartlett Leslie
ΔDunscombe J B Mrs ◎
Schalchlin C C
669ΔGifford A S
Johnson G M Mrs
675 Central Church of Christ

G intersects


717 Young H B
719ΔMcNutt J A
721ΔMcKee C Y
731ΔBrady W E ◎
Pedersen Clifford
ΔTownsend F W
734ΔWilliams J C ◎
736 Hoag C B
737ΔFleming H H ◎
738ΔHoopes Arth ◎
744 Hoopes W W
ΔSmith Arnold ◎
752 Wesley L G ◎
753ΔPrater Chas
755 Cole C L

F intersects

834 Zebley T J
836ΔDelisi Saml
838ΔNarvaez J G
840ΔPierce Gean

TP	Adjoining	Source
-	✓	San Diego Directory Co.

18TH ST 1948

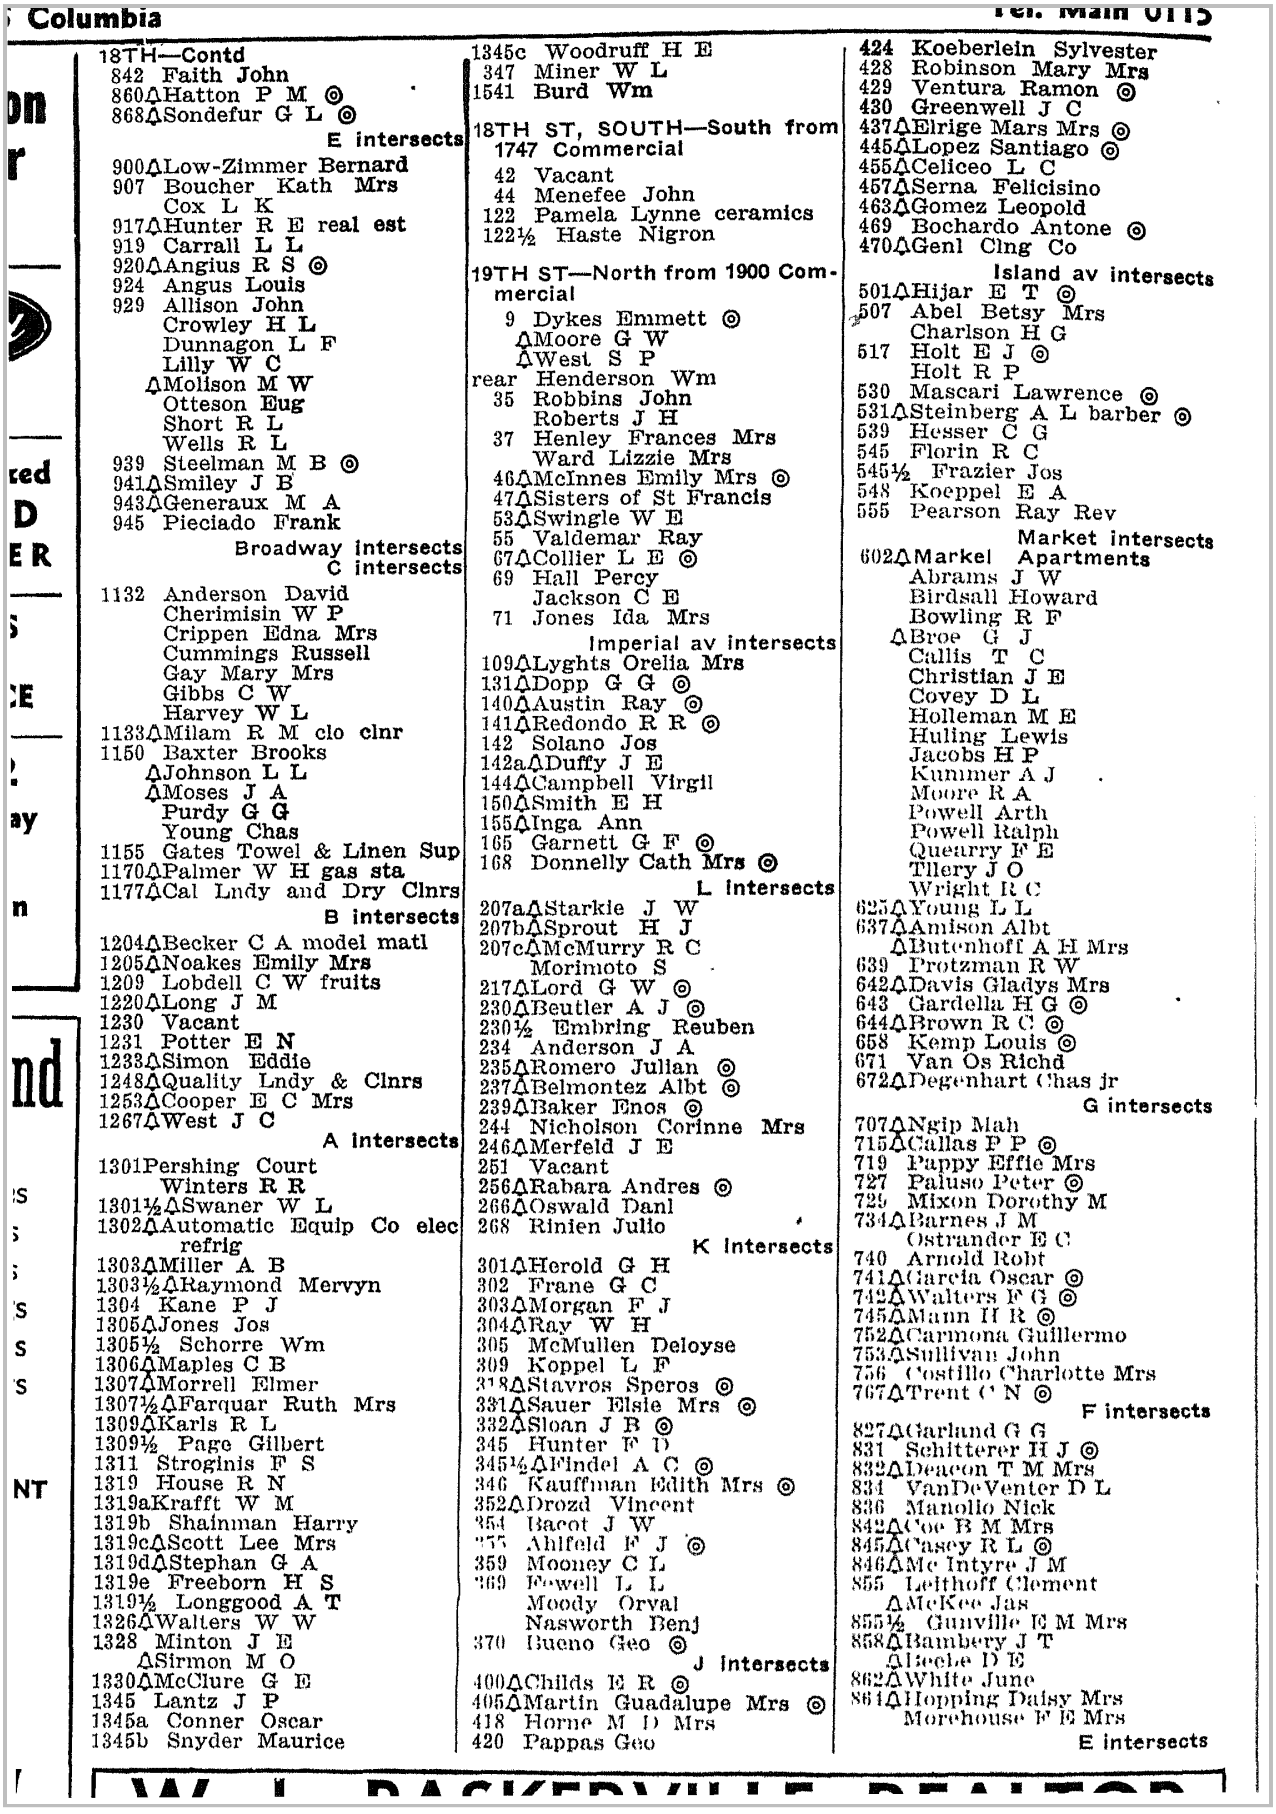

Columbia — Tel. Main 0115

18TH—Contd
842 Faith John
860△Hatton P M ◎
868△Sondefur G L ◎

E intersects

900△Low-Zimmer Bernard
907 Boucher Kath Mrs
Cox L K
917△Hunter R E real est
919 Carrall L L
920△Angius R S ◎
924 Angus Louis
929 Allison John
Crowley H L
Dunnagon L F
Lilly W C
△Molison M W
Otteson Eug
Short R L
Wells R L
939 Steelman M B ◎
941△Smiley J B
943△Generaux M A
945 Pieciado Frank

Broadway intersects
C intersects

1132 Anderson David
Cherimisin W P
Crippen Edna Mrs
Cummings Russell
Gay Mary Mrs
Gibbs C W
Harvey W L
1133△Milam R M clo clnr
1150 Baxter Brooks
△Johnson L L
△Moses J A
Purdy G G
Young Chas
1155 Gates Towel & Linen Sup
1170△Palmer W H gas sta
1177△Cal Lndy and Dry Clnrs

B intersects

1204△Becker C A model matl
1205△Noakes Emily Mrs
1209 Lobdell C W fruits
1220△Long J M
1230 Vacant
1231 Potter E N
1233△Simon Eddie
1248△Quality Lndy & Clnrs
1253△Cooper E C Mrs
1267△West J C

A intersects

1301Pershing Court
Winters R R
1301½△Swaner W L
1302△Automatic Equip Co elec refrig
1303△Miller A B
1303½△Raymond Mervyn
1304 Kane P J
1305△Jones Jos
1305½ Schorre Wm
1306△Maples C B
1307△Morrell Elmer
1307½△Farquar Ruth Mrs
1309△Karls R L
1309½ Page Gilbert
1311 Stroginis F S
1319 House R N
1319aKrafft W M
1319b Shainman Harry
1319c△Scott Lee Mrs
1319d△Stephan G A
1319e Freeborn H S
1319½ Longgood A T
1326△Walters W W
1328 Minton J E
△Sirmon M O
1330△McClure G E
1345 Lantz J P
1345a Conner Oscar
1345b Snyder Maurice
1345c Woodruff H E
347 Miner W L
1541 Burd Wm

18TH ST, SOUTH—South from 1747 Commercial

42 Vacant
44 Menefee John
122 Pamela Lynne ceramics
122½ Haste Nigron

19TH ST—North from 1900 Commercial

9 Dykes Emmett ◎
△Moore G W
△West S P
rear Henderson Wm
35 Robbins John
Roberts J H
37 Henley Frances Mrs
Ward Lizzie Mrs
46△McInnes Emily Mrs ◎
47△Sisters of St Francis
53△Swingle W E
55 Valdemar Ray
67△Collier L E ◎
69 Hall Percy
Jackson C E
71 Jones Ida Mrs

Imperial av intersects

109△Lyghts Orelia Mrs
131△Dopp G G ◎
140△Austin Ray ◎
141△Redondo R R ◎
142 Solano Jos
142a△Duffy J E
144△Campbell Virgil
150△Smith E H
155△Inga Ann
165 Garnett G F ◎
168 Donnelly Cath Mrs ◎

L intersects

207a△Starkie J W
207b△Sprout H J
207c△McMurry R C
Morimoto S
217△Lord G W ◎
230△Beutler A J ◎
230½ Embring Reuben
234 Anderson J A
235△Romero Julian ◎
237△Belmontez Albt ◎
239△Baker Enos ◎
244 Nicholson Corinne Mrs
246△Merfeld J E
251 Vacant
256△Rabara Andres ◎
266△Oswald Danl
268 Rinien Julio

K intersects

301△Herold G H
302 Frane G C
303△Morgan F J
304△Ray W H
305 McMullen Deloyse
309 Koppel L F
318△Stavros Speros ◎
331△Sauer Elsie Mrs ◎
332△Sloan J B ◎
345 Hunter F D
345½△Findel A C ◎
346 Kauffman Edith Mrs ◎
352△Drozd Vincent
354 Bacot J W
355 Ahlfeld F J ◎
359 Mooney C L
369 Fewell L L
Moody Orval
Nasworth Benj
370 Bueno Geo ◎

J intersects

400△Childs E R ◎
405△Martin Guadalupe Mrs ◎
418 Horne M D Mrs
420 Pappas Geo
424 Koeberlein Sylvester
428 Robinson Mary Mrs
429 Ventura Ramon ◎
430 Greenwell J C
437△Elrige Mars Mrs ◎
445△Lopez Santiago ◎
455△Celiceo L C
457△Serna Felicisino
463△Gomez Leopold
469 Bochardo Antone ◎
470△Genl Clng Co

Island av intersects

501△Hijar E T ◎
507 Abel Betsy Mrs
Charlson H G
517 Holt E J ◎
Holt R P
530 Mascari Lawrence ◎
531△Steinberg A L barber ◎
539 Hesser C G
545 Florin R C
545½ Frazier Jos
548 Koeppel E A
555 Pearson Ray Rev

Market intersects

602△Markel Apartments
Abrams J W
Birdsall Howard
Bowling R F
△Broe G J
Callis T C
Christian J E
Covey D L
Holleman M E
Huling Lewis
Jacobs H P
Kummer A J
Moore R A
Powell Arth
Powell Ralph
Quearry F E
Tllery J O
Wright R C
625△Young L L
637△Amison Albt
△Butenhoff A H Mrs
639 Protzman R W
642△Davis Gladys Mrs
643 Gardella H G ◎
644△Brown R C ◎
658 Kemp Louis ◎
671 Van Os Richd
672△Degenhart Chas jr

G intersects

707△Ngip Mah
715△Callas P P ◎
719 Pappy Effie Mrs
727 Paluso Peter ◎
729 Mixon Dorothy M
734△Barnes J M
Ostrander E C
740 Arnold Robt
741△Garcia Oscar ◎
742△Walters F G ◎
745△Mann H R ◎
752△Carmona Guillermo
753△Sullivan John
756 Costillo Charlotte Mrs
767△Trent C N ◎

F intersects

827△Garland G G
831 Schitterer H J ◎
832△Deacon T M Mrs
834 VanDeVenter D L
836 Manollo Nick
842△Coe B M Mrs
845△Casey R L ◎
846△Mc Intyre J M
855 Leithoff Clement
△McKee Jas
855½ Gunville E M Mrs
858△Bambery J T
△Beebe D E
862△White June
864△Hopping Daisy Mrs
Morehouse F E Mrs

E intersects

W. L. BASKERVILLE REALTOR

TP	Adjoining	Source
-	✓	San Diego Directory Co.

18TH ST 1943

18TH—Contd
346ΔSarati Felipe ◎
350ΔAnderson N B
Burrus J A
Cole A B
353 Green F E ◎
367 Vacant
368ΔSaliba Gabriel gro
J intersects
406 Craft J E
ΔJohnson R E ◎
418ΔHoolihan A P ◎
425 Clark G L
Hundley W E
427 Goetz A H
Orne Robt
429 Sea View Apartments
Border Wayne
Packham Russell
431ΔHayes Cassie Mrs
Thomas N B Mrs
432 Welch F A
434ΔGuenther Lorena Mrs ◎
436ΔSmith Amon
438 Connor Danl
440ΔGaber Louis
443 Bohanson Christine Mrs
Davis Cleo
445 Northern Edw
447 Winter C E Mrs
449ΔCobb C S
456ΔWinter Margt Mrs ◎
458ΔGoldman P H
459 Farmer Aaron
465ΔDickason H G Mrs ◎
468 Tenbrink B J
470 Gary T M
472 Doody Jas
Island av intersects
521 Wallman Harry
524 Wilton Thos
524½ΔKettering Mack
526ΔKraft Saml
528 Gonzales Francisco ◎
532 Moreno I G
534 Harrison Powell
539 Congregation Tifereth-Israel
542 Cunningham C E
542½ Neustadt Jos
543ΔMiller Rose Mrs
544 Ripper Carl
545 Contreras Adella Mrs
546 Lestage Chas ◎
555 Gray E H ◎
ΔVan Hoose Arth
555½ Partykra Betty Mrs
556ΔLantto Inez ◎
572ΔGreen F T ◎
Market intersects
614ΔCaton S M Mrs
615 Lane J W
616 Goretsas G J
617 Thomas J J
620 Cox J J
621 Flores A F
625ΔIverson Tony ◎
627 Love P J
630ΔWilliams S F ◎
632 Brown C E
636 Blackmore W C
637 Baranski W R
638 Dunn R M Mrs
639 Chalberg R V
640 Dixon Luther
641ΔWright H R
642 Patron J B
644 Gilmore Viola Mrs
646 Formento F R
660 Gregovich I L ◎
662ΔVillar E L
667ΔDunscombe J B Mrs ◎
669 Drew R H
675 Central Church of Christ
G intersects
717ΔMcKee C Y
719ΔMcNutt J A
721ΔMoorehouse Martha Mrs
731 Brady W E
Van Rheen J A
734 Agnew G A
736ΔHarvalis Saml
737ΔFleming H H ◎
744ΔSmith Arnold ◎
752 Wesley L G
753 Lang R J
755 Parker R D
F intersects
836ΔChristopher C W
838 Ramirez C L Mrs
840 Carri Mario
842 Overman Clyde
844ΔKilbourne Ruth ◎
860 Montero J C
868ΔSandefur A A ◎
E intersects
900ΔLow-Zimmer Bernard
907 Runner Virginia
917 Paltnavich G W
920ΔHeffner Inez Mrs
922 Edward Ruth
929 Dyer E O
939 Steelman W B
941 Gillette W M
943 Rochelle C L
945 Mitchell F D
Broadway intersects
C intersects
1132 Brooks R P
Gunn Ruby Mrs
Olson Dorothy
Trittipo Maude Mrs
1133 Vacant
1143 Protzman R W
1150 Koscielski John
ΔMacLaughlin H A ◎
Scott N R
1155ΔGates J B lndy
1170ΔPalmer W H gas sta
1177ΔCal Laundries Co
B intersects
1204 Goodwin Margt
1205 Carr Josephine Mrs
ΔNoakes Emily Mrs
1207 Gardner R L fruits
1220 Thrower W H
1230ΔHaptonstal H H
1231 Potter E N
1233 Enders W E
1237ΔHolbrook E L ◎
1246 Marshall C E clo clnr
1248 Long Jas
1253ΔCooper E C Mrs ◎
1267ΔCrowley J F ◎
A intersects
1301 Symons V R
1301½ Kelly O G
1302ΔNo De Lay Clnrs
1303 Morel E E
1303½ Eubank Eug
1304 Kane L L Mrs
1305 Austin Roy
1305½ Hicks E W
1306 Grode F A
1307 Moody Richd
1307½ΔFarquar Ruth N
1309 Pershing Court
1309½ Uhrich Richd
1311 Stroginis Francis
1319ΔFerrara Paul
1319a Human R B
1319b Clary Robt
1319c Mitzner S F
1319d Moore Marion Mrs
1319eΔPeterson E F Mrs
1319½ Kase V H
1328ΔMetcalfe Harold
1330ΔMcClure G E
1345 Johnson C M Mrs
1345a Rhea D M
1345b Chase Paul
1345c Bernard Robt
1346 Turner R A
1347 Miner Walter

18TH ST, SOUTH—South from 1747 Commercial
22 Smith Fannie R
22½ Hart Clara
42 Peugh L L trucking

19TH ST — North from 1900 Commercial
9 King Ural
rear Robinson John
Ward Carl
35 Ford Jack
37 Ward Lizzie Mrs
41 McDaniels V E
43 Vacant
45 Vacant
46 Knapp P D
46½ McInnes Emily Mrs
47 Morraine Apartments
ΔTeuber W A ◎
53 Swingle W E
55ΔTellez Raynolds
67ΔIorns G B
69 Middleton Jesse
71ΔArnold L A ◎
Imperial av intersects
109 Norris Harold
131ΔDopp G G ◎
140 Demourette Mary Mrs ◎
141 Wilson J D
ΔWilson Seymour
142a Shumway V Z Mrs
142b Funtera Felix
144 Duffy Bud
150ΔSmith E H
151 Paris Petra Mrs
155ΔRenn Edw
165 Sciarra Michl ◎
168 Donnelly Cath Mrs ◎
L intersects
217 Thompson Anita Mrs
235 Vacant
237 Belmont Albt ◎
Marquez Louis
239 Gabriel Alton
ΔJones J A ◎
244ΔGuerker W F ◎
246 Pellegrin Alfonso
256ΔProvenghi Arturo
266ΔTolate Eladio
268 Almarez Peter
K intersects
301 Woodhouse A B Mrs
302 Smith Thos
303 Olsen E H
304ΔLowe Gladys E
305 Vacant
307 Smith R T
309 Reed Harold
318ΔStovros Speros ◎
331ΔSauer Elsie ◎
332ΔSloan J B ◎
345 Wampler Merle
345½ΔFindel A C ◎
346 Kauffman Chas ◎
352 Drozd Vincent
354 Bacot J W
355 Escobar Alf
365ΔShaw Eleanor
370 Romi Geo ◎
J intersects
400ΔChilds E R ◎
405 Kunkel C G
420 Roberts R E
422 Lee Edwin
424 Miles Vera Mrs
428 Dittbenner Cath Mrs
429 Ventura Ramon
430 Knox I R
432 Burns J J

TP	Adjoining	Source
-	✓	San Diego Directory Co.

19TH ST 1943

437 Oliverio Jos
445 Lopez Santiago ◎
455Δ Celiceo L C
457 Martinez Anthony
463 Gomez L
469 Bochardo Antone ◎
470Δ General Cleaning Co

Island av intersects

501Δ Hijar Eduardo ◎
507 Abel Alex
517 Holt E J ◎
530 Hoaglan J L
rear Drinkard Josh
531Δ Steindorf A L ◎
539 Gwenn Alzera
545 Phillips Josephine Mrs
545½ Flowers J E
548Δ Foster C E ◎
555 Haworth G W Rev

Market intersects

602 **Markel Apartments**
Anthony Willard
Baker C E
Cain J R
Clemens R F
Covey N D
Gartner J H
Hellington Antoinette Mrs
Hooper Herman
Jehorek A J
Kinkade Dale
Krueger Myron
Moates Cath Mrs
Newman F H
Powers Mary
609 Rohde B H
625 England Carl
rear Asling A A
637 Vacant
639 Larin Archie
642 Davis Gladys Mrs
642½ Haynes Dora Mrs
643Δ Gardella Henry ◎
644 Smith F S
658 Perry Ralph
658½ Marston Clyde
672Δ Williams J C ◎

G intersects

707Δ Sanborn C J ◎
715 Robitzch J Q
719 Starr Geo ◎
727 Cooley J R ◎
729 Gibson W L
731 Townsend R E Mrs ◎
734 Barnes J M
735Δ Daw Robt ◎
740 Mott H R
742Δ Walters F G ◎
752 Carmona Guillermo
753Δ Henning G W
767 Gildard J M Mrs

F intersects

827 Mann S L
831 Schitterer H J ◎
832 Maskrey J E
834 Potter F W
836 Rodriguez Gilbert
842 Serna Thos
845 Brockmeier Wm
Δ Casey R L
846 Williams F M Mrs
855 Levy R A
855½ Holmes Jean Mrs
858 Bamberry J T
862 Morehouse Winifred H ◎
864 Clancy H C

E intersects

902 **Walker Arms Apartments**
Berry T D
Bleiler J T
Bonner H R
Dale Anna Mrs
Evans W E
Graham Harry
Gray E G
Iole Angelo
Johnston T J
Lynn Louise Mrs
McCauley Bruce
McDonough W J jr
Δ O'Neil L G Mrs ◎
Roy Imogene
Δ Stokes H R
918 Boland L M Mrs
920Δ Hamlin J B
931Δ Stone Axel ◎
936Δ Hunter Robt ◎
941 McMurray Ross
945Δ Johnson E A ◎
947 Rodwell Jerry
948 McCarty D W
950 Gregovich C A
952 Scarlett Anna Mrs ◎
962 Myrick J A
968 Grant A M
972Δ Springer J O

Broadway intersects

1022 Cornelius E H
1035 Antle Alex
1041Δ Weihe Henry ◎
1069 Vacant

C intersects

1115 Strehle C E ◎
1117 Jensen Carl
1133 De Bus Henry
1139 Malmberg E V Mrs
1139½Δ Elander D Y ◎
1141 Skove Eleanor L
1143 Oliphant Eliz M
1145 Trudersheim E L
1155Δ Spencer L L Mrs ◎
1165Δ Jarratt R H
1166 Vacant

B intersects

19TH ST, SOUTH—South from 1900 Commercial

20TH ST — North from 2000 Commercial

11Δ Gammer J E ◎
15Δ Allen D F
21Δ Caravantes S J
29 Lewis Cleveland
31Δ Gomez Frank ◎
33 Young Vina Mrs
33a Reed Vera Mrs
33½ Yancey Clayborn
37Δ Daniels Raymond
37a Polk Ernest
65 Charles C W

Imperial av intersects

115Δ Russell Octavia Mrs
117Δ Dominguez Alphonso
118Δ Tabadisto Lucio
122 Garcia Fillaberta Mrs ◎
129Δ Hutson E R Mrs
Δ Mohand G M Mrs ◎
Walker Louis
141 Ditomaso D P ◎
142Δ Cuevas Rosa Mrs ◎
155 Dye J H ◎
156Δ Custado Sixto ◎
168Δ Boswell A W

L intersects

204Δ Curtis R C ◎
220 Halsted N J ◎
229 Coleman E M
Doughty Edw
230 Dixon R S
233Δ Allum Harriett M ◎
242Δ Seifert Karoline Mrs ◎
255Δ Kingsbury S J

K intersects

301Δ Bryant M D gro
302 McFarland R S
303Δ Oviatt R J ◎
304 Keck Jewell Mrs
308 Allen C D
310 Spencer Ellis
321 Lutz Geo
323a Romero Anthony
323b Vaiva L A
323cΔ Crumly Marjorie Mrs
325 Colbert R V
327Δ Sego H C
329 Giertz M J
331 Baker R L
332 Constantino Chas ◎
333 Weltch Dorothy
335 Vista Court
337 Zwiener Floyd
339Δ Rasmussen W E
341 Hall John
342 Hester M V ◎
342aΔ Bottini Thos
343 Williams L H
355Δ Ravensdale Thos
357Δ Jenkins Frank
359Δ Bissett Garland
360Δ McCarthy M L Mrs ◎
368 Haase Ernest

J intersects

402 Huff O E
Δ Miller F L ◎
410 Haddow Alex
430Δ Hemsley E M Mrs ◎
441Δ Gray M E
442 Collier Haskel
Mack A E
443 Jump C E
444 Lopes Manuel
445 Moore Eug
447 Cox A E
Rhodes Coy
450 Hill Eli
451 Carmignina Sabatino
453 Romero Dolores Mrs
454 Carender R L
455 Walker G S
456 Chandler P R
470Δ **Rudolph Apartments**
Andreasen Andreas
Barker Virgil
Borgeois Howard
Brackett Ted
Byars John
Campbell Therese Mrs
Δ Cooper J T ◎
Craig Elmer
Eldridge Wm
Griffin Ella
Hardy T C
Jensen Sophie Mrs
Kent Garland
Knight Mae Mrs
Leui R W
Longerbean Frank
Montgomery Jas
Owings Walter
Philips W K
Schultz Edw
Skinner Russell
Spargo Ada
Staib H A
Sussenguth Anna
Trout Robt
Weismann John
Weismann Rosena
Williams Roy
Wilton J W

Island av intersects

500 Edwell T J jr
510 Finley W G
Gorman Grace
Green Chas
Sims R L
515Δ Morley W E
520Δ Feger Frank ◎
529 Hoff C C
Δ Rosenberg Fannie Mrs ◎
530 Saunders M M Mrs
532 Jackson Roger
541 Braun M L
542 Newell E N Mrs ◎

COLLEGE MOTOR CO Plymouth

TP	Adjoining	Source
-	✓	San Diego Directory Co.

18TH ST 1938

1200 Randall L N
1204 Randall A N
1208 Stevenson Donald
1212 Stevenson Nellie Mrs
1216 Kralemann E H
1219 Abrahams Saml
Brown Andw
Hindman Earl
Kline Eug
ΔWilson Jas
1220 Lawhead B C Mrs
1223 Curry Chas
Dougherty Jack
Foster E F
White V J
1225 Green Thos
1227 Beesly R R
1229 Gilligan Chas
1231ΔChristian C C (o)
1233 Myers Richd
Peniston Verna W
1236 Goff E W
1238 Janda Rudolph
1242ΔStephens S F Mrs (o)

A intersects

17TH ST, SOUTH—South from 1700 Commercial

1 Nunez Margarita Mrs
3 Gonzales Clotilde Mrs
5 Guzman Jose
7 Velasquez Nicolasquez Mrs
9 Ojeda Fermin
11 Montijo Magdalena Mrs

18TH ST—North from 1800 Commercial

11 Enewa Baldomero
21 Machado Jennie Mrs
23 Bontigao Castor
25 Garcia M T
32 Mendez Pedro (o)
34 Colmenero Benj
39 Garcia Manuel
43 Hermida Jesse
45 Floyd Lawrence
47 Maano Agapito
55 Vacant
67 Lelevier R D
69 Baker Saml

Imperial av intersects

111 Smith W E (o)
112ΔBarton Emmanetta Mrs (o)
133ΔKazroid Wm (o)
140ΔGaines D A (o)
152 Jackson Wm
156ΔPritchett Margt Mrs
164 Pollock John
168 Fuller John

L intersects

204 Welch Edw
205 Kals Thos
209 Turner E B
215 Perez Rita Mrs
232 Armendariz Manuel
235 Cook H C
244ΔAndrews W D (o)
250 Nelson Madalynne Mrs
252 Brewer G E
254 Dietrich J C
256 Vacant
258 Wilson John
259 Lupi Mary
ΔMachado W F
263 Claytor C H
268ΔAtlas Iron & Wire Wks

K intersects

304 Vacant
305 Lopez Maximo
312 Vacant
315 Wilson H L
317 Tom Henry (o)
333 Kinslow Edw
334 Vlachos Emanuel (o)
341ΔAnderson S J
343 Maisch E R
34b Sarati Fillipi
Sola Marcos
350 Keller M W
Piclorich Peter
Shewbert W J
Shewbert W J jr
Tepner O R
353 Green F E (o)
355 Vacant
367 Schulze L A (o)
368ΔObhied Sadie Mrs gro

J intersects

406 Graham B S Mrs
418 Richardson J A
Wilson J H
425 Jacobs Ralph
Mack A L
427 Cheskey Jos
429 **Sea View Apartments**
Lockwood Z F
Sparrell Herbt
431 Forest Cath Mrs
432 Olsen Leonard
434 Ober B C
436 Linkletter Geo
438 Letherman J F
440ΔBerkouf Benj
443 Johnson Saml
445 Sverdlaff Carl
447 Fortunato S J
449 Wagner J L
456 Mork N J
459 Clyde E E
Osborn C O
465ΔFrank John (o)
468 McMahon W E
470 Thompson Fred
472 Jones J F

Island av intersects

521ΔSchneider I I (o)
524 Westland John
524½ Lakin H L
528 Reyna Jose
532 Garcia Josephine Mrs
534 Ortega Delores Mrs
539 Congregation Tifereth Israel
542 Wood G A
542½ Newstadt Jos
543 Quintaro Jos
544 Munson Chas
545 Jolliff A H
546 Lestage C M (o)
555 McLaughlin Hermon
555½ Vacant
556ΔLantto Inez hd lndy
572ΔGreen F T (o)

Market intersects

614ΔEtchenique Esteban (o)
615 Fogelman Edwin
616 Kane R E
617 Burns G E
Proiette Jos
620ΔBeeler I W
625ΔIverson Tony tailor (o)
rear Love P J
O'Neill C F
Tilling Roy
627 Iverson Hall
630 Williams S F
636 Brown E J
Byjnorouski Anton
Graham Frieda
Muhilly J W
Solso John
637 Mark E J
638 Essick Ralph
639 Morris Wm
640ΔWilliams & Holman plmbrs
641 Wright Herbt
642 Patron John
644 Vacant
646 Williams A C
656 Kochberg Jennie Mrs
Varni Mathew
660 Little Josephine Mrs
662ΔMoreno Jesus
667ΔDunscombe W J (o)
Lapid Raphael
rear Munson M R Mrs
669 Carriaso Maximo
Radam L S
675 Seventh Day Adventist Church

G intersects

719 McNutt J A
721ΔThomas G H
723 Berk S W
731 Cowart John
Malles D J
Pickett F H
734ΔCrump L M (o)
736 Warner Claude
737ΔDodd J E plmbr (o)
744 Hoopes W W
ΔSmith Arnold (o)
752ΔJohnson Orville
753ΔFleming H H
755 Banta Chester
Schumaker Henry

F intersects

836ΔBradt Syrena Mrs (o)
840 Shaver Floyd
842 Shutt H A
844 Underwood W R
860 Montero Jesse
868 Bennett J C
Burton Eva Mrs

E intersects

900 Formento F R
907 Arguello Richd
Deane Jeanne
Vick J A
917 Ruth Lester
Wallace C E
920 Hicks Willis
929ΔCasty Christine Mrs
Dickinson Hattie Mrs
Ellis Earl
939 Steele Willard
941 Cairo Ralph
945 Vacant

Broadway intersects
C intersects

1132ΔDixie Apartments
Flynn J F
Kitchen Addie Mrs
Lawson Earl
Perkins R T
Pherigo G E
Schwarz Eleanor G
1133ΔSwiss Cleaners & Dyers
1143 Appel Karl (o)
1150 Burleson R C
Rundle C P
1155ΔMoren & Swearingen elec refrigeration
1170 Vacant

B intersects

1204 Dismukes Marie Mrs
1205 Carr Peter
Hershey W O
ΔNoakes Chas (o)
Weiche Henry
1219 May Victor
1220 Berg C J V
1230 Vacant
1231 Robertson Chas
1233 Ballard Earcy
1237ΔHolbrook E L auto repr
1246ΔLeadbetter Chas candy mfr
1248 Kalliris Geo
1253 Cooper E C Mrs (o)
ΔMoran E V
1267ΔCrowley J F (o)

A intersects

1301 Cramer Ralph
1301½ Hinton Fred
1302ΔSmith L V clo clnr
1303 Beddow Melvin
1303½ Vacant
1304 Bear W H
1305 Burney David
1305½ Reeves Edw
1306 Smith L V
1307 Rybecki Walter
1307½ Bailey Harley
1309ΔPershing Court
Tyrrel O C
1309½ Cottrell Chas
1311 Hill Jas
1319ΔFerrera Antonio (o)
Tuite C W
1319a Hoff W C
1319b Pippin H H
1324 Vacant
1326ΔDenniss E M Mrs
1328 Hyden J D
1330 Kelly P V
1345 Johnson Clifford
1345a Phillips Mary A
1345b Clark D R
1345c Kostelnik John
1347 Cromato H D

18TH ST, SOUTH — South from 1747 Commercial

22 Gerero Ramon

TP	Adjoining	Source
-	✓	San Diego Directory Co.

19TH ST 1938

19TH ST — North from 1900 Commercial

9 Newsom Marvin
Wagoner Isiah
35 Verdall Chas
37 Chavez Carmen Mrs
41 Larin Arch
43 Eichholtz O F
45 Franklin Saml
46 Eckas Geo
46½ McInnis Emily (o)
47 Morraine Apartments
ΔTeuber W A (o)
53ΔSwingle W W
55 Chavez F C
67 Anderson H H
Peterson Laura Mrs
69 McClurg W F
Minor W M

Imperial av intersects

109ΔHornbeck Hattie Mrs (o)
131 Aillaud R C
Dopp G G
141 Aizumi K R
142a Johnson L C
142b Peirce H C
144 Demourette Mary Mrs (o)
151 Oriental
155 Flores J L
165 Gragg H H

L intersects

217a Jobe R L (o)
235 Vacant
237ΔTrautner T J
239ΔWetterskog J I (o)
244 Guerker W F
246 Guerker E H Mrs (o)
256 Provenghi Arturo
266 Vacant
268 Mineo Jos

K intersects

301 Crest Henry
302 Savage R L
303 Baur J C
304 Simpson C E
305 McLenechen John
307 Foster E E
309ΔHanson F E
318ΔRivera Pedro (o)
331ΔSauer Elsie Mrs (o)
332 Sloan J B (o)
345 Mosteller Leo
345½ΔFindel A C (o)
346 Kauffman Chas (o)
354 Panek Josephine Mrs (o)
355 Tully E B
365 Thompson Thos
369 McCleary T L
McRae Danl
370 Dodd Pearl Mrs (o)

J intersects

400ΔChilds E R (o)
405 Churchwell R Y
Conkle C P
Hoeltzel Louis
Pruden Geo
418 Alcott Thos
420 Miller W H
422 Lee Edwin
424 Sala P C
428 Caldwell B E
430 Cobb Chas
432 Olear John
455 Teurlay Frank
457 Alvarado Frank
463 Rangel Pedro
469 Soto Trinidad
470ΔHealey Co cleaning & dyeing

Island av intersects

501 Billings E W
507 Abel Alex
517 Holt E J (o)
530 Hodges B E Mrs
531ΔSteindorf A L (o)
539 Moon V M
545ΔBevans A L
Hammer E L
548 Foster C E (o)

Market intersects

602ΔMarkel Apartments
Blakesley C C
Fooshea F A
Hobbs C L
Holt A H
Houchens Fletcher
Jewett Theo
Kendricks Arnold
Lairsey Danl
Leach C F
Masi Carl
Mason F C
Peacock R E
Rawlings Allie Mrs
Sampson Marjorie Mrs
Smith W R
Wagner P F
Wood Lillian Mrs
625 Dominguez Jose
637 Gaffney Philip
639 Vacant
642ΔSiegel Ephraim Rev
642½ Eastman Marie Mrs
643 Anderson J A
644 Smith Frank
658 Baillie Mary Mrs
Stafford Agnes Mrs (o)
658½ Byrne P W
672ΔOlmsted R B

G intersects

707 Hough C B
721 Vacant
727 Cooley J R
West R A
729 Smith W L
731 Caldwell Murney Mrs
Mitchell H I
734 Klaverstyn Herman
Mudgett Leon
735 Wakefield Arlene Mrs
740ΔBarnes J M
742ΔMcKelvey G E
750ΔHudson Irene Mrs
752 Carmona Guillermo
753ΔHenning G W
756 Castillo A S
767 Gildard Josephine Mrs

F intersects

827 Mann S L
831 Edwards Lillian Mrs
Schitterer H J
832 Tavani Arth
834 Ralls Claude
836 Chavez Victoria
842 Nodler M C Mrs
845ΔEejima Shigeru
846 Vidaurri F C
855ΔHagaman V G real est
rear Drew R H
858 Vacant
858½ Copass Irene Mrs
864 Delancey J B

E intersects

902ΔAlpha Apartments
Alpeter Frankie Mrs
Babcock L D
Clark Ruth
Downs Lucy Mrs
Dunton L E
Frankman A H
Gaian B J Mrs
Manz Hazel Mrs
Marsh Wilbur
Razee Virginia Mrs
Schroenher W R
Shogie Betty
Sullivan John
Tasaki J K
Wheeler M J
903 Covenant Tabernacle Church
Swedish Mission Tabernacle
918 Cross H H
920ΔCross R E Mrs (o)
931 Mansir Ray
ΔStone Axel (o)
rear Buss G E
936ΔButterfield E Z Mrs
Junk Donald
941 Wilkinson Jane Mrs
945 Champlin N W
Cox Roy
Dwyer John
Gregovich C A
ΔJohnson Ernest (o)
Slayman Orr
946 Baldwin John
947 Boyett E W
948ΔPerrin W C (o)
950 Bureau Arth
952 Scarlett Anna Mrs (o)
962 Forrest J L
968ΔRoberson Dorothy Mrs
ΔRyan E J
ΔWright Claude
972 Durbin E E

Broadway intersects

1022 Bailey R J
1035 Vacant
1069 Buss S C (o)

C intersects

1115ΔStrehle C E
Strehle H A
1117 Hilton F T
1133 Vacant
1139 Elander D Y
1141 Vacant
1143 Staples Hazel Mrs
1145 Tompkins Hope Mrs
1155ΔSpencer L L Mrs (o)
1165 Lindquist Floyd
1166 California Laundries Inc
ΔCity Towel Supply Co

B intersects

19TH ST, SOUTH — South from 1900 Commercial

2 Garcia Garino

20TH ST — North from 2000 Commercial

11 Houtz L G Mrs (o)
15ΔMatson Nora Mrs (o)
21 Berg Martina Mrs (o)
29 Molono Manuella Mrs
31 Malabanan Wuensildia Mrs
33 Perkins Effie beauty shop
33a Lewis Cleveland
37 Duarte Frank
Wilson Aubrey
37a Holland Anna Mrs
65 Wright Henry

Imperial av intersects

115 Spain Mary Mrs
117 Zamora Jos
118 Tabadisto Lucio
129ΔHutson E R Mrs
141 Ditomaso P D (o)
142ΔCuba Rose Mrs
155 Dye J H
156 Dong G Y
166ΔLester C E
168 Rose J E

L intersects

204ΔCurtis R C (o)
206 Clough H E
220 Halstead N J (o)
229 Rowe E J (o)
230 Cobb Bertha
ΔWright E C
233ΔAllum Harriet M (o)
242ΔSeifert Caroline Mrs (o)
255 Van Arum J C

K intersects

301 Cornelison E J gro
302 Bashefkin Saml
304 Farnsworth Fred
306 Vacant
308 Sturner J B
310 Ferris H L
321 Lamb J L
323a Ketchum Tony
323b Vacant
323c Suggett M A
325 Lopes Manuel
327 Vacant
331 Arcy J C
Gunnerson R E
332 Costantino Chas (o)
333 Kaminer Wm
335 Vista Court
Vincent Grace Mrs
337 Christenson C P
339 Borda W P
Carlock C D
341 Whitworth G G
342 Hester M V
342a Halford E H
343 Ashley J W
357ΔHutchison Wm
360 McCarthy M L Mrs
368 Haase Ernest

J intersects

402ΔMoore Lulu E (o)
410 Vacant
430ΔHemsley E M Mrs (o)

LONG BEACH · LOS ANGELES ·

TP	Adjoining	Source
-	✓	San Diego Directory Co.

18TH ST 1933

640 Williams S F plmbr
641 Delaney Patk
642 Kelly Jas
644 Fagan J G
646 Williams S F (o)
656 Kochberg Jennie Mrs
660 Gehring Jos
Little Josephine Mrs
662 Ledford Pearl Mrs
667 Brooks Chas
Dunscombe W J (o)
rear Green Dorothy
Rodriguez Gilbert
669 Owens John
675 Seventh Day Adventist Church

G intersects

719 McNutt J A
721 Thomas G H
723 Vacant
731 McKee C Y (o)
734 Cottrell Reginald
736 Hayward Robt
737 Dodd J E plmbr (o)
744 Hoopes W W
Smith Arnold (o)
753 Fleming H H
755 Carter W E
Schweitzer Hugo
Thall Lawrence

F intersects

836 Humphreys D G
Tuggey Chas
840 Vacant
842 Johnson G E
844 Poulin Raymond
855 MacMarr Stores whse
860 Stradley B W
868 Henderson John

E intersects

900 Dickey Arth
907 Galpin Falice
Hudson John (o)
917 Adams Frank
Eaton Hester Mrs
Mankins Essie Mrs
Richards A A
920 Hodskin Inez Mrs
Williams C R
929 Castry Christine Mrs (o)
939 Vacant
941 Cairo Ralph
943 Ames Raymond
945 Vacant
968 Hulbert Geo

Broadway intersects
C intersects

1132 **Dixie Apartments**
Arnold D R
Arnold Richd
Elliott Nellie
Grady P E
Rasmussen C P
1133 Swiss Cleaners & Dyers
1143 Appel Karl
1150 De La Ossa C B
Powell E M
1155 Singleton J R auto repr
1170 Eighteenth & B Service gas sta

B intersects

1204 Straw L E Mrs
1205 Eakins J E
Lampman F A
Phillips C A
1220 Berg C J V
1231 Cadaret S A
1237 Holbrook E L auto repr (o)
1246 Kalliris G M candy mfr
1248 Kalliris G M (o)
1252 Vacant
1267 Crowley J F (o)

A intersects

1301 Schmitt John
1301½ Ratcliff C A
1302 Rigdon V W paints
1303 Purvis Thos
1303½ Vacant
1304 Hickert Jos
1305 Richards Verne
1305½ Vacant
1306 Vacant
1307 Vacant
1307½ Woolsey Nelva Mrs
1309 **Pershing Court**
Bliss J J
1309½ Wood T R
1311 Drant D E
1319 Ferrera Antonio (o)
1324 Horner N H
Prentice B H gas sta
1326 Dennis W E (o)
1328 Kissinger K D
1330 Campbell Marylin Mrs
1345 Rodriguez Pedro
1347 Mariscal Maria Mrs

19TH ST—North from 1900 Commercial

9 Lyon D E Mrs (o)
35 Byrdsong Edw
Pirkle Martha Mrs (o)
37 Vacant
41 Davis Betty
43 Vacant
45 Jacobs Wm
46 McInnis Carrie Mrs
46½ Reed John
47 **Moraine Apartments**
Teuber W A
53 Liston W H
55 Bliss C F
69 Brown Thos

Imperial av intersects

100 Flores Felizardo
109 Hornbeck E A (o)
131 Dopp G G (o)
140 Demourette Mary Mrs (o)
141 Aizumi Kuge
142 Martin J L
144 Davis T A
151 Oriental
155 Buelna Eug
Flores Jos
165 Ewer J B Mrs

L intersects

205 Kaland C W
217 Cook J D
235 Hankins Mary Mrs
237 Nierman Otto
239 Wetterskog J I (o)
244 Guerker E H Mrs (o)
246 Guerker W F
256 Stovroes Saml
266 Runnells Calvin
268 Ford J W

K intersects

301 Vacant
302 Norsworthy J
303 Vacant
305 Vacant
307 Gibson W F
309 Vacant
318 Krinitsky Louis (o)
331 Sauer Chas (o)
332 Vacant
345 Sloan J B
345½ Findel A C (o)
346 Kauffman Chas (o)
354 Panek Josephine Mrs (o)
355 Owens L E
365 Vacant
369 McCleary T L (o)
370 Dodd J M (o)

J intersects

400 Childs E R (o)
405 Brown Ralph
Clark A C
Waddell Harry
422 Rivera Pedro (o)
424 Pascual A R
428 Vacant
430 Sloan S D
455 Nava Loretta Mrs
457 Gastelum Rosaria Mrs
463 Ynsunza Maria Mrs
469 Guera Henry
470 Healey Co clo clnrs

Island av intersects

501 Boyd Nellie Mrs
507 Malnack J P
517 Holt E J (o)
529 Vacant
530 Hodges B E Mrs
Olson S P (o)
531 Steindorf A L (o)
545 Lambla G J
548 Foster C E (o)

Market intersects

602 **Market Apartments**
Billerbeck H A
Eastland Fredk
Heskett C L
Jackson John
Kerlin A M
Lowe Cora Mrs (o)
McComas Olive Mrs
Moers E J
Peacock D A
Roberts Jas
Ziegenfuss Geo
625 Farisano Vincent
637 Kingsbury S J exp
639 Butson Harry
642 Vacant
642½ Powell Eli
643 Pina Antonio
644 Frary J L Mrs
658 Stafford Agnes Mrs (o)
658½ Baillie Mary Mrs
672 Vacant

G intersects

707 Law Douglas (o)
Libby T N
721 Pepito N P
727 Cooley J R
729 Burgess Frank
Sanford Henry
731 Castro Lawrence
734 Johnson Gust
Klaverstyn Herman
735 Vacant
740 Barnes J M
742 Vacant
750 Komins Saml
752 Vacant
753 Vacant
756 Weeks A A (o)
767 Clark Anna Mrs

F intersects

827 Mann S F
831 Schitterer H J
832 Wilder Leon
834 Brassine Philip
836 Chavez R M Mrs
842 Burstrom Hilda Mrs
845 Arganoza Emanuel Rev (o)
Spiritual Science Church
846 Vidaurri Frank
855 Hagaman V G real est
rear Vacant
855½ Vacant
858 Oakes Marion
858½ Kepner W R

E intersects

902 **Alpha Apartments**
Andreasen A M
Burnaugh R L
Freeman L G
Harvey J R
Hazs Kath Mrs
Hock J P
McDonald W N
Monroe Inez
Nicholas Lee
Stokes Michl
903 Swedish Mission Tabernacle
918 Donaldson Alex
920 Cross R E Mrs
931 St Clair J K
Stone Axel exp
Thompson R F
936 Lee M E Mrs
941 Strohauer Theo
945 **Reno Apartments**
Baugus Ro y
Johnson M A Mrs
Keck Oliver
Stoudt Anne
Weinberg Michl
946 Vacant
947 Boggs Edith Mrs
948 Brouthers Eugenia Mrs
950 Southland Ellen Mrs
952 Scarlett W C
962 Oliver H C
964 Heaton A H
Laswell Clyde
968 Reyer W F
Roberson W M
Stross Fred
Wellington C H
972 Whitworth Margt Mrs chiropractor

TP	Adjoining	Source
-	✓	San Diego Directory Co.

18TH ST 1927

312 Eleventh St. PHONE, Franklin 2452 San Di

334 Calkins A O
341 Bills D G
Wilson Edw
346 Fuller M L
350 Evans Milton
Myerly Jno
353 Green F E
367 Heuck Bertha Mrs
368 Obhied Saml gro

J

406 Nichols Wilbur
Seely F M
418 Beale R F
425 Kiser Geo
427 Neal W A
429 Pae Earl
431 Vacant
432 Hanford B G
434 Guenther F J
436 Handy S J
438 Holein Geo
440 Rubin Isaac
443 Piper Chas
445 James J M
447 Smith H I
449 Hardin Myrtle Mrs
458 Shewbert Wm
459 Addleson Isaac
Schneider I J
465 Frank Jno
468 Howell Jno
470 Rubenstein Morris
472 Baker C M

Island av

521 Wallihan J B
524 Westland J A
524½ Snider F E
526 Rounds C R
528 Moore A E Mrs
532 Parma Ampara Mrs
534 Vacant
539 Congregation Tilfereth Israel
542 Judd Marie
543 Smith N A Mrs
544 Lary H M
545 Vacant
546 Croff D W
556 Lanteo Inez Mrs lndy
572 Green F T

Market

614 Etchenique Marie Mrs
615 King Lindsey
616 Clark G E
617 Mikels O D
620 Whitacre Minnie
621 Asay C H
625 Iverson Tony tailor
627 Iverson Hall
630 Moore L A Mrs
Smith E M Mrs
636 Gil Julio
637 Epstein Annie Mrs
638 Vacant
639 Frank D A
640 Williams S F plmbr
641 Williams B C
Williams Fannie Mrs
642 Vacant
644 Vacant
646 Williams S F
652 Indalecio F C
656 Kochberg Raymond
660 Sanders Abe
662 Villa Auralio
667 Anderson Chas
Dunscombe W J
rear Beadle Marian Mrs
669 Muloch Viletta Mrs
Vanstrom Gotfried
rear Haas Saml Rev
675 Seventh Day Adventist Church

G

719 Frings E E Mrs
Ullery E H
721 Dopp G G
723 Huyck Allen

731 Foster F P
McKee C Y
734 Cottrell Wm
736 Ragsdale Lily Mrs
737 Dodd J E
744 Hoopes W W
753 Karn H E
755 Brown Thos

F

836 Bradt C A
855 Heller's Inc gro & bakery
860 Stradley B W
868 Purcell Kate Mrs

E

900 Cota E L
907 Biederman Ora Mrs
917 Leftner Florence Mrs
920 Woodford Jennie L
929 Casty Bartholomew
939 Vacant
941 Tucker M A Mrs
943 Vacant
951 Ott Mary Mrs

Broadway

C

1105 Vacant
1109 Elliott C D
McComb M E Mrs
Vander Landen A L
Wilbur Lucille Mrs
1111 James F W nurserymn
1132 Haley E E Mrs
Martin Jas
1133 Fritts W H clo clnr
1143 Vacant
1150 Durkee F D
1155 Singleton J R auto pntr
1165 Dupont Roy gas sta
Frost Jack auto repr
1170 Gordan G S gas sta

B

1204 Drumm T R
1205 Webster A L
1220 Kenyon D E
1230 Vacant
1231 Bailey B M Mrs
1237 Dupont Cath Mrs
1246 S D Candy Co
1248 Kalliris G M
1253 Laird D R
1267 Crowley J F

A

1302 Vacant
1304 Sprout W P
1306 Shrum C L
1309 Ferrara Angel Mrs
1319 Dowdey Jno
Foster Jas
1324 Prentice B H gas sta
1326 Denniss W E
1328 Vacant
1330 Guffey R W
1335 Hefner F J

Russ blvd
Balboa Park
Pershing Drive begins

19TH ST—North from 1900 N

9 Lyon E S
35 Franco Braulio
37 Martin J W
Neunez Carl
41 Neville E W
43 Padgett E M
45 Burton H C
46 McInnes Carrie Mrs
47 Tuber W A
67 Cameron A H
69 Noonan J L
Spats J R

Imperial av

109 Hornbeck E A
131 Page H F
140 Demourette Mary Mrs
141 Heustis Caroline Mrs
142 Cota Eug
Smith W E

144 Cuevas R A
151 Orientals
155 Lafasio Frank
165 Ewer J B Mrs

L

217 Glover W A
235 Boughton A M Mrs
Boughton L N
237 Donovan Pearl Mrs
239 Wetterskog W J
244 Guerker F H
246 Romero Berta Mrs
256 Perry W R

K

302 Goodbody Cath Mrs
304 Vacant
318 Krinitzky Louis
331 Sauer Chas
332 Orientals
345 Hanrahan Richd
345½ Cooper Sidney
Findel A C
Sloan J B
346 Kauffman Chas
354 Panek Antone
355 Aldrich Carrie Mrs
365 McCleary Martin
369 Slyter C F
270 Dodd J M

J

400 Childs E R
405 Walker W H
420 Mitchell G M
422 Binder H S
424 Greenwalt Theo
430 Crosser Morris
Hunt H J S Mrs
437 Perez Pedro
454-470 Healy Co clo clnrs
455 Cabrera Carmen Mrs
457 Villa Florencia Mrs
463 Aros Leonardo
469 Herreras Frutosa
470-474 Acme clo clnrs
470-474 Toggery Cleaners The clo clnrs

Island av

501 Butler Michl
507 Vacant
517 Holt E J
529 Vacant
530 Vacant
531 Steindorf A L
545 Koepp A H
Lambla G J
548 Foster C E
555 Gibson A M

Market

602 Holsapple Apartments
Day M A
Griffith H O
MacDonald W P
637 Barnes Jas
639 Dodero R E
643 Remfree Anna Mrs
644 Perlmutter S H
658 Stafford W M
658½ Hornby Margt Mrs
672 Moran W P

G

707 Hardman Jno
709 James J J Mrs
727 Cooley J R
729 Moore J W
Osborn A G
731 Finney E S
734 Johnson Emma Mrs
Kleverstyn Hermanos
735 Vacant
740 Irving C B
Irving Jno
742 Rowan R A
750 Weeks Ashley
752 Kilmer M W
753 Thorn E M Mrs
756 Townsend Rodney
Woods R M Mrs
767 Martin W H

TP	Adjoining	Source
-	✓	San Diego Directory Co.

19TH ST 1927

19TH ST—Cont

827 Dunham C F
831 Schitterer H J
832 Higdon Waltrude
834 Lambert J H
836 Daniel Jeannie Mrs
842 Elliott L D Mrs
845 Proctor C L Mrs
846 Himbarger Jno
848 Vacant
855 Morse G L
855½ Bergthold Lillian K
864 Luschei F C

E

902 Alpha Apartments
Anderies Walter
Brown C E
Freeman L G
Goldsworthy Ralph
Hunter M H Mrs
Miller J G
Parker Jack
Piburn J L phys
Platner J G
Roder Rea Mrs
Weston A L
903 Swedish Tabernacle
918 Pattison F J
920 Cross LeR C
931 Stone Axel
Wagner Fred
Zieske J B
rear Robinson Jno
936 Meadlin G E Mrs
941 Weesner Mahala Mrs
945 Reno Apartments
Bailey Effie L
Bunker W P
Burke Andw
Pollard Merle
Weinberg Michl
946 McLeod R F
948 Brouthers Emily C
950 Southland G H
952 Cheever Anna Mrs
962 Packenham I L
968 Nolan J B
Parkinson H B
Pender L V
Reyer W F
972 Dunseth C W

Broadway

1069 Buss S C

C

1115 Strehle Ernest
1117 Hall W W
1126 Higgins H R
1133 Vacant
1139 Vacant
1141 Mason G M
1143 Rumrill G T
1145 Vacant
1146 Vacant
1155 Spencer T A
1165 Phillips Eug
1166 Calif Laundries Inc

B
A

Russ blvd
Balboa Park

19TH ST SOUTH—South from 1900 N

20TH ST—North from 2000 N

N

11 Houtz L G Mrs
15 Dye J H
21 Berg E H
29 Vacant
31 Oriental
33 Porter Refugia Mrs
Velasquez Valentine
37 de Oliveras Prospero
Vasquez Ramon
37a Smith J C

Imperial av

117 Vacant
118 Vacant
129 Moreland Ernest
130 Denton Oscar
132 Palmer L P
141 Dittomasso Pasqual
142 Davis J H
155 Vacant
156 Chapman Chas
166 Losoya Ramon

L

204 Aughe W C
220 Halstad N J
229 Scally M A Mrs
230 Ellingsen Martha
233 Roth C H G
242 Seifert Caroline Mrs
255 Montgomery Ernest

K

301 Kennett E G gro
321 Cowell L H
323 Gilbert Bertha S
Greenhalgh Wallace
325 Wetteroth E D Mrs
327 Lindell Bessie M
329 Pierce R V
332 Constantino Chas
333 Fredrick Ella Mrs
335 Du Paul J B
337 Chaloupka Edw
339 Barrie Buss
341 Grass A H
342 Hester M V
360 McCarthy Jno
368 Vacant

J

402 Moore Lulu
410 Greenbaum Rose Mrs
415 Rose Wm
430 Hemsley J E
441 Richey L M Mrs
442 Davis Ada Mrs
443 Vacant
444 Hayward Edw
445 Vacant
447 Vacant
450 Johnson Henry
453 Craw F W
454 Dickson M M Mrs
470 Rudolph Apartments
Bell Henrietta M
Boyd Nellie Mrs
Durkin Alice Mrs
Fitzgerald Margt
Lamborn Nellie Mrs
McNanny Jno
Onnes C J
Schuman Georgia Mrs
Williams E C Mrs
Woodruff Jesse

Island av

500 Whelan E H
515 Sullivan J R
520 Feger Frank
529 Rosenberg Fannie Mrs
530 Wollgast H T
541 Gleason Jas
Ratcliff Myron
Scott Robt
542 Schnepp E G
543 La Rosa Apartments
Azus H A
Wood W F
544 Hosick H M
555 Bloom E F
562 Vacant
563 Harnett F A
571 Love R C

Market

633 Barnes U L
634 Austin Maude Mrs
637 Beavis I C
638 Rosenberg Raphael
639 Rivers G H C S pract
642 Newell A A
651 Perkins H W
656 Haines E C
657 Nelson Peter
670 Reuter N L
671 Parrish Henry

715 Vollmer F W

G

730 Harris D S
737 Vacant
739 Cheatham E C Mrs
Smith Emily
740 Clough Arth
741 Vacant
755 Wolf F J
760 Edwards M E Mrs
767 Lehew Annie Mrs
770 Wadstrom A W gro

F

cor Norwegian Church
820 Rivera J E
821 Snell S W
830 Vacant
831 Carlson J A
rear Brown W R
844 Coburn C W
845 Peterson Jno
855 Vacant
856 Etheridge Hamilton chiro
864 Neidhardt Maude
867 Foulkes J P
Kaiser Herman
Lamb Herman
870 Lemon H C
Waugh H W
872 Anderson S B

E

904 Houston E A Mrs
905 Bruschi Virgilio
917 Leary M J
917½ Hall E W
919 Burleson C T
919 Carlstrom J W
Hale W R
920 Nichols F L
923 Huffman Imogene
930 Thom Mary Mrs
938 Heaney M E Mrs
940 Norris J E
945 Gagnon M B Mrs
953 McCain M M Mrs
955 Anderson E R
957 Purcell F J
959 Jensen S A
960 Ash W E
971 Sick Wm

Broadway

1027 Lindequist Augusta Mrs
1030 Vacant
1031 Watterson H A Mrs
1032 Little A M Mrs
1033 Coltrin H N
1034 Register C V
1040 Stewart Josephine Mrs
1045 Ellsworth C E
1046 Hendrick Martha Mrs
1048 Hindermann Martha Mrs
1050 Seybold L H Mrs
1052 Buss C A
1053 Vacant
1055 Specht Nicholas
1060 Geen A I Mrs
1063 Riley C E
1064 Jones S M Mrs
1069 Warburton C D
Warren Alva
1070 Jones N J

C

1116 Stuenkel W H
1118 Gay C M
1134 Macy E S
1136 Macy W J
1138 Jones Edwin
1140 Davis Clarence
Stuart David
1140½ Ellis Jas
1142 Pople Roger
1142½ Turnage H E
1145 Daniels Virginia Mrs
1156 Hale M S Mrs
1164 Billingsley Bettie Mrs

"FROST OAK FLOORING IS BEST"

Port of San Diego Salt Pond 20

90 Acres North of Palm Avenue

San Diego, CA 92154

Inquiry Number: 5182067.12

February 08, 2018

The EDR Aerial Photo Decade Package

6 Armstrong Road, 4th floor
Shelton, CT 06484
Toll Free: 800.352.0050
www.edrnet.com

EDR Aerial Photo Decade Package

02/08/18

Site Name:

Port of San Diego Salt Pond 2C
90 Acres North of Palm Avenue
San Diego, CA 92154
EDR Inquiry # 5182067.12

Client Name:

Kleinfelder, Inc.
550 W. C Street, Suite 1200
San Diego, CA 92101
Contact: Travis Meier

Environmental Data Resources, Inc. (EDR) Aerial Photo Decade Package is a screening tool designed to assist environmental professionals in evaluating potential liability on a target property resulting from past activities. EDR's professional researchers provide digitally reproduced historical aerial photographs, and when available, provide one photo per decade.

Search Results:

Year	Scale	Details	Source
2014	1"=500'	Flight Year: 2014	USDA/NAIP
2010	1"=500'	Flight Year: 2010	USDA/NAIP
2005	1"=500'	Flight Year: 2005	USDA/NAIP
1994	1"=500'	Acquisition Date: May 31, 1994	USGS/DOQQ
1989	1"=500'	Flight Date: August 15, 1989	USDA
1985	1"=500'	Flight Date: August 05, 1985	USDA
1979	1"=500'	Flight Date: January 27, 1979	EDR Proprietary Landiscor
1970	1"=500'	Flight Date: March 06, 1970	EDR Proprietary Landiscor
1966	1"=500'	Flight Date: October 26, 1966	USGS
1964	1"=500'	Flight Date: April 07, 1964	USDA
1953	1"=500'	Flight Date: April 14, 1953	USDA
1949	1"=500'	Flight Date: February 16, 1949	USDA

When delivered electronically by EDR, the aerial photo images included with this report are for ONE TIME USE ONLY. Further reproduction of these aerial photo images is prohibited without permission from EDR. For more information contact your EDR Account Executive.

Disclaimer - Copyright and Trademark Notice

This Report contains certain information obtained from a variety of public and other sources reasonably available to Environmental Data Resources, Inc. It cannot be concluded from this Report that coverage information for the target and surrounding properties does not exist from other sources. NO WARRANTY EXPRESSED OR IMPLIED, IS MADE WHATSOEVER IN CONNECTION WITH THIS REPORT. ENVIRONMENTAL DATA RESOURCES, INC. SPECIFICALLY DISCLAIMS THE MAKING OF ANY SUCH WARRANTIES, INCLUDING WITHOUT LIMITATION, MERCHANTABILITY OR FITNESS FOR A PARTICULAR USE OR PURPOSE. ALL RISK IS ASSUMED BY THE USER. IN NO EVENT SHALL ENVIRONMENTAL DATA RESOURCES, INC. BE LIABLE TO ANYONE, WHETHER ARISING OUT OF ERRORS OR OMISSIONS, NEGLIGENCE, ACCIDENT OR ANY OTHER CAUSE, FOR ANY LOSS OF DAMAGE, INCLUDING, WITHOUT LIMITATION, SPECIAL, INCIDENTAL, CONSEQUENTIAL, OR EXEMPLARY DAMAGES. ANY LIABILITY ON THE PART OF ENVIRONMENTAL DATA RESOURCES, INC. IS STRICTLY LIMITED TO A REFUND OF THE AMOUNT PAID FOR THIS REPORT. Purchaser accepts this Report "AS IS". Any analyses, estimates, ratings, environmental risk levels or risk codes provided in this Report are provided for illustrative purposes only, and are not intended to provide, nor should they be interpreted as providing any facts regarding, or prediction or forecast of, any environmental risk for any property. Only a Phase I Environmental Site Assessment performed by an environmental professional can provide information regarding the environmental risk for any property. Additionally, the information provided in this Report is not to be construed as legal advice.

Copyright 2018 by Environmental Data Resources, Inc. All rights reserved. Reproduction in any media or format, in whole or in part, of any report or map of Environmental Data Resources, Inc., or its affiliates, is prohibited without prior written permission.

EDR and its logos (including Sanborn and Sanborn Map) are trademarks of Environmental Data Resources, Inc. or its affiliates. All other trademarks used herein are the property of their respective owners.


INQUIRY #: 5182067.12
YEAR: 2014
= 500'
N
EDR


INQUIRY #: 5182067.12
YEAR: 2010
= 500'
N
EDR


INQUIRY #: 5182067.12
YEAR: 2005
= 500'
N
EDR



INQUIRY #: 5182067.12

YEAR: 1994

= 500'

N

EDR


INQUIRY #: 5182067.12
YEAR: 1989
= 500'
N
EDR



INQUIRY #: 5182067.12

YEAR: 1985

= 500'

N

EDR



INQUIRY #: 5182067.12

YEAR: 1979

= 500'

N

EDR


INQUIRY #: 5182067.12
YEAR: 1970
= 500'
N
EDR


INQUIRY #: 5182067.12
YEAR: 1966
= 500'
N
EDR



INQUIRY #: 5182067.12

YEAR: 1964

= 500'

N

EDR


INQUIRY #: 5182067.12
YEAR: 1953
= 500'
N
EDR



INQUIRY #: 5182067.12

YEAR: 1949

= 500'

N

EDR

Port of San Diego Salt Pond 20
90 Acres North of Palm Avenue
San Diego, CA 92154

Inquiry Number: 5182067.8
February 08, 2018

EDR Building Permit Report

Target Property and Adjoining Properties

Environmental Data Resources Inc

6 Armstrong Road
Shelton, CT 06484
800.352.0050
www.edrnet.com

TABLE OF CONTENTS

SECTION

About This Report

Executive Summary

Findings

Glossary

Thank you for your business.
Please contact EDR at 1-800-352-0050
with any questions or comments.

Disclaimer - Copyright and Trademark Notice

This Report contains certain information obtained from a variety of public and other sources reasonably available to Environmental Data Resources, Inc. It cannot be concluded from this Report that coverage information for the target and surrounding properties does not exist from other sources. **NO WARRANTY EXPRESSED OR IMPLIED, IS MADE WHATSOEVER IN CONNECTION WITH THIS REPORT. ENVIRONMENTAL DATA RESOURCES, INC. SPECIFICALLY DISCLAIMS THE MAKING OF ANY SUCH WARRANTIES, INCLUDING WITHOUT LIMITATION, MERCHANTABILITY OR FITNESS FOR A PARTICULAR USE OR PURPOSE. ALL RISK IS ASSUMED BY THE USER. IN NO EVENT SHALL ENVIRONMENTAL DATA RESOURCES, INC. BE LIABLE TO ANYONE, WHETHER ARISING OUT OF ERRORS OR OMISSIONS, NEGLIGENCE, ACCIDENT OR ANY OTHER CAUSE, FOR ANY LOSS OR DAMAGE, INCLUDING, WITHOUT LIMITATION, SPECIAL, INCIDENTAL, CONSEQUENTIAL, OR EXEMPLARY DAMAGES. ANY LIABILITY ON THE PART OF ENVIRONMENTAL DATA RESOURCES, INC. IS STRICTLY LIMITED TO A REFUND OF THE AMOUNT PAID FOR THIS REPORT.** Purchaser accepts this Report "AS IS". Any analyses, estimates, ratings, environmental risk levels or risk codes provided in this Report are provided for illustrative purposes only, and are not intended to provide, nor should they be interpreted as providing any facts regarding, or prediction orforecast of, any environmental risk for any property. Only a Phase I Environmental Site Assessment performed by an environmental professional can provide information regarding the environmental risk for any property. Additionally, the information provided in this Report is not to be construed as legal advice.

Copyright 2017 by Environmental Data Resources, Inc. All rights reserved. Reproduction in any media or format, in whole or in part, of any report or map of Environmental Data Resources, Inc. or its affiliates is prohibited without prior written permission.

EDR and its logos (including Sanborn and Sanborn Map) are trademarks of Environmental Data Resources, Inc. or its affiliates. All other trademarks used herein are the property of their respective owners.

EDR BUILDING PERMIT REPORT

About This Report

The EDR Building Permit Report provides a practical and efficient method to search building department records for indications of environmental conditions. Generated via a search of municipal building permit records gathered from more than 1,600 cities nationwide, this report will assist you in meeting the search requirements of EPA's Standards and Practices for All Appropriate Inquiries (40 CFR Part 312), the ASTM Standard Practice for Environmental Site Assessments (E 1527-13), or custom requirements developed for the evaluation of environmental risk associated with a parcel of real estate.

Building permit data can be used to identify current and/or former operations and structures/features of environmental concern. The data can provide information on a target property and adjoining properties such as the presence of underground storage tanks, pump islands, sumps, drywells, etc., as well as information regarding water, sewer, natural gas, electrical connection dates, and current/former septic tanks.

ASTM and EPA Requirements

ASTM E 1527-13 lists building department records as a "standard historical source," as detailed in § 8.3.4.7: "Building Department Records - The term building department records means those records of the local government in which the property is located indicating permission of the local government to construct, alter, or demolish improvements on the property." ASTM also states that "Uses in the area surrounding the property shall be identified in the report, but this task is required only to the extent that this information is revealed in the course of researching the property itself."

EPA's Standards and Practices for All Appropriate Inquires (AAI) states: "§312.24: Reviews of historical sources of information. (a) Historical documents and records must be reviewed for the purposes of achieving the objectives and performance factors of §312.20(e) and (f). Historical documents and records may include, but are not limited to, aerial photographs, fire insurance maps, building department records, chain of title documents, and land use records."

Methodology

EDR has developed the EDR Building Permit Report through our partnership with BuildFax, the nation's largest repository of building department records. BuildFax collects, updates, and manages building department records from local municipal governments. The database now includes 30 million permits, on more than 10 million properties across 1,600 cities in the United States.

The EDR Building Permit Report comprises local municipal building permit records, gathered directly from local jurisdictions, including both target property and adjoining properties. Years of coverage vary by municipality. Data reported includes (where available): date of permit, permit type, permit number, status, valuation, contractor company, contractor name, and description.

Incoming permit data is checked at seven stages in a regimented quality control process, from initial data source interview, to data preparation, through final auditing. To ensure the building department is accurate, each of the seven quality control stages contains, on average, 15 additional quality checks, resulting in a process of approximately 105 quality control "touch points."

For more information about the EDR Building Permit Report, please contact your EDR Account Executive at (800) 352-0050.

EDR® Environmental Data Resources Inc

BUILD FAX® PROPERTY HISTORY

EXECUTIVE SUMMARY: SEARCH DOCUMENTATION

A search of building department records was conducted by Environmental Data Resources, Inc (EDR) on behalf of Kleinfelder, Inc. on Feb 08, 2018.

TARGET PROPERTY

90 Acres North of Palm Avenue
San Diego, CA 92154

SEARCH METHODS

EDR searches available lists for both the Target Property and Surrounding Properties.

RESEARCH SUMMARY

Building permits identified: **YES**

The following research sources were consulted in the preparation of this report. An "X" indicates where information was identified in the source and provided in this report.

San Diego

Year	*Source*	*TP*	*Adjoining*
2018	City of San Diego, Development Services		
2017	City of San Diego, Development Services		
2016	City of San Diego, Development Services		X
2015	City of San Diego, Development Services		X
2014	City of San Diego, Development Services		X
2013	City of San Diego, Development Services		X
2012	City of San Diego, Development Services		X
2011	City of San Diego, Development Services		X
2010	City of San Diego, Development Services		X
2009	City of San Diego, Development Services		X
2008	City of San Diego, Development Services		
2007	City of San Diego, Development Services		X
2006	City of San Diego, Development Services		X
2005	City of San Diego, Development Services		X
2004	City of San Diego, Development Services		X
2003	City of San Diego, Development Services		X

San Diego County

Year	*Source*	*TP*	*Adjoining*
2017	San Diego County, Development Services		
2016	San Diego County, Development Services		
2015	San Diego County, Development Services		
2014	San Diego County, Development Services		
2013	San Diego County, Development Services		

BUILDING DEPARTMENT RECORDS SEARCHED

Name: San Diego
Years: 2003-2018
Source: City of San Diego, Development Services, SAN DIEGO, CA
Phone: (619) 446-5039

Name: San Diego County
Years: 2013-2017
Source: San Diego County, Development Services, SAN DIEGO, CA
Phone: (619) 446-5000

Name: Chula Vista
Years: 1993-2017
Source: City of Chula Vista, Development Services, Building Permits Dept., CHULA VISTA, CA
Phone: (619) 691-5272 x3380

Name: Redding
Years: 1987-2017
Source: City of Redding, Development Services, Building Division, OAKLAND, CA
Phone: 530-225-4014

Name: San Bernardino County
Years: 2002-2018
Source: San Bernardino County, Land Use, Building & Safety, SAN BERNARDINO, CA
Phone: (909) 387-8311

Name: San Mateo County Unincorporated Area
Years: 1990-2017
Source: San Mateo County, Planning and Building Department, REDWOOD CITY, CA
Phone: (650) 363-4161

TARGET PROPERTY FINDINGS

TARGET PROPERTY DETAIL

90 Acres North of Palm Avenue
San Diego, CA 92154

No Permits Found

ADJOINING PROPERTY FINDINGS

ADJOINING PROPERTY DETAIL

The following Adjoining Property addresses were researched for this report. Detailed findings are provided for each address.

PALM AVE

1600 PALM AVE

Date:	**1/29/1993**
Permit Type:	
Description:	**CROSS STREET: SHASTA WAY DESCRIPTION OF WORK: 200 AMP SERVICE FOR IRRIGATION, NOT TO BE USED FOR POTABLE WATER**
Permit Description:	
Work Class:	Residential Alteration or Addition
Proposed Use:	
Permit Number:	PDS1993-E-93000781
Status:	Completed
Valuation:	$0.00
Contractor Company:	
Contractor Name:	

PALM SB AVE

1600 PALM SB AVE

Date:	**1/26/2016**
Permit Type:	
Description:	**INSTALL NEW M.H. 24 X 44 ON ETS 133 (TIE DOWN SYSTEM), INSTALL 10'6" X 44' CARPORT INSTALL NEW M.H. 24 X 44 ON ETS 133 (TIE DOWN SYSTEM), INSTALL 10'6" X 44' CARPORT**
Permit Description:	**Combination Building Permit**
Work Class:	Add/Alt 1 or 2 Fam, No Chg DU
Proposed Use:	
Permit Number:	16 39783
Status:	Completed
Valuation:	$0.00
Contractor Company:	
Contractor Name:	

ADJOINING PROPERTY FINDINGS

Date:	**9/8/2015**
Permit Type:	
Description:	**MOBILE HOME INSTALLATION REPLACEMENT, 10 X 40 CARPORT MOBILE HOME INSTALLATION REPLACEMENT, 10 X 40 CARPORT**
Permit Description:	**Combination Building Permit**
Work Class:	Add/Alt 1 or 2 Fam, No Chg DU
Proposed Use:	
Permit Number:	15 52631
Status:	Completed
Valuation:	$0.00
Contractor Company:	
Contractor Name:	

Date:	**3/17/2015**
Permit Type:	
Description:	**MOBILE HOME INSTALLATION (E + S -133) MOBILE HOME INSTALLATION**
Permit Description:	**Combination Building Permit**
Work Class:	Add/Alt 1 or 2 Fam, No Chg DU
Proposed Use:	
Permit Number:	14 53120
Status:	Completed
Valuation:	$0.00
Contractor Company:	
Contractor Name:	

Date:	**12/22/2014**
Permit Type:	
Description:	**8 x 20 PATIO AWNING, 8x10 PORCH 8 x 20 PATIO AWNING, 8x10 PORCH**
Permit Description:	**Combination Building Permit**
Work Class:	Add/Alt 1 or 2 Fam, No Chg DU
Proposed Use:	
Permit Number:	14 09056
Status:	Completed
Valuation:	$0.00
Contractor Company:	
Contractor Name:	.....

ADJOINING PROPERTY FINDINGS

Date:	**10/27/2014**
Permit Type:	
Description:	**M.H. INSTALLATION (REPLACEMENT) M.H. INSTALLATION**
Permit Description:	**Combination Building Permit**
Work Class:	Add/Alt 1 or 2 Fam, No Chg DU
Proposed Use:	
Permit Number:	13 79479
Status:	Completed
Valuation:	$0.00
Contractor Company:	
Contractor Name:	

Date:	**7/14/2014**
Permit Type:	
Description:	**MOBILEHOME INSTALL AND 11 X 28 CARPORT MOBILEHOME INSTALL AND 11 X 28 CARPORT**
Permit Description:	**Combination Building Permit**
Work Class:	Add/Alt 1 or 2 Fam, No Chg DU
Proposed Use:	
Permit Number:	13 27606
Status:	Completed
Valuation:	$0.00
Contractor Company:	
Contractor Name:	

ADJOINING PROPERTY FINDINGS

Date:	**8/23/2013**
Permit Type:	
Description:	**MOBILE HOME REPLACEMENT MOBILE HOME INSTALLATION AND 12X40 CARPORT MOBILE HOME REPLACEMENT MOBILE HOME INSTALLATION AND 12X40 CARPORT**
Permit Description:	**Combination Building Permit**
Work Class:	Add/Alt 1 or 2 Fam, No Chg DU
Proposed Use:	
Permit Number:	11 78785
Status:	Completed
Valuation:	$0.00
Contractor Company:	
Contractor Name:	COASTLINE COASTLINE

Date:	**6/26/2013**
Permit Type:	
Description:	**MOBILE HOME STAIR REPAIR MOBILE HOME STAIR REPAIR**
Permit Description:	**Combination Building Permit**
Work Class:	Add/Alt 1 or 2 Fam, No Chg DU
Proposed Use:	
Permit Number:	11 51700
Status:	Completed
Valuation:	$0.00
Contractor Company:	
Contractor Name:	JORGE DURAN

ADJOINING PROPERTY FINDINGS

Date:	**4/18/2013**
Permit Type:	
Description:	**REPLACEMENT MOBILE HOME INSTALLATION S.P.A. E75-133 REPLACEMENT MOBILE HOME INSTALLATION S.P.A. E75-133**
Permit Description:	**Combination Building Permit**
Work Class:	Add/Alt 1 or 2 Fam, No Chg DU
Proposed Use:	
Permit Number:	11 20630
Status:	Completed
Valuation:	$0.00
Contractor Company:	
Contractor Name:	

Date:	**8/7/2012**
Permit Type:	
Description:	**MOBILE HOME M.H. INSTALLATION MOBILE HOME M.H. INSTALLATION**
Permit Description:	**Combination Building Permit**
Work Class:	Add/Alt 1 or 2 Fam, No Chg DU
Proposed Use:	
Permit Number:	10 22085
Status:	Completed
Valuation:	$0.00
Contractor Company:	
Contractor Name:	

Date:	**3/6/2012**
Permit Type:	
Description:	**CARPORT FOR MOBILE HOME #74 CARPORT FOR MOBILE HOME #74**
Permit Description:	**Combination Building Permit**
Work Class:	Add/Alt 1 or 2 Fam, No Chg DU
Proposed Use:	
Permit Number:	96 4423
Status:	Completed
Valuation:	$0.00
Contractor Company:	
Contractor Name:	OFELIA DUKES

ADJOINING PROPERTY FINDINGS

Date:	**6/25/2010**
Permit Type:	
Description:	**MOBILE HOME 12824 CARPORT AWNING (SPA 88-60) MOBILE HOME 12824 CARPORT AWNING (SPA 88-60)**
Permit Description:	**Combination Building Permit**
Work Class:	Add/Alt 1 or 2 Fam, No Chg DU
Proposed Use:	
Permit Number:	76 3027
Status:	Completed
Valuation:	$0.00
Contractor Company:	
Contractor Name:	

Date:	**10/1/2009**
Permit Type:	
Description:	**MOBILE HOME INSTALL MOBILE HOME INSTALL**
Permit Description:	**Combination Building Permit**
Work Class:	Add/Alt 1 or 2 Fam, No Chg DU
Proposed Use:	
Permit Number:	69 0488
Status:	Completed
Valuation:	$1.00
Contractor Company:	
Contractor Name:	

Date:	**10/15/2007**
Permit Type:	
Description:	**Mobile HOme Installation/Bayside MHP Bayside MHP/Mobile Home Installation/Replacement**
Permit Description:	**Combination Building Permit**
Work Class:	
Proposed Use:	
Permit Number:	49 5787
Status:	Completed
Valuation:	$1.00
Contractor Company:	
Contractor Name:	

ADJOINING PROPERTY FINDINGS

Date:	**8/15/2007**
Permit Type:	
Description:	**Bldg permit for tenant improvement to extg office/laundry facility at a Mobile Home Park. CT#101.03 OTAY MESA - NESTOR Bldg permit for tenant improvement to extg office/laundry facility at a Mobile Home Park. RM-1-1/State Cstl/Cstl Hgt Lmt/ESL. CT#101.03**
Permit Description:	**Building Permit**
Work Class:	Add/Alt Tenant Improvements
Proposed Use:	
Permit Number:	43 8557
Status:	Cancelled - Expired
Valuation:	$17,893.00
Contractor Company:	
Contractor Name:	George Loustalet

Date:	**8/15/2007**
Permit Type:	
Description:	**OTAY MESA - NESTOR Bldg permit for tenant improvement to extg office/laundry facility at a Mobile Home Park. RM-1-1/State Cstl/Cstl Hgt Lmt/ESL. CT#101.03**
Permit Description:	**Electrical Permit**
Work Class:	Add/Alt Tenant Improvements
Proposed Use:	
Permit Number:	43 8558
Status:	Cancelled - Expired
Valuation:	$0.00
Contractor Company:	
Contractor Name:	George Loustalet

ADJOINING PROPERTY FINDINGS

Date:	**8/15/2007**
Permit Type:	
Description:	**OTAY MESA - NESTOR Bldg permit for tenant improvement to extg office/laundry facility at a Mobile Home Park. RM-1-1/State Cstl/Cstl Hgt Lmt/ESL. CT#101.03**
Permit Description:	**Mechanical Permit**
Work Class:	Add/Alt Tenant Improvements
Proposed Use:	
Permit Number:	43 8559
Status:	Cancelled - Expired
Valuation:	$0.00
Contractor Company:	
Contractor Name:	George Loustalet

Date:	**8/15/2007**
Permit Type:	
Description:	**OTAY MESA - NESTOR Bldg permit for tenant improvement to extg office/laundry facility at a Mobile Home Park. RM-1-1/State Cstl/Cstl Hgt Lmt/ESL. CT#101.03**
Permit Description:	**Plumbing Permit**
Work Class:	Add/Alt Tenant Improvements
Proposed Use:	
Permit Number:	43 8560
Status:	Cancelled - Expired
Valuation:	$0.00
Contractor Company:	
Contractor Name:	George Loustalet

Date:	**3/2/2007**
Permit Type:	
Description:	**fx pmt-replace water heater fx pmt-replace water heater**
Permit Description:	**Plumbing Permit**
Work Class:	
Proposed Use:	
Permit Number:	42 8233
Status:	Completed
Valuation:	$0.00
Contractor Company:	
Contractor Name:	Joanne Morales

ADJOINING PROPERTY FINDINGS

Date: **9/19/2006**
Permit Type:
Description: **7X38 PATIO AWNING ,6X8 PORCH MOBILE HOME**

Permit Description: **Combination Building Permit**
Work Class:
Proposed Use:
Permit Number: 38 1935
Status: Completed
Valuation: $1.00
Contractor Company:
Contractor Name:

Date: **9/11/2006**
Permit Type:
Description: **PATIO AWNING MOBLIE HOME**

Permit Description: **Combination Building Permit**
Work Class:
Proposed Use:
Permit Number: 37 9622
Status: Completed
Valuation: $1.00
Contractor Company:
Contractor Name:

Date: **6/7/2006**
Permit Type:
Description: **ADDING A BAY WINDOW TO MASTER BEDROOM, ALLOWING MORE SPACE INSIDE BEDROOM ADDING A BAY WINDOW TO MASTER BEDROOM, ALLOWING MORE SPACE INSIDE BEDROOM**

Permit Description: **Combination Building Permit**
Work Class:
Proposed Use:
Permit Number: 33 8222
Status: Completed
Valuation: $1.00
Contractor Company:
Contractor Name: Carlos Becerra

ADJOINING PROPERTY FINDINGS

Date: **5/24/2006**
Permit Type:
Description: **MOBILE HOME INSTALL INSTALL**

Permit Description: **Combination Building Permit**
Work Class:
Proposed Use:
Permit Number: 34 4741
Status: Completed
Valuation: $1.00
Contractor Company:
Contractor Name:

Date: **5/24/2006**
Permit Type:
Description: **MOBILE HOME INSTALL INSTALL**

Permit Description: **Combination Building Permit**
Work Class:
Proposed Use:
Permit Number: 34 4755
Status: Completed
Valuation: $1.00
Contractor Company:
Contractor Name:

Date: **4/21/2005**
Permit Type:
Description: **INSTALL MOBILE HOME INSTALL MOBILE HOME**

Permit Description: **Combination Building Permit**
Work Class:
Proposed Use:
Permit Number: 21 4459
Status: Cancelled - Expired
Valuation: $1.00
Contractor Company:
Contractor Name:

ADJOINING PROPERTY FINDINGS

Date:	**7/28/2004**
Permit Type:	
Description:	**mobile home install install mobile home**
Permit Description:	**Combination Building Permit**
Work Class:	
Proposed Use:	
Permit Number:	13 2492
Status:	Cancelled - Expired
Valuation:	$1.00
Contractor Company:	
Contractor Name:	

Date:	**7/15/2004**
Permit Type:	
Description:	**MOBILE HOME ADDITION ON A MOBILE HOME MOBILE HOME ADDITION ON A MOBILE HOME CABANA**
Permit Description:	**Combination Building Permit**
Work Class:	
Proposed Use:	
Permit Number:	12 7929
Status:	Completed
Valuation:	$1.00
Contractor Company:	
Contractor Name:	ROCIO ROMERO

Date:	**7/9/2004**
Permit Type:	
Description:	**install craport awning install carport awning**
Permit Description:	**Combination Building Permit**
Work Class:	
Proposed Use:	
Permit Number:	12 6359
Status:	Cancelled - Expired
Valuation:	$1.00
Contractor Company:	
Contractor Name:	

ADJOINING PROPERTY FINDINGS

Date: **6/15/2004**
Permit Type:
Description: **INSTALL MOBILE HOME INSTALL MOBILE HOME**

Permit Description: **Combination Building Permit**
Work Class:
Proposed Use:
Permit Number: 11 7331
Status: Completed
Valuation: $1.00
Contractor Company:
Contractor Name:

Date: **4/22/2004**
Permit Type:
Description: **carport awning carport awning**

Permit Description: **Combination Building Permit**
Work Class:
Proposed Use:
Permit Number: 10 0431
Status: Cancelled - Expired
Valuation: $1.00
Contractor Company:
Contractor Name:

Date: **3/8/2004**
Permit Type:
Description: **install mobile home install mobile home**

Permit Description: **Combination Building Permit**
Work Class:
Proposed Use:
Permit Number: 85 019
Status: Completed
Valuation: $1.00
Contractor Company:
Contractor Name:

ADJOINING PROPERTY FINDINGS

Date: **2/11/2004**
Permit Type:
Description: **install carport awning/mobile home carport awning**

Permit Description: **Combination Building Permit**
Work Class:
Proposed Use:
Permit Number: 77 689
Status: Cancelled - Expired
Valuation: $1.00
Contractor Company:
Contractor Name:

Date: **2/4/2004**
Permit Type:
Description: **install patio awning install patio awning**

Permit Description: **Combination Building Permit**
Work Class:
Proposed Use:
Permit Number: 75 661
Status: Completed
Valuation: $1.00
Contractor Company:
Contractor Name:

Date: **12/16/2003**
Permit Type:
Description: **install mobile home install mobile home**

Permit Description: **Combination Building Permit**
Work Class:
Proposed Use:
Permit Number: 62 833
Status: Completed
Valuation: $1.00
Contractor Company:
Contractor Name:

ADJOINING PROPERTY FINDINGS

Date:	**12/16/2003**
Permit Type:	
Description:	**install mobile home install mobile home**
Permit Description:	**Combination Building Permit**
Work Class:	
Proposed Use:	
Permit Number:	62 816
Status:	Completed
Valuation:	$1.00
Contractor Company:	
Contractor Name:	

Date:	**10/30/2003**
Permit Type:	
Description:	**OTAY MESA - NESTOR, Building Permit, New CMU free standing wall with trellis at the leasing office. Zone = RM-1-1. Coastal State. Sensitive Biologic resources.**
Permit Description:	**Building Permit**
Work Class:	Add/Alt Tenant Improvements
Proposed Use:	
Permit Number:	23 989
Status:	Completed
Valuation:	$5,000.00
Contractor Company:	
Contractor Name:	

ADJOINING PROPERTY FINDINGS

Date:
Permit Type:
Description: **Electrical: new pull box OTAY MESA - NESTOR Bldg permit for tenant improvement to extg office/laundry facility at a Mobile Home Park. RM-1-1/State Cstl/Cstl Hgt Lmt/ESL. CT#101.03**

Permit Description: **Construction Change - Building**
Work Class:
Proposed Use:
Permit Number: 50 5026
Status: Created
Valuation: $0.00
Contractor Company:
Contractor Name:

1674 PALM SB AVE

Date: **12/5/2016**
Permit Type:
Description: **Moile home addition space 35 Moile home addition space 35**

Permit Description: **Combination Building Permit**
Work Class: Add/Alt/Repair of Mobile Home
Proposed Use:
Permit Number: 18 47930
Status: Issued
Valuation: $0.00
Contractor Company:
Contractor Name:

ADJOINING PROPERTY FINDINGS

Date:	**11/25/2015**
Permit Type:	
Description:	**CABANA INSTALL ON MOBILE HOME CABANA INSTALL ON MOBILE HOME**
Permit Description:	**Combination Building Permit**
Work Class:	Add/Alt 1 or 2 Fam, No Chg DU
Proposed Use:	
Permit Number:	16 03649
Status:	Cancelled - Expired
Valuation:	$0.00
Contractor Company:	
Contractor Name:	PERFECTO CONCEPCION JR.

Date:	**7/16/2015**
Permit Type:	
Description:	**add a cabana to an existing mobile home add a cabana to an existing mobile home**
Permit Description:	**Combination Building Permit**
Work Class:	New/Replac Mobile Home Inst
Proposed Use:	
Permit Number:	15 21498
Status:	Completed
Valuation:	$0.00
Contractor Company:	
Contractor Name:	Naomi Juarez

Date:	**5/7/2013**
Permit Type:	
Description:	**MOBILE HOME GAS LINE REPAIR SAPCE 2 MOBILE HOME GAS LINE REPAIR**
Permit Description:	**Plumbing Permit**
Work Class:	
Proposed Use:	
Permit Number:	11 28827
Status:	Cancelled - Rescinded (Customer Request)
Valuation:	$0.00
Contractor Company:	
Contractor Name:	DOLORES HERNANDEZ

ADJOINING PROPERTY FINDINGS

Date: **4/12/2011**
Permit Type:
Description: **CABANA MOBILE HOME SPACE 54 CAANA**

Permit Description: **Combination Building Permit**
Work Class: Add/Alt 1 or 2 Fam, No Chg DU
Proposed Use:
Permit Number: 84 8275
Status: Issued
Valuation: $0.00
Contractor Company:
Contractor Name: GILBERTO PEDROZA

Date: **6/2/2009**
Permit Type:
Description: **MOBILE HOME CABANA MOBILE HOME CABANA**

Permit Description: **Combination Building Permit**
Work Class: Add/Alt 1 or 2 Fam, No Chg DU
Proposed Use:
Permit Number: 65 8722
Status: Cancelled - Expired
Valuation: $1.00
Contractor Company:
Contractor Name: NANCY HERRERA

Date: **3/9/2005**
Permit Type:
Description: **replace existing sewer line. fax permit rvf replace existing sewer line. fax permit rvf**

Permit Description: **Plumbing Permit**
Work Class:
Proposed Use:
Permit Number: 20 0219
Status: Completed
Valuation: $0.00
Contractor Company:
Contractor Name: KMP KMP Plumbing

GLOSSARY

General Building Department concepts

- **ICC:** The International Code Council. The governing body for the building/development codes used by all jurisdictions who've adopted the ICC guidelines. MOST of the US has done this. Canada, Mexico, and other countries use ICC codes books and guides as well. There are a few states who have added guidelines to the ICC codes to better fit their needs. For example, California has added seismic retrofit requirements for most commercial structures.
- **Building Department (Permitting Authority, Building Codes, Inspections Department, Building and Inspections):** This is the department in a jurisdiction where an owner or contractor goes to obtain permits and inspections for building, tearing down, remodeling, adding to, re-roofing, moving or otherwise making changes to any structure, Residential or Commercial.
- **Jurisdiction:** This is the geographic area representing the properties over which a Permitting Authority has responsibility.
- **GC:** General Contractor. Usually the primary contractor hired for any Residential or Commercial construction work.
- **Sub:** Subordinate contracting companies or subcontractors. Usually a "trades" contractor working for the GC. These contractors generally have an area of expertise in which they are licensed like Plumbing, Electrical, Heating and Air systems, Gas Systems, Pools etc. (called "trades").
- **Journeymen:** Sub contractors who have their own personal licenses in one or more trades and work for different contracting companies, wherever they are needed or there is work.
- **HVAC (Mechanical, Heating & Air companies):** HVAC = Heating, Ventilation, and Air Conditioning.
- **ELEC (Electrical, TempPole, TPole, TPower, Temporary Power, Panel, AMP Change, Power Release):** Electrical permits can be pulled for many reasons. The most common reason is to increase the AMPs of power in an electrical power panel. This requires a permit in almost every jurisdiction. Other commons reason for Electrical permits is to insert a temporary power pole at a new construction site. Construction requires electricity, and in a new development, power has yet to be run to the lot. The temporary power pole is usually the very first permit pulled for new development. The power is released to the home owner when construction is complete and this sometimes takes the form of a Power Release permit or inspection.
- **"Pull" a permit:** To obtain and pay for a building permit.
- **CBO:** Chief Building Official
- **Planning Department:** The department in the development process where the building /structural plans are reviewed for their completeness and compliance with building codes
- **Zoning Department:** The department in the development process where the site plans are reviewed for their compliance with the regulations associated with the zoning district in which they are situated.
- **Zoning District:** A pre-determined geographic boundary within a jurisdiction where certain types of structures are permitted / prohibited. Examples are Residential structure, Commercial/Retail structures, Industrial/Manufacturing structures etc. Each zoning district has regulations associated with it like the sizes of the lots, the density of the structures on the lots, the number of parking spaces required for certain types of structures on the lots etc.
- **PIN (TMS, GIS ID, Parcel#):** Property Identification Number and Tax Map System number.
- **State Card (Business license):** A license card issued to a contractor to conduct business.
- **Building Inspector (Inspector):** The inspector is a building department employee that inspects building construction for compliance to codes.
- **C.O.:** Certificate of Occupancy. This is the end of the construction process and designates that the owners now have permission to occupy a structure after its building is complete. Sometimes also referred to as a Certificate of Compliance.

GLOSSARY

Permit Content Definitions

- Permit Number: The alphanumerical designation assigned to a permit for tracking within the building department system. Sometimes the permit number gives clues to its role, e.g. a "PL" prefix may designate a plumbing permit.
- Description: A field on the permit form that allows the building department to give a brief description of the work being done. More often than not, this is the most important field for EP's to find clues to the prior use(s) of the property.
- Permit Type: Generally a brief designation of the type of job being done. For example BLDG-RES, BLDG-COM, ELEC, MECH etc.

Sample Building Permit Data

Date: Nov 09, 2000
Permit Type: Bldg -
New Permit Number: 101000000405
Status: Valuation: $1,000,000.00
Contractor Company: OWNER-BUILDER
Contractor Name:

Description: New one store retail (SAV-ON) with drive-thru pharmacy. Certificate of Occupancy.

Port of San Diego Salt Pond 20

90 Acres North of Palm Avenue

San Diego, CA 92154

Inquiry Number: 5182067.4

February 08, 2018

EDR Historical Topo Map Report

with QuadMatch™

6 Armstrong Road, 4th floor
Shelton, CT 06484
Toll Free: 800.352.0050
www.edrnet.com

EDR Historical Topo Map Report

02/08/18

Site Name:

Port of San Diego Salt Pond 2C
90 Acres North of Palm Avenue
San Diego, CA 92154
EDR Inquiry # 5182067.4

Client Name:

Kleinfelder, Inc.
550 W. C Street, Suite 1200
San Diego, CA 92101
Contact: Travis Meier

EDR Topographic Map Library has been searched by EDR and maps covering the target property location as provided by Kleinfelder, Inc. were identified for the years listed below. EDR's Historical Topo Map Report is designed to assist professionals in evaluating potential liability on a target property resulting from past activities. EDRs Historical Topo Map Report includes a search of a collection of public and private color historical topographic maps, dating back to the late 1800s.

Search Results:

P.O.# 20164596.015A
Project: Port of San Diego Salt Pond 2C

Coordinates:

Latitude:	32.586421 32° 35' 11" North
Longitude:	-117.098547 -117° 5' 55" West
UTM Zone:	Zone 11 North
UTM X Meters:	490751.44
UTM Y Meters:	3605443.34
Elevation:	19.03' above sea level

Maps Provided:

2012
1996
1991
1975
1953
1943
1930
1904

Disclaimer - Copyright and Trademark Notice

This Report contains certain information obtained from a variety of public and other sources reasonably available to Environmental Data Resources, Inc. It cannot be concluded from this Report that coverage information for the target and surrounding properties does not exist from other sources. NO WARRANTY EXPRESSED OR IMPLIED, IS MADE WHATSOEVER IN CONNECTION WITH THIS REPORT. ENVIRONMENTAL DATA RESOURCES, INC. SPECIFICALLY DISCLAIMS THE MAKING OF ANY SUCH WARRANTIES, INCLUDING WITHOUT LIMITATION, MERCHANTABILITY OR FITNESS FOR A PARTICULAR USE OR PURPOSE. ALL RISK IS ASSUMED BY THE USER. IN NO EVENT SHALL ENVIRONMENTAL DATA RESOURCES, INC. BE LIABLE TO ANYONE, WHETHER ARISING OUT OF ERRORS OR OMISSIONS, NEGLIGENCE, ACCIDENT OR ANY OTHER CAUSE, FOR ANY LOSS OF DAMAGE, INCLUDING, WITHOUT LIMITATION, SPECIAL, INCIDENTAL, CONSEQUENTIAL, OR EXEMPLARY DAMAGES. ANY LIABILITY ON THE PART OF ENVIRONMENTAL DATA RESOURCES, INC. IS STRICTLY LIMITED TO A REFUND OF THE AMOUNT PAID FOR THIS REPORT. Purchaser accepts this Report "AS IS". Any analyses, estimates, ratings, environmental risk levels or risk codes provided in this Report are provided for illustrative purposes only, and are not intended to provide, nor should they be interpreted as providing any facts regarding, or prediction or forecast of, any environmental risk for any property. Only a Phase I Environmental Site Assessment performed by an environmental professional can provide information regarding the environmental risk for any property. Additionally, the information provided in this Report is not to be construed as legal advice.


Copyright 2018 by Environmental Data Resources, Inc. All rights reserved. Reproduction in any media or format, in whole or in part, of any report or map of Environmental Data Resources, Inc., or its affiliates, is prohibited without prior written permission.

EDR and its logos (including Sanborn and Sanborn Map) are trademarks of Environmental Data Resources, Inc. or its affiliates. All other trademarks used herein are the property of their respective owners.

Topo Sheet Key

This EDR Topo Map Report is based upon the following USGS topographic map sheets.

2012 Source Sheets

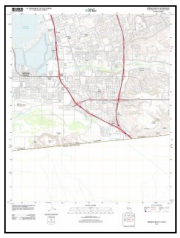

Imperial Beach
2012
7.5-minute, 24000



Imperial Beach OE W
2012
7.5-minute, 24000

1996 Source Sheets



Imperial Beach
1996
7.5-minute, 24000
Aerial Photo Revised 1996

1991 Source Sheets



SAN DIEGO
1991
15-minute, 50000

1975 Source Sheets



Imperial Beach
1975
7.5-minute, 24000
Aerial Photo Revised 1975

Topo Sheet Key

This EDR Topo Map Report is based upon the following USGS topographic map sheets.

1953 Source Sheets



San Ysidro
1953
7.5-minute, 24000
Aerial Photo Revised 1950

1943 Source Sheets



San Ysidro
1943
7.5-minute, 31680

1930 Source Sheets



San Diego
1930
15-minute, 62500


1904 Source Sheets



San Diego
1904
15-minute, 62500

Historical Topo Map

2012

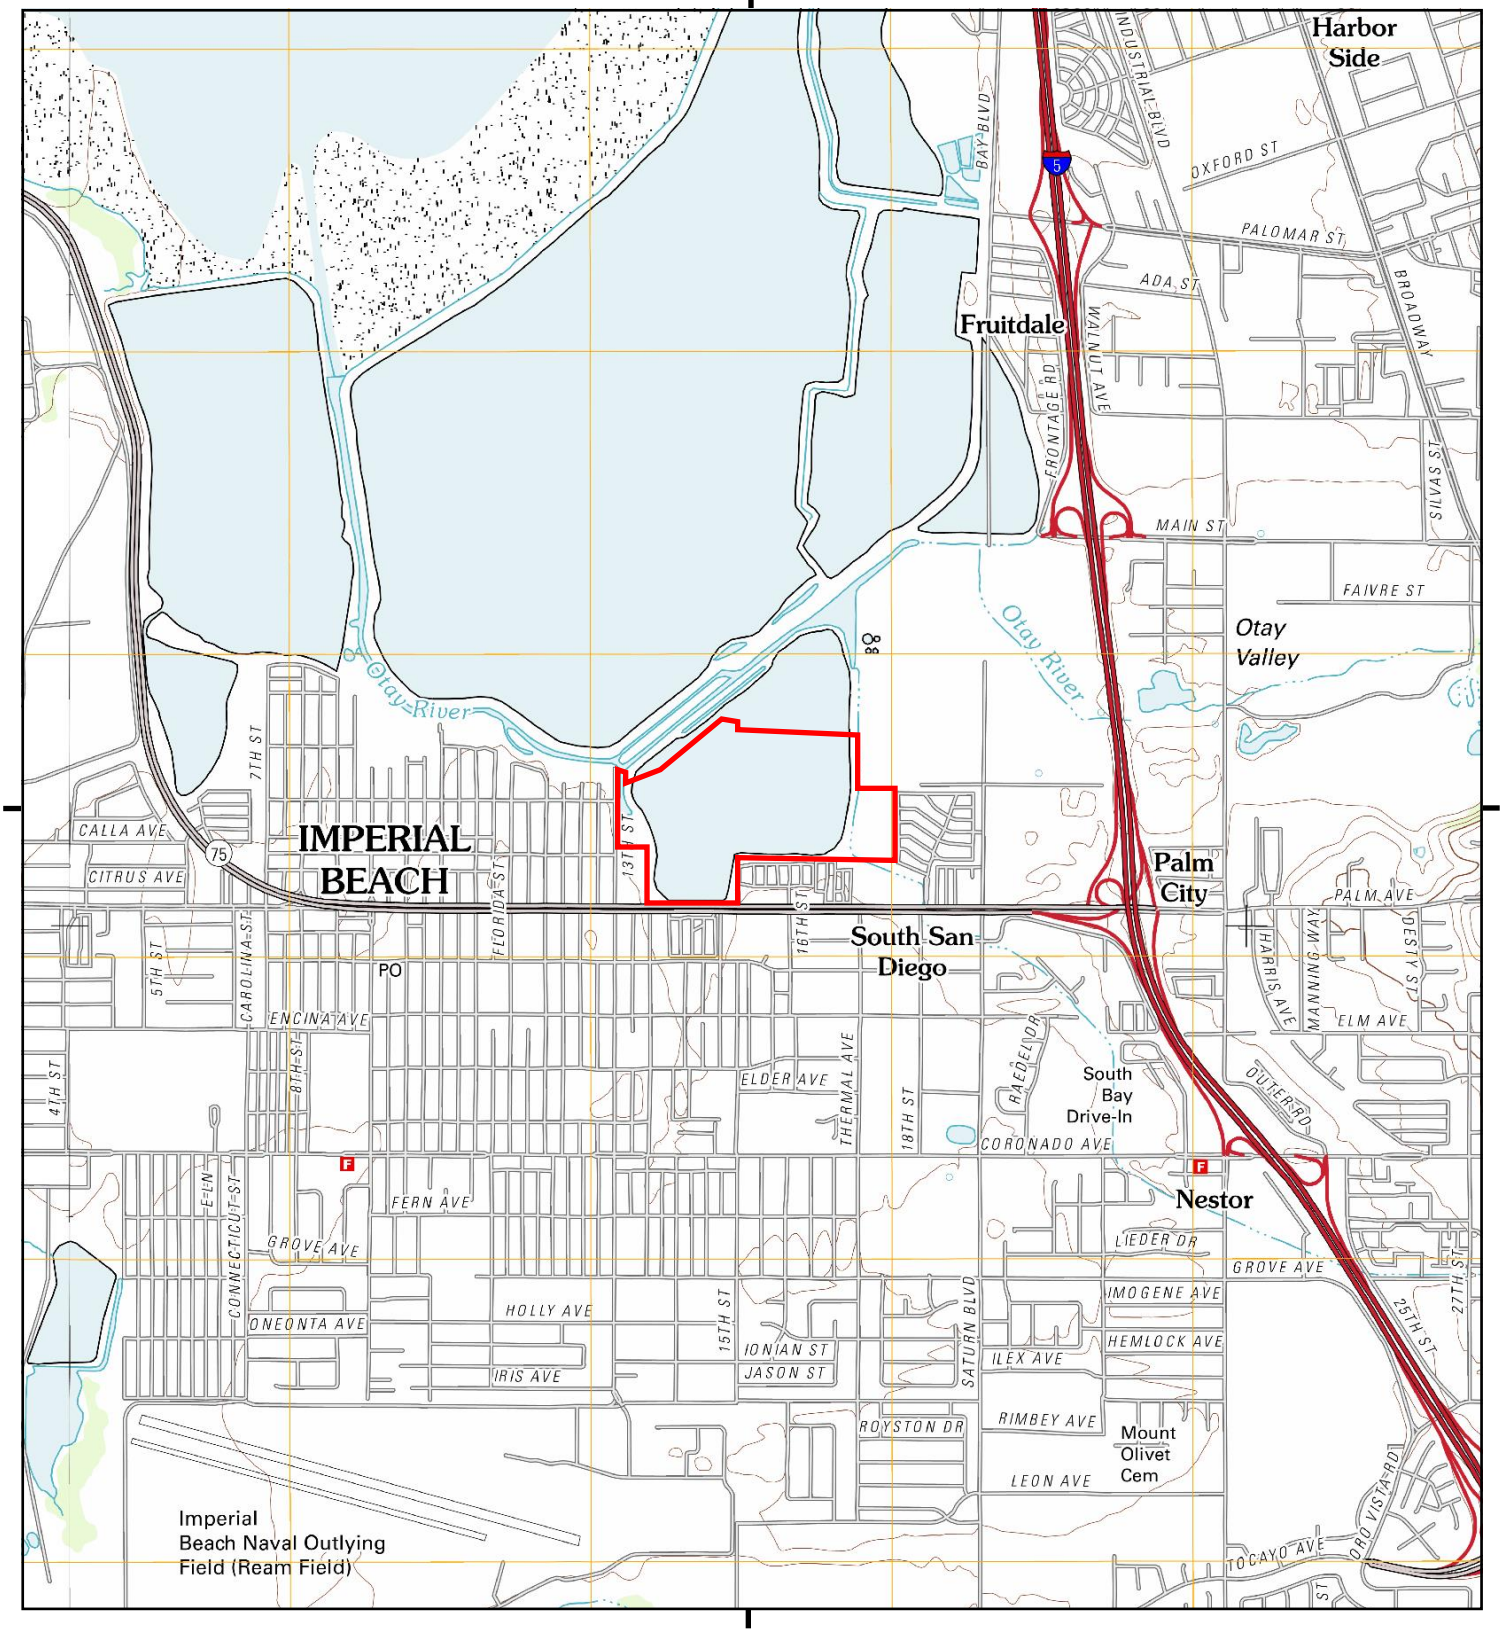

This report includes information from the following map sheet(s).

0 Miles 0.25 0.5 1 1.5

NW N NE
W E
SW S SE


TP, Imperial Beach, 2012, 7.5-minute
W, Imperial Beach OE W, 2012, 7.5-minute

SITE NAME: Port of San Diego Salt Pond 20
ADDRESS: 90 Acres North of Palm Avenue
San Diego, CA 92154
CLIENT: Kleinfelder, Inc.

N

Historical Topo Map

1996

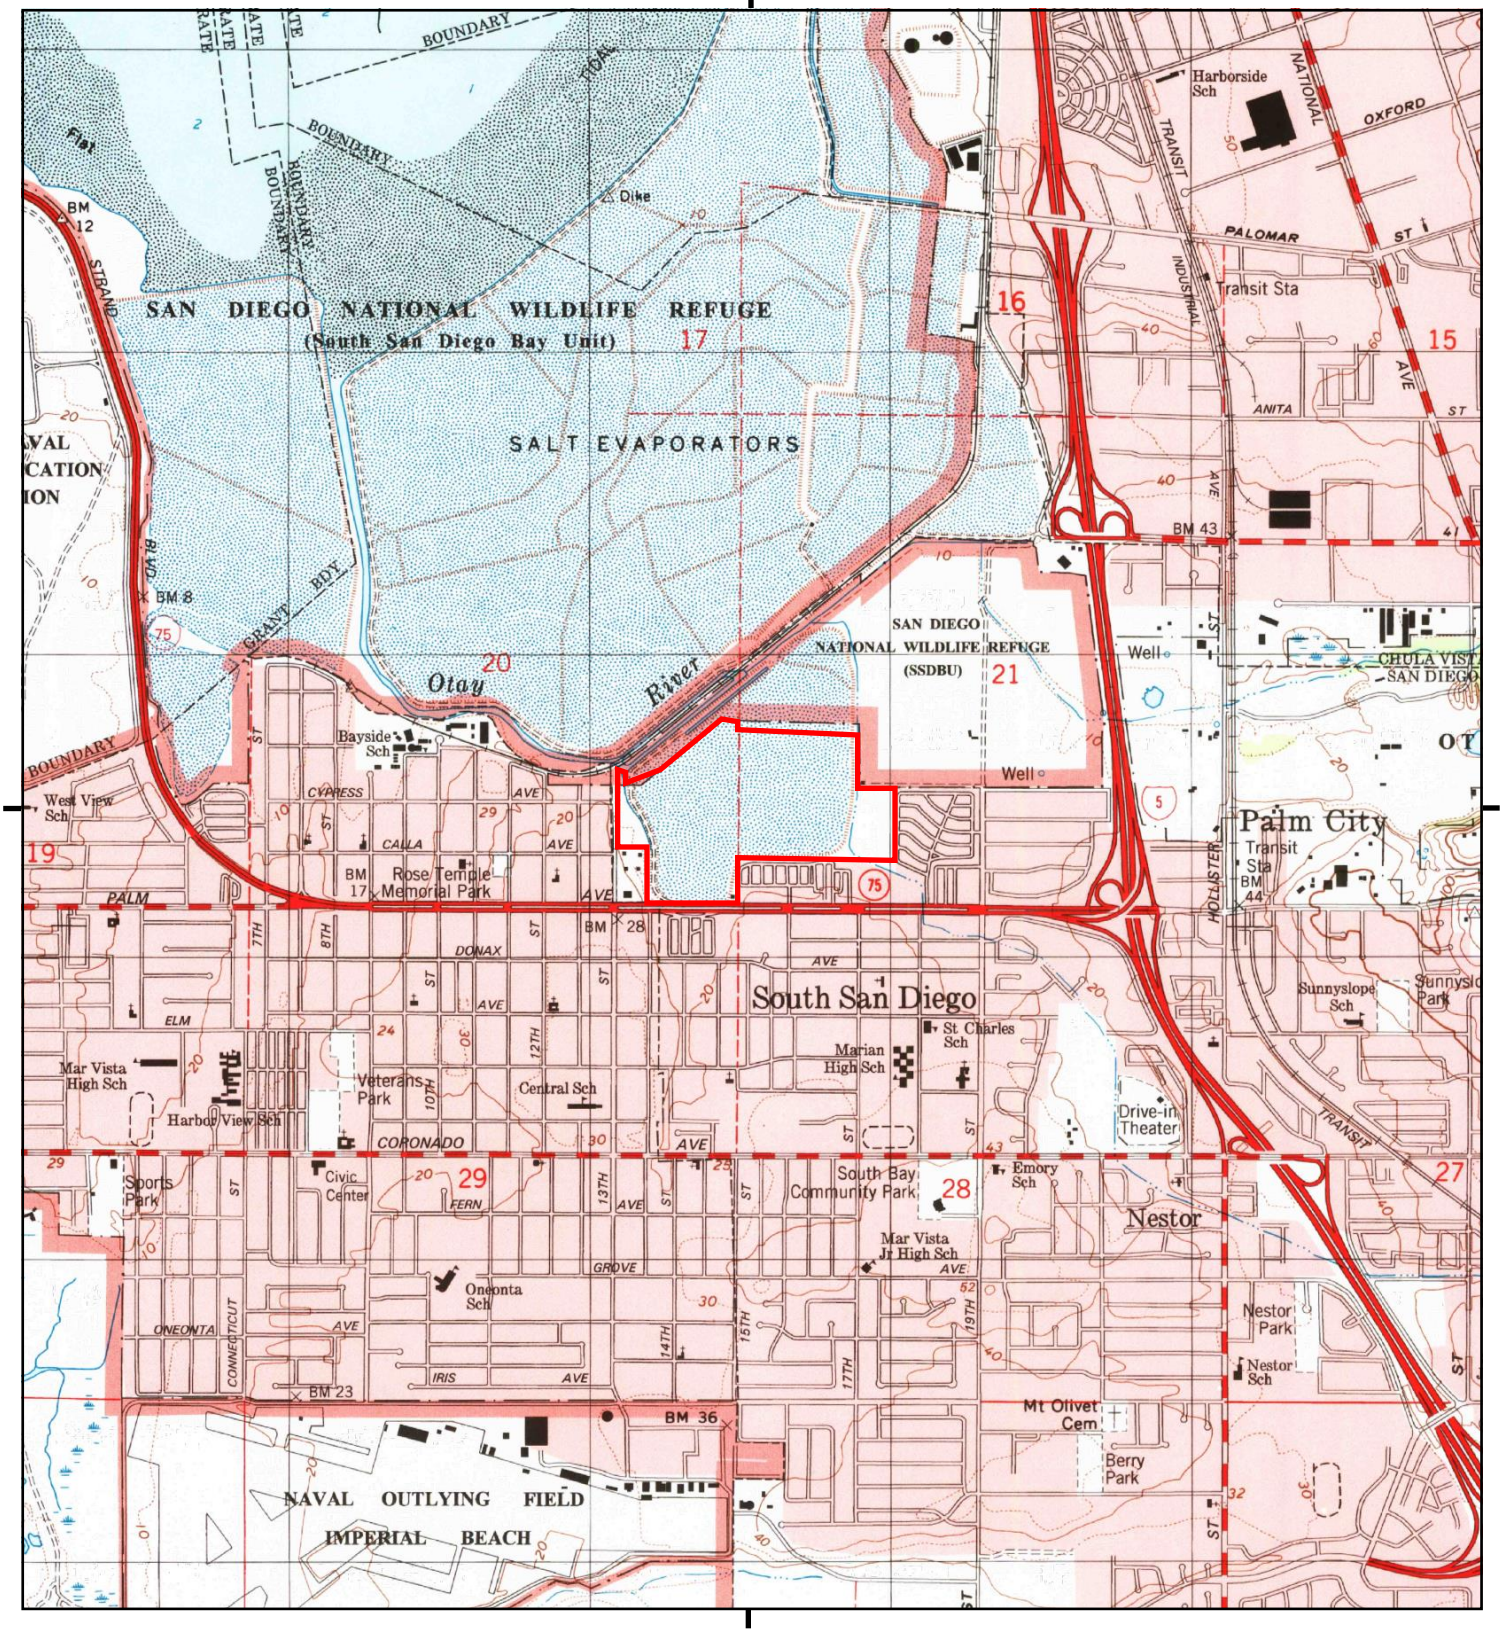

This report includes information from the following map sheet(s).


0 Miles 0.25 0.5 1 1.5

NW N NE
W E
SW S SE

TP, Imperial Beach, 1996, 7.5-minute

SITE NAME: Port of San Diego Salt Pond 20
ADDRESS: 90 Acres North of Palm Avenue
San Diego, CA 92154
CLIENT: Kleinfelder, Inc.

N

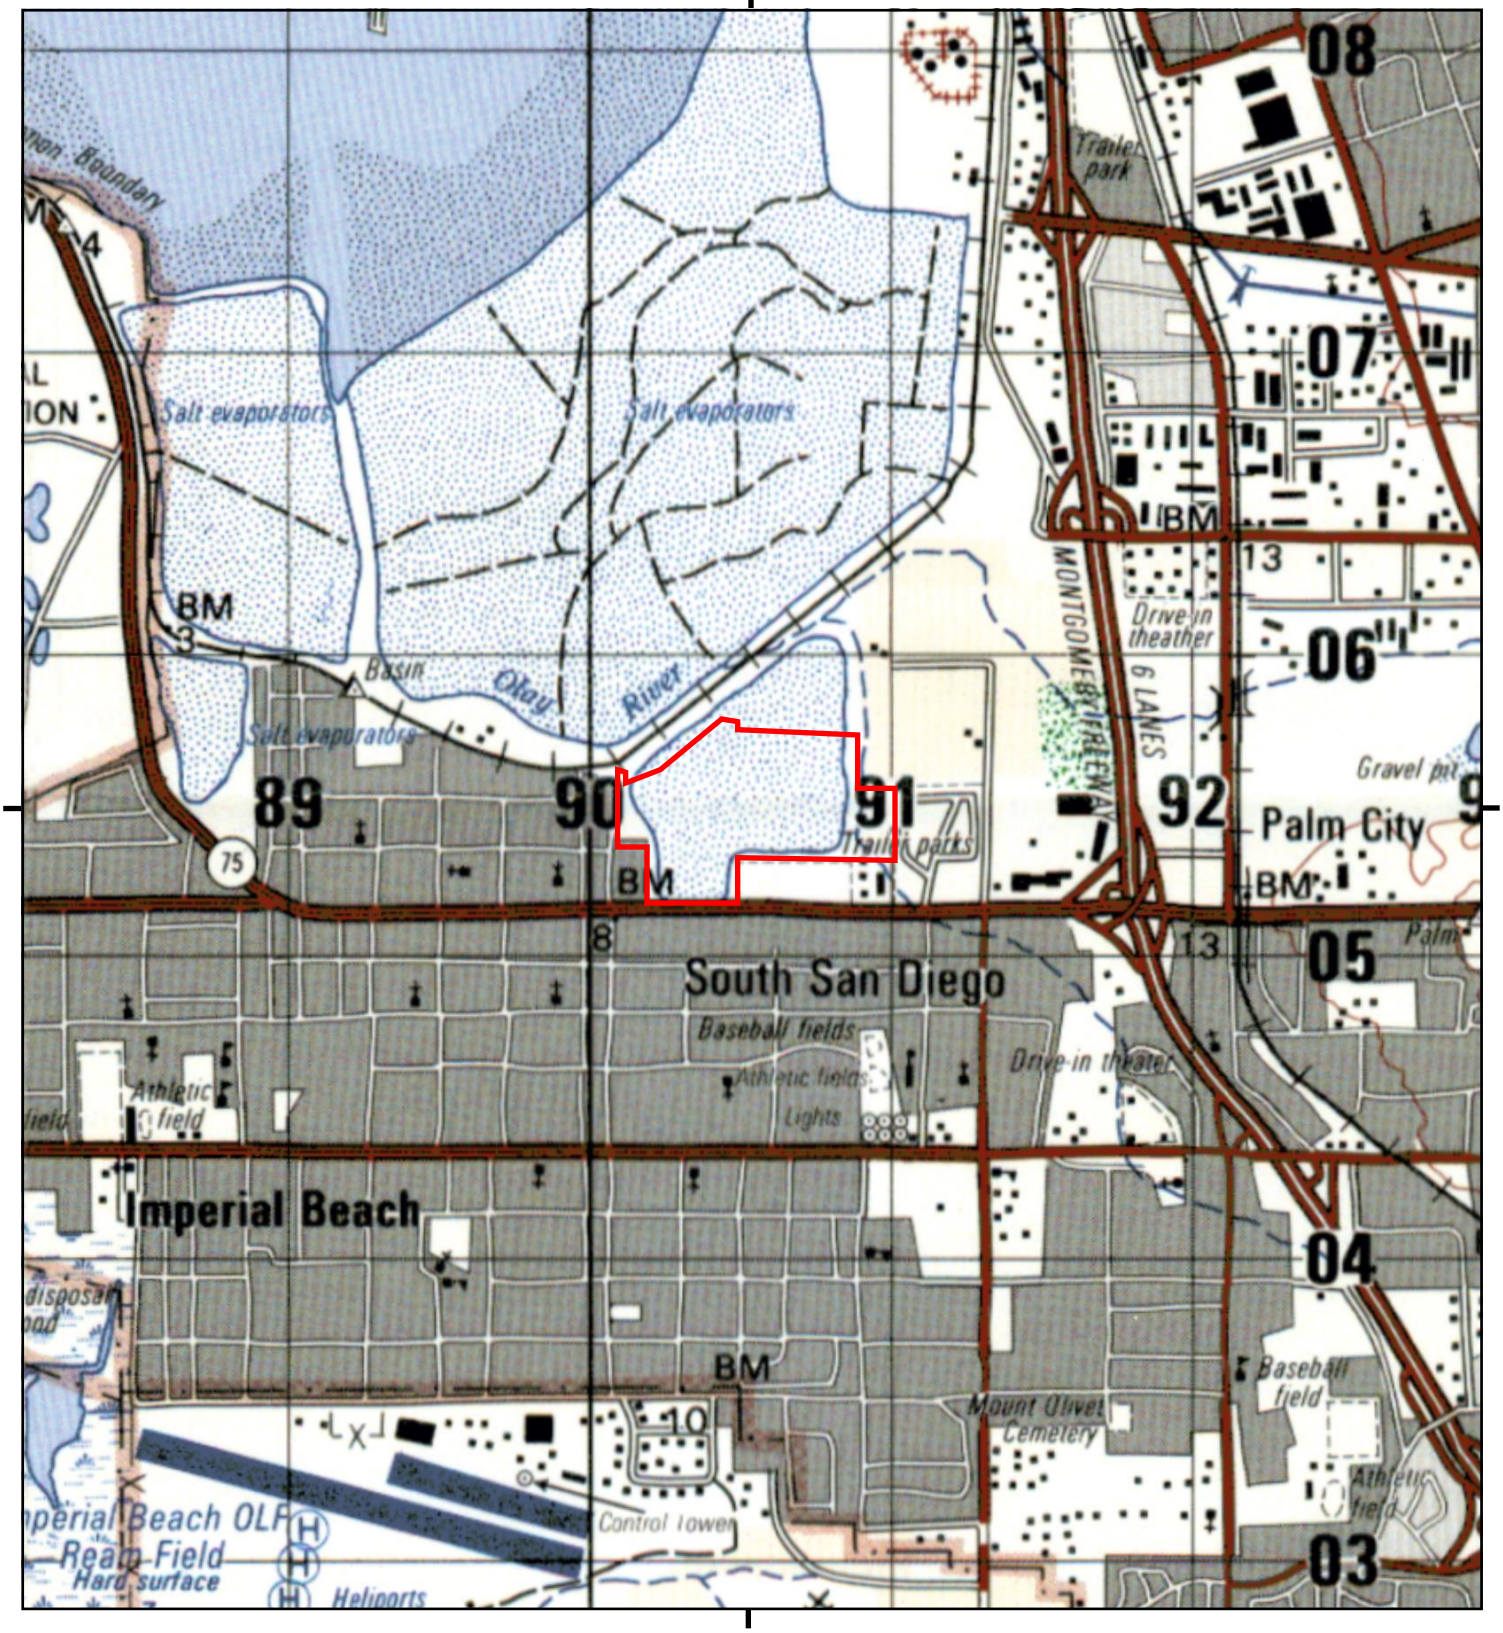

This report includes information from the following map sheet(s).

0 Miles 0.25 0.5 1 1.5

NW N NE
W E
SW S SE


TP, SAN DIEGO, 1991, 15-minute

SITE NAME: Port of San Diego Salt Pond 20
ADDRESS: 90 Acres North of Palm Avenue
San Diego, CA 92154
CLIENT: Kleinfelder, Inc.

N

Historical Topo Map

1975

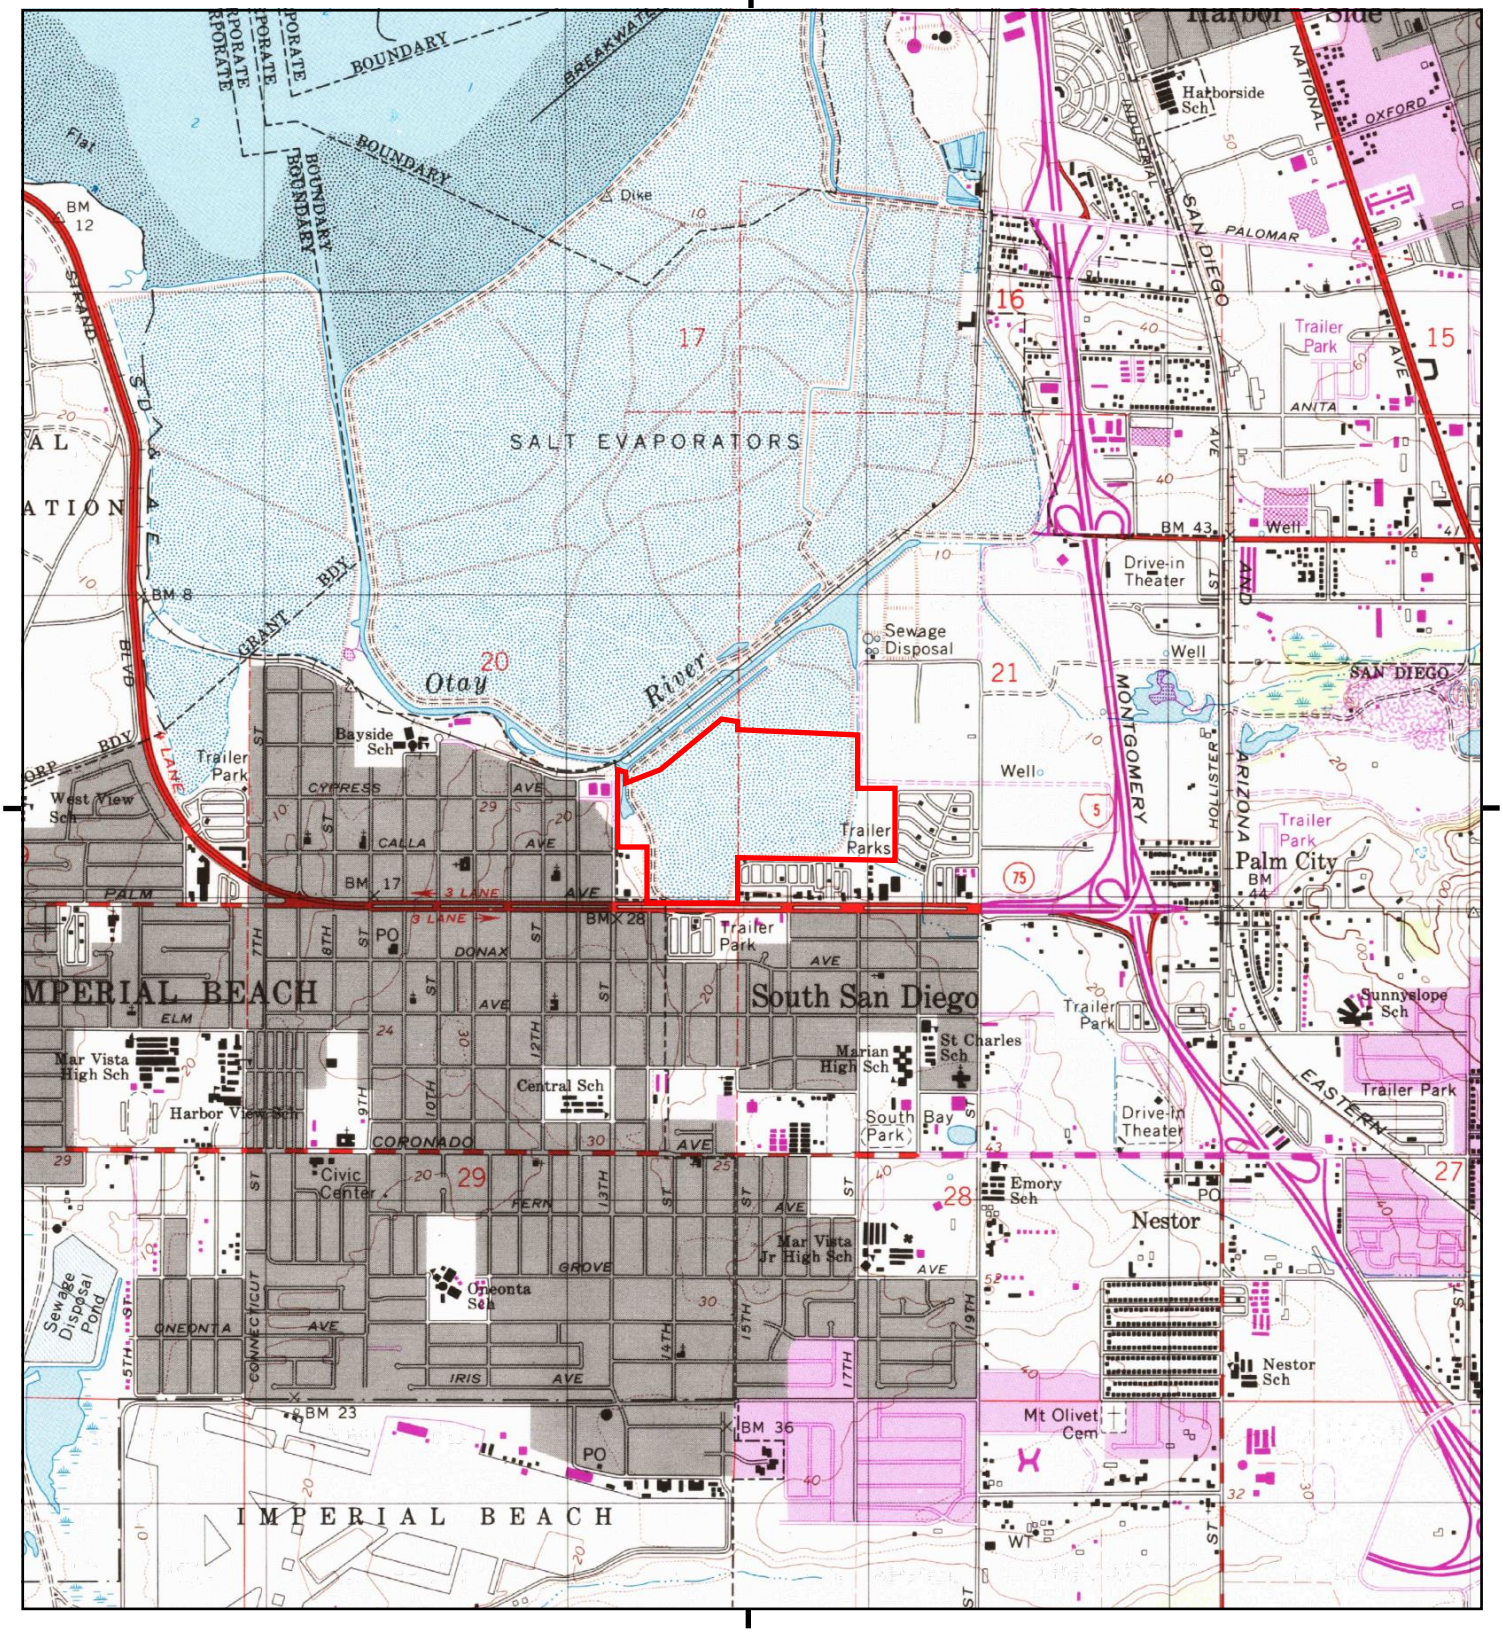

This report includes information from the following map sheet(s).

0 Miles 0.25 0.5 1 1.5

NW N NE
W E
SW S SE


TP, Imperial Beach, 1975, 7.5-minute

SITE NAME: Port of San Diego Salt Pond 20
ADDRESS: 90 Acres North of Palm Avenue
San Diego, CA 92154
CLIENT: Kleinfelder, Inc.

N

Historical Topo Map

1953

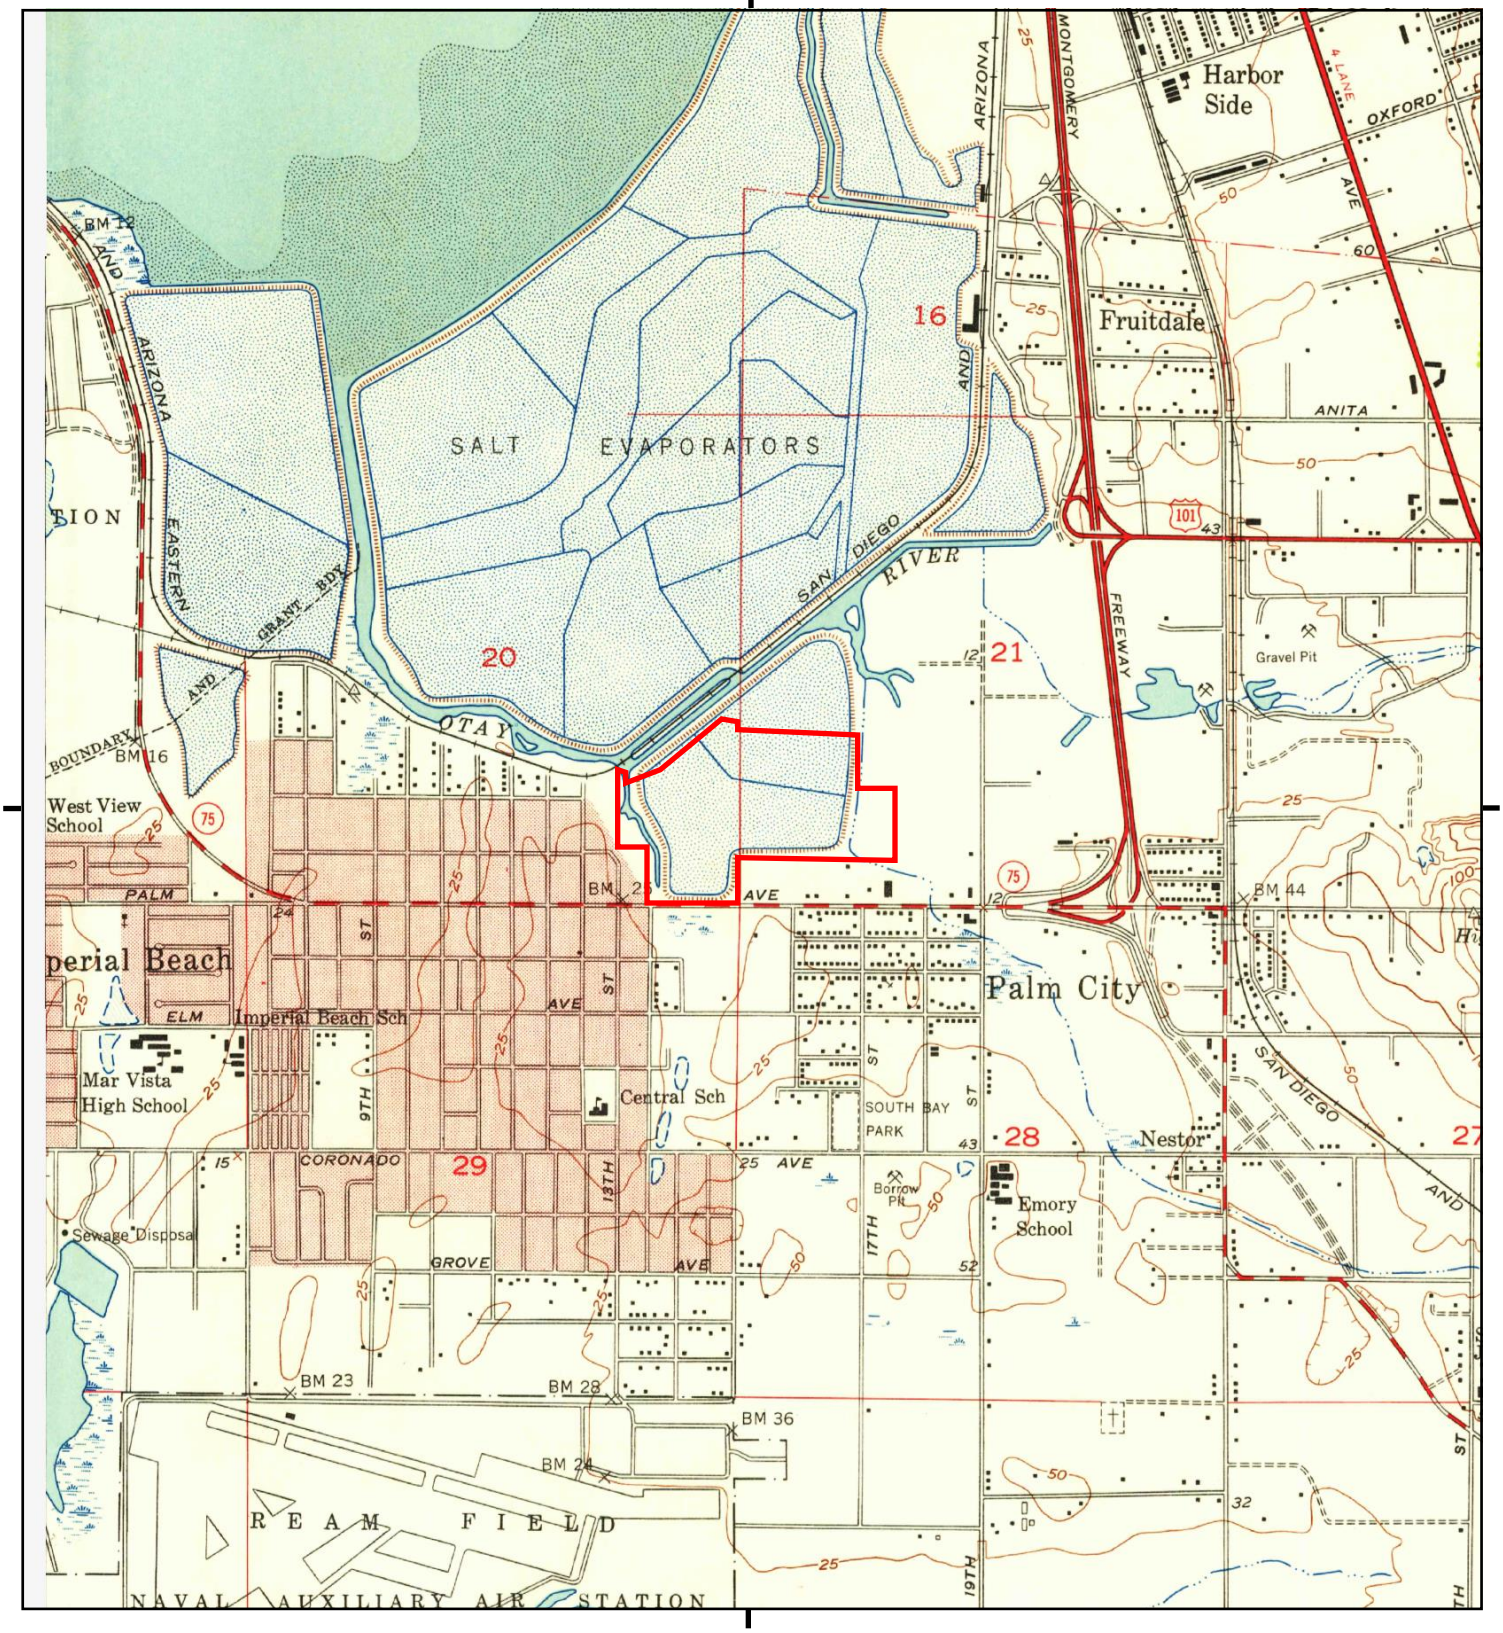

This report includes information from the following map sheet(s).

0 Miles 0.25 0.5 1 1.5

NW N NE
W E
SW S SE


TP, San Ysidro, 1953, 7.5-minute

SITE NAME: Port of San Diego Salt Pond 20
ADDRESS: 90 Acres North of Palm Avenue
San Diego, CA 92154
CLIENT: Kleinfelder, Inc.

N

Historical Topo Map

1943

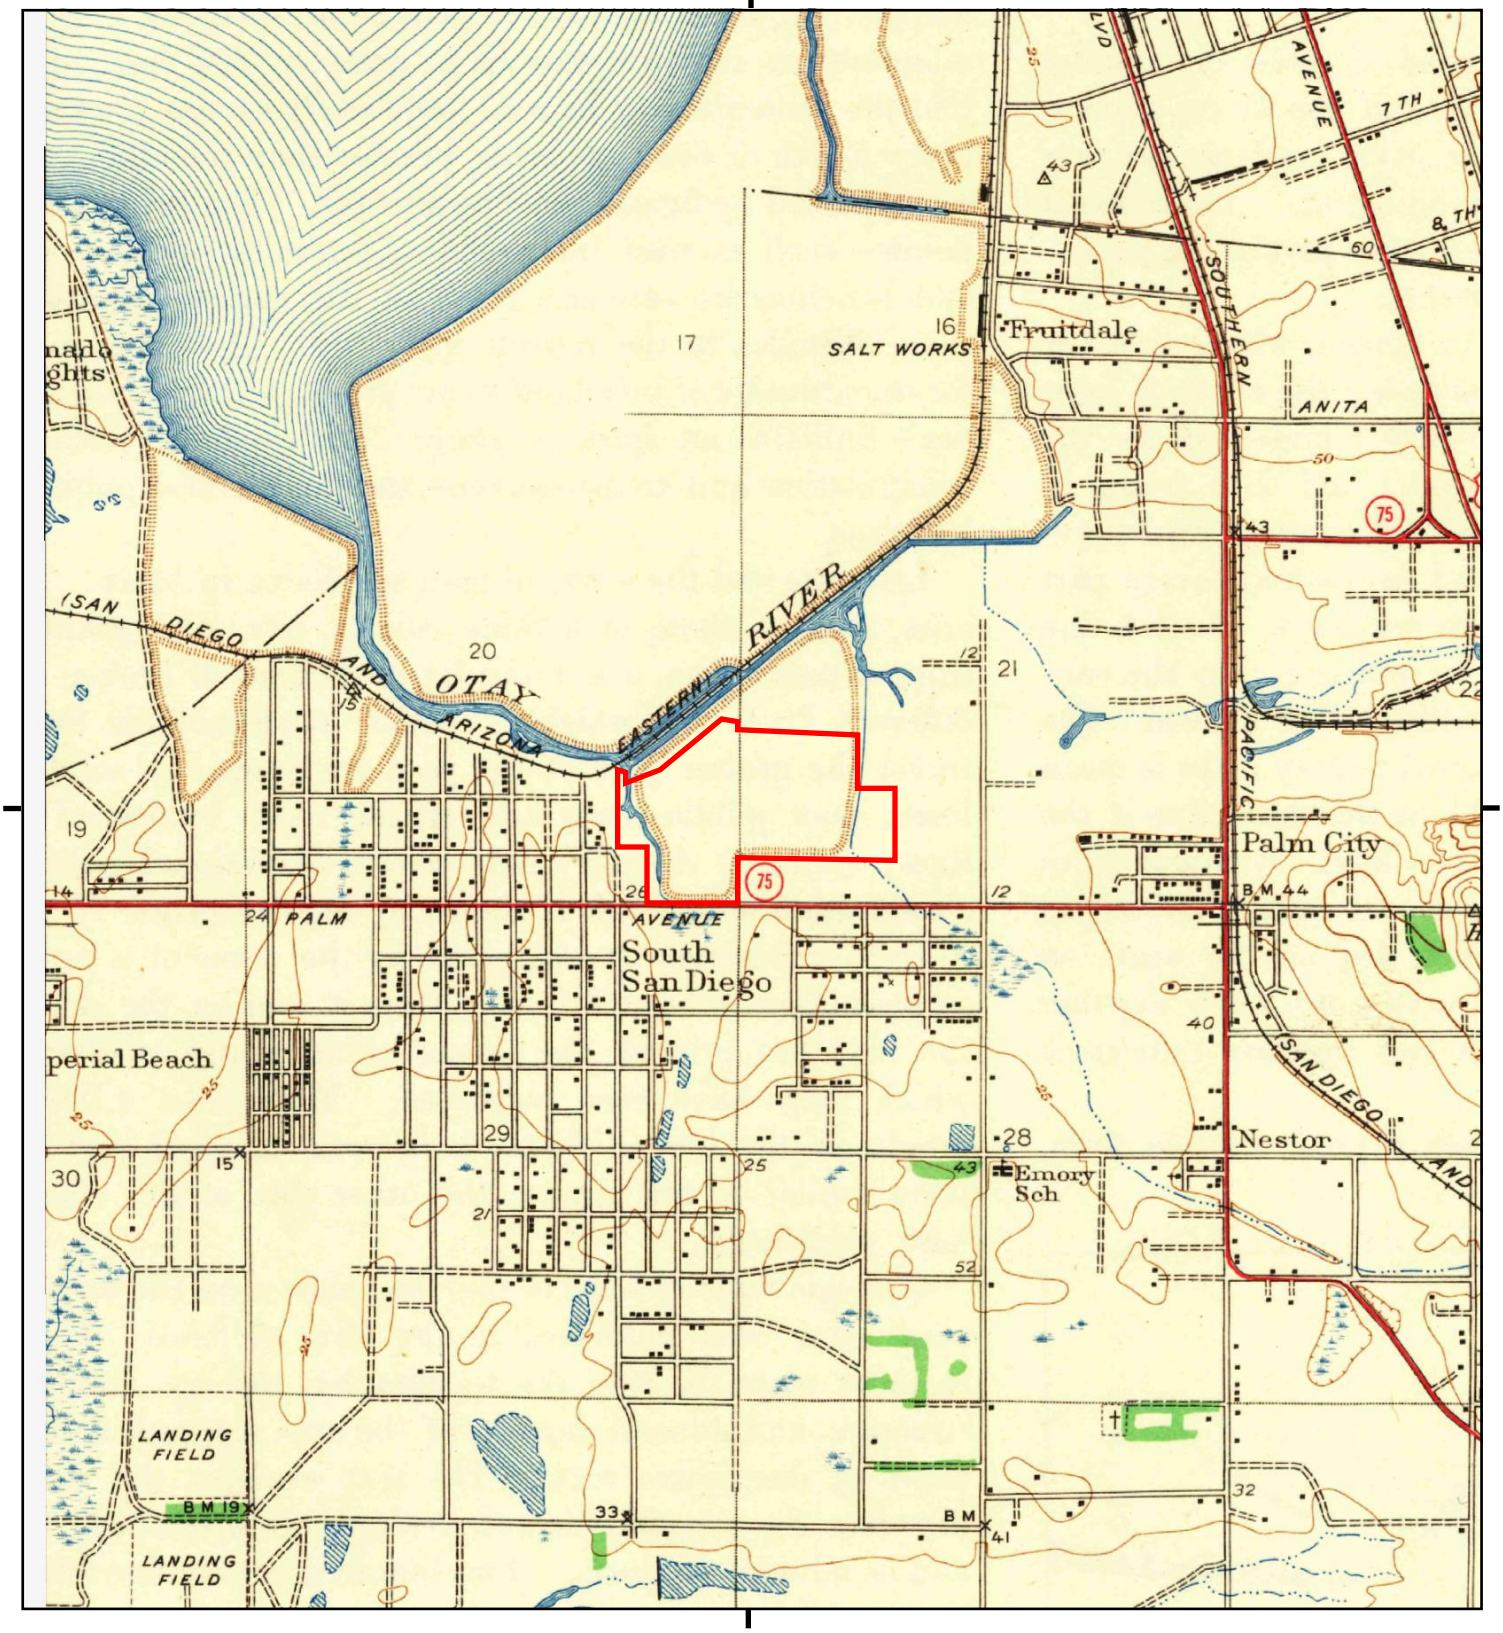

This report includes information from the following map sheet(s).


0 Miles 0.25 0.5 1 1.5

NW N NE
W E
SW S SE

TP, San Ysidro, 1943, 7.5-minute

SITE NAME: Port of San Diego Salt Pond 20
ADDRESS: 90 Acres North of Palm Avenue
San Diego, CA 92154
CLIENT: Kleinfelder, Inc.

N

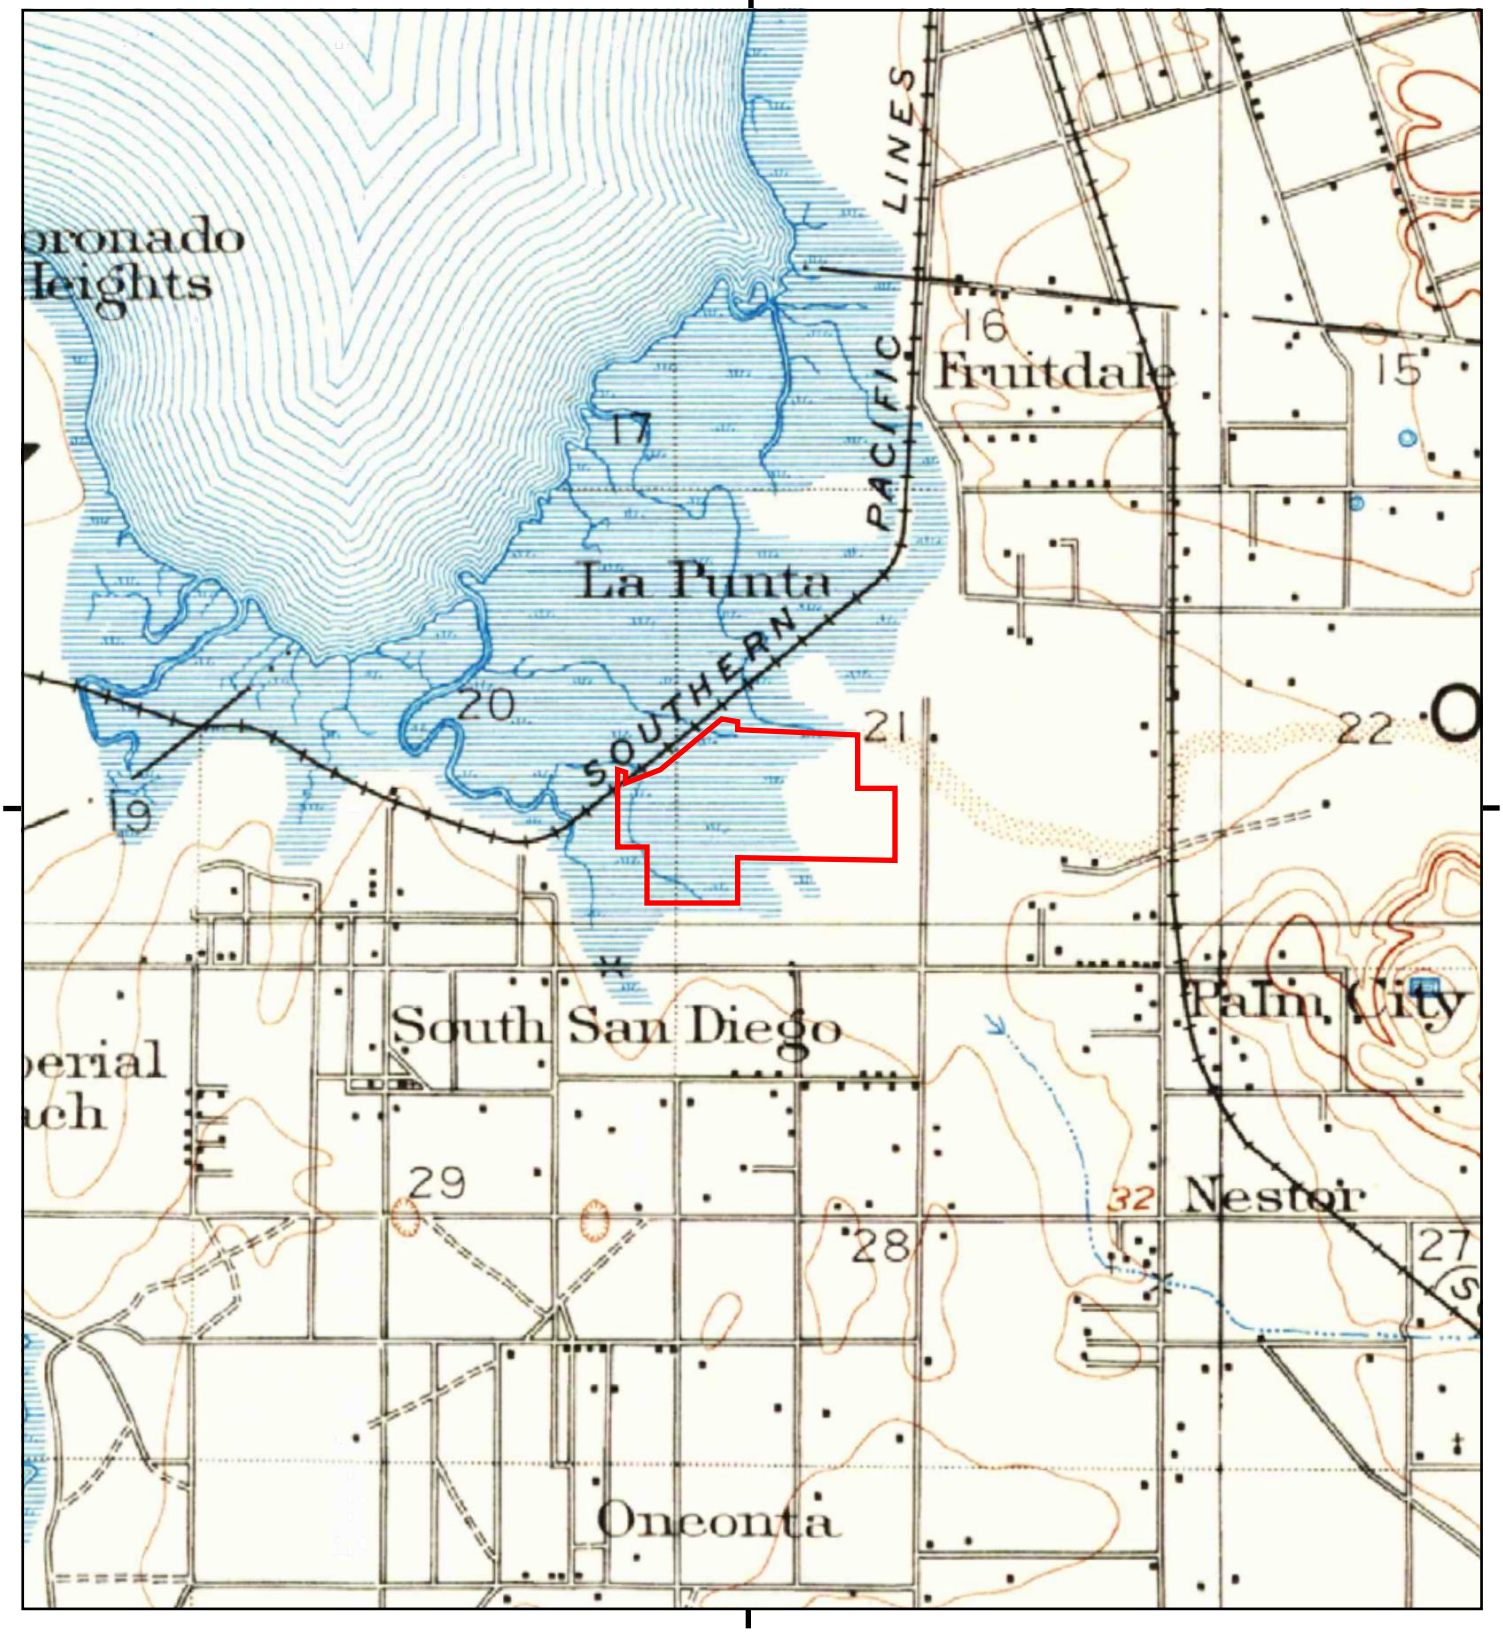

This report includes information from the following map sheet(s).


0 Miles 0.25 0.5 1 1.5

NW N NE
W E
SW S SE

TP, San Diego, 1930, 15-minute

SITE NAME: Port of San Diego Salt Pond 20
ADDRESS: 90 Acres North of Palm Avenue
San Diego, CA 92154
CLIENT: Kleinfelder, Inc.

N

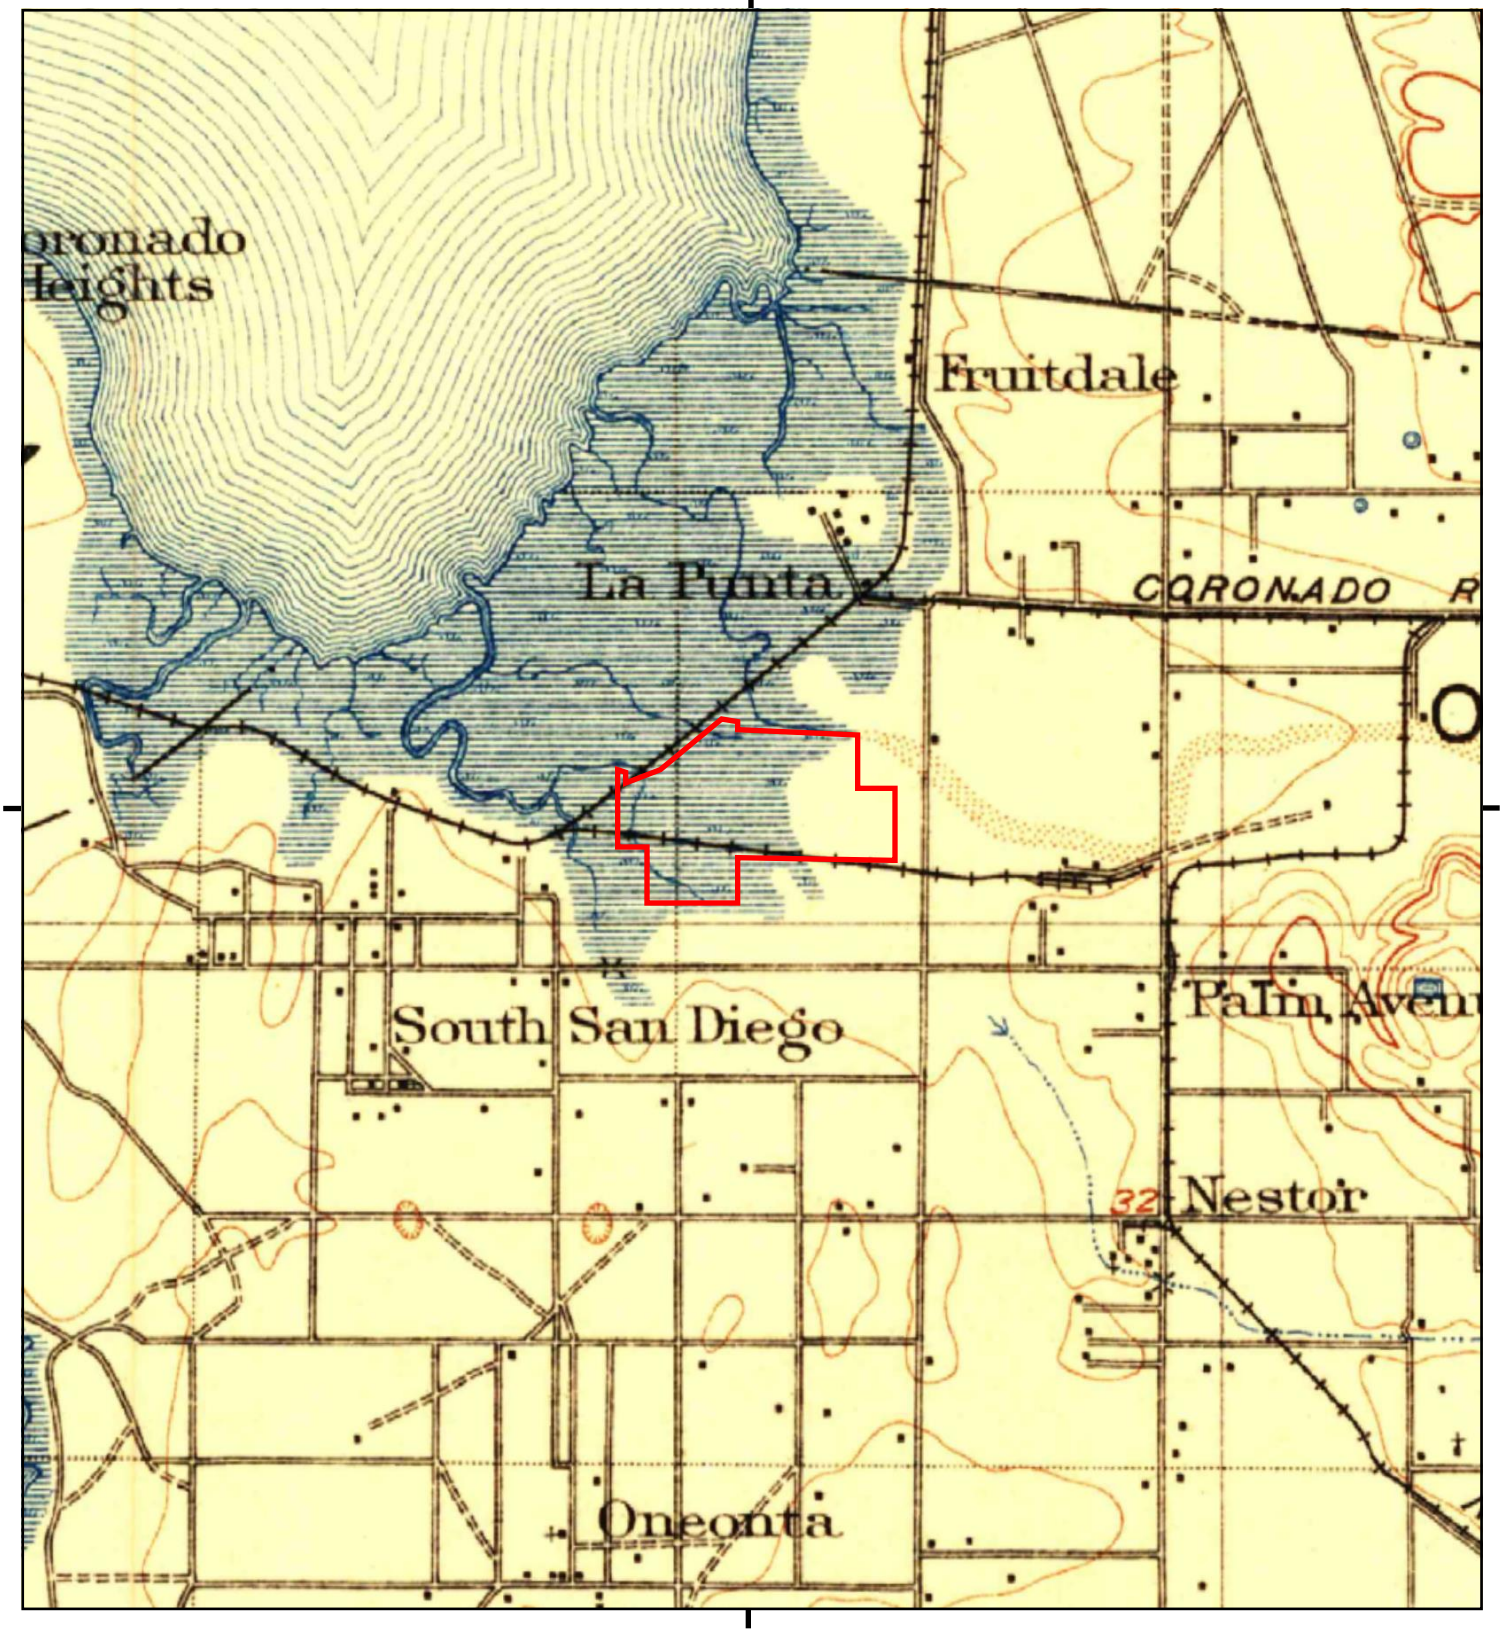

This report includes information from the following map sheet(s).

0 Miles 0.25 0.5 1 1.5

NW N NE
W E
SW S SE

TP, San Diego, 1904, 15-minute

SITE NAME: Port of San Diego Salt Pond 20
ADDRESS: 90 Acres North of Palm Avenue
San Diego, CA 92154
CLIENT: Kleinfelder, Inc.

N

Port of San Diego Salt Pond 20
90 Acres North of Palm Avenue
San Diego, CA 92154

Inquiry Number: 5182067.6
February 08, 2018

The EDR Property Tax Map Report

Environmental Data Resources Inc

6 Armstrong Road
Shelton, CT 06484
800.352.0050
www.edrnet.com

EDR Property Tax Map Report

Environmental Data Resources, Inc.'s EDR Property Tax Map Report is designed to assist environmental professionals in evaluating potential environmental conditions on a target property by understanding property boundaries and other characteristics. The report includes a search of available property tax maps, which include information on boundaries for the target property and neighboring properties, addresses, parcel identification numbers, as well as other data typically used in property location and identification.

Thank you for your business.
Please contact EDR at 1-800-352-0050
with any questions or comments.

Disclaimer - Copyright and Trademark Notice


This Report contains certain information obtained from a variety of public and other sources reasonably available to Environmental Data Resources, Inc. It cannot be concluded from this Report that coverage information for the target and surrounding properties does not exist from other sources. **NO WARRANTY EXPRESSED OR IMPLIED, IS MADE WHATSOEVER IN CONNECTION WITH THIS REPORT. ENVIRONMENTAL DATA RESOURCES, INC. SPECIFICALLY DISCLAIMS THE MAKING OF ANY SUCH WARRANTIES, INCLUDING WITHOUT LIMITATION, MERCHANTABILITY OR FITNESS FOR A PARTICULAR USE OR PURPOSE. ALL RISK IS ASSUMED BY THE USER. IN NO EVENT SHALL ENVIRONMENTAL DATA RESOURCES, INC. BE LIABLE TO ANYONE, WHETHER ARISING OUT OF ERRORS OR OMISSIONS, NEGLIGENCE, ACCIDENT OR ANY OTHER CAUSE, FOR ANY LOSS OR DAMAGE, INCLUDING, WITHOUT LIMITATION, SPECIAL, INCIDENTAL, CONSEQUENTIAL, OR EXEMPLARY DAMAGES. ANY LIABILITY ON THE PART OF ENVIRONMENTAL DATA RESOURCES, INC. IS STRICTLY LIMITED TO A REFUND OF THE AMOUNT PAID FOR THIS REPORT.** Purchaser accepts this Report "AS IS". Any analyses, estimates, ratings, environmental risk levels or risk codes provided in this Report are provided for illustrative purposes only, and are not intended to provide, nor should they be interpreted as providing any facts regarding, or prediction orforecast of, any environmental risk for any property. Only a Phase I Environmental Site Assessment performed by an environmental professional can provide information regarding the environmental risk for any property. Additionally, the information provided in this Report is not to be construed as legal advice.

Copyright 2017 by Environmental Data Resources, Inc. All rights reserved. Reproduction in any media or format, in whole or in part, of any report or map of Environmental Data Resources, Inc. or its affiliates is prohibited without prior written permission.

EDR and its logos (including Sanborn and Sanborn Map) are trademarks of Environmental Data Resources, Inc. or its affiliates. All other trademarks used herein are the property of their respective owners.

08

616 - 020

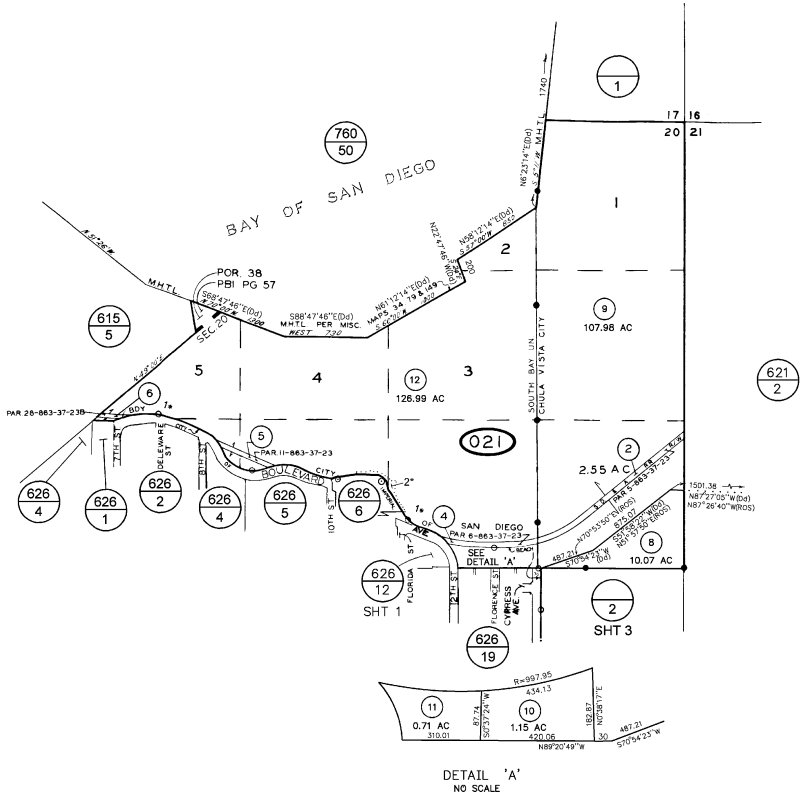

DETAIL 'A'
NO SCALE

616 - 02
SHT 1 OF 3

1"=800'

6/30/2004 JGD ✓

CHANGES				
BLK	OLD	NEW	YR	CUT
	13	14&15	74	90
	14	625 TO BLK	79	5652
020	14	CONDM	80	583
020	15	CONDM	81	797
021	020-1-7	1-7	82	10126
021	1,3&7	8-12		
		626-060-07	00	1181 CANC
	12	SAME & OP SP	04	5604

1• SEE ADJ PGS FOR BRGS & DISTS
2* OPEN SPACE


SAN DIEGO COUNTY
ASSESSOR'S MAP
BOOK 616 PAGE 02 SHT 1 OF 3

THIS MAP WAS PREPARED FOR ASSESSMENT PURPOSES ONLY. NO LIABILITY IS ASSUMED FOR THE ACCURACY OF THE DATA SHOWN. ASSESSOR'S PARCELS MAY NOT COMPLY WITH LOCAL SUBDIVISION OR BUILDING ORDINANCES.

PB 1 PG 57 - RHO PENINSULA
SEC 20 - T18S-R2W - POR
ROS 12081,16785

08

616-020

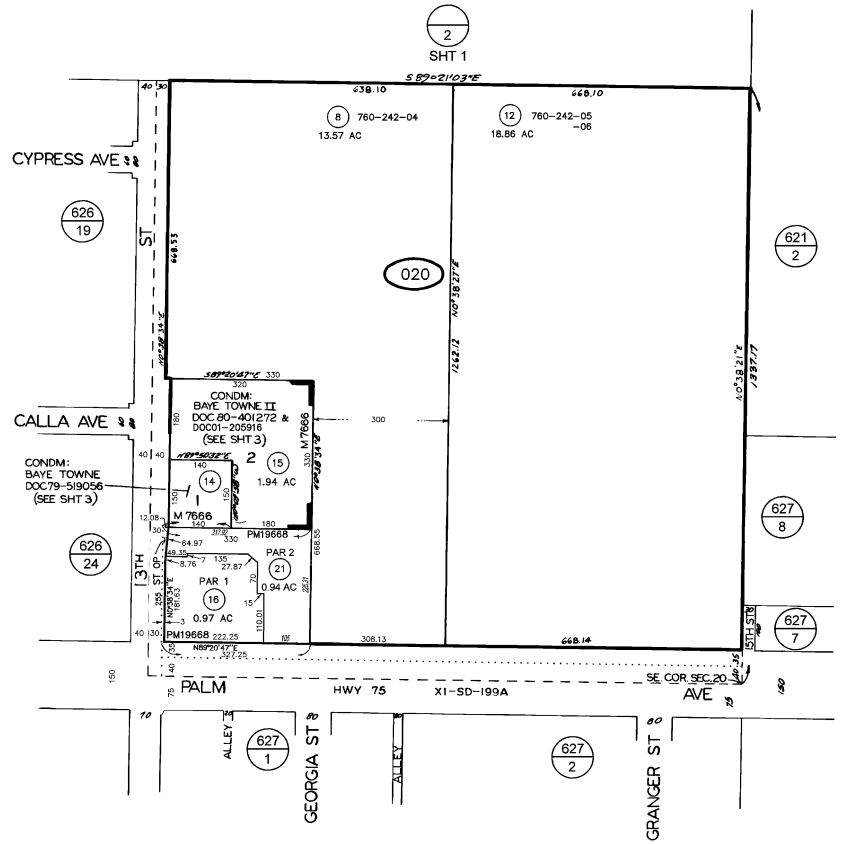

616-02
SHT 2 OF 3

1"=200'

09/12/2011 ACR

CHANGES


BLK	OLD	NEW	YR	CUT	
020	14	CONDM	80	583	
	15	CONDM & PT. 14	81	737	
	12	PT. 14 & ALLEY	82	5907	
	10	SAME & ST. DP	99	4787	
	10	16&17	06	1426	
	11&17	18	08	1281	
	18	19&20	09	1335	RC
	19&20	21	09	1351	

S.A. 4-29-82

SAN DIEGO COUNTY
ASSESSOR'S MAP
BOOK 616 PAGE 02 SHT 2 OF 3

THIS MAP WAS PREPARED FOR ASSESSMENT PURPOSES ONLY. NO LIABILITY IS ASSUMED FOR THE ACCURACY OF THE DATA SHOWN. ASSESSOR'S PARCELS MAY NOT COMPLY WITH LOCAL SUBDIVISION OR BUILDING ORDINANCES.

MAP 7666 - SOUTHLAND MANOR
SEC 20 - T18S - R2W - SE 1/4 OF SE 1/4
ROS 12049,15483

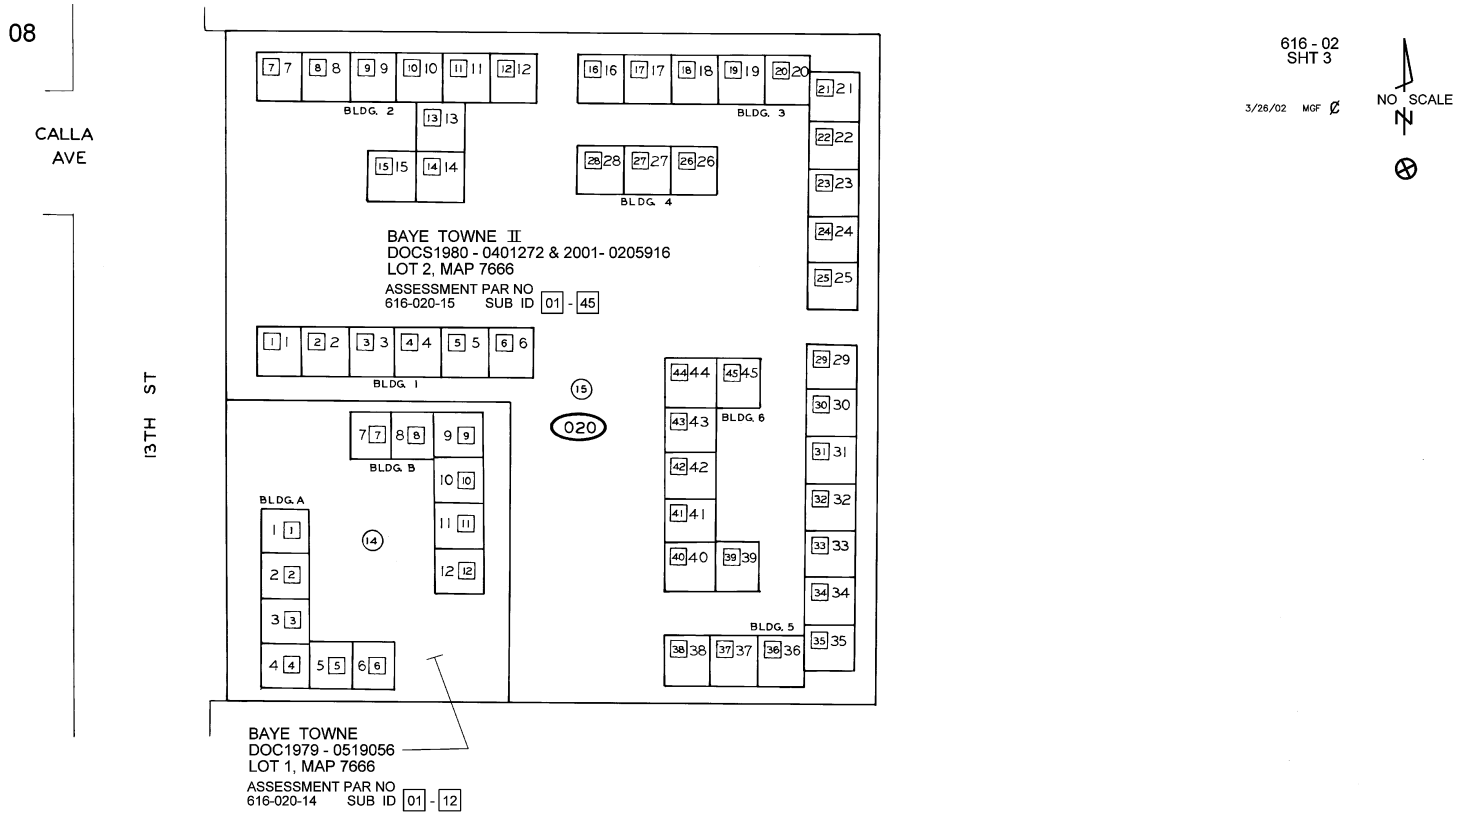

616 - 02
SHT 3

3/26/02 MGF

NO SCALE

SAN DIEGO COUNTY
ASSESSOR'S MAP
BOOK 616 PG 02 SHT 3


THIS MAP WAS PREPARED FOR ASSESSMENT PURPOSES ONLY. NO LIABILITY IS ASSUMED FOR THE ACCURACY OF THE DATA SHOWN. ASSESSOR'S PARCELS MAY NOT COMPLY WITH LOCAL SUBDIVISION OR BUILDING ORDINANCES.

NOTE: EACH SUB ID INCLUDES AN UND INT IN COMMON AREA

CONDOMINIUMS

08

616 - 020

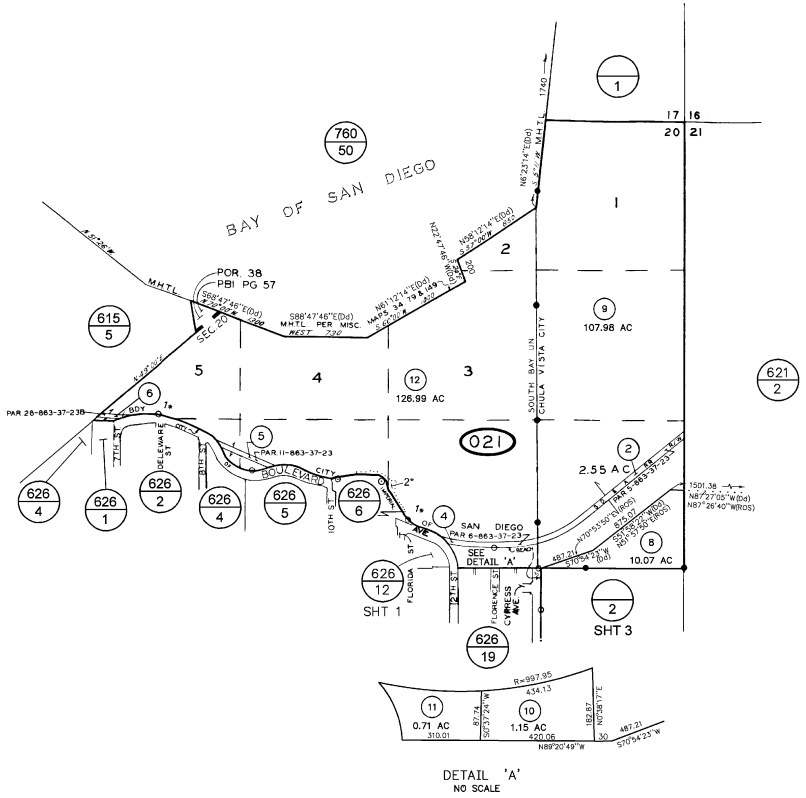

DETAIL 'A'
NO SCALE

616 - 02
SHT 1 OF 3

1"=800'

6/30/2004 JGD ✓

CHANGES				
BLK	OLD	NEW	YR	CUT
	13	14&15	74	90
	14	615 TO BLK	79	5652
020	14	CONDM	80	583
020	15	CONDM	81	797
021	020-1-7	1-7	82	10126
021	1,3&7	8-12		
		626-060-07	00	1181 CANC
	12	SAME & OP SP	04	5604

1* SEE ADJ PGS FOR BRGS & DISTS
2* OPEN SPACE


SAN DIEGO COUNTY
ASSESSOR'S MAP
BOOK 616 PAGE 02 SHT 1 OF 3

THIS MAP WAS PREPARED FOR ASSESSMENT PURPOSES ONLY. NO LIABILITY IS ASSUMED FOR THE ACCURACY OF THE DATA SHOWN. ASSESSOR'S PARCELS MAY NOT COMPLY WITH LOCAL SUBDIVISION OR BUILDING ORDINANCES.

PB 1 PG 57 - RHO PENINSULA
SEC 20 - T18S-R2W - POR
ROS 12081,16785

08

616-020

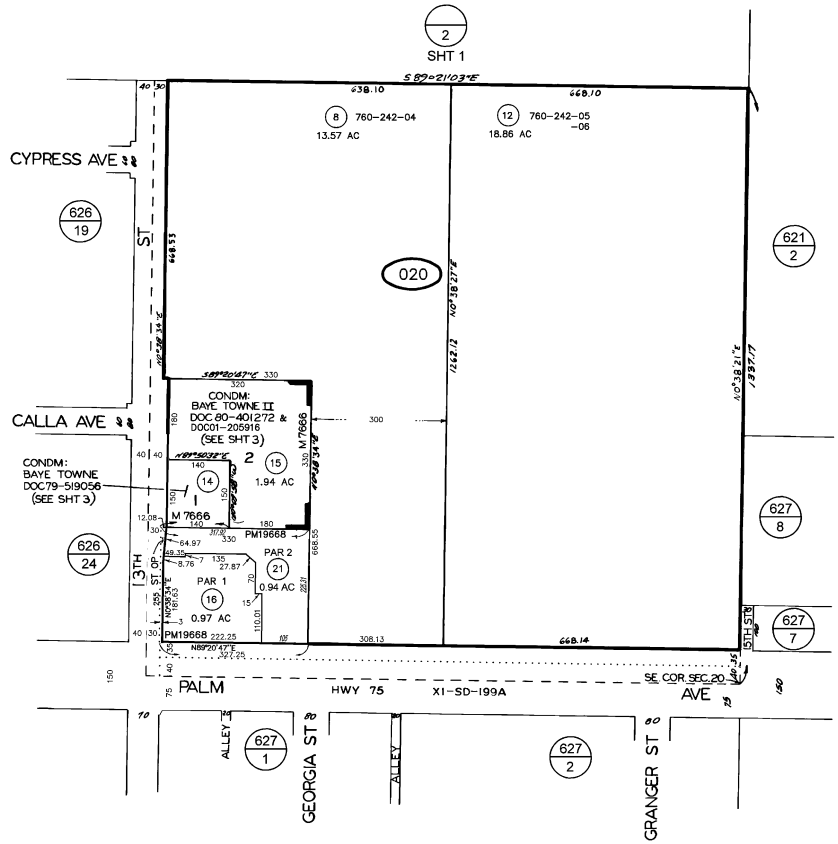

616-02
SHT 2 OF 3

1"=200'

09/12/2011 ACR

CHANGES


BLK	OLD	NEW	YR	CUT	
020	14	CONDM	80	583	
	15	CONDM & PARCEL	81	737	
	12	PARCEL	82	5907	
	10	SAME & ST. DED	99	4787	
	10	16&17	06	1426	
	11&17	18	08	1281	
	18	19&20	09	1335	RC
	19&20	21	09	1351	

S.A. 4-29-82

SAN DIEGO COUNTY
ASSESSOR'S MAP
BOOK 616 PAGE 02 SHT 2 OF 3

THIS MAP WAS PREPARED FOR ASSESSMENT PURPOSES ONLY. NO LIABILITY IS ASSUMED FOR THE ACCURACY OF THE DATA SHOWN. ASSESSOR'S PARCELS MAY NOT COMPLY WITH LOCAL SUBDIVISION OR BUILDING ORDINANCES.

MAP 7666 - SOUTHLAND MANOR
SEC 20 - T18S - R2W - SE 1/4 OF SE 1/4
ROS 12049,15483

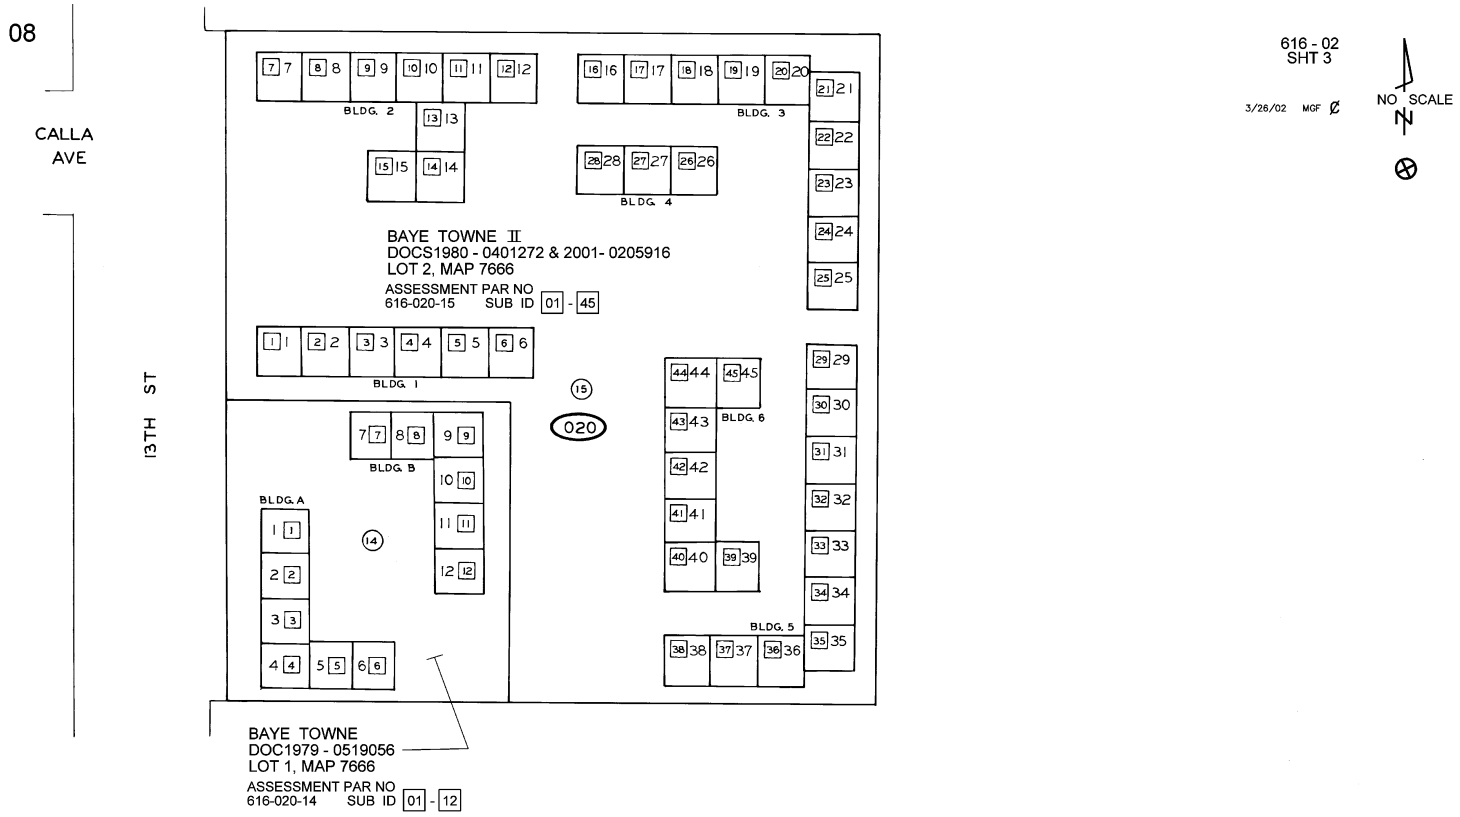

616 - 02
SHT 3

3/26/02 MGF

NO SCALE

SAN DIEGO COUNTY
ASSESSOR'S MAP
BOOK 616 PG 02 SHT 3


THIS MAP WAS PREPARED FOR ASSESSMENT PURPOSES ONLY. NO LIABILITY IS ASSUMED FOR THE ACCURACY OF THE DATA SHOWN. ASSESSOR'S PARCELS MAY NOT COMPLY WITH LOCAL SUBDIVISION OR BUILDING ORDINANCES.

NOTE: EACH SUB ID INCLUDES AN UND INT IN COMMON AREA

CONDOMINIUMS

08

616 - 020

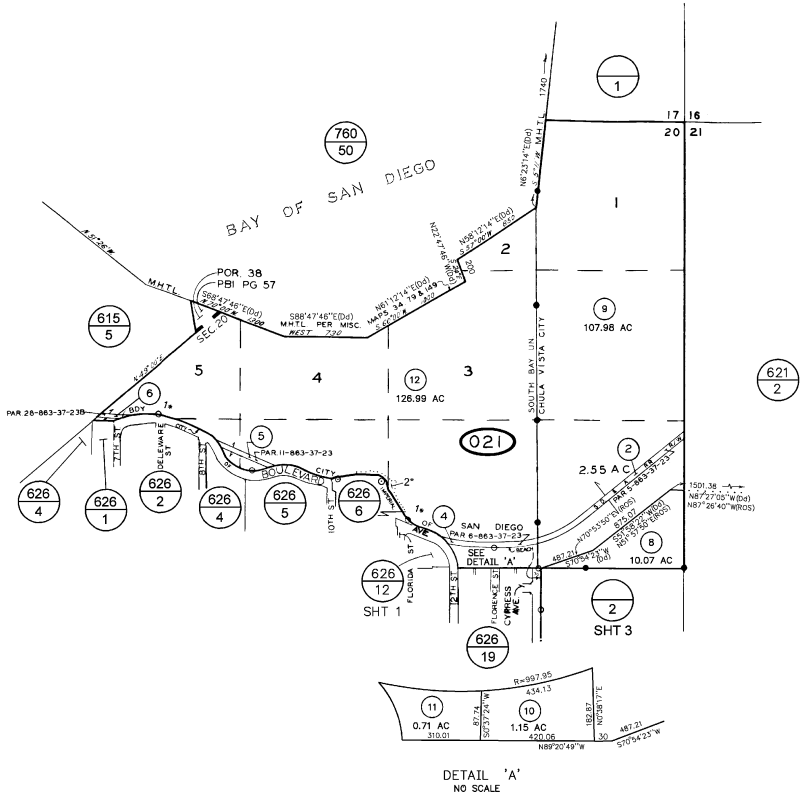

616 - 02
SHT 1 OF 3

1"=800'

6/30/2004 JGD ✓

CHANGES				
BLK	OLD	NEW	YR	CUT
	13	14&15	74	90
	14	615 TO BLK	79	5652
020	14	CONDM	80	583
020	15	CONDM	81	797
021	020-1-7	1-7	82	10126
021	1,3&7	8-12		
		626-060-07	00	1181 CANC
	12	SAME & OP SP	04	5604

1* SEE ADJ PGS FOR BRGS & DISTS
2* OPEN SPACE


SAN DIEGO COUNTY
ASSESSOR'S MAP
BOOK 616 PAGE 02 SHT 1 OF 3

THIS MAP WAS PREPARED FOR ASSESSMENT PURPOSES ONLY. NO LIABILITY IS ASSUMED FOR THE ACCURACY OF THE DATA SHOWN. ASSESSOR'S PARCELS MAY NOT COMPLY WITH LOCAL SUBDIVISION OR BUILDING ORDINANCES.

PB 1 PG 57 - RHO PENINSULA
SEC 20 - T18S-R2W - POR
ROS 12081,16785

08

616-020

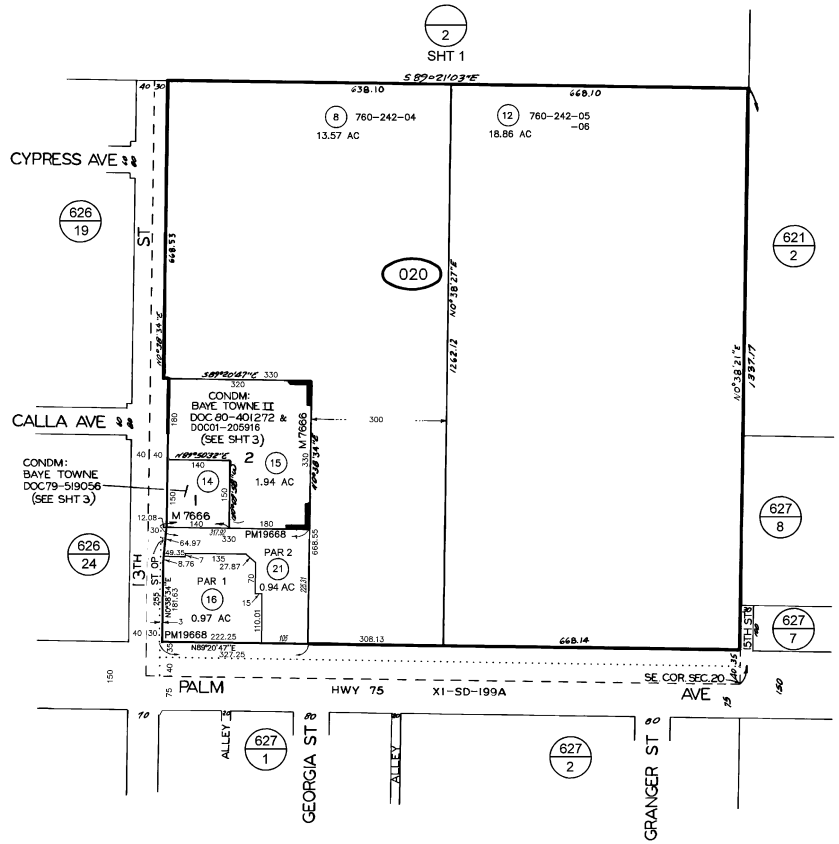

616-02
SHT 2 OF 3

1"=200'

09/12/2011 ACR

CHANGES


BLK	OLD	NEW	YR	CUT	
020	14	CONDM	80	583	
	15	CONDM & PT OF 14	81	737	
	12	PT. CNE	82	5907	
	10	SAME & ST. CP	99	4767	
	10	16&17	06	1426	
	11&17	18	08	1281	
	18	19&20	09	1335	RC
	19&20	21	09	1351	

S.A. 4-29-82

SAN DIEGO COUNTY
ASSESSOR'S MAP
BOOK 616 PAGE 02 SHT 2 OF 3

THIS MAP WAS PREPARED FOR ASSESSMENT PURPOSES ONLY. NO LIABILITY IS ASSUMED FOR THE ACCURACY OF THE DATA SHOWN. ASSESSOR'S PARCELS MAY NOT COMPLY WITH LOCAL SUBDIVISION OR BUILDING ORDINANCES.

MAP 7666 - SOUTHLAND MANOR
SEC 20 - T18S - R2W - SE 1/4 OF SE 1/4
ROS 12049,15483

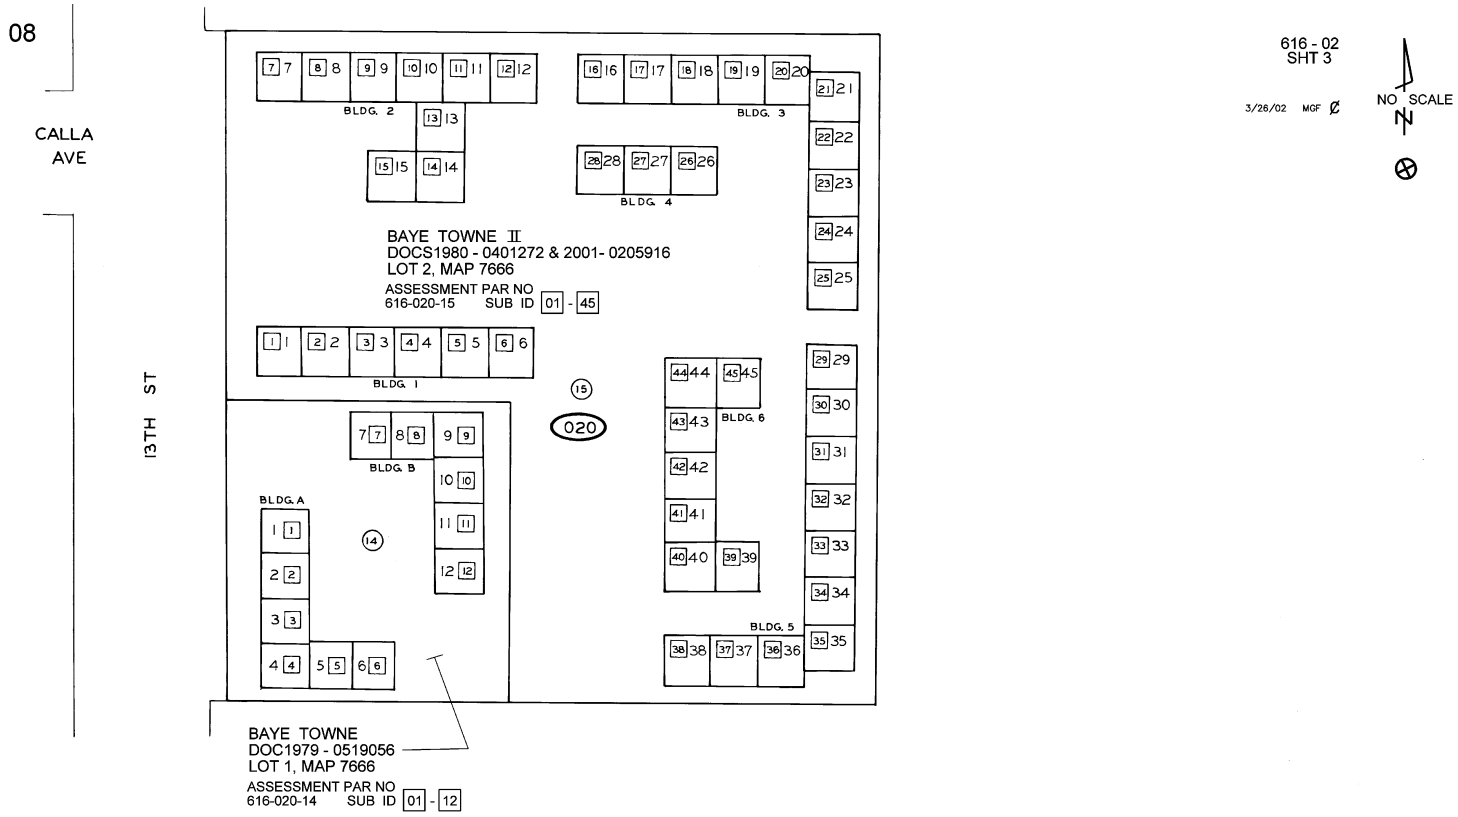

616 - 02
SHT 3

3/26/02 MGF

NO SCALE

SAN DIEGO COUNTY
ASSESSOR'S MAP
BOOK 616 PG 02 SHT 3


THIS MAP WAS PREPARED FOR ASSESSMENT PURPOSES ONLY. NO LIABILITY IS ASSUMED FOR THE ACCURACY OF THE DATA SHOWN. ASSESSOR'S PARCELS MAY NOT COMPLY WITH LOCAL SUBDIVISION OR BUILDING ORDINANCES.

NOTE: EACH SUB ID INCLUDES AN UND INT IN COMMON AREA

CONDOMINIUMS

08

616 - 020

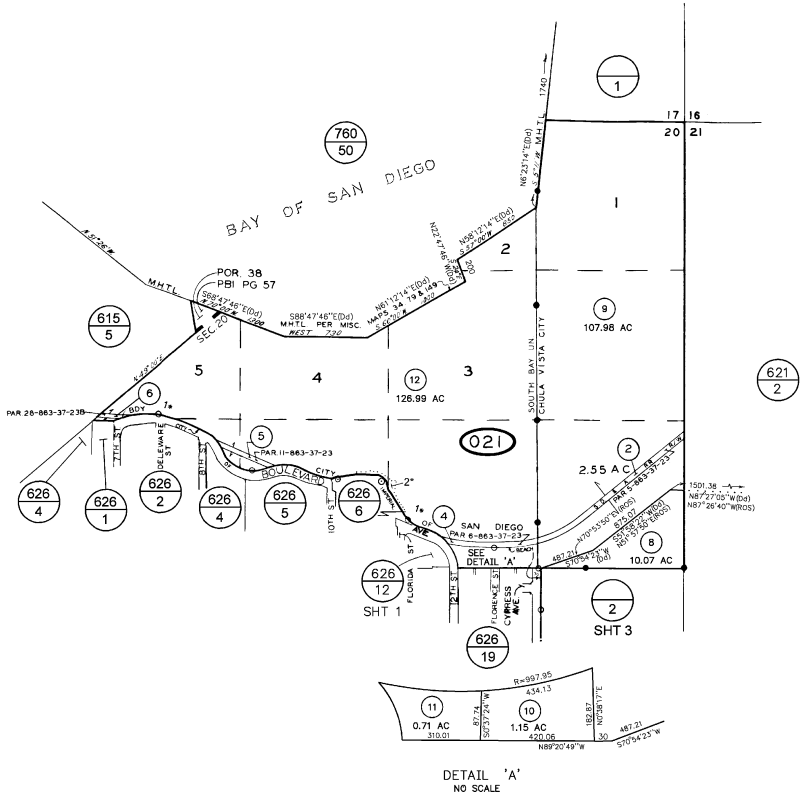

DETAIL 'A'
NO SCALE

616 - 02
SHT 1 OF 3

1"=800'

6/30/2004 JGD ✓

CHANGES

BLK	OLD	NEW	YR	CUT	
	13	14&15	74	90	
	14	615 TO BLK	79	5652	
020	14	CONDM	80	583	
020	15	CONDM	81	797	
021	020-1-7	1-7	82	10126	
021	1,3&7	8-12			
		626-060-07	00	1181	CANC
	12	SAME & OF SP	04	5604	

1* SEE ADJ PGS FOR BRGS & DISTS
2* OPEN SPACE


SAN DIEGO COUNTY
ASSESSOR'S MAP
BOOK 616 PAGE 02 SHT 1 OF 3

THIS MAP WAS PREPARED FOR ASSESSMENT PURPOSES ONLY. NO LIABILITY IS ASSUMED FOR THE ACCURACY OF THE DATA SHOWN. ASSESSOR'S PARCELS MAY NOT COMPLY WITH LOCAL SUBDIVISION OR BUILDING ORDINANCES.

PB 1 PG 57 - RHO PENINSULA
SEC 20 - T18S-R2W - POR
ROS 12081,16785

08

616-020

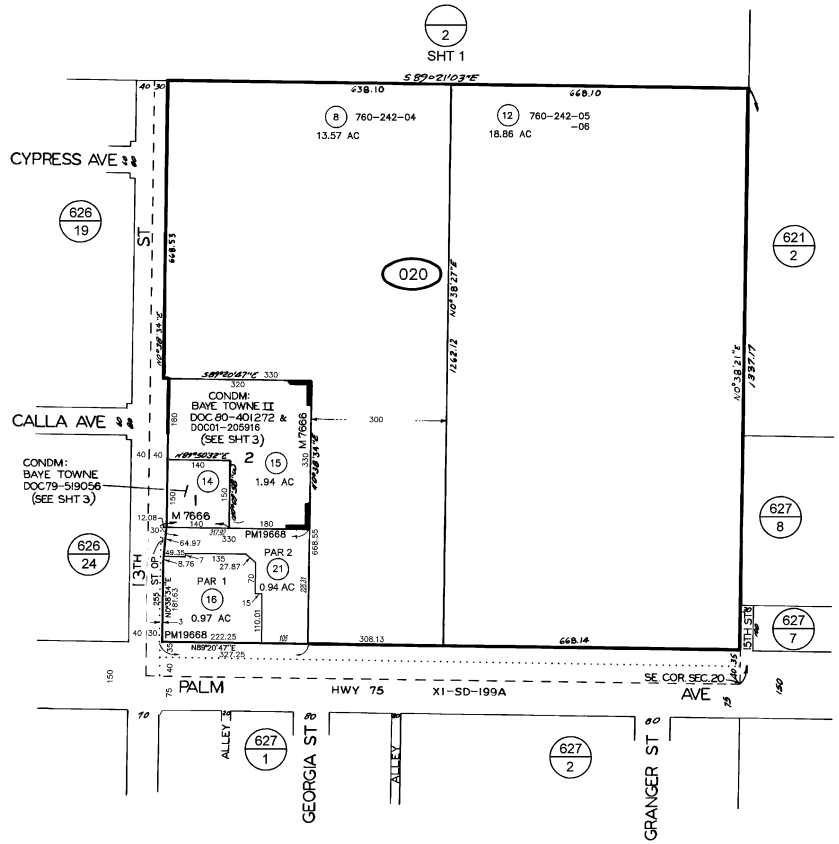

616-02
SHT 2 OF 3

1"=200'

09/12/2011 ACR

CHANGES


BLK	OLD	NEW	YR	CUT	
020	14	CONDM	80	583	
	15	CONDM & PARTIAL AC. CHG	81	737	
	12	AC. CHG	82	5907	
	10	SAME & ST. OP	99	4787	
	10	16&17	06	1426	
	11&17	18	08	1281	
	18	19&20	09	1335	RC
	19&20	21	09	1351	

S.A. 4-29-82

SAN DIEGO COUNTY
ASSESSOR'S MAP
BOOK 616 PAGE 02 SHT 2 OF 3

THIS MAP WAS PREPARED FOR ASSESSMENT PURPOSES ONLY. NO LIABILITY IS ASSUMED FOR THE ACCURACY OF THE DATA SHOWN. ASSESSOR'S PARCELS MAY NOT COMPLY WITH LOCAL SUBDIVISION OR BUILDING ORDINANCES.

MAP 7666 - SOUTHLAND MANOR
SEC 20 - T18S - R2W - SE 1/4 OF SE 1/4
ROS 12049,15483

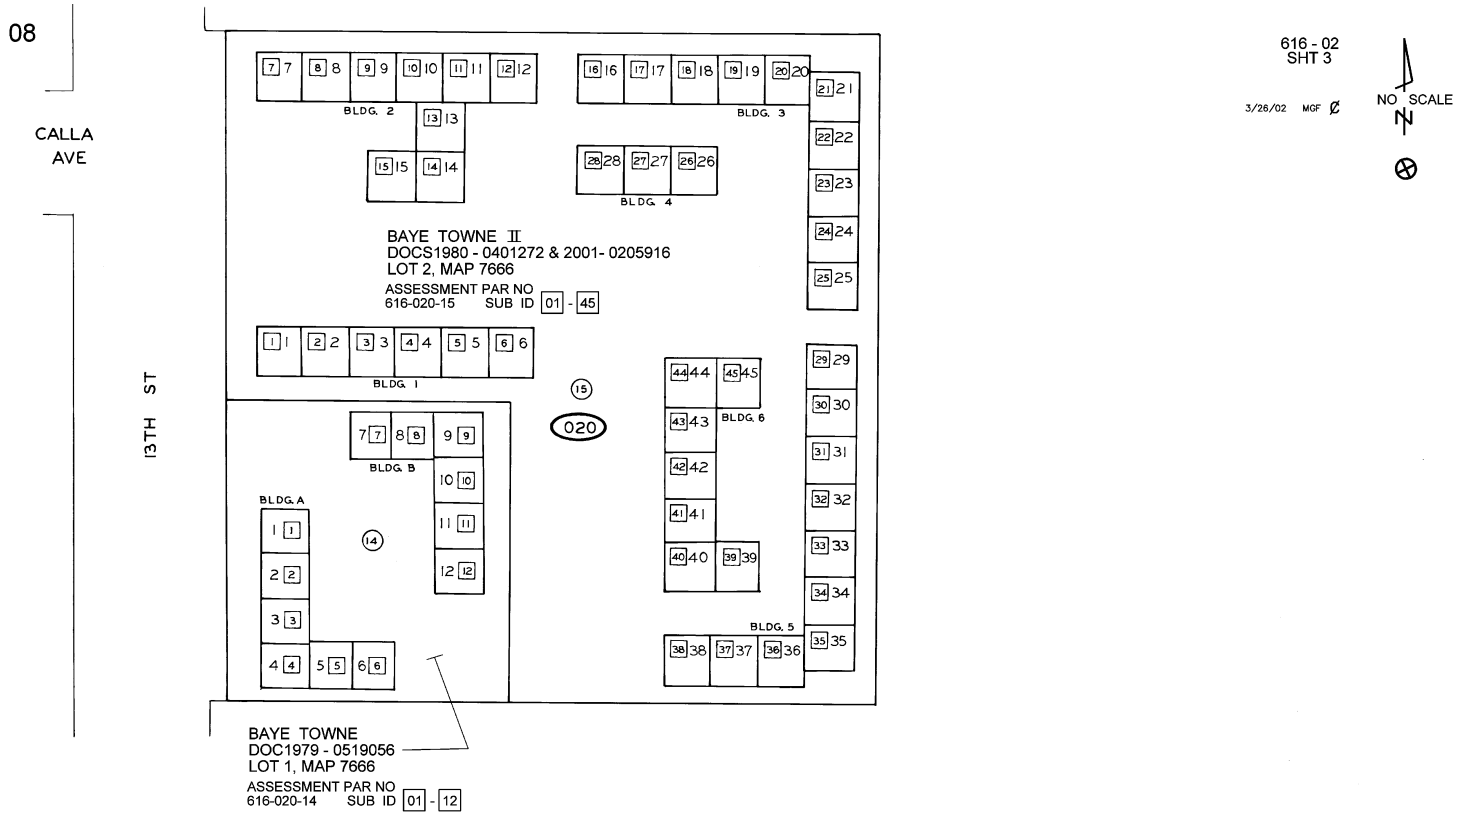

616 - 02
SHT 3

3/26/02 MGF

NO SCALE

SAN DIEGO COUNTY
ASSESSOR'S MAP
BOOK 616 PG 02 SHT 3


THIS MAP WAS PREPARED FOR ASSESSMENT PURPOSES ONLY. NO LIABILITY IS ASSUMED FOR THE ACCURACY OF THE DATA SHOWN. ASSESSOR'S PARCELS MAY NOT COMPLY WITH LOCAL SUBDIVISION OR BUILDING ORDINANCES.

NOTE: EACH SUB ID INCLUDES AN UND INT IN COMMON AREA

CONDOMINIUMS

08

621-020

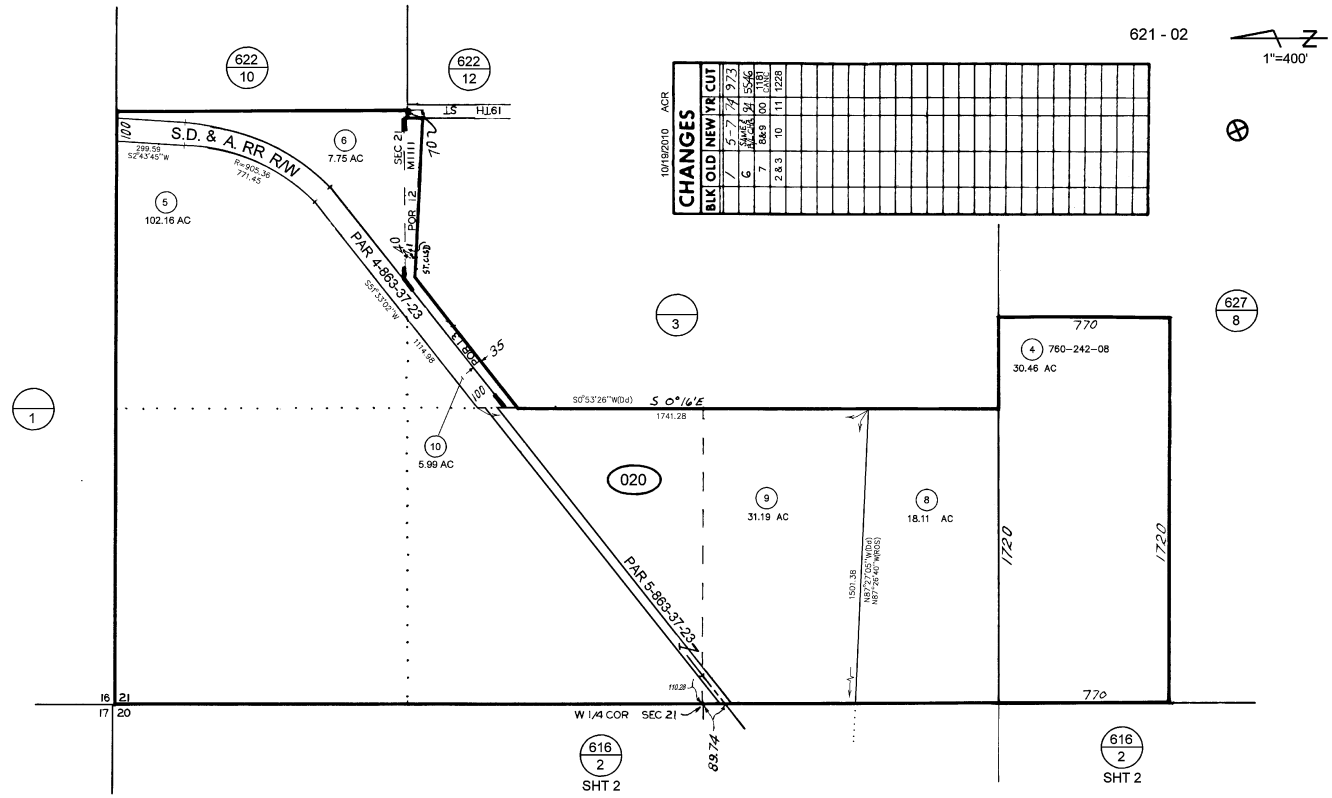


SAN DIEGO COUNTY
ASSESSOR'S MAP
BOOK 621 PG 02

THIS MAP WAS PREPARED FOR ASSESSMENT PURPOSES ONLY. NO LIABILITY IS ASSUMED FOR THE ACCURACY OF THE DATA SHOWN. ASSESSOR'S PARCELS MAY NOT COMPLY WITH LOCAL SUBDIVISION OR BUILDING ORDINANCES.

SEC 21 - T18S - R2W - POR W 1/2
MAP 1111 - GARDEN VILLA TRACT
ROS 16785

08

621-020

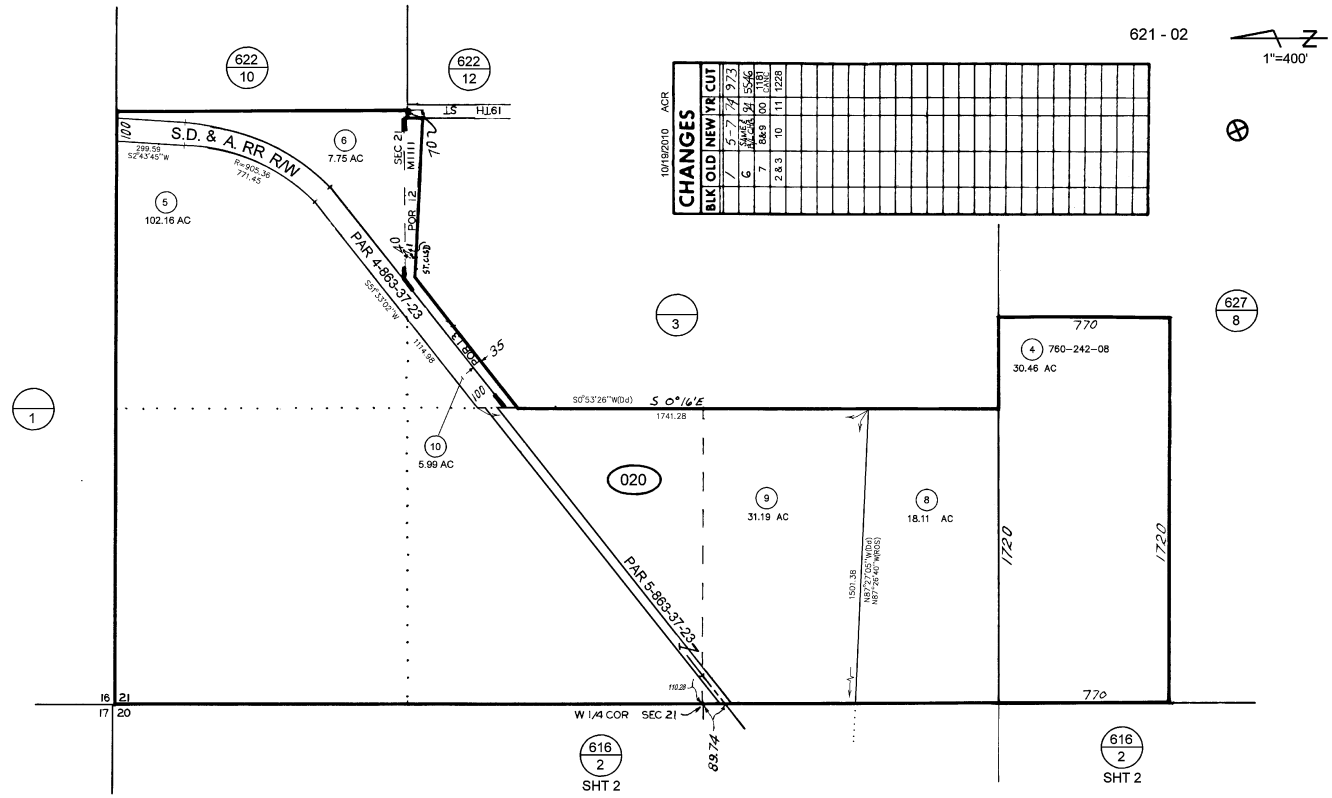

SAN DIEGO COUNTY
ASSESSOR'S MAP
BOOK 621 PG 02

THIS MAP WAS PREPARED FOR ASSESSMENT PURPOSES ONLY. NO LIABILITY IS ASSUMED FOR THE ACCURACY OF THE DATA SHOWN. ASSESSOR'S PARCELS MAY NOT COMPLY WITH LOCAL SUBDIVISION OR BUILDING ORDINANCES.

SEC 21 - T18S - R2W - POR W 1/2
MAP 1111 - GARDEN VILLA TRACT
ROS 16785

Port of San Diego Salt Pond 20
90 Acres North of Palm Avenue
San Diego, CA 92154

Inquiry Number: 05182067.2r
February 08, 2018

The EDR Radius Map™ Report with GeoCheck®

6 Armstrong Road, 4th floor
Shelton, CT 06484
Toll Free: 800.352.0050
www.edrnet.com

TABLE OF CONTENTS

SECTION	PAGE
Executive Summary	ES1
Overview Map	2
Detail Map	3
Map Findings Summary	4
Map Findings	8
Orphan Summary	289
Government Records Searched/Data Currency Tracking	GR-1

GEOCHECK ADDENDUM

Physical Setting Source Addendum	A-1
Physical Setting Source Summary	A-2
Physical Setting SSURGO Soil Map	A-5
Physical Setting Source Map	A-10
Physical Setting Source Map Findings	A-12
Physical Setting Source Records Searched	PSGR-1

Thank you for your business.
Please contact EDR at 1-800-352-0050
with any questions or comments.

Disclaimer - Copyright and Trademark Notice

This Report contains certain information obtained from a variety of public and other sources reasonably available to Environmental Data Resources, Inc. It cannot be concluded from this Report that coverage information for the target and surrounding properties does not exist from other sources. **NO WARRANTY EXPRESSED OR IMPLIED, IS MADE WHATSOEVER IN CONNECTION WITH THIS REPORT. ENVIRONMENTAL DATA RESOURCES, INC. SPECIFICALLY DISCLAIMS THE MAKING OF ANY SUCH WARRANTIES, INCLUDING WITHOUT LIMITATION, MERCHANTABILITY OR FITNESS FOR A PARTICULAR USE OR PURPOSE. ALL RISK IS ASSUMED BY THE USER. IN NO EVENT SHALL ENVIRONMENTAL DATA RESOURCES, INC. BE LIABLE TO ANYONE, WHETHER ARISING OUT OF ERRORS OR OMISSIONS, NEGLIGENCE, ACCIDENT OR ANY OTHER CAUSE, FOR ANY LOSS OF DAMAGE, INCLUDING, WITHOUT LIMITATION, SPECIAL, INCIDENTAL, CONSEQUENTIAL, OR EXEMPLARY DAMAGES. ANY LIABILITY ON THE PART OF ENVIRONMENTAL DATA RESOURCES, INC. IS STRICTLY LIMITED TO A REFUND OF THE AMOUNT PAID FOR THIS REPORT.** Purchaser accepts this Report "AS IS". Any analyses, estimates, ratings, environmental risk levels or risk codes provided in this Report are provided for illustrative purposes only, and are not intended to provide, nor should they be interpreted as providing any facts regarding, or prediction or forecast of, any environmental risk for any property. Only a Phase I Environmental Site Assessment performed by an environmental professional can provide information regarding the environmental risk for any property. Additionally, the information provided in this Report is not to be construed as legal advice.

Copyright 2018 by Environmental Data Resources, Inc. All rights reserved. Reproduction in any media or format, in whole or in part, of any report or map of Environmental Data Resources, Inc., or its affiliates, is prohibited without prior written permission.

EDR and its logos (including Sanborn and Sanborn Map) are trademarks of Environmental Data Resources, Inc. or its affiliates. All other trademarks used herein are the property of their respective owners.

EXECUTIVE SUMMARY

A search of available environmental records was conducted by Environmental Data Resources, Inc (EDR). The report was designed to assist parties seeking to meet the search requirements of EPA's Standards and Practices for All Appropriate Inquiries (40 CFR Part 312), the ASTM Standard Practice for Environmental Site Assessments (E 1527-13), the ASTM Standard Practice for Environmental Site Assessments for Forestland or Rural Property (E 2247-16), the ASTM Standard Practice for Limited Environmental Due Diligence: Transaction Screen Process (E 1528-14) or custom requirements developed for the evaluation of environmental risk associated with a parcel of real estate.

TARGET PROPERTY INFORMATION

ADDRESS

90 ACRES NORTH OF PALM AVENUE
SAN DIEGO, CA 92154

COORDINATES

Latitude (North):	32.5864210 - 32° 35' 11.11''
Longitude (West):	117.0985470 - 117° 5' 54.76''
Universal Tranverse Mercator:	Zone 11
UTM X (Meters):	490751.2
UTM Y (Meters):	3605253.8
Elevation:	19 ft. above sea level

USGS TOPOGRAPHIC MAP ASSOCIATED WITH TARGET PROPERTY

Target Property Map:	5622818 IMPERIAL BEACH, CA
Version Date:	2012

AERIAL PHOTOGRAPHY IN THIS REPORT

Portions of Photo from:	20140530
Source:	USDA

MAPPED SITES SUMMARY

Target Property Address:
90 ACRES NORTH OF PALM AVENUE
SAN DIEGO, CA 92154

Click on Map ID to see full detail.

MAP ID	SITE NAME	ADDRESS	DATABASE ACRONYMS	RELATIVE ELEVATION	DIST (ft. & mi.) DIRECTION
A1	DYNAMIC WORLDWIDE TR	1461 PALM AVE	SWRCY	Higher	160, 0.030, SW
2		1381 PALM AVE (SOUTH	Notify 65	Higher	174, 0.033, SW
3	RESCO	1714 PALM AV	SAN DIEGO CO. SAM, SLIC	Higher	235, 0.045, SE
B4	STOP N-WASH	1540 PALM AV	EDR Hist Cleaner	Higher	303, 0.057, SSW
C5	7-ELEVEN INC #24344	1311 PALM AVE	UST, SWEEPS UST	Higher	305, 0.058, WSW
C6	7 ELEVEN FOOD STORES	1311 PALM AV	SAN DIEGO CO. SAM, SLIC, San Diego Co. HMMD, EMI	Higher	305, 0.058, WSW
C7	7-ELEVEN FOOD STORE	1311 PALM AVE	HIST UST	Higher	310, 0.059, WSW
A8	PARTS PLUS CAR CARE	1525 PALM AV	AST	Higher	314, 0.059, SSW
D9	BIKEWAY VILLAGE	535 FLORENCE STREET	SLIC, CHMIRS	Lower	332, 0.063, West
D10	IMPERIAL WHEEL LTD	535 FLORENCE ST	SAN DIEGO CO. SAM, San Diego Co. HMMD	Lower	332, 0.063, West
B11	LUCKY LAUNDERLAND CO	1555 PALM AVE	EDR Hist Cleaner	Higher	336, 0.064, SSW
B12	ONE HOUR PHOTO FLASH	1555 PALM AVE STE B3	RCRA-SQG, FINDS, ECHO	Higher	336, 0.064, SSW
C13	BONDED CLEANERS & LA	812 PALM AV	EDR Hist Cleaner	Higher	366, 0.069, WSW
B14	MINIT LUBE-#1583	1574 PALM AVE	HIST UST	Higher	424, 0.080, SSW
B15	FRONTIERMAN JIFFY LU	1574 PALM AVE	UST	Higher	424, 0.080, SSW
B16	JIFFY LUBE #1874	1574 PALM AV	AST	Higher	424, 0.080, SSW
B17	SPEED LUBE LLC	1574 PALM AVE	EDR Hist Auto	Higher	424, 0.080, SSW
B18	FAST LUBE	1574 PALM AVE	LUST, SWEEPS UST	Higher	424, 0.080, SSW
B19	HOFFMAN S SELF SERVI	1574 PALM AV	EDR Hist Auto	Higher	424, 0.080, SSW
B20	FAST LUBE	1574 PALM	LUST, SAN DIEGO CO. SAM, San Diego Co. HMMD, HIST...	Higher	424, 0.080, SSW
B21	JIFFY LUBE #1874	1574 PALM (SB) AVE	AST	Higher	424, 0.080, SSW
B22	MINIT LUBE-1583	1574 PALM AVENUE	San Diego Co. HMMD, HIST UST	Higher	424, 0.080, SSW
E23	CC SERV INC	1760 PALM AVE	RCRA NonGen / NLR	Higher	460, 0.087, SE
D24	WEBB & SON EQUIPMENT	542 FLORENCE ST	LUST, SAN DIEGO CO. SAM, San Diego Co. HMMD,...	Lower	465, 0.088, West
D25	SOUTHBAY DATSUN	542 FLORENCE ST	San Diego Co. HMMD, SWEEPS UST	Lower	465, 0.088, West
E26	TUNEUP MASTERS NO. 4	1776 PALM AVE	LUST, SWEEPS UST	Higher	470, 0.089, SE
E27	ASAP OIL EXCHANGE &	1776 PALM AV	LUST, SAN DIEGO CO. SAM, SLIC, San Diego Co. HMMD,...	Higher	470, 0.089, SE
F28	SUMMERSET TRANSMISSI	1818 PALM AVE	EDR Hist Auto	Higher	606, 0.115, SE
G29	PACIFIC BELL	1288 PALM AVENUE	RCRA-SQG, HIST UST, FINDS, ECHO	Higher	619, 0.117, WSW
G30	PACIFIC BELL IMBHCA1	1288 PALM AVE	UST, SWEEPS UST	Higher	619, 0.117, WSW
H31	RLS HOLDINGS INC	1705 PALM AVE	SWRCY, San Diego Co. HMMD, PROC	Higher	649, 0.123, SSE
H32	BOUCHELL AUTOMOTIVE	1705 PALM AVE	EDR Hist Auto	Higher	649, 0.123, SSE
E33	ALL PRO AUTO CARE	1739 PALM AVE	RCRA-SQG, FINDS, ECHO	Higher	649, 0.123, SE
34	THRIFTY WASH	1609 PALM AV	EDR Hist Cleaner	Higher	650, 0.123, South
35	EF MIKELSON	525 12TH	LUST, HIST CORTESE	Lower	713, 0.135, West
36	ECONO LUBE N TUNE #1	772 13TH ST	AST, San Diego Co. HMMD, SWEEPS UST	Higher	758, 0.144, WSW
F37	TAYLOR AUTO SHOP	1835 PALM AV	SAN DIEGO CO. SAM, SLIC	Higher	828, 0.157, SE
I38	ARCO ST. #099	1890 PALM AVE	HIST UST	Higher	954, 0.181, ESE
I39	TESORO (USA) 63099	1890 PALM AVE	LUST, SLIC, San Diego Co. HMMD, HIST CORTESE	Higher	954, 0.181, ESE

MAPPED SITES SUMMARY

Target Property Address:
90 ACRES NORTH OF PALM AVENUE
SAN DIEGO, CA 92154

Click on Map ID to see full detail.

MAP ID	SITE NAME	ADDRESS	DATABASE ACRONYMS	RELATIVE ELEVATION	DIST (ft. & mi.) DIRECTION
I40	TESORO (USA) 63099	1890 PALM AVE	RCRA-SQG, FINDS	Higher	954, 0.181, ESE
I41	THRIFTY SERVICE STAT	1890 PALM AVE	LUST	Higher	954, 0.181, ESE
I42	ARCO STN 099	1890 PALM AVE	LUST, SWEEPS UST	Higher	954, 0.181, ESE
I43	ARCO #09563	1890 PALM AV	SAN DIEGO CO. SAM, HIST UST, EMI	Higher	954, 0.181, ESE
I44	TESORO (USA) 63099	1890 PALM AVE	UST	Higher	954, 0.181, ESE
J45	A N A DRY CLEANERS	655 19TH ST SUITE E	RCRA-SQG, FINDS, ECHO	Higher	969, 0.184, ESE
J46	CVS PHARMACY #9115	645 SATURN BLVD	RCRA-LQG, FINDS, ECHO	Higher	998, 0.189, ESE
I47	SHELL SERVICE STATIO	1881 PALM / SATURN	RCRA-SQG, LUST, SAN DIEGO CO. SAM, San Diego Co....	Higher	1075, 0.204, ESE
I48	SOUTH BAY SHELL	1881 PALM AVE	UST, SWEEPS UST	Higher	1075, 0.204, ESE
I49	R L HENSLEY ENT INC	1881 PALM AVE	HIST UST	Higher	1075, 0.204, ESE
K50	HAWKINS AUTO BODY	519 FLORIDA	RCRA-SQG, FINDS, ECHO, HAZNET	Higher	1107, 0.210, West
L51	ARCO FACILITY NO 097	1185 PALM AVE	RCRA-SQG, FINDS, ECHO	Higher	1189, 0.225, WSW
L52	ARCO #09755	1185 PALM AV	SAN DIEGO CO. SAM, San Diego Co. HMMD, HIST UST,...	Higher	1189, 0.225, WSW
L53	ARCO STN. #416	1185 PALM AVE	HIST UST	Higher	1189, 0.225, WSW
L54	ARCO FACILITY #9755	1185 PALM AV	LUST, HAZNET, HIST CORTESE	Higher	1189, 0.225, WSW
L55	ARCO STN #416	1185 PALM AVE	LUST, SWEEPS UST	Higher	1189, 0.225, WSW
L56	ARCO 42141	1185 PALM AVE	UST	Higher	1189, 0.225, WSW
L57	SERVICE STATION #416	1185 PALM AVENUE	LUST	Higher	1189, 0.225, WSW
L58	ALL AMERICAN CAR WAS	1158 PALM AV	LUST, San Diego Co. HMMD, SWEEPS UST, HIST CORTESE	Higher	1210, 0.229, WSW
L59	ALL AMERICAN CAR WAS	1158 PALM AV	SAN DIEGO CO. SAM, San Diego Co. HMMD	Higher	1210, 0.229, WSW
K60	NAVTECH GROUP INC	510 FLORIDA ST	RCRA NonGen / NLR	Higher	1276, 0.242, West
61	WILLIAM E. LIN DDS	655 SATURN BLVD	SAN DIEGO CO. SAM, SLIC, San Diego Co. HMMD,...	Higher	1546, 0.293, ESE
M62	TOSCO SVC STATION #5	1085 PALM AV	LUST, SAN DIEGO CO. SAM, San Diego Co. HMMD, HIST...	Higher	1859, 0.352, WSW
M63	UNOCAL SERV STATION	1085 PALM AVE	LUST, SWEEPS UST	Higher	1859, 0.352, WSW
64	CITY OF I B PUBLIC W	495 10TH ST	ENVIROSTOR, LUST, SAN DIEGO CO. SAM, SLIC, AST,...	Lower	1920, 0.364, WNW
N65	DURAN TRANSMISSION	989 PALM AVE	RCRA-SQG, LUST, SWEEPS UST, FINDS, ECHO	Higher	2185, 0.414, WSW
N66	ROSA DURAN	989 PALM AV	LUST, SAN DIEGO CO. SAM, HIST CORTESE	Higher	2185, 0.414, WSW
67	BAYSIDE ELEMENTARY S	490 EMORY ST	SAN DIEGO CO. SAM, SLIC, San Diego Co. HMMD	Lower	2326, 0.441, West
68	PRIVATE RESIDENCE	PRIVATE RESIDENCE	SLIC	Higher	2430, 0.460, West
69	1340 THERMAL AVE	1340 THERMAL AVE	Notify 65	Higher	4657, 0.882, South
70	WEST AUTO WRECKERS	2365 MAIN STREET	ENVIROSTOR, SAN DIEGO CO. SAM, SLIC	Higher	4886, 0.925, ENE

EXECUTIVE SUMMARY

TARGET PROPERTY SEARCH RESULTS

The target property was not listed in any of the databases searched by EDR.

DATABASES WITH NO MAPPED SITES

No mapped sites were found in EDR's search of available ("reasonably ascertainable ") government records either on the target property or within the search radius around the target property for the following databases:

STANDARD ENVIRONMENTAL RECORDS

Federal NPL site list

NPL ---------- National Priority List
Proposed NPL ---------- Proposed National Priority List Sites
NPL LIENS ---------- Federal Superfund Liens

Federal Delisted NPL site list

Delisted NPL ---------- National Priority List Deletions

Federal CERCLIS list

FEDERAL FACILITY ---------- Federal Facility Site Information listing
SEMS ---------- Superfund Enterprise Management System

Federal CERCLIS NFRAP site list

SEMS-ARCHIVE ---------- Superfund Enterprise Management System Archive

Federal RCRA CORRACTS facilities list

CORRACTS ---------- Corrective Action Report

Federal RCRA non-CORRACTS TSD facilities list

RCRA-TSDF ---------- RCRA - Treatment, Storage and Disposal

Federal RCRA generators list

RCRA-CESQG ---------- RCRA - Conditionally Exempt Small Quantity Generator

Federal institutional controls / engineering controls registries

LUCIS ---------- Land Use Control Information System
US ENG CONTROLS ---------- Engineering Controls Sites List
US INST CONTROL ---------- Sites with Institutional Controls

Federal ERNS list

ERNS ---------- Emergency Response Notification System

State- and tribal - equivalent NPL

RESPONSE ..... State Response Sites

State and tribal landfill and/or solid waste disposal site lists

SWF/LF ..... Solid Waste Information System

State and tribal leaking storage tank lists

INDIAN LUST ..... Leaking Underground Storage Tanks on Indian Land

State and tribal registered storage tank lists

FEMA UST ..... Underground Storage Tank Listing
INDIAN UST ..... Underground Storage Tanks on Indian Land

State and tribal voluntary cleanup sites

VCP ..... Voluntary Cleanup Program Properties
INDIAN VCP ..... Voluntary Cleanup Priority Listing

State and tribal Brownfields sites

BROWNFIELDS ..... Considered Brownfieds Sites Listing

ADDITIONAL ENVIRONMENTAL RECORDS

Local Brownfield lists

US BROWNFIELDS ..... A Listing of Brownfields Sites

Local Lists of Landfill / Solid Waste Disposal Sites

WMUDS/SWAT ..... Waste Management Unit Database
HAULERS ..... Registered Waste Tire Haulers Listing
INDIAN ODI ..... Report on the Status of Open Dumps on Indian Lands
ODI ..... Open Dump Inventory
DEBRIS REGION 9 ..... Torres Martinez Reservation Illegal Dump Site Locations
IHS OPEN DUMPS ..... Open Dumps on Indian Land

Local Lists of Hazardous waste / Contaminated Sites

US HIST CDL ..... Delisted National Clandestine Laboratory Register
HIST Cal-Sites ..... Historical Calsites Database
SCH ..... School Property Evaluation Program
CDL ..... Clandestine Drug Labs
San Diego Co. HMMD ..... Hazardous Materials Management Division Database
Toxic Pits ..... Toxic Pits Cleanup Act Sites
US CDL ..... National Clandestine Laboratory Register

Local Lists of Registered Storage Tanks

CA FID UST ..... Facility Inventory Database

EXECUTIVE SUMMARY

Local Land Records

LIENS	Environmental Liens Listing
LIENS 2	CERCLA Lien Information
DEED	Deed Restriction Listing

Records of Emergency Release Reports

HMIRS	Hazardous Materials Information Reporting System
CHMIRS	California Hazardous Material Incident Report System
LDS	Land Disposal Sites Listing
MCS	Military Cleanup Sites Listing
SPILLS 90	SPILLS 90 data from FirstSearch

Other Ascertainable Records

FUDS	Formerly Used Defense Sites
DOD	Department of Defense Sites
SCRD DRYCLEANERS	State Coalition for Remediation of Drycleaners Listing
US FIN ASSUR	Financial Assurance Information
EPA WATCH LIST	EPA WATCH LIST
2020 COR ACTION	2020 Corrective Action Program List
TSCA	Toxic Substances Control Act
TRIS	Toxic Chemical Release Inventory System
SSTS	Section 7 Tracking Systems
ROD	Records Of Decision
RMP	Risk Management Plans
RAATS	RCRA Administrative Action Tracking System
PRP	Potentially Responsible Parties
PADS	PCB Activity Database System
ICIS	Integrated Compliance Information System
FTTS	FIFRA/ TSCA Tracking System - FIFRA (Federal Insecticide, Fungicide, & Rodenticide Act)/TSCA (Toxic Substances Control Act)
MLTS	Material Licensing Tracking System
COAL ASH DOE	Steam-Electric Plant Operation Data
COAL ASH EPA	Coal Combustion Residues Surface Impoundments List
PCB TRANSFORMER	PCB Transformer Registration Database
RADINFO	Radiation Information Database
HIST FTTS	FIFRA/TSCA Tracking System Administrative Case Listing
DOT OPS	Incident and Accident Data
CONSENT	Superfund (CERCLA) Consent Decrees
INDIAN RESERV	Indian Reservations
FUSRAP	Formerly Utilized Sites Remedial Action Program
UMTRA	Uranium Mill Tailings Sites
LEAD SMELTERS	Lead Smelter Sites
US AIRS	Aerometric Information Retrieval System Facility Subsystem
US MINES	Mines Master Index File
ABANDONED MINES	Abandoned Mines
FINDS	Facility Index System/Facility Registry System
DOCKET HWC	Hazardous Waste Compliance Docket Listing
UXO	Unexploded Ordnance Sites
ECHO	Enforcement & Compliance History Information
FUELS PROGRAM	EPA Fuels Program Registered Listing
CA BOND EXP. PLAN	Bond Expenditure Plan

Cortese "Cortese" Hazardous Waste & Substances Sites List
CUPA Listings CUPA Resources List
DRYCLEANERS Cleaner Facilities
EMI Emissions Inventory Data
ENF Enforcement Action Listing
Financial Assurance Financial Assurance Information Listing
HAZNET Facility and Manifest Data
ICE ICE
HWP EnviroStor Permitted Facilities Listing
HWT Registered Hazardous Waste Transporter Database
MINES Mines Site Location Listing
MWMP Medical Waste Management Program Listing
NPDES NPDES Permits Listing
PEST LIC Pesticide Regulation Licenses Listing
UIC UIC Listing
WASTEWATER PITS Oil Wastewater Pits Listing
WDS Waste Discharge System
WIP Well Investigation Program Case List

EDR HIGH RISK HISTORICAL RECORDS

EDR Exclusive Records

EDR MGP EDR Proprietary Manufactured Gas Plants

EDR RECOVERED GOVERNMENT ARCHIVES

Exclusive Recovered Govt. Archives

RGA LF Recovered Government Archive Solid Waste Facilities List
RGA LUST Recovered Government Archive Leaking Underground Storage Tank

SURROUNDING SITES: SEARCH RESULTS

Surrounding sites were identified in the following databases.

Elevations have been determined from the USGS Digital Elevation Model and should be evaluated on a relative (not an absolute) basis. Relative elevation information between sites of close proximity should be field verified. Sites with an elevation equal to or higher than the target property have been differentiated below from sites with an elevation lower than the target property.
Page numbers and map identification numbers refer to the EDR Radius Map report where detailed data on individual sites can be reviewed.

Sites listed in ***bold italics*** are in multiple databases.

Unmappable (orphan) sites are not considered in the foregoing analysis.

STANDARD ENVIRONMENTAL RECORDS

Federal RCRA generators list

RCRA-LQG: RCRAInfo is EPA's comprehensive information system, providing access to data supporting

the Resource Conservation and Recovery Act (RCRA) of 1976 and the Hazardous and Solid Waste Amendments (HSWA) of 1984. The database includes selective information on sites which generate, transport, store, treat and/or dispose of hazardous waste as defined by the Resource Conservation and Recovery Act (RCRA). Large quantity generators (LQGs) generate over 1,000 kilograms (kg) of hazardous waste, or over 1 kg of acutely hazardous waste per month.

A review of the RCRA-LQG list, as provided by EDR, and dated 09/13/2017 has revealed that there is 1 RCRA-LQG site within approximately 0.25 miles of the target property.

Equal/Higher Elevation	Address	Direction / Distance	Map ID	Page
CVS PHARMACY #9115	*645 SATURN BLVD*	*ESE 1/8 - 1/4 (0.189 mi.)*	*J46*	*124*

RCRA-SQG: RCRAInfo is EPA's comprehensive information system, providing access to data supporting the Resource Conservation and Recovery Act (RCRA) of 1976 and the Hazardous and Solid Waste Amendments (HSWA) of 1984. The database includes selective information on sites which generate, transport, store, treat and/or dispose of hazardous waste as defined by the Resource Conservation and Recovery Act (RCRA). Small quantity generators (SQGs) generate between 100 kg and 1,000 kg of hazardous waste per month.

A review of the RCRA-SQG list, as provided by EDR, and dated 09/13/2017 has revealed that there are 8 RCRA-SQG sites within approximately 0.25 miles of the target property.

Equal/Higher Elevation	Address	Direction / Distance	Map ID	Page
ONE HOUR PHOTO FLASH	*1555 PALM AVE STE B3*	*SSW 0 - 1/8 (0.064 mi.)*	*B12*	*42*
PACIFIC BELL	*1288 PALM AVENUE*	*WSW 0 - 1/8 (0.117 mi.)*	*G29*	*75*
ALL PRO AUTO CARE	*1739 PALM AVE*	*SE 0 - 1/8 (0.123 mi.)*	*E33*	*80*
TESORO (USA) 63099	*1890 PALM AVE*	*ESE 1/8 - 1/4 (0.181 mi.)*	*I40*	*111*
A N A DRY CLEANERS	*655 19TH ST SUITE E*	*ESE 1/8 - 1/4 (0.184 mi.)*	*J45*	*123*
SHELL SERVICE STATIO	*1881 PALM / SATURN*	*ESE 1/8 - 1/4 (0.204 mi.)*	*I47*	*132*
HAWKINS AUTO BODY	*519 FLORIDA*	*W 1/8 - 1/4 (0.210 mi.)*	*K50*	*167*
ARCO FACILITY NO 097	*1185 PALM AVE*	*WSW 1/8 - 1/4 (0.225 mi.)*	*L51*	*170*

State- and tribal - equivalent CERCLIS

ENVIROSTOR: The Department of Toxic Substances Control's (DTSC's) Site Mitigation and Brownfields Reuse Program's (SMBRP's) EnviroStor database identifes sites that have known contamination or sites for which there may be reasons to investigate further. The database includes the following site types: Federal Superfund sites (National Priorities List (NPL)); State Response, including Military Facilities and State Superfund; Voluntary Cleanup; and School sites. EnviroStor provides similar information to the information that was available in CalSites, and provides additional site information, including, but not limited to, identification of formerly-contaminated properties that have been released for reuse, properties where environmental deed restrictions have been recorded to prevent inappropriate land uses, and risk characterization information that is used to assess potential impacts to public health and the environment at contaminated sites.

A review of the ENVIROSTOR list, as provided by EDR, and dated 10/30/2017 has revealed that there are 2 ENVIROSTOR sites within approximately 1 mile of the target property.

Equal/Higher Elevation	Address	Direction / Distance	Map ID	Page
WEST AUTO WRECKERS Facility Id: 37500036 Status: Refer: 1248 Local Agency	*2365 MAIN STREET*	*ENE 1/2 - 1 (0.925 mi.)*	*70*	*287*

Lower Elevation	Address	Direction / Distance	Map ID	Page
CITY OF I B PUBLIC W	*495 10TH ST*	*WNW 1/4 - 1/2 (0.364 mi.)*	*64*	*242*

Facility Id: 37470001
Status: Refer: 1248 Local Agency

State and tribal leaking storage tank lists

LUST: Leaking Underground Storage Tank (LUST) Sites included in GeoTracker. GeoTracker is the Water Boards data management system for sites that impact, or have the potential to impact, water quality in California, with emphasis on groundwater.

A review of the LUST list, as provided by EDR, has revealed that there are 19 LUST sites within approximately 0.5 miles of the target property.

Equal/Higher Elevation	Address	Direction / Distance	Map ID	Page
FAST LUBE	***1574 PALM AVE***	***SSW 0 - 1/8 (0.080 mi.)***	***B18***	***45***
Database: LUST REG 9, Date of Government Version: 03/01/2001 Closed Date: 2/6/87 Status: Case Closed Case Number: 9UT3012				
FAST LUBE	***1574 PALM***	***SSW 0 - 1/8 (0.080 mi.)***	***B20***	***48***
Database: LUST, Date of Government Version: 12/11/2017 Status: Completed - Case Closed Global Id: T0607301780				
TUNEUP MASTERS NO. 4	***1776 PALM AVE***	***SE 0 - 1/8 (0.089 mi.)***	***E26***	***69***
Database: LUST REG 9, Date of Government Version: 03/01/2001 Closed Date: 9/23/91 Status: Case Closed Case Number: 9UT1840				
ASAP OIL EXCHANGE &	***1776 PALM AV***	***SE 0 - 1/8 (0.089 mi.)***	***E27***	***70***
Database: LUST, Date of Government Version: 12/11/2017 Status: Completed - Case Closed Global Id: T0607300625				
TESORO (USA) 63099	***1890 PALM AVE***	***ESE 1/8 - 1/4 (0.181 mi.)***	***I39***	***91***
Database: LUST, Date of Government Version: 12/11/2017 Status: Completed - Case Closed Global Id: T0607301801				
THRIFTY SERVICE STAT	1890 PALM AVE	ESE 1/8 - 1/4 (0.181 mi.)	I41	113
Database: LUST REG 9, Date of Government Version: 03/01/2001 Closed Date: 11/10/86 Status: Case Closed Case Number: 9UT590				
ARCO STN 099	***1890 PALM AVE***	***ESE 1/8 - 1/4 (0.181 mi.)***	***I42***	***113***
Database: LUST REG 9, Date of Government Version: 03/01/2001 Status: Preliminary site assessment underway Case Number: 9UT3032				
SHELL SERVICE STATIO	***1881 PALM / SATURN***	***ESE 1/8 - 1/4 (0.204 mi.)***	***I47***	***132***
Database: LUST REG 9, Date of Government Version: 03/01/2001 Database: LUST, Date of Government Version: 12/11/2017 Status: Completed - Case Closed Status: Preliminary site assessment underway				

Global Id: T0607302232
Global Id: T10000001223
Case Number: 9UT3469

ARCO FACILITY #9755 ***1185 PALM AV*** ***WSW 1/8 - 1/4 (0.225 mi.)*** ***L54*** ***190***
Database: LUST, Date of Government Version: 12/11/2017
Status: Completed - Case Closed
Global Id: T0607300923
Global Id: T0607302869

ARCO STN #416 ***1185 PALM AVE*** ***WSW 1/8 - 1/4 (0.225 mi.)*** ***L55*** ***201***
Database: LUST REG 9, Date of Government Version: 03/01/2001
Status: Preliminary site assessment underway
Case Number: 9UT2154

SERVICE STATION #416 1185 PALM AVENUE WSW 1/8 - 1/4 (0.225 mi.) L57 203
Database: LUST REG 9, Date of Government Version: 03/01/2001
Status: Remedial action (cleanup) Underway
Case Number: 9UT580

ALL AMERICAN CAR WAS ***1158 PALM AV*** ***WSW 1/8 - 1/4 (0.229 mi.)*** ***L58*** ***204***
Database: LUST REG 9, Date of Government Version: 03/01/2001
Database: LUST, Date of Government Version: 12/11/2017
Status: Completed - Case Closed
Closed Date: 12/13/96
Status: Case Closed
Global Id: T0607301704
Case Number: 9UT2939

TOSCO SVC STATION #5 ***1085 PALM AV*** ***WSW 1/4 - 1/2 (0.352 mi.)*** ***M62*** ***222***
Database: LUST, Date of Government Version: 12/11/2017
Status: Completed - Case Closed
Global Id: T0607300426
Global Id: T06019773924

UNOCAL SERV STATION ***1085 PALM AVE*** ***WSW 1/4 - 1/2 (0.352 mi.)*** ***M63*** ***239***
Database: LUST REG 9, Date of Government Version: 03/01/2001
Closed Date: 6/15/95
Status: Case Closed
Case Number: 9UT1605

DURAN TRANSMISSION ***989 PALM AVE*** ***WSW 1/4 - 1/2 (0.414 mi.)*** ***N65*** ***281***
Database: LUST REG 9, Date of Government Version: 03/01/2001
Status: Preliminary site assessment underway
Case Number: 9UT3456

ROSA DURAN ***989 PALM AV*** ***WSW 1/4 - 1/2 (0.414 mi.)*** ***N66*** ***284***
Database: LUST, Date of Government Version: 12/11/2017
Status: Completed - Case Closed
Global Id: T0607302219

Lower Elevation	Address	Direction / Distance	Map ID	Page

WEBB & SON EQUIPMENT ***542 FLORENCE ST*** ***W 0 - 1/8 (0.088 mi.)*** ***D24*** ***64***
Database: LUST, Date of Government Version: 12/11/2017
Status: Completed - Case Closed
Global Id: T0607300778

EF MIKELSON ***525 12TH*** ***W 1/8 - 1/4 (0.135 mi.)*** ***35*** ***82***
Database: LUST REG 9, Date of Government Version: 03/01/2001
Closed Date: 9/11/96

Status: Case Closed
Case Number: 9UT2004

CITY OF I B PUBLIC W ***495 10TH ST*** ***WNW 1/4 - 1/2 (0.364 mi.)*** ***64*** ***242***
Database: LUST REG 9, Date of Government Version: 03/01/2001
Database: LUST, Date of Government Version: 12/11/2017
Status: Completed - Case Closed
Closed Date: 9/6/94
Status: Case Closed
Global Id: T0607301197
Case Number: 9UT2439

SAN DIEGO CO. SAM: The listing contains all underground tank release cases and projects pertaining to properties contaminated with hazardous substances that are actively under review by the Site Assessment and Mitigation Program.

A review of the SAN DIEGO CO. SAM list, as provided by EDR, and dated 03/23/2010 has revealed that there are 16 SAN DIEGO CO. SAM sites within approximately 0.5 miles of the target property.

Equal/Higher Elevation	Address	Direction / Distance	Map ID	Page
RESCO	***1714 PALM AV***	***SE 0 - 1/8 (0.045 mi.)***	***3***	***9***
Case Number: H11745-001 Facility Status: Closed Case				
7 ELEVEN FOOD STORES	***1311 PALM AV***	***WSW 0 - 1/8 (0.058 mi.)***	***C6***	***11***
Case Number: H20489-001 Facility Status: Closed Case				
FAST LUBE	***1574 PALM***	***SSW 0 - 1/8 (0.080 mi.)***	***B20***	***48***
Case Number: H03694-001 Facility Status: Closed Case				
ASAP OIL EXCHANGE &	***1776 PALM AV***	***SE 0 - 1/8 (0.089 mi.)***	***E27***	***70***
Case Number: H13450-002 Case Number: H13450-001 Facility Status: Closed Case				
TAYLOR AUTO SHOP	***1835 PALM AV***	***SE 1/8 - 1/4 (0.157 mi.)***	***F37***	***89***
Case Number: H04280-001 Facility Status: Closed Case				
ARCO #09563	***1890 PALM AV***	***ESE 1/8 - 1/4 (0.181 mi.)***	***I43***	***116***
Case Number: H21344-001 Case Number: H21344-002 Facility Status: Remedial Investigation Facility Status: Closed Case				
SHELL SERVICE STATIO	***1881 PALM / SATURN***	***ESE 1/8 - 1/4 (0.204 mi.)***	***I47***	***132***
Case Number: H03268-002 Case Number: H03268-001 Facility Status: Remedial Investigation Facility Status: Closed Case				
ARCO #09755	***1185 PALM AV***	***WSW 1/8 - 1/4 (0.225 mi.)***	***L52***	***172***
Case Number: H05360-001 Case Number: H05360-002 Facility Status: Remedial Action (Clean-Up) Facility Status: Closed Case				
ALL AMERICAN CAR WAS	***1158 PALM AV***	***WSW 1/8 - 1/4 (0.229 mi.)***	***L59***	***209***

Case Number: H04996-001
Facility Status: Closed Case

WILLIAM E. LIN DDS	***655 SATURN BLVD***	***ESE 1/4 - 1/2 (0.293 mi.)***	***61***	***212***
Case Number: H19023-001 Facility Status: Closed Case				
TOSCO SVC STATION #5	***1085 PALM AV***	***WSW 1/4 - 1/2 (0.352 mi.)***	***M62***	***222***
Case Number: H12196-001 Case Number: H12196-002 Facility Status: Remedial Investigation Facility Status: Closed Case				
ROSA DURAN	***989 PALM AV***	***WSW 1/4 - 1/2 (0.414 mi.)***	***N66***	***284***
Case Number: H01168-001 Facility Status: Closed Case				

Lower Elevation	Address	Direction / Distance	Map ID	Page
IMPERIAL WHEEL LTD	***535 FLORENCE ST***	***W 0 - 1/8 (0.063 mi.)***	***D10***	***41***
Case Number: H02185-001 Facility Status: Closed Case				
WEBB & SON EQUIPMENT	***542 FLORENCE ST***	***W 0 - 1/8 (0.088 mi.)***	***D24***	***64***
Case Number: H05624-001 Facility Status: Closed Case				
CITY OF I B PUBLIC W	***495 10TH ST***	***WNW 1/4 - 1/2 (0.364 mi.)***	***64***	***242***
Case Number: H20490-001 Case Number: H20490-002 Case Number: H20490-003 Facility Status: Closed Case				
BAYSIDE ELEMENTARY S	***490 EMORY ST***	***W 1/4 - 1/2 (0.441 mi.)***	***67***	***285***
Case Number: H31395-001 Facility Status: Closed Case				

SLIC: Cleanup Program Sites (CPS; also known as Site Cleanups [SC] and formerly known as Spills, Leaks, Investigations, and Cleanups [SLIC] sites) included in GeoTracker. GeoTracker is the Water Boards data management system for sites that impact, or have the potential to impact, water quality in California, with emphasis on groundwater.

A review of the SLIC list, as provided by EDR, has revealed that there are 10 SLIC sites within approximately 0.5 miles of the target property.

Equal/Higher Elevation	Address	Direction / Distance	Map ID	Page
RESCO	***1714 PALM AV***	***SE 0 - 1/8 (0.045 mi.)***	***3***	***9***
Database: SLIC, Date of Government Version: 12/11/2017 Facility Status: Completed - Case Closed Global Id: T0608158474				
7 ELEVEN FOOD STORES	***1311 PALM AV***	***WSW 0 - 1/8 (0.058 mi.)***	***C6***	***11***
Database: SLIC, Date of Government Version: 12/11/2017 Facility Status: Completed - Case Closed Global Id: T0608172814				
ASAP OIL EXCHANGE &	***1776 PALM AV***	***SE 0 - 1/8 (0.089 mi.)***	***E27***	***70***
Database: SLIC, Date of Government Version: 12/11/2017				

Facility Status: Completed - Case Closed
Global Id: T0608195904

TAYLOR AUTO SHOP	***1835 PALM AV***	***SE 1/8 - 1/4 (0.157 mi.)***	***F37***	***89***

Database: SLIC, Date of Government Version: 12/11/2017
Facility Status: Completed - Case Closed
Global Id: T06019756562

TESORO (USA) 63099	***1890 PALM AVE***	***ESE 1/8 - 1/4 (0.181 mi.)***	***I39***	***91***

Database: SLIC, Date of Government Version: 12/11/2017
Facility Status: Completed - Case Closed
Global Id: T0607302879

WILLIAM E. LIN DDS	***655 SATURN BLVD***	***ESE 1/4 - 1/2 (0.293 mi.)***	***61***	***212***

Database: SLIC, Date of Government Version: 12/11/2017
Facility Status: Completed - Case Closed
Global Id: T0607368397

PRIVATE RESIDENCE	PRIVATE RESIDENCE	W 1/4 - 1/2 (0.460 mi.)	68	286

Database: SLIC, Date of Government Version: 12/11/2017
Facility Status: Completed - Case Closed
Global Id: T060738559

Lower Elevation	Address	Direction / Distance	Map ID	Page
BIKEWAY VILLAGE	***535 FLORENCE STREET***	***W 0 - 1/8 (0.063 mi.)***	***D9***	***39***

Database: SLIC, Date of Government Version: 12/11/2017
Facility Status: Open - Site Assessment
Facility Status: Completed - Case Closed
Global Id: T10000006556
Global Id: T0608119405

CITY OF I B PUBLIC W	***495 10TH ST***	***WNW 1/4 - 1/2 (0.364 mi.)***	***64***	***242***

Database: SLIC, Date of Government Version: 12/11/2017
Facility Status: Completed - Case Closed
Global Id: T06019730174
Global Id: T0608192615

BAYSIDE ELEMENTARY S	***490 EMORY ST***	***W 1/4 - 1/2 (0.441 mi.)***	***67***	***285***

Database: SLIC, Date of Government Version: 12/11/2017
Facility Status: Completed - Case Closed
Global Id: T0608157066

State and tribal registered storage tank lists

UST: The Underground Storage Tank database contains registered USTs. USTs are regulated under Subtitle I of the Resource Conservation and Recovery Act (RCRA). The data come from the State Water Resources Control Board's Hazardous Substance Storage Container Database.

A review of the UST list, as provided by EDR, has revealed that there are 6 UST sites within approximately 0.25 miles of the target property.

Equal/Higher Elevation	Address	Direction / Distance	Map ID	Page
7-ELEVEN INC #24344	***1311 PALM AVE***	***WSW 0 - 1/8 (0.058 mi.)***	***C5***	***9***

Database: UST, Date of Government Version: 12/11/2017
Facility Id: 37-000-120489

Facility Id: H20489				
FRONTIERMAN JIFFY LU Database: UST, Date of Government Version: 12/11/2017 Facility Id: H03694	1574 PALM AVE	SSW 0 - 1/8 (0.080 mi.)	B15	44
PACIFIC BELL IMBHCA1 Database: UST, Date of Government Version: 12/11/2017 Facility Id: 37-000-105032 Facility Id: H05032	***1288 PALM AVE***	***WSW 0 - 1/8 (0.117 mi.)***	***G30***	***77***
TESORO (USA) 63099 Database: UST, Date of Government Version: 12/11/2017 Facility Id: H21344 Facility Id: 37-000-216890	1890 PALM AVE	ESE 1/8 - 1/4 (0.181 mi.)	I44	122
SOUTH BAY SHELL Database: UST, Date of Government Version: 12/11/2017 Facility Id: 37-000-208580 Facility Id: H03268	***1881 PALM AVE***	***ESE 1/8 - 1/4 (0.204 mi.)***	***I48***	***164***
ARCO 42141 Database: UST, Date of Government Version: 12/11/2017 Facility Id: 37-000-105360	1185 PALM AVE	WSW 1/8 - 1/4 (0.225 mi.)	L56	203

AST: A listing of aboveground storage tank petroleum storage tank locations.

A review of the AST list, as provided by EDR, and dated 07/06/2016 has revealed that there are 4 AST sites within approximately 0.25 miles of the target property.

Equal/Higher Elevation	Address	Direction / Distance	Map ID	Page
PARTS PLUS CAR CARE	1525 PALM AV	SSW 0 - 1/8 (0.059 mi.)	A8	38
JIFFY LUBE #1874	1574 PALM AV	SSW 0 - 1/8 (0.080 mi.)	B16	44
JIFFY LUBE #1874	1574 PALM (SB) AVE	SSW 0 - 1/8 (0.080 mi.)	B21	52
ECONO LUBE N TUNE #1	***772 13TH ST***	***WSW 1/8 - 1/4 (0.144 mi.)***	***36***	***83***

ADDITIONAL ENVIRONMENTAL RECORDS

Local Lists of Landfill / Solid Waste Disposal Sites

SWRCY: A listing of recycling facilities in California.

A review of the SWRCY list, as provided by EDR, and dated 12/11/2017 has revealed that there are 2 SWRCY sites within approximately 0.5 miles of the target property.

Equal/Higher Elevation	Address	Direction / Distance	Map ID	Page
DYNAMIC WORLDWIDE TR Cert Id: RC170937.001	1461 PALM AVE	SW 0 - 1/8 (0.030 mi.)	A1	8
RLS HOLDINGS INC Cert Id: RC13615	***1705 PALM AVE***	***SSE 0 - 1/8 (0.123 mi.)***	***H31***	***78***

EXECUTIVE SUMMARY

Local Lists of Registered Storage Tanks

SWEEPS UST: Statewide Environmental Evaluation and Planning System. This underground storage tank listing was updated and maintained by a company contacted by the SWRCB in the early 1990's. The listing is no longer updated or maintained. The local agency is the contact for more information on a site on the SWEEPS list.

A review of the SWEEPS UST list, as provided by EDR, and dated 06/01/1994 has revealed that there are 11 SWEEPS UST sites within approximately 0.25 miles of the target property.

Equal/Higher Elevation	Address	Direction / Distance	Map ID	Page
7-ELEVEN INC #24344 Status: A Tank Status: A Comp Number: 20489	***1311 PALM AVE***	***WSW 0 - 1/8 (0.058 mi.)***	***C5***	***9***
FAST LUBE Status: A Tank Status: A Comp Number: 3694	***1574 PALM AVE***	***SSW 0 - 1/8 (0.080 mi.)***	***B18***	***45***
TUNEUP MASTERS NO. 4 Status: A Comp Number: 13450	***1776 PALM AVE***	***SE 0 - 1/8 (0.089 mi.)***	***E26***	***69***
PACIFIC BELL IMBHCA1 Status: A Tank Status: A Comp Number: 5032	***1288 PALM AVE***	***WSW 0 - 1/8 (0.117 mi.)***	***G30***	***77***
ECONO LUBE N TUNE #1 Status: A Tank Status: A Comp Number: 26450	***772 13TH ST***	***WSW 1/8 - 1/4 (0.144 mi.)***	***36***	***83***
ARCO STN 099 Status: A Tank Status: A Comp Number: 21344	***1890 PALM AVE***	***ESE 1/8 - 1/4 (0.181 mi.)***	***I42***	***113***
SOUTH BAY SHELL Status: A Tank Status: A Comp Number: 3268	***1881 PALM AVE***	***ESE 1/8 - 1/4 (0.204 mi.)***	***I48***	***164***
ARCO STN #416 Status: A Tank Status: A Comp Number: 5360	***1185 PALM AVE***	***WSW 1/8 - 1/4 (0.225 mi.)***	***L55***	***201***
ALL AMERICAN CAR WAS Status: A Tank Status: A Comp Number: 4996	***1158 PALM AV***	***WSW 1/8 - 1/4 (0.229 mi.)***	***L58***	***204***

Lower Elevation	Address	Direction / Distance	Map ID	Page
WEBB & SON EQUIPMENT Status: A	***542 FLORENCE ST***	***W 0 - 1/8 (0.088 mi.)***	***D24***	***64***

Comp Number: 5624

SOUTHBAY DATSUN	***542 FLORENCE ST***	***W 0 - 1/8 (0.088 mi.)***	***D25***	***66***
Status: A				
Comp Number: 13314				

HIST UST: Historical UST Registered Database.

A review of the HIST UST list, as provided by EDR, and dated 10/15/1990 has revealed that there are 9 HIST UST sites within approximately 0.25 miles of the target property.

Equal/Higher Elevation	Address	Direction / Distance	Map ID	Page
7-ELEVEN FOOD STORE	1311 PALM AVE	WSW 0 - 1/8 (0.059 mi.)	C7	37
Facility Id: 00000010246				
MINIT LUBE-#1583	1574 PALM AVE	SSW 0 - 1/8 (0.080 mi.)	B14	43
Facility Id: 00000069080				
MINIT LUBE-1583	***1574 PALM AVENUE***	***SSW 0 - 1/8 (0.080 mi.)***	***B22***	***53***
PACIFIC BELL	***1288 PALM AVENUE***	***WSW 0 - 1/8 (0.117 mi.)***	***G29***	***75***
Facility Id: 00000016387				
ARCO ST. #099	1890 PALM AVE	ESE 1/8 - 1/4 (0.181 mi.)	I38	90
Facility Id: 00000001927				
ARCO #09563	***1890 PALM AV***	***ESE 1/8 - 1/4 (0.181 mi.)***	***I43***	***116***
R L HENSLEY ENT INC	1881 PALM AVE	ESE 1/8 - 1/4 (0.204 mi.)	I49	166
Facility Id: 00000022397				
ARCO #09755	***1185 PALM AV***	***WSW 1/8 - 1/4 (0.225 mi.)***	***L52***	***172***
ARCO STN. #416	1185 PALM AVE	WSW 1/8 - 1/4 (0.225 mi.)	L53	189
Facility Id: 00000004747				

Other Ascertainable Records

RCRA NonGen / NLR: RCRAInfo is EPA's comprehensive information system, providing access to data supporting the Resource Conservation and Recovery Act (RCRA) of 1976 and the Hazardous and Solid Waste Amendments (HSWA) of 1984. The database includes selective information on sites which generate, transport, store, treat and/or dispose of hazardous waste as defined by the Resource Conservation and Recovery Act (RCRA). Non-Generators do not presently generate hazardous waste.

A review of the RCRA NonGen / NLR list, as provided by EDR, and dated 09/13/2017 has revealed that there are 2 RCRA NonGen / NLR sites within approximately 0.25 miles of the target property.

Equal/Higher Elevation	Address	Direction / Distance	Map ID	Page
CC SERV INC	1760 PALM AVE	SE 0 - 1/8 (0.087 mi.)	E23	62
NAVTECH GROUP INC	510 FLORIDA ST	W 1/8 - 1/4 (0.242 mi.)	K60	211

EXECUTIVE SUMMARY

HIST CORTESE: The sites for the list are designated by the State Water Resource Control Board [LUST], the Integrated Waste Board [SWF/LS], and the Department of Toxic Substances Control [CALSITES]. This listing is no longer updated by the state agency.

A review of the HIST CORTESE list, as provided by EDR, and dated 04/01/2001 has revealed that there are 10 HIST CORTESE sites within approximately 0.5 miles of the target property.

Equal/Higher Elevation	Address	Direction / Distance	Map ID	Page
FAST LUBE Reg Id: 9UT3012	***1574 PALM***	***SSW 0 - 1/8 (0.080 mi.)***	***B20***	***48***
ASAP OIL EXCHANGE & Reg Id: 9UT1840	***1776 PALM AV***	***SE 0 - 1/8 (0.089 mi.)***	***E27***	***70***
TESORO (USA) 63099 Reg Id: 9UT3032 Reg Id: 9UT590	***1890 PALM AVE***	***ESE 1/8 - 1/4 (0.181 mi.)***	***I39***	***91***
SHELL SERVICE STATIO Reg Id: 9UT3469	***1881 PALM / SATURN***	***ESE 1/8 - 1/4 (0.204 mi.)***	***I47***	***132***
ARCO FACILITY #9755 Reg Id: 9UT2154 Reg Id: 9UT580	***1185 PALM AV***	***WSW 1/8 - 1/4 (0.225 mi.)***	***L54***	***190***
ALL AMERICAN CAR WAS Reg Id: 9UT2939	***1158 PALM AV***	***WSW 1/8 - 1/4 (0.229 mi.)***	***L58***	***204***
TOSCO SVC STATION #5 Reg Id: 9UT1605	***1085 PALM AV***	***WSW 1/4 - 1/2 (0.352 mi.)***	***M62***	***222***
ROSA DURAN Reg Id: 9UT3456	***989 PALM AV***	***WSW 1/4 - 1/2 (0.414 mi.)***	***N66***	***284***

Lower Elevation	Address	Direction / Distance	Map ID	Page
EF MIKELSON Reg Id: 9UT2004	***525 12TH***	***W 1/8 - 1/4 (0.135 mi.)***	***35***	***82***
CITY OF I B PUBLIC W Reg Id: 9UT2439	***495 10TH ST***	***WNW 1/4 - 1/2 (0.364 mi.)***	***64***	***242***

PROC: A listing of certified processors.

A review of the PROC list, as provided by EDR, and dated 12/11/2017 has revealed that there is 1 PROC site within approximately 0.5 miles of the target property.

Equal/Higher Elevation	Address	Direction / Distance	Map ID	Page
RLS HOLDINGS INC Cert Id: PR0463 Reg Id: 26742	***1705 PALM AVE***	***SSE 0 - 1/8 (0.123 mi.)***	***H31***	***78***

Notify 65: Listings of all Proposition 65 incidents reported to counties by the State Water Resources Control Board and the Regional Water Quality Control Board. This database is no longer updated by the reporting agency.

A review of the Notify 65 list, as provided by EDR, and dated 12/14/2017 has revealed that there are 2 Notify 65 sites within approximately 1 mile of the target property.

Equal/Higher Elevation	Address	Direction / Distance	Map ID	Page
Not reported	1381 PALM AVE (SOUTH	SW 0 - 1/8 (0.033 mi.)	2	8
1340 THERMAL AVE	1340 THERMAL AVE	S 1/2 - 1 (0.882 mi.)	69	287

EDR HIGH RISK HISTORICAL RECORDS

EDR Exclusive Records

EDR Hist Auto: EDR has searched selected national collections of business directories and has collected listings of potential gas station/filling station/service station sites that were available to EDR researchers. EDR's review was limited to those categories of sources that might, in EDR's opinion, include gas station/filling station/service station establishments. The categories reviewed included, but were not limited to gas, gas station, gasoline station, filling station, auto, automobile repair, auto service station, service station, etc. This database falls within a category of information EDR classifies as "High Risk Historical Records", or HRHR. EDR's HRHR effort presents unique and sometimes proprietary data about past sites and operations that typically create environmental concerns, but may not show up in current government records searches.

A review of the EDR Hist Auto list, as provided by EDR, has revealed that there are 4 EDR Hist Auto sites within approximately 0.125 miles of the target property.

Equal/Higher Elevation	Address	Direction / Distance	Map ID	Page
SPEED LUBE LLC	1574 PALM AVE	SSW 0 - 1/8 (0.080 mi.)	B17	45
HOFFMAN S SELF SERVI	1574 PALM AV	SSW 0 - 1/8 (0.080 mi.)	B19	48
SUMMERSET TRANSMISSI	1818 PALM AVE	SE 0 - 1/8 (0.115 mi.)	F28	74
BOUCHELL AUTOMOTIVE	1705 PALM AVE	SSE 0 - 1/8 (0.123 mi.)	H32	80

EDR Hist Cleaner: EDR has searched selected national collections of business directories and has collected listings of potential dry cleaner sites that were available to EDR researchers. EDR's review was limited to those categories of sources that might, in EDR's opinion, include dry cleaning establishments. The categories reviewed included, but were not limited to dry cleaners, cleaners, laundry, laundromat, cleaning/laundry, wash & dry etc. This database falls within a category of information EDR classifies as "High Risk Historical Records", or HRHR. EDR's HRHR effort presents unique and sometimes proprietary data about past sites and operations that typically create environmental concerns, but may not show up in current government records searches.

A review of the EDR Hist Cleaner list, as provided by EDR, has revealed that there are 4 EDR Hist Cleaner sites within approximately 0.125 miles of the target property.

Equal/Higher Elevation	Address	Direction / Distance	Map ID	Page
STOP N-WASH	1540 PALM AV	SSW 0 - 1/8 (0.057 mi.)	B4	9
LUCKY LAUNDERLAND CO	1555 PALM AVE	SSW 0 - 1/8 (0.064 mi.)	B11	41
BONDED CLEANERS & LA	812 PALM AV	WSW 0 - 1/8 (0.069 mi.)	C13	43
THRIFTY WASH	1609 PALM AV	S 0 - 1/8 (0.123 mi.)	34	82

EXECUTIVE SUMMARY

Due to poor or inadequate address information, the following sites were not mapped. Count: 3 records.

Site Name	Database(s)
IMPERIAL BEACH OUTLYING LANDING FI	SEMS, CORRACTS, RCRA-TSDF, RCRA-LQG, 2020 COR ACTION
PORT OF SAN DIEGO	HAZNET
SDG&E - IMPERIAL BEACH SUBSTATION	San Diego Co. HMMD

OVERVIEW MAP - 05182067.2R


Palomar St
Broadway
Main St
Palm Ave
Coronado Ave
Grove Ave
Holly Ave
13th St
15th St
9th St
Saturn Blvd
Rail Road
Rail Road
Rail Road

DETAIL MAP - 05182067.2R



- Target Property
- Sites at elevations higher than or equal to the target property
- Sites at elevations lower than the target property
- Manufactured Gas Plants
- Sensitive Receptors
- National Priority List Sites
- Dept. Defense Sites
- Indian Reservations BIA
- Power transmission lines
- 100-year flood zone
- 500-year flood zone
- National Wetland Inventory
- State Wetlands
- Areas of Concern

This report includes Interactive Map Layers to display and/or hide map information. The legend includes only those icons for the default map view.

SITE NAME: Port of San Diego Salt Pond 20	CLIENT: Kleinfelder, Inc.
ADDRESS: 90 Acres North of Palm Avenue San Diego CA 92154	CONTACT: Travis Meier INQUIRY #: 05182067.2r
LAT/LONG: 32.586421 / 117.098547	DATE: February 08, 2018 1:11 pm

Copyright © 2018 EDR, Inc. © 2015 TomTom Rel. 2015.

MAP FINDINGS SUMMARY

Database	Search Distance (Miles)	Target Property	< 1/8	1/8 - 1/4	1/4 - 1/2	1/2 - 1	> 1	Total Plotted
STANDARD ENVIRONMENTAL RECORDS								
Federal NPL site list								
NPL	1.000		0	0	0	0	NR	0
Proposed NPL	1.000		0	0	0	0	NR	0
NPL LIENS	TP		NR	NR	NR	NR	NR	0
Federal Delisted NPL site list								
Delisted NPL	1.000		0	0	0	0	NR	0
Federal CERCLIS list								
FEDERAL FACILITY	0.500		0	0	0	NR	NR	0
SEMS	0.500		0	0	0	NR	NR	0
Federal CERCLIS NFRAP site list								
SEMS-ARCHIVE	0.500		0	0	0	NR	NR	0
Federal RCRA CORRACTS facilities list								
CORRACTS	1.000		0	0	0	0	NR	0
Federal RCRA non-CORRACTS TSD facilities list								
RCRA-TSDF	0.500		0	0	0	NR	NR	0
Federal RCRA generators list								
RCRA-LQG	0.250		0	1	NR	NR	NR	1
RCRA-SQG	0.250		3	5	NR	NR	NR	8
RCRA-CESQG	0.250		0	0	NR	NR	NR	0
Federal institutional controls / engineering controls registries								
LUCIS	0.500		0	0	0	NR	NR	0
US ENG CONTROLS	0.500		0	0	0	NR	NR	0
US INST CONTROL	0.500		0	0	0	NR	NR	0
Federal ERNS list								
ERNS	TP		NR	NR	NR	NR	NR	0
State- and tribal - equivalent NPL								
RESPONSE	1.000		0	0	0	0	NR	0
State- and tribal - equivalent CERCLIS								
ENVIROSTOR	1.000		0	0	1	1	NR	2
State and tribal landfill and/or solid waste disposal site lists								
SWF/LF	0.500		0	0	0	NR	NR	0
State and tribal leaking storage tank lists								
LUST	0.500		5	9	5	NR	NR	19

MAP FINDINGS SUMMARY

Database	Search Distance (Miles)	Target Property	< 1/8	1/8 - 1/4	1/4 - 1/2	1/2 - 1	> 1	Total Plotted
SAN DIEGO CO. SAM	0.500		6	5	5	NR	NR	16
INDIAN LUST	0.500		0	0	0	NR	NR	0
SLIC	0.500		4	2	4	NR	NR	10
State and tribal registered storage tank lists								
FEMA UST	0.250		0	0	NR	NR	NR	0
UST	0.250		3	3	NR	NR	NR	6
AST	0.250		3	1	NR	NR	NR	4
INDIAN UST	0.250		0	0	NR	NR	NR	0
State and tribal voluntary cleanup sites								
VCP	0.500		0	0	0	NR	NR	0
INDIAN VCP	0.500		0	0	0	NR	NR	0
State and tribal Brownfields sites								
BROWNFIELDS	0.500		0	0	0	NR	NR	0
ADDITIONAL ENVIRONMENTAL RECORDS								
Local Brownfield lists								
US BROWNFIELDS	0.500		0	0	0	NR	NR	0
Local Lists of Landfill / Solid Waste Disposal Sites								
WMUDS/SWAT	0.500		0	0	0	NR	NR	0
SWRCY	0.500		2	0	0	NR	NR	2
HAULERS	TP		NR	NR	NR	NR	NR	0
INDIAN ODI	0.500		0	0	0	NR	NR	0
ODI	0.500		0	0	0	NR	NR	0
DEBRIS REGION 9	0.500		0	0	0	NR	NR	0
IHS OPEN DUMPS	0.500		0	0	0	NR	NR	0
Local Lists of Hazardous waste / Contaminated Sites								
US HIST CDL	TP		NR	NR	NR	NR	NR	0
HIST Cal-Sites	1.000		0	0	0	0	NR	0
SCH	0.250		0	0	NR	NR	NR	0
CDL	TP		NR	NR	NR	NR	NR	0
San Diego Co. HMMD	TP		NR	NR	NR	NR	NR	0
Toxic Pits	1.000		0	0	0	0	NR	0
US CDL	TP		NR	NR	NR	NR	NR	0
Local Lists of Registered Storage Tanks								
SWEEPS UST	0.250		6	5	NR	NR	NR	11
HIST UST	0.250		4	5	NR	NR	NR	9
CA FID UST	0.250		0	0	NR	NR	NR	0
Local Land Records								
LIENS	TP		NR	NR	NR	NR	NR	0
LIENS 2	TP		NR	NR	NR	NR	NR	0

MAP FINDINGS SUMMARY

Database	Search Distance (Miles)	Target Property	< 1/8	1/8 - 1/4	1/4 - 1/2	1/2 - 1	> 1	Total Plotted
DEED	0.500		0	0	0	NR	NR	0
Records of Emergency Release Reports								
HMIRS	TP		NR	NR	NR	NR	NR	0
CHMIRS	TP		NR	NR	NR	NR	NR	0
LDS	TP		NR	NR	NR	NR	NR	0
MCS	TP		NR	NR	NR	NR	NR	0
SPILLS 90	TP		NR	NR	NR	NR	NR	0
Other Ascertainable Records								
RCRA NonGen / NLR	0.250		1	1	NR	NR	NR	2
FUDS	1.000		0	0	0	0	NR	0
DOD	1.000		0	0	0	0	NR	0
SCRD DRYCLEANERS	0.500		0	0	0	NR	NR	0
US FIN ASSUR	TP		NR	NR	NR	NR	NR	0
EPA WATCH LIST	TP		NR	NR	NR	NR	NR	0
2020 COR ACTION	0.250		0	0	NR	NR	NR	0
TSCA	TP		NR	NR	NR	NR	NR	0
TRIS	TP		NR	NR	NR	NR	NR	0
SSTS	TP		NR	NR	NR	NR	NR	0
ROD	1.000		0	0	0	0	NR	0
RMP	TP		NR	NR	NR	NR	NR	0
RAATS	TP		NR	NR	NR	NR	NR	0
PRP	TP		NR	NR	NR	NR	NR	0
PADS	TP		NR	NR	NR	NR	NR	0
ICIS	TP		NR	NR	NR	NR	NR	0
FTTS	TP		NR	NR	NR	NR	NR	0
MLTS	TP		NR	NR	NR	NR	NR	0
COAL ASH DOE	TP		NR	NR	NR	NR	NR	0
COAL ASH EPA	0.500		0	0	0	NR	NR	0
PCB TRANSFORMER	TP		NR	NR	NR	NR	NR	0
RADINFO	TP		NR	NR	NR	NR	NR	0
HIST FTTS	TP		NR	NR	NR	NR	NR	0
DOT OPS	TP		NR	NR	NR	NR	NR	0
CONSENT	1.000		0	0	0	0	NR	0
INDIAN RESERV	1.000		0	0	0	0	NR	0
FUSRAP	1.000		0	0	0	0	NR	0
UMTRA	0.500		0	0	0	NR	NR	0
LEAD SMELTERS	TP		NR	NR	NR	NR	NR	0
US AIRS	TP		NR	NR	NR	NR	NR	0
US MINES	0.250		0	0	NR	NR	NR	0
ABANDONED MINES	0.250		0	0	NR	NR	NR	0
FINDS	TP		NR	NR	NR	NR	NR	0
DOCKET HWC	TP		NR	NR	NR	NR	NR	0
UXO	1.000		0	0	0	0	NR	0
ECHO	TP		NR	NR	NR	NR	NR	0
FUELS PROGRAM	0.250		0	0	NR	NR	NR	0
CA BOND EXP. PLAN	1.000		0	0	0	0	NR	0
Cortese	0.500		0	0	0	NR	NR	0
CUPA Listings	0.250		0	0	NR	NR	NR	0
DRYCLEANERS	0.250		0	0	NR	NR	NR	0

MAP FINDINGS SUMMARY

Database	Search Distance (Miles)	Target Property	< 1/8	1/8 - 1/4	1/4 - 1/2	1/2 - 1	> 1	Total Plotted
EMI	TP		NR	NR	NR	NR	NR	0
ENF	TP		NR	NR	NR	NR	NR	0
Financial Assurance	TP		NR	NR	NR	NR	NR	0
HAZNET	TP		NR	NR	NR	NR	NR	0
ICE	TP		NR	NR	NR	NR	NR	0
HIST CORTESE	0.500		2	5	3	NR	NR	10
HWP	1.000		0	0	0	0	NR	0
HWT	0.250		0	0	NR	NR	NR	0
MINES	0.250		0	0	NR	NR	NR	0
MWMP	0.250		0	0	NR	NR	NR	0
NPDES	TP		NR	NR	NR	NR	NR	0
PEST LIC	TP		NR	NR	NR	NR	NR	0
PROC	0.500		1	0	0	NR	NR	1
Notify 65	1.000		1	0	0	1	NR	2
UIC	TP		NR	NR	NR	NR	NR	0
WASTEWATER PITS	0.500		0	0	0	NR	NR	0
WDS	TP		NR	NR	NR	NR	NR	0
WIP	0.250		0	0	NR	NR	NR	0
EDR HIGH RISK HISTORICAL RECORDS								
EDR Exclusive Records								
EDR MGP	1.000		0	0	0	0	NR	0
EDR Hist Auto	0.125		4	NR	NR	NR	NR	4
EDR Hist Cleaner	0.125		4	NR	NR	NR	NR	4
EDR RECOVERED GOVERNMENT ARCHIVES								
Exclusive Recovered Govt. Archives								
RGA LF	TP		NR	NR	NR	NR	NR	0
RGA LUST	TP		NR	NR	NR	NR	NR	0
- Totals --		0	49	42	18	2	0	111

NOTES:

TP = Target Property

NR = Not Requested at this Search Distance

Sites may be listed in more than one database

A1
SW
< 1/8
0.030 mi.
160 ft.

DYNAMIC WORLDWIDE TRADING
1461 PALM AVE
SAN DIEGO, CA 92154

Site 1 of 2 in cluster A

SWRCY **S112283634**
N/A

Relative:
Higher

Actual:
22 ft.

SWRCY:

Reg Id:	170937
Cert Id:	RC170937.001
Mailing Address:	3005 National Ave
Mailing City:	San Diego
Mailing State:	CA
Mailing Zip Code:	92113
Website:	Not reported
Email:	dynamic.wwt@gmail.com
Phone Number:	(619) 575-4437
Grand Father:	N
Rural:	N
Operation Begin Date:	11/01/2012
Aluminium:	Y
Glass:	Y
Plastic:	Y
Bimetal:	Y
Agency:	N/A
Monday Hours Of Operation:	7:00 am - 5:30 pm
Tuesday Hours Of Operation:	7:00 am - 5:30 pm
Wednesday Hours Of Operation:	7:00 am - 5:30 pm
Thursday Hours Of Operation:	7:00 am - 5:30 pm
Friday Hours Of Operation:	7:00 am - 5:30 pm
Saturday Hours Of Operation:	8:00 am - 5:00 pm
Sunday Hours Of Operation:	8:00 am - 5:00 pm
Organization ID:	132394
Organization Name:	Dynamic Worldwide Trading

2
SW
< 1/8
0.033 mi.
174 ft.

1381 PALM AVE (SOUTH BAY)
SAN DIEGO, CA 92154

Notify 65 **S100178153**
N/A

Relative:
Higher

Actual:
19 ft.

NOTIFY 65:

Date Reported:	Not reported
Staff Initials:	Not reported
Board File Number:	Not reported
Facility Type:	Not reported
Discharge Date:	Not reported
Issue Date:	Not reported
Incident Description:	Not reported

3
SE
< 1/8
0.045 mi.
235 ft.

RESCO
1714 PALM AV
SAN DIEGO, CA 92154

SAN DIEGO CO. SAM
SLIC

S105693156
N/A

Relative:
Higher

Actual:
22 ft.

SAN DIEGO CO. SAM:

Case Number:	H11745-001
Agency:	DEH Site Assessment & Mitigation
Funding:	**Private - VAP**
Facility Type:	Drinking Water Aquifer Impacted
Facility Status:	Closed Case
Date:	3/19/2004
Date Began:	1/3/2002

SLIC:

Region:	STATE
Facility Status:	**Completed - Case Closed**
Status Date:	03/19/2004
Global Id:	T0608158474
Lead Agency:	SAN DIEGO COUNTY LOP
Lead Agency Case Number:	H11745-001
Latitude:	32.584783
Longitude:	-117.096924
Case Type:	Cleanup Program Site
Case Worker:	Not reported
Local Agency:	Not reported
RB Case Number:	Not reported
File Location:	Local Agency
Potential Media Affected:	Aquifer used for drinking water supply
Potential Contaminants of Concern:	Waste Oil / Motor / Hydraulic / Lubricating
Site History:	Not reported

Click here to access the California GeoTracker records for this facility:

B4
SSW
< 1/8
0.057 mi.
303 ft.

STOP N-WASH
1540 PALM AV
SAN DIEGO, CA

Site 1 of 12 in cluster B

EDR Hist Cleaner

1009124493
N/A

Relative:
Higher

Actual:
22 ft.

EDR Hist Cleaner

Year:	Name:	Type:
1971	STOP N-WASH	LAUNDRIES SELF SERVE

C5
WSW
< 1/8
0.058 mi.
305 ft.

7-ELEVEN INC #24344
1311 PALM AVE
IMPERIAL BEACH, CA 91932

Site 1 of 4 in cluster C

UST
SWEEPS UST

U003937316
N/A

Relative:
Higher

Actual:
23 ft.

UST:

Facility ID:	H20489
Permitting Agency:	SAN DIEGO COUNTY
Latitude:	32.5851562
Longitude:	-117.1043185

7-ELEVEN INC #24344 (Continued) **U003937316**

Facility ID: 37-000-120489
Permitting Agency: San Diego County Department of Environmental Health
Latitude: 32.58348
Longitude: -117.10531

SWEEPS UST:
Status: Active
Comp Number: 20489
Number: 9
Board Of Equalization: 44-002251
Referral Date: Not reported
Action Date: 06-26-92
Created Date: 02-29-88
Owner Tank Id: Not reported
SWRCB Tank Id: 37-000-020489-000001
Tank Status: A
Capacity: 9816
Active Date: Not reported
Tank Use: M.V. FUEL
STG: P
Content: REG UNLEADED
Number Of Tanks: 3

Status: Active
Comp Number: 20489
Number: 9
Board Of Equalization: 44-002251
Referral Date: Not reported
Action Date: 06-26-92
Created Date: 02-29-88
Owner Tank Id: Not reported
SWRCB Tank Id: 37-000-020489-000002
Tank Status: A
Capacity: 9816
Active Date: Not reported
Tank Use: M.V. FUEL
STG: P
Content: LEADED
Number Of Tanks: Not reported

Status: Active
Comp Number: 20489
Number: 9
Board Of Equalization: 44-002251
Referral Date: Not reported
Action Date: 06-26-92
Created Date: 02-29-88
Owner Tank Id: Not reported
SWRCB Tank Id: 37-000-020489-000003
Tank Status: A
Capacity: 9816
Active Date: Not reported
Tank Use: M.V. FUEL
STG: P
Content: REG UNLEADED
Number Of Tanks: Not reported

C6 **7 ELEVEN FOOD STORES** **SAN DIEGO CO. SAM** **S104749440**
WSW **1311 PALM AV** **SLIC** **N/A**
< 1/8 **IMPERIAL BEACH, CA 91932** **San Diego Co. HMMD**
0.058 mi. **EMI**
305 ft. **Site 2 of 4 in cluster C**

Relative:
Higher

Actual:
23 ft.

SAN DIEGO CO. SAM:

Case Number:	H20489-001
Agency:	DEH Site Assessment & Mitigation
Funding:	**Non Billable**
Facility Type:	Failed Integrity Test
Facility Status:	Closed Case
Date:	10/1/1992
Date Began:	4/7/1992

SLIC:

Region:	STATE
Facility Status:	**Completed - Case Closed**
Status Date:	10/01/1992
Global Id:	T0608172814
Lead Agency:	SAN DIEGO COUNTY LOP
Lead Agency Case Number:	H20489-001
Latitude:	32.5835799121509
Longitude:	-117.105322731944
Case Type:	Cleanup Program Site
Case Worker:	Not reported
Local Agency:	Not reported
RB Case Number:	Not reported
File Location:	Local Agency
Potential Media Affected:	Under Investigation
Potential Contaminants of Concern:	Gasoline
Site History:	Not reported

Click here to access the California GeoTracker records for this facility:

HMMD SAN DIEGO:

Permit Number:	Not reported
Business Type:	Not reported
EPA Id Number:	CAD981406499
APN:	Not reported
Last HMMD Inspection:	Not reported
Facility Telephone:	619-575-6081
Permit Status:	Permit Renewed
Permit Expiration:	Not reported
Date Last Updated:	08/31/2017
Facility Owner:	Not reported
Facility Mailing Address:	PO BOX 711, ATTN: ENVIRONMENTAL DEPARTMENT, DALLAS, TX 75221
Facility Mailing City:	Not reported
Facility Mailing State:	Not reported
Facility Mailing Zip:	Not reported
UST Owner:	Y
Handle Regulated Hazmat:	Not reported
Own Or Operate UST:	Not reported
Subject To APSA:	Not reported
Generate Haz Waste:	Y
Treat Haz Waste:	N
Generate Medical Waste:	Not reported

7 ELEVEN FOOD STORES (Continued) **S104749440**

Inspection Violation:

Record ID:	DEH2002-HUPFP-120489
Permit Status:	Permit Renewed
Active Permit:	Y
Facility Id Number:	37-000-120489
Program Element:	Underground Storage Tank
Inspection Type:	Routine
Inspection Number:	5747194
Return To Compliance Date:	2017-10-19T00:00:00.000
Nov:	No
Violation Classification:	Class II
Underground Storage Tank Id:	25387
Container/Tank Id:	Not reported
Last Update:	2017-10-20T06:06:18.000
Inspection Date:	2017-10-19T06:06:14.000
Violation Code:	2060015 (RD) Failure of leak detection equipment to be located such that equipment is capable of detecting a leak at the earliest possible opportunity. 23 CCR 2630(d), 2641(a)

UST DTL:

Record ID:	DEH2002-HUPFP-120489
Permit Status:	Permit Renewed
Active Permit:	Y
Facility Id Number:	37-000-120489
Facility Type (Ust Facility):	Motor Vehicle Fueling
Tank Owner Name:	NADIA KHALAF
Tankid:	25387
Tank Status:	Active
Date Ust Permanently Closed:	Not reported
Tank Use:	Motor Vehicle Fueling
Piping System Type:	Pressure
Last Updated:	2017-08-31T01:33:56.000
Tank Capacityin Gallons:	10000
Tank Contents:	Midgrade Unleaded
Type Of Tank:	Single Wall

Record ID:	DEH2002-HUPFP-120489
Permit Status:	Permit Renewed
Active Permit:	Y
Facility Id Number:	37-000-120489
Facility Type (Ust Facility):	Motor Vehicle Fueling
Tank Owner Name:	NADIA KHALAF
Tankid:	25388
Tank Status:	Active
Date Ust Permanently Closed:	Not reported
Tank Use:	Motor Vehicle Fueling
Piping System Type:	Pressure
Last Updated:	2017-08-31T01:33:56.000
Tank Capacityin Gallons:	10000
Tank Contents:	Regular Unleaded
Type Of Tank:	Single Wall

Record ID:	DEH2002-HUPFP-120489
Permit Status:	Permit Renewed
Active Permit:	Y
Facility Id Number:	37-000-120489

7 ELEVEN FOOD STORES (Continued) **S104749440**

Facility Type (Ust Facility): Motor Vehicle Fueling
Tank Owner Name: NADIA KHALAF
Tankid: 25386
Tank Status: Active
Date Ust Permanently Closed: Not reported
Tank Use: Motor Vehicle Fueling
Piping System Type: Pressure
Last Updated: 2017-08-31T01:33:56.000
Tank Capacityin Gallons: 10000
Tank Contents: Premium Unleaded
Type Of Tank: Single Wall

Waste and Materials:
Record ID: DEH2002-HUPFP-120489
Permit Status: Permit Renewed
Active Permit: Y
Child Record Id: DEH2017-HCHEM-0130586
Trade Secret: N
Hazardous Material Type: Mixture
Last Updated: 2017-08-31T01:33:56.000
Chemical Name: GASOLINE
Common Name: GASOLINE (GRADES: REGULAR, MIDGRADE, PREMIUM)
Case Number: 8006-61-9

Record ID: DEH2002-HUPFP-120489
Permit Status: Permit Renewed
Active Permit: Y
Child Record Id: DEH2017-HCHEM-0130587
Trade Secret: N
Hazardous Material Type: Pure
Last Updated: 2017-08-31T01:33:56.000
Chemical Name: CARBON DIOXIDE
Common Name: CARBON DIOXIDE, REFRIGERATED LIQUID
Case Number: 124-38-9

Record ID: DEH2002-HUPFP-120489
Permit Status: Permit Renewed
Active Permit: Y
Child Record Id: DEH2017-HWAST-0109139
Trade Secret: N
Hazardous Material Type: Not reported
Last Updated: 2017-08-31T01:33:56.000
Chemical Name: WASTE ABSORBENT & SPENT DISPENSER FUEL FILTERS
Common Name: WASTE ABSORBENT & SPENT DISPENSER FUEL FILTERS
Case Number: Not reported

Record ID: DEH2002-HUPFP-120489
Permit Status: Permit Renewed
Active Permit: Y
Child Record Id: DEH2017-HWAST-0109140
Trade Secret: N
Hazardous Material Type: Not reported
Last Updated: 2017-08-31T01:33:56.000
Chemical Name: SUMP WASTE CLEAN-UP, TEST WATER
Common Name: SUMP WASTE CLEAN-UP, TEST WATER
Case Number: Not reported

7 ELEVEN FOOD STORES (Continued) **S104749440**

Permit Number:	120489
Business Type:	6HK28
EPA Id Number:	CAD981406499
APN:	627-011-18-00
Last HMMD Inspection:	11/15/2011
Facility Telephone:	619-575-6081
Permit Status:	OPEN
Permit Expiration:	06/30/2013
Date Last Updated:	11/02/2012
Facility Owner:	7-ELEVEN, INC.
Facility Mailing Address:	P O BOX 711
Facility Mailing City:	DALLAS
Facility Mailing State:	TX
Facility Mailing Zip:	75221-
UST Owner:	7-ELEVEN, INC.
Handle Regulated Hazmat:	Y
Own Or Operate UST:	Y
Subject To APSA:	Not reported
Generate Haz Waste:	Not reported
Treat Haz Waste:	Not reported
Generate Medical Waste:	Not reported

Inventory Active Permits (not SQG Medical):

Permit Number:	120489
Update Date:	11/02/2012
Case Number:	124-38-9
Name:	CARBON DIOXIDE
Other Information:	CO2
Material Waste:	Material
Hazardous Categories 1:	PRESSURE RELEASE
Hazardous Categories 2:	Not reported

Permit Number:	120489
Update Date:	11/02/2012
Case Number:	8006-61-9
Name:	MIDGRADE UNLEADED
Other Information:	UNDERGROUND TANK 120489 T002
Material Waste:	Material
Hazardous Categories 1:	FIRE
Hazardous Categories 2:	Not reported

Permit Number:	120489
Update Date:	11/02/2012
Case Number:	8006-61-9
Name:	PREMIUM UNLEADED
Other Information:	UNDERGROUND TANK 120489 T001
Material Waste:	Material
Hazardous Categories 1:	FIRE
Hazardous Categories 2:	Not reported

Permit Number:	120489
Update Date:	11/02/2012
Case Number:	8006-61-9
Name:	REGULAR UNLEADED
Other Information:	UNDERGROUND TANK 120489 T003
Material Waste:	Material
Hazardous Categories 1:	FIRE
Hazardous Categories 2:	Not reported

7 ELEVEN FOOD STORES (Continued) **S104749440**

Permit Number: 120489
Update Date: 11/02/2012
Case Number: Not reported
Name: WASTE 134 AQUEOUS SOL'N W/LESS 10% ORG
Other Information: WATER & FUEL
Material Waste: Waste
Hazardous Categories 1: Not reported
Hazardous Categories 2: Not reported

Permit Number: 120489
Update Date: 11/02/2012
Case Number: Not reported
Name: WASTE 352 ORGANIC SOLIDS (OTHER)
Other Information: USED FUEL FILTERS
Material Waste: Waste
Hazardous Categories 1: Not reported
Hazardous Categories 2: Not reported

Violations Active Permits:

Permit Number: 120489
Update Date: 11/02/2012
Inspection Date: 11/23/2004
Violation Code: 6HV3101
Violation: UPF PERMIT NOT CURRENT/ONSITE
Violation Citation: Current UPF permit not obtained/not available. 25284; 68.905, 68.1003, 68.1005
Activity: ACTIVE

Permit Number: 120489
Update Date: 11/02/2012
Inspection Date: 11/23/2004
Violation Code: 6HV3102
Violation: OPER. PERMIT NOT CURRENT/ONSITE
Violation Citation: Current Operating Permit not available at facility. 25284(a), 25286(a); 2712(i); 68.1003
Activity: ACTIVE

Permit Number: 120489
Update Date: 11/02/2012
Inspection Date: 11/23/2004
Violation Code: 6HV3112
Violation: 2NDRY CONT TEST NOT DONE (6/36 MOS.)
Violation Citation: Secondary containment testing not conducted at 6months/36 months. 25284.1; 2637(a)
Activity: ACTIVE

Permit Number: 120489
Update Date: 11/02/2012
Inspection Date: 11/23/2004
Violation Code: 6HV3257
Violation: 2NDRY CONTAINMENT NOT LIQUID FREE
Violation Citation: Secondary containment system components not liquid free. 2631(d)(4)
Activity: ACTIVE

Permit Number: 120489
Update Date: 11/02/2012
Inspection Date: 11/23/2004

7 ELEVEN FOOD STORES (Continued) **S104749440**

Violation Code:	6HV3405
Violation:	LLD DOESN'T DETECT 3.0 GPH OR EQUIVA
Violation Citation:	DOUBLE WALLED PRESSURIZED PIPING: OPTION 3-Line leak detector does not detect 3.0 gph or equivalent? 2636(f)(2)
Activity:	ACTIVE
Permit Number:	120489
Update Date:	11/02/2012
Inspection Date:	11/24/2003
Violation Code:	6HV3107
Violation:	MONITORING PROCEDURES NOT AVAIL/TO HMD
Violation Citation:	Monitoring procedures not available/complete/submitted to HMD 2632(b)& (d), 2634(d), 2641(h), 2711(a)(9)
Activity:	ACTIVE
Permit Number:	120489
Update Date:	11/02/2012
Inspection Date:	11/24/2003
Violation Code:	6HV3108
Violation:	UST ER RESPONSE PLAN NOT COMPLETE/AVAIL
Violation Citation:	Emergency Response Plan is not available/complete. 25289(b); 2632(b), 2634(e), 2641(h)
Activity:	ACTIVE
Permit Number:	120489
Update Date:	11/02/2012
Inspection Date:	11/24/2003
Violation Code:	6HV3109
Violation:	NO SCALED PLOT PLAN AVAIL/TO HMD
Violation Citation:	Scaled Plot plan showing tank, piping & equipment location not available/complete/submitted to HMD. 2711(a)(8), 2632(d)(1) (C)
Activity:	ACTIVE
Permit Number:	120489
Update Date:	11/02/2012
Inspection Date:	11/24/2003
Violation Code:	6HV3152
Violation:	ALL MAINT/MONITOR RECORDS NOT AVAILABLE
Violation Citation:	All maintenance/monitoring/calibration/ repair records not available. 25293; 2712 (b)
Activity:	ACTIVE
Permit Number:	120489
Update Date:	11/02/2012
Inspection Date:	11/24/2003
Violation Code:	6HV3253
Violation:	STICKER/TAG NOT AFFIXED TO MONIT. EQUIP.
Violation Citation:	Sticker/tag not affixed to monitoring equipment at certification. 2637(b)(5)
Activity:	ACTIVE
Permit Number:	120489
Update Date:	11/02/2012
Inspection Date:	11/24/2003
Violation Code:	6HV3253
Violation:	STICKER/TAG NOT AFFIXED TO MONIT. EQUIP.
Violation Citation:	Sticker/tag not affixed to monitoring equipment at certification.

7 ELEVEN FOOD STORES (Continued) **S104749440**

2637(b)(5)
Activity: ACTIVE

Permit Number: 120489
Update Date: 11/02/2012
Inspection Date: 11/24/2003
Violation Code: 6HV3253
Violation: STICKER/TAG NOT AFFIXED TO MONIT. EQUIP.
Violation Citation: Sticker/tag not affixed to monitoring equipment at certification. 2637(b)(5)
Activity: ACTIVE

Permit Number: 120489
Update Date: 11/02/2012
Inspection Date: 11/24/2003
Violation Code: 6HV3263
Violation: MONITOR SYSTEM NOT ALL FUNCTIONAL
Violation Citation: Monitoring system components &/or devices are not all functional. 2630, 2641(j), 2632
Activity: ACTIVE

Permit Number: 120489
Update Date: 11/02/2012
Inspection Date: 11/24/2003
Violation Code: 6HV3263
Violation: MONITOR SYSTEM NOT ALL FUNCTIONAL
Violation Citation: Monitoring system components &/or devices are not all functional. 2630, 2641(j), 2632
Activity: ACTIVE

Permit Number: 120489
Update Date: 11/02/2012
Inspection Date: 11/24/2003
Violation Code: 6HV3263
Violation: MONITOR SYSTEM NOT ALL FUNCTIONAL
Violation Citation: Monitoring system components &/or devices are not all functional. 2630, 2641(j), 2632
Activity: ACTIVE

Permit Number: 120489
Update Date: 11/02/2012
Inspection Date: 11/24/2003
Violation Code: 6HV3501
Violation: NO MONTHLY 0.2 GPH TANK GAUGING TEST
Violation Citation: SINGLE WALLED TANKS:OPTION 1: Monthly 0.2 gallon per hour tank gauging test not performed. 2643(b)(1)
Activity: ACTIVE

Permit Number: 120489
Update Date: 11/02/2012
Inspection Date: 11/24/2003
Violation Code: 6HV3501
Violation: NO MONTHLY 0.2 GPH TANK GAUGING TEST
Violation Citation: SINGLE WALLED TANKS:OPTION 1: Monthly 0.2 gallon per hour tank gauging test not performed. 2643(b)(1)
Activity: ACTIVE

7 ELEVEN FOOD STORES (Continued) **S104749440**

Permit Number:	120489
Update Date:	11/02/2012
Inspection Date:	11/24/2003
Violation Code:	6HV3501
Violation:	NO MONTHLY 0.2 GPH TANK GAUGING TEST
Violation Citation:	SINGLE WALLED TANKS:OPTION 1: Monthly 0.2 gallon per hour tank gauging test not performed. 2643(b)(1)
Activity:	ACTIVE

Permit Number:	120489
Update Date:	11/02/2012
Inspection Date:	11/06/2007
Violation Code:	6HV3255
Violation:	SPILL CONTAIN. NOT DRY/IN GOOD CONDITION
Violation Citation:	Spill container is not in good condition and/or liquid free. 2635(b)(1), 2636(a)(1)
Activity:	ACTIVE

Permit Number:	120489
Update Date:	11/02/2012
Inspection Date:	11/06/2007
Violation Code:	6HV3257
Violation:	2NDRY CONTAINMENT NOT LIQUID FREE
Violation Citation:	Secondary containment system components not liquid free. 2631(d)(4)
Activity:	ACTIVE

Permit Number:	120489
Update Date:	11/02/2012
Inspection Date:	11/06/2007
Violation Code:	6HV3257
Violation:	2NDRY CONTAINMENT NOT LIQUID FREE
Violation Citation:	Secondary containment system components not liquid free. 2631(d)(4)
Activity:	ACTIVE

Permit Number:	120489
Update Date:	11/02/2012
Inspection Date:	11/06/2007
Violation Code:	6HV3257
Violation:	2NDRY CONTAINMENT NOT LIQUID FREE
Violation Citation:	Secondary containment system components not liquid free. 2631(d)(4)
Activity:	ACTIVE

Permit Number:	120489
Update Date:	11/02/2012
Inspection Date:	11/06/2007
Violation Code:	6HV3411
Violation:	LLD NOT INSTALLED/NOT FUNCTIONAL
Violation Citation:	DOUBLE WALLED PRESSURIZED PIPING-Including Under Dispenser Containment (UDC):Line leak detector is not installed, not functional, or not tested. 2636(f)(2), 25284.1(a)(4)(C), 2641(j)
Activity:	ACTIVE

Permit Number:	120489
Update Date:	11/02/2012
Inspection Date:	11/22/2005
Violation Code:	6HV3411
Violation:	LLD NOT INSTALLED/NOT FUNCTIONAL

7 ELEVEN FOOD STORES (Continued) **S104749440**

Violation Citation:	DOUBLE WALLED PRESSURIZED PIPING-Including Under Dispenser Containment (UDC):Line leak detector is not installed, not functional, or not tested. 2636(f)(2), 25284.1(a)(4)(C), 2641(j)
Activity:	ACTIVE
Permit Number:	120489
Update Date:	11/02/2012
Inspection Date:	11/22/2005
Violation Code:	6HV3411
Violation:	LLD NOT INSTALLED/NOT FUNCTIONAL
Violation Citation:	DOUBLE WALLED PRESSURIZED PIPING-Including Under Dispenser Containment (UDC):Line leak detector is not installed, not functional, or not tested. 2636(f)(2), 25284.1(a)(4)(C), 2641(j)
Activity:	ACTIVE
Permit Number:	120489
Update Date:	11/02/2012
Inspection Date:	11/22/2005
Violation Code:	6HV3102
Violation:	OPER. PERMIT NOT CURRENT/ONSITE
Violation Citation:	Current Operating Permit not available at facility. 25284(a), 25286(a); 2712(i); 68.1003
Activity:	ACTIVE
Permit Number:	120489
Update Date:	11/02/2012
Inspection Date:	11/22/2005
Violation Code:	6HV3252
Violation:	AUDIO&VISUAL ALARMS NOT WORKING OK
Violation Citation:	All audible and/or visual alarms not functioning properly. 2632(c)(2)(B), 2636(f)(1)
Activity:	ACTIVE
Permit Number:	120489
Update Date:	11/02/2012
Inspection Date:	11/22/2005
Violation Code:	6HV3252
Violation:	AUDIO&VISUAL ALARMS NOT WORKING OK
Violation Citation:	All audible and/or visual alarms not functioning properly. 2632(c)(2)(B), 2636(f)(1)
Activity:	ACTIVE
Permit Number:	120489
Update Date:	11/02/2012
Inspection Date:	11/22/2005
Violation Code:	6HV3252
Violation:	AUDIO&VISUAL ALARMS NOT WORKING OK
Violation Citation:	All audible and/or visual alarms not functioning properly. 2632(c)(2)(B), 2636(f)(1)
Activity:	ACTIVE

UST:

UST Name:	UNDERGROUND TANK 120489 T001
Last Update:	2012-11-02 14:17:38
Permit Number:	120489
Tank Type:	SINGLE WALL
Additional Id:	RT1392/RT2053/RT4259/RT5109, RT5235

7 ELEVEN FOOD STORES (Continued) **S104749440**

Capacity Gallons:	9816
UST Contents:	PREMIUM UNLEADED
Other Content Info:	PREMIUM UNLEADED
Reg Status:	ACTIVE
Remove Close Date:	Not reported
Year Installed:	1983-01-01 00:00:00
Pipe Type:	DOUBLE WALL
Delivery System:	PRESSURE
Monitor Code:	15
UST Monitor Method:	SW TANK DW PRESSURE PIPE W/ SHUTOFF AND ALARM ON LLD AND CERTIFIED ATG: IN-TANK TEST MONTHLY

UST Name:	UNDERGROUND TANK 120489 T002
Last Update:	2012-11-02 14:17:38
Permit Number:	120489
Tank Type:	SINGLE WALL
Additional Id:	RT1392/RT2053/RT4259/RT5109, RT5235
Capacity Gallons:	9816
UST Contents:	MIDGRADE UNLEADED
Other Content Info:	MIDGRADE UNLEADED
Reg Status:	ACTIVE
Remove Close Date:	Not reported
Year Installed:	1983-01-01 00:00:00
Pipe Type:	DOUBLE WALL
Delivery System:	PRESSURE
Monitor Code:	15
UST Monitor Method:	SW TANK DW PRESSURE PIPE W/ SHUTOFF AND ALARM ON LLD AND CERTIFIED ATG: IN-TANK TEST MONTHLY

UST Name:	UNDERGROUND TANK 120489 T003
Last Update:	2012-11-02 14:17:38
Permit Number:	120489
Tank Type:	SINGLE WALL
Additional Id:	RT1392/RT2053/RT4259/RT5109, RT5235
Capacity Gallons:	9816
UST Contents:	REGULAR UNLEADED
Other Content Info:	REGULAR UNLEADED
Reg Status:	ACTIVE
Remove Close Date:	Not reported
Year Installed:	1983-01-01 00:00:00
Pipe Type:	DOUBLE WALL
Delivery System:	PRESSURE
Monitor Code:	15
UST Monitor Method:	SW TANK DW PRESSURE PIPE W/ SHUTOFF AND ALARM ON LLD AND CERTIFIED ATG: IN-TANK TEST MONTHLY

Permit Number:	120489
Business Type:	6HK28
EPA Id Number:	CAD981406499
APN:	627-011-18-00
Last HMMD Inspection:	11/15/2011
Facility Telephone:	619-575-6081
Permit Status:	OPEN
Permit Expiration:	06/30/2013
Date Last Updated:	11/02/2012
Facility Owner:	7-ELEVEN, INC.

7 ELEVEN FOOD STORES (Continued) **S104749440**

Facility Mailing Address:	P O BOX 711
Facility Mailing City:	DALLAS
Facility Mailing State:	TX
Facility Mailing Zip:	75221-
UST Owner:	7-ELEVEN, INC.
Handle Regulated Hazmat:	Y
Own Or Operate UST:	Y
Subject To APSA:	Not reported
Generate Haz Waste:	Y
Treat Haz Waste:	Not reported
Generate Medical Waste:	Not reported

Inventory Active Permits (not SQG Medical):

Permit Number:	120489
Update Date:	11/02/2012
Case Number:	124-38-9
Name:	CARBON DIOXIDE
Other Information:	CO2
Material Waste:	Material
Hazardous Categories 1:	PRESSURE RELEASE
Hazardous Categories 2:	Not reported

Permit Number:	120489
Update Date:	11/02/2012
Case Number:	8006-61-9
Name:	MIDGRADE UNLEADED
Other Information:	UNDERGROUND TANK 120489 T002
Material Waste:	Material
Hazardous Categories 1:	FIRE
Hazardous Categories 2:	Not reported

Permit Number:	120489
Update Date:	11/02/2012
Case Number:	8006-61-9
Name:	PREMIUM UNLEADED
Other Information:	UNDERGROUND TANK 120489 T001
Material Waste:	Material
Hazardous Categories 1:	FIRE
Hazardous Categories 2:	Not reported

Permit Number:	120489
Update Date:	11/02/2012
Case Number:	8006-61-9
Name:	REGULAR UNLEADED
Other Information:	UNDERGROUND TANK 120489 T003
Material Waste:	Material
Hazardous Categories 1:	FIRE
Hazardous Categories 2:	Not reported

Permit Number:	120489
Update Date:	11/02/2012
Case Number:	Not reported
Name:	WASTE 134 AQUEOUS SOL'N W/LESS 10% ORG
Other Information:	WATER & FUEL
Material Waste:	Waste
Hazardous Categories 1:	Not reported
Hazardous Categories 2:	Not reported

7 ELEVEN FOOD STORES (Continued) **S104749440**

Permit Number:	120489
Update Date:	11/02/2012
Case Number:	Not reported
Name:	WASTE 352 ORGANIC SOLIDS (OTHER)
Other Information:	USED FUEL FILTERS
Material Waste:	Waste
Hazardous Categories 1:	Not reported
Hazardous Categories 2:	Not reported

Violations Active Permits:

Permit Number:	120489
Update Date:	11/02/2012
Inspection Date:	11/23/2004
Violation Code:	6HV3101
Violation:	UPF PERMIT NOT CURRENT/ONSITE
Violation Citation:	Current UPF permit not obtained/not available. 25284; 68.905, 68.1003, 68.1005
Activity:	ACTIVE

Permit Number:	120489
Update Date:	11/02/2012
Inspection Date:	11/23/2004
Violation Code:	6HV3102
Violation:	OPER. PERMIT NOT CURRENT/ONSITE
Violation Citation:	Current Operating Permit not available at facility. 25284(a), 25286(a); 2712(i); 68.1003
Activity:	ACTIVE

Permit Number:	120489
Update Date:	11/02/2012
Inspection Date:	11/23/2004
Violation Code:	6HV3112
Violation:	2NDRY CONT TEST NOT DONE (6/36 MOS.)
Violation Citation:	Secondary containment testing not conducted at 6months/36 months. 25284.1; 2637(a)
Activity:	ACTIVE

Permit Number:	120489
Update Date:	11/02/2012
Inspection Date:	11/23/2004
Violation Code:	6HV3257
Violation:	2NDRY CONTAINMENT NOT LIQUID FREE
Violation Citation:	Secondary containment system components not liquid free. 2631(d)(4)
Activity:	ACTIVE

Permit Number:	120489
Update Date:	11/02/2012
Inspection Date:	11/23/2004
Violation Code:	6HV3405
Violation:	LLD DOESN'T DETECT 3.0 GPH OR EQUIVA
Violation Citation:	DOUBLE WALLED PRESSURIZED PIPING: OPTION 3-Line leak detector does not detect 3.0 gph or equivalent? 2636(f)(2)
Activity:	ACTIVE

Permit Number:	120489
Update Date:	11/02/2012
Inspection Date:	11/24/2003

7 ELEVEN FOOD STORES (Continued) **S104749440**

Violation Code:	6HV3107
Violation:	MONITORING PROCEDURES NOT AVAIL/TO HMD
Violation Citation:	Monitoring procedures not available/complete/submitted to HMD 2632(b)& (d), 2634(d), 2641(h), 2711(a)(9)
Activity:	ACTIVE
Permit Number:	120489
Update Date:	11/02/2012
Inspection Date:	11/24/2003
Violation Code:	6HV3108
Violation:	UST ER RESPONSE PLAN NOT COMPLETE/AVAIL
Violation Citation:	Emergency Response Plan is not available/complete. 25289(b); 2632(b), 2634(e), 2641(h)
Activity:	ACTIVE
Permit Number:	120489
Update Date:	11/02/2012
Inspection Date:	11/24/2003
Violation Code:	6HV3109
Violation:	NO SCALED PLOT PLAN AVAIL/TO HMD
Violation Citation:	Scaled Plot plan showing tank, piping & equipment location not available/complete/submitted to HMD. 2711(a)(8), 2632(d)(1) (C)
Activity:	ACTIVE
Permit Number:	120489
Update Date:	11/02/2012
Inspection Date:	11/24/2003
Violation Code:	6HV3152
Violation:	ALL MAINT/MONITOR RECORDS NOT AVAILABLE
Violation Citation:	All maintenance/monitoring/calibration/ repair records not available. 25293; 2712 (b)
Activity:	ACTIVE
Permit Number:	120489
Update Date:	11/02/2012
Inspection Date:	11/24/2003
Violation Code:	6HV3253
Violation:	STICKER/TAG NOT AFFIXED TO MONIT. EQUIP.
Violation Citation:	Sticker/tag not affixed to monitoring equipment at certification. 2637(b)(5)
Activity:	ACTIVE
Permit Number:	120489
Update Date:	11/02/2012
Inspection Date:	11/24/2003
Violation Code:	6HV3253
Violation:	STICKER/TAG NOT AFFIXED TO MONIT. EQUIP.
Violation Citation:	Sticker/tag not affixed to monitoring equipment at certification. 2637(b)(5)
Activity:	ACTIVE
Permit Number:	120489
Update Date:	11/02/2012
Inspection Date:	11/24/2003
Violation Code:	6HV3253
Violation:	STICKER/TAG NOT AFFIXED TO MONIT. EQUIP.
Violation Citation:	Sticker/tag not affixed to monitoring equipment at certification.

7 ELEVEN FOOD STORES (Continued) **S104749440**

	2637(b)(5)
Activity:	ACTIVE
Permit Number:	120489
Update Date:	11/02/2012
Inspection Date:	11/24/2003
Violation Code:	6HV3263
Violation:	MONITOR SYSTEM NOT ALL FUNCTIONAL
Violation Citation:	Monitoring system components &/or devices are not all functional. 2630, 2641(j), 2632
Activity:	ACTIVE
Permit Number:	120489
Update Date:	11/02/2012
Inspection Date:	11/24/2003
Violation Code:	6HV3263
Violation:	MONITOR SYSTEM NOT ALL FUNCTIONAL
Violation Citation:	Monitoring system components &/or devices are not all functional. 2630, 2641(j), 2632
Activity:	ACTIVE
Permit Number:	120489
Update Date:	11/02/2012
Inspection Date:	11/24/2003
Violation Code:	6HV3263
Violation:	MONITOR SYSTEM NOT ALL FUNCTIONAL
Violation Citation:	Monitoring system components &/or devices are not all functional. 2630, 2641(j), 2632
Activity:	ACTIVE
Permit Number:	120489
Update Date:	11/02/2012
Inspection Date:	11/24/2003
Violation Code:	6HV3501
Violation:	NO MONTHLY 0.2 GPH TANK GAUGING TEST
Violation Citation:	SINGLE WALLED TANKS:OPTION 1: Monthly 0.2 gallon per hour tank gauging test not performed. 2643(b)(1)
Activity:	ACTIVE
Permit Number:	120489
Update Date:	11/02/2012
Inspection Date:	11/24/2003
Violation Code:	6HV3501
Violation:	NO MONTHLY 0.2 GPH TANK GAUGING TEST
Violation Citation:	SINGLE WALLED TANKS:OPTION 1: Monthly 0.2 gallon per hour tank gauging test not performed. 2643(b)(1)
Activity:	ACTIVE
Permit Number:	120489
Update Date:	11/02/2012
Inspection Date:	11/24/2003
Violation Code:	6HV3501
Violation:	NO MONTHLY 0.2 GPH TANK GAUGING TEST
Violation Citation:	SINGLE WALLED TANKS:OPTION 1: Monthly 0.2 gallon per hour tank gauging test not performed. 2643(b)(1)
Activity:	ACTIVE

7 ELEVEN FOOD STORES (Continued) **S104749440**

Permit Number:	120489
Update Date:	11/02/2012
Inspection Date:	11/06/2007
Violation Code:	6HV3255
Violation:	SPILL CONTAIN. NOT DRY/IN GOOD CONDITION
Violation Citation:	Spill container is not in good condition and/or liquid free. 2635(b)(1), 2636(a)(1)
Activity:	ACTIVE
Permit Number:	120489
Update Date:	11/02/2012
Inspection Date:	11/06/2007
Violation Code:	6HV3257
Violation:	2NDRY CONTAINMENT NOT LIQUID FREE
Violation Citation:	Secondary containment system components not liquid free. 2631(d)(4)
Activity:	ACTIVE
Permit Number:	120489
Update Date:	11/02/2012
Inspection Date:	11/06/2007
Violation Code:	6HV3257
Violation:	2NDRY CONTAINMENT NOT LIQUID FREE
Violation Citation:	Secondary containment system components not liquid free. 2631(d)(4)
Activity:	ACTIVE
Permit Number:	120489
Update Date:	11/02/2012
Inspection Date:	11/06/2007
Violation Code:	6HV3257
Violation:	2NDRY CONTAINMENT NOT LIQUID FREE
Violation Citation:	Secondary containment system components not liquid free. 2631(d)(4)
Activity:	ACTIVE
Permit Number:	120489
Update Date:	11/02/2012
Inspection Date:	11/06/2007
Violation Code:	6HV3411
Violation:	LLD NOT INSTALLED/NOT FUNCTIONAL
Violation Citation:	DOUBLE WALLED PRESSURIZED PIPING-Including Under Dispenser Containment (UDC):Line leak detector is not installed, not functional, or not tested. 2636(f)(2), 25284.1(a)(4)(C), 2641(j)
Activity:	ACTIVE
Permit Number:	120489
Update Date:	11/02/2012
Inspection Date:	11/22/2005
Violation Code:	6HV3411
Violation:	LLD NOT INSTALLED/NOT FUNCTIONAL
Violation Citation:	DOUBLE WALLED PRESSURIZED PIPING-Including Under Dispenser Containment (UDC):Line leak detector is not installed, not functional, or not tested. 2636(f)(2), 25284.1(a)(4)(C), 2641(j)
Activity:	ACTIVE
Permit Number:	120489
Update Date:	11/02/2012
Inspection Date:	11/22/2005
Violation Code:	6HV3411

7 ELEVEN FOOD STORES (Continued) **S104749440**

Violation: LLD NOT INSTALLED/NOT FUNCTIONAL
Violation Citation: DOUBLE WALLED PRESSURIZED PIPING-Including Under Dispenser Containment (UDC):Line leak detector is not installed, not functional, or not tested. 2636(f)(2), 25284.1(a)(4)(C), 2641(j)
Activity: ACTIVE

Permit Number: 120489
Update Date: 11/02/2012
Inspection Date: 11/22/2005
Violation Code: 6HV3102
Violation: OPER. PERMIT NOT CURRENT/ONSITE
Violation Citation: Current Operating Permit not available at facility. 25284(a), 25286(a); 2712(i); 68.1003
Activity: ACTIVE

Permit Number: 120489
Update Date: 11/02/2012
Inspection Date: 11/22/2005
Violation Code: 6HV3252
Violation: AUDIO&VISUAL ALARMS NOT WORKING OK
Violation Citation: All audible and/or visual alarms not functioning properly. 2632(c)(2)(B), 2636(f)(1)
Activity: ACTIVE

Permit Number: 120489
Update Date: 11/02/2012
Inspection Date: 11/22/2005
Violation Code: 6HV3252
Violation: AUDIO&VISUAL ALARMS NOT WORKING OK
Violation Citation: All audible and/or visual alarms not functioning properly. 2632(c)(2)(B), 2636(f)(1)
Activity: ACTIVE

Permit Number: 120489
Update Date: 11/02/2012
Inspection Date: 11/22/2005
Violation Code: 6HV3252
Violation: AUDIO&VISUAL ALARMS NOT WORKING OK
Violation Citation: All audible and/or visual alarms not functioning properly. 2632(c)(2)(B), 2636(f)(1)
Activity: ACTIVE

UST:
UST Name: UNDERGROUND TANK 120489 T001
Last Update: 2012-11-02 14:17:38
Permit Number: 120489
Tank Type: SINGLE WALL
Additional Id: RT1392/RT2053/RT4259/RT5109, RT5235
Capacity Gallons: 9816
UST Contents: PREMIUM UNLEADED
Other Content Info: PREMIUM UNLEADED
Reg Status: ACTIVE
Remove Close Date: Not reported
Year Installed: 1983-01-01 00:00:00
Pipe Type: DOUBLE WALL
Delivery System: PRESSURE
Monitor Code: 15

7 ELEVEN FOOD STORES (Continued) **S104749440**

UST Monitor Method:	SW TANK DW PRESSURE PIPE W/ SHUTOFF AND ALARM ON LLD AND CERTIFIED ATG: IN-TANK TEST MONTHLY
UST Name:	UNDERGROUND TANK 120489 T002
Last Update:	2012-11-02 14:17:38
Permit Number:	120489
Tank Type:	SINGLE WALL
Additional Id:	RT1392/RT2053/RT4259/RT5109, RT5235
Capacity Gallons:	9816
UST Contents:	MIDGRADE UNLEADED
Other Content Info:	MIDGRADE UNLEADED
Reg Status:	ACTIVE
Remove Close Date:	Not reported
Year Installed:	1983-01-01 00:00:00
Pipe Type:	DOUBLE WALL
Delivery System:	PRESSURE
Monitor Code:	15
UST Monitor Method:	SW TANK DW PRESSURE PIPE W/ SHUTOFF AND ALARM ON LLD AND CERTIFIED ATG: IN-TANK TEST MONTHLY
UST Name:	UNDERGROUND TANK 120489 T003
Last Update:	2012-11-02 14:17:38
Permit Number:	120489
Tank Type:	SINGLE WALL
Additional Id:	RT1392/RT2053/RT4259/RT5109, RT5235
Capacity Gallons:	9816
UST Contents:	REGULAR UNLEADED
Other Content Info:	REGULAR UNLEADED
Reg Status:	ACTIVE
Remove Close Date:	Not reported
Year Installed:	1983-01-01 00:00:00
Pipe Type:	DOUBLE WALL
Delivery System:	PRESSURE
Monitor Code:	15
UST Monitor Method:	SW TANK DW PRESSURE PIPE W/ SHUTOFF AND ALARM ON LLD AND CERTIFIED ATG: IN-TANK TEST MONTHLY
Permit Number:	120489
Business Type:	6HK28
EPA Id Number:	CAD981406499
APN:	627-011-18-00
Last HMMD Inspection:	11/15/2011
Facility Telephone:	619-575-6081
Permit Status:	OPEN
Permit Expiration:	06/30/2013
Date Last Updated:	11/02/2012
Facility Owner:	7-ELEVEN, INC.
Facility Mailing Address:	P O BOX 711
Facility Mailing City:	DALLAS
Facility Mailing State:	TX
Facility Mailing Zip:	75221-
UST Owner:	7-ELEVEN, INC.
Handle Regulated Hazmat:	Y
Own Or Operate UST:	Y
Subject To APSA:	Not reported
Generate Haz Waste:	Not reported

7 ELEVEN FOOD STORES (Continued) **S104749440**

Treat Haz Waste: Not reported
Generate Medical Waste: Not reported

Inventory Active Permits (not SQG Medical):
Permit Number: 120489
Update Date: 11/02/2012
Case Number: 124-38-9
Name: CARBON DIOXIDE
Other Information: CO2
Material Waste: Material
Hazardous Categories 1: PRESSURE RELEASE
Hazardous Categories 2: Not reported

Permit Number: 120489
Update Date: 11/02/2012
Case Number: 8006-61-9
Name: MIDGRADE UNLEADED
Other Information: UNDERGROUND TANK 120489 T002
Material Waste: Material
Hazardous Categories 1: FIRE
Hazardous Categories 2: Not reported

Permit Number: 120489
Update Date: 11/02/2012
Case Number: 8006-61-9
Name: PREMIUM UNLEADED
Other Information: UNDERGROUND TANK 120489 T001
Material Waste: Material
Hazardous Categories 1: FIRE
Hazardous Categories 2: Not reported

Permit Number: 120489
Update Date: 11/02/2012
Case Number: 8006-61-9
Name: REGULAR UNLEADED
Other Information: UNDERGROUND TANK 120489 T003
Material Waste: Material
Hazardous Categories 1: FIRE
Hazardous Categories 2: Not reported

Permit Number: 120489
Update Date: 11/02/2012
Case Number: Not reported
Name: WASTE 134 AQUEOUS SOL'N W/LESS 10% ORG
Other Information: WATER & FUEL
Material Waste: Waste
Hazardous Categories 1: Not reported
Hazardous Categories 2: Not reported

Permit Number: 120489
Update Date: 11/02/2012
Case Number: Not reported
Name: WASTE 352 ORGANIC SOLIDS (OTHER)
Other Information: USED FUEL FILTERS
Material Waste: Waste
Hazardous Categories 1: Not reported
Hazardous Categories 2: Not reported

7 ELEVEN FOOD STORES (Continued) **S104749440**

Violations Active Permits:

Permit Number:	120489
Update Date:	11/02/2012
Inspection Date:	11/23/2004
Violation Code:	6HV3101
Violation:	UPF PERMIT NOT CURRENT/ONSITE
Violation Citation:	Current UPF permit not obtained/not available. 25284; 68.905, 68.1003, 68.1005
Activity:	ACTIVE
Permit Number:	120489
Update Date:	11/02/2012
Inspection Date:	11/23/2004
Violation Code:	6HV3102
Violation:	OPER. PERMIT NOT CURRENT/ONSITE
Violation Citation:	Current Operating Permit not available at facility. 25284(a), 25286(a); 2712(i); 68.1003
Activity:	ACTIVE
Permit Number:	120489
Update Date:	11/02/2012
Inspection Date:	11/23/2004
Violation Code:	6HV3112
Violation:	2NDRY CONT TEST NOT DONE (6/36 MOS.)
Violation Citation:	Secondary containment testing not conducted at 6months/36 months. 25284.1; 2637(a)
Activity:	ACTIVE
Permit Number:	120489
Update Date:	11/02/2012
Inspection Date:	11/23/2004
Violation Code:	6HV3257
Violation:	2NDRY CONTAINMENT NOT LIQUID FREE
Violation Citation:	Secondary containment system components not liquid free. 2631(d)(4)
Activity:	ACTIVE
Permit Number:	120489
Update Date:	11/02/2012
Inspection Date:	11/23/2004
Violation Code:	6HV3405
Violation:	LLD DOESN'T DETECT 3.0 GPH OR EQUIVA
Violation Citation:	DOUBLE WALLED PRESSURIZED PIPING: OPTION 3-Line leak detector does not detect 3.0 gph or equivalent? 2636(f)(2)
Activity:	ACTIVE
Permit Number:	120489
Update Date:	11/02/2012
Inspection Date:	11/24/2003
Violation Code:	6HV3107
Violation:	MONITORING PROCEDURES NOT AVAIL/TO HMD
Violation Citation:	Monitoring procedures not available/complete/submitted to HMD 2632(b)& (d), 2634(d), 2641(h), 2711(a)(9)
Activity:	ACTIVE
Permit Number:	120489
Update Date:	11/02/2012
Inspection Date:	11/24/2003

7 ELEVEN FOOD STORES (Continued) **S104749440**

Violation Code:	6HV3108
Violation:	UST ER RESPONSE PLAN NOT COMPLETE/AVAIL
Violation Citation:	Emergency Response Plan is not available/complete. 25289(b); 2632(b), 2634(e), 2641(h)
Activity:	ACTIVE
Permit Number:	120489
Update Date:	11/02/2012
Inspection Date:	11/24/2003
Violation Code:	6HV3109
Violation:	NO SCALED PLOT PLAN AVAIL/TO HMD
Violation Citation:	Scaled Plot plan showing tank, piping & equipment location not available/complete/submitted to HMD. 2711(a)(8), 2632(d)(1) (C)
Activity:	ACTIVE
Permit Number:	120489
Update Date:	11/02/2012
Inspection Date:	11/24/2003
Violation Code:	6HV3152
Violation:	ALL MAINT/MONITOR RECORDS NOT AVAILABLE
Violation Citation:	All maintenance/monitoring/calibration/ repair records not available. 25293; 2712 (b)
Activity:	ACTIVE
Permit Number:	120489
Update Date:	11/02/2012
Inspection Date:	11/24/2003
Violation Code:	6HV3253
Violation:	STICKER/TAG NOT AFFIXED TO MONIT. EQUIP.
Violation Citation:	Sticker/tag not affixed to monitoring equipment at certification. 2637(b)(5)
Activity:	ACTIVE
Permit Number:	120489
Update Date:	11/02/2012
Inspection Date:	11/24/2003
Violation Code:	6HV3253
Violation:	STICKER/TAG NOT AFFIXED TO MONIT. EQUIP.
Violation Citation:	Sticker/tag not affixed to monitoring equipment at certification. 2637(b)(5)
Activity:	ACTIVE
Permit Number:	120489
Update Date:	11/02/2012
Inspection Date:	11/24/2003
Violation Code:	6HV3253
Violation:	STICKER/TAG NOT AFFIXED TO MONIT. EQUIP.
Violation Citation:	Sticker/tag not affixed to monitoring equipment at certification. 2637(b)(5)
Activity:	ACTIVE
Permit Number:	120489
Update Date:	11/02/2012
Inspection Date:	11/24/2003
Violation Code:	6HV3263
Violation:	MONITOR SYSTEM NOT ALL FUNCTIONAL
Violation Citation:	Monitoring system components &/or devices are not all functional.

7 ELEVEN FOOD STORES (Continued) **S104749440**

	2630, 2641(j), 2632
Activity:	ACTIVE
Permit Number:	120489
Update Date:	11/02/2012
Inspection Date:	11/24/2003
Violation Code:	6HV3263
Violation:	MONITOR SYSTEM NOT ALL FUNCTIONAL
Violation Citation:	Monitoring system components &/or devices are not all functional. 2630, 2641(j), 2632
Activity:	ACTIVE
Permit Number:	120489
Update Date:	11/02/2012
Inspection Date:	11/24/2003
Violation Code:	6HV3263
Violation:	MONITOR SYSTEM NOT ALL FUNCTIONAL
Violation Citation:	Monitoring system components &/or devices are not all functional. 2630, 2641(j), 2632
Activity:	ACTIVE
Permit Number:	120489
Update Date:	11/02/2012
Inspection Date:	11/24/2003
Violation Code:	6HV3501
Violation:	NO MONTHLY 0.2 GPH TANK GAUGING TEST
Violation Citation:	SINGLE WALLED TANKS:OPTION 1: Monthly 0.2 gallon per hour tank gauging test not performed. 2643(b)(1)
Activity:	ACTIVE
Permit Number:	120489
Update Date:	11/02/2012
Inspection Date:	11/24/2003
Violation Code:	6HV3501
Violation:	NO MONTHLY 0.2 GPH TANK GAUGING TEST
Violation Citation:	SINGLE WALLED TANKS:OPTION 1: Monthly 0.2 gallon per hour tank gauging test not performed. 2643(b)(1)
Activity:	ACTIVE
Permit Number:	120489
Update Date:	11/02/2012
Inspection Date:	11/24/2003
Violation Code:	6HV3501
Violation:	NO MONTHLY 0.2 GPH TANK GAUGING TEST
Violation Citation:	SINGLE WALLED TANKS:OPTION 1: Monthly 0.2 gallon per hour tank gauging test not performed. 2643(b)(1)
Activity:	ACTIVE
Permit Number:	120489
Update Date:	11/02/2012
Inspection Date:	11/06/2007
Violation Code:	6HV3255
Violation:	SPILL CONTAIN. NOT DRY/IN GOOD CONDITION
Violation Citation:	Spill container is not in good condition and/or liquid free. 2635(b)(1), 2636(a)(1)
Activity:	ACTIVE

7 ELEVEN FOOD STORES (Continued) **S104749440**

Permit Number:	120489
Update Date:	11/02/2012
Inspection Date:	11/06/2007
Violation Code:	6HV3257
Violation:	2NDRY CONTAINMENT NOT LIQUID FREE
Violation Citation:	Secondary containment system components not liquid free. 2631(d)(4)
Activity:	ACTIVE

Permit Number:	120489
Update Date:	11/02/2012
Inspection Date:	11/06/2007
Violation Code:	6HV3257
Violation:	2NDRY CONTAINMENT NOT LIQUID FREE
Violation Citation:	Secondary containment system components not liquid free. 2631(d)(4)
Activity:	ACTIVE

Permit Number:	120489
Update Date:	11/02/2012
Inspection Date:	11/06/2007
Violation Code:	6HV3257
Violation:	2NDRY CONTAINMENT NOT LIQUID FREE
Violation Citation:	Secondary containment system components not liquid free. 2631(d)(4)
Activity:	ACTIVE

Permit Number:	120489
Update Date:	11/02/2012
Inspection Date:	11/06/2007
Violation Code:	6HV3411
Violation:	LLD NOT INSTALLED/NOT FUNCTIONAL
Violation Citation:	DOUBLE WALLED PRESSURIZED PIPING-Including Under Dispenser Containment (UDC):Line leak detector is not installed, not functional, or not tested. 2636(f)(2), 25284.1(a)(4)(C), 2641(j)
Activity:	ACTIVE

Permit Number:	120489
Update Date:	11/02/2012
Inspection Date:	11/22/2005
Violation Code:	6HV3411
Violation:	LLD NOT INSTALLED/NOT FUNCTIONAL
Violation Citation:	DOUBLE WALLED PRESSURIZED PIPING-Including Under Dispenser Containment (UDC):Line leak detector is not installed, not functional, or not tested. 2636(f)(2), 25284.1(a)(4)(C), 2641(j)
Activity:	ACTIVE

Permit Number:	120489
Update Date:	11/02/2012
Inspection Date:	11/22/2005
Violation Code:	6HV3411
Violation:	LLD NOT INSTALLED/NOT FUNCTIONAL
Violation Citation:	DOUBLE WALLED PRESSURIZED PIPING-Including Under Dispenser Containment (UDC):Line leak detector is not installed, not functional, or not tested. 2636(f)(2), 25284.1(a)(4)(C), 2641(j)
Activity:	ACTIVE

Permit Number:	120489
Update Date:	11/02/2012
Inspection Date:	11/22/2005

7 ELEVEN FOOD STORES (Continued) **S104749440**

Violation Code: 6HV3102
Violation: OPER. PERMIT NOT CURRENT/ONSITE
Violation Citation: Current Operating Permit not available at facility. 25284(a), 25286(a); 2712(i); 68.1003
Activity: ACTIVE

Permit Number: 120489
Update Date: 11/02/2012
Inspection Date: 11/22/2005
Violation Code: 6HV3252
Violation: AUDIO&VISUAL ALARMS NOT WORKING OK
Violation Citation: All audible and/or visual alarms not functioning properly. 2632(c)(2)(B), 2636(f)(1)
Activity: ACTIVE

Permit Number: 120489
Update Date: 11/02/2012
Inspection Date: 11/22/2005
Violation Code: 6HV3252
Violation: AUDIO&VISUAL ALARMS NOT WORKING OK
Violation Citation: All audible and/or visual alarms not functioning properly. 2632(c)(2)(B), 2636(f)(1)
Activity: ACTIVE

Permit Number: 120489
Update Date: 11/02/2012
Inspection Date: 11/22/2005
Violation Code: 6HV3252
Violation: AUDIO&VISUAL ALARMS NOT WORKING OK
Violation Citation: All audible and/or visual alarms not functioning properly. 2632(c)(2)(B), 2636(f)(1)
Activity: ACTIVE

UST:
UST Name: UNDERGROUND TANK 120489 T001
Last Update: 2012-11-02 14:17:38
Permit Number: 120489
Tank Type: SINGLE WALL
Additional Id: RT1392/RT2053/RT4259/RT5109, RT5235
Capacity Gallons: 9816
UST Contents: PREMIUM UNLEADED
Other Content Info: PREMIUM UNLEADED
Reg Status: ACTIVE
Remove Close Date: Not reported
Year Installed: 1983-01-01 00:00:00
Pipe Type: DOUBLE WALL
Delivery System: PRESSURE
Monitor Code: 15
UST Monitor Method: SW TANK DW PRESSURE PIPE W/ SHUTOFF AND ALARM ON LLD AND CERTIFIED ATG: IN-TANK TEST MONTHLY

UST Name: UNDERGROUND TANK 120489 T002
Last Update: 2012-11-02 14:17:38
Permit Number: 120489
Tank Type: SINGLE WALL
Additional Id: RT1392/RT2053/RT4259/RT5109, RT5235
Capacity Gallons: 9816

7 ELEVEN FOOD STORES (Continued) **S104749440**

UST Contents:	MIDGRADE UNLEADED
Other Content Info:	MIDGRADE UNLEADED
Reg Status:	ACTIVE
Remove Close Date:	Not reported
Year Installed:	1983-01-01 00:00:00
Pipe Type:	DOUBLE WALL
Delivery System:	PRESSURE
Monitor Code:	15
UST Monitor Method:	SW TANK DW PRESSURE PIPE W/ SHUTOFF AND ALARM ON LLD AND CERTIFIED ATG: IN-TANK TEST MONTHLY

UST Name:	UNDERGROUND TANK 120489 T003
Last Update:	2012-11-02 14:17:38
Permit Number:	120489
Tank Type:	SINGLE WALL
Additional Id:	RT1392/RT2053/RT4259/RT5109, RT5235
Capacity Gallons:	9816
UST Contents:	REGULAR UNLEADED
Other Content Info:	REGULAR UNLEADED
Reg Status:	ACTIVE
Remove Close Date:	Not reported
Year Installed:	1983-01-01 00:00:00
Pipe Type:	DOUBLE WALL
Delivery System:	PRESSURE
Monitor Code:	15
UST Monitor Method:	SW TANK DW PRESSURE PIPE W/ SHUTOFF AND ALARM ON LLD AND CERTIFIED ATG: IN-TANK TEST MONTHLY

EMI:

Year:	2006
County Code:	37
Air Basin:	SD
Facility ID:	5859
Air District Name:	SD
SIC Code:	5541
Air District Name:	SAN DIEGO COUNTY APCD
Community Health Air Pollution Info System:	Not reported
Consolidated Emission Reporting Rule:	Not reported
Total Organic Hydrocarbon Gases Tons/Yr:	.77
Reactive Organic Gases Tons/Yr:	.77
Carbon Monoxide Emissions Tons/Yr:	0
NOX - Oxides of Nitrogen Tons/Yr:	0
SOX - Oxides of Sulphur Tons/Yr:	0
Particulate Matter Tons/Yr:	0
Part. Matter 10 Micrometers and Smllr Tons/Yr:	0

Year:	2007
County Code:	37
Air Basin:	SD
Facility ID:	5859
Air District Name:	SD
SIC Code:	5541
Air District Name:	SAN DIEGO COUNTY APCD
Community Health Air Pollution Info System:	Not reported
Consolidated Emission Reporting Rule:	Not reported
Total Organic Hydrocarbon Gases Tons/Yr:	.77

7 ELEVEN FOOD STORES (Continued) **S104749440**

Reactive Organic Gases Tons/Yr:	.77
Carbon Monoxide Emissions Tons/Yr:	0
NOX - Oxides of Nitrogen Tons/Yr:	0
SOX - Oxides of Sulphur Tons/Yr:	0
Particulate Matter Tons/Yr:	0
Part. Matter 10 Micrometers and Smllr Tons/Yr:	0

Year:	2008
County Code:	37
Air Basin:	SD
Facility ID:	5859
Air District Name:	SD
SIC Code:	5541
Air District Name:	SAN DIEGO COUNTY APCD
Community Health Air Pollution Info System:	Not reported
Consolidated Emission Reporting Rule:	Not reported
Total Organic Hydrocarbon Gases Tons/Yr:	.77
Reactive Organic Gases Tons/Yr:	.77
Carbon Monoxide Emissions Tons/Yr:	0
NOX - Oxides of Nitrogen Tons/Yr:	0
SOX - Oxides of Sulphur Tons/Yr:	0
Particulate Matter Tons/Yr:	0
Part. Matter 10 Micrometers and Smllr Tons/Yr:	0

Year:	2009
County Code:	37
Air Basin:	SD
Facility ID:	5859
Air District Name:	SD
SIC Code:	5541
Air District Name:	SAN DIEGO COUNTY APCD
Community Health Air Pollution Info System:	Not reported
Consolidated Emission Reporting Rule:	Not reported
Total Organic Hydrocarbon Gases Tons/Yr:	0.77000000000000002
Reactive Organic Gases Tons/Yr:	0.77000000000000002
Carbon Monoxide Emissions Tons/Yr:	0
NOX - Oxides of Nitrogen Tons/Yr:	0
SOX - Oxides of Sulphur Tons/Yr:	0
Particulate Matter Tons/Yr:	0
Part. Matter 10 Micrometers and Smllr Tons/Yr:	0

Year:	2010
County Code:	37
Air Basin:	SD
Facility ID:	5859
Air District Name:	SD
SIC Code:	5541
Air District Name:	SAN DIEGO COUNTY APCD
Community Health Air Pollution Info System:	Not reported
Consolidated Emission Reporting Rule:	Not reported
Total Organic Hydrocarbon Gases Tons/Yr:	0.77000000000000002
Reactive Organic Gases Tons/Yr:	0.77000000000000002
Carbon Monoxide Emissions Tons/Yr:	0
NOX - Oxides of Nitrogen Tons/Yr:	0
SOX - Oxides of Sulphur Tons/Yr:	0
Particulate Matter Tons/Yr:	0
Part. Matter 10 Micrometers and Smllr Tons/Yr:	0

7 ELEVEN FOOD STORES (Continued) **S104749440**

Year:	2011
County Code:	37
Air Basin:	SD
Facility ID:	5859
Air District Name:	SD
SIC Code:	5541
Air District Name:	SAN DIEGO COUNTY APCD
Community Health Air Pollution Info System:	Not reported
Consolidated Emission Reporting Rule:	Not reported
Total Organic Hydrocarbon Gases Tons/Yr:	0.77
Reactive Organic Gases Tons/Yr:	0.77
Carbon Monoxide Emissions Tons/Yr:	0
NOX - Oxides of Nitrogen Tons/Yr:	0
SOX - Oxides of Sulphur Tons/Yr:	0
Particulate Matter Tons/Yr:	0
Part. Matter 10 Micrometers and Smllr Tons/Yr:	0

Year:	2012
County Code:	37
Air Basin:	SD
Facility ID:	5859
Air District Name:	SD
SIC Code:	5541
Air District Name:	SAN DIEGO COUNTY APCD
Community Health Air Pollution Info System:	Not reported
Consolidated Emission Reporting Rule:	Not reported
Total Organic Hydrocarbon Gases Tons/Yr:	0.77
Reactive Organic Gases Tons/Yr:	0.77
Carbon Monoxide Emissions Tons/Yr:	0
NOX - Oxides of Nitrogen Tons/Yr:	0
SOX - Oxides of Sulphur Tons/Yr:	0
Particulate Matter Tons/Yr:	0
Part. Matter 10 Micrometers and Smllr Tons/Yr:	0

Year:	2013
County Code:	37
Air Basin:	SD
Facility ID:	5859
Air District Name:	SD
SIC Code:	5541
Air District Name:	SAN DIEGO COUNTY APCD
Community Health Air Pollution Info System:	Not reported
Consolidated Emission Reporting Rule:	Not reported
Total Organic Hydrocarbon Gases Tons/Yr:	0.77
Reactive Organic Gases Tons/Yr:	0.77
Carbon Monoxide Emissions Tons/Yr:	0
NOX - Oxides of Nitrogen Tons/Yr:	0
SOX - Oxides of Sulphur Tons/Yr:	0
Particulate Matter Tons/Yr:	0
Part. Matter 10 Micrometers and Smllr Tons/Yr:	0

Year:	2014
County Code:	37
Air Basin:	SD
Facility ID:	5859
Air District Name:	SD
SIC Code:	5541

7 ELEVEN FOOD STORES (Continued) **S104749440**

Air District Name:	SAN DIEGO COUNTY APCD
Community Health Air Pollution Info System:	Not reported
Consolidated Emission Reporting Rule:	Not reported
Total Organic Hydrocarbon Gases Tons/Yr:	0.77
Reactive Organic Gases Tons/Yr:	0.77
Carbon Monoxide Emissions Tons/Yr:	0
NOX - Oxides of Nitrogen Tons/Yr:	0
SOX - Oxides of Sulphur Tons/Yr:	0
Particulate Matter Tons/Yr:	0
Part. Matter 10 Micrometers and Smllr Tons/Yr:	0

Year:	2015
County Code:	37
Air Basin:	SD
Facility ID:	5859
Air District Name:	SD
SIC Code:	5541
Air District Name:	SAN DIEGO COUNTY APCD
Community Health Air Pollution Info System:	Not reported
Consolidated Emission Reporting Rule:	Not reported
Total Organic Hydrocarbon Gases Tons/Yr:	0.77
Reactive Organic Gases Tons/Yr:	0.77
Carbon Monoxide Emissions Tons/Yr:	0
NOX - Oxides of Nitrogen Tons/Yr:	0
SOX - Oxides of Sulphur Tons/Yr:	0
Particulate Matter Tons/Yr:	0
Part. Matter 10 Micrometers and Smllr Tons/Yr:	0

C7 **7-ELEVEN FOOD STORE #24344** **HIST UST** **1000281935**
WSW **1311 PALM AVE** **N/A**
< 1/8 **IMPERIAL BEACH, CA 92032**
0.059 mi.
310 ft. **Site 3 of 4 in cluster C**

Relative:
Higher

Actual:
23 ft.

HIST UST:

File Number:	Not reported
URL:	Not reported
Region:	STATE
Facility ID:	00000010246
Facility Type:	Gas Station
Other Type:	Not reported
Contact Name:	JAMES L. SAFFER
Telephone:	6194747021
Owner Name:	THE SOUTHLAND CORPORATION
Owner Address:	7839 UNIVERSITY AVENUE
Owner City,St,Zip:	LA MESA, CA 92041
Total Tanks:	0003

Tank Num:	001
Container Num:	24344-1
Year Installed:	1983
Tank Capacity:	00009816
Tank Used for:	PRODUCT
Type of Fuel:	UNLEADED
Container Construction Thickness:	0.30
Leak Detection:	Not reported

Tank Num:	002

7-ELEVEN FOOD STORE #24344 (Continued) **1000281935**

Container Num:	24344-2
Year Installed:	1983
Tank Capacity:	00009816
Tank Used for:	PRODUCT
Type of Fuel:	REGULAR
Container Construction Thickness:	0.30
Leak Detection:	Not reported
Tank Num:	003
Container Num:	24344-3
Year Installed:	1983
Tank Capacity:	00009816
Tank Used for:	PRODUCT
Type of Fuel:	PREMIUM
Container Construction Thickness:	0.30
Leak Detection:	Stock Inventor

A8 **PARTS PLUS CAR CARE CENTER** **AST** **S108752780**
SSW **1525 PALM AV** **N/A**
< 1/8 **SAN DIEGO, CA**
0.059 mi.
314 ft. **Site 2 of 2 in cluster A**

Relative: **Higher**

Actual: **23 ft.**

AST:

Certified Unified Program Agencies:	San Diego
Owner:	QUY ONG
Total Gallons:	2050
CERSID:	Not reported
Facility ID:	Not reported
Business Name:	Not reported
Phone:	Not reported
Fax:	Not reported
Mailing Address:	Not reported
Mailing Address City:	Not reported
Mailing Address State:	Not reported
Mailing Address Zip Code:	Not reported
Operator Name:	Not reported
Operator Phone:	Not reported
Owner Phone:	Not reported
Owner Mail Address:	Not reported
Owner State:	Not reported
Owner Zip Code:	Not reported
Owner Country:	Not reported
Property Owner Name:	Not reported
Property Owner Phone:	Not reported
Property Owner Mailing Address:	Not reported
Property Owner City:	Not reported
Property Owner Stat :	Not reported
Property Owner Zip Code:	Not reported
Property Owner Country:	Not reported
EPAID:	Not reported

D9 **BIKEWAY VILLAGE** **SLIC** **S100182231**
West **535 FLORENCE STREET** **CHMIRS** **N/A**
< 1/8 **IMPERIAL BEACH, CA 91932**
0.063 mi.
332 ft. **Site 1 of 4 in cluster D**

Relative:
Lower

Actual:
15 ft.

SLIC:

Region:	STATE
Facility Status:	**Open - Site Assessment**
Status Date:	03/17/2015
Global Id:	T10000006556
Lead Agency:	SAN DIEGO COUNTY LOP
Lead Agency Case Number:	DEH2015-LSAM-000291
Latitude:	32.587418238833
Longitude:	-117.106618830688
Case Type:	Cleanup Program Site
Case Worker:	LA
Local Agency:	SAN DIEGO COUNTY LOP
RB Case Number:	Not reported
File Location:	Local Agency
Potential Media Affected:	Not reported
Potential Contaminants of Concern:	Not reported
Site History:	According to the Phase II report, several Polynuclear Aromatic Hydrocarbons (PAHs) found during soil sampling in a vacant lot are above the California Human Health Screening Levels (CHHSLs) for residential and commercial use soil. The improvement activities include the reuse of two existing structures and the current vacant lot will be improved with landscaping.

Click here to access the California GeoTracker records for this facility:

Region:	STATE
Facility Status:	**Completed - Case Closed**
Status Date:	03/28/1990
Global Id:	T0608119405
Lead Agency:	SAN DIEGO COUNTY LOP
Lead Agency Case Number:	H02185-001
Latitude:	32.587388
Longitude:	-117.106533
Case Type:	Cleanup Program Site
Case Worker:	Not reported
Local Agency:	Not reported
RB Case Number:	Not reported
File Location:	Local Agency
Potential Media Affected:	Soil
Potential Contaminants of Concern:	Not reported
Site History:	Not reported

Click here to access the California GeoTracker records for this facility:

CHMIRS:

OES Incident Number:	803714
OES notification:	Not reported
OES Date:	Not reported
OES Time:	Not reported
Date Completed:	**05-NOV-88**
Property Use:	700
Agency Id Number:	37717
Agency Incident Number:	88-532

BIKEWAY VILLAGE (Continued) **S100182231**

Time Notified:	1228
Time Completed:	1730
Surrounding Area:	400
Estimated Temperature:	65
Property Management:	P
More Than Two Substances Involved?:	N
Resp Agncy Personel # Of Decontaminated:	Not reported
Responding Agency Personel # Of Injuries:	Not reported
Responding Agency Personel # Of Fatalities:	Not reported
Others Number Of Decontaminated:	Not reported
Others Number Of Injuries:	Not reported
Others Number Of Fatalities:	Not reported
Vehicle Make/year:	Not reported
Vehicle License Number:	Not reported
Vehicle State:	Not reported
Vehicle Id Number:	Not reported
CA DOT PUC/ICC Number:	Not reported
Company Name:	Not reported
Reporting Officer Name/ID:	R C PORTER
Report Date:	05-NOV-88
Facility Telephone:	619 236-2222
Waterway Involved:	Not reported
Waterway:	Not reported
Spill Site:	Not reported
Cleanup By:	Not reported
Containment:	Not reported
What Happened:	Not reported
Type:	Not reported
Measure:	Not reported
Other:	Not reported
Date/Time:	Not reported
Year:	88-92
Agency:	Not reported
Incident Date:	05-NOV-88
Admin Agency:	Not reported
Amount:	Not reported
Contained:	Not reported
Site Type:	Not reported
E Date:	Not reported
Substance:	Not reported
Unknown:	Not reported
Substance #2:	Not reported
Substance #3:	Not reported
Evacuations:	Not reported
Number of Injuries:	Not reported
Number of Fatalities:	Not reported
#1 Pipeline:	Not reported
#2 Pipeline:	Not reported
#3 Pipeline:	Not reported
#1 Vessel >= 300 Tons:	Not reported
#2 Vessel >= 300 Tons:	Not reported
#3 Vessel >= 300 Tons:	Not reported
Evacs:	Not reported
Injuries:	Not reported
Fatals:	Not reported
Comments:	N
Description:	Not reported

D10 **IMPERIAL WHEEL LTD** **SAN DIEGO CO. SAM** **S104745430**
West **535 FLORENCE ST** **San Diego Co. HMMD** **N/A**
< 1/8 **IMPERIAL BEACH, CA 91932**
0.063 mi.
332 ft. **Site 2 of 4 in cluster D**

Relative:
Lower

Actual:
15 ft.

SAN DIEGO CO. SAM:

Case Number:	H02185-001
Agency:	DEH Site Assessment & Mitigation
Funding:	**Non Billable**
Facility Type:	Soils Only
Facility Status:	Closed Case
Date:	3/28/1990
Date Began:	3/3/1988

HMMD SAN DIEGO:

Permit Number:	102185
Business Type:	Not reported
EPA Id Number:	Not reported
APN:	626-192-03-00
Last HMMD Inspection:	Not reported
Facility Telephone:	Not reported
Permit Status:	INAC
Permit Expiration:	Not reported
Date Last Updated:	11/02/2012
Facility Owner:	Not reported
Facility Mailing Address:	Not reported
Facility Mailing City:	Not reported
Facility Mailing State:	Not reported
Facility Mailing Zip:	Not reported
UST Owner:	Not reported
Handle Regulated Hazmat:	Not reported
Own Or Operate UST:	Not reported
Subject To APSA:	Not reported
Generate Haz Waste:	Not reported
Treat Haz Waste:	Not reported
Generate Medical Waste:	Not reported

B11 **LUCKY LAUNDERLAND COIN LAUNDRY** **EDR Hist Cleaner** **1018757313**
SSW **1555 PALM AVE** **N/A**
< 1/8 **SAN DIEGO, CA 92154**
0.064 mi.
336 ft. **Site 2 of 12 in cluster B**

Relative:
Higher

Actual:
22 ft.

EDR Hist Cleaner

Year:	Name:	Type:
1994	ANGIS CLEANERS	Garment Pressing And Cleaners' Agents

B12 **ONE HOUR PHOTO FLASH** **RCRA-SQG** **1000686658**
SSW **1555 PALM AVE STE B3** **FINDS** **CAD983640087**
< 1/8 **SAN DIEGO, CA 92154** **ECHO**
0.064 mi.
336 ft. **Site 3 of 12 in cluster B**

Relative:
Higher

Actual:
22 ft.

RCRA-SQG:

Date form received by agency:	08/14/1992
Facility name:	ONE HOUR PHOTO FLASH
Facility address:	1555 PALM AVE STE B3 SAN DIEGO, CA 92154
EPA ID:	CAD983640087
Mailing address:	PALM AVE STE B3 SAN DIEGO, CA 92154
Contact:	DON OR DOROTHY BETHEL
Contact address:	1555 PALM AVE STE B3 SAN DIEGO, CA 92154
Contact country:	US
Contact telephone:	619-423-6506
Contact email:	Not reported
EPA Region:	09
Classification:	Small Small Quantity Generator
Description:	Handler: generates more than 100 and less than 1000 kg of hazardous waste during any calendar month and accumulates less than 6000 kg of hazardous waste at any time; or generates 100 kg or less of hazardous waste during any calendar month, and accumulates more than 1000 kg of hazardous waste at any time

Owner/Operator Summary:

Owner/operator name:	H DONALD AND DOROTHY M BETHEL
Owner/operator address:	2950 IRIS AVE SP 50 SAN DIEGO, CA 92154
Owner/operator country:	Not reported
Owner/operator telephone:	619-423-6506
Owner/operator email:	Not reported
Owner/operator fax:	Not reported
Owner/operator extension:	Not reported
Legal status:	Private
Owner/Operator Type:	Owner
Owner/Op start date:	Not reported
Owner/Op end date:	Not reported

Handler Activities Summary:

U.S. importer of hazardous waste:	No
Mixed waste (haz. and radioactive):	No
Recycler of hazardous waste:	No
Transporter of hazardous waste:	No
Treater, storer or disposer of HW:	No
Underground injection activity:	No
On-site burner exemption:	No
Furnace exemption:	No
Used oil fuel burner:	No
Used oil processor:	No
User oil refiner:	No
Used oil fuel marketer to burner:	No
Used oil Specification marketer:	No
Used oil transfer facility:	No
Used oil transporter:	No

ONE HOUR PHOTO FLASH (Continued) **1000686658**

Violation Status: No violations found

FINDS:

Registry ID: 110002878878

Environmental Interest/Information System
RCRAInfo is a national information system that supports the Resource Conservation and Recovery Act (RCRA) program through the tracking of events and activities related to facilities that generate, transport, and treat, store, or dispose of hazardous waste. RCRAInfo allows RCRA program staff to track the notification, permit, compliance, and corrective action activities required under RCRA.

Click this hyperlink while viewing on your computer to access additional FINDS: detail in the EDR Site Report.

ECHO:
Envid: 1000686658
Registry ID: 110002878878
DFR URL: http://echo.epa.gov/detailed-facility-report?fid=110002878878

C13 **BONDED CLEANERS & LAUNDRY** **EDR Hist Cleaner** **1009124516**
WSW **812 PALM AV** **N/A**
< 1/8 **SAN DIEGO, CA**
0.069 mi.
366 ft. **Site 4 of 4 in cluster C**

Relative: Higher

EDR Hist Cleaner

Year:	Name:	Type:
1971	BONDED CLEANERS & LAUNDRY	CLEANERS AND DYERS

Actual: 25 ft.

B14 **MINIT LUBE-#1583** **HIST UST** **U001573363**
SSW **1574 PALM AVE** **N/A**
< 1/8 **SAN DIEGO, CA 9215**
0.080 mi.
424 ft. **Site 4 of 12 in cluster B**

Relative: Higher

HIST UST:
File Number: Not reported
URL: Not reported

Actual: 22 ft.

Region: STATE
Facility ID: 00000069080
Facility Type: Other
Other Type: FAST LUBE
Contact Name: BIL WEATHERLY
Telephone: 6195751913
Owner Name: QUAKER STATE-MINIT-LUBE
Owner Address: 140 WEST 2100 SOUTH #254
Owner City,St,Zip: SALT LAKE CITY, UT 84115
Total Tanks: 0001

Tank Num: 001
Container Num: 1

MINIT LUBE-#1583 (Continued) **U001573363**

Year Installed:	1987
Tank Capacity:	00007000
Tank Used for:	PRODUCT
Type of Fuel:	Not reported
Container Construction Thickness:	/4 2
Leak Detection:	Sensor Instrument

B15 **FRONTIERMAN JIFFY LUBE** **UST** **U003789139**
SSW **1574 PALM AVE** **N/A**
< 1/8 **SAN DIEGO, CA 92154**
0.080 mi.
424 ft. **Site 5 of 12 in cluster B**

Relative:
Higher

Actual:
22 ft.

UST:

Facility ID:	H03694
Permitting Agency:	SAN DIEGO COUNTY
Latitude:	32.5855501
Longitude:	-117.0985097

B16 **JIFFY LUBE #1874** **AST** **A100345861**
SSW **1574 PALM AV** **N/A**
< 1/8 **SAN DIEGO, CA**
0.080 mi.
424 ft. **Site 6 of 12 in cluster B**

Relative:
Higher

Actual:
22 ft.

AST:

Certified Unified Program Agencies:	San Diego
Owner:	HEARTLAND AUTOMOTIVE SERVICES II, INC
Total Gallons:	1970
CERSID:	Not reported
Facility ID:	Not reported
Business Name:	Not reported
Phone:	Not reported
Fax:	Not reported
Mailing Address:	Not reported
Mailing Address City:	Not reported
Mailing Address State:	Not reported
Mailing Address Zip Code:	Not reported
Operator Name:	Not reported
Operator Phone:	Not reported
Owner Phone:	Not reported
Owner Mail Address:	Not reported
Owner State:	Not reported
Owner Zip Code:	Not reported
Owner Country:	Not reported
Property Owner Name:	Not reported
Property Owner Phone:	Not reported
Property Owner Mailing Address:	Not reported
Property Owner City:	Not reported
Property Owner Stat :	Not reported
Property Owner Zip Code:	Not reported
Property Owner Country:	Not reported
EPAID:	Not reported

B17 **SPEED LUBE LLC** **EDR Hist Auto** **1008989921**
SSW **1574 PALM AVE** **N/A**
< 1/8 **SAN DIEGO, CA 92154**
0.080 mi.
424 ft. **Site 7 of 12 in cluster B**

Relative:
Higher

Actual:
22 ft.

EDR Hist Auto

Year:	Name:	Type:
1971	GAS STOP THE	GASOLINE STATIONS
1986	GAS STOP INCORPORATION	Gasoline Service Stations
1987	GAS STOP INCORPORATION	Gasoline Service Stations
1988	GAS STOP INCORPORATION	Gasoline Service Stations
1989	GAS STOP INCORPORATION	Gasoline Service Stations
1998	SUPER BUG AUTO REPAIR	General Automotive Repair Shops
1999	SUPER BUG AUTO REPAIR	General Automotive Repair Shops
2001	GUZMAN JOSE	General Automotive Repair Shops
2002	GUZMAN JOSE	General Automotive Repair Shops
2003	GUZMAN JOSE	General Automotive Repair Shops
2004	GUZMAN JOSE	General Automotive Repair Shops
2005	GUZMAN JOSE	General Automotive Repair Shops
2006	GUZMAN JOSE	General Automotive Repair Shops
2007	SPEEDY TUNE & BRAKE	General Automotive Repair Shops

B18 **FAST LUBE** **LUST** **S100726370**
SSW **1574 PALM AVE** **SWEEPS UST** **N/A**
< 1/8 **SAN DIEGO, CA 92154**
0.080 mi.
424 ft. **Site 8 of 12 in cluster B**

Relative:
Higher

Actual:
22 ft.

LUST REG 9:

Region:	9
Status:	Case Closed
Case Number:	9UT3012
Local Case:	H03694-001
Substance:	Gasoline
Qty Leaked:	0
Abate Method:	Not reported
Local Agency:	San Diego
How Found:	Not reported
How Stopped:	Not reported
Source:	Unknown
Cause:	Unknown
Lead Agency:	Local Agency
Case Type:	Soil only
Date Found:	01/24/1987
Date Stopped:	01/24/1987
Confirm Date:	01/24/1987
Submit Workplan:	Not reported
Prelim Assess:	/ /
Desc Pollution:	Not reported
Remed Plan:	02/06/1987
Remed Action:	Not reported
Began Monitor:	Not reported
Release Date:	01/24/1987
Enforce Date:	1/24/87
Closed Date:	2/6/87
Enforce Type:	SEL
Pilot Program:	LOP
Basin Number:	908.21

FAST LUBE (Continued) **S100726370**

GW Depth: Not reported
Beneficial Use: No Beneficial groundwater use
NPDES Number: Not reported
Priority: 3A
File Dispn: File discarded, case closed
Interim Remedial Actions: Yes
Cleanup and Abatement order Number: Not reported
Waste Discharge Requirement Number: Not reported

SWEEPS UST:
Status: Active
Comp Number: 3694
Number: 9
Board Of Equalization: 44-021931
Referral Date: Not reported
Action Date: 06-26-92
Created Date: 02-29-88
Owner Tank Id: Not reported
SWRCB Tank Id: 37-000-003694-000006
Tank Status: A
Capacity: 2000
Active Date: Not reported
Tank Use: OIL
STG: P
Content: Not reported
Number Of Tanks: Not reported

Status: Active
Comp Number: 3694
Number: 9
Board Of Equalization: 44-021931
Referral Date: Not reported
Action Date: 06-26-92
Created Date: 02-29-88
Owner Tank Id: Not reported
SWRCB Tank Id: 37-000-003694-000004
Tank Status: A
Capacity: 3000
Active Date: Not reported
Tank Use: OIL
STG: W
Content: Not reported
Number Of Tanks: 3

Status: Active
Comp Number: 3694
Number: 9
Board Of Equalization: 44-021931
Referral Date: Not reported
Action Date: 06-26-92
Created Date: 02-29-88
Owner Tank Id: Not reported
SWRCB Tank Id: 37-000-003694-000005
Tank Status: A
Capacity: 2000
Active Date: Not reported
Tank Use: OIL

FAST LUBE (Continued) **S100726370**

STG:	P
Content:	Not reported
Number Of Tanks:	Not reported
Status:	Not reported
Comp Number:	3694
Number:	Not reported
Board Of Equalization:	44-021931
Referral Date:	Not reported
Action Date:	Not reported
Created Date:	Not reported
Owner Tank Id:	Not reported
SWRCB Tank Id:	37-000-003694-000001
Tank Status:	Not reported
Capacity:	7500
Active Date:	Not reported
Tank Use:	M.V. FUEL
STG:	PRODUCT
Content:	REG UNLEADED
Number Of Tanks:	3
Status:	Not reported
Comp Number:	3694
Number:	Not reported
Board Of Equalization:	44-021931
Referral Date:	Not reported
Action Date:	Not reported
Created Date:	Not reported
Owner Tank Id:	Not reported
SWRCB Tank Id:	37-000-003694-000002
Tank Status:	Not reported
Capacity:	7500
Active Date:	Not reported
Tank Use:	M.V. FUEL
STG:	PRODUCT
Content:	LEADED
Number Of Tanks:	Not reported
Status:	Not reported
Comp Number:	3694
Number:	Not reported
Board Of Equalization:	44-021931
Referral Date:	Not reported
Action Date:	Not reported
Created Date:	Not reported
Owner Tank Id:	Not reported
SWRCB Tank Id:	37-000-003694-000003
Tank Status:	Not reported
Capacity:	2000
Active Date:	Not reported
Tank Use:	PETROLEUM
STG:	PRODUCT
Content:	Not reported
Number Of Tanks:	Not reported

B19 **HOFFMAN S SELF SERVICE** **EDR Hist Auto** **1008998397**
SSW **1574 PALM AV** **N/A**
< 1/8 **IMPERIAL BEACH, CA**
0.080 mi.
424 ft. **Site 9 of 12 in cluster B**

Relative:
Higher

Actual:
22 ft.

EDR Hist Auto

Year:	Name:	Type:
1961	HOFFMAN S SELF SERVICE	GASOLINE STATIONS

B20 **FAST LUBE** **LUST** **S104745761**
SSW **1574 PALM** **SAN DIEGO CO. SAM** **N/A**
< 1/8 **SAN DIEGO, CA 92154** **San Diego Co. HMMD**
0.080 mi. **HIST CORTESE**
424 ft. **Site 10 of 12 in cluster B**

Relative:
Higher

Actual:
22 ft.

LUST:

Lead Agency:	SAN DIEGO COUNTY LOP
Case Type:	LUST Cleanup Site
Geo Track:	http://geotracker.waterboards.ca.gov/profile_report.asp?global_id=T0607301780
Global Id:	T0607301780
Latitude:	32.584203
Longitude:	-117.099832
Status:	Completed - Case Closed
Status Date:	02/06/1987
Case Worker:	KH
RB Case Number:	9UT3012
Local Agency:	SAN DIEGO COUNTY LOP
File Location:	Local Agency
Local Case Number:	H03694-001
Potential Media Affect:	Soil
Potential Contaminants of Concern:	Gasoline
Site History:	Not reported

LUST:

Global Id:	T0607301780
Contact Type:	Local Agency Caseworker
Contact Name:	KEVIN HEATON
Organization Name:	SAN DIEGO COUNTY LOP
Address:	P.O. Box 129261
City:	San Diego
Email:	kevin.heaton@sdcounty.ca.gov
Phone Number:	Not reported

LUST:

Global Id:	T0607301780
Action Type:	ENFORCEMENT
Date:	01/24/1987
Action:	Notice of Responsibility

Global Id:	T0607301780
Action Type:	Other
Date:	01/24/1987
Action:	Leak Reported

Global Id:	T0607301780
Action Type:	Other
Date:	01/24/1987
Action:	Leak Began

FAST LUBE (Continued) **S104745761**

Global Id: T0607301780
Action Type: Other
Date: 01/24/1987
Action: Leak Stopped

Global Id: T0607301780
Action Type: Other
Date: 01/24/1987
Action: Leak Discovery

LUST:
Global Id: T0607301780
Status: Open - Case Begin Date
Status Date: 01/24/1987

Global Id: T0607301780
Status: Completed - Case Closed
Status Date: 02/06/1987

SAN DIEGO CO. SAM:
Case Number: H03694-001
Agency: DEH Site Assessment & Mitigation
Funding: **LOP - Federal Fund**
Facility Type: Soils Only
Facility Status: Closed Case
Date: 2/6/1987
Date Began: 1/24/1987

HMMD SAN DIEGO:
Permit Number: 103694
Business Type: 6HK26
EPA Id Number: CAL000044480
APN: 627-070-05-00
Last HMMD Inspection: 03/20/2000
Facility Telephone: 619-575-1913
Permit Status: CHNG
Permit Expiration: 03/31/2003
Date Last Updated: 11/02/2012
Facility Owner: JOON CHO
Facility Mailing Address: 1061 N PALM CANYON DR
Facility Mailing City: PALM SPRINGS
Facility Mailing State: CA
Facility Mailing Zip: 92262
UST Owner: GAS STOP INC
Handle Regulated Hazmat: Y
Own Or Operate UST: Y
Subject To APSA: Not reported
Generate Haz Waste: Y
Treat Haz Waste: Not reported
Generate Medical Waste: Not reported

UST:
UST Name: UNDERGROUND TANK 103694 T001
Last Update: 2012-11-02 14:17:38
Permit Number: 103694

FAST LUBE (Continued) **S104745761**

Tank Type:	SINGLE WALL
Additional Id:	AT0738-1
Capacity Gallons:	7500
UST Contents:	REGULAR UNLEADED
Other Content Info:	REGULAR UNLEADED
Reg Status:	REMOVED
Remove Close Date:	1988-11-02 00:00:00
Year Installed:	Not reported
Pipe Type:	Not reported
Delivery System:	Not reported
Monitor Code:	90
UST Monitor Method:	NO MONITORING ALTERNATIVE SELECTED. VERIFY AND ENTER MONITORING ALTERNATIVE DURING INSPECTION.
UST Name:	UNDERGROUND TANK 103694 T002
Last Update:	2012-11-02 14:17:38
Permit Number:	103694
Tank Type:	SINGLE WALL
Additional Id:	AT0738-2
Capacity Gallons:	7500
UST Contents:	LEADED
Other Content Info:	LEADED
Reg Status:	REMOVED
Remove Close Date:	1988-11-02 00:00:00
Year Installed:	Not reported
Pipe Type:	Not reported
Delivery System:	Not reported
Monitor Code:	90
UST Monitor Method:	NO MONITORING ALTERNATIVE SELECTED. VERIFY AND ENTER MONITORING ALTERNATIVE DURING INSPECTION.
UST Name:	UNDERGROUND TANK 103694 T003
Last Update:	2012-11-02 14:17:38
Permit Number:	103694
Tank Type:	DOUBLE WALL
Additional Id:	AT0738-3
Capacity Gallons:	2000
UST Contents:	Not reported
Other Content Info:	WASTE OIL
Reg Status:	REMOVED
Remove Close Date:	1988-11-02 00:00:00
Year Installed:	Not reported
Pipe Type:	Not reported
Delivery System:	Not reported
Monitor Code:	26
UST Monitor Method:	EXTERNAL MONITORING: MONTHLY (MINIMUM) GROUND WATER MONITORING
UST Name:	UNDERGROUND TANK 103694 T004
Last Update:	2012-11-02 14:17:38
Permit Number:	103694
Tank Type:	DOUBLE WALL
Additional Id:	1A SUPER 10W-30
Capacity Gallons:	3000
UST Contents:	Not reported
Other Content Info:	MOTOR OIL
Reg Status:	REMOVED
Remove Close Date:	Not reported

FAST LUBE (Continued) **S104745761**

Year Installed:	Not reported
Pipe Type:	DOUBLE WALL
Delivery System:	SUCTION
Monitor Code:	21
UST Monitor Method:	DW TANK DW SUCTION AND/ OR GRAVITY PIPING WITH INTERSTITIAL MONITORS: INTERSTITIAL.
UST Name:	UNDERGROUND TANK 103694 T005
Last Update:	2012-11-02 14:17:38
Permit Number:	103694
Tank Type:	DOUBLE WALL
Additional Id:	1B SUPER 10W-40
Capacity Gallons:	2000
UST Contents:	Not reported
Other Content Info:	MOTOR OIL
Reg Status:	REMOVED
Remove Close Date:	Not reported
Year Installed:	Not reported
Pipe Type:	DOUBLE WALL
Delivery System:	SUCTION
Monitor Code:	21
UST Monitor Method:	DW TANK DW SUCTION AND/ OR GRAVITY PIPING WITH INTERSTITIAL MONITORS: INTERSTITIAL.
UST Name:	UNDERGROUND TANK 103694 T006
Last Update:	2012-11-02 14:17:38
Permit Number:	103694
Tank Type:	DOUBLE WALL
Additional Id:	1C
Capacity Gallons:	2000
UST Contents:	Not reported
Other Content Info:	WASTE OIL
Reg Status:	REMOVED
Remove Close Date:	Not reported
Year Installed:	Not reported
Pipe Type:	DOUBLE WALL
Delivery System:	SUCTION
Monitor Code:	21
UST Monitor Method:	DW TANK DW SUCTION AND/ OR GRAVITY PIPING WITH INTERSTITIAL MONITORS: INTERSTITIAL.
Permit Number:	137574
Business Type:	6HK26
EPA Id Number:	Not reported
APN:	627-070-05-00
Last HMMD Inspection:	09/06/2002
Facility Telephone:	619-575-1600
Permit Status:	INAC
Permit Expiration:	07/31/2004
Date Last Updated:	11/02/2012
Facility Owner:	JOSE RAMON GUZMAN
Facility Mailing Address:	1574 PALM AV
Facility Mailing City:	SAN DIEGO
Facility Mailing State:	CA
Facility Mailing Zip:	92154-
UST Owner:	Not reported

FAST LUBE (Continued) **S104745761**

Handle Regulated Hazmat: Not reported
Own Or Operate UST: Not reported
Subject To APSA: Not reported
Generate Haz Waste: Y
Treat Haz Waste: Not reported
Generate Medical Waste: Not reported

HIST CORTESE:
Region: CORTESE
Facility County Code: 37
Reg By: LTNKA
Reg Id: 9UT3012

B21 **JIFFY LUBE #1874** **AST** **A100421183**
SSW **1574 PALM (SB) AVE** **N/A**
< 1/8 **SAN DIEGO, CA 92154**
0.080 mi.
424 ft. **Site 11 of 12 in cluster B**

Relative:
Higher

Actual:
22 ft.

AST:
Certified Unified Program Agencies: Not reported
Owner: Heartland Automotive Services, Inc. II
Total Gallons: Not reported
CERSID: 10394314
Facility ID: 37-000-204068
Business Name: Heartland Group
Phone: 619-575-1909
Fax: Not reported
Mailing Address: 105 DECKER CT #900
Mailing Address City: IRVING
Mailing Address State: TX
Mailing Address Zip Code: 75062
Operator Name: HEARTLAND AUTOMOTIVE SERVICES II, INC
Operator Phone: 9728127900
Owner Phone: 9728127900
Owner Mail Address: 105 DECKER CT UNIT 900
Owner State: TX
Owner Zip Code: 75062
Owner Country: United States
Property Owner Name: PALM INVESTMENTS INC
Property Owner Phone: 9728127900
Property Owner Mailing Address: P O BOX 4369
Property Owner City: HOUSTON
Property Owner Stat : TX
Property Owner Zip Code: 77210
Property Owner Country: United States
EPAID: CAL000284887

B22
SSW
< 1/8
0.080 mi.
424 ft.

MINIT LUBE-1583
1574 PALM AVENUE
SAN DIEGO, CA NONE

Site 12 of 12 in cluster B

San Diego Co. HMMD **S106070873**
HIST UST **N/A**

Relative:
Higher

Actual:
22 ft.

HMMD SAN DIEGO:

Permit Number:	Not reported
Business Type:	Not reported
EPA Id Number:	CAL000284887
APN:	Not reported
Last HMMD Inspection:	Not reported
Facility Telephone:	9728127900
Permit Status:	Permit Renewed
Permit Expiration:	Not reported
Date Last Updated:	10/24/2017
Facility Owner:	Not reported
Facility Mailing Address:	105 DECKER CT #900, IRVING, TX 75062
Facility Mailing City:	Not reported
Facility Mailing State:	Not reported
Facility Mailing Zip:	Not reported
UST Owner:	N
Handle Regulated Hazmat:	Not reported
Own Or Operate UST:	Not reported
Subject To APSA:	Not reported
Generate Haz Waste:	Y
Treat Haz Waste:	N
Generate Medical Waste:	Not reported

Inspection Violation:

Record ID:	DEH2004-HUPFP-204068
Permit Status:	Permit Renewed
Active Permit:	Y
Facility Id Number:	37-000-204068
Program Element:	Aboveground Petroleum Storage Act
Inspection Type:	Routine
Inspection Number:	5595384
Return To Compliance Date:	2017-04-03T00:00:00.000
Nov:	No
Violation Classification:	Minor
Underground Storage Tank Id:	Not reported
Container/Tank Id:	Not reported
Last Update:	2017-11-29T00:00:00.000
Inspection Date:	2017-03-03T14:20:00.000
Violation Code:	4010023 Failed to conduct annual discharge prevention briefings to ensure understanding of SPCC plan. (40 CFR 112.7(f)(3).) HSC 25270.4.5(a)

Record ID:	DEH2004-HUPFP-204068
Permit Status:	Permit Renewed
Active Permit:	Y
Facility Id Number:	37-000-204068
Program Element:	Hazardous Materials Release Response Plans
Inspection Type:	Routine
Inspection Number:	5595384
Return To Compliance Date:	2017-04-05T00:00:00.000
Nov:	No
Violation Classification:	Class II
Underground Storage Tank Id:	Not reported
Container/Tank Id:	Not reported

MINIT LUBE-1583 (Continued) **S106070873**

Last Update:	2017-11-29T00:00:00.000
Inspection Date:	2017-03-03T14:20:00.000
Violation Code:	1010004 Chemical inventory incomplete or not submitted in CERS. HSC 25505(a)(1); 25506; 25507; and 25508(a)(1)(A)
Record ID:	DEH2004-HUPFP-204068
Permit Status:	Permit Renewed
Active Permit:	Y
Facility Id Number:	37-000-204068
Program Element:	Hazardous Waste Generator
Inspection Type:	Routine
Inspection Number:	5595384
Return To Compliance Date:	2017-09-14T00:00:00.000
Nov:	No
Violation Classification:	Class II
Underground Storage Tank Id:	Not reported
Container/Tank Id:	Not reported
Last Update:	2017-11-29T00:00:00.000
Inspection Date:	2017-03-03T14:20:00.000
Violation Code:	3110013 Failed to obtain and maintain a written assessment certified by an independent, qualified, registered professional engineer for the hazardous waste tank system. 22 CCR 66265.192(a), 66265.192(h), or 66265.191(a)
Record ID:	DEH2004-HUPFP-204068
Permit Status:	Permit Renewed
Active Permit:	Y
Facility Id Number:	37-000-204068
Program Element:	Aboveground Petroleum Storage Act
Inspection Type:	Routine
Inspection Number:	5595384
Return To Compliance Date:	2017-04-03T00:00:00.000
Nov:	No
Violation Classification:	Class II
Underground Storage Tank Id:	Not reported
Container/Tank Id:	Not reported
Last Update:	2017-11-29T00:00:00.000
Inspection Date:	2017-03-03T14:20:00.000
Violation Code:	4010016 Failed to adequately describe the physical layout of facility, including location of oil storage/transfer areas/connecting pipes or no description of physical layout included in SPCC Plan. (40 CFR 112.7(a)(3), 112.7(a)(3)(i-vi).) HSC 25270.4.5(a)
Record ID:	DEH2004-HUPFP-204068
Permit Status:	Permit Renewed
Active Permit:	Y
Facility Id Number:	37-000-204068
Program Element:	Hazardous Materials Release Response Plans
Inspection Type:	Routine
Inspection Number:	5595384
Return To Compliance Date:	2017-04-06T00:00:00.000
Nov:	No
Violation Classification:	Minor
Underground Storage Tank Id:	Not reported
Container/Tank Id:	Not reported
Last Update:	2017-11-29T00:00:00.000
Inspection Date:	2017-03-03T14:20:00.000

MINIT LUBE-1583 (Continued) **S106070873**

Violation Code: HMD1013 HMBP not readily available for review. HSC 25505(c)

Waste and Materials:

Record ID: DEH2004-HUPFP-204068
Permit Status: Permit Renewed
Active Permit: Y
Child Record Id: DEH2016-HWAST-0078277
Trade Secret: N
Hazardous Material Type: Not reported
Last Updated: 2016-11-30T02:33:21.000
Chemical Name: WASTE 342 ORGANIC LIQUIDS W/METALS
Common Name: ANTIFREEZE
Case Number: Not reported

Record ID: DEH2004-HUPFP-204068
Permit Status: Permit Renewed
Active Permit: Y
Child Record Id: DEH2016-HCHEM-0096043
Trade Secret: N
Hazardous Material Type: Pure
Last Updated: 2016-11-30T02:33:21.000
Chemical Name: ETHYLENE GLYCOL
Common Name: ANTIFREEZE
Case Number: 107-21-1

Record ID: DEH2004-HUPFP-204068
Permit Status: Permit Renewed
Active Permit: Y
Child Record Id: DEH2016-HCHEM-0096044
Trade Secret: N
Hazardous Material Type: Pure
Last Updated: 2016-11-30T02:33:21.000
Chemical Name: TRUE BLUE WASHER FLIUD
Common Name: WINDSHIELD WASHER FLUID
Case Number: Not reported

Record ID: DEH2004-HUPFP-204068
Permit Status: Permit Renewed
Active Permit: Y
Child Record Id: DEH2016-HCHEM-0096045
Trade Secret: N
Hazardous Material Type: Mixture
Last Updated: 2016-11-30T02:33:21.000
Chemical Name: TRANSMISSION FLUID - ATF
Common Name: TRANSMISSION FLUID - ATF
Case Number: 64742-65-0

Record ID: DEH2004-HUPFP-204068
Permit Status: Permit Renewed
Active Permit: Y
Child Record Id: DEH2016-HCHEM-0096046
Trade Secret: N
Hazardous Material Type: Mixture
Last Updated: 2016-11-30T02:33:21.000
Chemical Name: OILS, LUBRICATING,
Common Name: OILS, LUBRICATING,
Case Number: 8002-05-9

MINIT LUBE-1583 (Continued) **S106070873**

Record ID: DEH2004-HUPFP-204068
Permit Status: Permit Renewed
Active Permit: Y
Child Record Id: DEH2016-HWAST-0078276
Trade Secret: N
Hazardous Material Type: Not reported
Last Updated: 2016-11-30T02:33:21.000
Chemical Name: WASTE 221 WASTE OIL & MIXED OIL
Common Name: WASTE 221 WASTE OIL & MIXED OIL
Case Number: Not reported

Record ID: DEH2004-HUPFP-204068
Permit Status: Permit Renewed
Active Permit: Y
Child Record Id: DEH2016-HWAST-0078278
Trade Secret: N
Hazardous Material Type: Not reported
Last Updated: 2016-11-30T02:33:21.000
Chemical Name: Oily Solids
Common Name: Oily Solids
Case Number: Not reported

Record ID: DEH2004-HUPFP-204068
Permit Status: Permit Renewed
Active Permit: Y
Child Record Id: DEH2017-HCHEM-0137663
Trade Secret: N
Hazardous Material Type: Pure
Last Updated: 2017-11-29T02:35:22.000
Chemical Name: ETHYLENE GLYCOL
Common Name: ANTIFREEZE
Case Number: 107-21-1

Record ID: DEH2004-HUPFP-204068
Permit Status: Permit Renewed
Active Permit: Y
Child Record Id: DEH2017-HCHEM-0137664
Trade Secret: N
Hazardous Material Type: Pure
Last Updated: 2017-11-29T02:35:22.000
Chemical Name: TRUE BLUE WASHER FLIUD
Common Name: WINDSHIELD WASHER FLUID
Case Number: Not reported

Record ID: DEH2004-HUPFP-204068
Permit Status: Permit Renewed
Active Permit: Y
Child Record Id: DEH2017-HCHEM-0137665
Trade Secret: N
Hazardous Material Type: Mixture
Last Updated: 2017-11-29T02:35:22.000
Chemical Name: TRANSMISSION FLUID - ATF
Common Name: TRANSMISSION FLUID - ATF
Case Number: 64742-65-0

Record ID: DEH2004-HUPFP-204068
Permit Status: Permit Renewed

MINIT LUBE-1583 (Continued) **S106070873**

Active Permit: Y
Child Record Id: DEH2017-HWAST-0116060
Trade Secret: N
Hazardous Material Type: Not reported
Last Updated: 2017-11-29T02:35:22.000
Chemical Name: WASTE 221 WASTE OIL & MIXED OIL
Common Name: WASTE 221 WASTE OIL & MIXED OIL
Case Number: Not reported

Record ID: DEH2004-HUPFP-204068
Permit Status: Permit Renewed
Active Permit: Y
Child Record Id: DEH2017-HWAST-0116061
Trade Secret: N
Hazardous Material Type: Not reported
Last Updated: 2017-11-29T02:35:22.000
Chemical Name: WASTE 342 ORGANIC LIQUIDS W/METALS
Common Name: ANTIFREEZE
Case Number: Not reported

Record ID: DEH2004-HUPFP-204068
Permit Status: Permit Renewed
Active Permit: Y
Child Record Id: DEH2017-HWAST-0116062
Trade Secret: N
Hazardous Material Type: Not reported
Last Updated: 2017-11-29T02:35:22.000
Chemical Name: Oily Solids
Common Name: Oily Solids
Case Number: Not reported

Record ID: DEH2004-HUPFP-204068
Permit Status: Permit Renewed
Active Permit: Y
Child Record Id: DEH2017-HWAST-0116063
Trade Secret: N
Hazardous Material Type: Not reported
Last Updated: 2017-11-29T02:35:22.000
Chemical Name: Not reported
Common Name: Used Oil Filters (Drained)
Case Number: Not reported

Record ID: DEH2004-HUPFP-204068
Permit Status: Permit Renewed
Active Permit: Y
Child Record Id: DEH2017-HCHEM-0137666
Trade Secret: N
Hazardous Material Type: Mixture
Last Updated: 2017-11-29T02:35:22.000
Chemical Name: OILS, LUBRICATING,
Common Name: OILS, LUBRICATING,
Case Number: 8002-05-9

Permit Number: 204068
Business Type: 6HK26
EPA Id Number: CAL000284887

MINIT LUBE-1583 (Continued) **S106070873**

APN:	627-070-05-00
Last HMMD Inspection:	06/04/2010
Facility Telephone:	619-575-1909
Permit Status:	OPEN
Permit Expiration:	12/31/2012
Date Last Updated:	11/02/2012
Facility Owner:	HEARTLAND AUTOMOTIVE SERVICES II, INC
Facility Mailing Address:	105 DECKER CT #900
Facility Mailing City:	Irving
Facility Mailing State:	TX
Facility Mailing Zip:	75062
UST Owner:	Not reported
Handle Regulated Hazmat:	N
Own Or Operate UST:	Not reported
Subject To APSA:	Not reported
Generate Haz Waste:	N
Treat Haz Waste:	Not reported
Generate Medical Waste:	Not reported

Inventory Active Permits (not SQG Medical):

Permit Number:	204068
Update Date:	11/02/2012
Case Number:	Not reported
Name:	DEGREASER
Other Information:	Not reported
Material Waste:	Material
Hazardous Categories 1:	Not reported
Hazardous Categories 2:	Not reported

Permit Number:	204068
Update Date:	11/02/2012
Case Number:	107-21-1
Name:	ETHYLENE GLYCOL
Other Information:	ANTIFREEZE
Material Waste:	Material
Hazardous Categories 1:	FIRE
Hazardous Categories 2:	ACUTE

Permit Number:	204068
Update Date:	11/02/2012
Case Number:	8002-05-9
Name:	OILS, LUBRICATING,
Other Information:	Not reported
Material Waste:	Material
Hazardous Categories 1:	FIRE
Hazardous Categories 2:	ACUTE

Permit Number:	204068
Update Date:	11/02/2012
Case Number:	64742-65-0
Name:	TRANSMISSION FLUID - ATF
Other Information:	Not reported
Material Waste:	Material
Hazardous Categories 1:	FIRE
Hazardous Categories 2:	ACUTE

Permit Number:	204068
Update Date:	11/02/2012

MINIT LUBE-1583 (Continued) **S106070873**

Case Number: Not reported
Name: WASTE 221 WASTE OIL & MIXED OIL
Other Information: Not reported
Material Waste: Waste
Hazardous Categories 1: Not reported
Hazardous Categories 2: Not reported

Permit Number: 204068
Update Date: 11/02/2012
Case Number: Not reported
Name: WASTE 342 ORGANIC LIQUIDS W/METALS
Other Information: ANTIFREEZE
Material Waste: Waste
Hazardous Categories 1: Not reported
Hazardous Categories 2: Not reported

Permit Number: 204068
Update Date: 11/02/2012
Case Number: Not reported
Name: WASTE 888 USED OIL FILTERS
Other Information: Not reported
Material Waste: Waste
Hazardous Categories 1: Not reported
Hazardous Categories 2: Not reported

Permit Number: 204068
Update Date: 11/02/2012
Case Number: Not reported
Name: WINDEX
Other Information: Not reported
Material Waste: Material
Hazardous Categories 1: CHRONIC
Hazardous Categories 2: Not reported

Violations Active Permits:
Permit Number: 204068
Update Date: 11/02/2012
Inspection Date: 09/14/2004
Violation Code: 6HV0202
Violation: WASTE CONTAINER W/O LABELS
Violation Citation: Hazardous waste containers &/or tanks are missing labels, accumulation date and/or are improperly labeled. CCR 66262.34(a)(2); 66262.34(a)(3) & 66262.34(f)
Activity: ACTIVE

Permit Number: 204068
Update Date: 11/02/2012
Inspection Date: 06/04/2010
Violation Code: 6HV1014
Violation: HMBP INCOMPLETE/NOT AMENDED
Violation Citation: HMBP is incomplete/inadequate/not amended to reflect changes. 25504, 25505(a)(2) &/or 25509(a); 25505(b); 19 CCR 2729
Activity: ACTIVE

Permit Number: 204068
Business Type: 6HK26

MINIT LUBE-1583 (Continued) **S106070873**

EPA Id Number:	CAL000284887
APN:	627-070-05-00
Last HMMD Inspection:	06/04/2010
Facility Telephone:	619-575-1909
Permit Status:	OPEN
Permit Expiration:	12/31/2012
Date Last Updated:	11/02/2012
Facility Owner:	HEARTLAND AUTOMOTIVE SERVICES II, INC
Facility Mailing Address:	105 DECKER CT #900
Facility Mailing City:	Irving
Facility Mailing State:	TX
Facility Mailing Zip:	75062
UST Owner:	Not reported
Handle Regulated Hazmat:	Y
Own Or Operate UST:	Not reported
Subject To APSA:	Y
Generate Haz Waste:	Y
Treat Haz Waste:	Not reported
Generate Medical Waste:	Not reported

Inventory Active Permits (not SQG Medical):

Permit Number:	204068
Update Date:	11/02/2012
Case Number:	Not reported
Name:	DEGREASER
Other Information:	Not reported
Material Waste:	Material
Hazardous Categories 1:	Not reported
Hazardous Categories 2:	Not reported

Permit Number:	204068
Update Date:	11/02/2012
Case Number:	107-21-1
Name:	ETHYLENE GLYCOL
Other Information:	ANTIFREEZE
Material Waste:	Material
Hazardous Categories 1:	FIRE
Hazardous Categories 2:	ACUTE

Permit Number:	204068
Update Date:	11/02/2012
Case Number:	8002-05-9
Name:	OILS, LUBRICATING,
Other Information:	Not reported
Material Waste:	Material
Hazardous Categories 1:	FIRE
Hazardous Categories 2:	ACUTE

Permit Number:	204068
Update Date:	11/02/2012
Case Number:	64742-65-0
Name:	TRANSMISSION FLUID - ATF
Other Information:	Not reported
Material Waste:	Material
Hazardous Categories 1:	FIRE
Hazardous Categories 2:	ACUTE

Permit Number:	204068

MINIT LUBE-1583 (Continued) **S106070873**

Update Date:	11/02/2012
Case Number:	Not reported
Name:	WASTE 221 WASTE OIL & MIXED OIL
Other Information:	Not reported
Material Waste:	Waste
Hazardous Categories 1:	Not reported
Hazardous Categories 2:	Not reported
Permit Number:	204068
Update Date:	11/02/2012
Case Number:	Not reported
Name:	WASTE 342 ORGANIC LIQUIDS W/METALS
Other Information:	ANTIFREEZE
Material Waste:	Waste
Hazardous Categories 1:	Not reported
Hazardous Categories 2:	Not reported
Permit Number:	204068
Update Date:	11/02/2012
Case Number:	Not reported
Name:	WASTE 888 USED OIL FILTERS
Other Information:	Not reported
Material Waste:	Waste
Hazardous Categories 1:	Not reported
Hazardous Categories 2:	Not reported
Permit Number:	204068
Update Date:	11/02/2012
Case Number:	Not reported
Name:	WINDEX
Other Information:	Not reported
Material Waste:	Material
Hazardous Categories 1:	CHRONIC
Hazardous Categories 2:	Not reported

Violations Active Permits:

Permit Number:	204068
Update Date:	11/02/2012
Inspection Date:	09/14/2004
Violation Code:	6HV0202
Violation:	WASTE CONTAINER W/O LABELS
Violation Citation:	Hazardous waste containers &/or tanks are missing labels, accumulation date and/or are improperly labeled. CCR 66262.34(a)(2); 66262.34(a)(3) & 66262.34(f)
Activity:	ACTIVE
Permit Number:	204068
Update Date:	11/02/2012
Inspection Date:	06/04/2010
Violation Code:	6HV1014
Violation:	HMBP INCOMPLETE/NOT AMENDED
Violation Citation:	HMBP is incomplete/inadequate/not amended to reflect changes. 25504, 25505(a)(2) &/or 25509(a); 25505(b); 19 CCR 2729
Activity:	ACTIVE

MINIT LUBE-1583 (Continued) **S106070873**

HIST UST:

File Number:	0002F1AE
URL:	http://geotracker.waterboards.ca.gov/ustpdfs/pdf/0002F1AE.pdf
Region:	Not reported
Facility ID:	Not reported
Facility Type:	Not reported
Other Type:	Not reported
Contact Name:	Not reported
Telephone:	Not reported
Owner Name:	Not reported
Owner Address:	Not reported
Owner City,St,Zip:	Not reported
Total Tanks:	Not reported
Tank Num:	Not reported
Container Num:	Not reported
Year Installed:	Not reported
Tank Capacity:	Not reported
Tank Used for:	Not reported
Type of Fuel:	Not reported
Container Construction Thickness:	Not reported
Leak Detection:	Not reported

Click here for Geo Tracker PDF:

E23 **CC SERV INC** **RCRA NonGen / NLR** **1001404411**
SE **1760 PALM AVE** **CAR000047993**
< 1/8 **SAN DIEGO, CA 92154**
0.087 mi.
460 ft. **Site 1 of 4 in cluster E**

Relative:
Higher

Actual:
22 ft.

RCRA NonGen / NLR:

Date form received by agency:	12/06/2004
Facility name:	CC SERV INC
Facility address:	1760 PALM AVE STE D SAN DIEGO, CA 92154
EPA ID:	CAR000047993
Contact:	ROBERT BARBER
Contact address:	1760 PALM AVE STE D SAN DIEGO, CA 92154
Contact country:	US
Contact telephone:	619-424-3220
Contact email:	Not reported
EPA Region:	09
Land type:	Private
Classification:	Non-Generator
Description:	Handler: Non-Generators do not presently generate hazardous waste

Owner/Operator Summary:

Owner/operator name:	ROBERT BARBER
Owner/operator address:	Not reported Not reported
Owner/operator country:	US
Owner/operator telephone:	Not reported
Owner/operator email:	Not reported
Owner/operator fax:	Not reported

CC SERV INC (Continued) **1001404411**

Owner/operator extension: Not reported
Legal status: Private
Owner/Operator Type: Operator
Owner/Op start date: 01/01/2003
Owner/Op end date: Not reported

Owner/operator name: MARJORIE RODRIGUEZ
Owner/operator address: Not reported
Not reported
Owner/operator country: US
Owner/operator telephone: Not reported
Owner/operator email: Not reported
Owner/operator fax: Not reported
Owner/operator extension: Not reported
Legal status: Private
Owner/Operator Type: Owner
Owner/Op start date: 01/01/1989
Owner/Op end date: Not reported

Handler Activities Summary:
U.S. importer of hazardous waste: No
Mixed waste (haz. and radioactive): No
Recycler of hazardous waste: No
Transporter of hazardous waste: Yes
Treater, storer or disposer of HW: No
Underground injection activity: No
On-site burner exemption: No
Furnace exemption: No
Used oil fuel burner: No
Used oil processor: No
User oil refiner: No
Used oil fuel marketer to burner: No
Used oil Specification marketer: No
Used oil transfer facility: No
Used oil transporter: No

Historical Generators:
Date form received by agency: 12/06/2004
Site name: CC SERV INC
Classification: Not a generator, verified

Date form received by agency: 12/06/2004
Site name: CC SERV INC
Classification: Not a generator, verified

Date form received by agency: 01/20/1999
Site name: CRITICAL CLEANING SERVICES
Classification: Not a generator, verified

Violation Status: No violations found

Evaluation Action Summary:
Evaluation date: 12/20/2002
Evaluation: COMPLIANCE EVALUATION INSPECTION ON-SITE
Area of violation: Not reported
Date achieved compliance: Not reported

CC SERV INC (Continued) **1001404411**

Evaluation lead agency: State

Evaluation date: 06/08/2001
Evaluation: COMPLIANCE EVALUATION INSPECTION ON-SITE
Area of violation: Not reported
Date achieved compliance: Not reported
Evaluation lead agency: State

D24 **WEBB & SON EQUIPMENT** **LUST** **S105539535**
West **542 FLORENCE ST** **SAN DIEGO CO. SAM** **N/A**
< 1/8 **IMPERIAL BEACH, CA 91932** **San Diego Co. HMMD**
0.088 mi. **SWEEPS UST**
465 ft. **Site 3 of 4 in cluster D**

Relative:
Lower

Actual:
16 ft.

LUST:
Lead Agency: SAN DIEGO COUNTY LOP
Case Type: LUST Cleanup Site
Geo Track: http://geotracker.waterboards.ca.gov/profile_report.asp?global_id=T0607300778
Global Id: T0607300778
Latitude: 32.5874914
Longitude: -117.1081135
Status: Completed - Case Closed
Status Date: 09/25/1996
Case Worker: Not reported
RB Case Number: 9UT2004
Local Agency: Not reported
File Location: Local Agency
Local Case Number: H05624-001
Potential Media Affect: Soil
Potential Contaminants of Concern: Diesel
Site History: Not reported

LUST:
Global Id: T0607300778
Action Type: ENFORCEMENT
Date: 09/11/1996
Action: Closure/No Further Action Letter - #H05624-001

Global Id: T0607300778
Action Type: Other
Date: 07/03/1991
Action: Leak Reported

Global Id: T0607300778
Action Type: Other
Date: 07/03/1991
Action: Leak Began

Global Id: T0607300778
Action Type: Other
Date: 07/03/1991
Action: Leak Discovery

Global Id: T0607300778
Action Type: ENFORCEMENT
Date: 07/09/1991
Action: Notice of Responsibility

Global Id: T0607300778

WEBB & SON EQUIPMENT (Continued) **S105539535**

Action Type: Other
Date: 07/03/1991
Action: Leak Stopped

LUST:
Global Id: T0607300778
Status: Open - Case Begin Date
Status Date: 07/03/1991

Global Id: T0607300778
Status: Completed - Case Closed
Status Date: 09/25/1996

SAN DIEGO CO. SAM:
Case Number: H05624-001
Agency: DEH Site Assessment & Mitigation
Funding: **LOP - Federal Fund**
Facility Type: Soils Only
Facility Status: Closed Case
Date: 9/25/1996
Date Began: 7/3/1991

HMMD SAN DIEGO:
Permit Number: 105624
Business Type: Not reported
EPA Id Number: Not reported
APN: 626-191-10-00
Last HMMD Inspection: Not reported
Facility Telephone: 619-423-2337
Permit Status: INAC
Permit Expiration: 05/21/1996
Date Last Updated: 11/02/2012
Facility Owner: BILL WEBB
Facility Mailing Address: 525 12TH ST
Facility Mailing City: IMPERIAL BEACH
Facility Mailing State: CA
Facility Mailing Zip: 91932-1701
UST Owner: Not reported
Handle Regulated Hazmat: Not reported
Own Or Operate UST: Not reported
Subject To APSA: Not reported
Generate Haz Waste: Not reported
Treat Haz Waste: Not reported
Generate Medical Waste: Not reported

UST:
UST Name: UNDERGROUND TANK 105624 T001
Last Update: 2012-11-02 14:17:38
Permit Number: 105624
Tank Type: UNKNOWN
Additional Id: AT2076
Capacity Gallons: 550
UST Contents: DIESEL
Other Content Info: DIESEL
Reg Status: REMOVED

WEBB & SON EQUIPMENT (Continued) **S105539535**

Remove Close Date:	1991-03-07 00:00:00
Year Installed:	Not reported
Pipe Type:	Not reported
Delivery System:	Not reported
Monitor Code:	90
UST Monitor Method:	NO MONITORING ALTERNATIVE SELECTED. VERIFY AND ENTER MONITORING ALTERNATIVE DURING INSPECTION.

SWEEPS UST:

Status:	Not reported
Comp Number:	5624
Number:	Not reported
Board Of Equalization:	Not reported
Referral Date:	Not reported
Action Date:	Not reported
Created Date:	Not reported
Owner Tank Id:	Not reported
SWRCB Tank Id:	37-000-005624-000001
Tank Status:	Not reported
Capacity:	550
Active Date:	Not reported
Tank Use:	M.V. FUEL
STG:	PRODUCT
Content:	OTHER
Number Of Tanks:	1

Status:	Active
Comp Number:	5624
Number:	9
Board Of Equalization:	Not reported
Referral Date:	Not reported
Action Date:	06-26-92
Created Date:	02-29-88
Owner Tank Id:	Not reported
SWRCB Tank Id:	Not reported
Tank Status:	Not reported
Capacity:	Not reported
Active Date:	Not reported
Tank Use:	Not reported
STG:	Not reported
Content:	Not reported
Number Of Tanks:	Not reported

D25 **SOUTHBAY DATSUN** **San Diego Co. HMMD** **S105539569**
West **542 FLORENCE ST** **SWEEPS UST** **N/A**
< 1/8 **IMPERIAL BEACH, CA 91932**
0.088 mi.
465 ft. **Site 4 of 4 in cluster D**

Relative:
Lower

Actual:
16 ft.

HMMD SAN DIEGO:

Permit Number:	113314
Business Type:	6HK26
EPA Id Number:	CAL000070745
APN:	626-191-10-00
Last HMMD Inspection:	02/28/2005
Facility Telephone:	619-575-1551

SOUTHBAY DATSUN (Continued) **S105539569**

Permit Status:	INAC
Permit Expiration:	08/31/2006
Date Last Updated:	11/02/2012
Facility Owner:	BUCK M SANCHEZ
Facility Mailing Address:	542 FLORENCE ST
Facility Mailing City:	IMPERIAL BEACH
Facility Mailing State:	CA
Facility Mailing Zip:	91932-1713
UST Owner:	Not reported
Handle Regulated Hazmat:	Not reported
Own Or Operate UST:	Not reported
Subject To APSA:	Not reported
Generate Haz Waste:	Y
Treat Haz Waste:	Not reported
Generate Medical Waste:	Not reported

Violations Inactive Permits:

Permit Number:	113314
Update Date:	11/02/2012
Inspection Date:	09/08/2003
Violation Code:	6HV0202
Violation:	WASTE CONTAINER W/O LABELS
Violation Citation:	Hazardous waste containers &/or tanks are missing labels, accumulation date and/or are improperly labeled. CCR 66262.34(a)(2); 66262.34(a)(3) & 66262.34(f)
Activity:	Inactive Permit

Permit Number:	113314
Update Date:	11/02/2012
Inspection Date:	09/08/2003
Violation Code:	6HV0208
Violation:	STORAGE AREA: NO WEEKLY INSPECTION
Violation Citation:	Hazardous waste storage area is not being inspected weekly for deteriorated or leaking containers CCR 66265.174
Activity:	Inactive Permit

Permit Number:	113314
Update Date:	11/02/2012
Inspection Date:	09/08/2003
Violation Code:	6HV0401
Violation:	TRAINING RECORDS UNAVAILABLE
Violation Citation:	Personnel training records are not maintained to document compliance with requirements for current and former employees. CCR 66265.16(d)&(e)
Activity:	Inactive Permit

Permit Number:	113314
Update Date:	11/02/2012
Inspection Date:	02/28/2005
Violation Code:	6HV0208
Violation:	STORAGE AREA: NO WEEKLY INSPECTION
Violation Citation:	Hazardous waste storage area is not being inspected weekly for deteriorated or leaking containers CCR 66265.174
Activity:	Inactive Permit

UST:

UST Name:	UNDERGROUND TANK 113314 T001

SOUTHBAY DATSUN (Continued) **S105539569**

Last Update:	2012-11-02 14:17:38
Permit Number:	113314
Tank Type:	UNKNOWN
Additional Id:	00001
Capacity Gallons:	1000
UST Contents:	LEADED
Other Content Info:	LEADED
Reg Status:	REMOVED
Remove Close Date:	1991-03-07 00:00:00
Year Installed:	Not reported
Pipe Type:	Not reported
Delivery System:	Not reported
Monitor Code:	90
UST Monitor Method:	NO MONITORING ALTERNATIVE SELECTED. VERIFY AND ENTER MONITORING ALTERNATIVE DURING INSPECTION.

SWEEPS UST:

Status:	Not reported
Comp Number:	13314
Number:	Not reported
Board Of Equalization:	Not reported
Referral Date:	Not reported
Action Date:	Not reported
Created Date:	Not reported
Owner Tank Id:	Not reported
SWRCB Tank Id:	37-000-013314-000001
Tank Status:	Not reported
Capacity:	1000
Active Date:	Not reported
Tank Use:	M.V. FUEL
STG:	PRODUCT
Content:	LEADED
Number Of Tanks:	1

Status:	Active
Comp Number:	13314
Number:	9
Board Of Equalization:	Not reported
Referral Date:	Not reported
Action Date:	06-26-92
Created Date:	02-29-88
Owner Tank Id:	Not reported
SWRCB Tank Id:	Not reported
Tank Status:	Not reported
Capacity:	Not reported
Active Date:	Not reported
Tank Use:	Not reported
STG:	Not reported
Content:	Not reported
Number Of Tanks:	Not reported

E26 **TUNEUP MASTERS NO. 401** **LUST** **S102439311**
SE **1776 PALM AVE** **SWEEPS UST** **N/A**
< 1/8 **SAN DIEGO, CA 92154**
0.089 mi.
470 ft. **Site 2 of 4 in cluster E**

Relative:
Higher

Actual:
22 ft.

LUST REG 9:

Region:	9
Status:	Case Closed
Case Number:	9UT1840
Local Case:	H13450-001
Substance:	Waste Oil
Qty Leaked:	Not reported
Abate Method:	Excavate and Dispose - remove contaminated soil and dispose in approved site
Local Agency:	San Diego
How Found:	Other Means
How Stopped:	Other Means
Source:	Tank
Cause:	Unknown
Lead Agency:	Local Agency
Case Type:	Soil only
Date Found:	08/16/1990
Date Stopped:	08/16/1990
Confirm Date:	10/12/1990
Submit Workplan:	10/12/90
Prelim Assess:	/ /
Desc Pollution:	Not reported
Remed Plan:	/ /
Remed Action:	Not reported
Began Monitor:	Not reported
Release Date:	08/16/1990
Enforce Date:	Not reported
Closed Date:	9/23/91
Enforce Type:	Not reported
Pilot Program:	LOP
Basin Number:	Not reported
GW Depth:	20
Beneficial Use:	Not reported
NPDES Number:	Not reported
Priority:	Low priority. Priority ranking can change over time.
File Dispn:	File discarded, case closed
Interim Remedial Actions:	No
Cleanup and Abatement order Number:	Not reported
Waste Discharge Requirement Number:	Not reported

SWEEPS UST:

Status:	Active
Comp Number:	13450
Number:	9
Board Of Equalization:	44-022785
Referral Date:	Not reported
Action Date:	06-26-92
Created Date:	02-29-88
Owner Tank Id:	Not reported
SWRCB Tank Id:	Not reported
Tank Status:	Not reported
Capacity:	Not reported
Active Date:	Not reported

TUNEUP MASTERS NO. 401 (Continued) **S102439311**

Tank Use: Not reported
STG: Not reported
Content: Not reported
Number Of Tanks: Not reported

Status: Not reported
Comp Number: 13450
Number: Not reported
Board Of Equalization: 44-022785
Referral Date: Not reported
Action Date: Not reported
Created Date: Not reported
Owner Tank Id: Not reported
SWRCB Tank Id: 37-000-013450-000001
Tank Status: Not reported
Capacity: 550
Active Date: Not reported
Tank Use: PETROLEUM
STG: WASTE
Content: Not reported
Number Of Tanks: 1

E27 **ASAP OIL EXCHANGE & SMOG** **LUST** **S104747833**
SE **1776 PALM AV** **SAN DIEGO CO. SAM** **N/A**
< 1/8 **SAN DIEGO, CA 92154** **SLIC**
0.089 mi. **San Diego Co. HMMD**
470 ft. **Site 3 of 4 in cluster E** **HIST CORTESE**

Relative: Higher

Actual: 22 ft.

LUST:
Lead Agency: SAN DIEGO COUNTY LOP
Case Type: LUST Cleanup Site
Geo Track: http://geotracker.waterboards.ca.gov/profile_report.asp?global_id=T0607300625
Global Id: T0607300625
Latitude: 32.584438
Longitude: -117.095451
Status: Completed - Case Closed
Status Date: 09/23/1991
Case Worker: NS
RB Case Number: 9UT1840
Local Agency: SAN DIEGO COUNTY LOP
File Location: Local Agency
Local Case Number: H13450-001
Potential Media Affect: Soil
Potential Contaminants of Concern: Waste Oil / Motor / Hydraulic / Lubricating
Site History: Not reported

LUST:
Global Id: T0607300625
Contact Type: Local Agency Caseworker
Contact Name: NASSER SIONIT
Organization Name: SAN DIEGO COUNTY LOP
Address: P.O. Box 129261
City: San Diego
Email: nasser.sionit@sdcounty.ca.gov
Phone Number: Not reported

LUST:
Global Id: T0607300625

ASAP OIL EXCHANGE & SMOG (Continued) **S104747833**

Action Type: Other
Date: 08/16/1990
Action: Leak Reported

Global Id: T0607300625
Action Type: Other
Date: 08/16/1990
Action: Leak Began

Global Id: T0607300625
Action Type: Other
Date: 08/16/1990
Action: Leak Discovery

Global Id: T0607300625
Action Type: Other
Date: 08/16/1990
Action: Leak Stopped

LUST:
Global Id: T0607300625
Status: Open - Case Begin Date
Status Date: 08/16/1990

Global Id: T0607300625
Status: Completed - Case Closed
Status Date: 09/23/1991

SAN DIEGO CO. SAM:
Case Number: H13450-002
Agency: DEH Site Assessment & Mitigation
Funding: **Private - VAP**
Facility Type: Soils Only
Facility Status: Closed Case
Date: 1/9/1996
Date Began: 10/1/1995

Case Number: H13450-001
Agency: DEH Site Assessment & Mitigation
Funding: **LOP - Federal Fund**
Facility Type: Soils Only
Facility Status: Closed Case
Date: 9/23/1991
Date Began: 8/16/1990

SLIC:
Region: STATE
Facility Status: **Completed - Case Closed**
Status Date: 01/09/1996
Global Id: T0608195904
Lead Agency: SAN DIEGO COUNTY LOP
Lead Agency Case Number: H13450-002
Latitude: 32.584502
Longitude: -117.095451
Case Type: Cleanup Program Site

ASAP OIL EXCHANGE & SMOG (Continued) **S104747833**

Case Worker:	Not reported
Local Agency:	Not reported
RB Case Number:	Not reported
File Location:	Local Agency
Potential Media Affected:	Soil
Potential Contaminants of Concern:	Waste Oil / Motor / Hydraulic / Lubricating
Site History:	Not reported

Click here to access the California GeoTracker records for this facility:

HMMD SAN DIEGO:

Permit Number:	210338
Business Type:	6HK18
EPA Id Number:	CAC002657917
APN:	627-080-08-00
Last HMMD Inspection:	07/12/2012
Facility Telephone:	619-575-2862
Permit Status:	EXPR
Permit Expiration:	06/30/2012
Date Last Updated:	11/02/2012
Facility Owner:	RAY GUZMAN
Facility Mailing Address:	1776 PALM AVE #B
Facility Mailing City:	SAN DIEGO
Facility Mailing State:	CA
Facility Mailing Zip:	92154
UST Owner:	Not reported
Handle Regulated Hazmat:	Not reported
Own Or Operate UST:	Not reported
Subject To APSA:	Not reported
Generate Haz Waste:	Y
Treat Haz Waste:	Not reported
Generate Medical Waste:	Not reported

Inventory Active Permits (not SQG Medical):

Permit Number:	210338
Update Date:	11/02/2012
Case Number:	Not reported
Name:	WASTE 221 WASTE OIL & MIXED OIL
Other Information:	USED OIL
Material Waste:	Waste
Hazardous Categories 1:	Not reported
Hazardous Categories 2:	Not reported

Permit Number:	210338
Update Date:	11/02/2012
Case Number:	Not reported
Name:	WASTE 888 USED OIL FILTERS
Other Information:	USED OIL FILTERS
Material Waste:	Waste
Hazardous Categories 1:	Not reported
Hazardous Categories 2:	Not reported

Permit Number:	210338
Business Type:	6HK18
EPA Id Number:	CAC002657917
APN:	627-080-08-00

ASAP OIL EXCHANGE & SMOG (Continued) **S104747833**

Last HMMD Inspection:	07/12/2012
Facility Telephone:	619-575-2862
Permit Status:	EXPR
Permit Expiration:	06/30/2012
Date Last Updated:	11/02/2012
Facility Owner:	RAY GUZMAN
Facility Mailing Address:	1776 PALM AVE #B
Facility Mailing City:	SAN DIEGO
Facility Mailing State:	CA
Facility Mailing Zip:	92154
UST Owner:	Not reported
Handle Regulated Hazmat:	Y
Own Or Operate UST:	Not reported
Subject To APSA:	Not reported
Generate Haz Waste:	Y
Treat Haz Waste:	Not reported
Generate Medical Waste:	Not reported

Inventory Active Permits (not SQG Medical):

Permit Number:	210338
Update Date:	11/02/2012
Case Number:	Not reported
Name:	WASTE 221 WASTE OIL & MIXED OIL
Other Information:	USED OIL
Material Waste:	Waste
Hazardous Categories 1:	Not reported
Hazardous Categories 2:	Not reported

Permit Number:	210338
Update Date:	11/02/2012
Case Number:	Not reported
Name:	WASTE 888 USED OIL FILTERS
Other Information:	USED OIL FILTERS
Material Waste:	Waste
Hazardous Categories 1:	Not reported
Hazardous Categories 2:	Not reported

Permit Number:	113450
Business Type:	6HK26
EPA Id Number:	CAD982003816
APN:	627-080-08-00
Last HMMD Inspection:	10/11/2002
Facility Telephone:	619-575-2775
Permit Status:	INAC
Permit Expiration:	08/31/2003
Date Last Updated:	11/02/2012
Facility Owner:	GLORIA ROMERO
Facility Mailing Address:	1776 PALM AV
Facility Mailing City:	SAN DIEGO
Facility Mailing State:	CA
Facility Mailing Zip:	92154-
UST Owner:	ALBERT ERIQAT
Handle Regulated Hazmat:	Not reported
Own Or Operate UST:	Not reported
Subject To APSA:	Not reported
Generate Haz Waste:	Y
Treat Haz Waste:	Not reported

ASAP OIL EXCHANGE & SMOG (Continued) **S104747833**

Generate Medical Waste: Not reported

UST:

UST Name:	UNDERGROUND TANK 113450 T001
Last Update:	2012-11-02 14:17:38
Permit Number:	113450
Tank Type:	SINGLE WALL
Additional Id:	1
Capacity Gallons:	550
UST Contents:	Not reported
Other Content Info:	WASTE OIL
Reg Status:	REMOVED
Remove Close Date:	1990-09-08 00:00:00
Year Installed:	Not reported
Pipe Type:	Not reported
Delivery System:	Not reported
Monitor Code:	07
UST Monitor Method:	SW TANK SW PRESSURE PIPE W/RESTRICTIVE LLD W/DAILY RECONCILIATION OR WEEKLY GAUGING: TANK AND PIPE TEST ANNUALLY

HIST CORTESE:

Region:	CORTESE
Facility County Code:	37
Reg By:	LTNKA
Reg Id:	9UT1840

F28 **SUMMERSET TRANSMISSIONS** **EDR Hist Auto** **1021080105**
SE **1818 PALM AVE** **N/A**
< 1/8 **SAN DIEGO, CA 92154**
0.115 mi.
606 ft. **Site 1 of 2 in cluster F**

Relative:
Higher

EDR Hist Auto

Actual:
19 ft.

Year:	Name:	Type:
1995	SUMMERSET TRANSMISSIONS	General Automotive Repair Shops
1995	SUMMERSET TRANSMISSION	Automotive Transmission Repair Shops
1996	SUMMERSET TRANSMISSIONS	General Automotive Repair Shops
1996	SUMMERSET TRANSMISSION	Automotive Transmission Repair Shops
1997	SUMMERSET TRANSMISSIONS	General Automotive Repair Shops
1997	SUMMERSET TRANSMISSION	Automotive Transmission Repair Shops
1998	SUMMERSET TRANSMISSIONS	General Automotive Repair Shops
1999	SUMMERSET TRANSMISSIONS	General Automotive Repair Shops
2000	SUMMERSET TRANSMISSIONS	General Automotive Repair Shops
2001	SUMMERSET TRANSMISSIONS	General Automotive Repair Shops
2002	SUMMERSET TRANSMISSIONS	General Automotive Repair Shops
2003	SUMMERSET TRANSMISSIONS	General Automotive Repair Shops
2008	SELECT CALIFORNIA AUTO SVCS	General Automotive Repair Shops
2009	SELECT CALIFORNIA AUTO SVCS	General Automotive Repair Shops

G29 **PACIFIC BELL** **RCRA-SQG** **1000250464**
WSW **1288 PALM AVENUE** **HIST UST** **CAT080030000**
< 1/8 **IMPERIAL BEACH, CA 91932** **FINDS**
0.117 mi. **ECHO**
619 ft. **Site 1 of 2 in cluster G**

Relative:
Higher

Actual:
26 ft.

RCRA-SQG:

Date form received by agency:	09/01/1996
Facility name:	PACIFIC BELL
Facility address:	1288 PALM AVENUE IMPERIAL BEACH, CA 91932
EPA ID:	CAT080030000
Mailing address:	525 B STREET ROOM 1346 SAN DIEGO, CA 92101
Contact:	Not reported
Contact address:	Not reported Not reported
Contact country:	US
Contact telephone:	Not reported
Contact email:	Not reported
EPA Region:	09
Classification:	Small Small Quantity Generator
Description:	Handler: generates more than 100 and less than 1000 kg of hazardous waste during any calendar month and accumulates less than 6000 kg of hazardous waste at any time; or generates 100 kg or less of hazardous waste during any calendar month, and accumulates more than 1000 kg of hazardous waste at any time

Owner/Operator Summary:

Owner/operator name:	THE PACIFIC TELEPHONE AND TELEGRAPH CO
Owner/operator address:	NOT REQUIRED NOT REQUIRED, ME 99999
Owner/operator country:	Not reported
Owner/operator telephone:	415-555-1212
Owner/operator email:	Not reported
Owner/operator fax:	Not reported
Owner/operator extension:	Not reported
Legal status:	Private
Owner/Operator Type:	Owner
Owner/Op start date:	Not reported
Owner/Op end date:	Not reported

Owner/operator name:	NOT REQUIRED
Owner/operator address:	NOT REQUIRED NOT REQUIRED, ME 99999
Owner/operator country:	Not reported
Owner/operator telephone:	415-555-1212
Owner/operator email:	Not reported
Owner/operator fax:	Not reported
Owner/operator extension:	Not reported
Legal status:	Private
Owner/Operator Type:	Operator
Owner/Op start date:	Not reported
Owner/Op end date:	Not reported

Handler Activities Summary:

U.S. importer of hazardous waste:	No
Mixed waste (haz. and radioactive):	No

PACIFIC BELL (Continued) **1000250464**

Recycler of hazardous waste: No
Transporter of hazardous waste: No
Treater, storer or disposer of HW: No
Underground injection activity: No
On-site burner exemption: No
Furnace exemption: No
Used oil fuel burner: No
Used oil processor: No
User oil refiner: No
Used oil fuel marketer to burner: No
Used oil Specification marketer: No
Used oil transfer facility: No
Used oil transporter: No

Historical Generators:
Date form received by agency: 02/19/1981
Site name: PACIFIC BELL
Classification: Large Quantity Generator

Violation Status: No violations found

HIST UST:
File Number: 0002F110
URL: http://geotracker.waterboards.ca.gov/ustpdfs/pdf/0002F110.pdf
Region: STATE
Facility ID: 00000016387
Facility Type: Other
Other Type: PHONE CO
Contact Name: E J KOEHLER
Telephone: 4155426758
Owner Name: PACIFIC BELL
Owner Address: 370 THIRD ST
Owner City,St,Zip: SAN FRANCISCO, CA 94107
Total Tanks: 0002

Tank Num: 001
Container Num: D-61-6K
Year Installed: 1961
Tank Capacity: 00006000
Tank Used for: PRODUCT
Type of Fuel: DIESEL
Container Construction Thickness: Not reported
Leak Detection: None

Tank Num: 002
Container Num: D-740400
Year Installed: 1974
Tank Capacity: 00000400
Tank Used for: PRODUCT
Type of Fuel: DIESEL
Container Construction Thickness: Not reported
Leak Detection: None

Click here for Geo Tracker PDF:

FINDS:

PACIFIC BELL (Continued) **1000250464**

Registry ID: 110055767255

Environmental Interest/Information System
STATE MASTER

Registry ID: 110006487621

Environmental Interest/Information System
California Hazardous Waste Tracking System - Datamart (HWTS-DATAMART) provides California with information on hazardous waste shipments for generators, transporters, and treatment, storage, and disposal facilities.

RCRAInfo is a national information system that supports the Resource Conservation and Recovery Act (RCRA) program through the tracking of events and activities related to facilities that generate, transport, and treat, store, or dispose of hazardous waste. RCRAInfo allows RCRA program staff to track the notification, permit, compliance, and corrective action activities required under RCRA.

Click this hyperlink while viewing on your computer to access additional FINDS: detail in the EDR Site Report.

ECHO:
Envid: 1000250464
Registry ID: 110006487621
DFR URL: http://echo.epa.gov/detailed-facility-report?fid=110006487621

G30 **PACIFIC BELL IMBHCA11/D3102** **UST** **U003789185**
WSW **1288 PALM AVE** **SWEEPS UST** **N/A**
< 1/8 **IMPERIAL BEACH, CA 91932**
0.117 mi.
619 ft. **Site 2 of 2 in cluster G**

Relative:
Higher

Actual:
26 ft.

UST:
Facility ID: H05032
Permitting Agency: SAN DIEGO COUNTY
Latitude: 32.5851562
Longitude: -117.1043185

Facility ID: 37-000-105032
Permitting Agency: San Diego County Department of Environmental Health
Latitude: 32.584
Longitude: -117.10602

SWEEPS UST:
Status: Not reported
Comp Number: 5032
Number: Not reported
Board Of Equalization: 44-001027
Referral Date: Not reported
Action Date: Not reported
Created Date: Not reported
Owner Tank Id: Not reported
SWRCB Tank Id: 37-000-005032-000002
Tank Status: Not reported

PACIFIC BELL IMBHCA11/D3102 (Continued) **U003789185**

Capacity:	400
Active Date:	Not reported
Tank Use:	M.V. FUEL
STG:	PRODUCT
Content:	OTHER
Number Of Tanks:	2

Status:	Not reported
Comp Number:	5032
Number:	Not reported
Board Of Equalization:	44-001027
Referral Date:	Not reported
Action Date:	Not reported
Created Date:	Not reported
Owner Tank Id:	Not reported
SWRCB Tank Id:	37-000-005032-000003
Tank Status:	Not reported
Capacity:	550
Active Date:	Not reported
Tank Use:	M.V. FUEL
STG:	PRODUCT
Content:	OTHER
Number Of Tanks:	Not reported

Status:	Active
Comp Number:	5032
Number:	9
Board Of Equalization:	44-001027
Referral Date:	Not reported
Action Date:	06-26-92
Created Date:	02-29-88
Owner Tank Id:	Not reported
SWRCB Tank Id:	37-000-005032-000001
Tank Status:	A
Capacity:	8000
Active Date:	Not reported
Tank Use:	M.V. FUEL
STG:	P
Content:	OTHER
Number Of Tanks:	1

H31 **RLS HOLDINGS INC** **SWRCY** **S104747673**
SSE **1705 PALM AVE** **San Diego Co. HMMD** **N/A**
< 1/8 **SAN DIEGO, CA 92154** **PROC**
0.123 mi.
649 ft. **Site 1 of 2 in cluster H**

Relative:
Higher

Actual:
22 ft.

SWRCY:

Reg Id:	26742
Cert Id:	RC13615
Mailing Address:	600 W Broadway Ste 3150
Mailing City:	San Diego
Mailing State:	CA
Mailing Zip Code:	92101
Website:	Not reported
Email:	Not reported
Phone Number:	(619) 231-3150x207
Grand Father:	N

RLS HOLDINGS INC (Continued) **S104747673**

Rural:	N
Operation Begin Date:	03/03/2008
Aluminium:	Y
Glass:	Y
Plastic:	Y
Bimetal:	Y
Agency:	N/A
Monday Hours Of Operation:	8:00 am - 5:00 pm
Tuesday Hours Of Operation:	8:00 am - 5:00 pm
Wednesday Hours Of Operation:	8:00 am - 5:00 pm
Thursday Hours Of Operation:	8:00 am - 5:00 pm
Friday Hours Of Operation:	8:00 am - 5:00 pm
Saturday Hours Of Operation:	8:00 am - 5:00 pm
Sunday Hours Of Operation:	CLOSED
Organization ID:	19224
Organization Name:	RLS Investment Holdings Inc

HMMD SAN DIEGO:

Permit Number:	113133
Business Type:	Not reported
EPA Id Number:	Not reported
APN:	DEH-113133
Last HMMD Inspection:	Not reported
Facility Telephone:	Not reported
Permit Status:	INAC
Permit Expiration:	Not reported
Date Last Updated:	11/02/2012
Facility Owner:	Not reported
Facility Mailing Address:	Not reported
Facility Mailing City:	Not reported
Facility Mailing State:	Not reported
Facility Mailing Zip:	Not reported
UST Owner:	Not reported
Handle Regulated Hazmat:	Not reported
Own Or Operate UST:	Not reported
Subject To APSA:	Not reported
Generate Haz Waste:	Not reported
Treat Haz Waste:	Not reported
Generate Medical Waste:	Not reported

PROC:

Reg Id:	26742
Cert Id:	PR0463
Organization Id:	19224
Organization Name:	RLS Investment Holdings Inc
Mailing Address:	600 W Broadway Ste 3150
Mailing City:	San Diego
Mailing State:	CA
Mailing Zip Code:	92101
Website:	Not reported
Email:	Not reported
Phone Number:	(619) 231-3150x207
Grand Father:	N/A
Rural:	N/A
Operation Begin Date:	03/03/2008
Aluminium:	Not reported

RLS HOLDINGS INC (Continued) **S104747673**

Glass:	Not reported
Plastic:	Not reported
Bimetal:	Not reported
Agency:	N/A
Monday Hours Of Operation:	Not reported
Tuesday Hours Of Operation:	Not reported
Wednesday Hours Of Operation:	Not reported
Thursday Hours Of Operation:	Not reported
Friday Hours Of Operation:	Not reported
Saturday Hours Of Operation:	Not reported
Sunday Hours Of Operation:	Not reported

H32 **BOUCHELL AUTOMOTIVE** **EDR Hist Auto** **1008989871**
SSE **1705 PALM AVE** **N/A**
< 1/8 **SAN DIEGO, CA 92154**
0.123 mi.
649 ft. **Site 2 of 2 in cluster H**

Relative:
Higher

Actual:
22 ft.

EDR Hist Auto

Year:	Name:	Type:
1971	MILLER S TEXACO SERVICE	GASOLINE STATIONS
1972	MILLER DAVID R	Gasoline Service Stations
1973	MILLER DAVID R	Gasoline Service Stations
1975	BOUCHELL AUTOMOTIVE	General Automotive Repair Shops
1976	BOUCHELL AUTOMOTIVE	General Automotive Repair Shops
1977	BOUCHELL AUTOMOTIVE	General Automotive Repair Shops
1978	BOUCHELL AUTOMOTIVE	General Automotive Repair Shops
1979	BOUCHELL AUTOMOTIVE	General Automotive Repair Shops
1980	BOUCHELL AUTOMOTIVE	General Automotive Repair Shops
1982	BOUCHELL AUTOMOTIVE	General Automotive Repair Shops
1983	BOUCHELL AUTOMOTIVE	General Automotive Repair Shops
1985	BOUCHELL AUTOMOTIVE	General Automotive Repair Shops

E33 **ALL PRO AUTO CARE** **RCRA-SQG** **1000818458**
SE **1739 PALM AVE** **FINDS** **CAD983643313**
< 1/8 **SAN DIEGO, CA 92154** **ECHO**
0.123 mi.
649 ft. **Site 4 of 4 in cluster E**

Relative:
Higher

Actual:
22 ft.

RCRA-SQG:

Date form received by agency:	07/14/1992
Facility name:	ALL PRO AUTO CARE
Facility address:	1739 PALM AVE SAN DIEGO, CA 92154
EPA ID:	CAD983643313
Mailing address:	PALM AVE SAN DIEGO, CA 92154
Contact:	PETE REALMUTO
Contact address:	1739 PALM AVE SAN DIEGO, CA 92154
Contact country:	US
Contact telephone:	619-423-7411
Contact email:	Not reported
EPA Region:	09
Classification:	Small Small Quantity Generator

ALL PRO AUTO CARE (Continued) **1000818458**

Description: Handler: generates more than 100 and less than 1000 kg of hazardous waste during any calendar month and accumulates less than 6000 kg of hazardous waste at any time; or generates 100 kg or less of hazardous waste during any calendar month, and accumulates more than 1000 kg of hazardous waste at any time

Owner/Operator Summary:

Owner/operator name:	PETE REALMUTO
Owner/operator address:	1739 PALM AVE SAN DIEGO, CA 92154
Owner/operator country:	Not reported
Owner/operator telephone:	619-423-7411
Owner/operator email:	Not reported
Owner/operator fax:	Not reported
Owner/operator extension:	Not reported
Legal status:	Private
Owner/Operator Type:	Owner
Owner/Op start date:	Not reported
Owner/Op end date:	Not reported

Handler Activities Summary:

U.S. importer of hazardous waste:	No
Mixed waste (haz. and radioactive):	No
Recycler of hazardous waste:	No
Transporter of hazardous waste:	No
Treater, storer or disposer of HW:	No
Underground injection activity:	No
On-site burner exemption:	No
Furnace exemption:	No
Used oil fuel burner:	No
Used oil processor:	No
User oil refiner:	No
Used oil fuel marketer to burner:	No
Used oil Specification marketer:	No
Used oil transfer facility:	No
Used oil transporter:	No

Violation Status: No violations found

FINDS:

Registry ID: 110002881123

Environmental Interest/Information System

RCRAInfo is a national information system that supports the Resource Conservation and Recovery Act (RCRA) program through the tracking of events and activities related to facilities that generate, transport, and treat, store, or dispose of hazardous waste. RCRAInfo allows RCRA program staff to track the notification, permit, compliance, and corrective action activities required under RCRA.

Click this hyperlink while viewing on your computer to access additional FINDS: detail in the EDR Site Report.

ECHO:

ALL PRO AUTO CARE (Continued) **1000818458**

Envid: 1000818458
Registry ID: 110002881123
DFR URL: http://echo.epa.gov/detailed-facility-report?fid=110002881123

34
South
< 1/8
0.123 mi.
650 ft.

THRIFTY WASH **EDR Hist Cleaner** **1009124497**
1609 PALM AV **N/A**
SAN DIEGO, CA

Relative:
Higher

Actual:
22 ft.

EDR Hist Cleaner

Year:	Name:	Type:
1971	THRIFTY WASH	LAUNDRIES SELF SERVE

35
West
1/8-1/4
0.135 mi.
713 ft.

EF MIKELSON **LUST** **S100470255**
525 12TH **HIST CORTESE** **N/A**
IMPERIAL BEACH, CA 92032

Relative:
Lower

Actual:
17 ft.

LUST REG 9:

Region:	9
Status:	Case Closed
Case Number:	9UT2004
Local Case:	H05624-001
Substance:	Diesel
Qty Leaked:	550
Abate Method:	Excavate and Dispose - remove contaminated soil and dispose in approved site
Local Agency:	San Diego
How Found:	Tank Closure
How Stopped:	Close Tank
Source:	Unknown
Cause:	Unknown
Lead Agency:	Local Agency
Case Type:	Soil only
Date Found:	07/03/1991
Date Stopped:	07/03/1991
Confirm Date:	07/03/1991
Submit Workplan:	7/12/91
Prelim Assess:	08/08/1991
Desc Pollution:	Not reported
Remed Plan:	/ /
Remed Action:	Not reported
Began Monitor:	Not reported
Release Date:	07/03/1991
Enforce Date:	Not reported
Closed Date:	9/11/96
Enforce Type:	Not reported
Pilot Program:	LOP
Basin Number:	911.11
GW Depth:	12.2
Beneficial Use:	Municipal groundwater use
NPDES Number:	Not reported
Priority:	2B

EF MIKELSON (Continued) **S100470255**

File Dispn: File discarded, case closed
Interim Remedial Actions: Yes
Cleanup and Abatement order Number: Not reported
Waste Discharge Requirement Number: Not reported

HIST CORTESE:
Region: CORTESE
Facility County Code: 37
Reg By: LTNKA
Reg Id: 9UT2004

---

36 **ECONO LUBE N TUNE #122** **AST** **S102862909**
WSW **772 13TH ST** **San Diego Co. HMMD** **N/A**
1/8-1/4 **IMPERIAL BEACH, CA 91932** **SWEEPS UST**
0.144 mi.
758 ft.

Relative:
Higher

Actual:
32 ft.

AST:
Certified Unified Program Agencies: San Diego
Owner: SUK LEE
Total Gallons: 1830
CERSID: Not reported
Facility ID: Not reported
Business Name: Not reported
Phone: Not reported
Fax: Not reported
Mailing Address: Not reported
Mailing Address City: Not reported
Mailing Address State: Not reported
Mailing Address Zip Code: Not reported
Operator Name: Not reported
Operator Phone: Not reported
Owner Phone: Not reported
Owner Mail Address: Not reported
Owner State: Not reported
Owner Zip Code: Not reported
Owner Country: Not reported
Property Owner Name: Not reported
Property Owner Phone: Not reported
Property Owner Mailing Address: Not reported
Property Owner City: Not reported
Property Owner Stat : Not reported
Property Owner Zip Code: Not reported
Property Owner Country: Not reported
EPAID: Not reported

HMMD SAN DIEGO:
Permit Number: 126450
Business Type: 6HK26
EPA Id Number: CAL000032803
APN: 626-312-11-00
Last HMMD Inspection: 03/26/2004
Facility Telephone: 619-429-8882
Permit Status: CHNG
Permit Expiration: 01/31/2004
Date Last Updated: 11/02/2012
Facility Owner: HO KYUNG KIM

ECONO LUBE N TUNE #122 (Continued) **S102862909**

Facility Mailing Address:	772 13TH ST
Facility Mailing City:	IMPERIAL BEACH
Facility Mailing State:	CA
Facility Mailing Zip:	91932-2308
UST Owner:	ECONO LUBE N TUNE
Handle Regulated Hazmat:	Y
Own Or Operate UST:	Not reported
Subject To APSA:	Not reported
Generate Haz Waste:	Y
Treat Haz Waste:	Not reported
Generate Medical Waste:	Not reported

UST:

UST Name:	UNDERGROUND TANK 126450 T001
Last Update:	2012-11-02 14:17:38
Permit Number:	126450
Tank Type:	DOUBLE WALL
Additional Id:	1 WASTE OIL
Capacity Gallons:	500
UST Contents:	Not reported
Other Content Info:	WASTE OIL
Reg Status:	REMOVED
Remove Close Date:	1999-03-15 00:00:00
Year Installed:	1988-01-01 00:00:00
Pipe Type:	DOUBLE WALL
Delivery System:	GRAVITY
Monitor Code:	21
UST Monitor Method:	DW TANK DW SUCTION AND/ OR GRAVITY PIPING WITH INTERSTITIAL MONITORS: INTERSTITIAL.

Permit Number:	203301
Business Type:	6HK26
EPA Id Number:	CAL000200910
APN:	626-312-11-00
Last HMMD Inspection:	03/26/2004
Facility Telephone:	619-429-8882
Permit Status:	INAC
Permit Expiration:	08/31/2005
Date Last Updated:	11/02/2012
Facility Owner:	EULSUNG LEE
Facility Mailing Address:	772 13TH ST
Facility Mailing City:	IMPERIAL BEACH
Facility Mailing State:	CA
Facility Mailing Zip:	91932
UST Owner:	Not reported
Handle Regulated Hazmat:	Not reported
Own Or Operate UST:	Not reported
Subject To APSA:	Not reported
Generate Haz Waste:	Not reported
Treat Haz Waste:	Not reported
Generate Medical Waste:	Not reported

Violations Inactive Permits:

Permit Number:	203301
Update Date:	11/02/2012
Inspection Date:	03/26/2004
Violation Code:	6HV0131

ECONO LUBE N TUNE #122 (Continued) **S102862909**

Violation:	UPF Permit NOT OBTAINED for HAZWASTE
Violation Citation:	A Unified Program Facility permit has not been obtained for the generation of hazardous waste. 68.905
Activity:	Inactive Permit
Permit Number:	203301
Update Date:	11/02/2012
Inspection Date:	03/26/2004
Violation Code:	6HV0401
Violation:	TRAINING RECORDS UNAVAILABLE
Violation Citation:	Personnel training records are not maintained to document compliance with requirements for current and former employees. CCR 66265.16(d)&(e)
Activity:	Inactive Permit
Permit Number:	203301
Update Date:	11/02/2012
Inspection Date:	03/26/2004
Violation Code:	6HV1004
Violation:	HMBP NOT SUBMITTED TO HMD
Violation Citation:	Hazardous Materials Handler has not submitted a completed Business Plan to the HMMD. HSC 25505(a)
Activity:	Inactive Permit
Permit Number:	203301
Business Type:	6HK26
EPA Id Number:	CAL000200910
APN:	626-312-11-00
Last HMMD Inspection:	03/26/2004
Facility Telephone:	619-429-8882
Permit Status:	INAC
Permit Expiration:	08/31/2005
Date Last Updated:	11/02/2012
Facility Owner:	EULSUNG LEE
Facility Mailing Address:	772 13TH ST
Facility Mailing City:	IMPERIAL BEACH
Facility Mailing State:	CA
Facility Mailing Zip:	91932
UST Owner:	Not reported
Handle Regulated Hazmat:	Y
Own Or Operate UST:	Not reported
Subject To APSA:	Not reported
Generate Haz Waste:	Y
Treat Haz Waste:	Not reported
Generate Medical Waste:	Not reported

Violations Inactive Permits:

Permit Number:	203301
Update Date:	11/02/2012
Inspection Date:	03/26/2004
Violation Code:	6HV0131
Violation:	UPF Permit NOT OBTAINED for HAZWASTE
Violation Citation:	A Unified Program Facility permit has not been obtained for the generation of hazardous waste. 68.905
Activity:	Inactive Permit
Permit Number:	203301

ECONO LUBE N TUNE #122 (Continued) **S102862909**

Update Date:	11/02/2012
Inspection Date:	03/26/2004
Violation Code:	6HV0401
Violation:	TRAINING RECORDS UNAVAILABLE
Violation Citation:	Personnel training records are not maintained to document compliance with requirements for current and former employees. CCR 66265.16(d)&(e)
Activity:	Inactive Permit

Permit Number:	203301
Update Date:	11/02/2012
Inspection Date:	03/26/2004
Violation Code:	6HV1004
Violation:	HMBP NOT SUBMITTED TO HMD
Violation Citation:	Hazardous Materials Handler has not submitted a completed Business Plan to the HMMD. HSC 25505(a)
Activity:	Inactive Permit

Permit Number:	205513
Business Type:	6HK26
EPA Id Number:	Not reported
APN:	626-312-11-00
Last HMMD Inspection:	09/21/2010
Facility Telephone:	619-429-8882
Permit Status:	EXPR
Permit Expiration:	10/31/2012
Date Last Updated:	11/02/2012
Facility Owner:	SUK LEE
Facility Mailing Address:	772 13TH ST
Facility Mailing City:	Imperial Beach
Facility Mailing State:	CA
Facility Mailing Zip:	91932
UST Owner:	Not reported
Handle Regulated Hazmat:	Y
Own Or Operate UST:	Not reported
Subject To APSA:	Not reported
Generate Haz Waste:	Y
Treat Haz Waste:	Not reported
Generate Medical Waste:	Not reported

Inventory Active Permits (not SQG Medical):

Permit Number:	205513
Update Date:	11/02/2012
Case Number:	8002-05-9
Name:	OILS, LUBRICATING
Other Information:	Not reported
Material Waste:	Material
Hazardous Categories 1:	FIRE
Hazardous Categories 2:	CHRONIC

Permit Number:	205513
Update Date:	11/02/2012
Case Number:	Not reported
Name:	WASTE 135 UNSPECIFIED AQUEOUS SOL'N
Other Information:	PARTS WASHER
Material Waste:	Waste
Hazardous Categories 1:	Not reported

ECONO LUBE N TUNE #122 (Continued) **S102862909**

Hazardous Categories 2: Not reported

Permit Number: 205513
Update Date: 11/02/2012
Case Number: Not reported
Name: WASTE 221 WASTE OIL & MIXED OIL
Other Information: USED OIL
Material Waste: Waste
Hazardous Categories 1: Not reported
Hazardous Categories 2: Not reported

Permit Number: 205513
Update Date: 11/02/2012
Case Number: Not reported
Name: WASTE 342 ORGANIC LIQUIDS W/METALS
Other Information: ANTIFREEZE
Material Waste: Waste
Hazardous Categories 1: Not reported
Hazardous Categories 2: Not reported

Permit Number: 205513
Update Date: 11/02/2012
Case Number: Not reported
Name: WASTE 888 USED OIL FILTERS
Other Information: Not reported
Material Waste: Waste
Hazardous Categories 1: Not reported
Hazardous Categories 2: Not reported

Permit Number: 205513
Business Type: 6HK26
EPA Id Number: Not reported
APN: 626-312-11-00
Last HMMD Inspection: 09/21/2010
Facility Telephone: 619-429-8882
Permit Status: EXPR
Permit Expiration: 10/31/2012
Date Last Updated: 11/02/2012
Facility Owner: SUK LEE
Facility Mailing Address: 772 13TH ST
Facility Mailing City: Imperial Beach
Facility Mailing State: CA
Facility Mailing Zip: 91932
UST Owner: Not reported
Handle Regulated Hazmat: Y
Own Or Operate UST: Not reported
Subject To APSA: Y
Generate Haz Waste: Y
Treat Haz Waste: Not reported
Generate Medical Waste: Not reported

Inventory Active Permits (not SQG Medical):
Permit Number: 205513
Update Date: 11/02/2012
Case Number: 8002-05-9
Name: OILS, LUBRICATING
Other Information: Not reported

ECONO LUBE N TUNE #122 (Continued) **S102862909**

Material Waste: Material
Hazardous Categories 1: FIRE
Hazardous Categories 2: CHRONIC

Permit Number: 205513
Update Date: 11/02/2012
Case Number: Not reported
Name: WASTE 135 UNSPECIFIED AQUEOUS SOL'N
Other Information: PARTS WASHER
Material Waste: Waste
Hazardous Categories 1: Not reported
Hazardous Categories 2: Not reported

Permit Number: 205513
Update Date: 11/02/2012
Case Number: Not reported
Name: WASTE 221 WASTE OIL & MIXED OIL
Other Information: USED OIL
Material Waste: Waste
Hazardous Categories 1: Not reported
Hazardous Categories 2: Not reported

Permit Number: 205513
Update Date: 11/02/2012
Case Number: Not reported
Name: WASTE 342 ORGANIC LIQUIDS W/METALS
Other Information: ANTIFREEZE
Material Waste: Waste
Hazardous Categories 1: Not reported
Hazardous Categories 2: Not reported

Permit Number: 205513
Update Date: 11/02/2012
Case Number: Not reported
Name: WASTE 888 USED OIL FILTERS
Other Information: Not reported
Material Waste: Waste
Hazardous Categories 1: Not reported
Hazardous Categories 2: Not reported

Permit Number: 126450
Business Type: 6HK26
EPA Id Number: CAL000032803
APN: 626-312-11-00
Last HMMD Inspection: 03/26/2004
Facility Telephone: 619-429-8882
Permit Status: CHNG
Permit Expiration: 01/31/2004
Date Last Updated: 11/02/2012
Facility Owner: HO KYUNG KIM
Facility Mailing Address: 772 13TH ST
Facility Mailing City: IMPERIAL BEACH
Facility Mailing State: CA
Facility Mailing Zip: 91932-2308
UST Owner: ECONO LUBE N TUNE
Handle Regulated Hazmat: Y

ECONO LUBE N TUNE #122 (Continued) **S102862909**

Own Or Operate UST: Not reported
Subject To APSA: Not reported
Generate Haz Waste: Y
Treat Haz Waste: Not reported
Generate Medical Waste: Not reported

UST:
UST Name: UNDERGROUND TANK 126450 T001
Last Update: 2012-11-02 14:17:38
Permit Number: 126450
Tank Type: DOUBLE WALL
Additional Id: 1 WASTE OIL
Capacity Gallons: 500
UST Contents: Not reported
Other Content Info: WASTE OIL
Reg Status: REMOVED
Remove Close Date: 1999-03-15 00:00:00
Year Installed: 1988-01-01 00:00:00
Pipe Type: DOUBLE WALL
Delivery System: GRAVITY
Monitor Code: 21
UST Monitor Method: DW TANK DW SUCTION AND/ OR GRAVITY PIPING WITH INTERSTITIAL MONITORS: INTERSTITIAL.

SWEEPS UST:
Status: Active
Comp Number: 26450
Number: 9
Board Of Equalization: 44-003197
Referral Date: Not reported
Action Date: 06-26-92
Created Date: 02-29-88
Owner Tank Id: Not reported
SWRCB Tank Id: 37-000-026450-000001
Tank Status: A
Capacity: 500
Active Date: Not reported
Tank Use: PETROLEUM
STG: W
Content: Not reported
Number Of Tanks: 1

F37 **TAYLOR AUTO SHOP** **SAN DIEGO CO. SAM** **S107619931**
SE **1835 PALM AV** **SLIC** **N/A**
1/8-1/4 **SAN DIEGO, CA 92154**
0.157 mi.
828 ft. **Site 2 of 2 in cluster F**

Relative:
Higher

Actual:
20 ft.

SAN DIEGO CO. SAM:
Case Number: H04280-001
Agency: DEH Site Assessment & Mitigation
Funding: **Private - VAP**
Facility Type: Soils Only
Facility Status: Closed Case
Date: 10/6/2005
Date Began: Not reported

TAYLOR AUTO SHOP (Continued) **S107619931**

SLIC:

Region:	STATE
Facility Status:	**Completed - Case Closed**
Status Date:	10/06/2005
Global Id:	T06019756562
Lead Agency:	SAN DIEGO COUNTY LOP
Lead Agency Case Number:	H04280-001
Latitude:	32.583515
Longitude:	-117.094177
Case Type:	Cleanup Program Site
Case Worker:	Not reported
Local Agency:	Not reported
RB Case Number:	Not reported
File Location:	Local Agency
Potential Media Affected:	Soil
Potential Contaminants of Concern:	Waste Oil / Motor / Hydraulic / Lubricating
Site History:	Not reported

Click here to access the California GeoTracker records for this facility:

I38 **ARCO ST. #099** **HIST UST** **U001573369**
ESE **1890 PALM AVE** **N/A**
1/8-1/4 **SAN DIEGO, CA 92154**
0.181 mi.
954 ft. **Site 1 of 10 in cluster I**

Relative:
Higher

Actual:
19 ft.

HIST UST:

File Number:	Not reported
URL:	Not reported
Region:	STATE
Facility ID:	00000001927
Facility Type:	Gas Station
Other Type:	Not reported
Contact Name:	Not reported
Telephone:	2139239876
Owner Name:	THRIFTY OIL CO.
Owner Address:	10000 LAKEWOOD BLVD.
Owner City,St,Zip:	DOWNEY, CA 90240
Total Tanks:	0005
Tank Num:	001
Container Num:	099-1
Year Installed:	Not reported
Tank Capacity:	00012000
Tank Used for:	PRODUCT
Type of Fuel:	REGULAR
Container Construction Thickness:	1/4
Leak Detection:	Stock Inventor
Tank Num:	002
Container Num:	099-2
Year Installed:	Not reported
Tank Capacity:	00006000
Tank Used for:	PRODUCT
Type of Fuel:	UNLEADED
Container Construction Thickness:	1/4
Leak Detection:	Stock Inventor

ARCO ST. #099 (Continued) **U001573369**

Tank Num:	003
Container Num:	099-5
Year Installed:	Not reported
Tank Capacity:	00012000
Tank Used for:	PRODUCT
Type of Fuel:	UNLEADED
Container Construction Thickness:	1/4
Leak Detection:	Stock Inventor

Tank Num:	004
Container Num:	099-6
Year Installed:	1979
Tank Capacity:	00012000
Tank Used for:	PRODUCT
Type of Fuel:	REGULAR
Container Construction Thickness:	1/4
Leak Detection:	Stock Inventor

Tank Num:	005
Container Num:	099-7
Year Installed:	Not reported
Tank Capacity:	00006000
Tank Used for:	PRODUCT
Type of Fuel:	UNLEADED
Container Construction Thickness:	1/4
Leak Detection:	Stock Inventor

I39 **TESORO (USA) 63099** **LUST S103950687**
ESE **1890 PALM AVE** **SLIC N/A**
1/8-1/4 **SAN DIEGO, CA 92154** **San Diego Co. HMMD**
0.181 mi. **HIST CORTESE**
954 ft. **Site 2 of 10 in cluster I**

Relative: **Higher**

Actual: **19 ft.**

LUST:

Lead Agency:	SAN DIEGO COUNTY LOP
Case Type:	LUST Cleanup Site
Geo Track:	http://geotracker.waterboards.ca.gov/profile_report.asp?global_id=T0607301801
Global Id:	T0607301801
Latitude:	32.5842064113715
Longitude:	-117.092934250832
Status:	Completed - Case Closed
Status Date:	11/16/2011
Case Worker:	TS
RB Case Number:	9UT3032
Local Agency:	SAN DIEGO COUNTY LOP
File Location:	Local Agency
Local Case Number:	H21344-002
Potential Media Affect:	Aquifer used for drinking water supply
Potential Contaminants of Concern:	Gasoline
Site History:	The case was opened after soil contamination was discovered during the removal of two 12,000 gallon underground storage tanks (UST) on March 27, 1995. The maximum concentrations of TPHg and benzene were detected beneath the underground storage tank and dispenser island areas. Two site assessments were conducted in 1995 which included the installation of ten wells (5 wells were destroyed/replaced) and four soil borings. MTBE wasn't analyzed until 2001. The extent of contaminated soil with TPH concentrations greater than 100 mg/kg extended from 5 to 15 feet in the areas of monitoring wells MW2, MW4

TESORO (USA) 63099 (Continued) **S103950687**

and MW5, near the former USTs and south of the dispenser areas. The extent of soil contamination has been shown to be limited to the property. The consultant estimated that approximately 2,000 cubic yards of contaminated soil remain onsite. Two soil vapor surveys and human health risk assessments were conducted for the site. The consultant concluded that there was not an excess cancer risk to human health from vapor intrusion. Eleven monitoring wells were installed in association with the site investigation. Two pre-existing wells (GTI1 & GTI2) were also monitored. Groundwater monitoring was conducted at the site from July 1995 until June 2010. Maximum concentrations of 360,000 ug/l gasoline (TPHg), and 15,000 ug/l benzene, were detected in groundwater at the site. The extent of the groundwater plumes were mainly confined to the site. The site is located in a beneficial use groundwater area. Thrifty Oil submitted a Corrective Action Plan (CAP) in 2002 proposing a feasibility test for dual phase extraction (DPE). DPE feasibility testing was later approved by the DEH in August 2003 for wells MW2 and MW4. Four DPE events were initially conducted at the site between October 27 and 30, 2003. The test indicated that hydrocarbons were removed at a rate of approximately 2.24 pounds per hour. A revised CAP was submitted to DEH in December 2007 with an Addendum dated May 18, 2008 which were conditionally approved by DEH on May 18, 2008. The CAP included a work plan for a DPE event. An additional DPE event was conducted during October and November 2008, after it was determined that the City of San Diego was proceeding with the sewer installation. Four quarters of groundwater monitoring were conducted to evaluate the effectiveness of the DPE event. Underground utilities near the site include gas, electric, sewer, telephone and water lines. All of the utilities except the sanitary and storm sewer lines are buried less than 4.5 feet below ground surface. The sewer lines adjacent to the site are buried at depths of 8 to 9 feet and therefore were potential conduits for groundwater flow. However, according to the consultant, the dissolved plumes did not appear to be following the sewer lines that are oriented north-south and east-west. The hydrocarbon plume appeared to follow groundwater flow direction which was to the southeast and southwest. Wells MW7 & MW8 were abandoned in 2004, due to the City of San Diego's plans to construct a sewer line in the street. A CAP progress report and closure request was submitted in November 2010, following completion of the groundwater monitoring events. The consultant concluded the following: that all former sources of contamination had been removed from the site; the amount of residual soil contamination was limited; that vapor phase concentrations in subsurface soil beneath the building would not pose an unacceptable health risk to site occupants; and that the groundwater plume was assessed and contracting. The concentrations of contaminants in all wells were decreasing or slightly fluctuating. The consultant estimated that benzene will attenuate to reach the maximum contaminant level (MCL) in 53 years; MTBE will reach the MCL in approximately 16 years, and TBA will reach the State notification level in approximately 60 years. The groundwater plume does not pose a threat to sensitive receptors based its size and location. The plume is generally confined to the site boundaries. The nearest surface water body is a concrete lined channel 350 feet south of the site. The previously low detections in wells MW7 & MW8, and current decreasing concentrations in all wells indicate that it is unlikely that the plume will travel past its current configuration; and therefore, will not reach the channel. According to the consultant,

TESORO (USA) 63099 (Continued) **S103950687**

the California American Water Company is the local water purveyor in the area and they do not have any public supply wells within a one-mile radius of the site. They buy all of their water from the City of San Diego. There may be up to five irrigation wells located within a one-mile radius of the site. The existence of these wells could not be verified by the consultant.

LUST:
Global Id: T0607301801
Contact Type: Local Agency Caseworker
Contact Name: TERESA SHERMAN
Organization Name: SAN DIEGO COUNTY LOP
Address: P.O. Box 129261
City: San Diego
Email: teresa.sherman@sdcounty.ca.gov
Phone Number: Not reported

LUST:
Global Id: T0607301801
Action Type: ENFORCEMENT
Date: 07/01/2010
Action: Technical Correspondence / Assistance / Other

Global Id: T0607301801
Action Type: ENFORCEMENT
Date: 07/09/2009
Action: Letter - Notice

Global Id: T0607301801
Action Type: Other
Date: 03/27/1995
Action: Leak Discovery

Global Id: T0607301801
Action Type: RESPONSE
Date: 11/30/2010
Action: Remedial Progress Report

Global Id: T0607301801
Action Type: RESPONSE
Date: 05/31/2010
Action: Remedial Progress Report

Global Id: T0607301801
Action Type: Other
Date: 03/27/1995
Action: Leak Reported

Global Id: T0607301801
Action Type: RESPONSE
Date: 07/30/2008
Action: Monitoring Report - Semi-Annually

Global Id: T0607301801
Action Type: RESPONSE
Date: 03/30/2009
Action: Other Workplan

TESORO (USA) 63099 (Continued) **S103950687**

Global Id: T0607301801
Action Type: REMEDIATION
Date: 10/30/2008
Action: In Situ Physical/Chemical Treatment (other than SVE)

Global Id: T0607301801
Action Type: Other
Date: 03/27/1995
Action: Leak Began

Global Id: T0607301801
Action Type: ENFORCEMENT
Date: 10/11/2011
Action: File Review - Closure

Global Id: T0607301801
Action Type: ENFORCEMENT
Date: 11/16/2011
Action: Closure/No Further Action Letter

Global Id: T0607301801
Action Type: ENFORCEMENT
Date: 07/06/2010
Action: Technical Correspondence / Assistance / Other

Global Id: T0607301801
Action Type: RESPONSE
Date: 11/30/2009
Action: Clean Up Fund - 5-Year Review Summary - Regulator Responded

Global Id: T0607301801
Action Type: RESPONSE
Date: 12/27/2010
Action: Clean Up Fund - 5-Year Review Summary - Regulator Responded

Global Id: T0607301801
Action Type: RESPONSE
Date: 01/31/2010
Action: Monitoring Report - Quarterly

Global Id: T0607301801
Action Type: RESPONSE
Date: 10/30/2009
Action: Monitoring Report - Quarterly

Global Id: T0607301801
Action Type: RESPONSE
Date: 07/31/2010
Action: Monitoring Report - Quarterly

Global Id: T0607301801
Action Type: RESPONSE
Date: 04/30/2010
Action: Monitoring Report - Quarterly

Global Id: T0607301801
Action Type: RESPONSE

TESORO (USA) 63099 (Continued) **S103950687**

Date: 07/31/2009
Action: Monitoring Report - Quarterly

Global Id: T0607301801
Action Type: ENFORCEMENT
Date: 05/07/2009
Action: Technical Correspondence / Assistance / Other

Global Id: T0607301801
Action Type: ENFORCEMENT
Date: 04/09/2009
Action: Technical Correspondence / Assistance / Other

Global Id: T0607301801
Action Type: RESPONSE
Date: 01/10/2010
Action: Clean Up Fund - 5-Year Review Summary

Global Id: T0607301801
Action Type: ENFORCEMENT
Date: 09/28/2010
Action: Technical Correspondence / Assistance / Other

Global Id: T0607301801
Action Type: Other
Date: 03/27/1995
Action: Leak Stopped

Global Id: T0607301801
Action Type: ENFORCEMENT
Date: 12/07/2010
Action: Technical Correspondence / Assistance / Other

Global Id: T0607301801
Action Type: ENFORCEMENT
Date: 11/17/2010
Action: Technical Correspondence / Assistance / Other

Global Id: T0607301801
Action Type: RESPONSE
Date: 01/30/2009
Action: Monitoring Report - Semi-Annually

Global Id: T0607301801
Action Type: RESPONSE
Date: 01/30/2009
Action: Remedial Progress Report

Global Id: T0607301801
Action Type: ENFORCEMENT
Date: 04/07/1995
Action: Notice of Responsibility

Global Id: T0607301801
Action Type: ENFORCEMENT
Date: 01/31/2011
Action: File review

TESORO (USA) 63099 (Continued) **S103950687**

LUST:

Global Id:	T0607301801
Status:	Open - Case Begin Date
Status Date:	03/27/1995
Global Id:	T0607301801
Status:	Open - Remediation
Status Date:	06/27/1995
Global Id:	T0607301801
Status:	Open - Verification Monitoring
Status Date:	05/03/2009
Global Id:	T0607301801
Status:	Completed - Case Closed
Status Date:	11/16/2011

SLIC:

Region:	STATE
Facility Status:	**Completed - Case Closed**
Status Date:	11/20/1986
Global Id:	T0607302879
Lead Agency:	SAN DIEGO COUNTY LOP
Lead Agency Case Number:	H21344-001
Latitude:	32.5842154514977
Longitude:	-117.09302008152
Case Type:	Cleanup Program Site
Case Worker:	KH
Local Agency:	SAN DIEGO COUNTY LOP
RB Case Number:	9UT590
File Location:	Local Agency
Potential Media Affected:	Other Groundwater (uses other than drinking water)
Potential Contaminants of Concern:	Gasoline
Site History:	Not reported

Click here to access the California GeoTracker records for this facility:

HMMD SAN DIEGO:

Permit Number:	Not reported
Business Type:	Not reported
EPA Id Number:	CAL000373003
APN:	Not reported
Last HMMD Inspection:	Not reported
Facility Telephone:	619-429-5907
Permit Status:	Permit Renewed
Permit Expiration:	Not reported
Date Last Updated:	10/25/2017
Facility Owner:	Not reported
Facility Mailing Address:	19100 RIDGEWOOD PKWY, MS: TX1-022, SAN ANTONIO, TX 78259
Facility Mailing City:	Not reported
Facility Mailing State:	Not reported
Facility Mailing Zip:	Not reported
UST Owner:	Y
Handle Regulated Hazmat:	Not reported
Own Or Operate UST:	Not reported

TESORO (USA) 63099 (Continued) **S103950687**

Subject To APSA: Not reported
Generate Haz Waste: Y
Treat Haz Waste: N
Generate Medical Waste: Not reported

Inspection Violation:
Record ID: DEH2012-HUPFP-216890
Permit Status: Permit Renewed
Active Permit: Y
Facility Id Number: 37-000-216890
Program Element: Underground Storage Tank
Inspection Type: Routine
Inspection Number: 4621902
Return To Compliance Date: 2013-07-01T00:00:00.000
Nov: No
Violation Classification: Not reported
Underground Storage Tank Id: 999
Container/Tank Id: Not reported
Last Update: 2017-10-25T00:35:50.000
Inspection Date: 2013-02-25T14:44:00.000
Violation Code: 2030043 Failure of the leak detection equipment to be properly programmed or properly operated. 23 CCR 16 2632, 2634, 2636, 2666

UST DTL:
Record ID: DEH2012-HUPFP-216890
Permit Status: Permit Renewed
Active Permit: Y
Facility Id Number: 37-000-216890
Facility Type (Ust Facility): Motor Vehicle Fueling
Tank Owner Name: TESORO REFINING & MARKETING COMPANY LLC
Tankid: 27051
Tank Status: Active
Date Ust Permanently Closed: Not reported
Tank Use: Motor Vehicle Fueling
Piping System Type: Pressure
Last Updated: 2017-08-02T00:38:04.000
Tank Capacityin Gallons: 12000
Tank Contents: Diesel
Type Of Tank: Double Wall

Record ID: DEH2012-HUPFP-216890
Permit Status: Permit Renewed
Active Permit: Y
Facility Id Number: 37-000-216890
Facility Type (Ust Facility): Motor Vehicle Fueling
Tank Owner Name: TESORO REFINING & MARKETING COMPANY LLC
Tankid: 27052
Tank Status: Active
Date Ust Permanently Closed: Not reported
Tank Use: Motor Vehicle Fueling
Piping System Type: Pressure
Last Updated: 2017-08-02T00:38:04.000
Tank Capacityin Gallons: 15000
Tank Contents: Premium Unleaded
Type Of Tank: Double Wall

Record ID: DEH2012-HUPFP-216890

TESORO (USA) 63099 (Continued) **S103950687**

Permit Status:	Permit Renewed
Active Permit:	Y
Facility Id Number:	37-000-216890
Facility Type (Ust Facility):	Motor Vehicle Fueling
Tank Owner Name:	TESORO REFINING & MARKETING COMPANY LLC
Tankid:	27053
Tank Status:	Active
Date Ust Permanently Closed:	Not reported
Tank Use:	Motor Vehicle Fueling
Piping System Type:	Pressure
Last Updated:	2017-08-02T00:38:04.000
Tank Capacityin Gallons:	12000
Tank Contents:	Regular Unleaded
Type Of Tank:	Double Wall

Record ID:	DEH2012-HUPFP-216890
Permit Status:	Permit Renewed
Active Permit:	Y
Facility Id Number:	37-000-216890
Facility Type (Ust Facility):	Motor Vehicle Fueling
Tank Owner Name:	TESORO REFINING & MARKETING COMPANY LLC
Tankid:	27054
Tank Status:	Active
Date Ust Permanently Closed:	Not reported
Tank Use:	Motor Vehicle Fueling
Piping System Type:	Pressure
Last Updated:	2017-08-02T00:38:04.000
Tank Capacityin Gallons:	12000
Tank Contents:	Regular Unleaded
Type Of Tank:	Double Wall

Record ID:	DEH2012-HUPFP-216890
Permit Status:	Permit Renewed
Active Permit:	Y
Facility Id Number:	37-000-216890
Facility Type (Ust Facility):	Motor Vehicle Fueling
Tank Owner Name:	TESORO REFINING & MARKETING COMPANY LLC
Tankid:	2
Tank Status:	SEE FILE
Date Ust Permanently Closed:	10/24/2017
Tank Use:	Motor Vehicle Fueling
Piping System Type:	Pressure
Last Updated:	2017-10-25T00:35:57.000
Tank Capacityin Gallons:	12000
Tank Contents:	Regular Unleaded
Type Of Tank:	Double Wall

Record ID:	DEH2012-HUPFP-216890
Permit Status:	Permit Renewed
Active Permit:	Y
Facility Id Number:	37-000-216890
Facility Type (Ust Facility):	Motor Vehicle Fueling
Tank Owner Name:	TESORO REFINING & MARKETING COMPANY LLC
Tankid:	4
Tank Status:	SEE FILE
Date Ust Permanently Closed:	10/24/2017
Tank Use:	Motor Vehicle Fueling

TESORO (USA) 63099 (Continued) **S103950687**

Piping System Type:	Pressure
Last Updated:	2017-10-25T00:35:57.000
Tank Capacityin Gallons:	12000
Tank Contents:	Diesel
Type Of Tank:	Double Wall

Record ID:	DEH2012-HUPFP-216890
Permit Status:	Permit Renewed
Active Permit:	Y
Facility Id Number:	37-000-216890
Facility Type (Ust Facility):	Motor Vehicle Fueling
Tank Owner Name:	TESORO REFINING & MARKETING COMPANY LLC
Tankid:	1
Tank Status:	SEE FILE
Date Ust Permanently Closed:	10/24/2017
Tank Use:	Motor Vehicle Fueling
Piping System Type:	Pressure
Last Updated:	2017-10-25T00:35:57.000
Tank Capacityin Gallons:	12000
Tank Contents:	Regular Unleaded
Type Of Tank:	Double Wall

Record ID:	DEH2012-HUPFP-216890
Permit Status:	Permit Renewed
Active Permit:	Y
Facility Id Number:	37-000-216890
Facility Type (Ust Facility):	Motor Vehicle Fueling
Tank Owner Name:	TESORO REFINING & MARKETING COMPANY LLC
Tankid:	3
Tank Status:	SEE FILE
Date Ust Permanently Closed:	10/24/2017
Tank Use:	Motor Vehicle Fueling
Piping System Type:	Pressure
Last Updated:	2017-10-25T00:35:57.000
Tank Capacityin Gallons:	15000
Tank Contents:	Premium Unleaded
Type Of Tank:	Double Wall

Waste and Materials:

Record ID:	DEH2012-HUPFP-216890
Permit Status:	Permit Renewed
Active Permit:	Y
Child Record Id:	DEH2017-HCHEM-0148895
Trade Secret:	N
Hazardous Material Type:	Pure
Last Updated:	2017-10-25T00:35:57.000
Chemical Name:	GASOLINE
Common Name:	GASOLINE (GRADES: REGULAR & PREMIUM)
Case Number:	86290-81-5

Record ID:	DEH2012-HUPFP-216890
Permit Status:	Permit Renewed
Active Permit:	Y
Child Record Id:	DEH2017-HCHEM-0148896
Trade Secret:	N
Hazardous Material Type:	Pure
Last Updated:	2017-10-25T00:35:57.000

TESORO (USA) 63099 (Continued) **S103950687**

Chemical Name: DIESEL
Common Name: DIESEL
Case Number: 68476-34-6

Record ID: DEH2012-HUPFP-216890
Permit Status: Permit Renewed
Active Permit: Y
Child Record Id: DEH2017-HWAST-0127227
Trade Secret: N
Hazardous Material Type: Not reported
Last Updated: 2017-10-25T00:35:57.000
Chemical Name: Not reported
Common Name: WASTE ABSORBENT & SPENT DISPENSER FUEL FILTERS
Case Number: Not reported

Record ID: DEH2012-HUPFP-216890
Permit Status: Permit Renewed
Active Permit: Y
Child Record Id: DEH2017-HWAST-0127228
Trade Secret: N
Hazardous Material Type: Not reported
Last Updated: 2017-10-25T00:35:57.000
Chemical Name: Not reported
Common Name: SUMP WASTE CLEAN-UP, TEST WATER
Case Number: Not reported

Record ID: DEH2012-HUPFP-216890
Permit Status: Permit Renewed
Active Permit: Y
Child Record Id: DEH2016-HCHEM-0116731
Trade Secret: N
Hazardous Material Type: Pure
Last Updated: 2016-12-29T02:34:01.000
Chemical Name: GASOLINE
Common Name: GASOLINE (GRADES: REGULAR & PREMIUM)
Case Number: 86290-81-5

Record ID: DEH2012-HUPFP-216890
Permit Status: Permit Renewed
Active Permit: Y
Child Record Id: DEH2016-HCHEM-0116732
Trade Secret: N
Hazardous Material Type: Pure
Last Updated: 2016-12-29T02:34:01.000
Chemical Name: DIESEL
Common Name: DIESEL
Case Number: 68476-34-6

Record ID: DEH2012-HUPFP-216890
Permit Status: Permit Renewed
Active Permit: Y
Child Record Id: DEH2016-HWAST-0097933
Trade Secret: N
Hazardous Material Type: Not reported
Last Updated: 2016-12-29T02:34:01.000
Chemical Name: Not reported
Common Name: WASTE ABSORBENT & SPENT DISPENSER FUEL FILTERS

TESORO (USA) 63099 (Continued) **S103950687**

Case Number: Not reported

Record ID: DEH2012-HUPFP-216890
Permit Status: Permit Renewed
Active Permit: Y
Child Record Id: DEH2016-HWAST-0097934
Trade Secret: N
Hazardous Material Type: Not reported
Last Updated: 2016-12-29T02:34:01.000
Chemical Name: Not reported
Common Name: SUMP WASTE CLEAN-UP, TEST WATER
Case Number: Not reported

Permit Number: 121344
Business Type: 6HK28
EPA Id Number: CAR000106096
APN: 627-080-15-00
Last HMMD Inspection: 02/16/2012
Facility Telephone: 619-429-0964
Permit Status: SUSP
Permit Expiration: 01/31/2013
Date Last Updated: 11/02/2012
Facility Owner: BP WEST COAST PRODUCTS LLC
Facility Mailing Address: PO BOX 6038
Facility Mailing City: ARTESIA
Facility Mailing State: CA
Facility Mailing Zip: 90702-6038
UST Owner: BP WEST COAST PRODUCTS LLC
Handle Regulated Hazmat: Y
Own Or Operate UST: Y
Subject To APSA: Not reported
Generate Haz Waste: Not reported
Treat Haz Waste: Not reported
Generate Medical Waste: Not reported

Inventory Active Permits (not SQG Medical):
Permit Number: 121344
Update Date: 11/02/2012
Case Number: 684-76-346
Name: DIESEL
Other Information: UNDERGROUND TANK 121344 T006
Material Waste: Material
Hazardous Categories 1: FIRE
Hazardous Categories 2: Not reported

Permit Number: 121344
Update Date: 11/02/2012
Case Number: 8006-61-9
Name: PREMIUM UNLEADED
Other Information: UNDERGROUND TANK 121344 T007
Material Waste: Material
Hazardous Categories 1: FIRE
Hazardous Categories 2: Not reported

Permit Number: 121344
Update Date: 11/02/2012
Case Number: 8006-61-9

TESORO (USA) 63099 (Continued) **S103950687**

Name: REGULAR UNLEADED
Other Information: UNDERGROUND TANK 121344 T008
Material Waste: Material
Hazardous Categories 1: FIRE
Hazardous Categories 2: Not reported

Permit Number: 121344
Update Date: 11/02/2012
Case Number: 8006-61-9
Name: REGULAR UNLEADED
Other Information: UNDERGROUND TANK 121344 T009
Material Waste: Material
Hazardous Categories 1: FIRE
Hazardous Categories 2: Not reported

Permit Number: 121344
Update Date: 11/02/2012
Case Number: Not reported
Name: WASTE 134 AQUEOUS SOL'N W/LESS 10% ORG
Other Information: WATER & FUEL
Material Waste: Waste
Hazardous Categories 1: Not reported
Hazardous Categories 2: Not reported

Permit Number: 121344
Update Date: 11/02/2012
Case Number: Not reported
Name: WASTE 352 ORGANIC SOLIDS (OTHER)
Other Information: FUEL FILTERS
Material Waste: Waste
Hazardous Categories 1: Not reported
Hazardous Categories 2: Not reported

Violations Active Permits:
Permit Number: 121344
Update Date: 11/02/2012
Inspection Date: 02/08/2011
Violation Code: 6HV3411
Violation: LLD NOT INSTALLED/NOT FUNCTIONAL
Violation Citation: DOUBLE WALLED PRESSURIZED PIPING-Including Under Dispenser Containment (UDC):Line leak detector is not installed, not functional, or not tested. 2636(f)(2), 25284.1(a)(4)(C), 2641(j)
Activity: SUSP

Permit Number: 121344
Update Date: 11/02/2012
Inspection Date: 02/08/2011
Violation Code: 6HV3411
Violation: LLD NOT INSTALLED/NOT FUNCTIONAL
Violation Citation: DOUBLE WALLED PRESSURIZED PIPING-Including Under Dispenser Containment (UDC):Line leak detector is not installed, not functional, or not tested. 2636(f)(2), 25284.1(a)(4)(C), 2641(j)
Activity: SUSP

Permit Number: 121344
Update Date: 11/02/2012
Inspection Date: 02/20/2004

TESORO (USA) 63099 (Continued) **S103950687**

Violation Code: 6HV3258
Violation: SENSORS NOT AT LOW POINT OR ADEQUATELY
Violation Citation: Sensors not placed adequately and/or at low point in sumps. 2641(a), 25291(a)(7)(C)
Activity: SUSP

Permit Number: 121344
Update Date: 11/02/2012
Inspection Date: 02/20/2004
Violation Code: 6HV3258
Violation: SENSORS NOT AT LOW POINT OR ADEQUATELY
Violation Citation: Sensors not placed adequately and/or at low point in sumps. 2641(a), 25291(a)(7)(C)
Activity: SUSP

UST:
UST Name: UNDERGROUND TANK 121344 T001
Last Update: 2012-11-02 14:17:38
Permit Number: 121344
Tank Type: SINGLE WALL
Additional Id: 1-REG
Capacity Gallons: 12000
UST Contents: REGULAR UNLEADED
Other Content Info: REGULAR UNLEADED
Reg Status: REMOVED
Remove Close Date: 1995-03-26 00:00:00
Year Installed: Not reported
Pipe Type: LINED TRENCH
Delivery System: PRESSURE
Monitor Code: 05
UST Monitor Method: SW TANK DW PIPE W/ POS SHUTOFF-ALARM ON LLD W/ SIRS:SIR ANALY MONTHLY, TANK TEST BIENNIALLY, PIPE TEST ANN 0.1 G/HR OR MO 0.2 G/HR

UST Name: UNDERGROUND TANK 121344 T002
Last Update: 2012-11-02 14:17:38
Permit Number: 121344
Tank Type: SINGLE WALL
Additional Id: 099-2
Capacity Gallons: 6000

TESORO (USA) 63099 (Continued) **S103950687**

UST Contents:	REGULAR UNLEADED
Other Content Info:	REGULAR UNLEADED
Reg Status:	REMOVED
Remove Close Date:	1986-11-08 00:00:00
Year Installed:	Not reported
Pipe Type:	Not reported
Delivery System:	Not reported
Monitor Code:	90
UST Monitor Method:	NO MONITORING ALTERNATIVE SELECTED. VERIFY AND ENTER MONITORING ALTERNATIVE DURING INSPECTION.
UST Name:	UNDERGROUND TANK 121344 T003
Last Update:	2012-11-02 14:17:38
Permit Number:	121344
Tank Type:	SINGLE WALL
Additional Id:	4-SUP UN
Capacity Gallons:	12000
UST Contents:	REGULAR UNLEADED
Other Content Info:	REGULAR UNLEADED
Reg Status:	REMOVED
Remove Close Date:	1995-03-26 00:00:00
Year Installed:	Not reported
Pipe Type:	LINED TRENCH
Delivery System:	PRESSURE
Monitor Code:	05
UST Monitor Method:	SW TANK DW PIPE W/ POS SHUTOFF-ALARM ON LLD W/ SIRS:SIR ANALY MONTHLY, TANK TEST BIENNIALLY, PIPE TEST ANN 0.1 G/HR OR MO 0.2 G/HR
UST Name:	UNDERGROUND TANK 121344 T004
Last Update:	2012-11-02 14:17:38
Permit Number:	121344
Tank Type:	SINGLE WALL
Additional Id:	099-6
Capacity Gallons:	12000
UST Contents:	LEADED
Other Content Info:	LEADED
Reg Status:	REMOVED
Remove Close Date:	1986-11-08 00:00:00
Year Installed:	1979-01-01 00:00:00
Pipe Type:	Not reported
Delivery System:	Not reported
Monitor Code:	90
UST Monitor Method:	NO MONITORING ALTERNATIVE SELECTED. VERIFY AND ENTER MONITORING ALTERNATIVE DURING INSPECTION.
UST Name:	UNDERGROUND TANK 121344 T005
Last Update:	2012-11-02 14:17:38
Permit Number:	121344
Tank Type:	SINGLE WALL
Additional Id:	099-7
Capacity Gallons:	6000
UST Contents:	REGULAR UNLEADED
Other Content Info:	REGULAR UNLEADED
Reg Status:	REMOVED
Remove Close Date:	1986-11-08 00:00:00
Year Installed:	Not reported
Pipe Type:	Not reported

TESORO (USA) 63099 (Continued) **S103950687**

Delivery System: Not reported
Monitor Code: 90
UST Monitor Method: NO MONITORING ALTERNATIVE SELECTED. VERIFY AND ENTER MONITORING ALTERNATIVE DURING INSPECTION.

UST Name: UNDERGROUND TANK 121344 T006
Last Update: 2012-11-02 14:17:38
Permit Number: 121344
Tank Type: DOUBLE WALL
Additional Id: RT1981/RT3207/RT4023/RT5658
Capacity Gallons: 12000
UST Contents: DIESEL
Other Content Info: DIESEL
Reg Status: ACTIVE
Remove Close Date: Not reported
Year Installed: 1985-01-01 00:00:00
Pipe Type: DOUBLE WALL
Delivery System: PRESSURE
Monitor Code: 31A
UST Monitor Method: DW TANK, DW PRESSURIZED PIPE W/ DRY TANK ANNULAR; POSITIVE SHUT-OFF & FAILSAFE, 3.0LLD; UDC W/ POSITIVE SHUT-OFF

UST Name: UNDERGROUND TANK 121344 T007
Last Update: 2012-11-02 14:17:38
Permit Number: 121344
Tank Type: DOUBLE WALL
Additional Id: RT1981/RT3207/RT4023
Capacity Gallons: 15000
UST Contents: PREMIUM UNLEADED
Other Content Info: PREMIUM UNLEADED
Reg Status: ACTIVE
Remove Close Date: Not reported
Year Installed: 1985-01-01 00:00:00
Pipe Type: DOUBLE WALL
Delivery System: PRESSURE
Monitor Code: 31A
UST Monitor Method: DW TANK, DW PRESSURIZED PIPE W/ DRY TANK ANNULAR; POSITIVE SHUT-OFF & FAILSAFE, 3.0LLD; UDC W/ POSITIVE SHUT-OFF

UST Name: UNDERGROUND TANK 121344 T008
Last Update: 2012-11-02 14:17:38
Permit Number: 121344
Tank Type: DOUBLE WALL
Additional Id: SLV/NT1805/ RT1981/RT3207/RT4023
Capacity Gallons: 12000
UST Contents: REGULAR UNLEADED
Other Content Info: REGULAR UNLEADED
Reg Status: ACTIVE
Remove Close Date: Not reported
Year Installed: 1995-01-01 00:00:00
Pipe Type: DOUBLE WALL
Delivery System: PRESSURE
Monitor Code: 31A
UST Monitor Method: DW TANK, DW PRESSURIZED PIPE W/ DRY TANK ANNULAR; POSITIVE SHUT-OFF & FAILSAFE, 3.0LLD; UDC W/ POSITIVE SHUT-OFF

UST Name: UNDERGROUND TANK 121344 T009

TESORO (USA) 63099 (Continued) **S103950687**

Last Update:	2012-11-02 14:17:38
Permit Number:	121344
Tank Type:	DOUBLE WALL
Additional Id:	MSTR/NT1805 RT1981/RT3207/RT4023
Capacity Gallons:	12000
UST Contents:	REGULAR UNLEADED
Other Content Info:	REGULAR UNLEADED
Reg Status:	ACTIVE
Remove Close Date:	Not reported
Year Installed:	1995-01-01 00:00:00
Pipe Type:	DOUBLE WALL
Delivery System:	PRESSURE
Monitor Code:	31A
UST Monitor Method:	DW TANK, DW PRESSURIZED PIPE W/ DRY TANK ANNULAR; POSITIVE SHUT-OFF & FAILSAFE, 3.0LLD; UDC W/ POSITIVE SHUT-OFF

Permit Number:	121344
Business Type:	6HK28
EPA Id Number:	CAR000106096
APN:	627-080-15-00
Last HMMD Inspection:	02/16/2012
Facility Telephone:	619-429-0964
Permit Status:	SUSP
Permit Expiration:	01/31/2013
Date Last Updated:	11/02/2012
Facility Owner:	BP WEST COAST PRODUCTS LLC
Facility Mailing Address:	PO BOX 6038
Facility Mailing City:	ARTESIA
Facility Mailing State:	CA
Facility Mailing Zip:	90702-6038
UST Owner:	BP WEST COAST PRODUCTS LLC
Handle Regulated Hazmat:	Y
Own Or Operate UST:	Y
Subject To APSA:	Not reported
Generate Haz Waste:	Not reported
Treat Haz Waste:	Not reported
Generate Medical Waste:	Not reported

Inventory Active Permits (not SQG Medical):

Permit Number:	121344
Update Date:	11/02/2012
Case Number:	684-76-346
Name:	DIESEL
Other Information:	UNDERGROUND TANK 121344 T006
Material Waste:	Material
Hazardous Categories 1:	FIRE
Hazardous Categories 2:	Not reported

Permit Number:	121344
Update Date:	11/02/2012
Case Number:	8006-61-9
Name:	PREMIUM UNLEADED
Other Information:	UNDERGROUND TANK 121344 T007
Material Waste:	Material
Hazardous Categories 1:	FIRE
Hazardous Categories 2:	Not reported

TESORO (USA) 63099 (Continued) **S103950687**

Permit Number:	121344
Update Date:	11/02/2012
Case Number:	8006-61-9
Name:	REGULAR UNLEADED
Other Information:	UNDERGROUND TANK 121344 T008
Material Waste:	Material
Hazardous Categories 1:	FIRE
Hazardous Categories 2:	Not reported

Permit Number:	121344
Update Date:	11/02/2012
Case Number:	8006-61-9
Name:	REGULAR UNLEADED
Other Information:	UNDERGROUND TANK 121344 T009
Material Waste:	Material
Hazardous Categories 1:	FIRE
Hazardous Categories 2:	Not reported

Permit Number:	121344
Update Date:	11/02/2012
Case Number:	Not reported
Name:	WASTE 134 AQUEOUS SOL'N W/LESS 10% ORG
Other Information:	WATER & FUEL
Material Waste:	Waste
Hazardous Categories 1:	Not reported
Hazardous Categories 2:	Not reported

Permit Number:	121344
Update Date:	11/02/2012
Case Number:	Not reported
Name:	WASTE 352 ORGANIC SOLIDS (OTHER)
Other Information:	FUEL FILTERS
Material Waste:	Waste
Hazardous Categories 1:	Not reported
Hazardous Categories 2:	Not reported

Violations Active Permits:

Permit Number:	121344
Update Date:	11/02/2012
Inspection Date:	02/08/2011
Violation Code:	6HV3411
Violation:	LLD NOT INSTALLED/NOT FUNCTIONAL
Violation Citation:	DOUBLE WALLED PRESSURIZED PIPING-Including Under Dispenser Containment (UDC):Line leak detector is not installed, not functional, or not tested. 2636(f)(2), 25284.1(a)(4)(C), 2641(j)
Activity:	SUSP

Permit Number:	121344
Update Date:	11/02/2012
Inspection Date:	02/08/2011
Violation Code:	6HV3411
Violation:	LLD NOT INSTALLED/NOT FUNCTIONAL
Violation Citation:	DOUBLE WALLED PRESSURIZED PIPING-Including Under Dispenser Containment (UDC):Line leak detector is not installed, not functional, or not tested. 2636(f)(2), 25284.1(a)(4)(C), 2641(j)
Activity:	SUSP

TESORO (USA) 63099 (Continued) **S103950687**

Permit Number: 121344
Update Date: 11/02/2012
Inspection Date: 02/20/2004
Violation Code: 6HV3258
Violation: SENSORS NOT AT LOW POINT OR ADEQUATELY
Violation Citation: Sensors not placed adequately and/or at low point in sumps. 2641(a), 25291(a)(7)(C)
Activity: SUSP

Permit Number: 121344
Update Date: 11/02/2012
Inspection Date: 02/20/2004
Violation Code: 6HV3258
Violation: SENSORS NOT AT LOW POINT OR ADEQUATELY
Violation Citation: Sensors not placed adequately and/or at low point in sumps. 2641(a), 25291(a)(7)(C)
Activity: SUSP

Permit Number: 121344
Update Date: 11/02/2012
Inspection Date: 02/20/2004
Violation Code: 6HV3258
Violation: SENSORS NOT AT LOW POINT OR ADEQUATELY
Violation Citation: Sensors not placed adequately and/or at low point in sumps. 2641(a), 25291(a)(7)(C)
Activity: SUSP

Permit Number: 121344
Update Date: 11/02/2012
Inspection Date: 02/20/2004
Violation Code: 6HV3258
Violation: SENSORS NOT AT LOW POINT OR ADEQUATELY
Violation Citation: Sensors not placed adequately and/or at low point in sumps. 2641(a), 25291(a)(7)(C)
Activity: SUSP

UST:
UST Name: UNDERGROUND TANK 121344 T001
Last Update: 2012-11-02 14:17:38
Permit Number: 121344
Tank Type: SINGLE WALL
Additional Id: 1-REG
Capacity Gallons: 12000
UST Contents: REGULAR UNLEADED
Other Content Info: REGULAR UNLEADED
Reg Status: REMOVED
Remove Close Date: 1995-03-26 00:00:00
Year Installed: Not reported
Pipe Type: LINED TRENCH
Delivery System: PRESSURE
Monitor Code: 05
UST Monitor Method: SW TANK DW PIPE W/ POS SHUTOFF-ALARM ON LLD W/ SIRS:SIR ANALY MONTHLY, TANK TEST BIENNIALLY, PIPE TEST ANN 0.1 G/HR OR MO 0.2 G/HR

UST Name: UNDERGROUND TANK 121344 T002
Last Update: 2012-11-02 14:17:38
Permit Number: 121344

TESORO (USA) 63099 (Continued) **S103950687**

Tank Type:	SINGLE WALL
Additional Id:	099-2
Capacity Gallons:	6000
UST Contents:	REGULAR UNLEADED
Other Content Info:	REGULAR UNLEADED
Reg Status:	REMOVED
Remove Close Date:	1986-11-08 00:00:00
Year Installed:	Not reported
Pipe Type:	Not reported
Delivery System:	Not reported
Monitor Code:	90
UST Monitor Method:	NO MONITORING ALTERNATIVE SELECTED. VERIFY AND ENTER MONITORING ALTERNATIVE DURING INSPECTION.

UST Name:	UNDERGROUND TANK 121344 T003
Last Update:	2012-11-02 14:17:38
Permit Number:	121344
Tank Type:	SINGLE WALL
Additional Id:	4-SUP UN
Capacity Gallons:	12000
UST Contents:	REGULAR UNLEADED
Other Content Info:	REGULAR UNLEADED
Reg Status:	REMOVED
Remove Close Date:	1995-03-26 00:00:00
Year Installed:	Not reported
Pipe Type:	LINED TRENCH
Delivery System:	PRESSURE
Monitor Code:	05
UST Monitor Method:	SW TANK DW PIPE W/ POS SHUTOFF-ALARM ON LLD W/ SIRS:SIR ANALY MONTHLY, TANK TEST BIENNIALLY, PIPE TEST ANN 0.1 G/HR OR MO 0.2 G/HR

UST Name:	UNDERGROUND TANK 121344 T004
Last Update:	2012-11-02 14:17:38
Permit Number:	121344
Tank Type:	SINGLE WALL
Additional Id:	099-6
Capacity Gallons:	12000
UST Contents:	LEADED
Other Content Info:	LEADED
Reg Status:	REMOVED
Remove Close Date:	1986-11-08 00:00:00
Year Installed:	1979-01-01 00:00:00
Pipe Type:	Not reported
Delivery System:	Not reported
Monitor Code:	90
UST Monitor Method:	NO MONITORING ALTERNATIVE SELECTED. VERIFY AND ENTER MONITORING ALTERNATIVE DURING INSPECTION.

UST Name:	UNDERGROUND TANK 121344 T005
Last Update:	2012-11-02 14:17:38
Permit Number:	121344
Tank Type:	SINGLE WALL
Additional Id:	099-7
Capacity Gallons:	6000
UST Contents:	REGULAR UNLEADED
Other Content Info:	REGULAR UNLEADED
Reg Status:	REMOVED

TESORO (USA) 63099 (Continued) **S103950687**

Remove Close Date:	1986-11-08 00:00:00
Year Installed:	Not reported
Pipe Type:	Not reported
Delivery System:	Not reported
Monitor Code:	90
UST Monitor Method:	NO MONITORING ALTERNATIVE SELECTED. VERIFY AND ENTER MONITORING ALTERNATIVE DURING INSPECTION.
UST Name:	UNDERGROUND TANK 121344 T006
Last Update:	2012-11-02 14:17:38
Permit Number:	121344
Tank Type:	DOUBLE WALL
Additional Id:	RT1981/RT3207/RT4023/RT5658
Capacity Gallons:	12000
UST Contents:	DIESEL
Other Content Info:	DIESEL
Reg Status:	ACTIVE
Remove Close Date:	Not reported
Year Installed:	1985-01-01 00:00:00
Pipe Type:	DOUBLE WALL
Delivery System:	PRESSURE
Monitor Code:	31A
UST Monitor Method:	DW TANK, DW PRESSURIZED PIPE W/ DRY TANK ANNULAR; POSITIVE SHUT-OFF & FAILSAFE, 3.0LLD; UDC W/ POSITIVE SHUT-OFF
UST Name:	UNDERGROUND TANK 121344 T007
Last Update:	2012-11-02 14:17:38
Permit Number:	121344
Tank Type:	DOUBLE WALL
Additional Id:	RT1981/RT3207/RT4023
Capacity Gallons:	15000
UST Contents:	PREMIUM UNLEADED
Other Content Info:	PREMIUM UNLEADED
Reg Status:	ACTIVE
Remove Close Date:	Not reported
Year Installed:	1985-01-01 00:00:00
Pipe Type:	DOUBLE WALL
Delivery System:	PRESSURE
Monitor Code:	31A
UST Monitor Method:	DW TANK, DW PRESSURIZED PIPE W/ DRY TANK ANNULAR; POSITIVE SHUT-OFF & FAILSAFE, 3.0LLD; UDC W/ POSITIVE SHUT-OFF
UST Name:	UNDERGROUND TANK 121344 T008
Last Update:	2012-11-02 14:17:38
Permit Number:	121344
Tank Type:	DOUBLE WALL
Additional Id:	SLV/NT1805/ RT1981/RT3207/RT4023
Capacity Gallons:	12000
UST Contents:	REGULAR UNLEADED
Other Content Info:	REGULAR UNLEADED
Reg Status:	ACTIVE
Remove Close Date:	Not reported
Year Installed:	1995-01-01 00:00:00
Pipe Type:	DOUBLE WALL
Delivery System:	PRESSURE
Monitor Code:	31A
UST Monitor Method:	DW TANK, DW PRESSURIZED PIPE W/ DRY TANK ANNULAR; POSITIVE SHUT-OFF &

TESORO (USA) 63099 (Continued) **S103950687**

FAILSAFE, 3.0LLD; UDC W/ POSITIVE SHUT-OFF

UST Name:	UNDERGROUND TANK 121344 T009
Last Update:	2012-11-02 14:17:38
Permit Number:	121344
Tank Type:	DOUBLE WALL
Additional Id:	MSTR/NT1805 RT1981/RT3207/RT4023
Capacity Gallons:	12000
UST Contents:	REGULAR UNLEADED
Other Content Info:	REGULAR UNLEADED
Reg Status:	ACTIVE
Remove Close Date:	Not reported
Year Installed:	1995-01-01 00:00:00
Pipe Type:	DOUBLE WALL
Delivery System:	PRESSURE
Monitor Code:	31A
UST Monitor Method:	DW TANK, DW PRESSURIZED PIPE W/ DRY TANK ANNULAR; POSITIVE SHUT-OFF & FAILSAFE, 3.0LLD; UDC W/ POSITIVE SHUT-OFF

HIST CORTESE:

Region:	CORTESE
Facility County Code:	37
Reg By:	LTNKA
Reg Id:	9UT3032

Region:	CORTESE
Facility County Code:	37
Reg By:	LTNKA
Reg Id:	9UT590

I40 **TESORO (USA) 63099** **RCRA-SQG 1004678193**
ESE **1890 PALM AVE** **FINDS CAR000106096**
1/8-1/4 **SAN DIEGO, CA 92154**
0.181 mi.
954 ft. **Site 3 of 10 in cluster I**

Relative:
Higher

Actual:
19 ft.

RCRA-SQG:

Date form received by agency:	06/28/2002
Facility name:	ARCO FACILITY NO 09563
Facility address:	1890 PALM AVE SAN DIEGO, CA 92154
EPA ID:	CAR000106096
Mailing address:	P O BOX 6038 ARTESIA, CA 90702-6038
Contact:	JACK OMAN
Contact address:	P O BOX 6038 ARTESIA, CA 90702-6038
Contact country:	US
Contact telephone:	714-690-2425
Contact email:	Not reported
EPA Region:	09
Classification:	Small Small Quantity Generator
Description:	Handler: generates more than 100 and less than 1000 kg of hazardous waste during any calendar month and accumulates less than 6000 kg of hazardous waste at any time; or generates 100 kg or less of hazardous waste during any calendar month, and accumulates more than 1000 kg of

TESORO (USA) 63099 (Continued) **1004678193**

hazardous waste at any time

Owner/Operator Summary:
Owner/operator name: B P WEST COAST PRODUCTS L L C
Owner/operator address: P O BOX 6038
ARTESIA, CA 90702
Owner/operator country: Not reported
Owner/operator telephone: 714-690-2425
Owner/operator email: Not reported
Owner/operator fax: Not reported
Owner/operator extension: Not reported
Legal status: Private
Owner/Operator Type: Owner
Owner/Op start date: Not reported
Owner/Op end date: Not reported

Handler Activities Summary:
U.S. importer of hazardous waste: No
Mixed waste (haz. and radioactive): No
Recycler of hazardous waste: No
Transporter of hazardous waste: No
Treater, storer or disposer of HW: No
Underground injection activity: No
On-site burner exemption: No
Furnace exemption: No
Used oil fuel burner: No
Used oil processor: No
User oil refiner: No
Used oil fuel marketer to burner: No
Used oil Specification marketer: No
Used oil transfer facility: No
Used oil transporter: No

. Waste code: D000
. Waste name: Not Defined

. Waste code: D001
. Waste name: IGNITABLE WASTE

. Waste code: D018
. Waste name: BENZENE

Violation Status: No violations found

FINDS:

Registry ID: 110055767111

Environmental Interest/Information System
STATE MASTER

Click this hyperlink while viewing on your computer to access additional FINDS: detail in the EDR Site Report.

I41 **THRIFTY SERVICE STATION #99** **LUST** **S102439090**
ESE **1890 PALM AVE** **N/A**
1/8-1/4 **SAN DIEGO, CA 92154**
0.181 mi.
954 ft. **Site 4 of 10 in cluster I**

Relative:
Higher

Actual:
19 ft.

LUST REG 9:

Region:	9
Status:	Case Closed
Case Number:	9UT590
Local Case:	H21344-001
Substance:	Gasoline
Qty Leaked:	0
Abate Method:	Not reported
Local Agency:	San Diego
How Found:	Tank Test
How Stopped:	Remove Contents
Source:	Tank
Cause:	Structure Failure
Lead Agency:	Local Agency
Case Type:	Other ground water affected
Date Found:	11/07/1985
Date Stopped:	/ /
Confirm Date:	/ /
Submit Workplan:	Not reported
Prelim Assess:	/ /
Desc Pollution:	Not reported
Remed Plan:	/ /
Remed Action:	Not reported
Began Monitor:	Not reported
Release Date:	09/09/1985
Enforce Date:	Not reported
Closed Date:	11/10/86
Enforce Type:	Not reported
Pilot Program:	LOP
Basin Number:	908.12
GW Depth:	12FT
Beneficial Use:	No Beneficial groundwater use
NPDES Number:	Not reported
Priority:	Low priority. Priority ranking can change over time.
File Dispn:	File discarded, case closed
Interim Remedial Actions:	No
Cleanup and Abatement order Number:	Not reported
Waste Discharge Requirement Number:	Not reported

I42 **ARCO STN 099** **LUST** **S102424332**
ESE **1890 PALM AVE** **SWEEPS UST** **N/A**
1/8-1/4 **SAN DIEGO, CA 92154**
0.181 mi.
954 ft. **Site 5 of 10 in cluster I**

Relative:
Higher

Actual:
19 ft.

LUST REG 9:

Region:	9
Status:	Preliminary site assessment underway
Case Number:	9UT3032
Local Case:	H21344-002
Substance:	Unleaded Gasoline
Qty Leaked:	0
Abate Method:	Not reported
Local Agency:	San Diego

ARCO STN 099 (Continued) **S102424332**

How Found: Tank Closure
How Stopped: Close Tank
Source: Unknown
Cause: Unknown
Lead Agency: Local Agency
Case Type: Soil only
Date Found: 03/27/1995
Date Stopped: 03/27/1995
Confirm Date: / /
Submit Workplan: Not reported
Prelim Assess: 04/06/1995
Desc Pollution: Not reported
Remed Plan: / /
Remed Action: Not reported
Began Monitor: Not reported
Release Date: 03/22/1995
Enforce Date: Not reported
Closed Date: Not reported
Enforce Type: Not reported
Pilot Program: LOP
Basin Number: 909.12
GW Depth: 12'
Beneficial Use: MUNOC
NPDES Number: Not reported
Priority: 3A
File Dispn: File discarded, case closed
Interim Remedial Actions: Yes
Cleanup and Abatement order Number: Not reported
Waste Discharge Requirement Number: Not reported

SWEEPS UST:
Status: Active
Comp Number: 21344
Number: 9
Board Of Equalization: 44-007386
Referral Date: Not reported
Action Date: 06-26-92
Created Date: 02-29-88
Owner Tank Id: Not reported
SWRCB Tank Id: 37-000-021344-000001
Tank Status: A
Capacity: 12000
Active Date: Not reported
Tank Use: M.V. FUEL
STG: P
Content: LEADED
Number Of Tanks: 4

Status: Active
Comp Number: 21344
Number: 9
Board Of Equalization: 44-007386
Referral Date: Not reported
Action Date: 06-26-92
Created Date: 02-29-88
Owner Tank Id: Not reported
SWRCB Tank Id: 37-000-021344-000003

ARCO STN 099 (Continued) **S102424332**

Tank Status:	A
Capacity:	12000
Active Date:	Not reported
Tank Use:	M.V. FUEL
STG:	P
Content:	REG UNLEADED
Number Of Tanks:	Not reported

Status:	Active
Comp Number:	21344
Number:	9
Board Of Equalization:	44-007386
Referral Date:	Not reported
Action Date:	06-26-92
Created Date:	02-29-88
Owner Tank Id:	Not reported
SWRCB Tank Id:	37-000-021344-000006
Tank Status:	A
Capacity:	12000
Active Date:	Not reported
Tank Use:	M.V. FUEL
STG:	P
Content:	OTHER
Number Of Tanks:	Not reported

Status:	Active
Comp Number:	21344
Number:	9
Board Of Equalization:	44-007386
Referral Date:	Not reported
Action Date:	06-26-92
Created Date:	02-29-88
Owner Tank Id:	Not reported
SWRCB Tank Id:	37-000-021344-000007
Tank Status:	A
Capacity:	12000
Active Date:	Not reported
Tank Use:	M.V. FUEL
STG:	P
Content:	REG UNLEADED
Number Of Tanks:	Not reported

Status:	Not reported
Comp Number:	21344
Number:	Not reported
Board Of Equalization:	44-007386
Referral Date:	Not reported
Action Date:	Not reported
Created Date:	Not reported
Owner Tank Id:	Not reported
SWRCB Tank Id:	37-000-021344-000002
Tank Status:	Not reported
Capacity:	6000
Active Date:	Not reported
Tank Use:	M.V. FUEL
STG:	PRODUCT
Content:	REG UNLEADED

ARCO STN 099 (Continued) **S102424332**

Number Of Tanks: 3

Status: Not reported
Comp Number: 21344
Number: Not reported
Board Of Equalization: 44-007386
Referral Date: Not reported
Action Date: Not reported
Created Date: Not reported
Owner Tank Id: Not reported
SWRCB Tank Id: 37-000-021344-000004
Tank Status: Not reported
Capacity: 12000
Active Date: Not reported
Tank Use: M.V. FUEL
STG: PRODUCT
Content: LEADED
Number Of Tanks: Not reported

Status: Not reported
Comp Number: 21344
Number: Not reported
Board Of Equalization: 44-007386
Referral Date: Not reported
Action Date: Not reported
Created Date: Not reported
Owner Tank Id: Not reported
SWRCB Tank Id: 37-000-021344-000005
Tank Status: Not reported
Capacity: 6000
Active Date: Not reported
Tank Use: M.V. FUEL
STG: PRODUCT
Content: REG UNLEADED
Number Of Tanks: Not reported

I43 **ARCO #09563** **SAN DIEGO CO. SAM** **S104809635**
ESE **1890 PALM AV** **HIST UST** **N/A**
1/8-1/4 **SAN DIEGO, CA 92154** **EMI**
0.181 mi.
954 ft. **Site 6 of 10 in cluster I**

Relative:
Higher

Actual:
19 ft.

SAN DIEGO CO. SAM:
Case Number: H21344-001
Agency: DEH Site Assessment & Mitigation
Funding: **Private - VAP**
Facility Type: GW With No Beneficial Use Designation
Facility Status: Closed Case
Date: 11/20/1986
Date Began: 11/7/1985

Case Number: H21344-002
Agency: DEH Site Assessment & Mitigation
Funding: **LOP - State Fund**
Facility Type: Drinking Water Aquifer Impacted
Facility Status: Remedial Investigation
Date: 2/2/2010
Date Began: 3/27/1995

ARCO #09563 (Continued) **S104809635**

HIST UST:

File Number:	0002F40A
URL:	http://geotracker.waterboards.ca.gov/ustpdfs/pdf/0002F40A.pdf
Region:	Not reported
Facility ID:	Not reported
Facility Type:	Not reported
Other Type:	Not reported
Contact Name:	Not reported
Telephone:	Not reported
Owner Name:	Not reported
Owner Address:	Not reported
Owner City,St,Zip:	Not reported
Total Tanks:	Not reported
Tank Num:	Not reported
Container Num:	Not reported
Year Installed:	Not reported
Tank Capacity:	Not reported
Tank Used for:	Not reported
Type of Fuel:	Not reported
Container Construction Thickness:	Not reported
Leak Detection:	Not reported

Click here for Geo Tracker PDF:

EMI:

Year:	1999
County Code:	37
Air Basin:	SD
Facility ID:	1446
Air District Name:	SD
SIC Code:	5541
Air District Name:	SAN DIEGO COUNTY APCD
Community Health Air Pollution Info System:	Not reported
Consolidated Emission Reporting Rule:	Not reported
Total Organic Hydrocarbon Gases Tons/Yr:	2
Reactive Organic Gases Tons/Yr:	2
Carbon Monoxide Emissions Tons/Yr:	0
NOX - Oxides of Nitrogen Tons/Yr:	0
SOX - Oxides of Sulphur Tons/Yr:	0
Particulate Matter Tons/Yr:	0
Part. Matter 10 Micrometers and Smllr Tons/Yr:	0
Year:	2000
County Code:	37
Air Basin:	SD
Facility ID:	1446
Air District Name:	SD
SIC Code:	5541
Air District Name:	SAN DIEGO COUNTY APCD
Community Health Air Pollution Info System:	Not reported
Consolidated Emission Reporting Rule:	Not reported
Total Organic Hydrocarbon Gases Tons/Yr:	3
Reactive Organic Gases Tons/Yr:	3
Carbon Monoxide Emissions Tons/Yr:	0
NOX - Oxides of Nitrogen Tons/Yr:	0

ARCO #09563 (Continued) **S104809635**

SOX - Oxides of Sulphur Tons/Yr:	0
Particulate Matter Tons/Yr:	0
Part. Matter 10 Micrometers and Smllr Tons/Yr:	0

Year:	2001
County Code:	37
Air Basin:	SD
Facility ID:	1446
Air District Name:	SD
SIC Code:	5541
Air District Name:	SAN DIEGO COUNTY APCD
Community Health Air Pollution Info System:	Not reported
Consolidated Emission Reporting Rule:	Not reported
Total Organic Hydrocarbon Gases Tons/Yr:	3
Reactive Organic Gases Tons/Yr:	3
Carbon Monoxide Emissions Tons/Yr:	0
NOX - Oxides of Nitrogen Tons/Yr:	0
SOX - Oxides of Sulphur Tons/Yr:	0
Particulate Matter Tons/Yr:	0
Part. Matter 10 Micrometers and Smllr Tons/Yr:	0

Year:	2002
County Code:	37
Air Basin:	SD
Facility ID:	1446
Air District Name:	SD
SIC Code:	5541
Air District Name:	SAN DIEGO COUNTY APCD
Community Health Air Pollution Info System:	Not reported
Consolidated Emission Reporting Rule:	Not reported
Total Organic Hydrocarbon Gases Tons/Yr:	3
Reactive Organic Gases Tons/Yr:	3
Carbon Monoxide Emissions Tons/Yr:	0
NOX - Oxides of Nitrogen Tons/Yr:	0
SOX - Oxides of Sulphur Tons/Yr:	0
Particulate Matter Tons/Yr:	0
Part. Matter 10 Micrometers and Smllr Tons/Yr:	0

Year:	2003
County Code:	37
Air Basin:	SD
Facility ID:	1446
Air District Name:	SD
SIC Code:	5541
Air District Name:	SAN DIEGO COUNTY APCD
Community Health Air Pollution Info System:	Not reported
Consolidated Emission Reporting Rule:	Not reported
Total Organic Hydrocarbon Gases Tons/Yr:	3
Reactive Organic Gases Tons/Yr:	3
Carbon Monoxide Emissions Tons/Yr:	0
NOX - Oxides of Nitrogen Tons/Yr:	0
SOX - Oxides of Sulphur Tons/Yr:	0
Particulate Matter Tons/Yr:	0
Part. Matter 10 Micrometers and Smllr Tons/Yr:	0

Year:	2004
County Code:	37

ARCO #09563 (Continued) **S104809635**

Air Basin:	SD
Facility ID:	1446
Air District Name:	SD
SIC Code:	5541
Air District Name:	SAN DIEGO COUNTY APCD
Community Health Air Pollution Info System:	Not reported
Consolidated Emission Reporting Rule:	Not reported
Total Organic Hydrocarbon Gases Tons/Yr:	3.1187002
Reactive Organic Gases Tons/Yr:	3.1187002
Carbon Monoxide Emissions Tons/Yr:	0
NOX - Oxides of Nitrogen Tons/Yr:	0
SOX - Oxides of Sulphur Tons/Yr:	0
Particulate Matter Tons/Yr:	0
Part. Matter 10 Micrometers and Smllr Tons/Yr:	0

Year:	2005
County Code:	37
Air Basin:	SD
Facility ID:	1446
Air District Name:	SD
SIC Code:	5541
Air District Name:	SAN DIEGO COUNTY APCD
Community Health Air Pollution Info System:	Not reported
Consolidated Emission Reporting Rule:	Not reported
Total Organic Hydrocarbon Gases Tons/Yr:	3.1187002
Reactive Organic Gases Tons/Yr:	3.1187002
Carbon Monoxide Emissions Tons/Yr:	0
NOX - Oxides of Nitrogen Tons/Yr:	0
SOX - Oxides of Sulphur Tons/Yr:	0
Particulate Matter Tons/Yr:	0
Part. Matter 10 Micrometers and Smllr Tons/Yr:	0

Year:	2006
County Code:	37
Air Basin:	SD
Facility ID:	1446
Air District Name:	SD
SIC Code:	5541
Air District Name:	SAN DIEGO COUNTY APCD
Community Health Air Pollution Info System:	Not reported
Consolidated Emission Reporting Rule:	Not reported
Total Organic Hydrocarbon Gases Tons/Yr:	2.3
Reactive Organic Gases Tons/Yr:	2.3
Carbon Monoxide Emissions Tons/Yr:	0
NOX - Oxides of Nitrogen Tons/Yr:	0
SOX - Oxides of Sulphur Tons/Yr:	0
Particulate Matter Tons/Yr:	0
Part. Matter 10 Micrometers and Smllr Tons/Yr:	0

Year:	2007
County Code:	37
Air Basin:	SD
Facility ID:	1446
Air District Name:	SD
SIC Code:	5541
Air District Name:	SAN DIEGO COUNTY APCD
Community Health Air Pollution Info System:	Not reported

ARCO #09563 (Continued) **S104809635**

Consolidated Emission Reporting Rule:	Not reported
Total Organic Hydrocarbon Gases Tons/Yr:	2.3
Reactive Organic Gases Tons/Yr:	2.3
Carbon Monoxide Emissions Tons/Yr:	0
NOX - Oxides of Nitrogen Tons/Yr:	0
SOX - Oxides of Sulphur Tons/Yr:	0
Particulate Matter Tons/Yr:	0
Part. Matter 10 Micrometers and Smllr Tons/Yr:	0

Year:	2008
County Code:	37
Air Basin:	SD
Facility ID:	1446
Air District Name:	SD
SIC Code:	5541
Air District Name:	SAN DIEGO COUNTY APCD
Community Health Air Pollution Info System:	Not reported
Consolidated Emission Reporting Rule:	Not reported
Total Organic Hydrocarbon Gases Tons/Yr:	2.3
Reactive Organic Gases Tons/Yr:	2.3
Carbon Monoxide Emissions Tons/Yr:	0
NOX - Oxides of Nitrogen Tons/Yr:	0
SOX - Oxides of Sulphur Tons/Yr:	0
Particulate Matter Tons/Yr:	0
Part. Matter 10 Micrometers and Smllr Tons/Yr:	0

Year:	2009
County Code:	37
Air Basin:	SD
Facility ID:	1446
Air District Name:	SD
SIC Code:	5541
Air District Name:	SAN DIEGO COUNTY APCD
Community Health Air Pollution Info System:	Not reported
Consolidated Emission Reporting Rule:	Not reported
Total Organic Hydrocarbon Gases Tons/Yr:	2.2999999999999998
Reactive Organic Gases Tons/Yr:	2.2999999999999998
Carbon Monoxide Emissions Tons/Yr:	0
NOX - Oxides of Nitrogen Tons/Yr:	0
SOX - Oxides of Sulphur Tons/Yr:	0
Particulate Matter Tons/Yr:	0
Part. Matter 10 Micrometers and Smllr Tons/Yr:	0

Year:	2010
County Code:	37
Air Basin:	SD
Facility ID:	1446
Air District Name:	SD
SIC Code:	5541
Air District Name:	SAN DIEGO COUNTY APCD
Community Health Air Pollution Info System:	Not reported
Consolidated Emission Reporting Rule:	Not reported
Total Organic Hydrocarbon Gases Tons/Yr:	2.2999999999999998
Reactive Organic Gases Tons/Yr:	2.2999999999999998
Carbon Monoxide Emissions Tons/Yr:	0
NOX - Oxides of Nitrogen Tons/Yr:	0
SOX - Oxides of Sulphur Tons/Yr:	0

ARCO #09563 (Continued) **S104809635**

Particulate Matter Tons/Yr:	0
Part. Matter 10 Micrometers and Smllr Tons/Yr:	0

Year:	2011
County Code:	37
Air Basin:	SD
Facility ID:	1446
Air District Name:	SD
SIC Code:	5541
Air District Name:	SAN DIEGO COUNTY APCD
Community Health Air Pollution Info System:	Not reported
Consolidated Emission Reporting Rule:	Not reported
Total Organic Hydrocarbon Gases Tons/Yr:	2.3
Reactive Organic Gases Tons/Yr:	2.3
Carbon Monoxide Emissions Tons/Yr:	0
NOX - Oxides of Nitrogen Tons/Yr:	0
SOX - Oxides of Sulphur Tons/Yr:	0
Particulate Matter Tons/Yr:	0
Part. Matter 10 Micrometers and Smllr Tons/Yr:	0

Year:	2012
County Code:	37
Air Basin:	SD
Facility ID:	1446
Air District Name:	SD
SIC Code:	5541
Air District Name:	SAN DIEGO COUNTY APCD
Community Health Air Pollution Info System:	Not reported
Consolidated Emission Reporting Rule:	Not reported
Total Organic Hydrocarbon Gases Tons/Yr:	2.3
Reactive Organic Gases Tons/Yr:	2.3
Carbon Monoxide Emissions Tons/Yr:	0
NOX - Oxides of Nitrogen Tons/Yr:	0
SOX - Oxides of Sulphur Tons/Yr:	0
Particulate Matter Tons/Yr:	0
Part. Matter 10 Micrometers and Smllr Tons/Yr:	0

Year:	2013
County Code:	37
Air Basin:	SD
Facility ID:	1446
Air District Name:	SD
SIC Code:	5541
Air District Name:	SAN DIEGO COUNTY APCD
Community Health Air Pollution Info System:	Not reported
Consolidated Emission Reporting Rule:	Not reported
Total Organic Hydrocarbon Gases Tons/Yr:	2.3
Reactive Organic Gases Tons/Yr:	2.3
Carbon Monoxide Emissions Tons/Yr:	0
NOX - Oxides of Nitrogen Tons/Yr:	0
SOX - Oxides of Sulphur Tons/Yr:	0
Particulate Matter Tons/Yr:	0
Part. Matter 10 Micrometers and Smllr Tons/Yr:	0

Year:	2014
County Code:	37
Air Basin:	SD

ARCO #09563 (Continued) **S104809635**

Facility ID:	1446
Air District Name:	SD
SIC Code:	5541
Air District Name:	SAN DIEGO COUNTY APCD
Community Health Air Pollution Info System:	Not reported
Consolidated Emission Reporting Rule:	Not reported
Total Organic Hydrocarbon Gases Tons/Yr:	2.3
Reactive Organic Gases Tons/Yr:	2.3
Carbon Monoxide Emissions Tons/Yr:	0
NOX - Oxides of Nitrogen Tons/Yr:	0
SOX - Oxides of Sulphur Tons/Yr:	0
Particulate Matter Tons/Yr:	0
Part. Matter 10 Micrometers and Smllr Tons/Yr:	0

Year:	2015
County Code:	37
Air Basin:	SD
Facility ID:	1446
Air District Name:	SD
SIC Code:	5541
Air District Name:	SAN DIEGO COUNTY APCD
Community Health Air Pollution Info System:	Not reported
Consolidated Emission Reporting Rule:	Not reported
Total Organic Hydrocarbon Gases Tons/Yr:	2.3
Reactive Organic Gases Tons/Yr:	2.3
Carbon Monoxide Emissions Tons/Yr:	0
NOX - Oxides of Nitrogen Tons/Yr:	0
SOX - Oxides of Sulphur Tons/Yr:	0
Particulate Matter Tons/Yr:	0
Part. Matter 10 Micrometers and Smllr Tons/Yr:	0

I44 **TESORO (USA) 63099** **UST** **U003937976**
ESE **1890 PALM AVE** **N/A**
1/8-1/4 **SAN DIEGO, CA 92154**
0.181 mi.
954 ft. **Site 7 of 10 in cluster I**

Relative:
Higher

Actual:
19 ft.

UST:

Facility ID:	H21344
Permitting Agency:	SAN DIEGO COUNTY
Latitude:	32.5856551
Longitude:	-117.0917132

Facility ID:	37-000-216890
Permitting Agency:	San Diego County Department of Environmental Health
Latitude:	32.58421
Longitude:	-117.09301

J45 **A N A DRY CLEANERS** **RCRA-SQG** **1000101089**
ESE **655 19TH ST SUITE E** **FINDS** **CAD981651391**
1/8-1/4 **SAN DIEGO, CA 92154** **ECHO**
0.184 mi.
969 ft. **Site 1 of 2 in cluster J**

Relative:
Higher

Actual:
19 ft.

RCRA-SQG:

Date form received by agency:	09/01/1996
Facility name:	A N A DRY CLEANERS
Facility address:	655 19TH ST SUITE E SAN DIEGO, CA 92154
EPA ID:	CAD981651391
Mailing address:	19TH ST SUITE E SAN DIEGO, CA 92154
Contact:	Not reported
Contact address:	Not reported Not reported
Contact country:	US
Contact telephone:	Not reported
Contact email:	Not reported
EPA Region:	09
Classification:	Small Small Quantity Generator
Description:	Handler: generates more than 100 and less than 1000 kg of hazardous waste during any calendar month and accumulates less than 6000 kg of hazardous waste at any time; or generates 100 kg or less of hazardous waste during any calendar month, and accumulates more than 1000 kg of hazardous waste at any time

Owner/Operator Summary:

Owner/operator name:	HECTOR AVILA
Owner/operator address:	NOT REQUIRED NOT REQUIRED, ME 99999
Owner/operator country:	Not reported
Owner/operator telephone:	415-555-1212
Owner/operator email:	Not reported
Owner/operator fax:	Not reported
Owner/operator extension:	Not reported
Legal status:	Private
Owner/Operator Type:	Owner
Owner/Op start date:	Not reported
Owner/Op end date:	Not reported

Owner/operator name:	NOT REQUIRED
Owner/operator address:	NOT REQUIRED NOT REQUIRED, ME 99999
Owner/operator country:	Not reported
Owner/operator telephone:	415-555-1212
Owner/operator email:	Not reported
Owner/operator fax:	Not reported
Owner/operator extension:	Not reported
Legal status:	Private
Owner/Operator Type:	Operator
Owner/Op start date:	Not reported
Owner/Op end date:	Not reported

Handler Activities Summary:

U.S. importer of hazardous waste:	No
Mixed waste (haz. and radioactive):	No

A N A DRY CLEANERS (Continued) **1000101089**

Recycler of hazardous waste:	No
Transporter of hazardous waste:	No
Treater, storer or disposer of HW:	No
Underground injection activity:	No
On-site burner exemption:	No
Furnace exemption:	No
Used oil fuel burner:	No
Used oil processor:	No
User oil refiner:	No
Used oil fuel marketer to burner:	No
Used oil Specification marketer:	No
Used oil transfer facility:	No
Used oil transporter:	No

Violation Status: No violations found

FINDS:

Registry ID: 110002737691

Environmental Interest/Information System

RCRAInfo is a national information system that supports the Resource Conservation and Recovery Act (RCRA) program through the tracking of events and activities related to facilities that generate, transport, and treat, store, or dispose of hazardous waste. RCRAInfo allows RCRA program staff to track the notification, permit, compliance, and corrective action activities required under RCRA.

Click this hyperlink while viewing on your computer to access additional FINDS: detail in the EDR Site Report.

ECHO:

Envid:	1000101089
Registry ID:	110002737691
DFR URL:	http://echo.epa.gov/detailed-facility-report?fid=110002737691

J46 **CVS PHARMACY #9115** **RCRA-LQG 1015740268**
ESE **645 SATURN BLVD** **FINDS CAR000229526**
1/8-1/4 **SAN DIEGO, CA 92154** **ECHO**
0.189 mi.
998 ft. **Site 2 of 2 in cluster J**

Relative:
Higher

Actual:
19 ft.

RCRA-LQG:

Date form received by agency:	08/26/2016
Facility name:	CVS PHARMACY #9115
Facility address:	645 SATURN BLVD SAN DIEGO, CA 92154
EPA ID:	CAR000229526
Mailing address:	CVS DR MAIL DROP 23062A WOONSOCKET, RI 02895
Contact:	NICOLE WILKINSON
Contact address:	CVS DR MAIL CODE 2340 WOONSOCKET, RI 02895
Contact country:	US
Contact telephone:	401-770-7132
Contact email:	NICOLE.WILKINSON@CVSHEALTH.COM

CVS PHARMACY #9115 (Continued) **1015740268**

EPA Region: 09
Classification: Large Quantity Generator
Description: Handler: generates 1,000 kg or more of hazardous waste during any calendar month; or generates more than 1 kg of acutely hazardous waste during any calendar month; or generates more than 100 kg of any residue or contaminated soil, waste or other debris resulting from the cleanup of a spill, into or on any land or water, of acutely hazardous waste during any calendar month; or generates 1 kg or less of acutely hazardous waste during any calendar month, and accumulates more than 1 kg of acutely hazardous waste at any time; or generates 100 kg or less of any residue or contaminated soil, waste or other debris resulting from the cleanup of a spill, into or on any land or water, of acutely hazardous waste during any calendar month, and accumulates more than 100 kg of that material at any time

Owner/Operator Summary:
Owner/operator name: GARFIELD BEACH CVS, L.L.C.
Owner/operator address: Not reported
Not reported
Owner/operator country: Not reported
Owner/operator telephone: Not reported
Owner/operator email: Not reported
Owner/operator fax: Not reported
Owner/operator extension: Not reported
Legal status: Private
Owner/Operator Type: Operator
Owner/Op start date: 06/02/2006
Owner/Op end date: Not reported

Owner/operator name: GARFIELD BEACH CVS, L.L.C.
Owner/operator address: CVS DR
WOONSOCKET, RI 02895
Owner/operator country: US
Owner/operator telephone: 401-765-1500
Owner/operator email: Not reported
Owner/operator fax: Not reported
Owner/operator extension: Not reported
Legal status: Private
Owner/Operator Type: Owner
Owner/Op start date: 11/15/2006
Owner/Op end date: Not reported

Handler Activities Summary:
U.S. importer of hazardous waste: No
Mixed waste (haz. and radioactive): No
Recycler of hazardous waste: No
Transporter of hazardous waste: No
Treater, storer or disposer of HW: No
Underground injection activity: No
On-site burner exemption: No
Furnace exemption: No
Used oil fuel burner: No
Used oil processor: No
User oil refiner: No
Used oil fuel marketer to burner: No
Used oil Specification marketer: No

CVS PHARMACY #9115 (Continued) **1015740268**

Used oil transfer facility: No
Used oil transporter: No

. Waste code: 141
. Waste name: Off-specification, aged, or surplus inorganics

. Waste code: 214
. Waste name: Unspecified solvent mixture

. Waste code: 311
. Waste name: Pharmaceutical waste

. Waste code: 331
. Waste name: Off-specification, aged, or surplus organics

. Waste code: D001
. Waste name: IGNITABLE WASTE

. Waste code: D007
. Waste name: CHROMIUM

. Waste code: D009
. Waste name: MERCURY

. Waste code: D010
. Waste name: SELENIUM

. Waste code: D024
. Waste name: M-CRESOL

. Waste code: P001
. Waste name: 2H-1-BENZOPYRAN-2-ONE, 4-HYDROXY-3-(3-OXO-1-PHENYLBUTYL)-, & SALTS, WHEN PRESENT AT CONCENTRATIONS GREATER THAN 0.3% (OR) WARFARIN, & SALTS, WHEN PRESENT AT CONCENTRATIONS GREATER THAN 0.3%

. Waste code: P075
. Waste name: NICOTINE, & SALTS (OR) PYRIDINE, 3-(1-METHYL-2-PYRROLIDINYL)-,(S)-, & SALTS

. Waste code: U002
. Waste name: 2-PROPANONE (I) (OR) ACETONE (I)

. Waste code: U129
. Waste name: CYCLOHEXANE, 1,2,3,4,5,6-HEXACHLORO-, (1ALPHA, 2ALPHA, 3BETA, 4ALPHA, 5ALPHA, 6BETA)- (OR) LINDANE

. Waste code: U205
. Waste name: SELENIUM SULFIDE (OR) SELENIUM SULFIDE SES2 (R,T)

Historical Generators:
Date form received by agency: 03/01/2014
Site name: CVS PHARMACY #9115
Classification: Large Quantity Generator

. Waste code: 122
. Waste name: Alkaline solution without metals (pH > 12.5)

CVS PHARMACY #9115 (Continued) **1015740268**

. Waste code: 123
. Waste name: Unspecified alkaline solution

. Waste code: 131
. Waste name: Aqueous solution (2 < pH < 12.5) containing reactive anions (azide, bromate, chlorate, cyanide, fluoride, hypochlorite, nitrite, perchlorate, and sulfide anions)

. Waste code: 134
. Waste name: Aqueous solution with <10% total organic residues

. Waste code: 141
. Waste name: Off-specification, aged, or surplus inorganics

. Waste code: 181
. Waste name: Other inorganic solid waste

. Waste code: 214
. Waste name: Unspecified solvent mixture

. Waste code: 311
. Waste name: Pharmaceutical waste

. Waste code: 331
. Waste name: Off-specification, aged, or surplus organics

. Waste code: 352
. Waste name: Other organic solids

. Waste code: 541
. Waste name: Photochemicals / photo processing waste

. Waste code: 561
. Waste name: Detergent and soap

. Waste code: 791
. Waste name: Liquids with pH < 2

. Waste code: D001
. Waste name: IGNITABLE WASTE

. Waste code: D002
. Waste name: CORROSIVE WASTE

. Waste code: D004
. Waste name: ARSENIC

. Waste code: D005
. Waste name: BARIUM

. Waste code: D006
. Waste name: CADMIUM

. Waste code: D007
. Waste name: CHROMIUM

. Waste code: D008

CVS PHARMACY #9115 (Continued) **1015740268**

. Waste name: LEAD

. Waste code: D009
. Waste name: MERCURY

. Waste code: D010
. Waste name: SELENIUM

. Waste code: D011
. Waste name: SILVER

. Waste code: D016
. Waste name: 2,4-D (2,4-DICHLOROPHENOXYACETIC ACID)

. Waste code: D018
. Waste name: BENZENE

. Waste code: D024
. Waste name: M-CRESOL

. Waste code: D027
. Waste name: 1,4-DICHLOROBENZENE

. Waste code: D035
. Waste name: METHYL ETHYL KETONE

. Waste code: D039
. Waste name: TETRACHLOROETHYLENE

. Waste code: P001
. Waste name: 2H-1-BENZOPYRAN-2-ONE, 4-HYDROXY-3-(3-OXO-1-PHENYLBUTYL)-, & SALTS, WHEN PRESENT AT CONCENTRATIONS GREATER THAN 0.3% (OR) WARFARIN, & SALTS, WHEN PRESENT AT CONCENTRATIONS GREATER THAN 0.3%

. Waste code: P012
. Waste name: ARSENIC OXIDE AS2O3 (OR) ARSENIC TRIOXIDE

. Waste code: P075
. Waste name: NICOTINE, & SALTS (OR) PYRIDINE, 3-(1-METHYL-2-PYRROLIDINYL)-,(S)-, & SALTS

. Waste code: P081
. Waste name: 1,2,3-PROPANETRIOL, TRINITRATE (R) (OR) NITROGLYCERINE (R)

. Waste code: P188
. Waste name: BENZOIC ACID, 2-HYDROXY-, COMPD. WITH (3AS-CIS)-1,2,3,3A,8,8A-HEXAHYDRO-1,3A,8-TRIMETHYLPYRROLO[2,3-B]INDOL-5-YL METHYLCARBAMATE ESTER (1:1) (OR) PHYSOSTIGMINE SALICYLATE

. Waste code: U002
. Waste name: 2-PROPANONE (I) (OR) ACETONE (I)

. Waste code: U010
. Waste name: AZIRINO [2',3':3,4]PYRROLO[1,2-A]INDOLE-4,7-DIONE, 6-AMINO-8-[[(AMINOCARBONYL)OXY]METHYL]-1,1A,2,8,8A,8B-HEXAHYDRO-8A-METHOXY-5-METHYL-, [1AS-(1AALPHA, 8BETA, 8AALPHA, 8BALPHA)]- (OR) MITOMYCIN C

CVS PHARMACY #9115 (Continued) **1015740268**

. Waste code: U031
. Waste name: 1-BUTANOL (I) (OR) N-BUTYL ALCOHOL (I)

. Waste code: U034
. Waste name: ACETALDEHYDE, TRICHLORO- (OR) CHLORAL

. Waste code: U035
. Waste name: BENZENEBUTANOIC ACID, 4-[BIS(2-CHLOROETHYL)AMINO]- (OR) CHLORAMBUCIL

. Waste code: U044
. Waste name: CHLOROFORM (OR) METHANE, TRICHLORO-

. Waste code: U058
. Waste name: 2H-1,3,2-OXAZAPHOSPHORIN-2-AMINE, N,N-BIS(2-CHLOROETHYL)TETRAHYDRO-, 2-OXIDE (OR) CYCLOPHOSPHAMIDE

. Waste code: U059
. Waste name: 5,12-NAPHTHACENEDIONE, 8-ACETYL-10-[(3-AMINO-2,3,6-TRIDEOXY)-ALPHA-L-LYXO-HEXOPYRANOSYL)OXY]-7,8,9,10-TETRAHYDRO-6,8,11-TRIHYDROXY-1-METHOXY-, (8S-CIS)- (OR) DAUNOMYCIN

. Waste code: U070
. Waste name: BENZENE, 1,2-DICHLORO- (OR) O-DICHLOROBENZENE

. Waste code: U072
. Waste name: BENZENE, 1,4-DICHLORO- (OR) P-DICHLOROBENZENE

. Waste code: U089
. Waste name: DIETHYLSTILBESTEROL (OR) PHENOL, 4,4'-(1,2-DIETHYL-1,2-ETHENEDIYL)BIS, (E)-

. Waste code: U122
. Waste name: FORMALDEHYDE

. Waste code: U129
. Waste name: CYCLOHEXANE, 1,2,3,4,5,6-HEXACHLORO-, (1ALPHA, 2ALPHA, 3BETA, 4ALPHA, 5ALPHA, 6BETA)- (OR) LINDANE

. Waste code: U132
. Waste name: HEXACHLOROPHENE (OR) PHENOL, 2,2'-METHYLENEBIS[3,4,6-TRICHLORO-

. Waste code: U150
. Waste name: L-PHENYLALANINE, 4-[BIS(2-CHLOROETHYL)AMINO]- (OR) MELPHALAN

. Waste code: U151
. Waste name: MERCURY

. Waste code: U154
. Waste name: METHANOL (I) (OR) METHYL ALCOHOL (I)

. Waste code: U165
. Waste name: NAPHTHALENE

. Waste code: U188
. Waste name: PHENOL

CVS PHARMACY #9115 (Continued) **1015740268**

. Waste code: U200
. Waste name: RESERPINE (OR) YOHIMBAN-16-CARBOXYLIC ACID, 11,17-DIMETHOXY-18-[(3,4,5-TRIMETHOXYBENZOYL)OXY]-, METHYL ESTER, (3BETA, 16BETA, 17ALPHA, 18BETA, 20ALPHA)-

. Waste code: U201
. Waste name: 1,3-BENZENEDIOL (OR) RESORCINOL

. Waste code: U204
. Waste name: SELENIOUS ACID (OR) SELENIUM DIOXIDE

. Waste code: U205
. Waste name: SELENIUM SULFIDE (OR) SELENIUM SULFIDE SES2 (R,T)

. Waste code: U206
. Waste name: D-GLUCOSE, 2-DEOXY-2-[[(METHYLNITROSOAMINO)-CARBONYL]AMINO]- (OR) GLUCOPYRANOSE, 2-DEOXY-2-(3-METHYL-3-NITROSOUREIDO)-,D- (OR) STREPTOZOTOCIN

. Waste code: U210
. Waste name: ETHENE, TETRACHLORO- (OR) TETRACHLOROETHYLENE

. Waste code: U279
. Waste name: CARBARYL (OR) 1-NAPHTHALENOL, METHYLCARBAMATE

. Waste code: U411
. Waste name: PHENOL, 2-(1-METHYLETHOXY)-, METHYLCARBAMATE (OR) PROPOXUR

Date form received by agency: 09/04/2012
Site name: CVS PHARMACY NO 9115
Classification: Large Quantity Generator

. Waste code: D001
. Waste name: IGNITABLE WASTE

. Waste code: D002
. Waste name: CORROSIVE WASTE

. Waste code: P001
. Waste name: 2H-1-BENZOPYRAN-2-ONE, 4-HYDROXY-3-(3-OXO-1-PHENYLBUTYL)-, & SALTS, WHEN PRESENT AT CONCENTRATIONS GREATER THAN 0.3% (OR) WARFARIN, & SALTS, WHEN PRESENT AT CONCENTRATIONS GREATER THAN 0.3%

. Waste code: P042
. Waste name: 1,2-BENZENEDIOL, 4-[1-HYDROXY-2-(METHYLAMINO)ETHYL]-, (R)- (OR) EPINEPHRINE

. Waste code: P075
. Waste name: NICOTINE, & SALTS (OR) PYRIDINE, 3-(1-METHYL-2-PYRROLIDINYL)-,(S)-, & SALTS

. Waste code: P081
. Waste name: 1,2,3-PROPANETRIOL, TRINITRATE (R) (OR) NITROGLYCERINE (R)

Biennial Reports:

Last Biennial Reporting Year: 2017

CVS PHARMACY #9115 (Continued) **1015740268**

Annual Waste Handled:

Waste code:	D001
Waste name:	IGNITABLE HAZARDOUS WASTES ARE THOSE WASTES WHICH HAVE A FLASHPOINT OF LESS THAN 140 DEGREES FAHRENHEIT AS DETERMINED BY A PENSKY-MARTENS CLOSED CUP FLASH POINT TESTER. ANOTHER METHOD OF DETERMINING THE FLASH POINT OF A WASTE IS TO REVIEW THE MATERIAL SAFETY DATA SHEET, WHICH CAN BE OBTAINED FROM THE MANUFACTURER OR DISTRIBUTOR OF THE MATERIAL. LACQUER THINNER IS AN EXAMPLE OF A COMMONLY USED SOLVENT WHICH WOULD BE CONSIDERED AS IGNITABLE HAZARDOUS WASTE.
Amount (Lbs):	285
Waste code:	D007
Waste name:	CHROMIUM
Amount (Lbs):	71
Waste code:	D009
Waste name:	MERCURY
Amount (Lbs):	93
Waste code:	D010
Waste name:	SELENIUM
Amount (Lbs):	71
Waste code:	D024
Waste name:	M-CRESOL
Amount (Lbs):	93
Waste code:	P001
Waste name:	2H-1-BENZOPYRAN-2-ONE, 4-HYDROXY-3-(3-OXO-1-PHENYLBUTYL)-, & SALTS, WHEN PRESENT AT CONCENTRATIONS GREATER THAN 0.3%
Amount (Lbs):	15
Waste code:	P075
Waste name:	NICOTINE, & SALTS
Amount (Lbs):	10
Waste code:	U002
Waste name:	ACETONE (I)
Amount (Lbs):	178
Waste code:	U129
Waste name:	CYCLOHEXANE, 1,2,3,4,5,6-HEXACHLORO-, (1ALPHA,2ALPHA,3BETA,4ALPHA,5ALPHA,6BETA)-
Amount (Lbs):	93
Waste code:	U205
Waste name:	SELENIUM SULFIDE
Amount (Lbs):	93

Violation Status: No violations found

FINDS:

Registry ID: 110046525756

Environmental Interest/Information System

CVS PHARMACY #9115 (Continued) **1015740268**

RCRAInfo is a national information system that supports the Resource Conservation and Recovery Act (RCRA) program through the tracking of events and activities related to facilities that generate, transport, and treat, store, or dispose of hazardous waste. RCRAInfo allows RCRA program staff to track the notification, permit, compliance, and corrective action activities required under RCRA.

HAZARDOUS WASTE BIENNIAL REPORTER

STATE MASTER

Click this hyperlink while viewing on your computer to access additional FINDS: detail in the EDR Site Report.

ECHO:
Envid: 1015740268
Registry ID: 110046525756
DFR URL: http://echo.epa.gov/detailed-facility-report?fid=110046525756

I47 **SHELL SERVICE STATION** **RCRA-SQG** **1000404985**
ESE **1881 PALM / SATURN** **LUST** **CAD982359432**
1/8-1/4 **SAN DIEGO, CA 92154** **SAN DIEGO CO. SAM**
0.204 mi. **San Diego Co. HMMD**
1075 ft. **Site 8 of 10 in cluster I** **FINDS**
ECHO
Relative: **EMI**
Higher **HIST CORTESE**

Actual: **19 ft.**

RCRA-SQG:
Date form received by agency: 02/26/2004
Facility name: SHELL SERVICE STATION
Facility address: 1881 PALM / SATURN
SAP #135921
SAN DIEGO, CA 92154
EPA ID: CAD982359432
Mailing address: SHELL OIL PRODUCTS US
12700 NORTHBOROUGH DR MFT240G
HOUSTON, TX 77067-2508
Contact: GARY V WING
Contact address: Not reported
Not reported
Contact country: US
Contact telephone: 714-731-8337
Contact email: GVWING@SHELLOPUS.COM
EPA Region: 09
Classification: Small Small Quantity Generator
Description: Handler: generates more than 100 and less than 1000 kg of hazardous waste during any calendar month and accumulates less than 6000 kg of hazardous waste at any time; or generates 100 kg or less of hazardous waste during any calendar month, and accumulates more than 1000 kg of hazardous waste at any time

Owner/Operator Summary:
Owner/operator name: EQUILON ENTERPRISES LLC DBA SHELL OIL PR
Owner/operator address: PO BOX 2648
HOUSTON, TX 77252

SHELL SERVICE STATION (Continued) **1000404985**

Owner/operator country: US
Owner/operator telephone: Not reported
Owner/operator email: Not reported
Owner/operator fax: Not reported
Owner/operator extension: Not reported
Legal status: Private
Owner/Operator Type: Owner
Owner/Op start date: 08/01/1998
Owner/Op end date: Not reported

Owner/operator name: SHELL OIL PRODUCTS US
Owner/operator address: Not reported
Not reported
Owner/operator country: US
Owner/operator telephone: Not reported
Owner/operator email: Not reported
Owner/operator fax: Not reported
Owner/operator extension: Not reported
Legal status: Private
Owner/Operator Type: Operator
Owner/Op start date: 08/01/1998
Owner/Op end date: Not reported

Handler Activities Summary:
U.S. importer of hazardous waste: No
Mixed waste (haz. and radioactive): No
Recycler of hazardous waste: No
Transporter of hazardous waste: No
Treater, storer or disposer of HW: No
Underground injection activity: No
On-site burner exemption: No
Furnace exemption: No
Used oil fuel burner: No
Used oil processor: No
User oil refiner: No
Used oil fuel marketer to burner: No
Used oil Specification marketer: No
Used oil transfer facility: No
Used oil transporter: No

Historical Generators:
Date form received by agency: 02/26/2004
Site name: SHELL SERVICE STATION
Classification: Large Quantity Generator

. Waste code: D001
. Waste name: IGNITABLE WASTE

. Waste code: D018
. Waste name: BENZENE

Date form received by agency: 09/28/2001
Site name: SHELL SERVICE STATION
Classification: Small Quantity Generator

. Waste code: D000

SHELL SERVICE STATION (Continued) **1000404985**

. Waste name: Not Defined

. Waste code: D001
. Waste name: IGNITABLE WASTE

. Waste code: D018
. Waste name: BENZENE

Date form received by agency: 09/01/1996
Site name: SHELL SERVICE STATION
Classification: Small Quantity Generator

Violation Status: No violations found

LUST:
Lead Agency: SAN DIEGO COUNTY LOP
Case Type: LUST Cleanup Site
Geo Track: http://geotracker.waterboards.ca.gov/profile_report.asp?global_id=T0607302232
Global Id: T0607302232
Latitude: 32.583510318915
Longitude: -117.093014717102
Status: Completed - Case Closed
Status Date: 09/10/2015
Case Worker: CF
RB Case Number: 9UT3469
Local Agency: SAN DIEGO COUNTY LOP
File Location: Local Agency
Local Case Number: H03268-001
Potential Media Affect: Aquifer used for drinking water supply
Potential Contaminants of Concern: Gasoline
Site History: A dispenser island renovation was performed in 1997 at the service station located on the southwest corner of the intersection of Palm Avenue and Saturn Boulevard in South San Diego, California. Soil samples were collected adjacent to each dispenser at depths of 5.5 to 6 feet below ground surface (bgs). Samples were also collected at a depth of 6 feet bgs beneath associated product piping and at a depth of 8 feet bgs between two existing single-walled fiberglass underground storage tanks (USTs) containing gasoline. Analytical results for the samples indicated that a release of gasoline had occurred. DEH opened an unauthorized release case for the site on April 14, 1997. The Site is located within the Otay Valley Hydrologic Area which is designated as beneficial for municipal, agricultural, and industrial uses. Site assessment activities at the site commenced in February 1998 with the installation of four groundwater monitoring wells to depths of approximately 26 feet bgs. Water levels measured in the wells were approximately 5.5 to 6.5 below top-of-casing reference points. Groundwater elevation data indicated a westerly flow direction. Analytical results indicated detection of gasoline and its constituents, including benzene, toluene, ethylbenzene, xylene and the fuel oxygenate methyl-tert-butyl-ether (MTBE), confirming that the unauthorized release had impacted groundwater. Three piezometers and 9 additional monitoring wells were subsequently installed at the site. On December 10, 2002, the single-walled gasoline USTs and product piping at the site were removed under DEH permit and replaced with two double-walled USTs. The waste oil UST at the site was removed on April 24, 2009. Due to the presence of soil staining and a hydrocarbon sheen on groundwater in the excavation, a second unauthorized release case (#H03268-002) was opened. The waste

SHELL SERVICE STATION (Continued) **1000404985**

oil case was consolidated into DEH Case #H03268-001 on January 13, 2010. Two rounds of cone penetrometer test (CPT) assessment activities were performed at the site to assess whether two separate water-bearing zones were present in the shallow subsurface. Six CPT soundings were advanced on May 12 and 13, 2005, and depth-discrete groundwater samples were collected. An additional 6 CPT soundings were advanced on August 20 through 22, 2012. Discrete-depth groundwater samples were collected. Based on the CPT data, the consultant concluded that it does not appear that there are two separate water-bearing zones beneath the site. However, the consultant stated that a gravel layer encountered at a depth of 17 feet bgs may be acting as a preferential pathway. A Corrective Action Plan (CAP) was submitted for the site on May 13, 2014. The CAP documents that limited residual soil impacts remain onsite. There are an estimated 186 cubic yards (yd3) of impacted soil remaining in the area of the dispenser islands. The primary impacts are to groundwater. Shell completed some minor remedial efforts at the site, including excavation of impacted soil at the time of UST removals and system upgrades (853 yd3), a dual-phase extraction pilot test (162 pounds), and multiple well pump-out events (29,475 gallons). A review of sensitive receptor survey was completed within a mile of the site. No off-site sensitive receptors were identified. The consultant evaluated the potential health risk for on-site employees from vapor intrusion using SWRCB Low-Threat Closure Policy criteria and determined there was no risk. The CAP concluded that the lateral extent of the dissolved plume is stable and that dissolved contaminant concentrations exhibit decreasing tends. Trend analyses for contaminant analytical data for site wells indicate that water quality goals for benzene, MTBE, and TBA will be met in approximately 42, 15, and 18 years, respectively. It was noted that TBA concentrations for the samples collected from one piezometer are stable (i.e., the trend is flat). Since TBA is a degradation product of MTBE, and it is estimated that the MTBE concentrations in the vicinity of the piezometer will take 15 years to degrade its MCL, DEH estimates that TBA would take up to 37 years to reach its California Public Health Goal. The CAP recommended no further action (i.e., remediation of gasoline-impacted soil and groundwater by natural attenuation) and case closure for the site. DEH concurred with these recommendations and approved the CAP on September 11, 2014.

LUST:

Global Id:	T0607302232
Contact Type:	Local Agency Caseworker
Contact Name:	CAROL FENNER
Organization Name:	SAN DIEGO COUNTY LOP
Address:	P.O. Box 129261
City:	San Diego
Email:	carol.fenner@sdcounty.ca.gov
Phone Number:	Not reported

LUST:

Global Id:	T0607302232
Action Type:	RESPONSE
Date:	03/11/2014
Action:	Monitoring Report - Semi-Annually

Global Id: T0607302232

SHELL SERVICE STATION (Continued) **1000404985**

Action Type: ENFORCEMENT
Date: 06/01/2009
Action: Notice of Responsibility

Global Id: T0607302232
Action Type: ENFORCEMENT
Date: 07/14/2009
Action: Letter - Notice

Global Id: T0607302232
Action Type: RESPONSE
Date: 04/29/2009
Action: Monitoring Report - Quarterly

Global Id: T0607302232
Action Type: ENFORCEMENT
Date: 09/11/2014
Action: Letter - Notice

Global Id: T0607302232
Action Type: RESPONSE
Date: 10/30/2009
Action: Monitoring Report - Quarterly

Global Id: T0607302232
Action Type: RESPONSE
Date: 01/28/2010
Action: Monitoring Report - Semi-Annually

Global Id: T0607302232
Action Type: RESPONSE
Date: 05/13/2014
Action: Request for Closure - Regulator Responded

Global Id: T0607302232
Action Type: ENFORCEMENT
Date: 01/13/2010
Action: Letter - Notice

Global Id: T0607302232
Action Type: ENFORCEMENT
Date: 07/23/2009
Action: Letter - Notice

Global Id: T0607302232
Action Type: ENFORCEMENT
Date: 09/10/2015
Action: Closure/No Further Action Letter

Global Id: T0607302232
Action Type: RESPONSE
Date: 04/26/2011
Action: Monitoring Report - Semi-Annually

Global Id: T0607302232
Action Type: Other
Date: 03/31/1997

SHELL SERVICE STATION (Continued) **1000404985**

Action: Leak Reported

Global Id: T0607302232
Action Type: RESPONSE
Date: 08/22/2008
Action: Other Workplan

Global Id: T0607302232
Action Type: Other
Date: 03/28/1997
Action: Leak Discovery

Global Id: T0607302232
Action Type: ENFORCEMENT
Date: 08/06/2015
Action: Technical Correspondence / Assistance / Other

Global Id: T0607302232
Action Type: REMEDIATION
Date: 03/24/1997
Action: Excavation

Global Id: T0607302232
Action Type: ENFORCEMENT
Date: 01/31/2013
Action: Technical Correspondence / Assistance / Other

Global Id: T0607302232
Action Type: Other
Date: 03/28/1997
Action: Leak Began

Global Id: T0607302232
Action Type: RESPONSE
Date: 10/06/2009
Action: Soil and Water Investigation Report

Global Id: T0607302232
Action Type: RESPONSE
Date: 04/05/2013
Action: Monitoring Report - Semi-Annually

Global Id: T0607302232
Action Type: RESPONSE
Date: 04/27/2010
Action: Monitoring Report - Semi-Annually

Global Id: T0607302232
Action Type: RESPONSE
Date: 04/30/2012
Action: Monitoring Report - Semi-Annually

Global Id: T0607302232
Action Type: RESPONSE
Date: 07/28/2009
Action: Monitoring Report - Quarterly

SHELL SERVICE STATION (Continued) **1000404985**

Global Id: T0607302232
Action Type: ENFORCEMENT
Date: 02/05/2010
Action: Technical Correspondence / Assistance / Other

Global Id: T0607302232
Action Type: RESPONSE
Date: 09/02/2010
Action: Monitoring Report - Semi-Annually

Global Id: T0607302232
Action Type: ENFORCEMENT
Date: 09/09/2009
Action: Letter - Notice

Global Id: T0607302232
Action Type: ENFORCEMENT
Date: 04/16/1997
Action: Notice of Responsibility

Global Id: T0607302232
Action Type: RESPONSE
Date: 10/30/2012
Action: Monitoring Report - Semi-Annually

Global Id: T0607302232
Action Type: ENFORCEMENT
Date: 09/11/2014
Action: Letter - Notice

Global Id: T0607302232
Action Type: Other
Date: 03/28/1997
Action: Leak Stopped

Global Id: T0607302232
Action Type: RESPONSE
Date: 11/28/2012
Action: Site Assessment Report - Regulator Responded

Global Id: T0607302232
Action Type: RESPONSE
Date: 09/09/2014
Action: Correspondence

Global Id: T0607302232
Action Type: ENFORCEMENT
Date: 07/08/2014
Action: Technical Correspondence / Assistance / Other

Global Id: T0607302232
Action Type: RESPONSE
Date: 10/19/2011
Action: Monitoring Report - Semi-Annually

Global Id: T0607302232
Action Type: ENFORCEMENT

SHELL SERVICE STATION (Continued) **1000404985**

Date: 02/17/2011
Action: Technical Correspondence / Assistance / Other

Global Id: T0607302232
Action Type: RESPONSE
Date: 08/24/2013
Action: Monitoring Report - Semi-Annually

Global Id: T0607302232
Action Type: REMEDIATION
Date: 09/25/2002
Action: Other (Use Description Field)

Global Id: T0607302232
Action Type: REMEDIATION
Date: 04/15/2003
Action: Other (Use Description Field)

Global Id: T0607302232
Action Type: REMEDIATION
Date: 12/10/2002
Action: Excavation

Global Id: T0607302232
Action Type: REMEDIATION
Date: 10/28/2003
Action: Dual Phase Extraction

LUST:
Global Id: T0607302232
Status: Open - Case Begin Date
Status Date: 03/28/1997

Global Id: T0607302232
Status: Open - Remediation
Status Date: 01/30/2002

Global Id: T0607302232
Status: Open - Site Assessment
Status Date: 07/07/2009

Global Id: T0607302232
Status: Open - Eligible for Closure
Status Date: 05/29/2014

Global Id: T0607302232
Status: Open - Site Assessment
Status Date: 05/29/2014

Global Id: T0607302232
Status: Open - Eligible for Closure
Status Date: 05/26/2015

Global Id: T0607302232
Status: Open - Site Assessment
Status Date: 05/26/2015

SHELL SERVICE STATION (Continued) **1000404985**

Global Id: T0607302232
Status: Open - Eligible for Closure
Status Date: 08/06/2015

Global Id: T0607302232
Status: Completed - Case Closed
Status Date: 09/10/2015

Lead Agency: SAN DIEGO COUNTY LOP
Case Type: LUST Cleanup Site
Geo Track: http://geotracker.waterboards.ca.gov/profile_report.asp?global_id=T10000001223
Global Id: T10000001223
Latitude: 32.5835103189
Longitude: -117.093014717
Status: Completed - Case Closed
Status Date: 01/25/2010
Case Worker: JS
RB Case Number: Not reported
Local Agency: SAN DIEGO COUNTY LOP
File Location: Local Agency
Local Case Number: H03268-002
Potential Media Affect: Not reported
Potential Contaminants of Concern: Not reported
Site History: In March 1997, case H03268-001 was opened following UST upgrading activites. Groundwater has been monitored and sampled at the site begining in 1998. Please see the Enironmental Data tab for additional site specific information. In April 2009, a 550-gallon waste oil UST was removed and soil samples were collected and anaylzed. Based on the analytical results of the soil samples, case H03268-002 was opened. In January 2010, DEH consolidated cases H03268-001 and H03268-002. Please refer to case H03268-001for technical documents and correspondences.

LUST:
Global Id: T10000001223
Contact Type: Local Agency Caseworker
Contact Name: JON SENAHA
Organization Name: SAN DIEGO COUNTY LOP
Address: P.O. Box 129261
City: San Diego
Email: jon.senaha@sdcounty.ca.gov
Phone Number: Not reported

LUST:
Global Id: T10000001223
Action Type: ENFORCEMENT
Date: 07/23/2009
Action: Letter - Notice

Global Id: T10000001223
Action Type: Other
Date: 04/24/2009
Action: Leak Stopped

Global Id: T10000001223
Action Type: Other

SHELL SERVICE STATION (Continued) **1000404985**

Date: 04/24/2009
Action: Leak Reported

Global Id: T10000001223
Action Type: ENFORCEMENT
Date: 01/12/2010
Action: Letter - Notice

Global Id: T10000001223
Action Type: ENFORCEMENT
Date: 01/13/2010
Action: Closure/No Further Action Letter

LUST:
Global Id: T10000001223
Status: Open - Case Begin Date
Status Date: 06/16/2009

Global Id: T10000001223
Status: Open - Site Assessment
Status Date: 06/16/2009

Global Id: T10000001223
Status: Completed - Case Closed
Status Date: 01/25/2010

LUST REG 9:
Region: 9
Status: Preliminary site assessment underway
Case Number: 9UT3469
Local Case: H03268-001
Substance: Unleaded Gasoline
Qty Leaked: 0
Abate Method: Not reported
Local Agency: San Diego
How Found: Not reported
How Stopped: Not reported
Source: Not reported
Cause: Not reported
Lead Agency: Local Agency
Case Type: Other ground water affected
Date Found: 03/28/1997
Date Stopped: 03/28/1997
Confirm Date: / /
Submit Workplan: Not reported
Prelim Assess: 03/28/1997
Desc Pollution: Not reported
Remed Plan: / /
Remed Action: Not reported
Began Monitor: Not reported
Release Date: 03/28/1997
Enforce Date: 4/16/97
Closed Date: Not reported
Enforce Type: SEL
Pilot Program: LOP

SHELL SERVICE STATION (Continued) **1000404985**

Basin Number: 910.20
GW Depth: 7.5'
Beneficial Use: MUNB/E
NPDES Number: Not reported
Priority: 2B
File Dispn: Administratively opened on database, however no file physically exists
Interim Remedial Actions: Not reported
Cleanup and Abatement order Number: Not reported
Waste Discharge Requirement Number: Not reported

SAN DIEGO CO. SAM:
Case Number: H03268-002
Agency: DEH Site Assessment & Mitigation
Funding: **LOP - State Fund**
Facility Type: Soils Only
Facility Status: Closed Case
Date: 4/25/2010
Date Began: 4/24/2009

Case Number: H03268-001
Agency: DEH Site Assessment & Mitigation
Funding: **LOP - State Fund**
Facility Type: Drinking Water Aquifer Impacted
Facility Status: Remedial Investigation
Date: 1/30/2002
Date Began: 3/28/1997

HMMD SAN DIEGO:
Permit Number: 103268
Business Type: 6HK28
EPA Id Number: CAD98259432
APN: 627-061-16-00
Last HMMD Inspection: 04/02/2007
Facility Telephone: 619-423-2413
Permit Status: CHNG
Permit Expiration: 12/31/2007
Date Last Updated: 11/02/2012
Facility Owner: SHELL OIL COMPANY
Facility Mailing Address: 20945 S. WILMINGTON AVE
Facility Mailing City: CARSON
Facility Mailing State: CA
Facility Mailing Zip: 90810
UST Owner: EQUILON ENTERPRISES LLC
Handle Regulated Hazmat: Y
Own Or Operate UST: Y
Subject To APSA: Not reported
Generate Haz Waste: Y
Treat Haz Waste: Not reported
Generate Medical Waste: Not reported

UST:
UST Name: UNDERGROUND TANK 103268 T006
Last Update: 2012-11-02 14:17:38
Permit Number: 103268
Tank Type: DOUBLE WALL
Additional Id: NT2323/RT2973/RT3402
Capacity Gallons: 20000

SHELL SERVICE STATION (Continued) **1000404985**

UST Contents:	REGULAR UNLEADED
Other Content Info:	REGULAR UNLEADED
Reg Status:	ACTIVE
Remove Close Date:	Not reported
Year Installed:	2002-12-31 00:00:00
Pipe Type:	DOUBLE WALL
Delivery System:	PRESSURE
Monitor Code:	30A
UST Monitor Method:	DW TANK, DW PRESSURIZED PIPE W/ WET TANK ANNULAR; POSITIVE SHUT-OFF & FAILSAFE, 3.0LLD; UDC W/ POSITIVE SHUT-OFF
UST Name:	UNDERGROUND TANK 103268 T007
Last Update:	2012-11-02 14:17:38
Permit Number:	103268
Tank Type:	DOUBLE WALL
Additional Id:	NT2323/RT2973/RT3402
Capacity Gallons:	12000
UST Contents:	PREMIUM UNLEADED
Other Content Info:	PREMIUM UNLEADED
Reg Status:	ACTIVE
Remove Close Date:	Not reported
Year Installed:	2002-12-31 00:00:00
Pipe Type:	DOUBLE WALL
Delivery System:	PRESSURE
Monitor Code:	30A
UST Monitor Method:	DW TANK, DW PRESSURIZED PIPE W/ WET TANK ANNULAR; POSITIVE SHUT-OFF & FAILSAFE, 3.0LLD; UDC W/ POSITIVE SHUT-OFF
UST Name:	UNDERGROUND TANK 103268 T001
Last Update:	2012-11-02 14:17:38
Permit Number:	103268
Tank Type:	SINGLE WALL
Additional Id:	1
Capacity Gallons:	550
UST Contents:	Not reported
Other Content Info:	WASTE OIL
Reg Status:	REMOVED
Remove Close Date:	1986-11-08 00:00:00
Year Installed:	1970-01-01 00:00:00
Pipe Type:	Not reported
Delivery System:	Not reported
Monitor Code:	90
UST Monitor Method:	NO MONITORING ALTERNATIVE SELECTED. VERIFY AND ENTER MONITORING ALTERNATIVE DURING INSPECTION.
UST Name:	UNDERGROUND TANK 103268 T002
Last Update:	2012-11-02 14:17:38
Permit Number:	103268
Tank Type:	SINGLE WALL
Additional Id:	NT2323
Capacity Gallons:	10000
UST Contents:	REGULAR UNLEADED
Other Content Info:	REGULAR UNLEADED
Reg Status:	REMOVED
Remove Close Date:	2002-12-10 00:00:00
Year Installed:	1970-01-01 00:00:00
Pipe Type:	DOUBLE WALL

SHELL SERVICE STATION (Continued) **1000404985**

Delivery System:	PRESSURE
Monitor Code:	13
UST Monitor Method:	SW TANK W/ CERT ATG SW PRESSURE PIPE W/ SHUTOFF LLD + CERT ATG: IN-TANK TEST MONTHLY, PIPE TEST ANN 0.1 G/HR OR MO 0.2 G/HR
UST Name:	UNDERGROUND TANK 103268 T003
Last Update:	2012-11-02 14:17:38
Permit Number:	103268
Tank Type:	SINGLE WALL
Additional Id:	NT2323
Capacity Gallons:	10000
UST Contents:	PREMIUM UNLEADED
Other Content Info:	PREMIUM UNLEADED
Reg Status:	REMOVED
Remove Close Date:	2002-12-10 00:00:00
Year Installed:	1970-01-01 00:00:00
Pipe Type:	DOUBLE WALL
Delivery System:	PRESSURE
Monitor Code:	13
UST Monitor Method:	SW TANK W/ CERT ATG SW PRESSURE PIPE W/ SHUTOFF LLD + CERT ATG: IN-TANK TEST MONTHLY, PIPE TEST ANN 0.1 G/HR OR MO 0.2 G/HR
UST Name:	UNDERGROUND TANK 103268 T004
Last Update:	2012-11-02 14:17:38
Permit Number:	103268
Tank Type:	SINGLE WALL
Additional Id:	NT2323
Capacity Gallons:	8000
UST Contents:	PREMIUM UNLEADED
Other Content Info:	PREMIUM UNLEADED
Reg Status:	REMOVED
Remove Close Date:	2002-12-10 00:00:00
Year Installed:	1970-01-01 00:00:00
Pipe Type:	DOUBLE WALL
Delivery System:	PRESSURE
Monitor Code:	13
UST Monitor Method:	SW TANK W/ CERT ATG SW PRESSURE PIPE W/ SHUTOFF LLD + CERT ATG: IN-TANK TEST MONTHLY, PIPE TEST ANN 0.1 G/HR OR MO 0.2 G/HR
UST Name:	UNDERGROUND TANK 103268 T005
Last Update:	2012-11-02 14:17:38
Permit Number:	103268
Tank Type:	DOUBLE WALL
Additional Id:	RT1195/RT3402
Capacity Gallons:	550
UST Contents:	Not reported
Other Content Info:	WASTE OIL
Reg Status:	REMOVED
Remove Close Date:	Not reported
Year Installed:	1985-01-01 00:00:00
Pipe Type:	DOUBLE WALL
Delivery System:	GRAVITY
Monitor Code:	21
UST Monitor Method:	DW TANK DW SUCTION AND/ OR GRAVITY PIPING WITH INTERSTITIAL MONITORS: INTERSTITIAL.

SHELL SERVICE STATION (Continued) **1000404985**

Permit Number:	Not reported
Business Type:	Not reported
EPA Id Number:	CAL000349948
APN:	Not reported
Last HMMD Inspection:	Not reported
Facility Telephone:	619-423-1910
Permit Status:	Permit Renewed
Permit Expiration:	Not reported
Date Last Updated:	08/04/2017
Facility Owner:	Not reported
Facility Mailing Address:	1881 PALM AVE, SAN DIEGO, CA 92154
Facility Mailing City:	Not reported
Facility Mailing State:	Not reported
Facility Mailing Zip:	Not reported
UST Owner:	Y
Handle Regulated Hazmat:	Not reported
Own Or Operate UST:	Not reported
Subject To APSA:	Not reported
Generate Haz Waste:	Y
Treat Haz Waste:	N
Generate Medical Waste:	Not reported

UST DTL:

Record ID:	DEH2007-HUPFP-208580
Permit Status:	Permit Renewed
Active Permit:	Y
Facility Id Number:	37-000-208580
Facility Type (Ust Facility):	Motor Vehicle Fueling
Tank Owner Name:	PALM OIL INVESTMENTS, INC
Tankid:	31472
Tank Status:	Active
Date Ust Permanently Closed:	Not reported
Tank Use:	Motor Vehicle Fueling
Piping System Type:	Pressure
Last Updated:	2017-12-01T01:09:55.000
Tank Capacityin Gallons:	12000
Tank Contents:	Premium Unleaded
Type Of Tank:	Double Wall

Record ID:	DEH2007-HUPFP-208580
Permit Status:	Permit Renewed
Active Permit:	Y
Facility Id Number:	37-000-208580
Facility Type (Ust Facility):	Motor Vehicle Fueling
Tank Owner Name:	PALM OIL INVESTMENTS, INC
Tankid:	31471
Tank Status:	Active
Date Ust Permanently Closed:	Not reported
Tank Use:	Motor Vehicle Fueling
Piping System Type:	Pressure
Last Updated:	2017-12-01T01:09:55.000
Tank Capacityin Gallons:	20000
Tank Contents:	Regular Unleaded
Type Of Tank:	Double Wall

Waste and Materials:

Record ID:	DEH2007-HUPFP-208580

SHELL SERVICE STATION (Continued) **1000404985**

Permit Status: Permit Renewed
Active Permit: Y
Child Record Id: DEH2016-HCHEM-0116860
Trade Secret: N
Hazardous Material Type: Pure
Last Updated: 2017-12-01T01:09:55.000
Chemical Name: REGULAR UNLEADED
Common Name: UNDERGROUND TANK 103268 T006
Case Number: 8006-61-9

Record ID: DEH2007-HUPFP-208580
Permit Status: Permit Renewed
Active Permit: Y
Child Record Id: DEH2016-HWAST-0098228
Trade Secret: N
Hazardous Material Type: Not reported
Last Updated: 2017-12-01T01:09:55.000
Chemical Name: WASTE 352 ORGANIC SOLIDS (OTHER)
Common Name: USED KITTY LITTER, TOWELS FOR SPILLS
Case Number: Not reported

Record ID: DEH2007-HUPFP-208580
Permit Status: Permit Renewed
Active Permit: Y
Child Record Id: DEH2016-HWAST-0098229
Trade Secret: N
Hazardous Material Type: Not reported
Last Updated: 2017-12-01T01:09:55.000
Chemical Name: WASTE 134 AQUEOUS SOL'N W/LESS 10% ORG
Common Name: TESTING, RAIN WATER
Case Number: Not reported

Record ID: DEH2007-HUPFP-208580
Permit Status: Permit Renewed
Active Permit: Y
Child Record Id: DEH2016-HCHEM-0116858
Trade Secret: N
Hazardous Material Type: Mixture
Last Updated: 2017-12-01T01:09:55.000
Chemical Name: SUPER FOAMING CAR WASH DETERGENT
Common Name: SUPER FOAMING CAR WASH DETERGENT
Case Number: 7732-18-5

Record ID: DEH2007-HUPFP-208580
Permit Status: Permit Renewed
Active Permit: Y
Child Record Id: DEH2016-HCHEM-0116859
Trade Secret: N
Hazardous Material Type: Pure
Last Updated: 2017-12-01T01:09:55.000
Chemical Name: PREMIUM UNLEADED
Common Name: UNDERGROUND TANK 103268 T007
Case Number: 8006-61-9

Permit Number: 208580
Business Type: 6HK28

SHELL SERVICE STATION (Continued) **1000404985**

EPA Id Number:	CAL000316022
APN:	627-061-16-00
Last HMMD Inspection:	10/19/2011
Facility Telephone:	619-423-1910
Permit Status:	OPEN
Permit Expiration:	08/31/2013
Date Last Updated:	11/02/2012
Facility Owner:	PALM OIL INVESTMENTS, INC
Facility Mailing Address:	1881 PALM AVE
Facility Mailing City:	SAN DIEGO
Facility Mailing State:	CA
Facility Mailing Zip:	92154
UST Owner:	PALM OIL INVESTMENTS, INC
Handle Regulated Hazmat:	Y
Own Or Operate UST:	Y
Subject To APSA:	Not reported
Generate Haz Waste:	Y
Treat Haz Waste:	Not reported
Generate Medical Waste:	Not reported

Inventory Active Permits (not SQG Medical):

Permit Number:	208580
Update Date:	11/02/2012
Case Number:	8006-61-9
Name:	PREMIUM UNLEADED
Other Information:	UNDERGROUND TANK 103268 T007
Material Waste:	Material
Hazardous Categories 1:	FIRE
Hazardous Categories 2:	Not reported

Permit Number:	208580
Update Date:	11/02/2012
Case Number:	74-98-6
Name:	PROPANE
Other Information:	Not reported
Material Waste:	Material
Hazardous Categories 1:	FIRE
Hazardous Categories 2:	PRESSURE RELEASE

Permit Number:	208580
Update Date:	11/02/2012
Case Number:	8006-61-9
Name:	REGULAR UNLEADED
Other Information:	UNDERGROUND TANK 103268 T006
Material Waste:	Material
Hazardous Categories 1:	FIRE
Hazardous Categories 2:	ACUTE

Permit Number:	208580
Update Date:	11/02/2012
Case Number:	Not reported
Name:	WASTE 134 AQUEOUS SOL'N W/LESS 10% ORG
Other Information:	TESTING, RAIN WATER
Material Waste:	Waste
Hazardous Categories 1:	Not reported
Hazardous Categories 2:	Not reported

Permit Number:	208580

SHELL SERVICE STATION (Continued) **1000404985**

Update Date: 11/02/2012
Case Number: Not reported
Name: WASTE 352 ORGANIC SOLIDS (OTHER)
Other Information: USED GAS FILTERS
Material Waste: Waste
Hazardous Categories 1: Not reported
Hazardous Categories 2: Not reported

Permit Number: 208580
Update Date: 11/02/2012
Case Number: Not reported
Name: WASTE 352 ORGANIC SOLIDS (OTHER)
Other Information: USED KITTY LITTER, TOWELS FOR SPILLS
Material Waste: Waste
Hazardous Categories 1: Not reported
Hazardous Categories 2: Not reported

Violations Active Permits:
Permit Number: 208580
Update Date: 11/02/2012
Inspection Date: 10/06/2009
Violation Code: 6HV3103
Violation: NO UST PLAN CHECK PERMIT OBTAINED
Violation Citation: UST repair/modify/closure permit not obtained .68.1004, 68.1005, 68.1009.5
Activity: ACTIVE

UST:
UST Name: UNDERGROUND TANK 103268 T006
Last Update: 2012-11-02 14:17:38
Permit Number: 208580
Tank Type: DOUBLE WALL
Additional Id: NT2323/RT2973/RT3402/RT4736
Capacity Gallons: 20000
UST Contents: REGULAR UNLEADED
Other Content Info: REGULAR UNLEADED
Reg Status: ACTIVE
Remove Close Date: Not reported
Year Installed: 2002-12-31 00:00:00
Pipe Type: DOUBLE WALL
Delivery System: PRESSURE
Monitor Code: 30A
UST Monitor Method: DW TANK, DW PRESSURIZED PIPE W/ WET TANK ANNULAR; POSITIVE SHUT-OFF & FAILSAFE, 3.0LLD; UDC W/ POSITIVE SHUT-OFF

UST Name: UNDERGROUND TANK 103268 T007
Last Update: 2012-11-02 14:17:38
Permit Number: 208580
Tank Type: DOUBLE WALL
Additional Id: NT2323/RT2973/RT3402, RT4153,RT4736
Capacity Gallons: 12000
UST Contents: PREMIUM UNLEADED
Other Content Info: PREMIUM UNLEADED
Reg Status: ACTIVE
Remove Close Date: Not reported
Year Installed: 2002-12-31 00:00:00

SHELL SERVICE STATION (Continued) **1000404985**

Pipe Type:	DOUBLE WALL
Delivery System:	PRESSURE
Monitor Code:	30A
UST Monitor Method:	DW TANK, DW PRESSURIZED PIPE W/ WET TANK ANNULAR; POSITIVE SHUT-OFF & FAILSAFE, 3.0LLD; UDC W/ POSITIVE SHUT-OFF
UST Name:	UNDERGROUND TANK 103268 T005
Last Update:	2012-11-02 14:17:38
Permit Number:	208580
Tank Type:	DOUBLE WALL
Additional Id:	RT1195/RT3402/AT5411
Capacity Gallons:	550
UST Contents:	Not reported
Other Content Info:	WASTE OIL
Reg Status:	REMOVED
Remove Close Date:	2009-04-24 00:00:00
Year Installed:	1985-01-01 00:00:00
Pipe Type:	DOUBLE WALL
Delivery System:	GRAVITY
Monitor Code:	90
UST Monitor Method:	NO MONITORING ALTERNATIVE SELECTED. VERIFY AND ENTER MONITORING ALTERNATIVE DURING INSPECTION
Permit Number:	208580
Business Type:	6HK28
EPA Id Number:	CAL000316022
APN:	627-061-16-00
Last HMMD Inspection:	10/19/2011
Facility Telephone:	619-423-1910
Permit Status:	OPEN
Permit Expiration:	08/31/2013
Date Last Updated:	11/02/2012
Facility Owner:	PALM OIL INVESTMENTS, INC
Facility Mailing Address:	1881 PALM AVE
Facility Mailing City:	SAN DIEGO
Facility Mailing State:	CA
Facility Mailing Zip:	92154
UST Owner:	PALM OIL INVESTMENTS, INC
Handle Regulated Hazmat:	Y
Own Or Operate UST:	Y
Subject To APSA:	Not reported
Generate Haz Waste:	Y
Treat Haz Waste:	Not reported
Generate Medical Waste:	Not reported

Inventory Active Permits (not SQG Medical):

Permit Number:	208580
Update Date:	11/02/2012
Case Number:	8006-61-9
Name:	PREMIUM UNLEADED
Other Information:	UNDERGROUND TANK 103268 T007
Material Waste:	Material
Hazardous Categories 1:	FIRE
Hazardous Categories 2:	Not reported
Permit Number:	208580
Update Date:	11/02/2012

SHELL SERVICE STATION (Continued) **1000404985**

Case Number: 74-98-6
Name: PROPANE
Other Information: Not reported
Material Waste: Material
Hazardous Categories 1: FIRE
Hazardous Categories 2: PRESSURE RELEASE

Permit Number: 208580
Update Date: 11/02/2012
Case Number: 8006-61-9
Name: REGULAR UNLEADED
Other Information: UNDERGROUND TANK 103268 T006
Material Waste: Material
Hazardous Categories 1: FIRE
Hazardous Categories 2: ACUTE

Permit Number: 208580
Update Date: 11/02/2012
Case Number: Not reported
Name: WASTE 134 AQUEOUS SOL'N W/LESS 10% ORG
Other Information: TESTING, RAIN WATER
Material Waste: Waste
Hazardous Categories 1: Not reported
Hazardous Categories 2: Not reported

Permit Number: 208580
Update Date: 11/02/2012
Case Number: Not reported
Name: WASTE 352 ORGANIC SOLIDS (OTHER)
Other Information: USED GAS FILTERS
Material Waste: Waste
Hazardous Categories 1: Not reported
Hazardous Categories 2: Not reported

Permit Number: 208580
Update Date: 11/02/2012
Case Number: Not reported
Name: WASTE 352 ORGANIC SOLIDS (OTHER)
Other Information: USED KITTY LITTER, TOWELS FOR SPILLS
Material Waste: Waste
Hazardous Categories 1: Not reported
Hazardous Categories 2: Not reported

Violations Active Permits:
Permit Number: 208580
Update Date: 11/02/2012
Inspection Date: 10/06/2009
Violation Code: 6HV3103
Violation: NO UST PLAN CHECK PERMIT OBTAINED
Violation Citation: UST repair/modify/closure permit not obtained .68.1004, 68.1005, 68.1009.5
Activity: ACTIVE

UST:
UST Name: UNDERGROUND TANK 103268 T006
Last Update: 2012-11-02 14:17:38

SHELL SERVICE STATION (Continued) **1000404985**

Permit Number:	208580
Tank Type:	DOUBLE WALL
Additional Id:	NT2323/RT2973/RT3402/RT4736
Capacity Gallons:	20000
UST Contents:	REGULAR UNLEADED
Other Content Info:	REGULAR UNLEADED
Reg Status:	ACTIVE
Remove Close Date:	Not reported
Year Installed:	2002-12-31 00:00:00
Pipe Type:	DOUBLE WALL
Delivery System:	PRESSURE
Monitor Code:	30A
UST Monitor Method:	DW TANK, DW PRESSURIZED PIPE W/ WET TANK ANNULAR; POSITIVE SHUT-OFF & FAILSAFE, 3.0LLD; UDC W/ POSITIVE SHUT-OFF

UST Name:	UNDERGROUND TANK 103268 T007
Last Update:	2012-11-02 14:17:38
Permit Number:	208580
Tank Type:	DOUBLE WALL
Additional Id:	NT2323/RT2973/RT3402, RT4153,RT4736
Capacity Gallons:	12000
UST Contents:	PREMIUM UNLEADED
Other Content Info:	PREMIUM UNLEADED
Reg Status:	ACTIVE
Remove Close Date:	Not reported
Year Installed:	2002-12-31 00:00:00
Pipe Type:	DOUBLE WALL
Delivery System:	PRESSURE
Monitor Code:	30A
UST Monitor Method:	DW TANK, DW PRESSURIZED PIPE W/ WET TANK ANNULAR; POSITIVE SHUT-OFF & FAILSAFE, 3.0LLD; UDC W/ POSITIVE SHUT-OFF

UST Name:	UNDERGROUND TANK 103268 T005
Last Update:	2012-11-02 14:17:38
Permit Number:	208580
Tank Type:	DOUBLE WALL
Additional Id:	RT1195/RT3402/AT5411
Capacity Gallons:	550
UST Contents:	Not reported
Other Content Info:	WASTE OIL
Reg Status:	REMOVED
Remove Close Date:	2009-04-24 00:00:00
Year Installed:	1985-01-01 00:00:00
Pipe Type:	DOUBLE WALL
Delivery System:	GRAVITY
Monitor Code:	90
UST Monitor Method:	NO MONITORING ALTERNATIVE SELECTED. VERIFY AND ENTER MONITORING ALTERNATIVE DURING INSPECTION

Permit Number:	208580
Business Type:	6HK28
EPA Id Number:	CAL000316022
APN:	627-061-16-00
Last HMMD Inspection:	10/19/2011
Facility Telephone:	619-423-1910
Permit Status:	OPEN

SHELL SERVICE STATION (Continued) **1000404985**

Permit Expiration:	08/31/2013
Date Last Updated:	11/02/2012
Facility Owner:	PALM OIL INVESTMENTS, INC
Facility Mailing Address:	1881 PALM AVE
Facility Mailing City:	SAN DIEGO
Facility Mailing State:	CA
Facility Mailing Zip:	92154
UST Owner:	PALM OIL INVESTMENTS, INC
Handle Regulated Hazmat:	Y
Own Or Operate UST:	Y
Subject To APSA:	Not reported
Generate Haz Waste:	Y
Treat Haz Waste:	Not reported
Generate Medical Waste:	Not reported

Inventory Active Permits (not SQG Medical):

Permit Number:	208580
Update Date:	11/02/2012
Case Number:	8006-61-9
Name:	PREMIUM UNLEADED
Other Information:	UNDERGROUND TANK 103268 T007
Material Waste:	Material
Hazardous Categories 1:	FIRE
Hazardous Categories 2:	Not reported

Permit Number:	208580
Update Date:	11/02/2012
Case Number:	74-98-6
Name:	PROPANE
Other Information:	Not reported
Material Waste:	Material
Hazardous Categories 1:	FIRE
Hazardous Categories 2:	PRESSURE RELEASE

Permit Number:	208580
Update Date:	11/02/2012
Case Number:	8006-61-9
Name:	REGULAR UNLEADED
Other Information:	UNDERGROUND TANK 103268 T006
Material Waste:	Material
Hazardous Categories 1:	FIRE
Hazardous Categories 2:	ACUTE

Permit Number:	208580
Update Date:	11/02/2012
Case Number:	Not reported
Name:	WASTE 134 AQUEOUS SOL'N W/LESS 10% ORG
Other Information:	TESTING, RAIN WATER
Material Waste:	Waste
Hazardous Categories 1:	Not reported
Hazardous Categories 2:	Not reported

Permit Number:	208580
Update Date:	11/02/2012
Case Number:	Not reported
Name:	WASTE 352 ORGANIC SOLIDS (OTHER)
Other Information:	USED GAS FILTERS
Material Waste:	Waste

SHELL SERVICE STATION (Continued) **1000404985**

Hazardous Categories 1: Not reported
Hazardous Categories 2: Not reported

Permit Number: 208580
Update Date: 11/02/2012
Case Number: Not reported
Name: WASTE 352 ORGANIC SOLIDS (OTHER)
Other Information: USED KITTY LITTER, TOWELS FOR SPILLS
Material Waste: Waste
Hazardous Categories 1: Not reported
Hazardous Categories 2: Not reported

Violations Active Permits:
Permit Number: 208580
Update Date: 11/02/2012
Inspection Date: 10/06/2009
Violation Code: 6HV3103
Violation: NO UST PLAN CHECK PERMIT OBTAINED
Violation Citation: UST repair/modify/closure permit not obtained .68.1004, 68.1005, 68.1009.5
Activity: ACTIVE

UST:
UST Name: UNDERGROUND TANK 103268 T006
Last Update: 2012-11-02 14:17:38
Permit Number: 208580
Tank Type: DOUBLE WALL
Additional Id: NT2323/RT2973/RT3402/RT4736
Capacity Gallons: 20000
UST Contents: REGULAR UNLEADED
Other Content Info: REGULAR UNLEADED
Reg Status: ACTIVE
Remove Close Date: Not reported
Year Installed: 2002-12-31 00:00:00
Pipe Type: DOUBLE WALL
Delivery System: PRESSURE
Monitor Code: 30A
UST Monitor Method: DW TANK, DW PRESSURIZED PIPE W/ WET TANK ANNULAR; POSITIVE SHUT-OFF & FAILSAFE, 3.0LLD; UDC W/ POSITIVE SHUT-OFF

UST Name: UNDERGROUND TANK 103268 T007
Last Update: 2012-11-02 14:17:38
Permit Number: 208580
Tank Type: DOUBLE WALL
Additional Id: NT2323/RT2973/RT3402, RT4153,RT4736
Capacity Gallons: 12000
UST Contents: PREMIUM UNLEADED
Other Content Info: PREMIUM UNLEADED
Reg Status: ACTIVE
Remove Close Date: Not reported
Year Installed: 2002-12-31 00:00:00
Pipe Type: DOUBLE WALL
Delivery System: PRESSURE
Monitor Code: 30A
UST Monitor Method: DW TANK, DW PRESSURIZED PIPE W/ WET TANK ANNULAR; POSITIVE SHUT-OFF & FAILSAFE, 3.0LLD; UDC W/ POSITIVE SHUT-OFF

SHELL SERVICE STATION (Continued) **1000404985**

UST Name:	UNDERGROUND TANK 103268 T005
Last Update:	2012-11-02 14:17:38
Permit Number:	208580
Tank Type:	DOUBLE WALL
Additional Id:	RT1195/RT3402/AT5411
Capacity Gallons:	550
UST Contents:	Not reported
Other Content Info:	WASTE OIL
Reg Status:	REMOVED
Remove Close Date:	2009-04-24 00:00:00
Year Installed:	1985-01-01 00:00:00
Pipe Type:	DOUBLE WALL
Delivery System:	GRAVITY
Monitor Code:	90
UST Monitor Method:	NO MONITORING ALTERNATIVE SELECTED. VERIFY AND ENTER MONITORING ALTERNATIVE DURING INSPECTION

Permit Number:	208580
Business Type:	6HK28
EPA Id Number:	CAL000316022
APN:	627-061-16-00
Last HMMD Inspection:	10/19/2011
Facility Telephone:	619-423-1910
Permit Status:	OPEN
Permit Expiration:	08/31/2013
Date Last Updated:	11/02/2012
Facility Owner:	PALM OIL INVESTMENTS, INC
Facility Mailing Address:	1881 PALM AVE
Facility Mailing City:	SAN DIEGO
Facility Mailing State:	CA
Facility Mailing Zip:	92154
UST Owner:	PALM OIL INVESTMENTS, INC
Handle Regulated Hazmat:	Y
Own Or Operate UST:	Y
Subject To APSA:	Not reported
Generate Haz Waste:	Y
Treat Haz Waste:	Not reported
Generate Medical Waste:	Not reported

Inventory Active Permits (not SQG Medical):

Permit Number:	208580
Update Date:	11/02/2012
Case Number:	8006-61-9
Name:	PREMIUM UNLEADED
Other Information:	UNDERGROUND TANK 103268 T007
Material Waste:	Material
Hazardous Categories 1:	FIRE
Hazardous Categories 2:	Not reported

Permit Number:	208580
Update Date:	11/02/2012
Case Number:	74-98-6
Name:	PROPANE
Other Information:	Not reported
Material Waste:	Material
Hazardous Categories 1:	FIRE
Hazardous Categories 2:	PRESSURE RELEASE

SHELL SERVICE STATION (Continued) **1000404985**

Permit Number: 208580
Update Date: 11/02/2012
Case Number: 8006-61-9
Name: REGULAR UNLEADED
Other Information: UNDERGROUND TANK 103268 T006
Material Waste: Material
Hazardous Categories 1: FIRE
Hazardous Categories 2: ACUTE

Permit Number: 208580
Update Date: 11/02/2012
Case Number: Not reported
Name: WASTE 134 AQUEOUS SOL'N W/LESS 10% ORG
Other Information: TESTING, RAIN WATER
Material Waste: Waste
Hazardous Categories 1: Not reported
Hazardous Categories 2: Not reported

Permit Number: 208580
Update Date: 11/02/2012
Case Number: Not reported
Name: WASTE 352 ORGANIC SOLIDS (OTHER)
Other Information: USED GAS FILTERS
Material Waste: Waste
Hazardous Categories 1: Not reported
Hazardous Categories 2: Not reported

Permit Number: 208580
Update Date: 11/02/2012
Case Number: Not reported
Name: WASTE 352 ORGANIC SOLIDS (OTHER)
Other Information: USED KITTY LITTER, TOWELS FOR SPILLS
Material Waste: Waste
Hazardous Categories 1: Not reported
Hazardous Categories 2: Not reported

Violations Active Permits:
Permit Number: 208580
Update Date: 11/02/2012
Inspection Date: 10/06/2009
Violation Code: 6HV3103
Violation: NO UST PLAN CHECK PERMIT OBTAINED
Violation Citation: UST repair/modify/closure permit not obtained .68.1004, 68.1005, 68.1009.5
Activity: ACTIVE

UST:
UST Name: UNDERGROUND TANK 103268 T006
Last Update: 2012-11-02 14:17:38
Permit Number: 208580
Tank Type: DOUBLE WALL
Additional Id: NT2323/RT2973/RT3402/RT4736
Capacity Gallons: 20000
UST Contents: REGULAR UNLEADED
Other Content Info: REGULAR UNLEADED
Reg Status: ACTIVE

SHELL SERVICE STATION (Continued) **1000404985**

Remove Close Date:	Not reported
Year Installed:	2002-12-31 00:00:00
Pipe Type:	DOUBLE WALL
Delivery System:	PRESSURE
Monitor Code:	30A
UST Monitor Method:	DW TANK, DW PRESSURIZED PIPE W/ WET TANK ANNULAR; POSITIVE SHUT-OFF & FAILSAFE, 3.0LLD; UDC W/ POSITIVE SHUT-OFF
UST Name:	UNDERGROUND TANK 103268 T007
Last Update:	2012-11-02 14:17:38
Permit Number:	208580
Tank Type:	DOUBLE WALL
Additional Id:	NT2323/RT2973/RT3402, RT4153,RT4736
Capacity Gallons:	12000
UST Contents:	PREMIUM UNLEADED
Other Content Info:	PREMIUM UNLEADED
Reg Status:	ACTIVE
Remove Close Date:	Not reported
Year Installed:	2002-12-31 00:00:00
Pipe Type:	DOUBLE WALL
Delivery System:	PRESSURE
Monitor Code:	30A
UST Monitor Method:	DW TANK, DW PRESSURIZED PIPE W/ WET TANK ANNULAR; POSITIVE SHUT-OFF & FAILSAFE, 3.0LLD; UDC W/ POSITIVE SHUT-OFF
UST Name:	UNDERGROUND TANK 103268 T005
Last Update:	2012-11-02 14:17:38
Permit Number:	208580
Tank Type:	DOUBLE WALL
Additional Id:	RT1195/RT3402/AT5411
Capacity Gallons:	550
UST Contents:	Not reported
Other Content Info:	WASTE OIL
Reg Status:	REMOVED
Remove Close Date:	2009-04-24 00:00:00
Year Installed:	1985-01-01 00:00:00
Pipe Type:	DOUBLE WALL
Delivery System:	GRAVITY
Monitor Code:	90
UST Monitor Method:	NO MONITORING ALTERNATIVE SELECTED. VERIFY AND ENTER MONITORING ALTERNATIVE DURING INSPECTION
Permit Number:	103268
Business Type:	6HK28
EPA Id Number:	CAD98259432
APN:	627-061-16-00
Last HMMD Inspection:	04/02/2007
Facility Telephone:	619-423-2413
Permit Status:	CHNG
Permit Expiration:	12/31/2007
Date Last Updated:	11/02/2012
Facility Owner:	SHELL OIL COMPANY
Facility Mailing Address:	20945 S. WILMINGTON AVE
Facility Mailing City:	CARSON
Facility Mailing State:	CA
Facility Mailing Zip:	90810

SHELL SERVICE STATION (Continued) **1000404985**

UST Owner:	EQUILON ENTERPRISES LLC
Handle Regulated Hazmat:	Y
Own Or Operate UST:	Y
Subject To APSA:	Not reported
Generate Haz Waste:	Y
Treat Haz Waste:	Not reported
Generate Medical Waste:	Not reported

UST:

UST Name:	UNDERGROUND TANK 103268 T006
Last Update:	2012-11-02 14:17:38
Permit Number:	103268
Tank Type:	DOUBLE WALL
Additional Id:	NT2323/RT2973/RT3402
Capacity Gallons:	20000
UST Contents:	REGULAR UNLEADED
Other Content Info:	REGULAR UNLEADED
Reg Status:	ACTIVE
Remove Close Date:	Not reported
Year Installed:	2002-12-31 00:00:00
Pipe Type:	DOUBLE WALL
Delivery System:	PRESSURE
Monitor Code:	30A
UST Monitor Method:	DW TANK, DW PRESSURIZED PIPE W/ WET TANK ANNULAR; POSITIVE SHUT-OFF & FAILSAFE, 3.0LLD; UDC W/ POSITIVE SHUT-OFF

UST Name:	UNDERGROUND TANK 103268 T007
Last Update:	2012-11-02 14:17:38
Permit Number:	103268
Tank Type:	DOUBLE WALL
Additional Id:	NT2323/RT2973/RT3402
Capacity Gallons:	12000
UST Contents:	PREMIUM UNLEADED
Other Content Info:	PREMIUM UNLEADED
Reg Status:	ACTIVE
Remove Close Date:	Not reported
Year Installed:	2002-12-31 00:00:00
Pipe Type:	DOUBLE WALL
Delivery System:	PRESSURE
Monitor Code:	30A
UST Monitor Method:	DW TANK, DW PRESSURIZED PIPE W/ WET TANK ANNULAR; POSITIVE SHUT-OFF & FAILSAFE, 3.0LLD; UDC W/ POSITIVE SHUT-OFF

UST Name:	UNDERGROUND TANK 103268 T001
Last Update:	2012-11-02 14:17:38
Permit Number:	103268
Tank Type:	SINGLE WALL
Additional Id:	1
Capacity Gallons:	550
UST Contents:	Not reported
Other Content Info:	WASTE OIL
Reg Status:	REMOVED
Remove Close Date:	1986-11-08 00:00:00
Year Installed:	1970-01-01 00:00:00
Pipe Type:	Not reported
Delivery System:	Not reported
Monitor Code:	90
UST Monitor Method:	NO MONITORING ALTERNATIVE SELECTED. VERIFY AND ENTER MONITORING

SHELL SERVICE STATION (Continued) **1000404985**

ALTERNATIVE DURING INSPECTION.

UST Name:	UNDERGROUND TANK 103268 T002
Last Update:	2012-11-02 14:17:38
Permit Number:	103268
Tank Type:	SINGLE WALL
Additional Id:	NT2323
Capacity Gallons:	10000
UST Contents:	REGULAR UNLEADED
Other Content Info:	REGULAR UNLEADED
Reg Status:	REMOVED
Remove Close Date:	2002-12-10 00:00:00
Year Installed:	1970-01-01 00:00:00
Pipe Type:	DOUBLE WALL
Delivery System:	PRESSURE
Monitor Code:	13
UST Monitor Method:	SW TANK W/ CERT ATG SW PRESSURE PIPE W/ SHUTOFF LLD + CERT ATG: IN-TANK TEST MONTHLY, PIPE TEST ANN 0.1 G/HR OR MO 0.2 G/HR

UST Name:	UNDERGROUND TANK 103268 T003
Last Update:	2012-11-02 14:17:38
Permit Number:	103268
Tank Type:	SINGLE WALL
Additional Id:	NT2323
Capacity Gallons:	10000
UST Contents:	PREMIUM UNLEADED
Other Content Info:	PREMIUM UNLEADED
Reg Status:	REMOVED
Remove Close Date:	2002-12-10 00:00:00
Year Installed:	1970-01-01 00:00:00
Pipe Type:	DOUBLE WALL
Delivery System:	PRESSURE
Monitor Code:	13
UST Monitor Method:	SW TANK W/ CERT ATG SW PRESSURE PIPE W/ SHUTOFF LLD + CERT ATG: IN-TANK TEST MONTHLY, PIPE TEST ANN 0.1 G/HR OR MO 0.2 G/HR

UST Name:	UNDERGROUND TANK 103268 T004
Last Update:	2012-11-02 14:17:38
Permit Number:	103268
Tank Type:	SINGLE WALL
Additional Id:	NT2323
Capacity Gallons:	8000
UST Contents:	PREMIUM UNLEADED
Other Content Info:	PREMIUM UNLEADED
Reg Status:	REMOVED
Remove Close Date:	2002-12-10 00:00:00
Year Installed:	1970-01-01 00:00:00
Pipe Type:	DOUBLE WALL
Delivery System:	PRESSURE
Monitor Code:	13
UST Monitor Method:	SW TANK W/ CERT ATG SW PRESSURE PIPE W/ SHUTOFF LLD + CERT ATG: IN-TANK TEST MONTHLY, PIPE TEST ANN 0.1 G/HR OR MO 0.2 G/HR

UST Name:	UNDERGROUND TANK 103268 T005
Last Update:	2012-11-02 14:17:38
Permit Number:	103268
Tank Type:	DOUBLE WALL

SHELL SERVICE STATION (Continued) **1000404985**

Additional Id:	RT1195/RT3402
Capacity Gallons:	550
UST Contents:	Not reported
Other Content Info:	WASTE OIL
Reg Status:	REMOVED
Remove Close Date:	Not reported
Year Installed:	1985-01-01 00:00:00
Pipe Type:	DOUBLE WALL
Delivery System:	GRAVITY
Monitor Code:	21
UST Monitor Method:	DW TANK DW SUCTION AND/ OR GRAVITY PIPING WITH INTERSTITIAL MONITORS: INTERSTITIAL.

FINDS:

Registry ID: 110002801068

Environmental Interest/Information System

RCRAInfo is a national information system that supports the Resource Conservation and Recovery Act (RCRA) program through the tracking of events and activities related to facilities that generate, transport, and treat, store, or dispose of hazardous waste. RCRAInfo allows RCRA program staff to track the notification, permit, compliance, and corrective action activities required under RCRA.

HAZARDOUS WASTE BIENNIAL REPORTER

Click this hyperlink while viewing on your computer to access additional FINDS: detail in the EDR Site Report.

ECHO:

Envid:	1000404985
Registry ID:	110002801068
DFR URL:	http://echo.epa.gov/detailed-facility-report?fid=110002801068

EMI:

Year:	2000
County Code:	37
Air Basin:	SD
Facility ID:	1357
Air District Name:	SD
SIC Code:	5541
Air District Name:	SAN DIEGO COUNTY APCD
Community Health Air Pollution Info System:	Not reported
Consolidated Emission Reporting Rule:	Not reported
Total Organic Hydrocarbon Gases Tons/Yr:	2
Reactive Organic Gases Tons/Yr:	2
Carbon Monoxide Emissions Tons/Yr:	0
NOX - Oxides of Nitrogen Tons/Yr:	0
SOX - Oxides of Sulphur Tons/Yr:	0
Particulate Matter Tons/Yr:	0
Part. Matter 10 Micrometers and Smllr Tons/Yr:	0

Year: 2001

SHELL SERVICE STATION (Continued) **1000404985**

County Code:	37
Air Basin:	SD
Facility ID:	1357
Air District Name:	SD
SIC Code:	5541
Air District Name:	SAN DIEGO COUNTY APCD
Community Health Air Pollution Info System:	Not reported
Consolidated Emission Reporting Rule:	Not reported
Total Organic Hydrocarbon Gases Tons/Yr:	2
Reactive Organic Gases Tons/Yr:	2
Carbon Monoxide Emissions Tons/Yr:	0
NOX - Oxides of Nitrogen Tons/Yr:	0
SOX - Oxides of Sulphur Tons/Yr:	0
Particulate Matter Tons/Yr:	0
Part. Matter 10 Micrometers and Smllr Tons/Yr:	0

Year:	2002
County Code:	37
Air Basin:	SD
Facility ID:	1357
Air District Name:	SD
SIC Code:	5541
Air District Name:	SAN DIEGO COUNTY APCD
Community Health Air Pollution Info System:	Not reported
Consolidated Emission Reporting Rule:	Not reported
Total Organic Hydrocarbon Gases Tons/Yr:	2
Reactive Organic Gases Tons/Yr:	2
Carbon Monoxide Emissions Tons/Yr:	0
NOX - Oxides of Nitrogen Tons/Yr:	0
SOX - Oxides of Sulphur Tons/Yr:	0
Particulate Matter Tons/Yr:	0
Part. Matter 10 Micrometers and Smllr Tons/Yr:	0

Year:	2003
County Code:	37
Air Basin:	SD
Facility ID:	1357
Air District Name:	SD
SIC Code:	5541
Air District Name:	SAN DIEGO COUNTY APCD
Community Health Air Pollution Info System:	Not reported
Consolidated Emission Reporting Rule:	Not reported
Total Organic Hydrocarbon Gases Tons/Yr:	2
Reactive Organic Gases Tons/Yr:	2
Carbon Monoxide Emissions Tons/Yr:	0
NOX - Oxides of Nitrogen Tons/Yr:	0
SOX - Oxides of Sulphur Tons/Yr:	0
Particulate Matter Tons/Yr:	0
Part. Matter 10 Micrometers and Smllr Tons/Yr:	0

Year:	2004
County Code:	37
Air Basin:	SD
Facility ID:	1357
Air District Name:	SD
SIC Code:	5541
Air District Name:	SAN DIEGO COUNTY APCD

SHELL SERVICE STATION (Continued) **1000404985**

Community Health Air Pollution Info System:	Not reported
Consolidated Emission Reporting Rule:	Not reported
Total Organic Hydrocarbon Gases Tons/Yr:	2.183692
Reactive Organic Gases Tons/Yr:	2.183692
Carbon Monoxide Emissions Tons/Yr:	0
NOX - Oxides of Nitrogen Tons/Yr:	0
SOX - Oxides of Sulphur Tons/Yr:	0
Particulate Matter Tons/Yr:	0
Part. Matter 10 Micrometers and Smllr Tons/Yr:	0

Year:	2005
County Code:	37
Air Basin:	SD
Facility ID:	1357
Air District Name:	SD
SIC Code:	5541
Air District Name:	SAN DIEGO COUNTY APCD
Community Health Air Pollution Info System:	Not reported
Consolidated Emission Reporting Rule:	Not reported
Total Organic Hydrocarbon Gases Tons/Yr:	2.183692
Reactive Organic Gases Tons/Yr:	2.183692
Carbon Monoxide Emissions Tons/Yr:	0
NOX - Oxides of Nitrogen Tons/Yr:	0
SOX - Oxides of Sulphur Tons/Yr:	0
Particulate Matter Tons/Yr:	0
Part. Matter 10 Micrometers and Smllr Tons/Yr:	0

Year:	2006
County Code:	37
Air Basin:	SD
Facility ID:	1357
Air District Name:	SD
SIC Code:	5541
Air District Name:	SAN DIEGO COUNTY APCD
Community Health Air Pollution Info System:	Not reported
Consolidated Emission Reporting Rule:	Not reported
Total Organic Hydrocarbon Gases Tons/Yr:	2.56
Reactive Organic Gases Tons/Yr:	2.56
Carbon Monoxide Emissions Tons/Yr:	0
NOX - Oxides of Nitrogen Tons/Yr:	0
SOX - Oxides of Sulphur Tons/Yr:	0
Particulate Matter Tons/Yr:	0
Part. Matter 10 Micrometers and Smllr Tons/Yr:	0

Year:	2007
County Code:	37
Air Basin:	SD
Facility ID:	1357
Air District Name:	SD
SIC Code:	5541
Air District Name:	SAN DIEGO COUNTY APCD
Community Health Air Pollution Info System:	Not reported
Consolidated Emission Reporting Rule:	Not reported
Total Organic Hydrocarbon Gases Tons/Yr:	2.56
Reactive Organic Gases Tons/Yr:	2.56
Carbon Monoxide Emissions Tons/Yr:	0
NOX - Oxides of Nitrogen Tons/Yr:	0

SHELL SERVICE STATION (Continued) **1000404985**

SOX - Oxides of Sulphur Tons/Yr:	0
Particulate Matter Tons/Yr:	0
Part. Matter 10 Micrometers and Smllr Tons/Yr:	0

Year:	2008
County Code:	37
Air Basin:	SD
Facility ID:	1357
Air District Name:	SD
SIC Code:	5541
Air District Name:	SAN DIEGO COUNTY APCD
Community Health Air Pollution Info System:	Not reported
Consolidated Emission Reporting Rule:	Not reported
Total Organic Hydrocarbon Gases Tons/Yr:	2.56
Reactive Organic Gases Tons/Yr:	2.56
Carbon Monoxide Emissions Tons/Yr:	0
NOX - Oxides of Nitrogen Tons/Yr:	0
SOX - Oxides of Sulphur Tons/Yr:	0
Particulate Matter Tons/Yr:	0
Part. Matter 10 Micrometers and Smllr Tons/Yr:	0

Year:	2009
County Code:	37
Air Basin:	SD
Facility ID:	1357
Air District Name:	SD
SIC Code:	5541
Air District Name:	SAN DIEGO COUNTY APCD
Community Health Air Pollution Info System:	Not reported
Consolidated Emission Reporting Rule:	Not reported
Total Organic Hydrocarbon Gases Tons/Yr:	2.5600000000000001
Reactive Organic Gases Tons/Yr:	2.5600000000000001
Carbon Monoxide Emissions Tons/Yr:	0
NOX - Oxides of Nitrogen Tons/Yr:	0
SOX - Oxides of Sulphur Tons/Yr:	0
Particulate Matter Tons/Yr:	0
Part. Matter 10 Micrometers and Smllr Tons/Yr:	0

Year:	2010
County Code:	37
Air Basin:	SD
Facility ID:	1357
Air District Name:	SD
SIC Code:	5541
Air District Name:	SAN DIEGO COUNTY APCD
Community Health Air Pollution Info System:	Not reported
Consolidated Emission Reporting Rule:	Not reported
Total Organic Hydrocarbon Gases Tons/Yr:	2.5600000000000001
Reactive Organic Gases Tons/Yr:	2.5600000000000001
Carbon Monoxide Emissions Tons/Yr:	0
NOX - Oxides of Nitrogen Tons/Yr:	0
SOX - Oxides of Sulphur Tons/Yr:	0
Particulate Matter Tons/Yr:	0
Part. Matter 10 Micrometers and Smllr Tons/Yr:	0

Year:	2011
County Code:	37

SHELL SERVICE STATION (Continued) **1000404985**

Air Basin:	SD
Facility ID:	1357
Air District Name:	SD
SIC Code:	5541
Air District Name:	SAN DIEGO COUNTY APCD
Community Health Air Pollution Info System:	Not reported
Consolidated Emission Reporting Rule:	Not reported
Total Organic Hydrocarbon Gases Tons/Yr:	2.56
Reactive Organic Gases Tons/Yr:	2.56
Carbon Monoxide Emissions Tons/Yr:	0
NOX - Oxides of Nitrogen Tons/Yr:	0
SOX - Oxides of Sulphur Tons/Yr:	0
Particulate Matter Tons/Yr:	0
Part. Matter 10 Micrometers and Smllr Tons/Yr:	0

Year:	2012
County Code:	37
Air Basin:	SD
Facility ID:	1357
Air District Name:	SD
SIC Code:	5541
Air District Name:	SAN DIEGO COUNTY APCD
Community Health Air Pollution Info System:	Not reported
Consolidated Emission Reporting Rule:	Not reported
Total Organic Hydrocarbon Gases Tons/Yr:	2.56
Reactive Organic Gases Tons/Yr:	2.56
Carbon Monoxide Emissions Tons/Yr:	0
NOX - Oxides of Nitrogen Tons/Yr:	0
SOX - Oxides of Sulphur Tons/Yr:	0
Particulate Matter Tons/Yr:	0
Part. Matter 10 Micrometers and Smllr Tons/Yr:	0

Year:	2013
County Code:	37
Air Basin:	SD
Facility ID:	1357
Air District Name:	SD
SIC Code:	5541
Air District Name:	SAN DIEGO COUNTY APCD
Community Health Air Pollution Info System:	Not reported
Consolidated Emission Reporting Rule:	Not reported
Total Organic Hydrocarbon Gases Tons/Yr:	2.56
Reactive Organic Gases Tons/Yr:	2.56
Carbon Monoxide Emissions Tons/Yr:	0
NOX - Oxides of Nitrogen Tons/Yr:	0
SOX - Oxides of Sulphur Tons/Yr:	0
Particulate Matter Tons/Yr:	0
Part. Matter 10 Micrometers and Smllr Tons/Yr:	0

Year:	2014
County Code:	37
Air Basin:	SD
Facility ID:	1357
Air District Name:	SD
SIC Code:	5541
Air District Name:	SAN DIEGO COUNTY APCD
Community Health Air Pollution Info System:	Not reported

SHELL SERVICE STATION (Continued) **1000404985**

Consolidated Emission Reporting Rule:	Not reported
Total Organic Hydrocarbon Gases Tons/Yr:	2.56
Reactive Organic Gases Tons/Yr:	2.56
Carbon Monoxide Emissions Tons/Yr:	0
NOX - Oxides of Nitrogen Tons/Yr:	0
SOX - Oxides of Sulphur Tons/Yr:	0
Particulate Matter Tons/Yr:	0
Part. Matter 10 Micrometers and Smllr Tons/Yr:	0

Year:	2015
County Code:	37
Air Basin:	SD
Facility ID:	1357
Air District Name:	SD
SIC Code:	5541
Air District Name:	SAN DIEGO COUNTY APCD
Community Health Air Pollution Info System:	Not reported
Consolidated Emission Reporting Rule:	Not reported
Total Organic Hydrocarbon Gases Tons/Yr:	2.56
Reactive Organic Gases Tons/Yr:	2.56
Carbon Monoxide Emissions Tons/Yr:	0
NOX - Oxides of Nitrogen Tons/Yr:	0
SOX - Oxides of Sulphur Tons/Yr:	0
Particulate Matter Tons/Yr:	0
Part. Matter 10 Micrometers and Smllr Tons/Yr:	0

HIST CORTESE:

Region:	CORTESE
Facility County Code:	37
Reg By:	LTNKA
Reg Id:	9UT3469

I48 **SOUTH BAY SHELL** **UST** **U003789115**
ESE **1881 PALM AVE** **SWEEPS UST** **N/A**
1/8-1/4 **SAN DIEGO, CA 92154**
0.204 mi.
1075 ft. **Site 9 of 10 in cluster I**

Relative:
Higher

Actual:
19 ft.

UST:

Facility ID:	37-000-208580
Permitting Agency:	San Diego County Department of Environmental Health
Latitude:	32.58343
Longitude:	-117.09309

Facility ID:	H03268
Permitting Agency:	SAN DIEGO COUNTY
Latitude:	32.5846803
Longitude:	-117.0917769

SWEEPS UST:

Status:	Active
Comp Number:	3268
Number:	9
Board Of Equalization:	44-000074
Referral Date:	Not reported
Action Date:	06-26-92
Created Date:	02-29-88

SOUTH BAY SHELL (Continued) **U003789115**

Owner Tank Id: Not reported
SWRCB Tank Id: 37-000-003268-000002
Tank Status: A
Capacity: 10000
Active Date: Not reported
Tank Use: M.V. FUEL
STG: P
Content: LEADED
Number Of Tanks: 4

Status: Active
Comp Number: 3268
Number: 9
Board Of Equalization: 44-000074
Referral Date: Not reported
Action Date: 06-26-92
Created Date: 02-29-88
Owner Tank Id: Not reported
SWRCB Tank Id: 37-000-003268-000003
Tank Status: A
Capacity: 10000
Active Date: Not reported
Tank Use: M.V. FUEL
STG: P
Content: REG UNLEADED
Number Of Tanks: Not reported

Status: Active
Comp Number: 3268
Number: 9
Board Of Equalization: 44-000074
Referral Date: Not reported
Action Date: 06-26-92
Created Date: 02-29-88
Owner Tank Id: Not reported
SWRCB Tank Id: 37-000-003268-000004
Tank Status: A
Capacity: 8000
Active Date: Not reported
Tank Use: M.V. FUEL
STG: P
Content: REG UNLEADED
Number Of Tanks: Not reported

Status: Active
Comp Number: 3268
Number: 9
Board Of Equalization: 44-000074
Referral Date: Not reported
Action Date: 06-26-92
Created Date: 02-29-88
Owner Tank Id: Not reported
SWRCB Tank Id: 37-000-003268-000005
Tank Status: A
Capacity: 550
Active Date: Not reported
Tank Use: PETROLEUM

SOUTH BAY SHELL (Continued) **U003789115**

STG:	W
Content:	Not reported
Number Of Tanks:	Not reported
Status:	Not reported
Comp Number:	3268
Number:	Not reported
Board Of Equalization:	44-000074
Referral Date:	Not reported
Action Date:	Not reported
Created Date:	Not reported
Owner Tank Id:	Not reported
SWRCB Tank Id:	37-000-003268-000001
Tank Status:	Not reported
Capacity:	550
Active Date:	Not reported
Tank Use:	PETROLEUM
STG:	WASTE
Content:	Not reported
Number Of Tanks:	1

I49 **R L HENSLEY ENT INC** **HIST UST** **U001573376**
ESE **1881 PALM AVE** **N/A**
1/8-1/4 **SAN DIEGO, CA 92154**
0.204 mi.
1075 ft. **Site 10 of 10 in cluster I**

Relative:
Higher

Actual:
19 ft.

HIST UST:

File Number:	0002F30E
URL:	http://geotracker.waterboards.ca.gov/ustpdfs/pdf/0002F30E.pdf
Region:	STATE
Facility ID:	00000022397
Facility Type:	Gas Station
Other Type:	Not reported
Contact Name:	Not reported
Telephone:	6195759769
Owner Name:	SHELL OIL COMPANY
Owner Address:	P.O. BOX 4848
Owner City,St,Zip:	ANAHEIM, CA 92803
Total Tanks:	0004
Tank Num:	001
Container Num:	1
Year Installed:	1970
Tank Capacity:	00000550
Tank Used for:	WASTE
Type of Fuel:	WASTE OIL
Container Construction Thickness:	12
Leak Detection:	Stock Inventor, 10
Tank Num:	002
Container Num:	2
Year Installed:	1970
Tank Capacity:	00010000
Tank Used for:	PRODUCT
Type of Fuel:	REGULAR
Container Construction Thickness:	1/4
Leak Detection:	Stock Inventor, 10

R L HENSLEY ENT INC (Continued) **U001573376**

Tank Num:	003
Container Num:	3
Year Installed:	1970
Tank Capacity:	00010000
Tank Used for:	PRODUCT
Type of Fuel:	PREMIUM
Container Construction Thickness:	1/4
Leak Detection:	Stock Inventor, 10

Tank Num:	004
Container Num:	4
Year Installed:	1970
Tank Capacity:	00008000
Tank Used for:	PRODUCT
Type of Fuel:	UNLEADED
Container Construction Thickness:	1/4
Leak Detection:	Stock Inventor, 10

Click here for Geo Tracker PDF:

K50 **HAWKINS AUTO BODY** **RCRA-SQG 1000270953**
West **519 FLORIDA** **FINDS CAD981988041**
1/8-1/4 **IMPERIAL BEACH, CA 91932** **ECHO**
0.210 mi. **HAZNET**
1107 ft. **Site 1 of 2 in cluster K**

Relative: Higher

Actual: 25 ft.

RCRA-SQG:

Date form received by agency:	03/24/1987
Facility name:	HAWKINS AUTO BODY
Facility address:	519 FLORIDA IMPERIAL BEACH, CA 91932
EPA ID:	CAD981988041
Contact:	ENVIRONMENTAL MANAGER
Contact address:	519 FLORIDA IMPERIAL BEACH, CA 92032
Contact country:	US
Contact telephone:	619-429-3960
Contact email:	Not reported
EPA Region:	09
Classification:	Small Small Quantity Generator
Description:	Handler: generates more than 100 and less than 1000 kg of hazardous waste during any calendar month and accumulates less than 6000 kg of hazardous waste at any time; or generates 100 kg or less of hazardous waste during any calendar month, and accumulates more than 1000 kg of hazardous waste at any time

Owner/Operator Summary:

Owner/operator name:	JOSE SILVA
Owner/operator address:	NOT REQUIRED NOT REQUIRED, ME 99999
Owner/operator country:	Not reported
Owner/operator telephone:	415-555-1212
Owner/operator email:	Not reported
Owner/operator fax:	Not reported
Owner/operator extension:	Not reported
Legal status:	Private
Owner/Operator Type:	Owner

HAWKINS AUTO BODY (Continued) **1000270953**

Owner/Op start date: Not reported
Owner/Op end date: Not reported

Owner/operator name: NOT REQUIRED
Owner/operator address: NOT REQUIRED
NOT REQUIRED, ME 99999
Owner/operator country: Not reported
Owner/operator telephone: 415-555-1212
Owner/operator email: Not reported
Owner/operator fax: Not reported
Owner/operator extension: Not reported
Legal status: Private
Owner/Operator Type: Operator
Owner/Op start date: Not reported
Owner/Op end date: Not reported

Handler Activities Summary:
U.S. importer of hazardous waste: No
Mixed waste (haz. and radioactive): No
Recycler of hazardous waste: No
Transporter of hazardous waste: No
Treater, storer or disposer of HW: No
Underground injection activity: No
On-site burner exemption: No
Furnace exemption: No
Used oil fuel burner: No
Used oil processor: No
User oil refiner: No
Used oil fuel marketer to burner: No
Used oil Specification marketer: No
Used oil transfer facility: No
Used oil transporter: No

Violation Status: No violations found

FINDS:

Registry ID: 110006475509

Environmental Interest/Information System
RCRAInfo is a national information system that supports the Resource Conservation and Recovery Act (RCRA) program through the tracking of events and activities related to facilities that generate, transport, and treat, store, or dispose of hazardous waste. RCRAInfo allows RCRA program staff to track the notification, permit, compliance, and corrective action activities required under RCRA.

Click this hyperlink while viewing on your computer to access additional FINDS: detail in the EDR Site Report.

ECHO:
Envid: 1000270953
Registry ID: 110006475509
DFR URL: http://echo.epa.gov/detailed-facility-report?fid=110006475509

HAWKINS AUTO BODY (Continued) **1000270953**

HAZNET:

envid:	1000270953
Year:	2010
GEPAID:	CAD981988041
Contact:	--
Telephone:	6194293960
Mailing Name:	Not reported
Mailing Address:	519 FLORIDA ST
Mailing City,St,Zip:	IMPERIAL BEACH, CA 919321612
Gen County:	Not reported
TSD EPA ID:	CAT000613976
TSD County:	Not reported
Waste Category:	Oxygenated solvents (acetone, butanol, ethyl acetate, etc.)
Disposal Method:	Storage, Bulking, And/Or Transfer Off Site--No Treatment/Reovery (H010-H129) Or (H131-H135)
Tons:	0.11
Cat Decode:	Not reported
Method Decode:	Not reported
Facility County:	San Diego

envid:	1000270953
Year:	2008
GEPAID:	CAD981988041
Contact:	--
Telephone:	6194293960
Mailing Name:	Not reported
Mailing Address:	519 FLORIDA ST
Mailing City,St,Zip:	IMPERIAL BEACH, CA 919321612
Gen County:	Not reported
TSD EPA ID:	CAT000613976
TSD County:	Not reported
Waste Category:	Oxygenated solvents (acetone, butanol, ethyl acetate, etc.)
Disposal Method:	Storage, Bulking, And/Or Transfer Off Site--No Treatment/Reovery (H010-H129) Or (H131-H135)
Tons:	0.105
Cat Decode:	Not reported
Method Decode:	Not reported
Facility County:	San Diego

envid:	1000270953
Year:	2007
GEPAID:	CAD981988041
Contact:	--
Telephone:	6194293960
Mailing Name:	Not reported
Mailing Address:	519 FLORIDA ST
Mailing City,St,Zip:	IMPERIAL BEACH, CA 919321612
Gen County:	Not reported
TSD EPA ID:	CAT000613893
TSD County:	Not reported
Waste Category:	Oxygenated solvents (acetone, butanol, ethyl acetate, etc.)
Disposal Method:	Storage, Bulking, And/Or Transfer Off Site--No Treatment/Reovery (H010-H129) Or (H131-H135)
Tons:	0.25
Cat Decode:	Not reported
Method Decode:	Not reported
Facility County:	San Diego

HAWKINS AUTO BODY (Continued) **1000270953**

envid:	1000270953
Year:	2006
GEPAID:	CAD981988041
Contact:	--
Telephone:	6194293960
Mailing Name:	Not reported
Mailing Address:	519 FLORIDA ST
Mailing City,St,Zip:	IMPERIAL BEACH, CA 919321612
Gen County:	Not reported
TSD EPA ID:	CAT000613893
TSD County:	Not reported
Waste Category:	Oxygenated solvents (acetone, butanol, ethyl acetate, etc.)
Disposal Method:	Storage, Bulking, And/Or Transfer Off Site--No Treatment/Reovery (H010-H129) Or (H131-H135)
Tons:	0.15
Cat Decode:	Not reported
Method Decode:	Not reported
Facility County:	San Diego

envid:	1000270953
Year:	2006
GEPAID:	CAD981988041
Contact:	--
Telephone:	6194293960
Mailing Name:	Not reported
Mailing Address:	519 FLORIDA ST
Mailing City,St,Zip:	IMPERIAL BEACH, CA 919321612
Gen County:	Not reported
TSD EPA ID:	CAT000613893
TSD County:	Not reported
Waste Category:	Oxygenated solvents (acetone, butanol, ethyl acetate, etc.)
Disposal Method:	Transfer Station
Tons:	0.11
Cat Decode:	Not reported
Method Decode:	Not reported
Facility County:	San Diego

Click this hyperlink while viewing on your computer to access
9 additional CA_HAZNET: record(s) in the EDR Site Report.

L51 **ARCO FACILITY NO 09755** **RCRA-SQG 1004678223**
WSW **1185 PALM AVE** **FINDS CAR000106401**
1/8-1/4 **IMPERIAL BEACH, CA 91932** **ECHO**
0.225 mi.
1189 ft. **Site 1 of 9 in cluster L**

Relative:
Higher

Actual:
28 ft.

RCRA-SQG:

Date form received by agency:	07/15/2002
Facility name:	ARCO FACILITY NO 09755
Facility address:	1185 PALM AVE IMPERIAL BEACH, CA 91932
EPA ID:	CAR000106401
Mailing address:	P O BOX 6038 ARTESIA, CA 90702-6038
Contact:	JACK OMAN
Contact address:	P O BOX 6038 ARTESIA, CA 90702-6038
Contact country:	US

ARCO FACILITY NO 09755 (Continued) **1004678223**

Contact telephone: 714-690-2425
Contact email: Not reported
EPA Region: 09
Classification: Small Small Quantity Generator
Description: Handler: generates more than 100 and less than 1000 kg of hazardous waste during any calendar month and accumulates less than 6000 kg of hazardous waste at any time; or generates 100 kg or less of hazardous waste during any calendar month, and accumulates more than 1000 kg of hazardous waste at any time

Owner/Operator Summary:
Owner/operator name: B P W COAST PRODUCTS LLC
Owner/operator address: P O BOX 6038
ARTESIA, CA 90702
Owner/operator country: Not reported
Owner/operator telephone: 714-690-2425
Owner/operator email: Not reported
Owner/operator fax: Not reported
Owner/operator extension: Not reported
Legal status: Private
Owner/Operator Type: Owner
Owner/Op start date: Not reported
Owner/Op end date: Not reported

Handler Activities Summary:
U.S. importer of hazardous waste: No
Mixed waste (haz. and radioactive): No
Recycler of hazardous waste: No
Transporter of hazardous waste: No
Treater, storer or disposer of HW: No
Underground injection activity: No
On-site burner exemption: No
Furnace exemption: No
Used oil fuel burner: No
Used oil processor: No
User oil refiner: No
Used oil fuel marketer to burner: No
Used oil Specification marketer: No
Used oil transfer facility: No
Used oil transporter: No

. Waste code: D000
. Waste name: Not Defined

. Waste code: D001
. Waste name: IGNITABLE WASTE

. Waste code: D018
. Waste name: BENZENE

Violation Status: No violations found

FINDS:

Registry ID: 110012264049

Environmental Interest/Information System

ARCO FACILITY NO 09755 (Continued) **1004678223**

California Hazardous Waste Tracking System - Datamart (HWTS-DATAMART) provides California with information on hazardous waste shipments for generators, transporters, and treatment, storage, and disposal facilities.

RCRAInfo is a national information system that supports the Resource Conservation and Recovery Act (RCRA) program through the tracking of events and activities related to facilities that generate, transport, and treat, store, or dispose of hazardous waste. RCRAInfo allows RCRA program staff to track the notification, permit, compliance, and corrective action activities required under RCRA.

HAZARDOUS AIR POLLUTANT MAJOR

Click this hyperlink while viewing on your computer to access additional FINDS: detail in the EDR Site Report.

ECHO:

Envid:	1004678223
Registry ID:	110012264049
DFR URL:	http://echo.epa.gov/detailed-facility-report?fid=110012264049

L52 **ARCO #09755** **SAN DIEGO CO. SAM** **S104746163**
WSW **1185 PALM AV** **San Diego Co. HMMD** **N/A**
1/8-1/4 **IMPERIAL BEACH, CA 91932** **HIST UST**
0.225 mi. **EMI**
1189 ft. **Site 2 of 9 in cluster L**

Relative:
Higher

Actual:
28 ft.

SAN DIEGO CO. SAM:

Case Number:	H05360-001
Agency:	DEH Site Assessment & Mitigation
Funding:	**LOP - State Fund**
Facility Type:	Drinking Water Aquifer Impacted
Facility Status:	Closed Case
Date:	1/11/2010
Date Began:	9/11/1986

Case Number:	H05360-002
Agency:	DEH Site Assessment & Mitigation
Funding:	**LOP - State Fund**
Facility Type:	Drinking Water Aquifer Impacted
Facility Status:	Remedial Action (Clean-Up)
Date:	2/2/2010
Date Began:	1/13/1992

HMMD SAN DIEGO:

Permit Number:	Not reported
Business Type:	Not reported
EPA Id Number:	CAL000385765
APN:	Not reported
Last HMMD Inspection:	Not reported
Facility Telephone:	619-429-4628
Permit Status:	Permit Renewed
Permit Expiration:	Not reported
Date Last Updated:	08/31/2017
Facility Owner:	Not reported

ARCO #09755 (Continued) **S104746163**

Facility Mailing Address:	19100 RIDGEWOOD PKWY, MS: TX1-022, SAN ANTONIO, TX 78259
Facility Mailing City:	Not reported
Facility Mailing State:	Not reported
Facility Mailing Zip:	Not reported
UST Owner:	Y
Handle Regulated Hazmat:	Not reported
Own Or Operate UST:	Not reported
Subject To APSA:	Not reported
Generate Haz Waste:	Y
Treat Haz Waste:	N
Generate Medical Waste:	Not reported

Inspection Violation:

Record ID:	DEH2002-HUPFP-105360
Permit Status:	Permit Renewed
Active Permit:	Y
Facility Id Number:	37-000-105360
Program Element:	Underground Storage Tank
Inspection Type:	Routine
Inspection Number:	4094972
Return To Compliance Date:	2013-07-01T00:00:00.000
Nov:	Not reported
Violation Classification:	Not reported
Underground Storage Tank Id:	999
Container/Tank Id:	Not reported
Last Update:	2017-08-31T01:30:39.000
Inspection Date:	2013-03-08T10:33:00.000
Violation Code:	2030025 Failure of the pressurized piping to meet one or more of the following requirements: monitored at least hourly with the capability of detecting a release of 3.0 gallons per hour, and will restrict the flow of product through the piping or trigger an alarm when a release occurs. 23 CCR 16 2636(f)(2)

Record ID:	DEH2002-HUPFP-105360
Permit Status:	Permit Renewed
Active Permit:	Y
Facility Id Number:	37-000-105360
Program Element:	Underground Storage Tank
Inspection Type:	Return To Compliance (RTC)
Inspection Number:	4891139
Return To Compliance Date:	2013-04-02T00:00:00.000
Nov:	No
Violation Classification:	Not reported
Underground Storage Tank Id:	91
Container/Tank Id:	Not reported
Last Update:	2017-08-31T01:30:39.000
Inspection Date:	2013-03-08T15:22:00.000
Violation Code:	2030025 Failure of the pressurized piping to meet one or more of the following requirements: monitored at least hourly with the capability of detecting a release of 3.0 gallons per hour, and will restrict the flow of product through the piping or trigger an alarm when a release occurs. 23 CCR 16 2636(f)(2).

UST DTL:

Record ID:	DEH2002-HUPFP-105360
Permit Status:	Permit Renewed
Active Permit:	Y

ARCO #09755 (Continued) **S104746163**

Facility Id Number:	37-000-105360
Facility Type (Ust Facility):	Other
Tank Owner Name:	UM PETROLEUM, INC.
Tankid:	19362
Tank Status:	Active
Date Ust Permanently Closed:	Not reported
Tank Use:	Motor Vehicle Fueling
Piping System Type:	Pressure
Last Updated:	2017-08-31T01:30:48.000
Tank Capacityin Gallons:	12000
Tank Contents:	Premium Unleaded
Type Of Tank:	Double Wall

Record ID:	DEH2002-HUPFP-105360
Permit Status:	Permit Renewed
Active Permit:	Y
Facility Id Number:	37-000-105360
Facility Type (Ust Facility):	Other
Tank Owner Name:	UM PETROLEUM, INC.
Tankid:	19363
Tank Status:	Active
Date Ust Permanently Closed:	Not reported
Tank Use:	Motor Vehicle Fueling
Piping System Type:	Pressure
Last Updated:	2017-08-31T01:30:48.000
Tank Capacityin Gallons:	20000
Tank Contents:	Regular Unleaded
Type Of Tank:	Double Wall

Waste and Materials:

Record ID:	DEH2002-HUPFP-105360
Permit Status:	Permit Renewed
Active Permit:	Y
Child Record Id:	DEH2017-HCHEM-0133152
Trade Secret:	N
Hazardous Material Type:	Pure
Last Updated:	2017-08-31T01:30:48.000
Chemical Name:	GASOLINE
Common Name:	GASOLINE (GRADE: REGULAR & PREMIUM)
Case Number:	86290-81-5

Record ID:	DEH2002-HUPFP-105360
Permit Status:	Permit Renewed
Active Permit:	Y
Child Record Id:	DEH2017-HCHEM-0133153
Trade Secret:	N
Hazardous Material Type:	Pure
Last Updated:	2017-08-31T01:30:48.000
Chemical Name:	CARBON DIOXIDE
Common Name:	CARBON DIOXIDE, REFRIGERATED LIQUID
Case Number:	124-38-9

Record ID:	DEH2002-HUPFP-105360
Permit Status:	Permit Renewed
Active Permit:	Y
Child Record Id:	DEH2017-HWAST-0111399
Trade Secret:	N

ARCO #09755 (Continued) **S104746163**

Hazardous Material Type: Not reported
Last Updated: 2017-08-31T01:30:48.000
Chemical Name: Not reported
Common Name: WASTE ABSORBENT & SPENT DISPENSER FUEL FILTERS
Case Number: Not reported

Record ID: DEH2002-HUPFP-105360
Permit Status: Permit Renewed
Active Permit: Y
Child Record Id: DEH2017-HWAST-0111400
Trade Secret: N
Hazardous Material Type: Not reported
Last Updated: 2017-08-31T01:30:48.000
Chemical Name: Not reported
Common Name: SUMP WASTE CLEAN-UP, TEST WATER
Case Number: Not reported

Permit Number: 105360
Business Type: 6HK28
EPA Id Number: CAR000106401
APN: 626-291-14-00
Last HMMD Inspection: 03/09/2012
Facility Telephone: 619-429-4628
Permit Status: OPEN
Permit Expiration: 01/31/2013
Date Last Updated: 11/02/2012
Facility Owner: BP WEST COAST PRODUCTS LLC
Facility Mailing Address: PO BOX 6038
Facility Mailing City: ARTESIA
Facility Mailing State: CA
Facility Mailing Zip: 90702-6038
UST Owner: BP WEST COAST PRODUCTS LLC
Handle Regulated Hazmat: Y
Own Or Operate UST: Y
Subject To APSA: Not reported
Generate Haz Waste: Y
Treat Haz Waste: Not reported
Generate Medical Waste: Not reported

Inventory Active Permits (not SQG Medical):
Permit Number: 105360
Update Date: 11/02/2012
Case Number: 8006-61-9
Name: PREMIUM UNLEADED
Other Information: UNDERGROUND TANK 105360 T006
Material Waste: Material
Hazardous Categories 1: FIRE
Hazardous Categories 2: ACUTE

Permit Number: 105360
Update Date: 11/02/2012
Case Number: 68476-85-7
Name: PROPANE
Other Information: Not reported
Material Waste: Material
Hazardous Categories 1: FIRE
Hazardous Categories 2: PRESSURE RELEASE

ARCO #09755 (Continued) **S104746163**

Permit Number:	105360
Update Date:	11/02/2012
Case Number:	8006-61-9
Name:	REGULAR UNLEADED
Other Information:	UNDERGROUND TANK 105360 T005
Material Waste:	Material
Hazardous Categories 1:	FIRE
Hazardous Categories 2:	PRESSURE RELEASE

Permit Number:	105360
Update Date:	11/02/2012
Case Number:	Not reported
Name:	WASTE 134 AQUEOUS SOL'N W/LESS 10% ORG
Other Information:	WATER & FUEL
Material Waste:	Waste
Hazardous Categories 1:	Not reported
Hazardous Categories 2:	Not reported

Permit Number:	105360
Update Date:	11/02/2012
Case Number:	Not reported
Name:	WASTE 352 ORGANIC SOLIDS (OTHER)
Other Information:	FUEL FILTERS/ABSORBENT
Material Waste:	Waste
Hazardous Categories 1:	Not reported
Hazardous Categories 2:	Not reported

Violations Active Permits:

Permit Number:	105360
Update Date:	11/02/2012
Inspection Date:	03/18/2003
Violation Code:	6HV3257
Violation:	2NDRY CONTAINMENT NOT LIQUID FREE
Violation Citation:	Secondary containment system components not liquid free. 2631(d)(4)
Activity:	ACTIVE

Permit Number:	105360
Update Date:	11/02/2012
Inspection Date:	03/18/2003
Violation Code:	6HV3261
Violation:	DISPENSER CONTAINMENT NOT DRY
Violation Citation:	Dispenser containment not free of liquid. 2631(d)(4)
Activity:	ACTIVE

Permit Number:	105360
Update Date:	11/02/2012
Inspection Date:	03/18/2003
Violation Code:	6HV3261
Violation:	DISPENSER CONTAINMENT NOT DRY
Violation Citation:	Dispenser containment not free of liquid. 2631(d)(4)
Activity:	ACTIVE

Permit Number:	105360
Update Date:	11/02/2012
Inspection Date:	03/18/2003
Violation Code:	6HV0202
Violation:	WASTE CONTAINER W/O LABELS

ARCO #09755 (Continued) **S104746163**

Violation Citation:	Hazardous waste containers &/or tanks are missing labels, accumulation date and/or are improperly labeled. CCR 66262.34(a)(2); 66262.34(a)(3) & 66262.34(f)
Activity:	ACTIVE
Permit Number:	105360
Update Date:	11/02/2012
Inspection Date:	03/24/2004
Violation Code:	6HV3263
Violation:	MONITOR SYSTEM NOT ALL FUNCTIONAL
Violation Citation:	Monitoring system components &/or devices are not all functional. 2630, 2641(j), 2632
Activity:	ACTIVE
Permit Number:	105360
Update Date:	11/02/2012
Inspection Date:	03/24/2004
Violation Code:	6HV3263
Violation:	MONITOR SYSTEM NOT ALL FUNCTIONAL
Violation Citation:	Monitoring system components &/or devices are not all functional. 2630, 2641(j), 2632
Activity:	ACTIVE
Permit Number:	105360
Update Date:	11/02/2012
Inspection Date:	03/24/2004
Violation Code:	6HV0201
Violation:	WASTE CONTAINER NOT CLOSED
Violation Citation:	Hazardous waste containers are not kept closed while in storage. CCR 66265.173(a)
Activity:	ACTIVE
Permit Number:	105360
Update Date:	11/02/2012
Inspection Date:	03/29/2005
Violation Code:	6HV3114
Violation:	2NDRY CONT TEST NOT DONE/SENT TO CUPA
Violation Citation:	Secondary containment testing not done at 6/36 months and/or not sent to CUPA within 30 days. 25284.1; 2637(a)&(e)
Activity:	ACTIVE

UST:

UST Name:	UNDERGROUND TANK 105360 T001
Last Update:	2012-11-02 14:17:38
Permit Number:	105360
Tank Type:	SINGLE WALL
Additional Id:	NT2234
Capacity Gallons:	250
UST Contents:	Not reported
Other Content Info:	WASTE OIL
Reg Status:	REMOVED
Remove Close Date:	2000-09-20 00:00:00
Year Installed:	Not reported
Pipe Type:	DOUBLE WALL
Delivery System:	PRESSURE
Monitor Code:	90
UST Monitor Method:	NO MONITORING ALTERNATIVE SELECTED. VERIFY AND ENTER MONITORING

ARCO #09755 (Continued) **S104746163**

ALTERNATIVE DURING INSPECTION.

UST Name: UNDERGROUND TANK 105360 T002
Last Update: 2012-11-02 14:17:38
Permit Number: 105360
Tank Type: SINGLE WALL
Additional Id: NT2234
Capacity Gallons: 10000
UST Contents: Not reported
Other Content Info: GASOLINE(TYPE UNKNOWN)
Reg Status: REMOVED
Remove Close Date: 2000-09-20 00:00:00
Year Installed: Not reported
Pipe Type: DOUBLE WALL
Delivery System: PRESSURE
Monitor Code: 90
UST Monitor Method: NO MONITORING ALTERNATIVE SELECTED. VERIFY AND ENTER MONITORING ALTERNATIVE DURING INSPECTION.

UST Name: UNDERGROUND TANK 105360 T003
Last Update: 2012-11-02 14:17:38
Permit Number: 105360
Tank Type: SINGLE WALL
Additional Id: NT2234
Capacity Gallons: 10000
UST Contents: Not reported
Other Content Info: GASOLINE(TYPE UNKNOWN)
Reg Status: REMOVED
Remove Close Date: 2000-09-20 00:00:00
Year Installed: Not reported
Pipe Type: DOUBLE WALL
Delivery System: PRESSURE
Monitor Code: 90
UST Monitor Method: NO MONITORING ALTERNATIVE SELECTED. VERIFY AND ENTER MONITORING ALTERNATIVE DURING INSPECTION.

UST Name: UNDERGROUND TANK 105360 T004
Last Update: 2012-11-02 14:17:38
Permit Number: 105360
Tank Type: SINGLE WALL
Additional Id: 416-10
Capacity Gallons: 280
UST Contents: Not reported
Other Content Info: WASTE OIL
Reg Status: REMOVED
Remove Close Date: 1986-01-21 00:00:00
Year Installed: Not reported
Pipe Type: UNKNOWN
Delivery System: Not reported
Monitor Code: 22
UST Monitor Method: SW TANK (< 551 GALLONS) SW GRAVITY PIPE USING WEEKLY GAUGING: NON-EXEMPT PIPING TEST BIENNIALLY

UST Name: UNDERGROUND TANK 105360 T005
Last Update: 2012-11-02 14:17:38
Permit Number: 105360
Tank Type: DOUBLE WALL

ARCO #09755 (Continued) **S104746163**

Additional Id:	NT2234/RT2849, RT4000
Capacity Gallons:	20000
UST Contents:	REGULAR UNLEADED
Other Content Info:	REGULAR UNLEADED
Reg Status:	ACTIVE
Remove Close Date:	Not reported
Year Installed:	2000-01-01 00:00:00
Pipe Type:	DOUBLE WALL
Delivery System:	PRESSURE
Monitor Code:	31A
UST Monitor Method:	DW TANK, DW PRESSURIZED PIPE W/ DRY TANK ANNULAR; POSITIVE SHUT-OFF & FAILSAFE, 3.0LLD; UDC W/ POSITIVE SHUT-OFF

UST Name:	UNDERGROUND TANK 105360 T006
Last Update:	2012-11-02 14:17:38
Permit Number:	105360
Tank Type:	DOUBLE WALL
Additional Id:	NT2234/RT2849, RT4000
Capacity Gallons:	12000
UST Contents:	PREMIUM UNLEADED
Other Content Info:	PREMIUM UNLEADED
Reg Status:	ACTIVE
Remove Close Date:	Not reported
Year Installed:	2000-01-01 00:00:00
Pipe Type:	DOUBLE WALL
Delivery System:	PRESSURE
Monitor Code:	31A
UST Monitor Method:	DW TANK, DW PRESSURIZED PIPE W/ DRY TANK ANNULAR; POSITIVE SHUT-OFF & FAILSAFE, 3.0LLD; UDC W/ POSITIVE SHUT-OFF

Permit Number:	105360
Business Type:	6HK28
EPA Id Number:	CAR000106401
APN:	626-291-14-00
Last HMMD Inspection:	03/09/2012
Facility Telephone:	619-429-4628
Permit Status:	OPEN
Permit Expiration:	01/31/2013
Date Last Updated:	11/02/2012
Facility Owner:	BP WEST COAST PRODUCTS LLC
Facility Mailing Address:	PO BOX 6038
Facility Mailing City:	ARTESIA
Facility Mailing State:	CA
Facility Mailing Zip:	90702-6038
UST Owner:	BP WEST COAST PRODUCTS LLC
Handle Regulated Hazmat:	Y
Own Or Operate UST:	Y
Subject To APSA:	Not reported
Generate Haz Waste:	Y
Treat Haz Waste:	Not reported
Generate Medical Waste:	Not reported

Inventory Active Permits (not SQG Medical):

Permit Number:	105360
Update Date:	11/02/2012
Case Number:	8006-61-9
Name:	PREMIUM UNLEADED

ARCO #09755 (Continued) **S104746163**

Other Information: UNDERGROUND TANK 105360 T006
Material Waste: Material
Hazardous Categories 1: FIRE
Hazardous Categories 2: ACUTE

Permit Number: 105360
Update Date: 11/02/2012
Case Number: 68476-85-7
Name: PROPANE
Other Information: Not reported
Material Waste: Material
Hazardous Categories 1: FIRE
Hazardous Categories 2: PRESSURE RELEASE

Permit Number: 105360
Update Date: 11/02/2012
Case Number: 8006-61-9
Name: REGULAR UNLEADED
Other Information: UNDERGROUND TANK 105360 T005
Material Waste: Material
Hazardous Categories 1: FIRE
Hazardous Categories 2: PRESSURE RELEASE

Permit Number: 105360
Update Date: 11/02/2012
Case Number: Not reported
Name: WASTE 134 AQUEOUS SOL'N W/LESS 10% ORG
Other Information: WATER & FUEL
Material Waste: Waste
Hazardous Categories 1: Not reported
Hazardous Categories 2: Not reported

Permit Number: 105360
Update Date: 11/02/2012
Case Number: Not reported
Name: WASTE 352 ORGANIC SOLIDS (OTHER)
Other Information: FUEL FILTERS/ABSORBENT
Material Waste: Waste
Hazardous Categories 1: Not reported
Hazardous Categories 2: Not reported

Violations Active Permits:
Permit Number: 105360
Update Date: 11/02/2012
Inspection Date: 03/18/2003
Violation Code: 6HV3257
Violation: 2NDRY CONTAINMENT NOT LIQUID FREE
Violation Citation: Secondary containment system components not liquid free. 2631(d)(4)
Activity: ACTIVE

Permit Number: 105360
Update Date: 11/02/2012
Inspection Date: 03/18/2003
Violation Code: 6HV3261
Violation: DISPENSER CONTAINMENT NOT DRY
Violation Citation: Dispenser containment not free of liquid. 2631(d)(4)
Activity: ACTIVE

ARCO #09755 (Continued) **S104746163**

Permit Number:	105360
Update Date:	11/02/2012
Inspection Date:	03/18/2003
Violation Code:	6HV3261
Violation:	DISPENSER CONTAINMENT NOT DRY
Violation Citation:	Dispenser containment not free of liquid. 2631(d)(4)
Activity:	ACTIVE

Permit Number:	105360
Update Date:	11/02/2012
Inspection Date:	03/18/2003
Violation Code:	6HV0202
Violation:	WASTE CONTAINER W/O LABELS
Violation Citation:	Hazardous waste containers &/or tanks are missing labels, accumulation date and/or are improperly labeled. CCR 66262.34(a)(2); 66262.34(a)(3) & 66262.34(f)
Activity:	ACTIVE

Permit Number:	105360
Update Date:	11/02/2012
Inspection Date:	03/24/2004
Violation Code:	6HV3263
Violation:	MONITOR SYSTEM NOT ALL FUNCTIONAL
Violation Citation:	Monitoring system components &/or devices are not all functional. 2630, 2641(j), 2632
Activity:	ACTIVE

Permit Number:	105360
Update Date:	11/02/2012
Inspection Date:	03/24/2004
Violation Code:	6HV3263
Violation:	MONITOR SYSTEM NOT ALL FUNCTIONAL
Violation Citation:	Monitoring system components &/or devices are not all functional. 2630, 2641(j), 2632
Activity:	ACTIVE

Permit Number:	105360
Update Date:	11/02/2012
Inspection Date:	03/24/2004
Violation Code:	6HV0201
Violation:	WASTE CONTAINER NOT CLOSED
Violation Citation:	Hazardous waste containers are not kept closed while in storage. CCR 66265.173(a)
Activity:	ACTIVE

Permit Number:	105360
Update Date:	11/02/2012
Inspection Date:	03/29/2005
Violation Code:	6HV3114
Violation:	2NDRY CONT TEST NOT DONE/SENT TO CUPA
Violation Citation:	Secondary containment testing not done at 6/36 months and/or not sent to CUPA within 30 days. 25284.1; 2637(a)&(e)
Activity:	ACTIVE

UST:

UST Name:	UNDERGROUND TANK 105360 T001
Last Update:	2012-11-02 14:17:38

ARCO #09755 (Continued) **S104746163**

Permit Number:	105360
Tank Type:	SINGLE WALL
Additional Id:	NT2234
Capacity Gallons:	250
UST Contents:	Not reported
Other Content Info:	WASTE OIL
Reg Status:	REMOVED
Remove Close Date:	2000-09-20 00:00:00
Year Installed:	Not reported
Pipe Type:	DOUBLE WALL
Delivery System:	PRESSURE
Monitor Code:	90
UST Monitor Method:	NO MONITORING ALTERNATIVE SELECTED. VERIFY AND ENTER MONITORING ALTERNATIVE DURING INSPECTION.

UST Name:	UNDERGROUND TANK 105360 T002
Last Update:	2012-11-02 14:17:38
Permit Number:	105360
Tank Type:	SINGLE WALL
Additional Id:	NT2234
Capacity Gallons:	10000
UST Contents:	Not reported
Other Content Info:	GASOLINE(TYPE UNKNOWN)
Reg Status:	REMOVED
Remove Close Date:	2000-09-20 00:00:00
Year Installed:	Not reported
Pipe Type:	DOUBLE WALL
Delivery System:	PRESSURE
Monitor Code:	90
UST Monitor Method:	NO MONITORING ALTERNATIVE SELECTED. VERIFY AND ENTER MONITORING ALTERNATIVE DURING INSPECTION.

UST Name:	UNDERGROUND TANK 105360 T003
Last Update:	2012-11-02 14:17:38
Permit Number:	105360
Tank Type:	SINGLE WALL
Additional Id:	NT2234
Capacity Gallons:	10000
UST Contents:	Not reported
Other Content Info:	GASOLINE(TYPE UNKNOWN)
Reg Status:	REMOVED
Remove Close Date:	2000-09-20 00:00:00
Year Installed:	Not reported
Pipe Type:	DOUBLE WALL
Delivery System:	PRESSURE
Monitor Code:	90
UST Monitor Method:	NO MONITORING ALTERNATIVE SELECTED. VERIFY AND ENTER MONITORING ALTERNATIVE DURING INSPECTION.

UST Name:	UNDERGROUND TANK 105360 T004
Last Update:	2012-11-02 14:17:38
Permit Number:	105360
Tank Type:	SINGLE WALL
Additional Id:	416-10
Capacity Gallons:	280
UST Contents:	Not reported
Other Content Info:	WASTE OIL

ARCO #09755 (Continued) **S104746163**

Reg Status: REMOVED
Remove Close Date: 1986-01-21 00:00:00
Year Installed: Not reported
Pipe Type: UNKNOWN
Delivery System: Not reported
Monitor Code: 22
UST Monitor Method: SW TANK (< 551 GALLONS) SW GRAVITY PIPE USING WEEKLY GAUGING: NON-EXEMPT PIPING TEST BIENNIALLY

UST Name: UNDERGROUND TANK 105360 T005
Last Update: 2012-11-02 14:17:38
Permit Number: 105360
Tank Type: DOUBLE WALL
Additional Id: NT2234/RT2849, RT4000
Capacity Gallons: 20000
UST Contents: REGULAR UNLEADED
Other Content Info: REGULAR UNLEADED
Reg Status: ACTIVE
Remove Close Date: Not reported
Year Installed: 2000-01-01 00:00:00
Pipe Type: DOUBLE WALL
Delivery System: PRESSURE
Monitor Code: 31A
UST Monitor Method: DW TANK, DW PRESSURIZED PIPE W/ DRY TANK ANNULAR; POSITIVE SHUT-OFF & FAILSAFE, 3.0LLD; UDC W/ POSITIVE SHUT-OFF

UST Name: UNDERGROUND TANK 105360 T006
Last Update: 2012-11-02 14:17:38
Permit Number: 105360
Tank Type: DOUBLE WALL
Additional Id: NT2234/RT2849, RT4000
Capacity Gallons: 12000
UST Contents: PREMIUM UNLEADED
Other Content Info: PREMIUM UNLEADED
Reg Status: ACTIVE
Remove Close Date: Not reported
Year Installed: 2000-01-01 00:00:00
Pipe Type: DOUBLE WALL
Delivery System: PRESSURE
Monitor Code: 31A
UST Monitor Method: DW TANK, DW PRESSURIZED PIPE W/ DRY TANK ANNULAR; POSITIVE SHUT-OFF & FAILSAFE, 3.0LLD; UDC W/ POSITIVE SHUT-OFF

HIST UST:
File Number: 0002F425
URL: http://geotracker.waterboards.ca.gov/ustpdfs/pdf/0002F425.pdf
Region: Not reported
Facility ID: Not reported
Facility Type: Not reported
Other Type: Not reported
Contact Name: Not reported
Telephone: Not reported
Owner Name: Not reported
Owner Address: Not reported
Owner City,St,Zip: Not reported
Total Tanks: Not reported

ARCO #09755 (Continued) **S104746163**

Tank Num:	Not reported
Container Num:	Not reported
Year Installed:	Not reported
Tank Capacity:	Not reported
Tank Used for:	Not reported
Type of Fuel:	Not reported
Container Construction Thickness:	Not reported
Leak Detection:	Not reported

Click here for Geo Tracker PDF:

EMI:

Year:	2000
County Code:	37
Air Basin:	SD
Facility ID:	4082
Air District Name:	SD
SIC Code:	5541
Air District Name:	SAN DIEGO COUNTY APCD
Community Health Air Pollution Info System:	Not reported
Consolidated Emission Reporting Rule:	Not reported
Total Organic Hydrocarbon Gases Tons/Yr:	1
Reactive Organic Gases Tons/Yr:	1
Carbon Monoxide Emissions Tons/Yr:	0
NOX - Oxides of Nitrogen Tons/Yr:	0
SOX - Oxides of Sulphur Tons/Yr:	0
Particulate Matter Tons/Yr:	0
Part. Matter 10 Micrometers and Smllr Tons/Yr:	0

Year:	2001
County Code:	37
Air Basin:	SD
Facility ID:	4082
Air District Name:	SD
SIC Code:	5541
Air District Name:	SAN DIEGO COUNTY APCD
Community Health Air Pollution Info System:	Not reported
Consolidated Emission Reporting Rule:	Not reported
Total Organic Hydrocarbon Gases Tons/Yr:	1
Reactive Organic Gases Tons/Yr:	1
Carbon Monoxide Emissions Tons/Yr:	0
NOX - Oxides of Nitrogen Tons/Yr:	0
SOX - Oxides of Sulphur Tons/Yr:	0
Particulate Matter Tons/Yr:	0
Part. Matter 10 Micrometers and Smllr Tons/Yr:	0

Year:	2002
County Code:	37
Air Basin:	SD
Facility ID:	4082
Air District Name:	SD
SIC Code:	5541
Air District Name:	SAN DIEGO COUNTY APCD
Community Health Air Pollution Info System:	Not reported
Consolidated Emission Reporting Rule:	Not reported
Total Organic Hydrocarbon Gases Tons/Yr:	1
Reactive Organic Gases Tons/Yr:	1

ARCO #09755 (Continued) **S104746163**

Carbon Monoxide Emissions Tons/Yr:	0
NOX - Oxides of Nitrogen Tons/Yr:	0
SOX - Oxides of Sulphur Tons/Yr:	0
Particulate Matter Tons/Yr:	0
Part. Matter 10 Micrometers and Smllr Tons/Yr:	0

Year:	2003
County Code:	37
Air Basin:	SD
Facility ID:	4082
Air District Name:	SD
SIC Code:	5541
Air District Name:	SAN DIEGO COUNTY APCD
Community Health Air Pollution Info System:	Not reported
Consolidated Emission Reporting Rule:	Not reported
Total Organic Hydrocarbon Gases Tons/Yr:	1
Reactive Organic Gases Tons/Yr:	1
Carbon Monoxide Emissions Tons/Yr:	0
NOX - Oxides of Nitrogen Tons/Yr:	0
SOX - Oxides of Sulphur Tons/Yr:	0
Particulate Matter Tons/Yr:	0
Part. Matter 10 Micrometers and Smllr Tons/Yr:	0

Year:	2004
County Code:	37
Air Basin:	SD
Facility ID:	4082
Air District Name:	SD
SIC Code:	5541
Air District Name:	SAN DIEGO COUNTY APCD
Community Health Air Pollution Info System:	Not reported
Consolidated Emission Reporting Rule:	Not reported
Total Organic Hydrocarbon Gases Tons/Yr:	1.4884968
Reactive Organic Gases Tons/Yr:	1.4884968
Carbon Monoxide Emissions Tons/Yr:	0
NOX - Oxides of Nitrogen Tons/Yr:	0
SOX - Oxides of Sulphur Tons/Yr:	0
Particulate Matter Tons/Yr:	0
Part. Matter 10 Micrometers and Smllr Tons/Yr:	0

Year:	2005
County Code:	37
Air Basin:	SD
Facility ID:	4082
Air District Name:	SD
SIC Code:	5541
Air District Name:	SAN DIEGO COUNTY APCD
Community Health Air Pollution Info System:	Not reported
Consolidated Emission Reporting Rule:	Not reported
Total Organic Hydrocarbon Gases Tons/Yr:	1.4884968
Reactive Organic Gases Tons/Yr:	1.4884968
Carbon Monoxide Emissions Tons/Yr:	0
NOX - Oxides of Nitrogen Tons/Yr:	0
SOX - Oxides of Sulphur Tons/Yr:	0
Particulate Matter Tons/Yr:	0
Part. Matter 10 Micrometers and Smllr Tons/Yr:	0

ARCO #09755 (Continued) **S104746163**

Year:	2006
County Code:	37
Air Basin:	SD
Facility ID:	4082
Air District Name:	SD
SIC Code:	5541
Air District Name:	SAN DIEGO COUNTY APCD
Community Health Air Pollution Info System:	Not reported
Consolidated Emission Reporting Rule:	Not reported
Total Organic Hydrocarbon Gases Tons/Yr:	4.23
Reactive Organic Gases Tons/Yr:	4.23
Carbon Monoxide Emissions Tons/Yr:	0
NOX - Oxides of Nitrogen Tons/Yr:	0
SOX - Oxides of Sulphur Tons/Yr:	0
Particulate Matter Tons/Yr:	0
Part. Matter 10 Micrometers and Smllr Tons/Yr:	0

Year:	2007
County Code:	37
Air Basin:	SD
Facility ID:	4082
Air District Name:	SD
SIC Code:	5541
Air District Name:	SAN DIEGO COUNTY APCD
Community Health Air Pollution Info System:	Not reported
Consolidated Emission Reporting Rule:	Not reported
Total Organic Hydrocarbon Gases Tons/Yr:	4.23
Reactive Organic Gases Tons/Yr:	4.23
Carbon Monoxide Emissions Tons/Yr:	0
NOX - Oxides of Nitrogen Tons/Yr:	0
SOX - Oxides of Sulphur Tons/Yr:	0
Particulate Matter Tons/Yr:	0
Part. Matter 10 Micrometers and Smllr Tons/Yr:	0

Year:	2008
County Code:	37
Air Basin:	SD
Facility ID:	4082
Air District Name:	SD
SIC Code:	5541
Air District Name:	SAN DIEGO COUNTY APCD
Community Health Air Pollution Info System:	Not reported
Consolidated Emission Reporting Rule:	Not reported
Total Organic Hydrocarbon Gases Tons/Yr:	4.23
Reactive Organic Gases Tons/Yr:	4.23
Carbon Monoxide Emissions Tons/Yr:	0
NOX - Oxides of Nitrogen Tons/Yr:	0
SOX - Oxides of Sulphur Tons/Yr:	0
Particulate Matter Tons/Yr:	0
Part. Matter 10 Micrometers and Smllr Tons/Yr:	0

Year:	2009
County Code:	37
Air Basin:	SD
Facility ID:	4082
Air District Name:	SD
SIC Code:	5541

ARCO #09755 (Continued) **S104746163**

Air District Name:	SAN DIEGO COUNTY APCD
Community Health Air Pollution Info System:	Not reported
Consolidated Emission Reporting Rule:	Not reported
Total Organic Hydrocarbon Gases Tons/Yr:	4.2300000000000004
Reactive Organic Gases Tons/Yr:	4.2300000000000004
Carbon Monoxide Emissions Tons/Yr:	0
NOX - Oxides of Nitrogen Tons/Yr:	0
SOX - Oxides of Sulphur Tons/Yr:	0
Particulate Matter Tons/Yr:	0
Part. Matter 10 Micrometers and Smllr Tons/Yr:	0

Year:	2010
County Code:	37
Air Basin:	SD
Facility ID:	4082
Air District Name:	SD
SIC Code:	5541
Air District Name:	SAN DIEGO COUNTY APCD
Community Health Air Pollution Info System:	Not reported
Consolidated Emission Reporting Rule:	Not reported
Total Organic Hydrocarbon Gases Tons/Yr:	4.2300000000000004
Reactive Organic Gases Tons/Yr:	4.2300000000000004
Carbon Monoxide Emissions Tons/Yr:	0
NOX - Oxides of Nitrogen Tons/Yr:	0
SOX - Oxides of Sulphur Tons/Yr:	0
Particulate Matter Tons/Yr:	0
Part. Matter 10 Micrometers and Smllr Tons/Yr:	0

Year:	2011
County Code:	37
Air Basin:	SD
Facility ID:	4082
Air District Name:	SD
SIC Code:	5541
Air District Name:	SAN DIEGO COUNTY APCD
Community Health Air Pollution Info System:	Not reported
Consolidated Emission Reporting Rule:	Not reported
Total Organic Hydrocarbon Gases Tons/Yr:	4.23
Reactive Organic Gases Tons/Yr:	4.23
Carbon Monoxide Emissions Tons/Yr:	0
NOX - Oxides of Nitrogen Tons/Yr:	0
SOX - Oxides of Sulphur Tons/Yr:	0
Particulate Matter Tons/Yr:	0
Part. Matter 10 Micrometers and Smllr Tons/Yr:	0

Year:	2012
County Code:	37
Air Basin:	SD
Facility ID:	4082
Air District Name:	SD
SIC Code:	5541
Air District Name:	SAN DIEGO COUNTY APCD
Community Health Air Pollution Info System:	Not reported
Consolidated Emission Reporting Rule:	Not reported
Total Organic Hydrocarbon Gases Tons/Yr:	4.23
Reactive Organic Gases Tons/Yr:	4.23
Carbon Monoxide Emissions Tons/Yr:	0

ARCO #09755 (Continued) **S104746163**

NOX - Oxides of Nitrogen Tons/Yr:	0
SOX - Oxides of Sulphur Tons/Yr:	0
Particulate Matter Tons/Yr:	0
Part. Matter 10 Micrometers and Smllr Tons/Yr:	0

Year:	2013
County Code:	37
Air Basin:	SD
Facility ID:	4082
Air District Name:	SD
SIC Code:	5541
Air District Name:	SAN DIEGO COUNTY APCD
Community Health Air Pollution Info System:	Not reported
Consolidated Emission Reporting Rule:	Not reported
Total Organic Hydrocarbon Gases Tons/Yr:	4.23
Reactive Organic Gases Tons/Yr:	4.23
Carbon Monoxide Emissions Tons/Yr:	0
NOX - Oxides of Nitrogen Tons/Yr:	0
SOX - Oxides of Sulphur Tons/Yr:	0
Particulate Matter Tons/Yr:	0
Part. Matter 10 Micrometers and Smllr Tons/Yr:	0

Year:	2014
County Code:	37
Air Basin:	SD
Facility ID:	4082
Air District Name:	SD
SIC Code:	5541
Air District Name:	SAN DIEGO COUNTY APCD
Community Health Air Pollution Info System:	Not reported
Consolidated Emission Reporting Rule:	Not reported
Total Organic Hydrocarbon Gases Tons/Yr:	4.23
Reactive Organic Gases Tons/Yr:	4.23
Carbon Monoxide Emissions Tons/Yr:	0
NOX - Oxides of Nitrogen Tons/Yr:	0
SOX - Oxides of Sulphur Tons/Yr:	0
Particulate Matter Tons/Yr:	0
Part. Matter 10 Micrometers and Smllr Tons/Yr:	0

Year:	2015
County Code:	37
Air Basin:	SD
Facility ID:	4082
Air District Name:	SD
SIC Code:	5541
Air District Name:	SAN DIEGO COUNTY APCD
Community Health Air Pollution Info System:	Not reported
Consolidated Emission Reporting Rule:	Not reported
Total Organic Hydrocarbon Gases Tons/Yr:	4.23
Reactive Organic Gases Tons/Yr:	4.23
Carbon Monoxide Emissions Tons/Yr:	0
NOX - Oxides of Nitrogen Tons/Yr:	0
SOX - Oxides of Sulphur Tons/Yr:	0
Particulate Matter Tons/Yr:	0
Part. Matter 10 Micrometers and Smllr Tons/Yr:	0

L53 **ARCO STN. #416** **HIST UST** **U001573370**
WSW **1185 PALM AVE** **N/A**
1/8-1/4 **IMPERIAL BEACH, CA 92154**
0.225 mi.
1189 ft. **Site 3 of 9 in cluster L**

Relative:
Higher

Actual:
28 ft.

HIST UST:

File Number:	Not reported
URL:	Not reported
Region:	STATE
Facility ID:	00000004747
Facility Type:	Gas Station
Other Type:	Not reported
Contact Name:	Not reported
Telephone:	2139239876
Owner Name:	THRIFTY OIL CO.
Owner Address:	10000 LAKEWOOD BLVD.
Owner City,St,Zip:	DOWNEY, CA 90240
Total Tanks:	0004
Tank Num:	001
Container Num:	416-1
Year Installed:	Not reported
Tank Capacity:	00010154
Tank Used for:	PRODUCT
Type of Fuel:	REGULAR
Container Construction Thickness:	1/4
Leak Detection:	Stock Inventor
Tank Num:	002
Container Num:	416-2
Year Installed:	Not reported
Tank Capacity:	00010154
Tank Used for:	PRODUCT
Type of Fuel:	UNLEADED
Container Construction Thickness:	1/4
Leak Detection:	Stock Inventor
Tank Num:	003
Container Num:	416-3
Year Installed:	Not reported
Tank Capacity:	00010154
Tank Used for:	PRODUCT
Type of Fuel:	PREMIUM
Container Construction Thickness:	1/4
Leak Detection:	Stock Inventor
Tank Num:	004
Container Num:	416-10
Year Installed:	Not reported
Tank Capacity:	00000280
Tank Used for:	WASTE
Type of Fuel:	WASTE OIL
Container Construction Thickness:	12
Leak Detection:	Stock Inventor

L54 **ARCO FACILITY #9755** **LUST** **S104581408**
WSW **1185 PALM AV** **HAZNET** **N/A**
1/8-1/4 **IMPERIAL BEACH, CA 91932** **HIST CORTESE**
0.225 mi.
1189 ft. **Site 4 of 9 in cluster L**

Relative: **Higher**

Actual: **28 ft.**

LUST:

Lead Agency:	SAN DIEGO COUNTY LOP
Case Type:	LUST Cleanup Site
Geo Track:	http://geotracker.waterboards.ca.gov/profile_report.asp?global_id=T0607300923
Global Id:	T0607300923
Latitude:	32.5834673779695
Longitude:	-117.108493745327
Status:	Completed - Case Closed
Status Date:	08/07/2014
Case Worker:	TS
RB Case Number:	9UT2154
Local Agency:	SAN DIEGO COUNTY LOP
File Location:	Local Agency
Local Case Number:	H05360-002
Potential Media Affect:	Aquifer used for drinking water supply
Potential Contaminants of Concern:	Gasoline
Site History:	Case Summary: Unauthorized release case H05360-001 was opened after an environmental assessment conducted in 1986 showed the presence of fuel-degraded soil and groundwater at the site. Free product was also reported in two monitoring wells. Release case H05360-002 was later opened following the discovery of a release of gasoline from a product line in 1992. The two cases were consolidated into one case (H05360-002) in January 2010. A total of 30 groundwater monitoring wells were installed and sampled to delineate the extent of petroleum hydrocarbon contamination from the two releases. A soil vapor extraction (SVE) remediation system operated at the site between May 1989 and February 1997, and reportedly removed approximately 19,530 pounds of petroleum hydrocarbons. Approximately 326 gallons of free product was recovered by hand-bailing from May 1996 to April 2010, when free product was no longer observed in any wells. In 1994, approximately 25 tons of impacted soil was excavated during a UST realignment and transported to the Candelaria facility in Anza, CA. In September 2000, one 250-gallon waste oil underground storage tank (UST) and three 10,000-gallon gasoline USTs were removed from the site along with the dispensers and associated product piping. The tank cavity was over-excavated, and a total of approximately 774 tons (521 cubic yards) of hydrocarbon-impacted soil was transported to the Soil Wash Technologies, Inc. facility in San Diego, CA for disposal. In August 2005, soil vapor samples were collected from ten on-site locations at depths of five feet and ten feet below grade. The maximum benzene, toluene, ethylbenzene, and xylenes concentrations were reported in a vapor sample collected at a depth of ten feet below ground surface. MTBE was not detected in any of the vapor samples. A cancer risk of 1.4 X 10-7 was calculated for benzene in soil vapor. The consultant states that the residual contaminants pose no significant health risk (below one in one million). In accordance with a DEH-approved Corrective Action Plan (CAP), a multi-phase extraction system was operational between September 2010 and April 2012. An estimated 1,565 pounds of petroleum hydrocarbons was removed as vapor, and approximately 2,548,760 gallons of groundwater were treated and released under a sewer discharge permit. Residual soil impacts cover an area of approximately 19,200 square feet at a depth interval between 21 to 27 feet below grade. This represents an

ARCO FACILITY #9755 (Continued) **S104581408**

estimated volume of residual impacted soil of 4,200 cubic yards. Following the shutdown of the system in late 2012, due to asymptotic conditions, four consecutive quarters of post remediation groundwater sampling were conducted. Trend analyses were completed using the post-remediation data, and Thrifty calculated that benzene concentrations will naturally attenuate to the Maximum Contaminant Level (MCL) of one microgram per liter by 2077. The California American Water Company, the water district which provides water to the City of Imperial Beach, states that they have no plans to pump groundwater in the City of Imperial Beach for distribution to its customers. Thrifty concludes that site remediation efforts were effective in removing/remediating the secondary source to the extent practicable and predicts that the residual dissolved contaminant concentrations will continue to naturally attenuate on site and off site. Case closure is recommended, and DEH concurs. A 60-day public review and comment period regarding DEHs intent to close the case was completed on June 2, 2014. DEH received a comment letter from the City of San Diego, Public Utilities Department expressing concerns regarding potential impacts on the Citys ability to develop groundwater resources near the site in the future. Both Thrifty and DEH sent response letters addressing their comments.

LUST:
Global Id: T0607300923
Contact Type: Local Agency Caseworker
Contact Name: TERESA SHERMAN
Organization Name: SAN DIEGO COUNTY LOP
Address: P.O. Box 129261
City: San Diego
Email: teresa.sherman@sdcounty.ca.gov
Phone Number: Not reported

LUST:
Global Id: T0607300923
Action Type: RESPONSE
Date: 03/31/2014
Action: Fact Sheets - Public Participation

Global Id: T0607300923
Action Type: ENFORCEMENT
Date: 09/11/2013
Action: Technical Correspondence / Assistance / Other

Global Id: T0607300923
Action Type: RESPONSE
Date: 01/30/2009
Action: Monitoring Report - Semi-Annually

Global Id: T0607300923
Action Type: ENFORCEMENT
Date: 08/22/2013
Action: Technical Correspondence / Assistance / Other

Global Id: T0607300923
Action Type: ENFORCEMENT
Date: 11/26/2013
Action: Technical Correspondence / Assistance / Other

ARCO FACILITY #9755 (Continued) **S104581408**

Global Id: T0607300923
Action Type: RESPONSE
Date: 07/18/2013
Action: Monitoring Report - Quarterly

Global Id: T0607300923
Action Type: REMEDIATION
Date: 05/01/1994
Action: Excavation

Global Id: T0607300923
Action Type: REMEDIATION
Date: 05/01/1996
Action: Free Product Removal

Global Id: T0607300923
Action Type: REMEDIATION
Date: 05/01/1989
Action: Soil Vapor Extraction (SVE)

Global Id: T0607300923
Action Type: REMEDIATION
Date: 09/01/2010
Action: Soil Vapor Extraction (SVE)

Global Id: T0607300923
Action Type: REMEDIATION
Date: 09/01/2000
Action: Excavation

Global Id: T0607300923
Action Type: REMEDIATION
Date: 05/01/1989
Action: Free Product Removal

Global Id: T0607300923
Action Type: ENFORCEMENT
Date: 09/04/2008
Action: Notification - Public Notice of ROD/RAP/CAP

Global Id: T0607300923
Action Type: ENFORCEMENT
Date: 03/26/2013
Action: Technical Correspondence / Assistance / Other

Global Id: T0607300923
Action Type: ENFORCEMENT
Date: 04/19/2012
Action: Technical Correspondence / Assistance / Other

Global Id: T0607300923
Action Type: ENFORCEMENT
Date: 06/14/2012
Action: Technical Correspondence / Assistance / Other

Global Id: T0607300923
Action Type: ENFORCEMENT

ARCO FACILITY #9755 (Continued) **S104581408**

Date: 12/18/2008
Action: Notification - Public Notice of ROD/RAP/CAP

Global Id: T0607300923
Action Type: ENFORCEMENT
Date: 01/28/2014
Action: Technical Correspondence / Assistance / Other

Global Id: T0607300923
Action Type: ENFORCEMENT
Date: 08/07/2014
Action: Closure/No Further Action Letter

Global Id: T0607300923
Action Type: ENFORCEMENT
Date: 01/17/2014
Action: Clean Up Fund - Case Closure Review Summary Report (RSR)

Global Id: T0607300923
Action Type: Other
Date: 01/13/1992
Action: Leak Reported

Global Id: T0607300923
Action Type: RESPONSE
Date: 04/20/2012
Action: Remedial Progress Report

Global Id: T0607300923
Action Type: RESPONSE
Date: 07/26/2012
Action: Monitoring Report - Semi-Annually

Global Id: T0607300923
Action Type: ENFORCEMENT
Date: 04/09/2009
Action: Technical Correspondence / Assistance / Other

Global Id: T0607300923
Action Type: ENFORCEMENT
Date: 05/26/2009
Action: Technical Correspondence / Assistance / Other

Global Id: T0607300923
Action Type: ENFORCEMENT
Date: 07/09/2009
Action: Letter - Notice

Global Id: T0607300923
Action Type: Other
Date: 01/13/1992
Action: Leak Began

Global Id: T0607300923
Action Type: RESPONSE
Date: 03/30/2009
Action: Other Workplan

ARCO FACILITY #9755 (Continued) **S104581408**

Global Id: T0607300923
Action Type: RESPONSE
Date: 01/25/2013
Action: Monitoring Report - Quarterly - Regulator Responded

Global Id: T0607300923
Action Type: RESPONSE
Date: 01/31/2011
Action: Monitoring Report - Semi-Annually - Regulator Responded

Global Id: T0607300923
Action Type: RESPONSE
Date: 07/30/2009
Action: Monitoring Report - Semi-Annually - Regulator Responded

Global Id: T0607300923
Action Type: RESPONSE
Date: 01/28/2010
Action: Clean Up Fund - 5-Year Review Summary - Regulator Responded

Global Id: T0607300923
Action Type: RESPONSE
Date: 10/31/2010
Action: Remedial Progress Report - Regulator Responded

Global Id: T0607300923
Action Type: RESPONSE
Date: 10/16/2012
Action: Monitoring Report - Quarterly

Global Id: T0607300923
Action Type: RESPONSE
Date: 07/31/2010
Action: Monitoring Report - Semi-Annually - Regulator Responded

Global Id: T0607300923
Action Type: RESPONSE
Date: 07/31/2009
Action: Monitoring Report - Semi-Annually - Regulator Responded

Global Id: T0607300923
Action Type: RESPONSE
Date: 01/31/2010
Action: Monitoring Report - Semi-Annually - Regulator Responded

Global Id: T0607300923
Action Type: RESPONSE
Date: 04/30/2011
Action: Remedial Progress Report - Regulator Responded

Global Id: T0607300923
Action Type: RESPONSE
Date: 04/17/2012
Action: Correspondence

Global Id: T0607300923
Action Type: ENFORCEMENT

ARCO FACILITY #9755 (Continued) **S104581408**

Date: 10/31/2013
Action: Technical Correspondence / Assistance / Other

Global Id: T0607300923
Action Type: ENFORCEMENT
Date: 07/16/2014
Action: Technical Correspondence / Assistance / Other

Global Id: T0607300923
Action Type: ENFORCEMENT
Date: 02/02/2010
Action: File review

Global Id: T0607300923
Action Type: ENFORCEMENT
Date: 01/11/2010
Action: Letter - Notice

Global Id: T0607300923
Action Type: RESPONSE
Date: 10/27/2014
Action: Well Destruction Report

Global Id: T0607300923
Action Type: RESPONSE
Date: 06/06/2014
Action: Correspondence

Global Id: T0607300923
Action Type: RESPONSE
Date: 07/28/2011
Action: Monitoring Report - Semi-Annually - Regulator Responded

Global Id: T0607300923
Action Type: ENFORCEMENT
Date: 05/30/2014
Action: Letter - Notice

Global Id: T0607300923
Action Type: RESPONSE
Date: 04/11/2013
Action: Monitoring Report - Quarterly

Global Id: T0607300923
Action Type: ENFORCEMENT
Date: 02/27/1992
Action: Notice of Responsibility

Global Id: T0607300923
Action Type: Other
Date: 01/13/1992
Action: Leak Discovery

Global Id: T0607300923
Action Type: RESPONSE
Date: 08/08/2011
Action: Clean Up Fund - 5-Year Review Summary - Regulator Responded

ARCO FACILITY #9755 (Continued) **S104581408**

Global Id: T0607300923
Action Type: RESPONSE
Date: 01/24/2012
Action: Monitoring Report - Semi-Annually - Regulator Responded

Global Id: T0607300923
Action Type: Other
Date: 01/13/1992
Action: Leak Stopped

Global Id: T0607300923
Action Type: RESPONSE
Date: 10/12/2011
Action: Remedial Progress Report

Global Id: T0607300923
Action Type: ENFORCEMENT
Date: 12/03/2013
Action: Technical Correspondence / Assistance / Other

Global Id: T0607300923
Action Type: RESPONSE
Date: 08/09/2013
Action: Request for Closure - Regulator Responded

Global Id: T0607300923
Action Type: RESPONSE
Date: 10/10/2013
Action: Request for Closure - Regulator Responded

Global Id: T0607300923
Action Type: ENFORCEMENT
Date: 09/06/2011
Action: Technical Correspondence / Assistance / Other

Global Id: T0607300923
Action Type: RESPONSE
Date: 11/14/2013
Action: Request for Closure - Regulator Responded

Global Id: T0607300923
Action Type: ENFORCEMENT
Date: 06/02/2011
Action: Technical Correspondence / Assistance / Other

LUST:
Global Id: T0607300923
Status: Open - Case Begin Date
Status Date: 01/13/1992

Global Id: T0607300923
Status: Open - Eligible for Closure
Status Date: 01/28/1995

Global Id: T0607300923
Status: Open - Remediation
Status Date: 01/28/1995

ARCO FACILITY #9755 (Continued) **S104581408**

Global Id: T0607300923
Status: Open - Eligible for Closure
Status Date: 06/02/2014

Global Id: T0607300923
Status: Open - Site Assessment
Status Date: 06/19/2014

Global Id: T0607300923
Status: Open - Eligible for Closure
Status Date: 08/05/2014

Global Id: T0607300923
Status: Completed - Case Closed
Status Date: 08/07/2014

Lead Agency: SAN DIEGO COUNTY LOP
Case Type: LUST Cleanup Site
Geo Track: http://geotracker.waterboards.ca.gov/profile_report.asp?global_id=T0607302869
Global Id: T0607302869
Latitude: 32.5835667676997
Longitude: -117.108489838623
Status: Completed - Case Closed
Status Date: 01/25/2010
Case Worker: KK
RB Case Number: 9UT580
Local Agency: SAN DIEGO COUNTY LOP
File Location: Local Agency
Local Case Number: H05360-001
Potential Media Affect: Aquifer used for drinking water supply
Potential Contaminants of Concern: Gasoline
Site History: This case has been administratively consolidated with H05360-002. Please see the aforementioned case in GeoTracker for the most recent information pertaining to site activities.

LUST:
Global Id: T0607302869
Contact Type: Local Agency Caseworker
Contact Name: KEITH KEZER
Organization Name: SAN DIEGO COUNTY LOP
Address: P.O. Box 129261
City: San Diego
Email: keith.kezer@sdcounty.ca.gov
Phone Number: Not reported

LUST:
Global Id: T0607302869
Action Type: ENFORCEMENT
Date: 09/04/2008
Action: Notification - Public Notice of ROD/RAP/CAP

Global Id: T0607302869
Action Type: ENFORCEMENT
Date: 12/18/2008
Action: Notification - Public Notice of ROD/RAP/CAP

ARCO FACILITY #9755 (Continued) **S104581408**

Global Id: T0607302869
Action Type: ENFORCEMENT
Date: 12/18/2008
Action: Notification - Public Notice of ROD/RAP/CAP

Global Id: T0607302869
Action Type: Other
Date: 09/11/1986
Action: Leak Reported

Global Id: T0607302869
Action Type: ENFORCEMENT
Date: 07/09/2009
Action: Letter - Notice

Global Id: T0607302869
Action Type: Other
Date: 09/11/1986
Action: Leak Began

Global Id: T0607302869
Action Type: ENFORCEMENT
Date: 01/11/2010
Action: Closure/No Further Action Letter

Global Id: T0607302869
Action Type: ENFORCEMENT
Date: 10/30/1986
Action: Notice of Responsibility

Global Id: T0607302869
Action Type: Other
Date: 09/11/1986
Action: Leak Stopped

Global Id: T0607302869
Action Type: Other
Date: 09/11/1986
Action: Leak Discovery

LUST:
Global Id: T0607302869
Status: Open - Case Begin Date
Status Date: 09/11/1986

Global Id: T0607302869
Status: Open - Remediation
Status Date: 07/01/1989

Global Id: T0607302869
Status: Completed - Case Closed
Status Date: 01/25/2010

HAZNET:
envid: S104581408

ARCO FACILITY #9755 (Continued) **S104581408**

Year:	2016
GEPAID:	CAL000385765
Contact:	JAMES BECK
Telephone:	5624956814
Mailing Name:	Not reported
Mailing Address:	19100 RIDGEWOOD PKWY
Mailing City,St,Zip:	SAN ANTONIO, TX 782590000
Gen County:	San Diego
TSD EPA ID:	CAT080013352
TSD County:	Los Angeles
Waste Category:	Aqueous solution with total organic residues less than 10 percent
Disposal Method:	Other Recovery Of Reclamation For Reuse Including Acid Regeneration, Organics Recovery Ect
Tons:	0.021
Cat Decode:	Aqueous solution with total organic residues less than 10 percent
Method Decode:	Other Recovery Of Reclamation For Reuse Including Acid Regeneration, Organics Recovery Ect
Facility County:	San Diego

envid:	S104581408
Year:	2016
GEPAID:	CAL000385765
Contact:	JAMES BECK
Telephone:	5624956814
Mailing Name:	Not reported
Mailing Address:	19100 RIDGEWOOD PKWY
Mailing City,St,Zip:	SAN ANTONIO, TX 782590000
Gen County:	San Diego
TSD EPA ID:	NVT330010000
TSD County:	99
Waste Category:	Other organic solids
Disposal Method:	Landfill Or Surface Impoundment That Will Be Closed As Landfill(To Include On-Site Treatment And/Or Stabilization)
Tons:	0.0125
Cat Decode:	Other organic solids
Method Decode:	Landfill Or Surface Impoundment That Will Be Closed As Landfill(To Include On-Site Treatment And/Or Stabilization)
Facility County:	San Diego

envid:	S104581408
Year:	2015
GEPAID:	CAL000385765
Contact:	ROSIE RANGEL
Telephone:	2106266564
Mailing Name:	Not reported
Mailing Address:	19100 RIDGEWOOD PKWY
Mailing City,St,Zip:	SAN ANTONIO, TX 782590000
Gen County:	San Diego
TSD EPA ID:	CAT080013352
TSD County:	Los Angeles
Waste Category:	Aqueous solution with total organic residues less than 10 percent
Disposal Method:	Other Recovery Of Reclamation For Reuse Including Acid Regeneration, Organics Recovery Ect
Tons:	0.189
Cat Decode:	Not reported
Method Decode:	Not reported
Facility County:	San Diego

ARCO FACILITY #9755 (Continued) **S104581408**

envid: S104581408
Year: 2015
GEPAID: CAL000385765
Contact: ROSIE RANGEL
Telephone: 2106266564
Mailing Name: Not reported
Mailing Address: 19100 RIDGEWOOD PKWY
Mailing City,St,Zip: SAN ANTONIO, TX 782590000
Gen County: San Diego
TSD EPA ID: NVT330010000
TSD County: 99
Waste Category: Other organic solids
Disposal Method: Landfill Or Surface Impoundment That Will Be Closed As Landfill(To Include On-Site Treatment And/Or Stabilization)
Tons: 0.0125
Cat Decode: Not reported
Method Decode: Not reported
Facility County: San Diego

envid: S104581408
Year: 2014
GEPAID: CAL000385765
Contact: ROSIE RANGEL
Telephone: 2106266564
Mailing Name: Not reported
Mailing Address: 19100 RIDGEWOOD PKWY
Mailing City,St,Zip: SAN ANTONIO, TX 782590000
Gen County: San Diego
TSD EPA ID: CAT080013352
TSD County: Los Angeles
Waste Category: Aqueous solution with total organic residues less than 10 percent
Disposal Method: Other Recovery Of Reclamation For Reuse Including Acid Regeneration, Organics Recovery Ect
Tons: 0.042
Cat Decode: Not reported
Method Decode: Not reported
Facility County: San Diego

Click this hyperlink while viewing on your computer to access
2 additional CA_HAZNET: record(s) in the EDR Site Report.

HIST CORTESE:
Region: CORTESE
Facility County Code: 37
Reg By: LTNKA
Reg Id: 9UT2154

Region: CORTESE
Facility County Code: 37
Reg By: LTNKA
Reg Id: 9UT580

L55 **ARCO STN #416** **LUST** **S102439018**
WSW **1185 PALM AVE** **SWEEPS UST** **N/A**
1/8-1/4 **IMPERIAL BEACH, CA 91932**
0.225 mi.
1189 ft. **Site 5 of 9 in cluster L**

Relative:
Higher

Actual:
28 ft.

LUST REG 9:

Region:	9
Status:	Preliminary site assessment underway
Case Number:	9UT2154
Local Case:	H05360-002
Substance:	Unleaded Gasoline
Qty Leaked:	0
Abate Method:	Not reported
Local Agency:	San Diego
How Found:	Other Means
How Stopped:	Other Means
Source:	Unknown
Cause:	Unknown
Lead Agency:	Local Agency
Case Type:	Aquifer affected
Date Found:	01/14/1992
Date Stopped:	01/14/1992
Confirm Date:	01/28/1992
Submit Workplan:	Not reported
Prelim Assess:	01/28/1992
Desc Pollution:	Not reported
Remed Plan:	/ /
Remed Action:	Not reported
Began Monitor:	Not reported
Release Date:	01/14/1992
Enforce Date:	Not reported
Closed Date:	Not reported
Enforce Type:	Not reported
Pilot Program:	LOP
Basin Number:	910.20
GW Depth:	25'
Beneficial Use:	MUNBU
NPDES Number:	Not reported
Priority:	3A
File Dispn:	Not reported
Interim Remedial Actions:	No
Cleanup and Abatement order Number:	Not reported
Waste Discharge Requirement Number:	Not reported

SWEEPS UST:

Status:	Active
Comp Number:	5360
Number:	9
Board Of Equalization:	44-007386
Referral Date:	Not reported
Action Date:	06-26-92
Created Date:	02-29-88
Owner Tank Id:	Not reported
SWRCB Tank Id:	37-000-005360-000001
Tank Status:	A
Capacity:	10154
Active Date:	Not reported
Tank Use:	M.V. FUEL

ARCO STN #416 (Continued) **S102439018**

STG:	P
Content:	LEADED
Number Of Tanks:	4
Status:	Active
Comp Number:	5360
Number:	9
Board Of Equalization:	44-007386
Referral Date:	Not reported
Action Date:	06-26-92
Created Date:	02-29-88
Owner Tank Id:	Not reported
SWRCB Tank Id:	37-000-005360-000002
Tank Status:	A
Capacity:	10154
Active Date:	Not reported
Tank Use:	M.V. FUEL
STG:	P
Content:	REG UNLEADED
Number Of Tanks:	Not reported
Status:	Active
Comp Number:	5360
Number:	9
Board Of Equalization:	44-007386
Referral Date:	Not reported
Action Date:	06-26-92
Created Date:	02-29-88
Owner Tank Id:	Not reported
SWRCB Tank Id:	37-000-005360-000003
Tank Status:	A
Capacity:	10154
Active Date:	Not reported
Tank Use:	M.V. FUEL
STG:	P
Content:	LEADED
Number Of Tanks:	Not reported
Status:	Active
Comp Number:	5360
Number:	9
Board Of Equalization:	44-007386
Referral Date:	Not reported
Action Date:	06-26-92
Created Date:	02-29-88
Owner Tank Id:	Not reported
SWRCB Tank Id:	37-000-005360-000004
Tank Status:	A
Capacity:	280
Active Date:	Not reported
Tank Use:	PETROLEUM
STG:	W
Content:	Not reported
Number Of Tanks:	Not reported

L56 **ARCO 42141** **UST** **U004261931**
WSW **1185 PALM AVE** **N/A**
1/8-1/4 **IMPERIAL BEACH, CA 91932**
0.225 mi.
1189 ft. **Site 6 of 9 in cluster L**

Relative:
Higher

Actual:
28 ft.

UST:
Facility ID: 37-000-105360
Permitting Agency: San Diego County Department of Environmental Health
Latitude: 32.58345
Longitude: -117.1085

L57 **SERVICE STATION #416** **LUST** **S101301692**
WSW **1185 PALM AVENUE** **N/A**
1/8-1/4 **IMPERIAL BEACH, CA 92154**
0.225 mi.
1189 ft. **Site 7 of 9 in cluster L**

Relative:
Higher

Actual:
28 ft.

LUST REG 9:
Region: 9
Status: Remedial action (cleanup) Underway
Case Number: 9UT580
Local Case: H05360-001
Substance: Gasoline
Qty Leaked: 0
Abate Method: GTVS
Local Agency: San Diego
How Found: Other Means
How Stopped: Not reported
Source: Not reported
Cause: Not reported
Lead Agency: Local Agency
Case Type: Aquifer affected
Date Found: 09/11/1986
Date Stopped: 09/11/1986
Confirm Date: 08/18/1986
Submit Workplan: Not reported
Prelim Assess: / /
Desc Pollution: Not reported
Remed Plan: 07/30/1987
Remed Action: 7/1/89
Began Monitor: Not reported
Release Date: 08/18/1986
Enforce Date: 10/30/86
Closed Date: Not reported
Enforce Type: SEL
Pilot Program: LOP
Basin Number: 910.20
GW Depth: 25’
Beneficial Use: MUNBU
NPDES Number: Not reported
Priority: 3A
File Dispn: Not reported
Interim Remedial Actions: Yes
Cleanup and Abatement order Number: Not reported
Waste Discharge Requirement Number: Not reported

L58 **ALL AMERICAN CAR WASH - IB, INC** **LUST** **S100726844**
WSW **1158 PALM AV** **San Diego Co. HMMD** **N/A**
1/8-1/4 **IMPERIAL BEACH, CA 91932** **SWEEPS UST**
0.229 mi. **HIST CORTESE**
1210 ft. **Site 8 of 9 in cluster L**

Relative:
Higher

Actual:
25 ft.

LUST:

Lead Agency:	SAN DIEGO COUNTY LOP
Case Type:	LUST Cleanup Site
Geo Track:	http://geotracker.waterboards.ca.gov/profile_report.asp?global_id=T0607301704
Global Id:	T0607301704
Latitude:	32.584244
Longitude:	-117.109003
Status:	Completed - Case Closed
Status Date:	12/13/1996
Case Worker:	Not reported
RB Case Number:	9UT2939
Local Agency:	Not reported
File Location:	Local Agency
Local Case Number:	H04996-001
Potential Media Affect:	Soil
Potential Contaminants of Concern:	Gasoline
Site History:	Not reported

LUST:

Global Id:	T0607301704
Action Type:	Other
Date:	03/10/1994
Action:	Leak Discovery

Global Id:	T0607301704
Action Type:	Other
Date:	03/10/1994
Action:	Leak Reported

Global Id:	T0607301704
Action Type:	Other
Date:	03/10/1994
Action:	Leak Began

Global Id:	T0607301704
Action Type:	ENFORCEMENT
Date:	09/24/1996
Action:	Closure/No Further Action Letter - #H04996-001

Global Id:	T0607301704
Action Type:	Other
Date:	03/10/1994
Action:	Leak Stopped

LUST:

Global Id:	T0607301704
Status:	Open - Case Begin Date
Status Date:	03/10/1994

Global Id:	T0607301704
Status:	Completed - Case Closed
Status Date:	12/13/1996

ALL AMERICAN CAR WASH - IB, INC (Continued) **S100726844**

LUST REG 9:
Region: 9
Status: Case Closed
Case Number: 9UT2939
Local Case: H04996-001
Substance: Unleaded Gasoline
Qty Leaked: 0
Abate Method: Not reported
Local Agency: San Diego
How Found: Not reported
How Stopped: Not reported
Source: Not reported
Cause: Not reported
Lead Agency: Local Agency
Case Type: Soil only
Date Found: 03/10/1994
Date Stopped: 03/10/1994
Confirm Date: / /
Submit Workplan: Not reported
Prelim Assess: 09/07/1994
Desc Pollution: Not reported
Remed Plan: 08/28/1996
Remed Action: Not reported
Began Monitor: Not reported
Release Date: 03/10/1994
Enforce Date: Not reported
Closed Date: 12/13/96
Enforce Type: Not reported
Pilot Program: LOP
Basin Number: 910.20
GW Depth: Not reported
Beneficial Use: No Beneficial groundwater use
NPDES Number: Not reported
Priority: Low priority. Priority ranking can change over time.
File Dispn: File discarded, case closed
Interim Remedial Actions: Yes
Cleanup and Abatement order Number: Not reported
Waste Discharge Requirement Number: Not reported

HMMD SAN DIEGO:
Permit Number: 213551
Business Type: 6HK30
EPA Id Number: CAL000361055
APN: 626-222-11-00
Last HMMD Inspection: 01/21/2011
Facility Telephone: 619-429-7000
Permit Status: OPEN
Permit Expiration: 05/31/2013
Date Last Updated: 11/02/2012
Facility Owner: JAMES ROSE OR/WILLIAM FLANNERY
Facility Mailing Address: 2307 NIELSEN ST
Facility Mailing City: EL CAJON
Facility Mailing State: CA
Facility Mailing Zip: 92020
UST Owner: Not reported
Handle Regulated Hazmat: Y

ALL AMERICAN CAR WASH - IB, INC (Continued) **S100726844**

Own Or Operate UST: Not reported
Subject To APSA: Not reported
Generate Haz Waste: Y
Treat Haz Waste: Not reported
Generate Medical Waste: Not reported

Inventory Active Permits (not SQG Medical):
Permit Number: 213551
Update Date: 11/02/2012
Case Number: Not reported
Name: ARMOUR - ALL
Other Information: Not reported
Material Waste: Material
Hazardous Categories 1: FIRE
Hazardous Categories 2: ACUTE

Permit Number: 213551
Update Date: 11/02/2012
Case Number: Not reported
Name: DEGREASER
Other Information: Not reported
Material Waste: Material
Hazardous Categories 1: ACUTE
Hazardous Categories 2: Not reported

Permit Number: 213551
Update Date: 11/02/2012
Case Number: Not reported
Name: POLYSEALANT WAX
Other Information: Not reported
Material Waste: Material
Hazardous Categories 1: ACUTE
Hazardous Categories 2: Not reported

Permit Number: 213551
Update Date: 11/02/2012
Case Number: 111-76-2
Name: SOAP
Other Information: Not reported
Material Waste: Material
Hazardous Categories 1: CHRONIC
Hazardous Categories 2: Not reported

Permit Number: 213551
Update Date: 11/02/2012
Case Number: Not reported
Name: TELLUS OIL
Other Information: Not reported
Material Waste: Material
Hazardous Categories 1: FIRE
Hazardous Categories 2: CHRONIC

Permit Number: 213551
Update Date: 11/02/2012
Case Number: Not reported
Name: WASTE 221 WASTE OIL & MIXED OIL
Other Information: WASTE OIL
Material Waste: Waste

ALL AMERICAN CAR WASH - IB, INC (Continued) **S100726844**

Hazardous Categories 1: Not reported
Hazardous Categories 2: Not reported

Permit Number: 213551
Business Type: 6HK30
EPA Id Number: CAL000361055
APN: 626-222-11-00
Last HMMD Inspection: 01/21/2011
Facility Telephone: 619-429-7000
Permit Status: OPEN
Permit Expiration: 05/31/2013
Date Last Updated: 11/02/2012
Facility Owner: JAMES ROSE OR/WILLIAM FLANNERY
Facility Mailing Address: 2307 NIELSEN ST
Facility Mailing City: EL CAJON
Facility Mailing State: CA
Facility Mailing Zip: 92020
UST Owner: Not reported
Handle Regulated Hazmat: Y
Own Or Operate UST: Not reported
Subject To APSA: Not reported
Generate Haz Waste: Y
Treat Haz Waste: Not reported
Generate Medical Waste: Not reported

Inventory Active Permits (not SQG Medical):
Permit Number: 213551
Update Date: 11/02/2012
Case Number: Not reported
Name: ARMOUR - ALL
Other Information: Not reported
Material Waste: Material
Hazardous Categories 1: FIRE
Hazardous Categories 2: ACUTE

Permit Number: 213551
Update Date: 11/02/2012
Case Number: Not reported
Name: DEGREASER
Other Information: Not reported
Material Waste: Material
Hazardous Categories 1: ACUTE
Hazardous Categories 2: Not reported

Permit Number: 213551
Update Date: 11/02/2012
Case Number: Not reported
Name: POLYSEALANT WAX
Other Information: Not reported
Material Waste: Material
Hazardous Categories 1: ACUTE
Hazardous Categories 2: Not reported

Permit Number: 213551
Update Date: 11/02/2012
Case Number: 111-76-2
Name: SOAP

ALL AMERICAN CAR WASH - IB, INC (Continued) **S100726844**

Other Information: Not reported
Material Waste: Material
Hazardous Categories 1: CHRONIC
Hazardous Categories 2: Not reported

Permit Number: 213551
Update Date: 11/02/2012
Case Number: Not reported
Name: TELLUS OIL
Other Information: Not reported
Material Waste: Material
Hazardous Categories 1: FIRE
Hazardous Categories 2: CHRONIC

Permit Number: 213551
Update Date: 11/02/2012
Case Number: Not reported
Name: WASTE 221 WASTE OIL & MIXED OIL
Other Information: WASTE OIL
Material Waste: Waste
Hazardous Categories 1: Not reported
Hazardous Categories 2: Not reported

SWEEPS UST:
Status: Active
Comp Number: 4996
Number: 9
Board Of Equalization: Not reported
Referral Date: Not reported
Action Date: 06-26-92
Created Date: 02-29-88
Owner Tank Id: Not reported
SWRCB Tank Id: 37-000-004996-000001
Tank Status: A
Capacity: 6000
Active Date: Not reported
Tank Use: OIL
STG: P
Content: Not reported
Number Of Tanks: 3

Status: Active
Comp Number: 4996
Number: 9
Board Of Equalization: Not reported
Referral Date: Not reported
Action Date: 06-26-92
Created Date: 02-29-88
Owner Tank Id: Not reported
SWRCB Tank Id: 37-000-004996-000002
Tank Status: A
Capacity: 6000
Active Date: Not reported
Tank Use: OIL
STG: P
Content: Not reported

ALL AMERICAN CAR WASH - IB, INC (Continued) **S100726844**

Number Of Tanks: Not reported

Status: Active
Comp Number: 4996
Number: 9
Board Of Equalization: Not reported
Referral Date: Not reported
Action Date: 06-26-92
Created Date: 02-29-88
Owner Tank Id: Not reported
SWRCB Tank Id: 37-000-004996-000003
Tank Status: A
Capacity: 6000
Active Date: Not reported
Tank Use: OIL
STG: P
Content: Not reported
Number Of Tanks: Not reported

HIST CORTESE:
Region: CORTESE
Facility County Code: 37
Reg By: LTNKA
Reg Id: 9UT2939

L59 **ALL AMERICAN CAR WASH - IB** **SAN DIEGO CO. SAM** **S104746078**
WSW **1158 PALM AV** **San Diego Co. HMMD** **N/A**
1/8-1/4 **IMPERIAL BEACH, CA 91932**
0.229 mi.
1210 ft. **Site 9 of 9 in cluster L**

Relative:
Higher

Actual:
25 ft.

SAN DIEGO CO. SAM:
Case Number: H04996-001
Agency: DEH Site Assessment & Mitigation
Funding: **LOP - Federal Fund**
Facility Type: Soils Only
Facility Status: Closed Case
Date: 12/13/1996
Date Began: 3/10/1994

HMMD SAN DIEGO:
Permit Number: 204744
Business Type: 6HK30
EPA Id Number: Not reported
APN: 626-222-11-00
Last HMMD Inspection: 10/13/2009
Facility Telephone: 619-429-7000
Permit Status: INAC
Permit Expiration: 01/31/2011
Date Last Updated: 11/02/2012
Facility Owner: DOLORES ROSE & EILEEN FLANNERY
Facility Mailing Address: 2307 NIELSEN ST
Facility Mailing City: El Cajon
Facility Mailing State: CA
Facility Mailing Zip: 92020
UST Owner: Not reported
Handle Regulated Hazmat: Y

ALL AMERICAN CAR WASH - IB (Continued) **S104746078**

Own Or Operate UST:	Not reported
Subject To APSA:	Not reported
Generate Haz Waste:	Y
Treat Haz Waste:	Not reported
Generate Medical Waste:	Not reported

Violations Inactive Permits:

Permit Number:	204744
Update Date:	11/02/2012
Inspection Date:	08/04/2006
Violation Code:	6HV0135
Violation:	MANIFESTS/RECEIPTS FOR 3 YEARS NOT ONSIT
Violation Citation:	Hazardous waste manifests/receipts for 3 years are not maintained onsite to document proper disposal of hazardous waste. CCR 66262.40(a) & 25160.2(b)(3)
Activity:	Inactive Permit

Permit Number:	104996
Business Type:	6HK30
EPA Id Number:	Not reported
APN:	626-222-11-00
Last HMMD Inspection:	02/03/2004
Facility Telephone:	619-423-6211
Permit Status:	CHNG
Permit Expiration:	02/28/2005
Date Last Updated:	11/02/2012
Facility Owner:	KENNY MAIRANO
Facility Mailing Address:	1158 PALM AVE
Facility Mailing City:	IMPERIAL BEACH
Facility Mailing State:	CA
Facility Mailing Zip:	91932-1627
UST Owner:	Not reported
Handle Regulated Hazmat:	Y
Own Or Operate UST:	Not reported
Subject To APSA:	Not reported
Generate Haz Waste:	Not reported
Treat Haz Waste:	Not reported
Generate Medical Waste:	Not reported

UST:

UST Name:	UNDERGROUND TANK 104996 T001
Last Update:	2012-11-02 14:17:38
Permit Number:	104996
Tank Type:	SINGLE WALL
Additional Id:	1
Capacity Gallons:	6000
UST Contents:	Not reported
Other Content Info:	GASOLINE & WASTE OIL
Reg Status:	REMOVED
Remove Close Date:	1994-10-03 00:00:00
Year Installed:	Not reported
Pipe Type:	Not reported
Delivery System:	Not reported
Monitor Code:	90
UST Monitor Method:	NO MONITORING ALTERNATIVE SELECTED. VERIFY AND ENTER MONITORING ALTERNATIVE DURING INSPECTION.

ALL AMERICAN CAR WASH - IB (Continued) **S104746078**

UST Name:	UNDERGROUND TANK 104996 T002
Last Update:	2012-11-02 14:17:38
Permit Number:	104996
Tank Type:	SINGLE WALL
Additional Id:	2
Capacity Gallons:	6000
UST Contents:	Not reported
Other Content Info:	GASOLINE & WASTE OIL
Reg Status:	REMOVED
Remove Close Date:	1994-10-03 00:00:00
Year Installed:	Not reported
Pipe Type:	Not reported
Delivery System:	Not reported
Monitor Code:	90
UST Monitor Method:	NO MONITORING ALTERNATIVE SELECTED. VERIFY AND ENTER MONITORING ALTERNATIVE DURING INSPECTION.

UST Name:	UNDERGROUND TANK 104996 T003
Last Update:	2012-11-02 14:17:38
Permit Number:	104996
Tank Type:	SINGLE WALL
Additional Id:	3
Capacity Gallons:	6000
UST Contents:	Not reported
Other Content Info:	GASOLINE & WASTE OIL
Reg Status:	REMOVED
Remove Close Date:	1994-11-03 00:00:00
Year Installed:	Not reported
Pipe Type:	Not reported
Delivery System:	Not reported
Monitor Code:	90
UST Monitor Method:	NO MONITORING ALTERNATIVE SELECTED. VERIFY AND ENTER MONITORING ALTERNATIVE DURING INSPECTION.

K60 **NAVTECH GROUP INC** **RCRA NonGen / NLR** **1017769960**
West **510 FLORIDA ST** **CAR000251736**
1/8-1/4 **IMPERIAL BEACH, CA 91932**
0.242 mi.
1276 ft. **Site 2 of 2 in cluster K**

Relative:
Higher

Actual:
21 ft.

RCRA NonGen / NLR:

Date form received by agency:	01/26/2015
Facility name:	NAVTECH GROUP INC
Facility address:	510 FLORIDA ST IMPERIAL BEACH, CA 91932
EPA ID:	CAR000251736
Mailing address:	PO BOX 581 SPRING VALLEY, CA 91976
Contact:	RONALD JACKSON
Contact address:	510 FLORIDA ST IMPERIAL BEACH, CA 91932
Contact country:	US
Contact telephone:	757-240-1191
Contact email:	RON@NAVTECHGI.COM
EPA Region:	09
Classification:	Non-Generator
Description:	Handler: Non-Generators do not presently generate hazardous waste

NAVTECH GROUP INC (Continued) **1017769960**

Owner/Operator Summary:

Owner/operator name:	DAVID CAREY
Owner/operator address:	1151 8TH ST
	IMPERAL BEACH, CA 91932
Owner/operator country:	US
Owner/operator telephone:	360-223-1330
Owner/operator email:	Not reported
Owner/operator fax:	Not reported
Owner/operator extension:	Not reported
Legal status:	Private
Owner/Operator Type:	Owner
Owner/Op start date:	12/30/2008
Owner/Op end date:	Not reported

Owner/operator name:	RONALD JACKSON
Owner/operator address:	Not reported
	Not reported
Owner/operator country:	US
Owner/operator telephone:	Not reported
Owner/operator email:	Not reported
Owner/operator fax:	Not reported
Owner/operator extension:	Not reported
Legal status:	Private
Owner/Operator Type:	Operator
Owner/Op start date:	10/01/2014
Owner/Op end date:	Not reported

Handler Activities Summary:

U.S. importer of hazardous waste:	No
Mixed waste (haz. and radioactive):	No
Recycler of hazardous waste:	No
Transporter of hazardous waste:	No
Treater, storer or disposer of HW:	No
Underground injection activity:	No
On-site burner exemption:	No
Furnace exemption:	No
Used oil fuel burner:	No
Used oil processor:	No
User oil refiner:	No
Used oil fuel marketer to burner:	No
Used oil Specification marketer:	No
Used oil transfer facility:	No
Used oil transporter:	Yes

Violation Status: No violations found

61
ESE
1/4-1/2
0.293 mi.
1546 ft.

Relative:
Higher

Actual:
22 ft.

WILLIAM E. LIN DDS
655 SATURN BLVD
SAN DIEGO, CA 92154

SAN DIEGO CO. SAM **1006826761**
SLIC **N/A**
San Diego Co. HMMD
FINDS
EMI
HAZNET

SAN DIEGO CO. SAM:

Case Number:	H19023-001
Agency:	DEH Site Assessment & Mitigation
Funding:	**Private - VAP**
Facility Type:	Soils Only

WILLIAM E. LIN DDS (Continued) **1006826761**

Facility Status: Closed Case
Date: 1/27/2004
Date Began: 6/13/2003

SLIC:
Region: STATE
Facility Status: **Completed - Case Closed**
Status Date: 01/27/2004
Global Id: T0607368397
Lead Agency: SAN DIEGO COUNTY LOP
Lead Agency Case Number: H19023-001
Latitude: 32.584685
Longitude: -117.090773
Case Type: Cleanup Program Site
Case Worker: Not reported
Local Agency: Not reported
RB Case Number: Not reported
File Location: Local Agency
Potential Media Affected: Soil
Potential Contaminants of Concern: * Chlorinated Hydrocarbons
Site History: Not reported

Click here to access the California GeoTracker records for this facility:

HMMD SAN DIEGO:
Permit Number: Not reported
Business Type: Not reported
EPA Id Number: CAL000368510
APN: Not reported
Last HMMD Inspection: Not reported
Facility Telephone: 619-575-8763
Permit Status: Permit Renewed
Permit Expiration: Not reported
Date Last Updated: 07/27/2017
Facility Owner: Not reported
Facility Mailing Address: 655 SATURN BL #E, SAN DIEGO, CA 92154-4734
Facility Mailing City: Not reported
Facility Mailing State: Not reported
Facility Mailing Zip: Not reported
UST Owner: N
Handle Regulated Hazmat: Not reported
Own Or Operate UST: Not reported
Subject To APSA: Not reported
Generate Haz Waste: Y
Treat Haz Waste: N
Generate Medical Waste: Not reported

Inspection Violation:
Record ID: DEH2002-HUPFP-119023
Permit Status: Permit Renewed
Active Permit: Y
Facility Id Number: 37-000-119023
Program Element: Hazardous Waste Generator
Inspection Type: Routine
Inspection Number: 4091473
Return To Compliance Date: 2015-06-19T00:00:00.000
Nov: No

WILLIAM E. LIN DDS (Continued) **1006826761**

Violation Classification:	Class II
Underground Storage Tank Id:	Not reported
Container/Tank Id:	Not reported
Last Update:	2017-07-27T10:53:27.000
Inspection Date:	2015-05-13T00:00:00.000
Violation Code:	3020001 Failure to ensure employees are familiar with the handling and compliance of hazardous waste regulations and emergency response. 22 CCR 12 66262.34(d)(2); 40 CFR 1 262.34(d)(5)(iii)
Record ID:	DEH2002-HUPFP-119023
Permit Status:	Permit Renewed
Active Permit:	Y
Facility Id Number:	37-000-119023
Program Element:	Hazardous Waste Generator
Inspection Type:	Routine
Inspection Number:	4091473
Return To Compliance Date:	2015-06-19T00:00:00.000
Nov:	No
Violation Classification:	Class II
Underground Storage Tank Id:	Not reported
Container/Tank Id:	Not reported
Last Update:	2017-07-27T10:53:27.000
Inspection Date:	2015-05-13T00:00:00.000
Violation Code:	3010022 Failure to post, next to the telephone, Emergency Information (SQG) containing the location of emergency equipment, contact names and numbers. 22 CFR 12 66262.34(d)(2); 40 CFR 1 262.34(d)(5)(ii)
Record ID:	DEH2002-HUPFP-119023
Permit Status:	Permit Renewed
Active Permit:	Y
Facility Id Number:	37-000-119023
Program Element:	Hazardous Materials Release Response Plans
Inspection Type:	Routine
Inspection Number:	4091473
Return To Compliance Date:	2015-06-19T00:00:00.000
Nov:	No
Violation Classification:	Minor
Underground Storage Tank Id:	Not reported
Container/Tank Id:	Not reported
Last Update:	2017-07-27T10:53:27.000
Inspection Date:	2015-05-13T00:00:00.000
Violation Code:	1010003 Owner/Operator failed to complete and/or submit the Business Activities Page and/or Business Owner Operator Identification Page; 19 CCR 4 2729.2(a)(1).
Record ID:	DEH2002-HUPFP-119023
Permit Status:	Permit Renewed
Active Permit:	Y
Facility Id Number:	37-000-119023
Program Element:	Hazardous Materials Release Response Plans
Inspection Type:	Routine
Inspection Number:	4091473
Return To Compliance Date:	2015-06-19T00:00:00.000
Nov:	No
Violation Classification:	Class II
Underground Storage Tank Id:	Not reported
Container/Tank Id:	Not reported

WILLIAM E. LIN DDS (Continued) **1006826761**

Last Update:	2017-07-27T10:53:27.000
Inspection Date:	2015-05-13T00:00:00.000
Violation Code:	1010002 Owner/Operator failed to complete and/or submit a Hazardous Materials Business Plan when storing hazardous materials at or above the thresholds quantities of 55 gallons/500 lbs/200 cubic feet; HSC 6.95 25508(a)1A
Record ID:	DEH2002-HUPFP-119023
Permit Status:	Permit Renewed
Active Permit:	Y
Facility Id Number:	37-000-119023
Program Element:	Hazardous Materials Release Response Plans
Inspection Type:	Routine
Inspection Number:	4091473
Return To Compliance Date:	2015-06-19T00:00:00.000
Nov:	No
Violation Classification:	Class II
Underground Storage Tank Id:	Not reported
Container/Tank Id:	Not reported
Last Update:	2017-07-27T10:53:27.000
Inspection Date:	2015-05-13T00:00:00.000
Violation Code:	1010008 Failure to annually review and electronically certify that the business plan is complete, accurate, and up-to-date. For facilities with invenntory that exceed EPCRA thresholds; failure to submit inventory reports (Activities, Owner/Operator, Hazardous Materials Descriptions and Map pages HSC 6.95 25508.2 / 19 CCR 4 2729.5(c)
Record ID:	DEH2002-HUPFP-119023
Permit Status:	Permit Renewed
Active Permit:	Y
Facility Id Number:	37-000-119023
Program Element:	Hazardous Materials Release Response Plans
Inspection Type:	Routine
Inspection Number:	5660024
Return To Compliance Date:	2017-04-27T00:00:00.000
Nov:	No
Violation Classification:	Minor
Underground Storage Tank Id:	Not reported
Container/Tank Id:	Not reported
Last Update:	2017-07-27T10:53:27.000
Inspection Date:	2017-04-27T17:18:00.000
Violation Code:	1020002 Initial and/or annual employee training not conducted for hazardous materials management and/or employee training records not available or not maintained for 3 years. HSC 25505(a)(4)

Waste and Materials:

Record ID:	DEH2002-HUPFP-119023
Permit Status:	Permit Renewed
Active Permit:	Y
Child Record Id:	DEH2017-HCHEM-0140784
Trade Secret:	N
Hazardous Material Type:	Pure
Last Updated:	2017-07-27T10:53:27.000
Chemical Name:	Synthetic Aliphatic Hydrocarbon
Common Name:	DF-2000 Drycleaning Fluid
Case Number:	64742-48-9

WILLIAM E. LIN DDS (Continued) **1006826761**

Record ID: DEH2002-HUPFP-119023
Permit Status: Permit Renewed
Active Permit: Y
Child Record Id: DEH2017-HWAST-0119346
Trade Secret: N
Hazardous Material Type: Not reported
Last Updated: 2017-07-27T10:53:27.000
Chemical Name: WASTE 252 STILL BOTTOM WASTE (OTHER)
Common Name: DF-2000 Still bottom waste
Case Number: Not reported

Record ID: DEH2002-HUPFP-119023
Permit Status: Permit Renewed
Active Permit: Y
Child Record Id: DEH2017-HWAST-0119347
Trade Secret: N
Hazardous Material Type: Not reported
Last Updated: 2017-07-27T10:53:27.000
Chemical Name: WASTE 223 UNSPEC OIL CONTAINING WASTE
Common Name: DF-2000 CONTAMINATED FILTERS
Case Number: Not reported

Record ID: DEH2002-HUPFP-119023
Permit Status: Permit Renewed
Active Permit: Y
Child Record Id: DEH2015-HCHEM-0069146
Trade Secret: N
Hazardous Material Type: Pure
Last Updated: 2016-05-25T02:34:11.000
Chemical Name: Synthetic Aliphatic Hydrocarbon
Common Name: DF-2000 Drycleaning Fluid
Case Number: 64742-48-9

Record ID: DEH2002-HUPFP-119023
Permit Status: Permit Renewed
Active Permit: Y
Child Record Id: DEH2015-HWAST-0053246
Trade Secret: N
Hazardous Material Type: Not reported
Last Updated: 2016-05-25T02:34:11.000
Chemical Name: WASTE 252 STILL BOTTOM WASTE (OTHER)
Common Name: DF-2000 Still bottom waste
Case Number: Not reported

Record ID: DEH2002-HUPFP-119023
Permit Status: Permit Renewed
Active Permit: Y
Child Record Id: DEH2015-HWAST-0053247
Trade Secret: N
Hazardous Material Type: Not reported
Last Updated: 2016-05-25T02:34:11.000
Chemical Name: WASTE 223 UNSPEC OIL CONTAINING WASTE
Common Name: DF-2000 CONTAMINATED FILTERS
Case Number: Not reported

Permit Number: 215292

WILLIAM E. LIN DDS (Continued) **1006826761**

Business Type:	6HK10
EPA Id Number:	Not reported
APN:	627-101-18-00
Last HMMD Inspection:	07/15/2011
Facility Telephone:	619-575-4442
Permit Status:	EXPR
Permit Expiration:	10/31/2012
Date Last Updated:	11/02/2012
Facility Owner:	MARIA THERESA O VILLA, MD
Facility Mailing Address:	655 SATURN BL #J
Facility Mailing City:	SAN DIEGO
Facility Mailing State:	CA
Facility Mailing Zip:	92154
UST Owner:	Not reported
Handle Regulated Hazmat:	Not reported
Own Or Operate UST:	Not reported
Subject To APSA:	Not reported
Generate Haz Waste:	N
Treat Haz Waste:	Not reported
Generate Medical Waste:	Y

Inventory Active Permits (SQG Medical):

Permit Number:	215292
Update Date:	11/02/2012
Case Number:	Not reported
Name:	WASTE 902 INFECTIOUS WASTE, SHARPS
Other Information:	Not reported
Material Waste:	Waste
Hazardous Categories 1:	Not reported
Hazardous Categories 2:	Not reported

Permit Number:	215292
Business Type:	6HK10
EPA Id Number:	Not reported
APN:	627-101-18-00
Last HMMD Inspection:	07/15/2011
Facility Telephone:	619-575-4442
Permit Status:	EXPR
Permit Expiration:	10/31/2012
Date Last Updated:	11/02/2012
Facility Owner:	MARIA THERESA O VILLA, MD
Facility Mailing Address:	655 SATURN BL #J
Facility Mailing City:	SAN DIEGO
Facility Mailing State:	CA
Facility Mailing Zip:	92154
UST Owner:	Not reported
Handle Regulated Hazmat:	Not reported
Own Or Operate UST:	Not reported
Subject To APSA:	Not reported
Generate Haz Waste:	Y
Treat Haz Waste:	Not reported
Generate Medical Waste:	Y

Inventory Active Permits (SQG Medical):

Permit Number:	215292
Update Date:	11/02/2012
Case Number:	Not reported

WILLIAM E. LIN DDS (Continued) **1006826761**

Name: WASTE 902 INFECTIOUS WASTE, SHARPS
Other Information: Not reported
Material Waste: Waste
Hazardous Categories 1: Not reported
Hazardous Categories 2: Not reported

Permit Number: Not reported
Business Type: Not reported
EPA Id Number: Not reported
APN: Not reported
Last HMMD Inspection: Not reported
Facility Telephone: 619-575-4442
Permit Status: Permit Renewed
Permit Expiration: Not reported
Date Last Updated: 09/22/2017
Facility Owner: Not reported
Facility Mailing Address: 655 SATURN BL #J, SAN DIEGO, CA 92154
Facility Mailing City: Not reported
Facility Mailing State: Not reported
Facility Mailing Zip: Not reported
UST Owner: N
Handle Regulated Hazmat: Not reported
Own Or Operate UST: Not reported
Subject To APSA: Not reported
Generate Haz Waste: N
Treat Haz Waste: N
Generate Medical Waste: Not reported

Waste and Materials:
Record ID: DEH2011-HUPFP-215292
Permit Status: Permit Renewed
Active Permit: Y
Child Record Id: DEH2015-HWAST-0066289
Trade Secret: N
Hazardous Material Type: Not reported
Last Updated: 2017-09-22T02:31:07.000
Chemical Name: WASTE 902 INFECTIOUS WASTE, SHARPS
Common Name: WASTE 902 INFECTIOUS WASTE, SHARPS
Case Number: Not reported

FINDS:

Registry ID: 110013859011

Environmental Interest/Information System
HAZARDOUS AIR POLLUTANT MAJOR

STATE MASTER

Registry ID: 110055756748

Environmental Interest/Information System
STATE MASTER

WILLIAM E. LIN DDS (Continued) **1006826761**

Click this hyperlink while viewing on your computer to access additional FINDS: detail in the EDR Site Report.

EMI:

Year:	1999
County Code:	37
Air Basin:	SD
Facility ID:	85104
Air District Name:	SD
SIC Code:	7216
Air District Name:	SAN DIEGO COUNTY APCD
Community Health Air Pollution Info System:	Not reported
Consolidated Emission Reporting Rule:	Not reported
Total Organic Hydrocarbon Gases Tons/Yr:	1
Reactive Organic Gases Tons/Yr:	0
Carbon Monoxide Emissions Tons/Yr:	0
NOX - Oxides of Nitrogen Tons/Yr:	0
SOX - Oxides of Sulphur Tons/Yr:	0
Particulate Matter Tons/Yr:	0
Part. Matter 10 Micrometers and Smllr Tons/Yr:	0

Year:	2000
County Code:	37
Air Basin:	SD
Facility ID:	85104
Air District Name:	SD
SIC Code:	7216
Air District Name:	SAN DIEGO COUNTY APCD
Community Health Air Pollution Info System:	Not reported
Consolidated Emission Reporting Rule:	Not reported
Total Organic Hydrocarbon Gases Tons/Yr:	1
Reactive Organic Gases Tons/Yr:	0
Carbon Monoxide Emissions Tons/Yr:	0
NOX - Oxides of Nitrogen Tons/Yr:	0
SOX - Oxides of Sulphur Tons/Yr:	0
Particulate Matter Tons/Yr:	0
Part. Matter 10 Micrometers and Smllr Tons/Yr:	0

Year:	2001
County Code:	37
Air Basin:	SD
Facility ID:	85104
Air District Name:	SD
SIC Code:	7216
Air District Name:	SAN DIEGO COUNTY APCD
Community Health Air Pollution Info System:	Not reported
Consolidated Emission Reporting Rule:	Not reported
Total Organic Hydrocarbon Gases Tons/Yr:	1
Reactive Organic Gases Tons/Yr:	0
Carbon Monoxide Emissions Tons/Yr:	0
NOX - Oxides of Nitrogen Tons/Yr:	0
SOX - Oxides of Sulphur Tons/Yr:	0
Particulate Matter Tons/Yr:	0
Part. Matter 10 Micrometers and Smllr Tons/Yr:	0

Year:	2002

WILLIAM E. LIN DDS (Continued) **1006826761**

County Code:	37
Air Basin:	SD
Facility ID:	85104
Air District Name:	SD
SIC Code:	7216
Air District Name:	SAN DIEGO COUNTY APCD
Community Health Air Pollution Info System:	Not reported
Consolidated Emission Reporting Rule:	Not reported
Total Organic Hydrocarbon Gases Tons/Yr:	1
Reactive Organic Gases Tons/Yr:	0
Carbon Monoxide Emissions Tons/Yr:	0
NOX - Oxides of Nitrogen Tons/Yr:	0
SOX - Oxides of Sulphur Tons/Yr:	0
Particulate Matter Tons/Yr:	0
Part. Matter 10 Micrometers and Smllr Tons/Yr:	0

HAZNET:

envid:	1006826761
Year:	2016
GEPAID:	CAL000411340
Contact:	DAVID EPSTEIN
Telephone:	8566928100
Mailing Name:	Not reported
Mailing Address:	17574 COLIMA RD
Mailing City,St,Zip:	ROWLAND HEIGHTS, CA 91748
Gen County:	San Diego
TSD EPA ID:	MXC130619001
TSD County:	Not reported
Waste Category:	Off-specification, aged or surplus organics
Disposal Method:	Not reported
Tons:	Not reported
Cat Decode:	Off-specification, aged or surplus organics
Method Decode:	Not reported
Facility County:	San Diego

envid:	1006826761
Year:	2016
GEPAID:	CAL000411340
Contact:	DAVID EPSTEIN
Telephone:	8566928100
Mailing Name:	Not reported
Mailing Address:	17574 COLIMA RD
Mailing City,St,Zip:	ROWLAND HEIGHTS, CA 91748
Gen County:	San Diego
TSD EPA ID:	MXC130619001
TSD County:	Not reported
Waste Category:	Off-specification, aged or surplus organics
Disposal Method:	Solvents Recovery
Tons:	0.015
Cat Decode:	Off-specification, aged or surplus organics
Method Decode:	Solvents Recovery
Facility County:	San Diego

envid:	1006826761
Year:	2016
GEPAID:	CAL000411340
Contact:	DAVID EPSTEIN

WILLIAM E. LIN DDS (Continued) **1006826761**

Telephone:	8566928100
Mailing Name:	Not reported
Mailing Address:	17574 COLIMA RD
Mailing City,St,Zip:	ROWLAND HEIGHTS, CA 91748
Gen County:	San Diego
TSD EPA ID:	MXC130619001
TSD County:	Not reported
Waste Category:	Detergent waste chemicals
Disposal Method:	Settling Or Clarification
Tons:	0.015
Cat Decode:	Detergent waste chemicals
Method Decode:	Settling Or Clarification
Facility County:	San Diego

envid:	1006826761
Year:	2016
GEPAID:	CAL000411340
Contact:	DAVID EPSTEIN
Telephone:	8566928100
Mailing Name:	Not reported
Mailing Address:	17574 COLIMA RD
Mailing City,St,Zip:	ROWLAND HEIGHTS, CA 91748
Gen County:	San Diego
TSD EPA ID:	MXC130619001
TSD County:	Not reported
Waste Category:	Laboratory waste chemicals
Disposal Method:	Settling Or Clarification
Tons:	0.01
Cat Decode:	Laboratory waste chemicals
Method Decode:	Settling Or Clarification
Facility County:	San Diego

envid:	1006826761
Year:	2016
GEPAID:	CAL000411340
Contact:	DAVID EPSTEIN
Telephone:	8566928100
Mailing Name:	Not reported
Mailing Address:	17574 COLIMA RD
Mailing City,St,Zip:	ROWLAND HEIGHTS, CA 91748
Gen County:	San Diego
TSD EPA ID:	MXC130619001
TSD County:	Not reported
Waste Category:	Detergent waste chemicals
Disposal Method:	Solvents Recovery
Tons:	0.02
Cat Decode:	Detergent waste chemicals
Method Decode:	Solvents Recovery
Facility County:	San Diego

Click this hyperlink while viewing on your computer to access
1 additional CA_HAZNET: record(s) in the EDR Site Report.

M62 **TOSCO SVC STATION #5234-30829** **LUST** **S104747223**
WSW **1085 PALM AV** **SAN DIEGO CO. SAM** **N/A**
1/4-1/2 **IMPERIAL BEACH, CA 91932** **San Diego Co. HMMD**
0.352 mi. **HIST UST**
1859 ft. **Site 1 of 2 in cluster M** **HIST CORTESE**

Relative:
Higher

Actual:
25 ft.

LUST:

Lead Agency:	SAN DIEGO COUNTY LOP
Case Type:	LUST Cleanup Site
Geo Track:	http://geotracker.waterboards.ca.gov/profile_report.asp?global_id=T0607300426
Global Id:	T0607300426
Latitude:	32.583564
Longitude:	-117.110956
Status:	Completed - Case Closed
Status Date:	06/29/1995
Case Worker:	Not reported
RB Case Number:	9UT1605
Local Agency:	Not reported
File Location:	Local Agency
Local Case Number:	H12196-001
Potential Media Affect:	Soil
Potential Contaminants of Concern:	Waste Oil / Motor / Hydraulic / Lubricating
Site History:	Not reported

LUST:

Global Id:	T0607300426
Action Type:	Other
Date:	07/25/1989
Action:	Leak Discovery

Global Id:	T0607300426
Action Type:	ENFORCEMENT
Date:	12/27/1989
Action:	Notice of Responsibility

Global Id:	T0607300426
Action Type:	Other
Date:	12/07/1989
Action:	Leak Reported

Global Id:	T0607300426
Action Type:	Other
Date:	07/25/1989
Action:	Leak Began

Global Id:	T0607300426
Action Type:	Other
Date:	07/25/1989
Action:	Leak Stopped

LUST:

Global Id:	T0607300426
Status:	Open - Case Begin Date
Status Date:	07/25/1989

Global Id:	T0607300426
Status:	Completed - Case Closed
Status Date:	06/29/1995

TOSCO SVC STATION #5234-30829 (Continued) **S104747223**

Lead Agency:	SAN DIEGO COUNTY LOP
Case Type:	LUST Cleanup Site
Geo Track:	http://geotracker.waterboards.ca.gov/profile_report.asp?global_id=T06019773924
Global Id:	T06019773924
Latitude:	32.583582
Longitude:	-117.110955
Status:	Completed - Case Closed
Status Date:	12/17/2014
Case Worker:	JC
RB Case Number:	Not reported
Local Agency:	SAN DIEGO COUNTY LOP
File Location:	Local Agency
Local Case Number:	H12196-002
Potential Media Affect:	Aquifer used for drinking water supply, Soil
Potential Contaminants of Concern:	Gasoline
Site History:	Comments: The Site is located on the southwestern corner of the intersection of Palm Avenue and 11th Street in Imperial Beach, CA. The Site is a former gasoline station which included four underground storage tanks (USTs): two 12,000-gallon regular unleaded gasoline USTs, one 10,000-gallon diesel UST, and one 500-gallon waste oil UST. Other previous features of the Site included eight fuel dispensers located at two islands. Currently, the Site is an auto repair and truck rental facility. On November 4, 2003, the product piping, dispensers and four USTs were removed from the Site. One 10,000-gallon diesel UST, two 12,000-gallon unleaded gasoline USTs, and one 280-gallon waste oil UST were removed. Free product was observed in the tank excavation upon removal of the USTs. Approximately 250 tons of potentially hydrocarbon-impacted soil was excavated and disposed during demolition activities. Based on these results, SAM opened Unauthorized Release Case H12196-002. In July 2007, a vapor risk assessment was conducted to evaluate potential health risk posed by benzene and naphthalene vapor migration to the surface from impacted soil and groundwater at the Site. A total of four vapor probes were installed (two near the station building and two on the western portion of the Site) to assess potential risk to occupants of the station building and an adjacent building. Vapor risk was evaluated using the SAM Vapor Risk 2000 Model. Based on the results of the assessment, it was concluded that the vapor risk was below the SAM threshold of 1 x 10-6 and that no further assessment of vapor risk was warranted. In September 2008, a 72-hour dual-phase extraction (DPE) feasibility test was conducted to evaluate the technical feasibility of DPE as a method of soil and groundwater remediation at the Site. During the DPE event, approximately 924 pounds of vapor-phase hydrocarbons were extracted from the soil and approximately 6,500 gallons of groundwater were extracted. The total residual petroleum hydrocarbon mass in soil (<100 mg/kg TPHg) is estimated to be approximately 1,204 pounds in the areas of the dispensers/piping and USTs. Fifteen groundwater monitoring wells and three remedial wells have been installed at the Site. Groundwater was monitored between February 2005 and May 2013. Historically, free product has been detected in MW-3. Free product removal was conducted in 2008 during the DPE feasibility test and was removed on a quarterly basis using a bailer between May 2005 and April 2012. Free product thickness ranged from 0.01 to 0.03 feet from April 2010 to April 2012 and no free product was detected during the Third Quarter 2012 groundwater sampling event. Free product has been removed to the maximum extent practicable. Hydrocarbon-impacted groundwater at the

TOSCO SVC STATION #5234-30829 (Continued) **S104747223**

Site appears to be consistent with a release from the former dispensers, piping, and USTs. On-site dissolved phase petroleum hydrocarbon concentrations are stable to declining over time. A Corrective Action Plan (CAP) and CAP Addendum were submitted on December 15, 2011 and October 1, 2013, respectively, requesting case closure. The CAP Addendum concluded that no active remediation is required to mitigate remaining hydrocarbon impacts beneath the Site. It was proposed that groundwater data be collected during the subsequent four semi-annual monitoring and sampling events to determine groundwater contaminant trends and distribution. The public participation process for the above-referenced CAP and CAP Addendum was completed. DEH received no public comments and concurred with the CAP and CAP Addendum. According to the environmental consultants registered professional, the Site presents no significant risk to human health and the environment. DEH concurs with this conclusion

LUST:
Global Id: T06019773924
Contact Type: Local Agency Caseworker
Contact Name: JAMES CLAY
Organization Name: SAN DIEGO COUNTY LOP
Address: P.O. Box 129261
City: San Diego
Email: james.clay@sdcounty.ca.gov
Phone Number: Not reported

LUST:
Global Id: T06019773924
Action Type: RESPONSE
Date: 01/30/2014
Action: Monitoring Report - Quarterly

Global Id: T06019773924
Action Type: ENFORCEMENT
Date: 04/13/2010
Action: Technical Correspondence / Assistance / Other

Global Id: T06019773924
Action Type: RESPONSE
Date: 01/26/2009
Action: Monitoring Report - Quarterly

Global Id: T06019773924
Action Type: RESPONSE
Date: 12/21/2009
Action: Site Assessment Report

Global Id: T06019773924
Action Type: RESPONSE
Date: 04/27/2009
Action: Monitoring Report - Quarterly

Global Id: T06019773924
Action Type: RESPONSE
Date: 10/22/2009
Action: Monitoring Report - Quarterly

TOSCO SVC STATION #5234-30829 (Continued) **S104747223**

Global Id: T06019773924
Action Type: RESPONSE
Date: 07/22/2009
Action: Monitoring Report - Quarterly

Global Id: T06019773924
Action Type: RESPONSE
Date: 02/18/2010
Action: Soil and Water Investigation Workplan

Global Id: T06019773924
Action Type: ENFORCEMENT
Date: 04/17/2012
Action: Technical Correspondence / Assistance / Other

Global Id: T06019773924
Action Type: RESPONSE
Date: 07/30/2013
Action: Monitoring Report - Quarterly

Global Id: T06019773924
Action Type: ENFORCEMENT
Date: 07/15/2011
Action: Technical Correspondence / Assistance / Other

Global Id: T06019773924
Action Type: ENFORCEMENT
Date: 12/28/2010
Action: Technical Correspondence / Assistance / Other

Global Id: T06019773924
Action Type: ENFORCEMENT
Date: 06/29/2012
Action: Technical Correspondence / Assistance / Other

Global Id: T06019773924
Action Type: RESPONSE
Date: 07/14/2010
Action: Monitoring Report - Quarterly

Global Id: T06019773924
Action Type: ENFORCEMENT
Date: 01/06/2010
Action: Technical Correspondence / Assistance / Other

Global Id: T06019773924
Action Type: Other
Date: 01/23/2004
Action: Leak Stopped

Global Id: T06019773924
Action Type: RESPONSE
Date: 10/30/2013
Action: Monitoring Report - Quarterly

Global Id: T06019773924
Action Type: RESPONSE

TOSCO SVC STATION #5234-30829 (Continued) **S104747223**

Date: 11/12/2013
Action: Other Report / Document

Global Id: T06019773924
Action Type: ENFORCEMENT
Date: 07/09/2009
Action: Technical Correspondence / Assistance / Other

Global Id: T06019773924
Action Type: RESPONSE
Date: 05/19/2011
Action: Other Report / Document

Global Id: T06019773924
Action Type: Other
Date: 11/05/2003
Action: Leak Began

Global Id: T06019773924
Action Type: RESPONSE
Date: 08/17/2009
Action: Correspondence

Global Id: T06019773924
Action Type: RESPONSE
Date: 12/08/2010
Action: Site Assessment Report - Regulator Responded

Global Id: T06019773924
Action Type: ENFORCEMENT
Date: 05/10/2012
Action: Technical Correspondence / Assistance / Other

Global Id: T06019773924
Action Type: ENFORCEMENT
Date: 03/06/2012
Action: Technical Correspondence / Assistance / Other

Global Id: T06019773924
Action Type: RESPONSE
Date: 04/20/2011
Action: Monitoring Report - Quarterly - Regulator Responded

Global Id: T06019773924
Action Type: ENFORCEMENT
Date: 07/25/2014
Action: Technical Correspondence / Assistance / Other

Global Id: T06019773924
Action Type: RESPONSE
Date: 04/29/2010
Action: Monitoring Report - Quarterly

Global Id: T06019773924
Action Type: RESPONSE
Date: 04/30/2012
Action: Monitoring Report - Quarterly

TOSCO SVC STATION #5234-30829 (Continued) **S104747223**

Global Id: T06019773924
Action Type: RESPONSE
Date: 01/23/2009
Action: Monitoring Report - Quarterly

Global Id: T06019773924
Action Type: RESPONSE
Date: 10/11/2010
Action: Monitoring Report - Quarterly

Global Id: T06019773924
Action Type: RESPONSE
Date: 01/18/2011
Action: Monitoring Report - Quarterly

Global Id: T06019773924
Action Type: ENFORCEMENT
Date: 05/16/2011
Action: Technical Correspondence / Assistance / Other

Global Id: T06019773924
Action Type: ENFORCEMENT
Date: 11/15/2010
Action: Technical Correspondence / Assistance / Other

Global Id: T06019773924
Action Type: ENFORCEMENT
Date: 01/05/2012
Action: Technical Correspondence / Assistance / Other

Global Id: T06019773924
Action Type: ENFORCEMENT
Date: 07/06/2012
Action: Technical Correspondence / Assistance / Other

Global Id: T06019773924
Action Type: ENFORCEMENT
Date: 06/26/2013
Action: Technical Correspondence / Assistance / Other

Global Id: T06019773924
Action Type: ENFORCEMENT
Date: 09/03/2009
Action: Technical Correspondence / Assistance / Other

Global Id: T06019773924
Action Type: ENFORCEMENT
Date: 03/30/2004
Action: Notice of Responsibility

Global Id: T06019773924
Action Type: ENFORCEMENT
Date: 10/01/2008
Action: Technical Correspondence / Assistance / Other

Global Id: T06019773924
Action Type: RESPONSE

TOSCO SVC STATION #5234-30829 (Continued) **S104747223**

Date: 12/16/2011
Action: Corrective Action Plan / Remedial Action Plan - Regulator Responded

Global Id: T06019773924
Action Type: RESPONSE
Date: 03/19/2012
Action: Corrective Action Plan / Remedial Action Plan - Addendum - Regulator Responded

Global Id: T06019773924
Action Type: RESPONSE
Date: 05/09/2012
Action: Public Participation Plan - Regulator Responded

Global Id: T06019773924
Action Type: RESPONSE
Date: 10/30/2012
Action: Monitoring Report - Quarterly

Global Id: T06019773924
Action Type: RESPONSE
Date: 01/30/2013
Action: Monitoring Report - Quarterly

Global Id: T06019773924
Action Type: RESPONSE
Date: 02/01/2012
Action: Monitoring Report - Quarterly

Global Id: T06019773924
Action Type: RESPONSE
Date: 07/30/2012
Action: Monitoring Report - Quarterly

Global Id: T06019773924
Action Type: ENFORCEMENT
Date: 12/03/2013
Action: Notification - Preclosure

Global Id: T06019773924
Action Type: ENFORCEMENT
Date: 12/17/2014
Action: Closure/No Further Action Letter

Global Id: T06019773924
Action Type: Other
Date: 11/05/2003
Action: Leak Discovery

Global Id: T06019773924
Action Type: Other
Date: 01/22/2004
Action: Leak Reported

Global Id: T06019773924
Action Type: ENFORCEMENT
Date: 02/22/2011
Action: Technical Correspondence / Assistance / Other

TOSCO SVC STATION #5234-30829 (Continued) **S104747223**

Global Id: T06019773924
Action Type: RESPONSE
Date: 10/03/2013
Action: Request for Closure - Regulator Responded

LUST:
Global Id: T06019773924
Status: Open - Case Begin Date
Status Date: 11/05/2003

Global Id: T06019773924
Status: Open - Eligible for Closure
Status Date: 09/07/2004

Global Id: T06019773924
Status: Open - Remediation
Status Date: 09/07/2004

Global Id: T06019773924
Status: Open - Site Assessment
Status Date: 11/20/2013

Global Id: T06019773924
Status: Completed - Case Closed
Status Date: 12/17/2014

SAN DIEGO CO. SAM:
Case Number: H12196-001
Agency: DEH Site Assessment & Mitigation
Funding: **LOP - Federal Fund**
Facility Type: Soils Only
Facility Status: Closed Case
Date: 6/29/1995
Date Began: 7/25/1989

Case Number: H12196-002
Agency: DEH Site Assessment & Mitigation
Funding: **LOP - State Fund**
Facility Type: Drinking Water Aquifer Impacted
Facility Status: Remedial Investigation
Date: 1/23/2004
Date Began: 11/5/2003

HMMD SAN DIEGO:
Permit Number: 203302
Business Type: 6HK26
EPA Id Number: CAL000003880
APN: 626-222-24-00
Last HMMD Inspection: 11/17/2010
Facility Telephone: 619-424-8880
Permit Status: INAC
Permit Expiration: 08/31/2009
Date Last Updated: 11/02/2012
Facility Owner: GENE GOYCOCHEA
Facility Mailing Address: 1085 PALM AVE

TOSCO SVC STATION #5234-30829 (Continued) **S104747223**

Facility Mailing City:	IMPERIAL BEACH
Facility Mailing State:	CA
Facility Mailing Zip:	91932
UST Owner:	Not reported
Handle Regulated Hazmat:	Not reported
Own Or Operate UST:	Not reported
Subject To APSA:	Not reported
Generate Haz Waste:	Y
Treat Haz Waste:	Not reported
Generate Medical Waste:	Not reported

Violations Inactive Permits:

Permit Number:	203302
Update Date:	11/02/2012
Inspection Date:	03/26/2004
Violation Code:	6HV1004
Violation:	HMBP NOT SUBMITTED TO HMD
Violation Citation:	Hazardous Materials Handler has not submitted a completed Business Plan to the HMMD. HSC 25505(a)
Activity:	Inactive Permit

Permit Number:	203302
Update Date:	11/02/2012
Inspection Date:	03/26/2004
Violation Code:	6HV0401
Violation:	TRAINING RECORDS UNAVAILABLE
Violation Citation:	Personnel training records are not maintained to document compliance with requirements for current and former employees. CCR 66265.16(d)&(e)
Activity:	Inactive Permit

Permit Number:	203302
Update Date:	11/02/2012
Inspection Date:	09/07/2005
Violation Code:	6HV0406
Violation:	CONT PLAN NOT PREPARED/ONSITE
Violation Citation:	Owner/Operator has not prepared an Emergency Contingency Plan, or maintained a copy on site, or submitted a copy to the HMMD. CCR 66265.51(a), 66265.53(a)&(b)
Activity:	Inactive Permit

Permit Number:	203302
Update Date:	11/02/2012
Inspection Date:	10/07/2008
Violation Code:	6HV0148
Violation:	WASTE ANALYSIS RECORDS NOT AVAILABLE.
Violation Citation:	Failed to keep copies of analytical results, waste analysis records, or waste determination results. (3 years) 66262.40(c)
Activity:	Inactive Permit

Permit Number:	203302
Update Date:	11/02/2012
Inspection Date:	10/07/2008
Violation Code:	6HV0135
Violation:	MANIFESTS/RECEIPTS FOR 3 YEARS NOT ONSIT
Violation Citation:	Hazardous waste manifests/receipts for 3 years are not maintained onsite to document proper disposal of hazardous waste. CCR 66262.40(a) & 25160.2(b)(3)

TOSCO SVC STATION #5234-30829 (Continued) **S104747223**

Activity: Inactive Permit

Permit Number: 203302
Update Date: 11/02/2012
Inspection Date: 11/17/2010
Violation Code: 6HV0131
Violation: UPF Permit NOT OBTAINED for HAZWASTE
Violation Citation: A Unified Program Facility permit has not been obtained for the generation of hazardous waste. 68.905
Activity: Inactive Permit

Permit Number: 203302
Business Type: 6HK26
EPA Id Number: CAL000003880
APN: 626-222-24-00
Last HMMD Inspection: 11/17/2010
Facility Telephone: 619-424-8880
Permit Status: INAC
Permit Expiration: 08/31/2009
Date Last Updated: 11/02/2012
Facility Owner: GENE GOYCOCHEA
Facility Mailing Address: 1085 PALM AVE
Facility Mailing City: IMPERIAL BEACH
Facility Mailing State: CA
Facility Mailing Zip: 91932
UST Owner: Not reported
Handle Regulated Hazmat: Not reported
Own Or Operate UST: Not reported
Subject To APSA: Not reported
Generate Haz Waste: Y
Treat Haz Waste: Not reported
Generate Medical Waste: Not reported

Violations Inactive Permits:

Permit Number: 203302
Update Date: 11/02/2012
Inspection Date: 03/26/2004
Violation Code: 6HV1004
Violation: HMBP NOT SUBMITTED TO HMD
Violation Citation: Hazardous Materials Handler has not submitted a completed Business Plan to the HMMD. HSC 25505(a)
Activity: Inactive Permit

Permit Number: 203302
Update Date: 11/02/2012
Inspection Date: 03/26/2004
Violation Code: 6HV0401
Violation: TRAINING RECORDS UNAVAILABLE
Violation Citation: Personnel training records are not maintained to document compliance with requirements for current and former employees. CCR 66265.16(d)&(e)
Activity: Inactive Permit

Permit Number: 203302
Update Date: 11/02/2012
Inspection Date: 09/07/2005
Violation Code: 6HV0406

TOSCO SVC STATION #5234-30829 (Continued) **S104747223**

Violation:	CONT PLAN NOT PREPARED/ONSITE
Violation Citation:	Owner/Operator has not prepared an Emergency Contingency Plan, or maintained a copy on site, or submitted a copy to the HMMD. CCR 66265.51(a), 66265.53(a)&(b)
Activity:	Inactive Permit
Permit Number:	203302
Update Date:	11/02/2012
Inspection Date:	10/07/2008
Violation Code:	6HV0148
Violation:	WASTE ANALYSIS RECORDS NOT AVAILABLE.
Violation Citation:	Failed to keep copies of analytical results, waste analysis records, or waste determination results. (3 years) 66262.40(c)
Activity:	Inactive Permit
Permit Number:	203302
Update Date:	11/02/2012
Inspection Date:	10/07/2008
Violation Code:	6HV0135
Violation:	MANIFESTS/RECEIPTS FOR 3 YEARS NOT ONSIT
Violation Citation:	Hazardous waste manifests/receipts for 3 years are not maintained onsite to document proper disposal of hazardous waste. CCR 66262.40(a) & 25160.2(b)(3)
Activity:	Inactive Permit
Permit Number:	203302
Update Date:	11/02/2012
Inspection Date:	11/17/2010
Violation Code:	6HV0131
Violation:	UPF Permit NOT OBTAINED for HAZWASTE
Violation Citation:	A Unified Program Facility permit has not been obtained for the generation of hazardous waste. 68.905
Activity:	Inactive Permit
Permit Number:	213077
Business Type:	6HK26
EPA Id Number:	CAL000003080
APN:	626-222-24-00
Last HMMD Inspection:	07/19/2012
Facility Telephone:	619-424-8880
Permit Status:	EXPR
Permit Expiration:	04/30/2012
Date Last Updated:	11/02/2012
Facility Owner:	GOYCO, INC
Facility Mailing Address:	1085 PALM AVE
Facility Mailing City:	IMPERIAL BEACH
Facility Mailing State:	CA
Facility Mailing Zip:	91932
UST Owner:	Not reported
Handle Regulated Hazmat:	Y
Own Or Operate UST:	Not reported
Subject To APSA:	Not reported
Generate Haz Waste:	Y
Treat Haz Waste:	Not reported
Generate Medical Waste:	Not reported

TOSCO SVC STATION #5234-30829 (Continued) **S104747223**

Inventory Active Permits (not SQG Medical):

Permit Number:	213077
Update Date:	11/02/2012
Case Number:	Not reported
Name:	WASTE 221 WASTE OIL & MIXED OIL
Other Information:	USED OIL
Material Waste:	Waste
Hazardous Categories 1:	Not reported
Hazardous Categories 2:	Not reported

Permit Number:	213077
Update Date:	11/02/2012
Case Number:	Not reported
Name:	WASTE 342 ORGANIC LIQUIDS W/METALS
Other Information:	ANTIFREEZE
Material Waste:	Waste
Hazardous Categories 1:	Not reported
Hazardous Categories 2:	Not reported

Permit Number:	213077
Update Date:	11/02/2012
Case Number:	Not reported
Name:	WASTE 888 USED OIL FILTERS
Other Information:	Not reported
Material Waste:	Waste
Hazardous Categories 1:	Not reported
Hazardous Categories 2:	Not reported

Permit Number:	112196
Business Type:	6HK29
EPA Id Number:	CAL000003080
APN:	626-222-24-00
Last HMMD Inspection:	06/06/2003
Facility Telephone:	619-424-8880
Permit Status:	CHNG
Permit Expiration:	06/30/2004
Date Last Updated:	11/02/2012
Facility Owner:	CONOCOPHILLIPS
Facility Mailing Address:	P O BOX 52085
Facility Mailing City:	PHOENIX
Facility Mailing State:	AZ
Facility Mailing Zip:	85072-2085
UST Owner:	UNION OIL CO OF CA
Handle Regulated Hazmat:	Y
Own Or Operate UST:	Y
Subject To APSA:	Not reported
Generate Haz Waste:	Y
Treat Haz Waste:	Not reported
Generate Medical Waste:	Not reported

UST:

UST Name:	UNDERGROUND TANK 112196 T001
Last Update:	2012-11-02 14:17:38
Permit Number:	112196
Tank Type:	SINGLE WALL
Additional Id:	5234-22

TOSCO SVC STATION #5234-30829 (Continued) **S104747223**

Capacity Gallons:	10000
UST Contents:	PREMIUM UNLEADED
Other Content Info:	PREMIUM UNLEADED
Reg Status:	REMOVED
Remove Close Date:	1986-11-08 00:00:00
Year Installed:	1964-01-01 00:00:00
Pipe Type:	Not reported
Delivery System:	Not reported
Monitor Code:	05
UST Monitor Method:	SW TANK DW PIPE W/ POS SHUTOFF-ALARM ON LLD W/ SIRS:SIR ANALY MONTHLY, TANK TEST BIENNIALLY, PIPE TEST ANN 0.1 G/HR OR MO 0.2 G/HR

UST Name:	UNDERGROUND TANK 112196 T002
Last Update:	2012-11-02 14:17:38
Permit Number:	112196
Tank Type:	SINGLE WALL
Additional Id:	5234-11
Capacity Gallons:	10000
UST Contents:	REGULAR UNLEADED
Other Content Info:	REGULAR UNLEADED
Reg Status:	REMOVED
Remove Close Date:	1986-11-08 00:00:00
Year Installed:	1964-01-01 00:00:00
Pipe Type:	Not reported
Delivery System:	Not reported
Monitor Code:	05
UST Monitor Method:	SW TANK DW PIPE W/ POS SHUTOFF-ALARM ON LLD W/ SIRS:SIR ANALY MONTHLY, TANK TEST BIENNIALLY, PIPE TEST ANN 0.1 G/HR OR MO 0.2 G/HR

UST Name:	UNDERGROUND TANK 112196 T003
Last Update:	2012-11-02 14:17:38
Permit Number:	112196
Tank Type:	SINGLE WALL
Additional Id:	5234-33
Capacity Gallons:	6000
UST Contents:	DIESEL
Other Content Info:	DIESEL
Reg Status:	REMOVED
Remove Close Date:	1986-11-08 00:00:00
Year Installed:	1964-01-01 00:00:00
Pipe Type:	Not reported
Delivery System:	Not reported
Monitor Code:	05
UST Monitor Method:	SW TANK DW PIPE W/ POS SHUTOFF-ALARM ON LLD W/ SIRS:SIR ANALY MONTHLY, TANK TEST BIENNIALLY, PIPE TEST ANN 0.1 G/HR OR MO 0.2 G/HR

UST Name:	UNDERGROUND TANK 112196 T004
Last Update:	2012-11-02 14:17:38
Permit Number:	112196
Tank Type:	SINGLE WALL
Additional Id:	5234-44
Capacity Gallons:	280
UST Contents:	Not reported
Other Content Info:	WASTE OIL
Reg Status:	REMOVED
Remove Close Date:	1986-11-08 00:00:00
Year Installed:	1964-01-01 00:00:00

TOSCO SVC STATION #5234-30829 (Continued) **S104747223**

Pipe Type:	Not reported
Delivery System:	Not reported
Monitor Code:	07
UST Monitor Method:	SW TANK SW PRESSURE PIPE W/RESTRICTIVE LLD W/DAILY RECONCILIATION OR WEEKLY GAUGING: TANK AND PIPE TEST ANNUALLY
UST Name:	UNDERGROUND TANK 112196 T005
Last Update:	2012-11-02 14:17:38
Permit Number:	112196
Tank Type:	DOUBLE WALL
Additional Id:	5/AT4846
Capacity Gallons:	12000
UST Contents:	REGULAR UNLEADED
Other Content Info:	REGULAR UNLEADED
Reg Status:	REMOVED
Remove Close Date:	2003-11-04 00:00:00
Year Installed:	1989-01-01 00:00:00
Pipe Type:	DOUBLE WALL
Delivery System:	PRESSURE
Monitor Code:	20
UST Monitor Method:	DW TANK DW PRESSURE PIPE W/ SHUT OFF AND ALARM ON LINE LEAK DETECTOR: INTERSTITIAL.
UST Name:	UNDERGROUND TANK 112196 T006
Last Update:	2012-11-02 14:17:38
Permit Number:	112196
Tank Type:	DOUBLE WALL
Additional Id:	6/AT4846
Capacity Gallons:	12000
UST Contents:	REGULAR UNLEADED
Other Content Info:	REGULAR UNLEADED
Reg Status:	REMOVED
Remove Close Date:	2003-11-04 00:00:00
Year Installed:	1989-01-01 00:00:00
Pipe Type:	DOUBLE WALL
Delivery System:	PRESSURE
Monitor Code:	20
UST Monitor Method:	DW TANK DW PRESSURE PIPE W/ SHUT OFF AND ALARM ON LINE LEAK DETECTOR: INTERSTITIAL.
UST Name:	UNDERGROUND TANK 112196 T007
Last Update:	2012-11-02 14:17:38
Permit Number:	112196
Tank Type:	DOUBLE WALL
Additional Id:	7/AT4846
Capacity Gallons:	10000
UST Contents:	DIESEL
Other Content Info:	DIESEL
Reg Status:	REMOVED
Remove Close Date:	2003-11-04 00:00:00
Year Installed:	1989-01-01 00:00:00
Pipe Type:	DOUBLE WALL
Delivery System:	PRESSURE
Monitor Code:	20
UST Monitor Method:	DW TANK DW PRESSURE PIPE W/ SHUT OFF AND ALARM ON LINE LEAK DETECTOR: INTERSTITIAL.

TOSCO SVC STATION #5234-30829 (Continued) **S104747223**

UST Name:	UNDERGROUND TANK 112196 T008
Last Update:	2012-11-02 14:17:38
Permit Number:	112196
Tank Type:	DOUBLE WALL
Additional Id:	8/AT4846
Capacity Gallons:	500
UST Contents:	Not reported
Other Content Info:	WASTE OIL
Reg Status:	REMOVED
Remove Close Date:	2003-11-04 00:00:00
Year Installed:	1989-01-01 00:00:00
Pipe Type:	DOUBLE WALL
Delivery System:	SUCTION
Monitor Code:	21
UST Monitor Method:	DW TANK DW SUCTION AND/ OR GRAVITY PIPING WITH INTERSTITIAL MONITORS: INTERSTITIAL.

Permit Number:	213077
Business Type:	6HK26
EPA Id Number:	CAL000003080
APN:	626-222-24-00
Last HMMD Inspection:	07/19/2012
Facility Telephone:	619-424-8880
Permit Status:	EXPR
Permit Expiration:	04/30/2012
Date Last Updated:	11/02/2012
Facility Owner:	GOYCO, INC
Facility Mailing Address:	1085 PALM AVE
Facility Mailing City:	IMPERIAL BEACH
Facility Mailing State:	CA
Facility Mailing Zip:	91932
UST Owner:	Not reported
Handle Regulated Hazmat:	Not reported
Own Or Operate UST:	Not reported
Subject To APSA:	Not reported
Generate Haz Waste:	Y
Treat Haz Waste:	Not reported
Generate Medical Waste:	Not reported

Inventory Active Permits (not SQG Medical):

Permit Number:	213077
Update Date:	11/02/2012
Case Number:	Not reported
Name:	WASTE 221 WASTE OIL & MIXED OIL
Other Information:	USED OIL
Material Waste:	Waste
Hazardous Categories 1:	Not reported
Hazardous Categories 2:	Not reported

Permit Number:	213077
Update Date:	11/02/2012
Case Number:	Not reported
Name:	WASTE 342 ORGANIC LIQUIDS W/METALS
Other Information:	ANTIFREEZE
Material Waste:	Waste
Hazardous Categories 1:	Not reported
Hazardous Categories 2:	Not reported

TOSCO SVC STATION #5234-30829 (Continued) **S104747223**

Permit Number: 213077
Update Date: 11/02/2012
Case Number: Not reported
Name: WASTE 888 USED OIL FILTERS
Other Information: Not reported
Material Waste: Waste
Hazardous Categories 1: Not reported
Hazardous Categories 2: Not reported

Permit Number: 213077
Business Type: 6HK26
EPA Id Number: CAL000003080
APN: 626-222-24-00
Last HMMD Inspection: 07/19/2012
Facility Telephone: 619-424-8880
Permit Status: EXPR
Permit Expiration: 04/30/2012
Date Last Updated: 11/02/2012
Facility Owner: GOYCO, INC
Facility Mailing Address: 1085 PALM AVE
Facility Mailing City: IMPERIAL BEACH
Facility Mailing State: CA
Facility Mailing Zip: 91932
UST Owner: Not reported
Handle Regulated Hazmat: Not reported
Own Or Operate UST: Not reported
Subject To APSA: Not reported
Generate Haz Waste: Y
Treat Haz Waste: Not reported
Generate Medical Waste: Not reported

Inventory Active Permits (not SQG Medical):
Permit Number: 213077
Update Date: 11/02/2012
Case Number: Not reported
Name: WASTE 221 WASTE OIL & MIXED OIL
Other Information: USED OIL
Material Waste: Waste
Hazardous Categories 1: Not reported
Hazardous Categories 2: Not reported

Permit Number: 213077
Update Date: 11/02/2012
Case Number: Not reported
Name: WASTE 342 ORGANIC LIQUIDS W/METALS
Other Information: ANTIFREEZE
Material Waste: Waste
Hazardous Categories 1: Not reported
Hazardous Categories 2: Not reported

Permit Number: 213077
Update Date: 11/02/2012
Case Number: Not reported
Name: WASTE 888 USED OIL FILTERS
Other Information: Not reported
Material Waste: Waste
Hazardous Categories 1: Not reported

TOSCO SVC STATION #5234-30829 (Continued) **S104747223**

Hazardous Categories 2: Not reported

Permit Number: 213077
Business Type: 6HK26
EPA Id Number: CAL000003080
APN: 626-222-24-00
Last HMMD Inspection: 07/19/2012
Facility Telephone: 619-424-8880
Permit Status: EXPR
Permit Expiration: 04/30/2012
Date Last Updated: 11/02/2012
Facility Owner: GOYCO, INC
Facility Mailing Address: 1085 PALM AVE
Facility Mailing City: IMPERIAL BEACH
Facility Mailing State: CA
Facility Mailing Zip: 91932
UST Owner: Not reported
Handle Regulated Hazmat: Not reported
Own Or Operate UST: Not reported
Subject To APSA: Not reported
Generate Haz Waste: Y
Treat Haz Waste: Not reported
Generate Medical Waste: Not reported

Inventory Active Permits (not SQG Medical):
Permit Number: 213077
Update Date: 11/02/2012
Case Number: Not reported
Name: WASTE 221 WASTE OIL & MIXED OIL
Other Information: USED OIL
Material Waste: Waste
Hazardous Categories 1: Not reported
Hazardous Categories 2: Not reported

Permit Number: 213077
Update Date: 11/02/2012
Case Number: Not reported
Name: WASTE 342 ORGANIC LIQUIDS W/METALS
Other Information: ANTIFREEZE
Material Waste: Waste
Hazardous Categories 1: Not reported
Hazardous Categories 2: Not reported

Permit Number: 213077
Update Date: 11/02/2012
Case Number: Not reported
Name: WASTE 888 USED OIL FILTERS
Other Information: Not reported
Material Waste: Waste
Hazardous Categories 1: Not reported
Hazardous Categories 2: Not reported

HIST UST:
File Number: 0002F4AF
URL: http://geotracker.waterboards.ca.gov/ustpdfs/pdf/0002F4AF.pdf

TOSCO SVC STATION #5234-30829 (Continued) **S104747223**

Region:	Not reported
Facility ID:	Not reported
Facility Type:	Not reported
Other Type:	Not reported
Contact Name:	Not reported
Telephone:	Not reported
Owner Name:	Not reported
Owner Address:	Not reported
Owner City,St,Zip:	Not reported
Total Tanks:	Not reported
Tank Num:	Not reported
Container Num:	Not reported
Year Installed:	Not reported
Tank Capacity:	Not reported
Tank Used for:	Not reported
Type of Fuel:	Not reported
Container Construction Thickness:	Not reported
Leak Detection:	Not reported

Click here for Geo Tracker PDF:

HIST CORTESE:

Region:	CORTESE
Facility County Code:	37
Reg By:	LTNKA
Reg Id:	9UT1605

M63 **UNOCAL SERV STATION #5234** **LUST S100470250**
WSW **1085 PALM AVE** **SWEEPS UST N/A**
1/4-1/2 **IMPERIAL BEACH, CA 91932**
0.352 mi.
1859 ft. **Site 2 of 2 in cluster M**

Relative:
Higher

Actual:
25 ft.

LUST REG 9:

Region:	9
Status:	Case Closed
Case Number:	9UT1605
Local Case:	H12196-001
Substance:	Waste Oil
Qty Leaked:	Not reported
Abate Method:	EDET
Local Agency:	San Diego
How Found:	Tank Closure
How Stopped:	Close Tank
Source:	Tank
Cause:	Corrosion
Lead Agency:	Local Agency
Case Type:	Soil only
Date Found:	07/25/1989
Date Stopped:	07/25/1989
Confirm Date:	12/22/1989
Submit Workplan:	Not reported
Prelim Assess:	/ /
Desc Pollution:	Not reported
Remed Plan:	/ /
Remed Action:	12/22/89

UNOCAL SERV STATION #5234 (Continued) **S100470250**

Began Monitor: Not reported
Release Date: 12/22/1989
Enforce Date: Not reported
Closed Date: 6/15/95
Enforce Type: Not reported
Pilot Program: LOP
Basin Number: 910.20
GW Depth: 21'
Beneficial Use: MUNBU
NPDES Number: Not reported
Priority: 1C
File Dispn: File discarded, case closed
Interim Remedial Actions: Yes
Cleanup and Abatement order Number: Not reported
Waste Discharge Requirement Number: Not reported

SWEEPS UST:
Status: Not reported
Comp Number: 12196
Number: Not reported
Board Of Equalization: 44-000051
Referral Date: Not reported
Action Date: Not reported
Created Date: Not reported
Owner Tank Id: Not reported
SWRCB Tank Id: 37-000-012196-000001
Tank Status: Not reported
Capacity: 10000
Active Date: Not reported
Tank Use: M.V. FUEL
STG: PRODUCT
Content: LEADED
Number Of Tanks: 4

Status: Not reported
Comp Number: 12196
Number: Not reported
Board Of Equalization: 44-000051
Referral Date: Not reported
Action Date: Not reported
Created Date: Not reported
Owner Tank Id: Not reported
SWRCB Tank Id: 37-000-012196-000002
Tank Status: Not reported
Capacity: 10000
Active Date: Not reported
Tank Use: M.V. FUEL
STG: PRODUCT
Content: REG UNLEADED
Number Of Tanks: Not reported

Status: Not reported
Comp Number: 12196
Number: Not reported
Board Of Equalization: 44-000051
Referral Date: Not reported
Action Date: Not reported

UNOCAL SERV STATION #5234 (Continued) **S100470250**

Created Date:	Not reported
Owner Tank Id:	Not reported
SWRCB Tank Id:	37-000-012196-000003
Tank Status:	Not reported
Capacity:	6000
Active Date:	Not reported
Tank Use:	M.V. FUEL
STG:	PRODUCT
Content:	OTHER
Number Of Tanks:	Not reported

Status:	Not reported
Comp Number:	12196
Number:	Not reported
Board Of Equalization:	44-000051
Referral Date:	Not reported
Action Date:	Not reported
Created Date:	Not reported
Owner Tank Id:	Not reported
SWRCB Tank Id:	37-000-012196-000004
Tank Status:	Not reported
Capacity:	280
Active Date:	Not reported
Tank Use:	PETROLEUM
STG:	WASTE
Content:	Not reported
Number Of Tanks:	Not reported

Status:	Active
Comp Number:	12196
Number:	9
Board Of Equalization:	44-000051
Referral Date:	Not reported
Action Date:	06-26-92
Created Date:	02-29-88
Owner Tank Id:	Not reported
SWRCB Tank Id:	37-000-012196-000005
Tank Status:	A
Capacity:	12000
Active Date:	Not reported
Tank Use:	M.V. FUEL
STG:	P
Content:	REG UNLEADED
Number Of Tanks:	4

Status:	Active
Comp Number:	12196
Number:	9
Board Of Equalization:	44-000051
Referral Date:	Not reported
Action Date:	06-26-92
Created Date:	02-29-88
Owner Tank Id:	Not reported
SWRCB Tank Id:	37-000-012196-000006
Tank Status:	A
Capacity:	12000
Active Date:	Not reported

UNOCAL SERV STATION #5234 (Continued) **S100470250**

Tank Use:	M.V. FUEL
STG:	P
Content:	REG UNLEADED
Number Of Tanks:	Not reported
Status:	Active
Comp Number:	12196
Number:	9
Board Of Equalization:	44-000051
Referral Date:	Not reported
Action Date:	06-26-92
Created Date:	02-29-88
Owner Tank Id:	Not reported
SWRCB Tank Id:	37-000-012196-000007
Tank Status:	A
Capacity:	10000
Active Date:	Not reported
Tank Use:	M.V. FUEL
STG:	P
Content:	OTHER
Number Of Tanks:	Not reported
Status:	Active
Comp Number:	12196
Number:	9
Board Of Equalization:	44-000051
Referral Date:	Not reported
Action Date:	06-26-92
Created Date:	02-29-88
Owner Tank Id:	Not reported
SWRCB Tank Id:	37-000-012196-000008
Tank Status:	A
Capacity:	500
Active Date:	Not reported
Tank Use:	PETROLEUM
STG:	W
Content:	Not reported
Number Of Tanks:	Not reported

64
WNW
1/4-1/2
0.364 mi.
1920 ft.

Relative:
Lower

Actual:
16 ft.

CITY OF I B PUBLIC WORKS YARD
495 10TH ST
IMPERIAL BEACH, CA 91932

ENVIROSTOR **S101301693**
LUST **N/A**
SAN DIEGO CO. SAM
SLIC
AST
San Diego Co. HMMD
SWEEPS UST
ENF
HIST CORTESE
NPDES

ENVIROSTOR:

Facility ID:	37470001
Status:	Refer: 1248 Local Agency
Status Date:	09/08/2004
Site Code:	Not reported
Site Type:	Evaluation
Site Type Detailed:	Evaluation
Acres:	Not reported

CITY OF I B PUBLIC WORKS YARD (Continued) **S101301693**

NPL: NO
Regulatory Agencies: NONE SPECIFIED
Lead Agency: NONE SPECIFIED
Program Manager: Not reported
Supervisor: Referred - Not Assigned
Division Branch: Cleanup Cypress
Assembly: 79
Senate: Not reported
Special Program: Not reported
Restricted Use: NO
Site Mgmt Req: NONE SPECIFIED
Funding: Not Applicable
Latitude: 32.58912
Longitude: -117.1111
APN: NONE SPECIFIED
Past Use: NONE SPECIFIED
Potential COC: NONE SPECIFIED
Confirmed COC: NONE SPECIFIED
Potential Description: NONE SPECIFIED
Alias Name: 37470001
Alias Type: Envirostor ID Number

Completed Info:
Completed Area Name: Not reported
Completed Sub Area Name: Not reported
Completed Document Type: Not reported
Completed Date: Not reported
Comments: Not reported

Future Area Name: Not reported
Future Sub Area Name: Not reported
Future Document Type: Not reported
Future Due Date: Not reported
Schedule Area Name: Not reported
Schedule Sub Area Name: Not reported
Schedule Document Type: Not reported
Schedule Due Date: Not reported
Schedule Revised Date: Not reported

LUST:
Lead Agency: SAN DIEGO COUNTY LOP
Case Type: LUST Cleanup Site
Geo Track: http://geotracker.waterboards.ca.gov/profile_report.asp?global_id=T0607301197
Global Id: T0607301197
Latitude: 32.5886798
Longitude: -117.1117987
Status: Completed - Case Closed
Status Date: 09/23/1994
Case Worker: Not reported
RB Case Number: 9UT2439
Local Agency: Not reported
File Location: Local Agency
Local Case Number: H20490-002
Potential Media Affect: Not reported
Potential Contaminants of Concern: Not reported
Site History: Not reported

CITY OF I B PUBLIC WORKS YARD (Continued) **S101301693**

LUST:
Global Id: T0607301197
Action Type: ENFORCEMENT
Date: 05/24/1993
Action: Notice of Responsibility

LUST:
Global Id: T0607301197
Status: Open - Case Begin Date
Status Date: 05/24/1993

Global Id: T0607301197
Status: Completed - Case Closed
Status Date: 09/23/1994

LUST REG 9:
Region: 9
Status: Case Closed
Case Number: 9UT2439
Local Case: H20490-002
Substance: Gasoline
Qty Leaked: Not reported
Abate Method: Excavate and Treat - remove contaminated soil and treat (includes spreading or land farming)
Local Agency: San Diego
How Found: Tank Closure
How Stopped: Close Tank
Source: Unknown
Cause: Unknown
Lead Agency: Local Agency
Case Type: Soil only
Date Found: 05/17/1993
Date Stopped: 05/17/1993
Confirm Date: 05/17/1993
Submit Workplan: 5/17/93
Prelim Assess: 05/25/1993
Desc Pollution: Not reported
Remed Plan: / /
Remed Action: Not reported
Began Monitor: Not reported
Release Date: 05/24/1993
Enforce Date: Not reported
Closed Date: 9/6/94
Enforce Type: Not reported
Pilot Program: LOP
Basin Number: 910.20
GW Depth: 14’
Beneficial Use: Municipal groundwater use
NPDES Number: Not reported
Priority: 2B
File Dispn: File discarded, case closed
Interim Remedial Actions: Yes
Cleanup and Abatement order Number: Not reported
Waste Discharge Requirement Number: Not reported

CITY OF I B PUBLIC WORKS YARD (Continued) **S101301693**

SAN DIEGO CO. SAM:

Case Number:	H20490-001
Agency:	DEH Site Assessment & Mitigation
Funding:	**Non Billable**
Facility Type:	Failed Integrity Test
Facility Status:	Closed Case
Date:	11/4/1993
Date Began:	1/5/1993

Case Number:	H20490-002
Agency:	DEH Site Assessment & Mitigation
Funding:	**LOP - Federal Fund**
Facility Type:	Soils Only
Facility Status:	Closed Case
Date:	9/23/1994
Date Began:	4/13/1993

Case Number:	H20490-003
Agency:	DEH Site Assessment & Mitigation
Funding:	**Private - VAP**
Facility Type:	Soils Only
Facility Status:	Closed Case
Date:	3/1/2005
Date Began:	Not reported

SLIC:

Region:	STATE
Facility Status:	**Completed - Case Closed**
Status Date:	03/01/2005
Global Id:	T06019730174
Lead Agency:	SAN DIEGO COUNTY LOP
Lead Agency Case Number:	H20490-003
Latitude:	32.58873
Longitude:	-117.111812
Case Type:	Cleanup Program Site
Case Worker:	Not reported
Local Agency:	Not reported
RB Case Number:	Not reported
File Location:	Local Agency
Potential Media Affected:	Soil
Potential Contaminants of Concern:	Waste Oil / Motor / Hydraulic / Lubricating
Site History:	Not reported

Click here to access the California GeoTracker records for this facility:

Region:	STATE
Facility Status:	**Completed - Case Closed**
Status Date:	11/04/1993
Global Id:	T0608192615
Lead Agency:	SAN DIEGO COUNTY LOP
Lead Agency Case Number:	H20490-001
Latitude:	32.5886798
Longitude:	-117.1117987
Case Type:	Cleanup Program Site
Case Worker:	Not reported
Local Agency:	Not reported

CITY OF I B PUBLIC WORKS YARD (Continued) **S101301693**

RB Case Number: Not reported
File Location: Local Agency
Potential Media Affected: Under Investigation
Potential Contaminants of Concern: Gasoline
Site History: Not reported

Click here to access the California GeoTracker records for this facility:

AST:
Certified Unified Program Agencies: Not reported
Owner: CITY OF IMPERIAL BEACH
Total Gallons: Not reported
CERSID: 10360102
Facility ID: 37-000-120490
Business Name: CITY OF I B PUBLIC WORKS YARD
Phone: 619-423-8300
Fax: Not reported
Mailing Address: 825 IMPERIAL BEACH BL
Mailing Address City: IMPERIAL BEACH
Mailing Address State: CA
Mailing Address Zip Code: Not reported
Operator Name: CITY OF IMPERIAL BEACH
Operator Phone: 619-423-8300
Owner Phone: 619-423-8311
Owner Mail Address: 495 10TH ST
Owner State: CA
Owner Zip Code: 91932
Owner Country: United States
Property Owner Name: CITY OF IMPERIAL BEACH
Property Owner Phone: Not reported
Property Owner Mailing Address: Not reported
Property Owner City: Not reported
Property Owner Stat : Not reported
Property Owner Zip Code: 0
Property Owner Country: United States
EPAID: CAD981379431

Certified Unified Program Agencies: San Diego
Owner: CITY OF IMPERIAL BEACH
Total Gallons: 3540
CERSID: Not reported
Facility ID: Not reported
Business Name: Not reported
Phone: Not reported
Fax: Not reported
Mailing Address: Not reported
Mailing Address City: Not reported
Mailing Address State: Not reported
Mailing Address Zip Code: Not reported
Operator Name: Not reported
Operator Phone: Not reported
Owner Phone: Not reported
Owner Mail Address: Not reported
Owner State: Not reported
Owner Zip Code: Not reported
Owner Country: Not reported
Property Owner Name: Not reported

CITY OF I B PUBLIC WORKS YARD (Continued) **S101301693**

Property Owner Phone:	Not reported
Property Owner Mailing Address:	Not reported
Property Owner City:	Not reported
Property Owner Stat :	Not reported
Property Owner Zip Code:	Not reported
Property Owner Country:	Not reported
EPAID:	Not reported

HMMD SAN DIEGO:

Permit Number:	Not reported
Business Type:	Not reported
EPA Id Number:	CAD981379431
APN:	Not reported
Last HMMD Inspection:	Not reported
Facility Telephone:	619-423-8300
Permit Status:	Permit Renewed
Permit Expiration:	Not reported
Date Last Updated:	06/13/2017
Facility Owner:	Not reported
Facility Mailing Address:	825 IMPERIAL BEACH BL, IMPERIAL BEACH, CA 91932-2702
Facility Mailing City:	Not reported
Facility Mailing State:	Not reported
Facility Mailing Zip:	Not reported
UST Owner:	N
Handle Regulated Hazmat:	Not reported
Own Or Operate UST:	Not reported
Subject To APSA:	Not reported
Generate Haz Waste:	Y
Treat Haz Waste:	N
Generate Medical Waste:	Not reported

Inspection Violation:

Record ID:	DEH2002-HUPFP-120490
Permit Status:	Permit Renewed
Active Permit:	Y
Facility Id Number:	37-000-120490
Program Element:	Hazardous Materials Release Response Plans
Inspection Type:	Routine
Inspection Number:	4086587
Return To Compliance Date:	2015-10-09T00:00:00.000
Nov:	No
Violation Classification:	Minor
Underground Storage Tank Id:	Not reported
Container/Tank Id:	Not reported
Last Update:	2017-06-13T00:00:00.000
Inspection Date:	2015-10-01T13:01:00.000
Violation Code:	1010004 Chemical inventory incomplete or not submitted in CERS. HSC 25505(a)(1); 25506; 25507; and 25508(a)(1)(A)

Record ID:	DEH2002-HUPFP-120490
Permit Status:	Permit Renewed
Active Permit:	Y
Facility Id Number:	37-000-120490
Program Element:	Hazardous Materials Release Response Plans
Inspection Type:	Routine
Inspection Number:	5751068
Return To Compliance Date:	2017-10-02T00:00:00.000

CITY OF I B PUBLIC WORKS YARD (Continued) **S101301693**

Nov:	No
Violation Classification:	Minor
Underground Storage Tank Id:	Not reported
Container/Tank Id:	Not reported
Last Update:	2017-11-21T12:45:11.000
Inspection Date:	2017-10-02T10:31:00.000
Violation Code:	1020002 Initial &/or annual employee training not conducted for hazardous materials management &/or employee training records not available or not maintained for 3 years. HSC 25505(a)(4); 19 CCR 2659(b)

UST DTL:

Record ID:	DEH2002-HUPFP-120490
Permit Status:	Permit Renewed
Active Permit:	Y
Facility Id Number:	37-000-120490
Facility Type (Ust Facility):	Not reported
Tank Owner Name:	CITY OF IMPERIAL BEACH
Tankid:	25389
Tank Status:	Removed
Date Ust Permanently Closed:	04/13/1993
Tank Use:	01
Piping System Type:	02
Last Updated:	2017-06-13T02:34:35.000
Tank Capacityin Gallons:	5000
Tank Contents:	1A
Type Of Tank:	01

Record ID:	DEH2002-HUPFP-120490
Permit Status:	Permit Renewed
Active Permit:	Y
Facility Id Number:	37-000-120490
Facility Type (Ust Facility):	Not reported
Tank Owner Name:	CITY OF IMPERIAL BEACH
Tankid:	25390
Tank Status:	Removed
Date Ust Permanently Closed:	04/13/1993
Tank Use:	01
Piping System Type:	02
Last Updated:	2017-06-13T02:34:35.000
Tank Capacityin Gallons:	5000
Tank Contents:	02
Type Of Tank:	01

Record ID:	DEH2002-HUPFP-120490
Permit Status:	Permit Renewed
Active Permit:	Y
Facility Id Number:	37-000-120490
Facility Type (Ust Facility):	Not reported
Tank Owner Name:	CITY OF IMPERIAL BEACH
Tankid:	25391
Tank Status:	Removed
Date Ust Permanently Closed:	04/13/1993
Tank Use:	01
Piping System Type:	02
Last Updated:	2017-06-13T02:34:35.000
Tank Capacityin Gallons:	1000

CITY OF I B PUBLIC WORKS YARD (Continued) **S101301693**

Tank Contents:	Diesel
Type Of Tank:	01
Record ID:	DEH2002-HUPFP-120490
Permit Status:	Permit Renewed
Active Permit:	Y
Facility Id Number:	37-000-120490
Facility Type (Ust Facility):	Not reported
Tank Owner Name:	CITY OF IMPERIAL BEACH
Tankid:	25392
Tank Status:	Removed
Date Ust Permanently Closed:	04/13/1993
Tank Use:	04
Piping System Type:	Not reported
Last Updated:	2017-06-13T02:34:35.000
Tank Capacityin Gallons:	500
Tank Contents:	Not reported
Type Of Tank:	01

Waste and Materials:

Record ID:	DEH2002-HUPFP-120490
Permit Status:	Permit Renewed
Active Permit:	Y
Child Record Id:	DEH2016-HCHEM-0121994
Trade Secret:	N
Hazardous Material Type:	Pure
Last Updated:	2017-06-13T02:34:35.000
Chemical Name:	DEGREASER
Common Name:	DEGREASER
Case Number:	Not reported
Record ID:	DEH2002-HUPFP-120490
Permit Status:	Permit Renewed
Active Permit:	Y
Child Record Id:	DEH2016-HCHEM-0121995
Trade Secret:	N
Hazardous Material Type:	Pure
Last Updated:	2017-06-13T02:34:35.000
Chemical Name:	BIO-GRAFFITI
Common Name:	D'LIMONENE
Case Number:	6864-2-3
Record ID:	DEH2002-HUPFP-120490
Permit Status:	Permit Renewed
Active Permit:	Y
Child Record Id:	DEH2016-HCHEM-0121996
Trade Secret:	N
Hazardous Material Type:	Pure
Last Updated:	2017-06-13T02:34:35.000
Chemical Name:	DIESEL
Common Name:	DIESEL
Case Number:	68476-34-6
Record ID:	DEH2002-HUPFP-120490
Permit Status:	Permit Renewed
Active Permit:	Y
Child Record Id:	DEH2016-HCHEM-0121997

CITY OF I B PUBLIC WORKS YARD (Continued) **S101301693**

Trade Secret:	N
Hazardous Material Type:	Pure
Last Updated:	2017-06-13T02:34:35.000
Chemical Name:	PROPANE
Common Name:	PROPANE
Case Number:	68476-85-7
Record ID:	DEH2002-HUPFP-120490
Permit Status:	Permit Renewed
Active Permit:	Y
Child Record Id:	DEH2016-HCHEM-0121998
Trade Secret:	N
Hazardous Material Type:	Pure
Last Updated:	2017-06-13T02:34:35.000
Chemical Name:	MOTOR OIL
Common Name:	MOTOR OIL
Case Number:	8002-05-9
Record ID:	DEH2002-HUPFP-120490
Permit Status:	Permit Renewed
Active Permit:	Y
Child Record Id:	DEH2016-HCHEM-0121999
Trade Secret:	N
Hazardous Material Type:	Pure
Last Updated:	2017-06-13T02:34:35.000
Chemical Name:	GASOLINE
Common Name:	GASOLINE
Case Number:	8006-61-9
Record ID:	DEH2002-HUPFP-120490
Permit Status:	Permit Renewed
Active Permit:	Y
Child Record Id:	DEH2016-HCHEM-0122000
Trade Secret:	N
Hazardous Material Type:	Mixture
Last Updated:	2017-06-13T02:34:35.000
Chemical Name:	PAINT
Common Name:	PAINT
Case Number:	mixture
Record ID:	DEH2002-HUPFP-120490
Permit Status:	Permit Renewed
Active Permit:	Y
Child Record Id:	DEH2016-HCHEM-0122001
Trade Secret:	N
Hazardous Material Type:	Pure
Last Updated:	2017-06-13T02:34:35.000
Chemical Name:	OXYGEN GAS
Common Name:	OXYGEN GAS
Case Number:	7782-44-7
Record ID:	DEH2002-HUPFP-120490
Permit Status:	Permit Renewed
Active Permit:	Y
Child Record Id:	DEH2016-HWAST-0102088
Trade Secret:	N
Hazardous Material Type:	Not reported

CITY OF I B PUBLIC WORKS YARD (Continued) **S101301693**

Last Updated: 2017-06-13T02:34:35.000
Chemical Name: WASTE 342 ORGANIC LIQUIDS W/METALS
Common Name: ANTIFREEZE
Case Number: Not reported

Record ID: DEH2002-HUPFP-120490
Permit Status: Permit Renewed
Active Permit: Y
Child Record Id: DEH2016-HWAST-0102089
Trade Secret: N
Hazardous Material Type: Not reported
Last Updated: 2017-06-13T02:34:35.000
Chemical Name: WASTE 221 WASTE OIL & MIXED OIL
Common Name: USED OIL IN ABOVE GROUND
Case Number: Not reported

Record ID: DEH2002-HUPFP-120490
Permit Status: Permit Renewed
Active Permit: Y
Child Record Id: DEH2016-HWAST-0102090
Trade Secret: N
Hazardous Material Type: Not reported
Last Updated: 2017-06-13T02:34:35.000
Chemical Name: WASTE 181 INORGANIC SOLID WASTE (OTHER)
Common Name: ABSORBENT
Case Number: Not reported

Record ID: DEH2002-HUPFP-120490
Permit Status: Permit Renewed
Active Permit: Y
Child Record Id: DEH2016-HWAST-0102091
Trade Secret: N
Hazardous Material Type: Not reported
Last Updated: 2017-06-13T02:34:35.000
Chemical Name: Parts Washer/Processing Equipment
Common Name: Parts Washer
Case Number: Not reported

Permit Number: 120490
Business Type: 6HK26
EPA Id Number: CAD981379431
APN: 626-060-05-00
Last HMMD Inspection: 08/20/2012
Facility Telephone: 619-423-8300
Permit Status: OPEN
Permit Expiration: 06/30/2013
Date Last Updated: 11/02/2012
Facility Owner: CITY OF IMPERIAL BEACH
Facility Mailing Address: 825 IMPERIAL BEACH BL
Facility Mailing City: IMPERIAL BEACH
Facility Mailing State: CA
Facility Mailing Zip: 91932-2702
UST Owner: CITY OF IMPERIAL BEACH
Handle Regulated Hazmat: Y
Own Or Operate UST: Not reported
Subject To APSA: Y

CITY OF I B PUBLIC WORKS YARD (Continued) **S101301693**

Generate Haz Waste: Y
Treat Haz Waste: Not reported
Generate Medical Waste: Not reported

Inventory Active Permits (not SQG Medical):
Permit Number: 120490
Update Date: 11/02/2012
Case Number: 74-86-2
Name: ACETYLENE GAS
Other Information: Not reported
Material Waste: Material
Hazardous Categories 1: PRESSURE RELEASE
Hazardous Categories 2: Not reported

Permit Number: 120490
Update Date: 11/02/2012
Case Number: Not reported
Name: AIR
Other Information: AIR
Material Waste: Material
Hazardous Categories 1: PRESSURE RELEASE
Hazardous Categories 2: ACUTE

Permit Number: 120490
Update Date: 11/02/2012
Case Number: 6864-2-3
Name: BIO-GRAFFITI
Other Information: D'LIMONENE
Material Waste: Material
Hazardous Categories 1: FIRE
Hazardous Categories 2: Not reported

Permit Number: 120490
Update Date: 11/02/2012
Case Number: Not reported
Name: DEGREASER
Other Information: Not reported
Material Waste: Material
Hazardous Categories 1: CHRONIC
Hazardous Categories 2: Not reported

Permit Number: 120490
Update Date: 11/02/2012
Case Number: 68476-34-6
Name: DIESEL
Other Information: Not reported
Material Waste: Material
Hazardous Categories 1: ACUTE
Hazardous Categories 2: Not reported

Permit Number: 120490
Update Date: 11/02/2012
Case Number: 8006-61-9
Name: GASOLINE
Other Information: Not reported
Material Waste: Material
Hazardous Categories 1: FIRE
Hazardous Categories 2: Not reported

CITY OF I B PUBLIC WORKS YARD (Continued) **S101301693**

Permit Number:	120490
Update Date:	11/02/2012
Case Number:	8002-05-9
Name:	MOTOR OIL
Other Information:	Not reported
Material Waste:	Material
Hazardous Categories 1:	ACUTE
Hazardous Categories 2:	Not reported

Permit Number:	120490
Update Date:	11/02/2012
Case Number:	7782-44-7
Name:	OXYGEN GAS
Other Information:	Not reported
Material Waste:	Material
Hazardous Categories 1:	PRESSURE RELEASE
Hazardous Categories 2:	Not reported

Permit Number:	120490
Update Date:	11/02/2012
Case Number:	mixture
Name:	PAINT
Other Information:	Not reported
Material Waste:	Material
Hazardous Categories 1:	ACUTE
Hazardous Categories 2:	Not reported

Permit Number:	120490
Update Date:	11/02/2012
Case Number:	68476-85-7
Name:	PROPANE
Other Information:	Not reported
Material Waste:	Material
Hazardous Categories 1:	PRESSURE RELEASE
Hazardous Categories 2:	Not reported

Permit Number:	120490
Update Date:	11/02/2012
Case Number:	Not reported
Name:	WASTE 181 INORGANIC SOLID WASTE (OTHER)
Other Information:	ABSORBENT
Material Waste:	Waste
Hazardous Categories 1:	Not reported
Hazardous Categories 2:	Not reported

Permit Number:	120490
Update Date:	11/02/2012
Case Number:	Not reported
Name:	WASTE 213 HYDROCARBON SOLVENTS
Other Information:	PARTS WASHER
Material Waste:	Waste
Hazardous Categories 1:	Not reported
Hazardous Categories 2:	Not reported

Permit Number:	120490
Update Date:	11/02/2012
Case Number:	Not reported

CITY OF I B PUBLIC WORKS YARD (Continued) **S101301693**

Name: WASTE 221 WASTE OIL & MIXED OIL
Other Information: USED OIL IN ABOVE GROUND
Material Waste: Waste
Hazardous Categories 1: Not reported
Hazardous Categories 2: Not reported

Permit Number: 120490
Update Date: 11/02/2012
Case Number: Not reported
Name: WASTE 223 UNSPEC OIL CONTAINING WASTE
Other Information: OILY ABSORBENT
Material Waste: Waste
Hazardous Categories 1: Not reported
Hazardous Categories 2: Not reported

Permit Number: 120490
Update Date: 11/02/2012
Case Number: Not reported
Name: WASTE 342 ORGANIC LIQUIDS W/METALS
Other Information: ANTIFREEZE
Material Waste: Waste
Hazardous Categories 1: Not reported
Hazardous Categories 2: Not reported

Permit Number: 120490
Update Date: 11/02/2012
Case Number: Not reported
Name: WASTE 444 USED BATTERIES
Other Information: INTERSTATE
Material Waste: Waste
Hazardous Categories 1: Not reported
Hazardous Categories 2: Not reported

Permit Number: 120490
Update Date: 11/02/2012
Case Number: Not reported
Name: WASTE 860 UNIVERSAL WASTE CRTS/LAMPS/BATTERIES/ETC
Other Information: UNIVERSAL WASTE
Material Waste: Waste
Hazardous Categories 1: Not reported
Hazardous Categories 2: Not reported

Permit Number: 120490
Update Date: 11/02/2012
Case Number: Not reported
Name: WASTE 888 USED OIL FILTERS
Other Information: USED OIL FILTERS
Material Waste: Waste
Hazardous Categories 1: Not reported
Hazardous Categories 2: Not reported

Violations Active Permits:
Permit Number: 120490
Update Date: 11/02/2012
Inspection Date: 10/09/2003
Violation Code: 6HV0304
Violation: WASTE DETERMINATION NOT MADE

CITY OF I B PUBLIC WORKS YARD (Continued) **S101301693**

Violation Citation:	Generator of a waste has not determined if that waste is a hazardous waste as defined by law. CCR 66262.11 & 66260.200(c)
Activity:	ACTIVE
Permit Number:	120490
Update Date:	11/02/2012
Inspection Date:	06/03/2005
Violation Code:	6HV1002
Violation:	HMBP NOT ESTABISHED/IMPLEMENTED.
Violation Citation:	Hazardous materials handler has not established/implemented a business plan. HSC 25503.5(a)
Activity:	ACTIVE
Permit Number:	120490
Update Date:	11/02/2012
Inspection Date:	08/20/2012
Violation Code:	6HV1012
Violation:	SPCC PLAN NOT PREPARED
Violation Citation:	Spill Prevention Countermeasures & Control Plan not prepared as required. 25270.5 (c)
Activity:	ACTIVE
Permit Number:	120490
Update Date:	11/02/2012
Inspection Date:	08/20/2012
Violation Code:	6HV1017
Violation:	HMBP NOT CERTIFIED ANNUALLY
Violation Citation:	Business Plan not certified annually. 25505(d) & (e)(2)
Activity:	ACTIVE

UST:

UST Name:	UNDERGROUND TANK 120490 T001
Last Update:	2012-11-02 14:17:38
Permit Number:	120490
Tank Type:	SINGLE WALL
Additional Id:	1
Capacity Gallons:	5000
UST Contents:	REGULAR UNLEADED
Other Content Info:	REGULAR UNLEADED
Reg Status:	REMOVED
Remove Close Date:	1993-04-13 00:00:00
Year Installed:	1975-01-01 00:00:00
Pipe Type:	SINGLE WALL
Delivery System:	SUCTION
Monitor Code:	05
UST Monitor Method:	SW TANK DW PIPE W/ POS SHUTOFF-ALARM ON LLD W/ SIRS:SIR ANALY MONTHLY, TANK TEST BIENNIALLY, PIPE TEST ANN 0.1 G/HR OR MO 0.2 G/HR
UST Name:	UNDERGROUND TANK 120490 T002
Last Update:	2012-11-02 14:17:38
Permit Number:	120490
Tank Type:	SINGLE WALL
Additional Id:	2
Capacity Gallons:	5000
UST Contents:	LEADED
Other Content Info:	LEADED
Reg Status:	REMOVED

CITY OF I B PUBLIC WORKS YARD (Continued) **S101301693**

Remove Close Date:	1993-04-13 00:00:00
Year Installed:	1975-01-01 00:00:00
Pipe Type:	SINGLE WALL
Delivery System:	SUCTION
Monitor Code:	05
UST Monitor Method:	SW TANK DW PIPE W/ POS SHUTOFF-ALARM ON LLD W/ SIRS:SIR ANALY MONTHLY, TANK TEST BIENNIALLY, PIPE TEST ANN 0.1 G/HR OR MO 0.2 G/HR
UST Name:	UNDERGROUND TANK 120490 T003
Last Update:	2012-11-02 14:17:38
Permit Number:	120490
Tank Type:	SINGLE WALL
Additional Id:	3
Capacity Gallons:	1000
UST Contents:	DIESEL
Other Content Info:	DIESEL
Reg Status:	REMOVED
Remove Close Date:	1993-04-13 00:00:00
Year Installed:	1975-01-01 00:00:00
Pipe Type:	SINGLE WALL
Delivery System:	SUCTION
Monitor Code:	05
UST Monitor Method:	SW TANK DW PIPE W/ POS SHUTOFF-ALARM ON LLD W/ SIRS:SIR ANALY MONTHLY, TANK TEST BIENNIALLY, PIPE TEST ANN 0.1 G/HR OR MO 0.2 G/HR
UST Name:	UNDERGROUND TANK 120490 T004
Last Update:	2012-11-02 14:17:38
Permit Number:	120490
Tank Type:	SINGLE WALL
Additional Id:	4
Capacity Gallons:	500
UST Contents:	Not reported
Other Content Info:	WASTE OIL
Reg Status:	REMOVED
Remove Close Date:	1993-04-13 00:00:00
Year Installed:	1975-01-01 00:00:00
Pipe Type:	SINGLE WALL
Delivery System:	Not reported
Monitor Code:	07
UST Monitor Method:	SW TANK SW PRESSURE PIPE W/RESTRICTIVE LLD W/DAILY RECONCILIATION OR WEEKLY GAUGING: TANK AND PIPE TEST ANNUALLY
Permit Number:	120490
Business Type:	6HK26
EPA Id Number:	CAD981379431
APN:	626-060-05-00
Last HMMD Inspection:	08/20/2012
Facility Telephone:	619-423-8300
Permit Status:	OPEN
Permit Expiration:	06/30/2013
Date Last Updated:	11/02/2012
Facility Owner:	CITY OF IMPERIAL BEACH
Facility Mailing Address:	825 IMPERIAL BEACH BL
Facility Mailing City:	IMPERIAL BEACH
Facility Mailing State:	CA
Facility Mailing Zip:	91932-2702

CITY OF I B PUBLIC WORKS YARD (Continued) **S101301693**

UST Owner: CITY OF IMPERIAL BEACH
Handle Regulated Hazmat: Y
Own Or Operate UST: Not reported
Subject To APSA: Not reported
Generate Haz Waste: Y
Treat Haz Waste: Not reported
Generate Medical Waste: Not reported

Inventory Active Permits (not SQG Medical):
Permit Number: 120490
Update Date: 11/02/2012
Case Number: 74-86-2
Name: ACETYLENE GAS
Other Information: Not reported
Material Waste: Material
Hazardous Categories 1: PRESSURE RELEASE
Hazardous Categories 2: Not reported

Permit Number: 120490
Update Date: 11/02/2012
Case Number: Not reported
Name: AIR
Other Information: AIR
Material Waste: Material
Hazardous Categories 1: PRESSURE RELEASE
Hazardous Categories 2: ACUTE

Permit Number: 120490
Update Date: 11/02/2012
Case Number: 6864-2-3
Name: BIO-GRAFFITI
Other Information: D'LIMONENE
Material Waste: Material
Hazardous Categories 1: FIRE
Hazardous Categories 2: Not reported

Permit Number: 120490
Update Date: 11/02/2012
Case Number: Not reported
Name: DEGREASER
Other Information: Not reported
Material Waste: Material
Hazardous Categories 1: CHRONIC
Hazardous Categories 2: Not reported

Permit Number: 120490
Update Date: 11/02/2012
Case Number: 68476-34-6
Name: DIESEL
Other Information: Not reported
Material Waste: Material
Hazardous Categories 1: ACUTE
Hazardous Categories 2: Not reported

Permit Number: 120490
Update Date: 11/02/2012
Case Number: 8006-61-9
Name: GASOLINE

CITY OF I B PUBLIC WORKS YARD (Continued) **S101301693**

Other Information:	Not reported
Material Waste:	Material
Hazardous Categories 1:	FIRE
Hazardous Categories 2:	Not reported
Permit Number:	120490
Update Date:	11/02/2012
Case Number:	8002-05-9
Name:	MOTOR OIL
Other Information:	Not reported
Material Waste:	Material
Hazardous Categories 1:	ACUTE
Hazardous Categories 2:	Not reported
Permit Number:	120490
Update Date:	11/02/2012
Case Number:	7782-44-7
Name:	OXYGEN GAS
Other Information:	Not reported
Material Waste:	Material
Hazardous Categories 1:	PRESSURE RELEASE
Hazardous Categories 2:	Not reported
Permit Number:	120490
Update Date:	11/02/2012
Case Number:	mixture
Name:	PAINT
Other Information:	Not reported
Material Waste:	Material
Hazardous Categories 1:	ACUTE
Hazardous Categories 2:	Not reported
Permit Number:	120490
Update Date:	11/02/2012
Case Number:	68476-85-7
Name:	PROPANE
Other Information:	Not reported
Material Waste:	Material
Hazardous Categories 1:	PRESSURE RELEASE
Hazardous Categories 2:	Not reported
Permit Number:	120490
Update Date:	11/02/2012
Case Number:	Not reported
Name:	WASTE 181 INORGANIC SOLID WASTE (OTHER)
Other Information:	ABSORBENT
Material Waste:	Waste
Hazardous Categories 1:	Not reported
Hazardous Categories 2:	Not reported
Permit Number:	120490
Update Date:	11/02/2012
Case Number:	Not reported
Name:	WASTE 213 HYDROCARBON SOLVENTS
Other Information:	PARTS WASHER
Material Waste:	Waste
Hazardous Categories 1:	Not reported

CITY OF I B PUBLIC WORKS YARD (Continued) **S101301693**

Hazardous Categories 2: Not reported

Permit Number: 120490
Update Date: 11/02/2012
Case Number: Not reported
Name: WASTE 221 WASTE OIL & MIXED OIL
Other Information: USED OIL IN ABOVE GROUND
Material Waste: Waste
Hazardous Categories 1: Not reported
Hazardous Categories 2: Not reported

Permit Number: 120490
Update Date: 11/02/2012
Case Number: Not reported
Name: WASTE 223 UNSPEC OIL CONTAINING WASTE
Other Information: OILY ABSORBENT
Material Waste: Waste
Hazardous Categories 1: Not reported
Hazardous Categories 2: Not reported

Permit Number: 120490
Update Date: 11/02/2012
Case Number: Not reported
Name: WASTE 342 ORGANIC LIQUIDS W/METALS
Other Information: ANTIFREEZE
Material Waste: Waste
Hazardous Categories 1: Not reported
Hazardous Categories 2: Not reported

Permit Number: 120490
Update Date: 11/02/2012
Case Number: Not reported
Name: WASTE 444 USED BATTERIES
Other Information: INTERSTATE
Material Waste: Waste
Hazardous Categories 1: Not reported
Hazardous Categories 2: Not reported

Permit Number: 120490
Update Date: 11/02/2012
Case Number: Not reported
Name: WASTE 860 UNIVERSAL WASTE CRTS/LAMPS/BATTERIES/ETC
Other Information: UNIVERSAL WASTE
Material Waste: Waste
Hazardous Categories 1: Not reported
Hazardous Categories 2: Not reported

Permit Number: 120490
Update Date: 11/02/2012
Case Number: Not reported
Name: WASTE 888 USED OIL FILTERS
Other Information: USED OIL FILTERS
Material Waste: Waste
Hazardous Categories 1: Not reported
Hazardous Categories 2: Not reported

CITY OF I B PUBLIC WORKS YARD (Continued) **S101301693**

Violations Active Permits:

Permit Number:	120490
Update Date:	11/02/2012
Inspection Date:	10/09/2003
Violation Code:	6HV0304
Violation:	WASTE DETERMINATION NOT MADE
Violation Citation:	Generator of a waste has not determined if that waste is a hazardous waste as defined by law. CCR 66262.11 & 66260.200(c)
Activity:	ACTIVE
Permit Number:	120490
Update Date:	11/02/2012
Inspection Date:	06/03/2005
Violation Code:	6HV1002
Violation:	HMBP NOT ESTABISHED/IMPLEMENTED.
Violation Citation:	Hazardous materials handler has not established/implemented a business plan. HSC 25503.5(a)
Activity:	ACTIVE
Permit Number:	120490
Update Date:	11/02/2012
Inspection Date:	08/20/2012
Violation Code:	6HV1012
Violation:	SPCC PLAN NOT PREPARED
Violation Citation:	Spill Prevention Countermeasures & Control Plan not prepared as required. 25270.5 (c)
Activity:	ACTIVE
Permit Number:	120490
Update Date:	11/02/2012
Inspection Date:	08/20/2012
Violation Code:	6HV1017
Violation:	HMBP NOT CERTIFIED ANNUALLY
Violation Citation:	Business Plan not certified annually. 25505(d) & (e)(2)
Activity:	ACTIVE

UST:

UST Name:	UNDERGROUND TANK 120490 T001
Last Update:	2012-11-02 14:17:38
Permit Number:	120490
Tank Type:	SINGLE WALL
Additional Id:	1
Capacity Gallons:	5000
UST Contents:	REGULAR UNLEADED
Other Content Info:	REGULAR UNLEADED
Reg Status:	REMOVED
Remove Close Date:	1993-04-13 00:00:00
Year Installed:	1975-01-01 00:00:00
Pipe Type:	SINGLE WALL
Delivery System:	SUCTION
Monitor Code:	05
UST Monitor Method:	SW TANK DW PIPE W/ POS SHUTOFF-ALARM ON LLD W/ SIRS:SIR ANALY MONTHLY, TANK TEST BIENNIALLY, PIPE TEST ANN 0.1 G/HR OR MO 0.2 G/HR
UST Name:	UNDERGROUND TANK 120490 T002
Last Update:	2012-11-02 14:17:38

CITY OF I B PUBLIC WORKS YARD (Continued) **S101301693**

Permit Number:	120490
Tank Type:	SINGLE WALL
Additional Id:	2
Capacity Gallons:	5000
UST Contents:	LEADED
Other Content Info:	LEADED
Reg Status:	REMOVED
Remove Close Date:	1993-04-13 00:00:00
Year Installed:	1975-01-01 00:00:00
Pipe Type:	SINGLE WALL
Delivery System:	SUCTION
Monitor Code:	05
UST Monitor Method:	SW TANK DW PIPE W/ POS SHUTOFF-ALARM ON LLD W/ SIRS:SIR ANALY MONTHLY, TANK TEST BIENNIALLY, PIPE TEST ANN 0.1 G/HR OR MO 0.2 G/HR

UST Name:	UNDERGROUND TANK 120490 T003
Last Update:	2012-11-02 14:17:38
Permit Number:	120490
Tank Type:	SINGLE WALL
Additional Id:	3
Capacity Gallons:	1000
UST Contents:	DIESEL
Other Content Info:	DIESEL
Reg Status:	REMOVED
Remove Close Date:	1993-04-13 00:00:00
Year Installed:	1975-01-01 00:00:00
Pipe Type:	SINGLE WALL
Delivery System:	SUCTION
Monitor Code:	05
UST Monitor Method:	SW TANK DW PIPE W/ POS SHUTOFF-ALARM ON LLD W/ SIRS:SIR ANALY MONTHLY, TANK TEST BIENNIALLY, PIPE TEST ANN 0.1 G/HR OR MO 0.2 G/HR

UST Name:	UNDERGROUND TANK 120490 T004
Last Update:	2012-11-02 14:17:38
Permit Number:	120490
Tank Type:	SINGLE WALL
Additional Id:	4
Capacity Gallons:	500
UST Contents:	Not reported
Other Content Info:	WASTE OIL
Reg Status:	REMOVED
Remove Close Date:	1993-04-13 00:00:00
Year Installed:	1975-01-01 00:00:00
Pipe Type:	SINGLE WALL
Delivery System:	Not reported
Monitor Code:	07
UST Monitor Method:	SW TANK SW PRESSURE PIPE W/RESTRICTIVE LLD W/DAILY RECONCILIATION OR WEEKLY GAUGING: TANK AND PIPE TEST ANNUALLY

SWEEPS UST:

Status:	Active
Comp Number:	20490
Number:	9
Board Of Equalization:	44-023208
Referral Date:	Not reported
Action Date:	06-26-92

CITY OF I B PUBLIC WORKS YARD (Continued) **S101301693**

Created Date: 02-29-88
Owner Tank Id: Not reported
SWRCB Tank Id: 37-000-020490-000001
Tank Status: A
Capacity: 5000
Active Date: Not reported
Tank Use: M.V. FUEL
STG: P
Content: REG UNLEADED
Number Of Tanks: 4

Status: Active
Comp Number: 20490
Number: 9
Board Of Equalization: 44-023208
Referral Date: Not reported
Action Date: 06-26-92
Created Date: 02-29-88
Owner Tank Id: Not reported
SWRCB Tank Id: 37-000-020490-000002
Tank Status: A
Capacity: 5000
Active Date: Not reported
Tank Use: M.V. FUEL
STG: P
Content: LEADED
Number Of Tanks: Not reported

Status: Active
Comp Number: 20490
Number: 9
Board Of Equalization: 44-023208
Referral Date: Not reported
Action Date: 06-26-92
Created Date: 02-29-88
Owner Tank Id: Not reported
SWRCB Tank Id: 37-000-020490-000003
Tank Status: A
Capacity: 1000
Active Date: Not reported
Tank Use: M.V. FUEL
STG: P
Content: OTHER
Number Of Tanks: Not reported

Status: Active
Comp Number: 20490
Number: 9
Board Of Equalization: 44-023208
Referral Date: Not reported
Action Date: 06-26-92
Created Date: 02-29-88
Owner Tank Id: Not reported
SWRCB Tank Id: 37-000-020490-000004
Tank Status: A
Capacity: 500
Active Date: Not reported

CITY OF I B PUBLIC WORKS YARD (Continued) **S101301693**

Tank Use: PETROLEUM
STG: P
Content: Not reported
Number Of Tanks: Not reported

ENF:

Region:	9
Facility Id:	232267
Agency Name:	Not reported
Place Type:	Utility
Place Subtype:	MS4
Facility Type:	All other facilities
Agency Type:	Not reported
# Of Agencies:	Not reported
Place Latitude:	32.588727
Place Longitude:	-117.111812
SIC Code 1:	9511
SIC Desc 1:	Air and Water Resource and Solid Waste Management
SIC Code 2:	Not reported
SIC Desc 2:	Not reported
SIC Code 3:	Not reported
SIC Desc 3:	Not reported
NAICS Code 1:	Not reported
NAICS Desc 1:	Not reported
NAICS Code 2:	Not reported
NAICS Desc 2:	Not reported
NAICS Code 3:	Not reported
NAICS Desc 3:	Not reported
# Of Places:	1
Source Of Facility:	Enf Action
Design Flow:	Not reported
Threat To Water Quality:	Not reported
Complexity:	Not reported
Pretreatment:	Not reported
Facility Waste Type:	Not reported
Facility Waste Type 2:	Not reported
Facility Waste Type 3:	Not reported
Facility Waste Type 4:	Not reported
Program:	Not reported
Program Category1:	Not reported
Program Category2:	NPDESSW
# Of Programs:	Not reported
WDID:	Not reported
Reg Measure Id:	Not reported
Reg Measure Type:	Not reported
Region:	Not reported
Order #:	Not reported
Npdes# CA#:	Not reported
Major-Minor:	Not reported
Npdes Type:	Not reported
Reclamation:	Not reported
Dredge Fill Fee:	Not reported
301H:	Not reported
Application Fee Amt Received:	Not reported
Status:	Not reported
Status Date:	Not reported
Effective Date:	Not reported

CITY OF I B PUBLIC WORKS YARD (Continued) **S101301693**

Expiration/Review Date:	Not reported
Termination Date:	Not reported
WDR Review - Amend:	Not reported
WDR Review - Revise/Renew:	Not reported
WDR Review - Rescind:	Not reported
WDR Review - No Action Required:	Not reported
WDR Review - Pending:	Not reported
WDR Review - Planned:	Not reported
Status Enrollee:	Not reported
Individual/General:	Not reported
Fee Code:	Not reported
Direction/Voice:	Not reported
Enforcement Id(EID):	248385
Region:	9
Order / Resolution Number:	UNKNOWN
Enforcement Action Type:	Notice to Comply
Effective Date:	09/03/2002
Adoption/Issuance Date:	Not reported
Achieve Date:	Not reported
Termination Date:	09/03/2002
ACL Issuance Date:	Not reported
EPL Issuance Date:	Not reported
Status:	Historical
Title:	Notice to Comply R9-2001-0001 CoPerm Imperial Beach (9/03/2002)
Description:	Notice to Comply issued 9-3-02
Program:	MNSTW1
Latest Milestone Completion Date:	2002-10-01
# Of Programs1:	1
Total Assessment Amount:	0
Initial Assessed Amount:	0
Liability $ Amount:	0
Project $ Amount:	0
Liability $ Paid:	0
Project $ Completed:	0
Total $ Paid/Completed Amount:	0

Region:	9
Facility Id:	232267
Agency Name:	Imperial Beach City
Place Type:	Utility
Place Subtype:	MS4
Facility Type:	All other facilities
Agency Type:	City Agency
# Of Agencies:	1
Place Latitude:	32.588727
Place Longitude:	-117.111812
SIC Code 1:	9511
SIC Desc 1:	Air and Water Resource and Solid Waste Management
SIC Code 2:	Not reported
SIC Desc 2:	Not reported
SIC Code 3:	Not reported
SIC Desc 3:	Not reported
NAICS Code 1:	Not reported
NAICS Desc 1:	Not reported
NAICS Code 2:	Not reported
NAICS Desc 2:	Not reported
NAICS Code 3:	Not reported

CITY OF I B PUBLIC WORKS YARD (Continued) **S101301693**

NAICS Desc 3:	Not reported
# Of Places:	1
Source Of Facility:	Reg Meas
Design Flow:	Not reported
Threat To Water Quality:	Not reported
Complexity:	Not reported
Pretreatment:	Not reported
Facility Waste Type:	Not reported
Facility Waste Type 2:	Not reported
Facility Waste Type 3:	Not reported
Facility Waste Type 4:	Not reported
Program:	MNSTW1
Program Category1:	NPDESSW
Program Category2:	NPDESSW
# Of Programs:	1
WDID:	Not reported
Reg Measure Id:	403382
Reg Measure Type:	Co-Permitee
Region:	9
Order #:	R9-2001-0001
Npdes# CA#:	Not reported
Major-Minor:	Not reported
Npdes Type:	Not reported
Reclamation:	Not reported
Dredge Fill Fee:	Not reported
301H:	Not reported
Application Fee Amt Received:	Not reported
Status:	Historical
Status Date:	01/13/2016
Effective Date:	02/21/2001
Expiration/Review Date:	Not reported
Termination Date:	01/23/2007
WDR Review - Amend:	Not reported
WDR Review - Revise/Renew:	Not reported
WDR Review - Rescind:	Not reported
WDR Review - No Action Required:	Not reported
WDR Review - Pending:	Not reported
WDR Review - Planned:	Not reported
Status Enrollee:	N
Individual/General:	I
Fee Code:	Not reported
Direction/Voice:	Passive
Enforcement Id(EID):	251700
Region:	9
Order / Resolution Number:	UNKNOWN
Enforcement Action Type:	13267 Letter
Effective Date:	06/08/2004
Adoption/Issuance Date:	Not reported
Achieve Date:	Not reported
Termination Date:	Not reported
ACL Issuance Date:	Not reported
EPL Issuance Date:	Not reported
Status:	Active
Title:	13267 Letter R9-2001-0001 CoPerm Imperial Beach (Info to Correct Program Discrepancies)
Description:	13267 requesting information ensuring all program discrepencies identifed during audit have been corrected.

CITY OF I B PUBLIC WORKS YARD (Continued) **S101301693**

Program:	MNSTW1
Latest Milestone Completion Date:	Not reported
# Of Programs1:	1
Total Assessment Amount:	0
Initial Assessed Amount:	0
Liability $ Amount:	0
Project $ Amount:	0
Liability $ Paid:	0
Project $ Completed:	0
Total $ Paid/Completed Amount:	0
Region:	9
Facility Id:	232267
Agency Name:	Not reported
Place Type:	Utility
Place Subtype:	MS4
Facility Type:	All other facilities
Agency Type:	Not reported
# Of Agencies:	Not reported
Place Latitude:	32.588727
Place Longitude:	-117.111812
SIC Code 1:	9511
SIC Desc 1:	Air and Water Resource and Solid Waste Management
SIC Code 2:	Not reported
SIC Desc 2:	Not reported
SIC Code 3:	Not reported
SIC Desc 3:	Not reported
NAICS Code 1:	Not reported
NAICS Desc 1:	Not reported
NAICS Code 2:	Not reported
NAICS Desc 2:	Not reported
NAICS Code 3:	Not reported
NAICS Desc 3:	Not reported
# Of Places:	1
Source Of Facility:	Enf Action
Design Flow:	Not reported
Threat To Water Quality:	Not reported
Complexity:	Not reported
Pretreatment:	Not reported
Facility Waste Type:	Not reported
Facility Waste Type 2:	Not reported
Facility Waste Type 3:	Not reported
Facility Waste Type 4:	Not reported
Program:	Not reported
Program Category1:	Not reported
Program Category2:	NPDESSW
# Of Programs:	Not reported
WDID:	Not reported
Reg Measure Id:	Not reported
Reg Measure Type:	Not reported
Region:	Not reported
Order #:	Not reported
Npdes# CA#:	Not reported
Major-Minor:	Not reported
Npdes Type:	Not reported
Reclamation:	Not reported
Dredge Fill Fee:	Not reported

CITY OF I B PUBLIC WORKS YARD (Continued) **S101301693**

301H:	Not reported
Application Fee Amt Received:	Not reported
Status:	Not reported
Status Date:	Not reported
Effective Date:	Not reported
Expiration/Review Date:	Not reported
Termination Date:	Not reported
WDR Review - Amend:	Not reported
WDR Review - Revise/Renew:	Not reported
WDR Review - Rescind:	Not reported
WDR Review - No Action Required:	Not reported
WDR Review - Pending:	Not reported
WDR Review - Planned:	Not reported
Status Enrollee:	Not reported
Individual/General:	Not reported
Fee Code:	Not reported
Direction/Voice:	Not reported
Enforcement Id(EID):	247985
Region:	9
Order / Resolution Number:	UNKNOWN
Enforcement Action Type:	Oral Communication
Effective Date:	09/25/2002
Adoption/Issuance Date:	Not reported
Achieve Date:	Not reported
Termination Date:	09/25/2002
ACL Issuance Date:	Not reported
EPL Issuance Date:	Not reported
Status:	Historical
Title:	Enforcement Oral Comm R9-2001-0001 CoPerm Imperial Beach (SD Bay WShed URMP)
Description:	Phone Call on 9/25/02 to Mike Mathias of the City of Imperial Beach about his City's collaboration on the San Diego Bay Watershed URMP.
Program:	MNSTW1
Latest Milestone Completion Date:	Not reported
# Of Programs1:	1
Total Assessment Amount:	0
Initial Assessed Amount:	0
Liability $ Amount:	0
Project $ Amount:	0
Liability $ Paid:	0
Project $ Completed:	0
Total $ Paid/Completed Amount:	0
Region:	9
Facility Id:	232267
Agency Name:	Not reported
Place Type:	Utility
Place Subtype:	MS4
Facility Type:	All other facilities
Agency Type:	Not reported
# Of Agencies:	Not reported
Place Latitude:	32.588727
Place Longitude:	-117.111812
SIC Code 1:	9511
SIC Desc 1:	Air and Water Resource and Solid Waste Management
SIC Code 2:	Not reported

CITY OF I B PUBLIC WORKS YARD (Continued) **S101301693**

SIC Desc 2:	Not reported
SIC Code 3:	Not reported
SIC Desc 3:	Not reported
NAICS Code 1:	Not reported
NAICS Desc 1:	Not reported
NAICS Code 2:	Not reported
NAICS Desc 2:	Not reported
NAICS Code 3:	Not reported
NAICS Desc 3:	Not reported
# Of Places:	1
Source Of Facility:	Enf Action
Design Flow:	Not reported
Threat To Water Quality:	Not reported
Complexity:	Not reported
Pretreatment:	Not reported
Facility Waste Type:	Not reported
Facility Waste Type 2:	Not reported
Facility Waste Type 3:	Not reported
Facility Waste Type 4:	Not reported
Program:	Not reported
Program Category1:	Not reported
Program Category2:	NPDESSW
# Of Programs:	Not reported
WDID:	Not reported
Reg Measure Id:	Not reported
Reg Measure Type:	Not reported
Region:	Not reported
Order #:	Not reported
Npdes# CA#:	Not reported
Major-Minor:	Not reported
Npdes Type:	Not reported
Reclamation:	Not reported
Dredge Fill Fee:	Not reported
301H:	Not reported
Application Fee Amt Received:	Not reported
Status:	Not reported
Status Date:	Not reported
Effective Date:	Not reported
Expiration/Review Date:	Not reported
Termination Date:	Not reported
WDR Review - Amend:	Not reported
WDR Review - Revise/Renew:	Not reported
WDR Review - Rescind:	Not reported
WDR Review - No Action Required:	Not reported
WDR Review - Pending:	Not reported
WDR Review - Planned:	Not reported
Status Enrollee:	Not reported
Individual/General:	Not reported
Fee Code:	Not reported
Direction/Voice:	Not reported
Enforcement Id(EID):	251335
Region:	9
Order / Resolution Number:	UNKNOWN
Enforcement Action Type:	Staff Enforcement Letter
Effective Date:	04/20/2004
Adoption/Issuance Date:	Not reported
Achieve Date:	Not reported

CITY OF I B PUBLIC WORKS YARD (Continued) **S101301693**

Termination Date:	04/20/2004
ACL Issuance Date:	Not reported
EPL Issuance Date:	Not reported
Status:	Historical
Title:	SEL R9-2001-0001 CoPerm Imperial Beach (Violations JURMP AnnlRpt)
Description:	Letter issued for violations in JURMP Annual Report. Report due June 1, 2004.
Program:	MNSTW1
Latest Milestone Completion Date:	Not reported
# Of Programs1:	1
Total Assessment Amount:	0
Initial Assessed Amount:	0
Liability $ Amount:	0
Project $ Amount:	0
Liability $ Paid:	0
Project $ Completed:	0
Total $ Paid/Completed Amount:	0
Region:	9
Facility Id:	232267
Agency Name:	Not reported
Place Type:	Utility
Place Subtype:	MS4
Facility Type:	All other facilities
Agency Type:	Not reported
# Of Agencies:	Not reported
Place Latitude:	32.588727
Place Longitude:	-117.111812
SIC Code 1:	9511
SIC Desc 1:	Air and Water Resource and Solid Waste Management
SIC Code 2:	Not reported
SIC Desc 2:	Not reported
SIC Code 3:	Not reported
SIC Desc 3:	Not reported
NAICS Code 1:	Not reported
NAICS Desc 1:	Not reported
NAICS Code 2:	Not reported
NAICS Desc 2:	Not reported
NAICS Code 3:	Not reported
NAICS Desc 3:	Not reported
# Of Places:	1
Source Of Facility:	Enf Action
Design Flow:	Not reported
Threat To Water Quality:	Not reported
Complexity:	Not reported
Pretreatment:	Not reported
Facility Waste Type:	Not reported
Facility Waste Type 2:	Not reported
Facility Waste Type 3:	Not reported
Facility Waste Type 4:	Not reported
Program:	Not reported
Program Category1:	Not reported
Program Category2:	NPDESSW
# Of Programs:	Not reported
WDID:	Not reported
Reg Measure Id:	Not reported
Reg Measure Type:	Not reported

CITY OF I B PUBLIC WORKS YARD (Continued) **S101301693**

Region:	Not reported
Order #:	Not reported
Npdes# CA#:	Not reported
Major-Minor:	Not reported
Npdes Type:	Not reported
Reclamation:	Not reported
Dredge Fill Fee:	Not reported
301H:	Not reported
Application Fee Amt Received:	Not reported
Status:	Not reported
Status Date:	Not reported
Effective Date:	Not reported
Expiration/Review Date:	Not reported
Termination Date:	Not reported
WDR Review - Amend:	Not reported
WDR Review - Revise/Renew:	Not reported
WDR Review - Rescind:	Not reported
WDR Review - No Action Required:	Not reported
WDR Review - Pending:	Not reported
WDR Review - Planned:	Not reported
Status Enrollee:	Not reported
Individual/General:	Not reported
Fee Code:	Not reported
Direction/Voice:	Not reported
Enforcement Id(EID):	245396
Region:	9
Order / Resolution Number:	UNKNOWN
Enforcement Action Type:	Staff Enforcement Letter
Effective Date:	01/23/2003
Adoption/Issuance Date:	Not reported
Achieve Date:	Not reported
Termination Date:	01/23/2003
ACL Issuance Date:	Not reported
EPL Issuance Date:	Not reported
Status:	Historical
Title:	SEL R9-2001-0001 CoPerm Imperial Beach (SUSMP Violations)
Description:	SUSMP violations
Program:	MNSTW1
Latest Milestone Completion Date:	Not reported
# Of Programs1:	1
Total Assessment Amount:	0
Initial Assessed Amount:	0
Liability $ Amount:	0
Project $ Amount:	0
Liability $ Paid:	0
Project $ Completed:	0
Total $ Paid/Completed Amount:	0

Region:	9
Facility Id:	232267
Agency Name:	Not reported
Place Type:	Utility
Place Subtype:	MS4
Facility Type:	All other facilities
Agency Type:	Not reported
# Of Agencies:	Not reported
Place Latitude:	32.588727

CITY OF I B PUBLIC WORKS YARD (Continued) **S101301693**

Place Longitude:	-117.111812
SIC Code 1:	9511
SIC Desc 1:	Air and Water Resource and Solid Waste Management
SIC Code 2:	Not reported
SIC Desc 2:	Not reported
SIC Code 3:	Not reported
SIC Desc 3:	Not reported
NAICS Code 1:	Not reported
NAICS Desc 1:	Not reported
NAICS Code 2:	Not reported
NAICS Desc 2:	Not reported
NAICS Code 3:	Not reported
NAICS Desc 3:	Not reported
# Of Places:	1
Source Of Facility:	Enf Action
Design Flow:	Not reported
Threat To Water Quality:	Not reported
Complexity:	Not reported
Pretreatment:	Not reported
Facility Waste Type:	Not reported
Facility Waste Type 2:	Not reported
Facility Waste Type 3:	Not reported
Facility Waste Type 4:	Not reported
Program:	Not reported
Program Category1:	Not reported
Program Category2:	NPDESSW
# Of Programs:	Not reported
WDID:	Not reported
Reg Measure Id:	Not reported
Reg Measure Type:	Not reported
Region:	Not reported
Order #:	Not reported
Npdes# CA#:	Not reported
Major-Minor:	Not reported
Npdes Type:	Not reported
Reclamation:	Not reported
Dredge Fill Fee:	Not reported
301H:	Not reported
Application Fee Amt Received:	Not reported
Status:	Not reported
Status Date:	Not reported
Effective Date:	Not reported
Expiration/Review Date:	Not reported
Termination Date:	Not reported
WDR Review - Amend:	Not reported
WDR Review - Revise/Renew:	Not reported
WDR Review - Rescind:	Not reported
WDR Review - No Action Required:	Not reported
WDR Review - Pending:	Not reported
WDR Review - Planned:	Not reported
Status Enrollee:	Not reported
Individual/General:	Not reported
Fee Code:	Not reported
Direction/Voice:	Not reported
Enforcement Id(EID):	251152
Region:	9
Order / Resolution Number:	UNKNOWN

CITY OF I B PUBLIC WORKS YARD (Continued) **S101301693**

Enforcement Action Type:	Staff Enforcement Letter
Effective Date:	01/13/2004
Adoption/Issuance Date:	Not reported
Achieve Date:	Not reported
Termination Date:	01/13/2004
ACL Issuance Date:	Not reported
EPL Issuance Date:	Not reported
Status:	Historical
Title:	SEL R9-2001-0001 CoPerm Imperial Beach (Lack of BMPs Sidewalk Const)
Description:	Inspection Report issued for lack of BMPs or stabilization after construction of sidewalks.
Program:	MNSTW1
Latest Milestone Completion Date:	Not reported
# Of Programs1:	1
Total Assessment Amount:	0
Initial Assessed Amount:	0
Liability $ Amount:	0
Project $ Amount:	0
Liability $ Paid:	0
Project $ Completed:	0
Total $ Paid/Completed Amount:	0

Region:	9
Facility Id:	232267
Agency Name:	Not reported
Place Type:	Utility
Place Subtype:	MS4
Facility Type:	All other facilities
Agency Type:	Not reported
# Of Agencies:	Not reported
Place Latitude:	32.588727
Place Longitude:	-117.111812
SIC Code 1:	9511
SIC Desc 1:	Air and Water Resource and Solid Waste Management
SIC Code 2:	Not reported
SIC Desc 2:	Not reported
SIC Code 3:	Not reported
SIC Desc 3:	Not reported
NAICS Code 1:	Not reported
NAICS Desc 1:	Not reported
NAICS Code 2:	Not reported
NAICS Desc 2:	Not reported
NAICS Code 3:	Not reported
NAICS Desc 3:	Not reported
# Of Places:	1
Source Of Facility:	Enf Action
Design Flow:	Not reported
Threat To Water Quality:	Not reported
Complexity:	Not reported
Pretreatment:	Not reported
Facility Waste Type:	Not reported
Facility Waste Type 2:	Not reported
Facility Waste Type 3:	Not reported
Facility Waste Type 4:	Not reported
Program:	Not reported
Program Category1:	Not reported
Program Category2:	NPDESSW

CITY OF I B PUBLIC WORKS YARD (Continued) **S101301693**

# Of Programs:	Not reported
WDID:	Not reported
Reg Measure Id:	Not reported
Reg Measure Type:	Not reported
Region:	Not reported
Order #:	Not reported
Npdes# CA#:	Not reported
Major-Minor:	Not reported
Npdes Type:	Not reported
Reclamation:	Not reported
Dredge Fill Fee:	Not reported
301H:	Not reported
Application Fee Amt Received:	Not reported
Status:	Not reported
Status Date:	Not reported
Effective Date:	Not reported
Expiration/Review Date:	Not reported
Termination Date:	Not reported
WDR Review - Amend:	Not reported
WDR Review - Revise/Renew:	Not reported
WDR Review - Rescind:	Not reported
WDR Review - No Action Required:	Not reported
WDR Review - Pending:	Not reported
WDR Review - Planned:	Not reported
Status Enrollee:	Not reported
Individual/General:	Not reported
Fee Code:	Not reported
Direction/Voice:	Not reported
Enforcement Id(EID):	249986
Region:	9
Order / Resolution Number:	UNKNOWN
Enforcement Action Type:	Notice of Violation
Effective Date:	09/25/2003
Adoption/Issuance Date:	Not reported
Achieve Date:	Not reported
Termination Date:	09/25/2003
ACL Issuance Date:	Not reported
EPL Issuance Date:	Not reported
Status:	Historical
Title:	NOV R9-2001-0001 CoPerm Imperial Beach (JURMP Annual Rpt Violations)
Description:	An NOV was sent for JURMP annual report violations: 1. Missing construction site prioritization, and 2. No industrial monitoring.
Program:	MNSTW1
Latest Milestone Completion Date:	Not reported
# Of Programs1:	1
Total Assessment Amount:	0
Initial Assessed Amount:	0
Liability $ Amount:	0
Project $ Amount:	0
Liability $ Paid:	0
Project $ Completed:	0
Total $ Paid/Completed Amount:	0
Region:	9
Facility Id:	232267
Agency Name:	Not reported

CITY OF I B PUBLIC WORKS YARD (Continued) **S101301693**

Place Type:	Utility
Place Subtype:	MS4
Facility Type:	All other facilities
Agency Type:	Not reported
# Of Agencies:	Not reported
Place Latitude:	32.588727
Place Longitude:	-117.111812
SIC Code 1:	9511
SIC Desc 1:	Air and Water Resource and Solid Waste Management
SIC Code 2:	Not reported
SIC Desc 2:	Not reported
SIC Code 3:	Not reported
SIC Desc 3:	Not reported
NAICS Code 1:	Not reported
NAICS Desc 1:	Not reported
NAICS Code 2:	Not reported
NAICS Desc 2:	Not reported
NAICS Code 3:	Not reported
NAICS Desc 3:	Not reported
# Of Places:	1
Source Of Facility:	Enf Action
Design Flow:	Not reported
Threat To Water Quality:	Not reported
Complexity:	Not reported
Pretreatment:	Not reported
Facility Waste Type:	Not reported
Facility Waste Type 2:	Not reported
Facility Waste Type 3:	Not reported
Facility Waste Type 4:	Not reported
Program:	Not reported
Program Category1:	Not reported
Program Category2:	NPDESSW
# Of Programs:	Not reported
WDID:	Not reported
Reg Measure Id:	Not reported
Reg Measure Type:	Not reported
Region:	Not reported
Order #:	Not reported
Npdes# CA#:	Not reported
Major-Minor:	Not reported
Npdes Type:	Not reported
Reclamation:	Not reported
Dredge Fill Fee:	Not reported
301H:	Not reported
Application Fee Amt Received:	Not reported
Status:	Not reported
Status Date:	Not reported
Effective Date:	Not reported
Expiration/Review Date:	Not reported
Termination Date:	Not reported
WDR Review - Amend:	Not reported
WDR Review - Revise/Renew:	Not reported
WDR Review - Rescind:	Not reported
WDR Review - No Action Required:	Not reported
WDR Review - Pending:	Not reported
WDR Review - Planned:	Not reported
Status Enrollee:	Not reported

CITY OF I B PUBLIC WORKS YARD (Continued) **S101301693**

Individual/General:	Not reported
Fee Code:	Not reported
Direction/Voice:	Not reported
Enforcement Id(EID):	248933
Region:	9
Order / Resolution Number:	UNKNOWN
Enforcement Action Type:	13267 Letter
Effective Date:	07/18/2002
Adoption/Issuance Date:	Not reported
Achieve Date:	Not reported
Termination Date:	08/09/2002
ACL Issuance Date:	Not reported
EPL Issuance Date:	Not reported
Status:	Historical
Title:	13267 Letter R9-2001-0001 CoPerm Imperial Beach (Reqst Resp Inadequate JURMP)
Description:	13267 Letter sent to formally request response on inadequate JURMP. Letter required a workplan by August 9, 2002 and monthly reports until all comments were addressed.
Program:	MNSTW1
Latest Milestone Completion Date:	2002-09-05
# Of Programs1:	1
Total Assessment Amount:	0
Initial Assessed Amount:	0
Liability $ Amount:	0
Project $ Amount:	0
Liability $ Paid:	0
Project $ Completed:	0
Total $ Paid/Completed Amount:	0

Region:	9
Facility Id:	232267
Agency Name:	Not reported
Place Type:	Utility
Place Subtype:	MS4
Facility Type:	All other facilities
Agency Type:	Not reported
# Of Agencies:	Not reported
Place Latitude:	32.588727
Place Longitude:	-117.111812
SIC Code 1:	9511
SIC Desc 1:	Air and Water Resource and Solid Waste Management
SIC Code 2:	Not reported
SIC Desc 2:	Not reported
SIC Code 3:	Not reported
SIC Desc 3:	Not reported
NAICS Code 1:	Not reported
NAICS Desc 1:	Not reported
NAICS Code 2:	Not reported
NAICS Desc 2:	Not reported
NAICS Code 3:	Not reported
NAICS Desc 3:	Not reported
# Of Places:	1
Source Of Facility:	Enf Action
Design Flow:	Not reported
Threat To Water Quality:	Not reported
Complexity:	Not reported

CITY OF I B PUBLIC WORKS YARD (Continued) **S101301693**

Pretreatment:	Not reported
Facility Waste Type:	Not reported
Facility Waste Type 2:	Not reported
Facility Waste Type 3:	Not reported
Facility Waste Type 4:	Not reported
Program:	Not reported
Program Category1:	Not reported
Program Category2:	NPDESSW
# Of Programs:	Not reported
WDID:	Not reported
Reg Measure Id:	Not reported
Reg Measure Type:	Not reported
Region:	Not reported
Order #:	Not reported
Npdes# CA#:	Not reported
Major-Minor:	Not reported
Npdes Type:	Not reported
Reclamation:	Not reported
Dredge Fill Fee:	Not reported
301H:	Not reported
Application Fee Amt Received:	Not reported
Status:	Not reported
Status Date:	Not reported
Effective Date:	Not reported
Expiration/Review Date:	Not reported
Termination Date:	Not reported
WDR Review - Amend:	Not reported
WDR Review - Revise/Renew:	Not reported
WDR Review - Rescind:	Not reported
WDR Review - No Action Required:	Not reported
WDR Review - Pending:	Not reported
WDR Review - Planned:	Not reported
Status Enrollee:	Not reported
Individual/General:	Not reported
Fee Code:	Not reported
Direction/Voice:	Not reported
Enforcement Id(EID):	248931
Region:	9
Order / Resolution Number:	UNKNOWN
Enforcement Action Type:	Staff Enforcement Letter
Effective Date:	06/19/2002
Adoption/Issuance Date:	Not reported
Achieve Date:	Not reported
Termination Date:	06/19/2002
ACL Issuance Date:	Not reported
EPL Issuance Date:	Not reported
Status:	Historical
Title:	SEL R9-2001-0001 CoPerm Imperial Beach (Inadequate JURMP)
Description:	Letter sent to comment on inadequate JURMP.
Program:	MNSTW1
Latest Milestone Completion Date:	2002-07-10
# Of Programs1:	1
Total Assessment Amount:	0
Initial Assessed Amount:	0
Liability $ Amount:	0
Project $ Amount:	0
Liability $ Paid:	0

CITY OF I B PUBLIC WORKS YARD (Continued) **S101301693**

Project $ Completed:	0
Total $ Paid/Completed Amount:	0
Region:	9
Facility Id:	232267
Agency Name:	Not reported
Place Type:	Utility
Place Subtype:	MS4
Facility Type:	All other facilities
Agency Type:	Not reported
# Of Agencies:	Not reported
Place Latitude:	32.588727
Place Longitude:	-117.111812
SIC Code 1:	9511
SIC Desc 1:	Air and Water Resource and Solid Waste Management
SIC Code 2:	Not reported
SIC Desc 2:	Not reported
SIC Code 3:	Not reported
SIC Desc 3:	Not reported
NAICS Code 1:	Not reported
NAICS Desc 1:	Not reported
NAICS Code 2:	Not reported
NAICS Desc 2:	Not reported
NAICS Code 3:	Not reported
NAICS Desc 3:	Not reported
# Of Places:	1
Source Of Facility:	Enf Action
Design Flow:	Not reported
Threat To Water Quality:	Not reported
Complexity:	Not reported
Pretreatment:	Not reported
Facility Waste Type:	Not reported
Facility Waste Type 2:	Not reported
Facility Waste Type 3:	Not reported
Facility Waste Type 4:	Not reported
Program:	Not reported
Program Category1:	Not reported
Program Category2:	NPDESSW
# Of Programs:	Not reported
WDID:	Not reported
Reg Measure Id:	Not reported
Reg Measure Type:	Not reported
Region:	Not reported
Order #:	Not reported
Npdes# CA#:	Not reported
Major-Minor:	Not reported
Npdes Type:	Not reported
Reclamation:	Not reported
Dredge Fill Fee:	Not reported
301H:	Not reported
Application Fee Amt Received:	Not reported
Status:	Not reported
Status Date:	Not reported
Effective Date:	Not reported
Expiration/Review Date:	Not reported
Termination Date:	Not reported
WDR Review - Amend:	Not reported

CITY OF I B PUBLIC WORKS YARD (Continued) **S101301693**

WDR Review - Revise/Renew:	Not reported
WDR Review - Rescind:	Not reported
WDR Review - No Action Required:	Not reported
WDR Review - Pending:	Not reported
WDR Review - Planned:	Not reported
Status Enrollee:	Not reported
Individual/General:	Not reported
Fee Code:	Not reported
Direction/Voice:	Not reported
Enforcement Id(EID):	248930
Region:	9
Order / Resolution Number:	UNKNOWN
Enforcement Action Type:	Oral Communication
Effective Date:	05/06/2002
Adoption/Issuance Date:	Not reported
Achieve Date:	Not reported
Termination Date:	05/06/2002
ACL Issuance Date:	Not reported
EPL Issuance Date:	Not reported
Status:	Historical
Title:	Enforcement Oral Comminication R9-2001-0001 CoPerm Imperial Beach (Inadequate JURMP)
Description:	Regional Board staff Kristin Schwall and Stacey Baczkowski met with Mike Mathias and Hank Levien of your staff and JoAnne Weber of AMEC to discuss the inadequate JURMP on May 6, 2002.
Program:	MNSTW1
Latest Milestone Completion Date:	Not reported
# Of Programs1:	1
Total Assessment Amount:	0
Initial Assessed Amount:	0
Liability $ Amount:	0
Project $ Amount:	0
Liability $ Paid:	0
Project $ Completed:	0
Total $ Paid/Completed Amount:	0

Region:	9
Facility Id:	232267
Agency Name:	Not reported
Place Type:	Utility
Place Subtype:	MS4
Facility Type:	All other facilities
Agency Type:	Not reported
# Of Agencies:	Not reported
Place Latitude:	32.588727
Place Longitude:	-117.111812
SIC Code 1:	9511
SIC Desc 1:	Air and Water Resource and Solid Waste Management
SIC Code 2:	Not reported
SIC Desc 2:	Not reported
SIC Code 3:	Not reported
SIC Desc 3:	Not reported
NAICS Code 1:	Not reported
NAICS Desc 1:	Not reported
NAICS Code 2:	Not reported
NAICS Desc 2:	Not reported

CITY OF I B PUBLIC WORKS YARD (Continued) **S101301693**

NAICS Code 3:	Not reported
NAICS Desc 3:	Not reported
# Of Places:	1
Source Of Facility:	Enf Action
Design Flow:	Not reported
Threat To Water Quality:	Not reported
Complexity:	Not reported
Pretreatment:	Not reported
Facility Waste Type:	Not reported
Facility Waste Type 2:	Not reported
Facility Waste Type 3:	Not reported
Facility Waste Type 4:	Not reported
Program:	Not reported
Program Category1:	Not reported
Program Category2:	NPDESSW
# Of Programs:	Not reported
WDID:	Not reported
Reg Measure Id:	Not reported
Reg Measure Type:	Not reported
Region:	Not reported
Order #:	Not reported
Npdes# CA#:	Not reported
Major-Minor:	Not reported
Npdes Type:	Not reported
Reclamation:	Not reported
Dredge Fill Fee:	Not reported
301H:	Not reported
Application Fee Amt Received:	Not reported
Status:	Not reported
Status Date:	Not reported
Effective Date:	Not reported
Expiration/Review Date:	Not reported
Termination Date:	Not reported
WDR Review - Amend:	Not reported
WDR Review - Revise/Renew:	Not reported
WDR Review - Rescind:	Not reported
WDR Review - No Action Required:	Not reported
WDR Review - Pending:	Not reported
WDR Review - Planned:	Not reported
Status Enrollee:	Not reported
Individual/General:	Not reported
Fee Code:	Not reported
Direction/Voice:	Not reported
Enforcement Id(EID):	242064
Region:	9
Order / Resolution Number:	UNKNOWN
Enforcement Action Type:	Staff Enforcement Letter
Effective Date:	06/27/2003
Adoption/Issuance Date:	Not reported
Achieve Date:	Not reported
Termination Date:	06/27/2003
ACL Issuance Date:	Not reported
EPL Issuance Date:	Not reported
Status:	Historical
Title:	SEL R9-2001-0001 CoPerm Imperial Beach (Annual Report JURMP)
Description:	Letter documenting comments on the City's Annual Report for the JURMP.

CITY OF I B PUBLIC WORKS YARD (Continued) **S101301693**

Program:	MNSTW1
Latest Milestone Completion Date:	Not reported
# Of Programs1:	1
Total Assessment Amount:	0
Initial Assessed Amount:	0
Liability $ Amount:	0
Project $ Amount:	0
Liability $ Paid:	0
Project $ Completed:	0
Total $ Paid/Completed Amount:	0

HIST CORTESE:

Region:	CORTESE
Facility County Code:	37
Reg By:	LTNKA
Reg Id:	9UT2439

NPDES:

Npdes Number:	Not reported
Facility Status:	Not reported
Agency Id:	Not reported
Region:	9
Regulatory Measure Id:	440262
Order No:	Not reported
Regulatory Measure Type:	Construction
Place Id:	Not reported
WDID:	9 37C367408
Program Type:	Not reported
Adoption Date Of Regulatory Measure:	Not reported
Effective Date Of Regulatory Measure:	Not reported
Expiration Date Of Regulatory Measure:	Not reported
Termination Date Of Regulatory Measure:	02/14/2014
Discharge Name:	Not reported
Discharge Address:	Not reported
Discharge City:	Not reported
Discharge State:	Not reported
Discharge Zip:	Not reported
RECEIVED DATE:	08/07/2013
PROCESSED DATE:	08/13/2013
STATUS CODE NAME:	Terminated
STATUS DATE:	02/14/2014
PLACE SIZE:	1.95
PLACE SIZE UNIT:	Acres
FACILITY CONTACT NAME:	Peter Lau
FACILITY CONTACT TITLE:	Public Works Superintendent
FACILITY CONTACT PHONE:	619-628-1371
FACILITY CONTACT PHONE EXT:	Not reported
FACILITY CONTACT EMAIL:	plau@imperialbeachca.gov
OPERATOR NAME:	City of Imperial Beach
OPERATOR ADDRESS:	825 Imperial Beach Blvd
OPERATOR CITY:	Imperial Beach
OPERATOR STATE:	California
OPERATOR ZIP:	91932
OPERATOR CONTACT NAME:	Henry Levien
OPERATOR CONTACT TITLE:	Public Works Director
OPERATOR CONTACT PHONE:	619-628-1369

CITY OF I B PUBLIC WORKS YARD (Continued) **S101301693**

OPERATOR CONTACT PHONE EXT:	Not reported
OPERATOR CONTACT EMAIL:	hlevien@imperialbeachca.gov
OPERATOR TYPE:	City/Town Agency
DEVELOPER NAME:	City of Imperial Beach
DEVELOPER ADDRESS:	825 Imperial Beach Blvd
DEVELOPER CITY:	Imperial Beach
DEVELOPER STATE:	California
DEVELOPER ZIP:	91932
DEVELOPER CONTACT NAME:	Hank Levien
DEVELOPER CONTACT TITLE:	Public Works Director
CONSTYPE LINEAR UTILITY IND:	N
EMERGENCY PHONE NO:	Not reported
EMERGENCY PHONE EXT:	Not reported
CONSTYPE ABOVE GROUND IND:	N
CONSTYPE BELOW GROUND IND:	N
CONSTYPE CABLE LINE IND:	N
CONSTYPE COMM LINE IND:	N
CONSTYPE COMMERTIAL IND:	Y
CONSTYPE ELECTRICAL LINE IND:	N
CONSTYPE GAS LINE IND:	N
CONSTYPE INDUSTRIAL IND:	N
CONSTYPE OTHER DESRIPTION:	Recreational
CONSTYPE OTHER IND:	Y
CONSTYPE RECONS IND:	N
CONSTYPE RESIDENTIAL IND:	N
CONSTYPE TRANSPORT IND:	N
CONSTYPE UTILITY DESCRIPTION:	Not reported
CONSTYPE UTILITY IND:	N
CONSTYPE WATER SEWER IND:	N
DIR DISCHARGE USWATER IND:	N
RECEIVING WATER NAME:	San Diego Bay Shoreline, at Bayside Park
CERTIFIER NAME:	Henry Levien
CERTIFIER TITLE:	Director Public Works
CERTIFICATION DATE:	07-AUG-13
PRIMARY SIC:	Not reported
SECONDARY SIC:	Not reported
TERTIARY SIC:	Not reported

N65 **DURAN TRANSMISSION** **RCRA-SQG** **1000840860**
WSW **989 PALM AVE** **LUST** **CAD982500167**
1/4-1/2 **IMPERIAL BEACH, CA 91932** **SWEEPS UST**
0.414 mi. **FINDS**
2185 ft. **Site 1 of 2 in cluster N** **ECHO**

Relative:
Higher

Actual:
25 ft.

RCRA-SQG:

Date form received by agency:	12/10/1992
Facility name:	DURAN TRANSMISSION
Facility address:	989 PALM AVE IMPERIAL BEACH, CA 91932
EPA ID:	CAD982500167
Contact:	OSCAR SALGADO
Contact address:	989 PALM AVE IMPERIAL BEACH, CA 91932
Contact country:	US
Contact telephone:	619-423-1684
Contact email:	Not reported
EPA Region:	09
Classification:	Small Small Quantity Generator

DURAN TRANSMISSION (Continued) **1000840860**

Description: Handler: generates more than 100 and less than 1000 kg of hazardous waste during any calendar month and accumulates less than 6000 kg of hazardous waste at any time; or generates 100 kg or less of hazardous waste during any calendar month, and accumulates more than 1000 kg of hazardous waste at any time

Owner/Operator Summary:

Owner/operator name:	ROSA DURAN
Owner/operator address:	989 PALM AVE IMPERIAL BEACH, CA 91932
Owner/operator country:	Not reported
Owner/operator telephone:	619-423-1684
Owner/operator email:	Not reported
Owner/operator fax:	Not reported
Owner/operator extension:	Not reported
Legal status:	Private
Owner/Operator Type:	Owner
Owner/Op start date:	Not reported
Owner/Op end date:	Not reported

Owner/operator name:	NOT REQUIRED
Owner/operator address:	NOT REQUIRED NOT REQUIRED, ME 99999
Owner/operator country:	Not reported
Owner/operator telephone:	415-555-1212
Owner/operator email:	Not reported
Owner/operator fax:	Not reported
Owner/operator extension:	Not reported
Legal status:	Private
Owner/Operator Type:	Operator
Owner/Op start date:	Not reported
Owner/Op end date:	Not reported

Handler Activities Summary:

U.S. importer of hazardous waste:	No
Mixed waste (haz. and radioactive):	No
Recycler of hazardous waste:	No
Transporter of hazardous waste:	No
Treater, storer or disposer of HW:	No
Underground injection activity:	No
On-site burner exemption:	No
Furnace exemption:	No
Used oil fuel burner:	No
Used oil processor:	No
User oil refiner:	No
Used oil fuel marketer to burner:	No
Used oil Specification marketer:	No
Used oil transfer facility:	No
Used oil transporter:	No

Violation Status: No violations found

LUST REG 9:

Region:	9
Status:	Preliminary site assessment underway
Case Number:	9UT3456
Local Case:	H01168-001

DURAN TRANSMISSION (Continued) **1000840860**

Substance: Waste Oil
Qty Leaked: 0
Abate Method: Not reported
Local Agency: San Diego
How Found: Tank Closure
How Stopped: Not reported
Source: Not reported
Cause: Not reported
Lead Agency: Local Agency
Case Type: Soil only
Date Found: 04/15/1997
Date Stopped: 04/15/1997
Confirm Date: / /
Submit Workplan: Not reported
Prelim Assess: 04/22/1997
Desc Pollution: Not reported
Remed Plan: / /
Remed Action: Not reported
Began Monitor: Not reported
Release Date: 04/29/1997
Enforce Date: 4/24/97
Closed Date: Not reported
Enforce Type: SEL
Pilot Program: LOP
Basin Number: 910.20
GW Depth: >5'
Beneficial Use: MUNB/EISW
NPDES Number: Not reported
Priority: 3B
File Dispn: Administratively opened on database, however no file physically exists
Interim Remedial Actions: Not reported
Cleanup and Abatement order Number: Not reported
Waste Discharge Requirement Number: Not reported

SWEEPS UST:
Status: Active
Comp Number: 1168
Number: 9
Board Of Equalization: Not reported
Referral Date: Not reported
Action Date: 06-26-92
Created Date: 02-29-88
Owner Tank Id: Not reported
SWRCB Tank Id: 37-000-001168-000001
Tank Status: A
Capacity: 300
Active Date: Not reported
Tank Use: PETROLEUM
STG: P
Content: Not reported
Number Of Tanks: 1

FINDS:

Registry ID: 110002833444

DURAN TRANSMISSION (Continued) **1000840860**

Environmental Interest/Information System

RCRAInfo is a national information system that supports the Resource Conservation and Recovery Act (RCRA) program through the tracking of events and activities related to facilities that generate, transport, and treat, store, or dispose of hazardous waste. RCRAInfo allows RCRA program staff to track the notification, permit, compliance, and corrective action activities required under RCRA.

Click this hyperlink while viewing on your computer to access additional FINDS: detail in the EDR Site Report.

ECHO:

Envid:	1000840860
Registry ID:	110002833444
DFR URL:	http://echo.epa.gov/detailed-facility-report?fid=110002833444

N66 **ROSA DURAN** **LUST** **S104745233**
WSW **989 PALM AV** **SAN DIEGO CO. SAM** **N/A**
1/4-1/2 **IMPERIAL BEACH, CA 91932** **HIST CORTESE**
0.414 mi.
2185 ft. **Site 2 of 2 in cluster N**

Relative:
Higher

Actual:
25 ft.

LUST:

Lead Agency:	SAN DIEGO COUNTY LOP
Case Type:	LUST Cleanup Site
Geo Track:	http://geotracker.waterboards.ca.gov/profile_report.asp?global_id=T0607302219
Global Id:	T0607302219
Latitude:	32.5835354428915
Longitude:	-117.112188932406
Status:	Completed - Case Closed
Status Date:	06/04/2002
Case Worker:	Not reported
RB Case Number:	9UT3456
Local Agency:	Not reported
File Location:	Local Agency
Local Case Number:	H01168-001
Potential Media Affect:	Other Groundwater (uses other than drinking water)
Potential Contaminants of Concern:	Waste Oil / Motor / Hydraulic / Lubricating
Site History:	Not reported

LUST:

Global Id:	T0607302219
Action Type:	ENFORCEMENT
Date:	04/24/1997
Action:	Notice of Responsibility
Global Id:	T0607302219
Action Type:	Other
Date:	04/15/1997
Action:	Leak Reported
Global Id:	T0607302219
Action Type:	Other
Date:	04/15/1997
Action:	Leak Discovery
Global Id:	T0607302219

ROSA DURAN (Continued) **S104745233**

Action Type: Other
Date: 04/15/1997
Action: Leak Began

Global Id: T0607302219
Action Type: Other
Date: 04/15/1997
Action: Leak Stopped

LUST:
Global Id: T0607302219
Status: Open - Case Begin Date
Status Date: 04/15/1997

Global Id: T0607302219
Status: Completed - Case Closed
Status Date: 06/04/2002

SAN DIEGO CO. SAM:
Case Number: H01168-001
Agency: DEH Site Assessment & Mitigation
Funding: **LOP - Federal Fund**
Facility Type: GW With No Beneficial Use Designation
Facility Status: Closed Case
Date: 6/4/2002
Date Began: 4/15/1997

HIST CORTESE:
Region: CORTESE
Facility County Code: 37
Reg By: LTNKA
Reg Id: 9UT3456

67
West
1/4-1/2
0.441 mi.
2326 ft.

BAYSIDE ELEMENTARY SCHOOL
490 EMORY ST
IMPERIAL BEACH, CA 91932

SAN DIEGO CO. SAM
SLIC
San Diego Co. HMMD

S105539679
N/A

Relative:
Lower

Actual:
12 ft.

SAN DIEGO CO. SAM:
Case Number: H31395-001
Agency: DEH Site Assessment & Mitigation
Funding: **Private - VAP**
Facility Type: Soils Only
Facility Status: Closed Case
Date: 3/24/1992
Date Began: Not reported

SLIC:
Region: STATE
Facility Status: **Completed - Case Closed**
Status Date: 03/24/1992
Global Id: T0608157066
Lead Agency: SAN DIEGO COUNTY LOP
Lead Agency Case Number: H31395-001

BAYSIDE ELEMENTARY SCHOOL (Continued) **S105539679**

Latitude:	32.58802
Longitude:	-117.113052
Case Type:	Cleanup Program Site
Case Worker:	Not reported
Local Agency:	Not reported
RB Case Number:	Not reported
File Location:	Local Agency
Potential Media Affected:	Soil
Potential Contaminants of Concern:	Not reported
Site History:	Not reported

Click here to access the California GeoTracker records for this facility:

HMMD SAN DIEGO:

Permit Number:	131395
Business Type:	Not reported
EPA Id Number:	Not reported
APN:	626-090-12-00
Last HMMD Inspection:	Not reported
Facility Telephone:	Not reported
Permit Status:	INAC
Permit Expiration:	Not reported
Date Last Updated:	11/02/2012
Facility Owner:	SOUTH BAY UNION SCHOOL DISTRCT
Facility Mailing Address:	2000 LEON AV
Facility Mailing City:	SAN DIEGO
Facility Mailing State:	CA
Facility Mailing Zip:	92154-3914
UST Owner:	Not reported
Handle Regulated Hazmat:	Not reported
Own Or Operate UST:	Not reported
Subject To APSA:	Not reported
Generate Haz Waste:	Not reported
Treat Haz Waste:	Not reported
Generate Medical Waste:	Not reported

68
West
1/4-1/2
0.460 mi.
2430 ft.

Relative:
Higher

Actual:
19 ft.

PRIVATE RESIDENCE **SLIC** **S105693757**
PRIVATE RESIDENCE **N/A**
IMPERIAL BEACH, CA 91932

SLIC:

Region:	STATE
Facility Status:	**Completed - Case Closed**
Status Date:	05/30/2002
Global Id:	T060738559
Lead Agency:	SAN DIEGO RWQCB (REGION 9)
Lead Agency Case Number:	Not reported
Latitude:	32.585361
Longitude:	-117.113362
Case Type:	Cleanup Program Site
Case Worker:	Not reported
Local Agency:	Not reported
RB Case Number:	SLT90026
File Location:	Regional Board
Potential Media Affected:	Soil

PRIVATE RESIDENCE (Continued) **S105693757**

Potential Contaminants of Concern: Waste Oil / Motor / Hydraulic / Lubricating
Site History: Haz Mat incident report filed : SUSPECTED RESPONSIBLE PARTY HAS BEEN DUMPING OIL ONTO THE GROUND FOR OVER A YEAR. : SPILL REPORTED 12/31/01
Not reported

Click here to access the California GeoTracker records for this facility:

69
South
1/2-1
0.882 mi.
4657 ft.

1340 THERMAL AVE **Notify 65** **S100178060**
1340 THERMAL AVE **N/A**
SAN DIEGO, CA 92154

Relative:
Higher

Actual:
39 ft.

NOTIFY 65:

Date Reported:	Not reported
Staff Initials:	Not reported
Board File Number:	Not reported
Facility Type:	Not reported
Discharge Date:	Not reported
Issue Date:	Not reported
Incident Description:	Not reported

70
ENE
1/2-1
0.925 mi.
4886 ft.

WEST AUTO WRECKERS **ENVIROSTOR** **S105693543**
2365 MAIN STREET **SAN DIEGO CO. SAM** **N/A**
CHULA VISTA, CA 91911 **SLIC**

Relative:
Higher

Actual:
29 ft.

ENVIROSTOR:

Facility ID:	37500036
Status:	Refer: 1248 Local Agency
Status Date:	09/12/2001
Site Code:	Not reported
Site Type:	Evaluation
Site Type Detailed:	Evaluation
Acres:	Not reported
NPL:	NO
Regulatory Agencies:	NONE SPECIFIED
Lead Agency:	NONE SPECIFIED
Program Manager:	Not reported
Supervisor:	Referred - Not Assigned
Division Branch:	Cleanup Cypress
Assembly:	80
Senate:	40
Special Program:	Not reported
Restricted Use:	NO
Site Mgmt Req:	NONE SPECIFIED
Funding:	Not Applicable
Latitude:	32.59389
Longitude:	-117.0822
APN:	NONE SPECIFIED
Past Use:	NONE SPECIFIED
Potential COC:	NONE SPECIFIED
Confirmed COC:	NONE SPECIFIED
Potential Description:	NONE SPECIFIED
Alias Name:	T0608107577

WEST AUTO WRECKERS (Continued) **S105693543**

Alias Type: GeoTracker Global ID
Alias Name: 37500036
Alias Type: Envirostor ID Number

Completed Info:
Completed Area Name: Not reported
Completed Sub Area Name: Not reported
Completed Document Type: Not reported
Completed Date: Not reported
Comments: Not reported

Future Area Name: Not reported
Future Sub Area Name: Not reported
Future Document Type: Not reported
Future Due Date: Not reported
Schedule Area Name: Not reported
Schedule Sub Area Name: Not reported
Schedule Document Type: Not reported
Schedule Due Date: Not reported
Schedule Revised Date: Not reported

SAN DIEGO CO. SAM:
Case Number: H10780-001
Agency: DEH Site Assessment & Mitigation
Funding: **Private - VAP**
Facility Type: Soils Only
Facility Status: Closed Case
Date: 10/30/2001
Date Began: 9/6/2001

SLIC:
Region: STATE
Facility Status: **Completed - Case Closed**
Status Date: 10/30/2001
Global Id: T0608107577
Lead Agency: SAN DIEGO COUNTY LOP
Lead Agency Case Number: H10780-001
Latitude: 32.593979
Longitude: -117.082295
Case Type: Cleanup Program Site
Case Worker: EM
Local Agency: SAN DIEGO COUNTY LOP
RB Case Number: Not reported
File Location: Local Agency
Potential Media Affected: Soil
Potential Contaminants of Concern: Waste Oil / Motor / Hydraulic / Lubricating
Site History: Not reported

Click here to access the California GeoTracker records for this facility:

Count: 3 records. ORPHAN SUMMARY

City	EDR ID	Site Name	Site Address	Zip	Database(s)
IMPERIAL BEACH	1015730583	IMPERIAL BEACH OUTLYING LANDING FI	OFF RT 75 & PALM AVE	91932	SEMS, CORRACTS, RCRA-TSDF, RCRA-LQG, 2020 COR ACTION
SAN DIEGO	S112910863	PORT OF SAN DIEGO	CORNER OF PALM AVE & SEA COAST	91932	HAZNET
SAN DIEGO	S119097372	SDG&E - IMPERIAL BEACH SUBSTATION	THERMAL & PALM AVE	92154	San Diego Co. HMMD

GOVERNMENT RECORDS SEARCHED / DATA CURRENCY TRACKING

To maintain currency of the following federal and state databases, EDR contacts the appropriate governmental agency on a monthly or quarterly basis, as required.

Number of Days to Update: Provides confirmation that EDR is reporting records that have been updated within 90 days from the date the government agency made the information available to the public.

STANDARD ENVIRONMENTAL RECORDS

Federal NPL site list

NPL: National Priority List

National Priorities List (Superfund). The NPL is a subset of CERCLIS and identifies over 1,200 sites for priority cleanup under the Superfund Program. NPL sites may encompass relatively large areas. As such, EDR provides polygon coverage for over 1,000 NPL site boundaries produced by EPA's Environmental Photographic Interpretation Center (EPIC) and regional EPA offices.

Date of Government Version: 12/11/2017
Date Data Arrived at EDR: 12/22/2017
Date Made Active in Reports: 01/05/2018
Number of Days to Update: 14

Source: EPA
Telephone: N/A
Last EDR Contact: 02/06/2018
Next Scheduled EDR Contact: 04/16/2018
Data Release Frequency: Quarterly

NPL Site Boundaries

Sources:

EPA's Environmental Photographic Interpretation Center (EPIC)
Telephone: 202-564-7333

EPA Region 1
Telephone 617-918-1143

EPA Region 6
Telephone: 214-655-6659

EPA Region 3
Telephone 215-814-5418

EPA Region 7
Telephone: 913-551-7247

EPA Region 4
Telephone 404-562-8033

EPA Region 8
Telephone: 303-312-6774

EPA Region 5
Telephone 312-886-6686

EPA Region 9
Telephone: 415-947-4246

EPA Region 10
Telephone 206-553-8665

Proposed NPL: Proposed National Priority List Sites

A site that has been proposed for listing on the National Priorities List through the issuance of a proposed rule in the Federal Register. EPA then accepts public comments on the site, responds to the comments, and places on the NPL those sites that continue to meet the requirements for listing.

Date of Government Version: 12/11/2017
Date Data Arrived at EDR: 12/22/2017
Date Made Active in Reports: 01/05/2018
Number of Days to Update: 14

Source: EPA
Telephone: N/A
Last EDR Contact: 02/06/2018
Next Scheduled EDR Contact: 05/21/2018
Data Release Frequency: Quarterly

NPL LIENS: Federal Superfund Liens

Federal Superfund Liens. Under the authority granted the USEPA by CERCLA of 1980, the USEPA has the authority to file liens against real property in order to recover remedial action expenditures or when the property owner received notification of potential liability. USEPA compiles a listing of filed notices of Superfund Liens.

Date of Government Version: 10/15/1991
Date Data Arrived at EDR: 02/02/1994
Date Made Active in Reports: 03/30/1994
Number of Days to Update: 56

Source: EPA
Telephone: 202-564-4267
Last EDR Contact: 08/15/2011
Next Scheduled EDR Contact: 11/28/2011
Data Release Frequency: No Update Planned

GOVERNMENT RECORDS SEARCHED / DATA CURRENCY TRACKING

Federal Delisted NPL site list

Delisted NPL: National Priority List Deletions

The National Oil and Hazardous Substances Pollution Contingency Plan (NCP) establishes the criteria that the EPA uses to delete sites from the NPL. In accordance with 40 CFR 300.425.(e), sites may be deleted from the NPL where no further response is appropriate.

Date of Government Version: 12/11/2017
Date Data Arrived at EDR: 12/22/2017
Date Made Active in Reports: 01/05/2018
Number of Days to Update: 14

Source: EPA
Telephone: N/A
Last EDR Contact: 02/06/2018
Next Scheduled EDR Contact: 04/16/2018
Data Release Frequency: Quarterly

Federal CERCLIS list

FEDERAL FACILITY: Federal Facility Site Information listing

A listing of National Priority List (NPL) and Base Realignment and Closure (BRAC) sites found in the Comprehensive Environmental Response, Compensation and Liability Information System (CERCLIS) Database where EPA Federal Facilities Restoration and Reuse Office is involved in cleanup activities.

Date of Government Version: 11/07/2016
Date Data Arrived at EDR: 01/05/2017
Date Made Active in Reports: 04/07/2017
Number of Days to Update: 92

Source: Environmental Protection Agency
Telephone: 703-603-8704
Last EDR Contact: 01/05/2018
Next Scheduled EDR Contact: 04/16/2018
Data Release Frequency: Varies

SEMS: Superfund Enterprise Management System

SEMS (Superfund Enterprise Management System) tracks hazardous waste sites, potentially hazardous waste sites, and remedial activities performed in support of EPA's Superfund Program across the United States. The list was formerly know as CERCLIS, renamed to SEMS by the EPA in 2015. The list contains data on potentially hazardous waste sites that have been reported to the USEPA by states, municipalities, private companies and private persons, pursuant to Section 103 of the Comprehensive Environmental Response, Compensation, and Liability Act (CERCLA). This dataset also contains sites which are either proposed to or on the National Priorities List (NPL) and the sites which are in the screening and assessment phase for possible inclusion on the NPL.

Date of Government Version: 12/11/2017
Date Data Arrived at EDR: 12/22/2017
Date Made Active in Reports: 01/12/2018
Number of Days to Update: 21

Source: EPA
Telephone: 800-424-9346
Last EDR Contact: 02/06/2018
Next Scheduled EDR Contact: 04/30/2018
Data Release Frequency: Quarterly

Federal CERCLIS NFRAP site list

SEMS-ARCHIVE: Superfund Enterprise Management System Archive

SEMS-ARCHIVE (Superfund Enterprise Management System Archive) tracks sites that have no further interest under the Federal Superfund Program based on available information. The list was formerly known as the CERCLIS-NFRAP, renamed to SEMS ARCHIVE by the EPA in 2015. EPA may perform a minimal level of assessment work at a site while it is archived if site conditions change and/or new information becomes available. Archived sites have been removed and archived from the inventory of SEMS sites. Archived status indicates that, to the best of EPA's knowledge, assessment at a site has been completed and that EPA has determined no further steps will be taken to list the site on the National Priorities List (NPL), unless information indicates this decision was not appropriate or other considerations require a recommendation for listing at a later time. The decision does not necessarily mean that there is no hazard associated with a given site; it only means that. based upon available information, the location is not judged to be potential NPL site.

Date of Government Version: 12/11/2017
Date Data Arrived at EDR: 12/22/2017
Date Made Active in Reports: 01/12/2018
Number of Days to Update: 21

Source: EPA
Telephone: 800-424-9346
Last EDR Contact: 02/06/2018
Next Scheduled EDR Contact: 04/30/2018
Data Release Frequency: Quarterly

Federal RCRA CORRACTS facilities list

CORRACTS: Corrective Action Report

CORRACTS identifies hazardous waste handlers with RCRA corrective action activity.

Date of Government Version: 09/13/2017
Date Data Arrived at EDR: 09/26/2017
Date Made Active in Reports: 10/06/2017
Number of Days to Update: 10

Source: EPA
Telephone: 800-424-9346
Last EDR Contact: 01/19/2018
Next Scheduled EDR Contact: 04/09/2018
Data Release Frequency: Quarterly

Federal RCRA non-CORRACTS TSD facilities list

RCRA-TSDF: RCRA - Treatment, Storage and Disposal

RCRAInfo is EPA's comprehensive information system, providing access to data supporting the Resource Conservation and Recovery Act (RCRA) of 1976 and the Hazardous and Solid Waste Amendments (HSWA) of 1984. The database includes selective information on sites which generate, transport, store, treat and/or dispose of hazardous waste as defined by the Resource Conservation and Recovery Act (RCRA). Transporters are individuals or entities that move hazardous waste from the generator offsite to a facility that can recycle, treat, store, or dispose of the waste. TSDFs treat, store, or dispose of the waste.

Date of Government Version: 09/13/2017
Date Data Arrived at EDR: 09/26/2017
Date Made Active in Reports: 10/06/2017
Number of Days to Update: 10

Source: Environmental Protection Agency
Telephone: (415) 495-8895
Last EDR Contact: 01/19/2018
Next Scheduled EDR Contact: 04/09/2018
Data Release Frequency: Quarterly

Federal RCRA generators list

RCRA-LQG: RCRA - Large Quantity Generators

RCRAInfo is EPA's comprehensive information system, providing access to data supporting the Resource Conservation and Recovery Act (RCRA) of 1976 and the Hazardous and Solid Waste Amendments (HSWA) of 1984. The database includes selective information on sites which generate, transport, store, treat and/or dispose of hazardous waste as defined by the Resource Conservation and Recovery Act (RCRA). Large quantity generators (LQGs) generate over 1,000 kilograms (kg) of hazardous waste, or over 1 kg of acutely hazardous waste per month.

Date of Government Version: 09/13/2017
Date Data Arrived at EDR: 09/26/2017
Date Made Active in Reports: 10/06/2017
Number of Days to Update: 10

Source: Environmental Protection Agency
Telephone: (415) 495-8895
Last EDR Contact: 01/19/2018
Next Scheduled EDR Contact: 04/09/2018
Data Release Frequency: Quarterly

RCRA-SQG: RCRA - Small Quantity Generators

RCRAInfo is EPA's comprehensive information system, providing access to data supporting the Resource Conservation and Recovery Act (RCRA) of 1976 and the Hazardous and Solid Waste Amendments (HSWA) of 1984. The database includes selective information on sites which generate, transport, store, treat and/or dispose of hazardous waste as defined by the Resource Conservation and Recovery Act (RCRA). Small quantity generators (SQGs) generate between 100 kg and 1,000 kg of hazardous waste per month.

Date of Government Version: 09/13/2017
Date Data Arrived at EDR: 09/26/2017
Date Made Active in Reports: 10/06/2017
Number of Days to Update: 10

Source: Environmental Protection Agency
Telephone: (415) 495-8895
Last EDR Contact: 01/19/2018
Next Scheduled EDR Contact: 04/09/2018
Data Release Frequency: Quarterly

RCRA-CESQG: RCRA - Conditionally Exempt Small Quantity Generators

RCRAInfo is EPA's comprehensive information system, providing access to data supporting the Resource Conservation and Recovery Act (RCRA) of 1976 and the Hazardous and Solid Waste Amendments (HSWA) of 1984. The database includes selective information on sites which generate, transport, store, treat and/or dispose of hazardous waste as defined by the Resource Conservation and Recovery Act (RCRA). Conditionally exempt small quantity generators (CESQGs) generate less than 100 kg of hazardous waste, or less than 1 kg of acutely hazardous waste per month.

Date of Government Version: 09/13/2017
Date Data Arrived at EDR: 09/26/2017
Date Made Active in Reports: 10/06/2017
Number of Days to Update: 10

Source: Environmental Protection Agency
Telephone: (415) 495-8895
Last EDR Contact: 01/19/2018
Next Scheduled EDR Contact: 04/09/2018
Data Release Frequency: Quarterly

Federal institutional controls / engineering controls registries

LUCIS: Land Use Control Information System

LUCIS contains records of land use control information pertaining to the former Navy Base Realignment and Closure properties.

Date of Government Version: 05/22/2017
Date Data Arrived at EDR: 06/13/2017
Date Made Active in Reports: 09/15/2017
Number of Days to Update: 94

Source: Department of the Navy
Telephone: 843-820-7326
Last EDR Contact: 11/08/2017
Next Scheduled EDR Contact: 02/26/2018
Data Release Frequency: Varies

US ENG CONTROLS: Engineering Controls Sites List

A listing of sites with engineering controls in place. Engineering controls include various forms of caps, building foundations, liners, and treatment methods to create pathway elimination for regulated substances to enter environmental media or effect human health.

Date of Government Version: 08/10/2017
Date Data Arrived at EDR: 08/30/2017
Date Made Active in Reports: 10/13/2017
Number of Days to Update: 44

Source: Environmental Protection Agency
Telephone: 703-603-0695
Last EDR Contact: 01/19/2018
Next Scheduled EDR Contact: 03/12/2018
Data Release Frequency: Varies

US INST CONTROL: Sites with Institutional Controls

A listing of sites with institutional controls in place. Institutional controls include administrative measures, such as groundwater use restrictions, construction restrictions, property use restrictions, and post remediation care requirements intended to prevent exposure to contaminants remaining on site. Deed restrictions are generally required as part of the institutional controls.

Date of Government Version: 08/10/2017
Date Data Arrived at EDR: 08/30/2017
Date Made Active in Reports: 10/13/2017
Number of Days to Update: 44

Source: Environmental Protection Agency
Telephone: 703-603-0695
Last EDR Contact: 01/19/2018
Next Scheduled EDR Contact: 03/12/2018
Data Release Frequency: Varies

Federal ERNS list

ERNS: Emergency Response Notification System

Emergency Response Notification System. ERNS records and stores information on reported releases of oil and hazardous substances.

Date of Government Version: 09/18/2017
Date Data Arrived at EDR: 09/21/2017
Date Made Active in Reports: 10/13/2017
Number of Days to Update: 22

Source: National Response Center, United States Coast Guard
Telephone: 202-267-2180
Last EDR Contact: 01/19/2018
Next Scheduled EDR Contact: 04/09/2018
Data Release Frequency: Quarterly

State- and tribal - equivalent NPL

RESPONSE: State Response Sites

Identifies confirmed release sites where DTSC is involved in remediation, either in a lead or oversight capacity. These confirmed release sites are generally high-priority and high potential risk.

Date of Government Version: 10/30/2017
Date Data Arrived at EDR: 10/31/2017
Date Made Active in Reports: 12/15/2017
Number of Days to Update: 45

Source: Department of Toxic Substances Control
Telephone: 916-323-3400
Last EDR Contact: 01/31/2018
Next Scheduled EDR Contact: 05/14/2018
Data Release Frequency: Quarterly

State- and tribal - equivalent CERCLIS

ENVIROSTOR: EnviroStor Database

The Department of Toxic Substances Control's (DTSC's) Site Mitigation and Brownfields Reuse Program's (SMBRP's) EnviroStor database identifes sites that have known contamination or sites for which there may be reasons to investigate further. The database includes the following site types: Federal Superfund sites (National Priorities List (NPL)); State Response, including Military Facilities and State Superfund; Voluntary Cleanup; and School sites. EnviroStor provides similar information to the information that was available in CalSites, and provides additional site information, including, but not limited to, identification of formerly-contaminated properties that have been released for reuse, properties where environmental deed restrictions have been recorded to prevent inappropriate land uses, and risk characterization information that is used to assess potential impacts to public health and the environment at contaminated sites.

Date of Government Version: 10/30/2017
Date Data Arrived at EDR: 10/31/2017
Date Made Active in Reports: 12/15/2017
Number of Days to Update: 45

Source: Department of Toxic Substances Control
Telephone: 916-323-3400
Last EDR Contact: 01/31/2018
Next Scheduled EDR Contact: 05/14/2018
Data Release Frequency: Quarterly

State and tribal landfill and/or solid waste disposal site lists

SWF/LF (SWIS): Solid Waste Information System

Active, Closed and Inactive Landfills. SWF/LF records typically contain an inve ntory of solid waste disposal facilities or landfills. These may be active or i nactive facilities or open dumps that failed to meet RCRA Section 4004 criteria for solid waste landfills or disposal sites.

Date of Government Version: 11/13/2017
Date Data Arrived at EDR: 11/14/2017
Date Made Active in Reports: 12/07/2017
Number of Days to Update: 23

Source: Department of Resources Recycling and Recovery
Telephone: 916-341-6320
Last EDR Contact: 11/14/2017
Next Scheduled EDR Contact: 02/26/2018
Data Release Frequency: Quarterly

State and tribal leaking storage tank lists

LUST REG 6L: Leaking Underground Storage Tank Case Listing
For more current information, please refer to the State Water Resources Control Board's LUST database.

Date of Government Version: 09/09/2003
Date Data Arrived at EDR: 09/10/2003
Date Made Active in Reports: 10/07/2003
Number of Days to Update: 27

Source: California Regional Water Quality Control Board Lahontan Region (6)
Telephone: 530-542-5572
Last EDR Contact: 09/12/2011
Next Scheduled EDR Contact: 12/26/2011
Data Release Frequency: No Update Planned

LUST REG 9: Leaking Underground Storage Tank Report
Orange, Riverside, San Diego counties. For more current information, please refer to the State Water Resources Control Board's LUST database.

Date of Government Version: 03/01/2001
Date Data Arrived at EDR: 04/23/2001
Date Made Active in Reports: 05/21/2001
Number of Days to Update: 28

Source: California Regional Water Quality Control Board San Diego Region (9)
Telephone: 858-637-5595
Last EDR Contact: 09/26/2011
Next Scheduled EDR Contact: 01/09/2012
Data Release Frequency: No Update Planned

LUST: Leaking Underground Fuel Tank Report (GEOTRACKER)
Leaking Underground Storage Tank (LUST) Sites included in GeoTracker. GeoTracker is the Water Boards data management system for sites that impact, or have the potential to impact, water quality in California, with emphasis on groundwater.

Date of Government Version: 12/11/2017
Date Data Arrived at EDR: 12/12/2017
Date Made Active in Reports: 01/11/2018
Number of Days to Update: 30

Source: State Water Resources Control Board
Telephone: see region list
Last EDR Contact: 12/12/2018
Next Scheduled EDR Contact: 03/26/2018
Data Release Frequency: Quarterly

LUST REG 7: Leaking Underground Storage Tank Case Listing
Leaking Underground Storage Tank locations. Imperial, Riverside, San Diego, Santa Barbara counties.

Date of Government Version: 02/26/2004
Date Data Arrived at EDR: 02/26/2004
Date Made Active in Reports: 03/24/2004
Number of Days to Update: 27

Source: California Regional Water Quality Control Board Colorado River Basin Region (7)
Telephone: 760-776-8943
Last EDR Contact: 08/01/2011
Next Scheduled EDR Contact: 11/14/2011
Data Release Frequency: No Update Planned

LUST REG 6V: Leaking Underground Storage Tank Case Listing
Leaking Underground Storage Tank locations. Inyo, Kern, Los Angeles, Mono, San Bernardino counties.

Date of Government Version: 06/07/2005
Date Data Arrived at EDR: 06/07/2005
Date Made Active in Reports: 06/29/2005
Number of Days to Update: 22

Source: California Regional Water Quality Control Board Victorville Branch Office (6)
Telephone: 760-241-7365
Last EDR Contact: 09/12/2011
Next Scheduled EDR Contact: 12/26/2011
Data Release Frequency: No Update Planned

LUST REG 8: Leaking Underground Storage Tanks
California Regional Water Quality Control Board Santa Ana Region (8). For more current information, please refer to the State Water Resources Control Board's LUST database.

Date of Government Version: 02/14/2005
Date Data Arrived at EDR: 02/15/2005
Date Made Active in Reports: 03/28/2005
Number of Days to Update: 41

Source: California Regional Water Quality Control Board Santa Ana Region (8)
Telephone: 909-782-4496
Last EDR Contact: 08/15/2011
Next Scheduled EDR Contact: 11/28/2011
Data Release Frequency: Varies

LUST REG 5: Leaking Underground Storage Tank Database
Leaking Underground Storage Tank locations. Alameda, Alpine, Amador, Butte, Colusa, Contra Costa, Calveras, El Dorado, Fresno, Glenn, Kern, Kings, Lake, Lassen, Madera, Mariposa, Merced, Modoc, Napa, Nevada, Placer, Plumas, Sacramento, San Joaquin, Shasta, Solano, Stanislaus, Sutter, Tehama, Tulare, Tuolumne, Yolo, Yuba counties.

Date of Government Version: 07/01/2008
Date Data Arrived at EDR: 07/22/2008
Date Made Active in Reports: 07/31/2008
Number of Days to Update: 9

Source: California Regional Water Quality Control Board Central Valley Region (5)
Telephone: 916-464-4834
Last EDR Contact: 07/01/2011
Next Scheduled EDR Contact: 10/17/2011
Data Release Frequency: No Update Planned

LUST REG 4: Underground Storage Tank Leak List

Los Angeles, Ventura counties. For more current information, please refer to the State Water Resources Control Board's LUST database.

Date of Government Version: 09/07/2004
Date Data Arrived at EDR: 09/07/2004
Date Made Active in Reports: 10/12/2004
Number of Days to Update: 35

Source: California Regional Water Quality Control Board Los Angeles Region (4)
Telephone: 213-576-6710
Last EDR Contact: 09/06/2011
Next Scheduled EDR Contact: 12/19/2011
Data Release Frequency: No Update Planned

LUST REG 3: Leaking Underground Storage Tank Database

Leaking Underground Storage Tank locations. Monterey, San Benito, San Luis Obispo, Santa Barbara, Santa Cruz counties.

Date of Government Version: 05/19/2003
Date Data Arrived at EDR: 05/19/2003
Date Made Active in Reports: 06/02/2003
Number of Days to Update: 14

Source: California Regional Water Quality Control Board Central Coast Region (3)
Telephone: 805-542-4786
Last EDR Contact: 07/18/2011
Next Scheduled EDR Contact: 10/31/2011
Data Release Frequency: No Update Planned

LUST REG 2: Fuel Leak List

Leaking Underground Storage Tank locations. Alameda, Contra Costa, Marin, Napa, San Francisco, San Mateo, Santa Clara, Solano, Sonoma counties.

Date of Government Version: 09/30/2004
Date Data Arrived at EDR: 10/20/2004
Date Made Active in Reports: 11/19/2004
Number of Days to Update: 30

Source: California Regional Water Quality Control Board San Francisco Bay Region (2)
Telephone: 510-622-2433
Last EDR Contact: 09/19/2011
Next Scheduled EDR Contact: 01/02/2012
Data Release Frequency: Quarterly

LUST REG 1: Active Toxic Site Investigation

Del Norte, Humboldt, Lake, Mendocino, Modoc, Siskiyou, Sonoma, Trinity counties. For more current information, please refer to the State Water Resources Control Board's LUST database.

Date of Government Version: 02/01/2001
Date Data Arrived at EDR: 02/28/2001
Date Made Active in Reports: 03/29/2001
Number of Days to Update: 29

Source: California Regional Water Quality Control Board North Coast (1)
Telephone: 707-570-3769
Last EDR Contact: 08/01/2011
Next Scheduled EDR Contact: 11/14/2011
Data Release Frequency: No Update Planned

INDIAN LUST R1: Leaking Underground Storage Tanks on Indian Land

A listing of leaking underground storage tank locations on Indian Land.

Date of Government Version: 04/14/2017
Date Data Arrived at EDR: 07/27/2017
Date Made Active in Reports: 10/06/2017
Number of Days to Update: 71

Source: EPA Region 1
Telephone: 617-918-1313
Last EDR Contact: 01/23/2018
Next Scheduled EDR Contact: 05/07/2018
Data Release Frequency: Varies

INDIAN LUST R7: Leaking Underground Storage Tanks on Indian Land

LUSTs on Indian land in Iowa, Kansas, and Nebraska

Date of Government Version: 04/14/2017
Date Data Arrived at EDR: 07/27/2017
Date Made Active in Reports: 10/06/2017
Number of Days to Update: 71

Source: EPA Region 7
Telephone: 913-551-7003
Last EDR Contact: 01/23/2018
Next Scheduled EDR Contact: 05/07/2018
Data Release Frequency: Varies

INDIAN LUST R8: Leaking Underground Storage Tanks on Indian Land
LUSTs on Indian land in Colorado, Montana, North Dakota, South Dakota, Utah and Wyoming.

Date of Government Version: 05/01/2017
Date Data Arrived at EDR: 07/27/2017
Date Made Active in Reports: 10/13/2017
Number of Days to Update: 78
Source: EPA Region 8
Telephone: 303-312-6271
Last EDR Contact: 01/23/2018
Next Scheduled EDR Contact: 05/07/2018
Data Release Frequency: Varies

INDIAN LUST R9: Leaking Underground Storage Tanks on Indian Land
LUSTs on Indian land in Arizona, California, New Mexico and Nevada

Date of Government Version: 04/13/2017
Date Data Arrived at EDR: 07/27/2017
Date Made Active in Reports: 10/13/2017
Number of Days to Update: 78
Source: Environmental Protection Agency
Telephone: 415-972-3372
Last EDR Contact: 01/23/2018
Next Scheduled EDR Contact: 05/07/2018
Data Release Frequency: Varies

INDIAN LUST R10: Leaking Underground Storage Tanks on Indian Land
LUSTs on Indian land in Alaska, Idaho, Oregon and Washington.

Date of Government Version: 04/25/2017
Date Data Arrived at EDR: 11/07/2017
Date Made Active in Reports: 12/08/2017
Number of Days to Update: 31
Source: EPA Region 10
Telephone: 206-553-2857
Last EDR Contact: 01/23/2018
Next Scheduled EDR Contact: 05/07/2018
Data Release Frequency: Varies

INDIAN LUST R5: Leaking Underground Storage Tanks on Indian Land
Leaking underground storage tanks located on Indian Land in Michigan, Minnesota and Wisconsin.

Date of Government Version: 04/26/2017
Date Data Arrived at EDR: 07/27/2017
Date Made Active in Reports: 10/13/2017
Number of Days to Update: 78
Source: EPA, Region 5
Telephone: 312-886-7439
Last EDR Contact: 01/23/2018
Next Scheduled EDR Contact: 05/07/2018
Data Release Frequency: Varies

INDIAN LUST R4: Leaking Underground Storage Tanks on Indian Land
LUSTs on Indian land in Florida, Mississippi and North Carolina.

Date of Government Version: 10/14/2016
Date Data Arrived at EDR: 01/27/2017
Date Made Active in Reports: 05/05/2017
Number of Days to Update: 98
Source: EPA Region 4
Telephone: 404-562-8677
Last EDR Contact: 01/19/2018
Next Scheduled EDR Contact: 05/07/2018
Data Release Frequency: Semi-Annually

INDIAN LUST R6: Leaking Underground Storage Tanks on Indian Land
LUSTs on Indian land in New Mexico and Oklahoma.

Date of Government Version: 04/24/2017
Date Data Arrived at EDR: 07/27/2017
Date Made Active in Reports: 10/06/2017
Number of Days to Update: 71
Source: EPA Region 6
Telephone: 214-665-6597
Last EDR Contact: 01/23/2018
Next Scheduled EDR Contact: 05/07/2018
Data Release Frequency: Varies

SLIC: Statewide SLIC Cases (GEOTRACKER)
Cleanup Program Sites (CPS; also known as Site Cleanups [SC] and formerly known as Spills, Leaks, Investigations, and Cleanups [SLIC] sites) included in GeoTracker. GeoTracker is the Water Boards data management system for sites that impact, or have the potential to impact, water quality in California, with emphasis on groundwater.

Date of Government Version: 12/11/2017
Date Data Arrived at EDR: 12/12/2017
Date Made Active in Reports: 01/12/2018
Number of Days to Update: 31
Source: State Water Resources Control Board
Telephone: 866-480-1028
Last EDR Contact: 12/12/2018
Next Scheduled EDR Contact: 03/26/2018
Data Release Frequency: Varies

SLIC REG 1: Active Toxic Site Investigations

The SLIC (Spills, Leaks, Investigations and Cleanup) program is designed to protect and restore water quality from spills, leaks, and similar discharges.

Date of Government Version: 04/03/2003
Date Data Arrived at EDR: 04/07/2003
Date Made Active in Reports: 04/25/2003
Number of Days to Update: 18

Source: California Regional Water Quality Control Board, North Coast Region (1)
Telephone: 707-576-2220
Last EDR Contact: 08/01/2011
Next Scheduled EDR Contact: 11/14/2011
Data Release Frequency: No Update Planned

SLIC REG 2: Spills, Leaks, Investigation & Cleanup Cost Recovery Listing

The SLIC (Spills, Leaks, Investigations and Cleanup) program is designed to protect and restore water quality from spills, leaks, and similar discharges.

Date of Government Version: 09/30/2004
Date Data Arrived at EDR: 10/20/2004
Date Made Active in Reports: 11/19/2004
Number of Days to Update: 30

Source: Regional Water Quality Control Board San Francisco Bay Region (2)
Telephone: 510-286-0457
Last EDR Contact: 09/19/2011
Next Scheduled EDR Contact: 01/02/2012
Data Release Frequency: Quarterly

SLIC REG 3: Spills, Leaks, Investigation & Cleanup Cost Recovery Listing

The SLIC (Spills, Leaks, Investigations and Cleanup) program is designed to protect and restore water quality from spills, leaks, and similar discharges.

Date of Government Version: 05/18/2006
Date Data Arrived at EDR: 05/18/2006
Date Made Active in Reports: 06/15/2006
Number of Days to Update: 28

Source: California Regional Water Quality Control Board Central Coast Region (3)
Telephone: 805-549-3147
Last EDR Contact: 07/18/2011
Next Scheduled EDR Contact: 10/31/2011
Data Release Frequency: Semi-Annually

SLIC REG 4: Spills, Leaks, Investigation & Cleanup Cost Recovery Listing

The SLIC (Spills, Leaks, Investigations and Cleanup) program is designed to protect and restore water quality from spills, leaks, and similar discharges.

Date of Government Version: 11/17/2004
Date Data Arrived at EDR: 11/18/2004
Date Made Active in Reports: 01/04/2005
Number of Days to Update: 47

Source: Region Water Quality Control Board Los Angeles Region (4)
Telephone: 213-576-6600
Last EDR Contact: 07/01/2011
Next Scheduled EDR Contact: 10/17/2011
Data Release Frequency: Varies

SLIC REG 5: Spills, Leaks, Investigation & Cleanup Cost Recovery Listing

The SLIC (Spills, Leaks, Investigations and Cleanup) program is designed to protect and restore water quality from spills, leaks, and similar discharges.

Date of Government Version: 04/01/2005
Date Data Arrived at EDR: 04/05/2005
Date Made Active in Reports: 04/21/2005
Number of Days to Update: 16

Source: Regional Water Quality Control Board Central Valley Region (5)
Telephone: 916-464-3291
Last EDR Contact: 09/12/2011
Next Scheduled EDR Contact: 12/26/2011
Data Release Frequency: Semi-Annually

SLIC REG 6V: Spills, Leaks, Investigation & Cleanup Cost Recovery Listing

The SLIC (Spills, Leaks, Investigations and Cleanup) program is designed to protect and restore water quality from spills, leaks, and similar discharges.

Date of Government Version: 05/24/2005
Date Data Arrived at EDR: 05/25/2005
Date Made Active in Reports: 06/16/2005
Number of Days to Update: 22

Source: Regional Water Quality Control Board, Victorville Branch
Telephone: 619-241-6583
Last EDR Contact: 08/15/2011
Next Scheduled EDR Contact: 11/28/2011
Data Release Frequency: Semi-Annually

SLIC REG 6L: SLIC Sites
The SLIC (Spills, Leaks, Investigations and Cleanup) program is designed to protect and restore water quality from spills, leaks, and similar discharges.

Date of Government Version: 09/07/2004
Date Data Arrived at EDR: 09/07/2004
Date Made Active in Reports: 10/12/2004
Number of Days to Update: 35
Source: California Regional Water Quality Control Board, Lahontan Region
Telephone: 530-542-5574
Last EDR Contact: 08/15/2011
Next Scheduled EDR Contact: 11/28/2011
Data Release Frequency: No Update Planned

SLIC REG 7: SLIC List
The SLIC (Spills, Leaks, Investigations and Cleanup) program is designed to protect and restore water quality from spills, leaks, and similar discharges.

Date of Government Version: 11/24/2004
Date Data Arrived at EDR: 11/29/2004
Date Made Active in Reports: 01/04/2005
Number of Days to Update: 36
Source: California Regional Quality Control Board, Colorado River Basin Region
Telephone: 760-346-7491
Last EDR Contact: 08/01/2011
Next Scheduled EDR Contact: 11/14/2011
Data Release Frequency: No Update Planned

SLIC REG 8: Spills, Leaks, Investigation & Cleanup Cost Recovery Listing
The SLIC (Spills, Leaks, Investigations and Cleanup) program is designed to protect and restore water quality from spills, leaks, and similar discharges.

Date of Government Version: 04/03/2008
Date Data Arrived at EDR: 04/03/2008
Date Made Active in Reports: 04/14/2008
Number of Days to Update: 11
Source: California Region Water Quality Control Board Santa Ana Region (8)
Telephone: 951-782-3298
Last EDR Contact: 09/12/2011
Next Scheduled EDR Contact: 12/26/2011
Data Release Frequency: Semi-Annually

SLIC REG 9: Spills, Leaks, Investigation & Cleanup Cost Recovery Listing
The SLIC (Spills, Leaks, Investigations and Cleanup) program is designed to protect and restore water quality from spills, leaks, and similar discharges.

Date of Government Version: 09/10/2007
Date Data Arrived at EDR: 09/11/2007
Date Made Active in Reports: 09/28/2007
Number of Days to Update: 17
Source: California Regional Water Quality Control Board San Diego Region (9)
Telephone: 858-467-2980
Last EDR Contact: 08/08/2011
Next Scheduled EDR Contact: 11/21/2011
Data Release Frequency: Annually

State and tribal registered storage tank lists

FEMA UST: Underground Storage Tank Listing
A listing of all FEMA owned underground storage tanks.

Date of Government Version: 05/15/2017
Date Data Arrived at EDR: 05/30/2017
Date Made Active in Reports: 10/13/2017
Number of Days to Update: 136
Source: FEMA
Telephone: 202-646-5797
Last EDR Contact: 01/09/2018
Next Scheduled EDR Contact: 04/23/2018
Data Release Frequency: Varies

UST: Active UST Facilities
Active UST facilities gathered from the local regulatory agencies

Date of Government Version: 12/11/2017
Date Data Arrived at EDR: 12/12/2017
Date Made Active in Reports: 01/17/2018
Number of Days to Update: 36
Source: SWRCB
Telephone: 916-341-5851
Last EDR Contact: 12/12/2017
Next Scheduled EDR Contact: 03/26/2018
Data Release Frequency: Semi-Annually

AST: Aboveground Petroleum Storage Tank Facilities
A listing of aboveground storage tank petroleum storage tank locations.

Date of Government Version: 07/06/2016
Date Data Arrived at EDR: 07/12/2016
Date Made Active in Reports: 09/19/2016
Number of Days to Update: 69
Source: California Environmental Protection Agency
Telephone: 916-327-5092
Last EDR Contact: 12/26/2017
Next Scheduled EDR Contact: 04/09/2018
Data Release Frequency: Quarterly

INDIAN UST R1: Underground Storage Tanks on Indian Land
The Indian Underground Storage Tank (UST) database provides information about underground storage tanks on Indian land in EPA Region 1 (Connecticut, Maine, Massachusetts, New Hampshire, Rhode Island, Vermont and ten Tribal Nations).

Date of Government Version: 04/14/2017
Date Data Arrived at EDR: 07/27/2017
Date Made Active in Reports: 10/06/2017
Number of Days to Update: 71
Source: EPA, Region 1
Telephone: 617-918-1313
Last EDR Contact: 01/23/2018
Next Scheduled EDR Contact: 05/07/2018
Data Release Frequency: Varies

INDIAN UST R6: Underground Storage Tanks on Indian Land
The Indian Underground Storage Tank (UST) database provides information about underground storage tanks on Indian land in EPA Region 6 (Louisiana, Arkansas, Oklahoma, New Mexico, Texas and 65 Tribes).

Date of Government Version: 04/24/2017
Date Data Arrived at EDR: 07/27/2017
Date Made Active in Reports: 12/08/2017
Number of Days to Update: 134
Source: EPA Region 6
Telephone: 214-665-7591
Last EDR Contact: 01/23/2018
Next Scheduled EDR Contact: 05/07/2018
Data Release Frequency: Varies

INDIAN UST R7: Underground Storage Tanks on Indian Land
The Indian Underground Storage Tank (UST) database provides information about underground storage tanks on Indian land in EPA Region 7 (Iowa, Kansas, Missouri, Nebraska, and 9 Tribal Nations).

Date of Government Version: 05/02/2017
Date Data Arrived at EDR: 07/27/2017
Date Made Active in Reports: 10/06/2017
Number of Days to Update: 71
Source: EPA Region 7
Telephone: 913-551-7003
Last EDR Contact: 01/23/2018
Next Scheduled EDR Contact: 05/07/2018
Data Release Frequency: Varies

INDIAN UST R4: Underground Storage Tanks on Indian Land
The Indian Underground Storage Tank (UST) database provides information about underground storage tanks on Indian land in EPA Region 4 (Alabama, Florida, Georgia, Kentucky, Mississippi, North Carolina, South Carolina, Tennessee and Tribal Nations)

Date of Government Version: 10/14/2016
Date Data Arrived at EDR: 01/27/2017
Date Made Active in Reports: 05/05/2017
Number of Days to Update: 98
Source: EPA Region 4
Telephone: 404-562-9424
Last EDR Contact: 01/19/2018
Next Scheduled EDR Contact: 05/07/2018
Data Release Frequency: Semi-Annually

INDIAN UST R5: Underground Storage Tanks on Indian Land
The Indian Underground Storage Tank (UST) database provides information about underground storage tanks on Indian land in EPA Region 5 (Michigan, Minnesota and Wisconsin and Tribal Nations).

Date of Government Version: 04/26/2017
Date Data Arrived at EDR: 07/27/2017
Date Made Active in Reports: 10/06/2017
Number of Days to Update: 71
Source: EPA Region 5
Telephone: 312-886-6136
Last EDR Contact: 01/23/2018
Next Scheduled EDR Contact: 05/07/2018
Data Release Frequency: Varies

INDIAN UST R9: Underground Storage Tanks on Indian Land

The Indian Underground Storage Tank (UST) database provides information about underground storage tanks on Indian land in EPA Region 9 (Arizona, California, Hawaii, Nevada, the Pacific Islands, and Tribal Nations).

Date of Government Version: 04/13/2017
Date Data Arrived at EDR: 07/27/2017
Date Made Active in Reports: 10/13/2017
Number of Days to Update: 78

Source: EPA Region 9
Telephone: 415-972-3368
Last EDR Contact: 01/23/2018
Next Scheduled EDR Contact: 05/07/2018
Data Release Frequency: Varies

INDIAN UST R10: Underground Storage Tanks on Indian Land

The Indian Underground Storage Tank (UST) database provides information about underground storage tanks on Indian land in EPA Region 10 (Alaska, Idaho, Oregon, Washington, and Tribal Nations).

Date of Government Version: 04/25/2017
Date Data Arrived at EDR: 07/27/2017
Date Made Active in Reports: 10/13/2017
Number of Days to Update: 78

Source: EPA Region 10
Telephone: 206-553-2857
Last EDR Contact: 01/23/2018
Next Scheduled EDR Contact: 05/07/2018
Data Release Frequency: Varies

INDIAN UST R8: Underground Storage Tanks on Indian Land

The Indian Underground Storage Tank (UST) database provides information about underground storage tanks on Indian land in EPA Region 8 (Colorado, Montana, North Dakota, South Dakota, Utah, Wyoming and 27 Tribal Nations).

Date of Government Version: 05/01/2017
Date Data Arrived at EDR: 07/27/2017
Date Made Active in Reports: 10/13/2017
Number of Days to Update: 78

Source: EPA Region 8
Telephone: 303-312-6137
Last EDR Contact: 01/23/2018
Next Scheduled EDR Contact: 05/07/2018
Data Release Frequency: Varies

State and tribal voluntary cleanup sites

INDIAN VCP R7: Voluntary Cleanup Priority Lisitng

A listing of voluntary cleanup priority sites located on Indian Land located in Region 7.

Date of Government Version: 03/20/2008
Date Data Arrived at EDR: 04/22/2008
Date Made Active in Reports: 05/19/2008
Number of Days to Update: 27

Source: EPA, Region 7
Telephone: 913-551-7365
Last EDR Contact: 04/20/2009
Next Scheduled EDR Contact: 07/20/2009
Data Release Frequency: Varies

INDIAN VCP R1: Voluntary Cleanup Priority Listing

A listing of voluntary cleanup priority sites located on Indian Land located in Region 1.

Date of Government Version: 07/27/2015
Date Data Arrived at EDR: 09/29/2015
Date Made Active in Reports: 02/18/2016
Number of Days to Update: 142

Source: EPA, Region 1
Telephone: 617-918-1102
Last EDR Contact: 12/20/2017
Next Scheduled EDR Contact: 04/09/2018
Data Release Frequency: Varies

VCP: Voluntary Cleanup Program Properties

Contains low threat level properties with either confirmed or unconfirmed releases and the project proponents have request that DTSC oversee investigation and/or cleanup activities and have agreed to provide coverage for DTSC's costs.

Date of Government Version: 10/30/2017
Date Data Arrived at EDR: 10/31/2017
Date Made Active in Reports: 12/15/2017
Number of Days to Update: 45

Source: Department of Toxic Substances Control
Telephone: 916-323-3400
Last EDR Contact: 01/31/2018
Next Scheduled EDR Contact: 05/14/2018
Data Release Frequency: Quarterly

State and tribal Brownfields sites

BROWNFIELDS: Considered Brownfieds Sites Listing
A listing of sites the SWRCB considers to be Brownfields since these are sites have come to them through the MOA Process.

Date of Government Version: 12/22/2017
Date Data Arrived at EDR: 12/26/2017
Date Made Active in Reports: 01/31/2018
Number of Days to Update: 36
Source: State Water Resources Control Board
Telephone: 916-323-7905
Last EDR Contact: 12/26/2017
Next Scheduled EDR Contact: 04/09/2018
Data Release Frequency: Quarterly

ADDITIONAL ENVIRONMENTAL RECORDS

Local Brownfield lists

US BROWNFIELDS: A Listing of Brownfields Sites
Brownfields are real property, the expansion, redevelopment, or reuse of which may be complicated by the presence or potential presence of a hazardous substance, pollutant, or contaminant. Cleaning up and reinvesting in these properties takes development pressures off of undeveloped, open land, and both improves and protects the environment. Assessment, Cleanup and Redevelopment Exchange System (ACRES) stores information reported by EPA Brownfields grant recipients on brownfields properties assessed or cleaned up with grant funding as well as information on Targeted Brownfields Assessments performed by EPA Regions. A listing of ACRES Brownfield sites is obtained from Cleanups in My Community. Cleanups in My Community provides information on Brownfields properties for which information is reported back to EPA, as well as areas served by Brownfields grant programs.

Date of Government Version: 08/21/2017
Date Data Arrived at EDR: 09/20/2017
Date Made Active in Reports: 12/08/2017
Number of Days to Update: 79
Source: Environmental Protection Agency
Telephone: 202-566-2777
Last EDR Contact: 01/19/2018
Next Scheduled EDR Contact: 04/02/2018
Data Release Frequency: Semi-Annually

Local Lists of Landfill / Solid Waste Disposal Sites

WMUDS/SWAT: Waste Management Unit Database
Waste Management Unit Database System. WMUDS is used by the State Water Resources Control Board staff and the Regional Water Quality Control Boards for program tracking and inventory of waste management units. WMUDS is composed of the following databases: Facility Information, Scheduled Inspections Information, Waste Management Unit Information, SWAT Program Information, SWAT Report Summary Information, SWAT Report Summary Data, Chapter 15 (formerly Subchapter 15) Information, Chapter 15 Monitoring Parameters, TPCA Program Information, RCRA Program Information, Closure Information, and Interested Parties Information.

Date of Government Version: 04/01/2000
Date Data Arrived at EDR: 04/10/2000
Date Made Active in Reports: 05/10/2000
Number of Days to Update: 30
Source: State Water Resources Control Board
Telephone: 916-227-4448
Last EDR Contact: 01/31/2018
Next Scheduled EDR Contact: 05/21/2018
Data Release Frequency: No Update Planned

SWRCY: Recycler Database
A listing of recycling facilities in California.

Date of Government Version: 12/11/2017
Date Data Arrived at EDR: 12/12/2017
Date Made Active in Reports: 01/17/2018
Number of Days to Update: 36
Source: Department of Conservation
Telephone: 916-323-3836
Last EDR Contact: 12/12/2017
Next Scheduled EDR Contact: 03/26/2018
Data Release Frequency: Quarterly

HAULERS: Registered Waste Tire Haulers Listing
A listing of registered waste tire haulers.

Date of Government Version: 05/30/2017
Date Data Arrived at EDR: 05/31/2017
Date Made Active in Reports: 08/15/2017
Number of Days to Update: 76

Source: Integrated Waste Management Board
Telephone: 916-341-6422
Last EDR Contact: 11/09/2017
Next Scheduled EDR Contact: 02/26/2018
Data Release Frequency: Varies

INDIAN ODI: Report on the Status of Open Dumps on Indian Lands

Location of open dumps on Indian land.

Date of Government Version: 12/31/1998
Date Data Arrived at EDR: 12/03/2007
Date Made Active in Reports: 01/24/2008
Number of Days to Update: 52

Source: Environmental Protection Agency
Telephone: 703-308-8245
Last EDR Contact: 01/30/2018
Next Scheduled EDR Contact: 05/14/2018
Data Release Frequency: Varies

ODI: Open Dump Inventory

An open dump is defined as a disposal facility that does not comply with one or more of the Part 257 or Part 258 Subtitle D Criteria.

Date of Government Version: 06/30/1985
Date Data Arrived at EDR: 08/09/2004
Date Made Active in Reports: 09/17/2004
Number of Days to Update: 39

Source: Environmental Protection Agency
Telephone: 800-424-9346
Last EDR Contact: 06/09/2004
Next Scheduled EDR Contact: N/A
Data Release Frequency: No Update Planned

DEBRIS REGION 9: Torres Martinez Reservation Illegal Dump Site Locations

A listing of illegal dump sites location on the Torres Martinez Indian Reservation located in eastern Riverside County and northern Imperial County, California.

Date of Government Version: 01/12/2009
Date Data Arrived at EDR: 05/07/2009
Date Made Active in Reports: 09/21/2009
Number of Days to Update: 137

Source: EPA, Region 9
Telephone: 415-947-4219
Last EDR Contact: 01/22/2018
Next Scheduled EDR Contact: 05/07/2018
Data Release Frequency: No Update Planned

IHS OPEN DUMPS: Open Dumps on Indian Land

A listing of all open dumps located on Indian Land in the United States.

Date of Government Version: 04/01/2014
Date Data Arrived at EDR: 08/06/2014
Date Made Active in Reports: 01/29/2015
Number of Days to Update: 176

Source: Department of Health & Human Serivces, Indian Health Service
Telephone: 301-443-1452
Last EDR Contact: 02/02/2018
Next Scheduled EDR Contact: 05/14/2018
Data Release Frequency: Varies

Local Lists of Hazardous waste / Contaminated Sites

US HIST CDL: National Clandestine Laboratory Register

A listing of clandestine drug lab locations that have been removed from the DEAs National Clandestine Laboratory Register.

Date of Government Version: 07/13/2017
Date Data Arrived at EDR: 09/06/2017
Date Made Active in Reports: 10/06/2017
Number of Days to Update: 30

Source: Drug Enforcement Administration
Telephone: 202-307-1000
Last EDR Contact: 01/19/2018
Next Scheduled EDR Contact: 03/12/2018
Data Release Frequency: No Update Planned

HIST CAL-SITES: Calsites Database

The Calsites database contains potential or confirmed hazardous substance release properties. In 1996, California EPA reevaluated and significantly reduced the number of sites in the Calsites database. No longer updated by the state agency. It has been replaced by ENVIROSTOR.

Date of Government Version: 08/08/2005
Date Data Arrived at EDR: 08/03/2006
Date Made Active in Reports: 08/24/2006
Number of Days to Update: 21

Source: Department of Toxic Substance Control
Telephone: 916-323-3400
Last EDR Contact: 02/23/2009
Next Scheduled EDR Contact: 05/25/2009
Data Release Frequency: No Update Planned

SCH: School Property Evaluation Program

This category contains proposed and existing school sites that are being evaluated by DTSC for possible hazardous materials contamination. In some cases, these properties may be listed in the CalSites category depending on the level of threat to public health and safety or the environment they pose.

Date of Government Version: 10/30/2017
Date Data Arrived at EDR: 10/31/2017
Date Made Active in Reports: 12/15/2017
Number of Days to Update: 45

Source: Department of Toxic Substances Control
Telephone: 916-323-3400
Last EDR Contact: 01/31/2018
Next Scheduled EDR Contact: 05/14/2018
Data Release Frequency: Quarterly

CDL: Clandestine Drug Labs

A listing of drug lab locations. Listing of a location in this database does not indicate that any illegal drug lab materials were or were not present there, and does not constitute a determination that the location either requires or does not require additional cleanup work.

Date of Government Version: 06/30/2017
Date Data Arrived at EDR: 08/18/2017
Date Made Active in Reports: 09/21/2017
Number of Days to Update: 34

Source: Department of Toxic Substances Control
Telephone: 916-255-6504
Last EDR Contact: 01/08/2018
Next Scheduled EDR Contact: 04/23/2018
Data Release Frequency: Varies

TOXIC PITS: Toxic Pits Cleanup Act Sites

Toxic PITS Cleanup Act Sites. TOXIC PITS identifies sites suspected of containing hazardous substances where cleanup has not yet been completed.

Date of Government Version: 07/01/1995
Date Data Arrived at EDR: 08/30/1995
Date Made Active in Reports: 09/26/1995
Number of Days to Update: 27

Source: State Water Resources Control Board
Telephone: 916-227-4364
Last EDR Contact: 01/26/2009
Next Scheduled EDR Contact: 04/27/2009
Data Release Frequency: No Update Planned

US CDL: Clandestine Drug Labs

A listing of clandestine drug lab locations. The U.S. Department of Justice ("the Department") provides this web site as a public service. It contains addresses of some locations where law enforcement agencies reported they found chemicals or other items that indicated the presence of either clandestine drug laboratories or dumpsites. In most cases, the source of the entries is not the Department, and the Department has not verified the entry and does not guarantee its accuracy. Members of the public must verify the accuracy of all entries by, for example, contacting local law enforcement and local health departments.

Date of Government Version: 07/13/2017
Date Data Arrived at EDR: 09/06/2017
Date Made Active in Reports: 10/06/2017
Number of Days to Update: 30

Source: Drug Enforcement Administration
Telephone: 202-307-1000
Last EDR Contact: 01/19/2018
Next Scheduled EDR Contact: 03/12/2018
Data Release Frequency: Quarterly

Local Lists of Registered Storage Tanks

SWEEPS UST: SWEEPS UST Listing

Statewide Environmental Evaluation and Planning System. This underground storage tank listing was updated and maintained by a company contacted by the SWRCB in the early 1990's. The listing is no longer updated or maintained. The local agency is the contact for more information on a site on the SWEEPS list.

Date of Government Version: 06/01/1994
Date Data Arrived at EDR: 07/07/2005
Date Made Active in Reports: 08/11/2005
Number of Days to Update: 35

Source: State Water Resources Control Board
Telephone: N/A
Last EDR Contact: 06/03/2005
Next Scheduled EDR Contact: N/A
Data Release Frequency: No Update Planned

UST MENDOCINO: Mendocino County UST Database
A listing of underground storage tank locations in Mendocino County.

Date of Government Version: 11/27/2017
Date Data Arrived at EDR: 11/29/2017
Date Made Active in Reports: 12/18/2017
Number of Days to Update: 19

Source: Department of Public Health
Telephone: 707-463-4466
Last EDR Contact: 11/28/2017
Next Scheduled EDR Contact: 03/12/2018
Data Release Frequency: Annually

HIST UST: Hazardous Substance Storage Container Database
The Hazardous Substance Storage Container Database is a historical listing of UST sites. Refer to local/county source for current data.

Date of Government Version: 10/15/1990
Date Data Arrived at EDR: 01/25/1991
Date Made Active in Reports: 02/12/1991
Number of Days to Update: 18

Source: State Water Resources Control Board
Telephone: 916-341-5851
Last EDR Contact: 07/26/2001
Next Scheduled EDR Contact: N/A
Data Release Frequency: No Update Planned

CA FID UST: Facility Inventory Database
The Facility Inventory Database (FID) contains a historical listing of active and inactive underground storage tank locations from the State Water Resource Control Board. Refer to local/county source for current data.

Date of Government Version: 10/31/1994
Date Data Arrived at EDR: 09/05/1995
Date Made Active in Reports: 09/29/1995
Number of Days to Update: 24

Source: California Environmental Protection Agency
Telephone: 916-341-5851
Last EDR Contact: 12/28/1998
Next Scheduled EDR Contact: N/A
Data Release Frequency: No Update Planned

Local Land Records

LIENS: Environmental Liens Listing
A listing of property locations with environmental liens for California where DTSC is a lien holder.

Date of Government Version: 11/30/2017
Date Data Arrived at EDR: 12/01/2017
Date Made Active in Reports: 01/11/2018
Number of Days to Update: 41

Source: Department of Toxic Substances Control
Telephone: 916-323-3400
Last EDR Contact: 11/30/2017
Next Scheduled EDR Contact: 03/19/2018
Data Release Frequency: Varies

LIENS 2: CERCLA Lien Information
A Federal CERCLA ('Superfund') lien can exist by operation of law at any site or property at which EPA has spent Superfund monies. These monies are spent to investigate and address releases and threatened releases of contamination. CERCLIS provides information as to the identity of these sites and properties.

Date of Government Version: 12/11/2017
Date Data Arrived at EDR: 12/22/2017
Date Made Active in Reports: 01/12/2018
Number of Days to Update: 21

Source: Environmental Protection Agency
Telephone: 202-564-6023
Last EDR Contact: 02/06/2018
Next Scheduled EDR Contact: 05/21/2018
Data Release Frequency: Semi-Annually

DEED: Deed Restriction Listing

Site Mitigation and Brownfields Reuse Program Facility Sites with Deed Restrictions & Hazardous Waste Management Program Facility Sites with Deed / Land Use Restriction. The DTSC Site Mitigation and Brownfields Reuse Program (SMBRP) list includes sites cleaned up under the program's oversight and generally does not include current or former hazardous waste facilities that required a hazardous waste facility permit. The list represents deed restrictions that are active. Some sites have multiple deed restrictions. The DTSC Hazardous Waste Management Program (HWMP) has developed a list of current or former hazardous waste facilities that have a recorded land use restriction at the local county recorder's office. The land use restrictions on this list were required by the DTSC HWMP as a result of the presence of hazardous substances that remain on site after the facility (or part of the facility) has been closed or cleaned up. The types of land use restriction include deed notice, deed restriction, or a land use restriction that binds current and future owners.

Date of Government Version: 12/04/2017
Date Data Arrived at EDR: 12/05/2017
Date Made Active in Reports: 01/11/2018
Number of Days to Update: 37
Source: DTSC and SWRCB
Telephone: 916-323-3400
Last EDR Contact: 12/05/2017
Next Scheduled EDR Contact: 03/19/2018
Data Release Frequency: Semi-Annually

Records of Emergency Release Reports

HMIRS: Hazardous Materials Information Reporting System

Hazardous Materials Incident Report System. HMIRS contains hazardous material spill incidents reported to DOT.

Date of Government Version: 09/21/2017
Date Data Arrived at EDR: 09/21/2017
Date Made Active in Reports: 10/13/2017
Number of Days to Update: 22
Source: U.S. Department of Transportation
Telephone: 202-366-4555
Last EDR Contact: 01/19/2018
Next Scheduled EDR Contact: 04/09/2018
Data Release Frequency: Quarterly

CHMIRS: California Hazardous Material Incident Report System

California Hazardous Material Incident Reporting System. CHMIRS contains information on reported hazardous material incidents (accidental releases or spills).

Date of Government Version: 05/09/2017
Date Data Arrived at EDR: 07/26/2017
Date Made Active in Reports: 09/21/2017
Number of Days to Update: 57
Source: Office of Emergency Services
Telephone: 916-845-8400
Last EDR Contact: 01/26/2018
Next Scheduled EDR Contact: 05/07/2018
Data Release Frequency: Varies

LDS: Land Disposal Sites Listing (GEOTRACKER)

Land Disposal sites (Landfills) included in GeoTracker. GeoTracker is the Water Boards data management system for sites that impact, or have the potential to impact, water quality in California, with emphasis on groundwater.

Date of Government Version: 12/11/2017
Date Data Arrived at EDR: 12/12/2017
Date Made Active in Reports: 01/11/2018
Number of Days to Update: 30
Source: State Water Qualilty Control Board
Telephone: 866-480-1028
Last EDR Contact: 12/12/2018
Next Scheduled EDR Contact: 03/26/2018
Data Release Frequency: Quarterly

MCS: Military Cleanup Sites Listing (GEOTRACKER)

Military sites (consisting of: Military UST sites; Military Privatized sites; and Military Cleanup sites [formerly known as DoD non UST]) included in GeoTracker. GeoTracker is the Water Boards data management system for sites that impact, or have the potential to impact, water quality in California, with emphasis on groundwater.

Date of Government Version: 12/11/2017
Date Data Arrived at EDR: 12/12/2017
Date Made Active in Reports: 01/12/2018
Number of Days to Update: 31
Source: State Water Resources Control Board
Telephone: 866-480-1028
Last EDR Contact: 12/12/2018
Next Scheduled EDR Contact: 03/26/2018
Data Release Frequency: Quarterly

SPILLS 90: SPILLS90 data from FirstSearch

Spills 90 includes those spill and release records available exclusively from FirstSearch databases. Typically, they may include chemical, oil and/or hazardous substance spills recorded after 1990. Duplicate records that are already included in EDR incident and release records are not included in Spills 90.

Date of Government Version: 06/06/2012
Date Data Arrived at EDR: 01/03/2013
Date Made Active in Reports: 02/22/2013
Number of Days to Update: 50

Source: FirstSearch
Telephone: N/A
Last EDR Contact: 01/03/2013
Next Scheduled EDR Contact: N/A
Data Release Frequency: No Update Planned

Other Ascertainable Records

RCRA NonGen / NLR: RCRA - Non Generators / No Longer Regulated

RCRAInfo is EPA's comprehensive information system, providing access to data supporting the Resource Conservation and Recovery Act (RCRA) of 1976 and the Hazardous and Solid Waste Amendments (HSWA) of 1984. The database includes selective information on sites which generate, transport, store, treat and/or dispose of hazardous waste as defined by the Resource Conservation and Recovery Act (RCRA). Non-Generators do not presently generate hazardous waste.

Date of Government Version: 09/13/2017
Date Data Arrived at EDR: 09/26/2017
Date Made Active in Reports: 10/06/2017
Number of Days to Update: 10

Source: Environmental Protection Agency
Telephone: (415) 495-8895
Last EDR Contact: 01/19/2018
Next Scheduled EDR Contact: 04/09/2018
Data Release Frequency: Quarterly

FUDS: Formerly Used Defense Sites

The listing includes locations of Formerly Used Defense Sites properties where the US Army Corps of Engineers is actively working or will take necessary cleanup actions.

Date of Government Version: 01/31/2015
Date Data Arrived at EDR: 07/08/2015
Date Made Active in Reports: 10/13/2015
Number of Days to Update: 97

Source: U.S. Army Corps of Engineers
Telephone: 202-528-4285
Last EDR Contact: 11/22/2017
Next Scheduled EDR Contact: 03/05/2018
Data Release Frequency: Varies

DOD: Department of Defense Sites

This data set consists of federally owned or administered lands, administered by the Department of Defense, that have any area equal to or greater than 640 acres of the United States, Puerto Rico, and the U.S. Virgin Islands.

Date of Government Version: 12/31/2005
Date Data Arrived at EDR: 11/10/2006
Date Made Active in Reports: 01/11/2007
Number of Days to Update: 62

Source: USGS
Telephone: 888-275-8747
Last EDR Contact: 10/13/2017
Next Scheduled EDR Contact: 01/22/2018
Data Release Frequency: Semi-Annually

FEDLAND: Federal and Indian Lands

Federally and Indian administrated lands of the United States. Lands included are administrated by: Army Corps of Engineers, Bureau of Reclamation, National Wild and Scenic River, National Wildlife Refuge, Public Domain Land, Wilderness, Wilderness Study Area, Wildlife Management Area, Bureau of Indian Affairs, Bureau of Land Management, Department of Justice, Forest Service, Fish and Wildlife Service, National Park Service.

Date of Government Version: 12/31/2005
Date Data Arrived at EDR: 02/06/2006
Date Made Active in Reports: 01/11/2007
Number of Days to Update: 339

Source: U.S. Geological Survey
Telephone: 888-275-8747
Last EDR Contact: 10/11/2017
Next Scheduled EDR Contact: 01/22/2018
Data Release Frequency: N/A

SCRD DRYCLEANERS: State Coalition for Remediation of Drycleaners Listing

The State Coalition for Remediation of Drycleaners was established in 1998, with support from the U.S. EPA Office of Superfund Remediation and Technology Innovation. It is comprised of representatives of states with established drycleaner remediation programs. Currently the member states are Alabama, Connecticut, Florida, Illinois, Kansas, Minnesota, Missouri, North Carolina, Oregon, South Carolina, Tennessee, Texas, and Wisconsin.

Date of Government Version: 01/01/2017
Date Data Arrived at EDR: 02/03/2017
Date Made Active in Reports: 04/07/2017
Number of Days to Update: 63
Source: Environmental Protection Agency
Telephone: 615-532-8599
Last EDR Contact: 11/17/2017
Next Scheduled EDR Contact: 02/26/2018
Data Release Frequency: Varies

US FIN ASSUR: Financial Assurance Information

All owners and operators of facilities that treat, store, or dispose of hazardous waste are required to provide proof that they will have sufficient funds to pay for the clean up, closure, and post-closure care of their facilities.

Date of Government Version: 10/17/2017
Date Data Arrived at EDR: 11/01/2017
Date Made Active in Reports: 12/08/2017
Number of Days to Update: 37
Source: Environmental Protection Agency
Telephone: 202-566-1917
Last EDR Contact: 01/19/2018
Next Scheduled EDR Contact: 04/09/2018
Data Release Frequency: Quarterly

EPA WATCH LIST: EPA WATCH LIST

EPA maintains a "Watch List" to facilitate dialogue between EPA, state and local environmental agencies on enforcement matters relating to facilities with alleged violations identified as either significant or high priority. Being on the Watch List does not mean that the facility has actually violated the law only that an investigation by EPA or a state or local environmental agency has led those organizations to allege that an unproven violation has in fact occurred. Being on the Watch List does not represent a higher level of concern regarding the alleged violations that were detected, but instead indicates cases requiring additional dialogue between EPA, state and local agencies - primarily because of the length of time the alleged violation has gone unaddressed or unresolved.

Date of Government Version: 08/30/2013
Date Data Arrived at EDR: 03/21/2014
Date Made Active in Reports: 06/17/2014
Number of Days to Update: 88
Source: Environmental Protection Agency
Telephone: 617-520-3000
Last EDR Contact: 01/31/2018
Next Scheduled EDR Contact: 05/21/2018
Data Release Frequency: Quarterly

2020 COR ACTION: 2020 Corrective Action Program List

The EPA has set ambitious goals for the RCRA Corrective Action program by creating the 2020 Corrective Action Universe. This RCRA cleanup baseline includes facilities expected to need corrective action. The 2020 universe contains a wide variety of sites. Some properties are heavily contaminated while others were contaminated but have since been cleaned up. Still others have not been fully investigated yet, and may require little or no remediation. Inclusion in the 2020 Universe does not necessarily imply failure on the part of a facility to meet its RCRA obligations.

Date of Government Version: 04/22/2013
Date Data Arrived at EDR: 03/03/2015
Date Made Active in Reports: 03/09/2015
Number of Days to Update: 6
Source: Environmental Protection Agency
Telephone: 703-308-4044
Last EDR Contact: 11/09/2017
Next Scheduled EDR Contact: 02/19/2018
Data Release Frequency: Varies

TSCA: Toxic Substances Control Act

Toxic Substances Control Act. TSCA identifies manufacturers and importers of chemical substances included on the TSCA Chemical Substance Inventory list. It includes data on the production volume of these substances by plant site.

Date of Government Version: 12/31/2016
Date Data Arrived at EDR: 06/21/2017
Date Made Active in Reports: 01/05/2018
Number of Days to Update: 198
Source: EPA
Telephone: 202-260-5521
Last EDR Contact: 12/22/2017
Next Scheduled EDR Contact: 04/02/2018
Data Release Frequency: Every 4 Years

TRIS: Toxic Chemical Release Inventory System

Toxic Release Inventory System. TRIS identifies facilities which release toxic chemicals to the air, water and land in reportable quantities under SARA Title III Section 313.

Date of Government Version: 12/31/2016
Date Data Arrived at EDR: 01/10/2018
Date Made Active in Reports: 01/12/2018
Number of Days to Update: 2

Source: EPA
Telephone: 202-566-0250
Last EDR Contact: 01/10/2018
Next Scheduled EDR Contact: 03/05/2018
Data Release Frequency: Annually

SSTS: Section 7 Tracking Systems

Section 7 of the Federal Insecticide, Fungicide and Rodenticide Act, as amended (92 Stat. 829) requires all registered pesticide-producing establishments to submit a report to the Environmental Protection Agency by March 1st each year. Each establishment must report the types and amounts of pesticides, active ingredients and devices being produced, and those having been produced and sold or distributed in the past year.

Date of Government Version: 12/31/2009
Date Data Arrived at EDR: 12/10/2010
Date Made Active in Reports: 02/25/2011
Number of Days to Update: 77

Source: EPA
Telephone: 202-564-4203
Last EDR Contact: 01/25/2018
Next Scheduled EDR Contact: 05/07/2018
Data Release Frequency: Annually

ROD: Records Of Decision

Record of Decision. ROD documents mandate a permanent remedy at an NPL (Superfund) site containing technical and health information to aid in the cleanup.

Date of Government Version: 12/11/2017
Date Data Arrived at EDR: 12/22/2017
Date Made Active in Reports: 01/12/2018
Number of Days to Update: 21

Source: EPA
Telephone: 703-416-0223
Last EDR Contact: 02/06/2018
Next Scheduled EDR Contact: 03/19/2018
Data Release Frequency: Annually

RMP: Risk Management Plans

When Congress passed the Clean Air Act Amendments of 1990, it required EPA to publish regulations and guidance for chemical accident prevention at facilities using extremely hazardous substances. The Risk Management Program Rule (RMP Rule) was written to implement Section 112(r) of these amendments. The rule, which built upon existing industry codes and standards, requires companies of all sizes that use certain flammable and toxic substances to develop a Risk Management Program, which includes a(n): Hazard assessment that details the potential effects of an accidental release, an accident history of the last five years, and an evaluation of worst-case and alternative accidental releases; Prevention program that includes safety precautions and maintenance, monitoring, and employee training measures; and Emergency response program that spells out emergency health care, employee training measures and procedures for informing the public and response agencies (e.g the fire department) should an accident occur.

Date of Government Version: 11/02/2017
Date Data Arrived at EDR: 11/17/2017
Date Made Active in Reports: 12/08/2017
Number of Days to Update: 21

Source: Environmental Protection Agency
Telephone: 202-564-8600
Last EDR Contact: 01/19/2018
Next Scheduled EDR Contact: 05/07/2018
Data Release Frequency: Varies

RAATS: RCRA Administrative Action Tracking System

RCRA Administration Action Tracking System. RAATS contains records based on enforcement actions issued under RCRA pertaining to major violators and includes administrative and civil actions brought by the EPA. For administration actions after September 30, 1995, data entry in the RAATS database was discontinued. EPA will retain a copy of the database for historical records. It was necessary to terminate RAATS because a decrease in agency resources made it impossible to continue to update the information contained in the database.

Date of Government Version: 04/17/1995
Date Data Arrived at EDR: 07/03/1995
Date Made Active in Reports: 08/07/1995
Number of Days to Update: 35

Source: EPA
Telephone: 202-564-4104
Last EDR Contact: 06/02/2008
Next Scheduled EDR Contact: 09/01/2008
Data Release Frequency: No Update Planned

PRP: Potentially Responsible Parties
A listing of verified Potentially Responsible Parties

Date of Government Version: 10/25/2013
Date Data Arrived at EDR: 10/17/2014
Date Made Active in Reports: 10/20/2014
Number of Days to Update: 3
Source: EPA
Telephone: 202-564-6023
Last EDR Contact: 02/06/2018
Next Scheduled EDR Contact: 05/21/2018
Data Release Frequency: Quarterly

PADS: PCB Activity Database System
PCB Activity Database. PADS Identifies generators, transporters, commercial storers and/or brokers and disposers of PCB's who are required to notify the EPA of such activities.

Date of Government Version: 06/01/2017
Date Data Arrived at EDR: 06/09/2017
Date Made Active in Reports: 10/13/2017
Number of Days to Update: 126
Source: EPA
Telephone: 202-566-0500
Last EDR Contact: 01/12/2018
Next Scheduled EDR Contact: 04/23/2018
Data Release Frequency: Annually

ICIS: Integrated Compliance Information System
The Integrated Compliance Information System (ICIS) supports the information needs of the national enforcement and compliance program as well as the unique needs of the National Pollutant Discharge Elimination System (NPDES) program.

Date of Government Version: 11/18/2016
Date Data Arrived at EDR: 11/23/2016
Date Made Active in Reports: 02/10/2017
Number of Days to Update: 79
Source: Environmental Protection Agency
Telephone: 202-564-2501
Last EDR Contact: 01/09/2018
Next Scheduled EDR Contact: 04/23/2018
Data Release Frequency: Quarterly

FTTS: FIFRA/ TSCA Tracking System - FIFRA (Federal Insecticide, Fungicide, & Rodenticide Act)/TSCA (Toxic Substances Control Act)
FTTS tracks administrative cases and pesticide enforcement actions and compliance activities related to FIFRA, TSCA and EPCRA (Emergency Planning and Community Right-to-Know Act). To maintain currency, EDR contacts the Agency on a quarterly basis.

Date of Government Version: 04/09/2009
Date Data Arrived at EDR: 04/16/2009
Date Made Active in Reports: 05/11/2009
Number of Days to Update: 25
Source: EPA/Office of Prevention, Pesticides and Toxic Substances
Telephone: 202-566-1667
Last EDR Contact: 08/18/2017
Next Scheduled EDR Contact: 12/04/2017
Data Release Frequency: Quarterly

FTTS INSP: FIFRA/ TSCA Tracking System - FIFRA (Federal Insecticide, Fungicide, & Rodenticide Act)/TSCA (Toxic Substances Control Act)
A listing of FIFRA/TSCA Tracking System (FTTS) inspections and enforcements.

Date of Government Version: 04/09/2009
Date Data Arrived at EDR: 04/16/2009
Date Made Active in Reports: 05/11/2009
Number of Days to Update: 25
Source: EPA
Telephone: 202-566-1667
Last EDR Contact: 08/18/2017
Next Scheduled EDR Contact: 12/04/2017
Data Release Frequency: Quarterly

MLTS: Material Licensing Tracking System
MLTS is maintained by the Nuclear Regulatory Commission and contains a list of approximately 8,100 sites which possess or use radioactive materials and which are subject to NRC licensing requirements. To maintain currency, EDR contacts the Agency on a quarterly basis.

Date of Government Version: 08/30/2016
Date Data Arrived at EDR: 09/08/2016
Date Made Active in Reports: 10/21/2016
Number of Days to Update: 43
Source: Nuclear Regulatory Commission
Telephone: 301-415-7169
Last EDR Contact: 01/19/2018
Next Scheduled EDR Contact: 11/20/2017
Data Release Frequency: Quarterly

COAL ASH DOE: Steam-Electric Plant Operation Data
A listing of power plants that store ash in surface ponds.

Date of Government Version: 12/31/2005
Date Data Arrived at EDR: 08/07/2009
Date Made Active in Reports: 10/22/2009
Number of Days to Update: 76
Source: Department of Energy
Telephone: 202-586-8719
Last EDR Contact: 12/05/2017
Next Scheduled EDR Contact: 03/19/2018
Data Release Frequency: Varies

COAL ASH EPA: Coal Combustion Residues Surface Impoundments List
A listing of coal combustion residues surface impoundments with high hazard potential ratings.

Date of Government Version: 07/01/2014
Date Data Arrived at EDR: 09/10/2014
Date Made Active in Reports: 10/20/2014
Number of Days to Update: 40
Source: Environmental Protection Agency
Telephone: N/A
Last EDR Contact: 12/08/2017
Next Scheduled EDR Contact: 03/19/2018
Data Release Frequency: Varies

PCB TRANSFORMER: PCB Transformer Registration Database
The database of PCB transformer registrations that includes all PCB registration submittals.

Date of Government Version: 05/24/2017
Date Data Arrived at EDR: 11/30/2017
Date Made Active in Reports: 12/15/2017
Number of Days to Update: 15
Source: Environmental Protection Agency
Telephone: 202-566-0517
Last EDR Contact: 01/26/2018
Next Scheduled EDR Contact: 05/07/2018
Data Release Frequency: Varies

RADINFO: Radiation Information Database
The Radiation Information Database (RADINFO) contains information about facilities that are regulated by U.S. Environmental Protection Agency (EPA) regulations for radiation and radioactivity.

Date of Government Version: 10/02/2017
Date Data Arrived at EDR: 10/05/2017
Date Made Active in Reports: 10/13/2017
Number of Days to Update: 8
Source: Environmental Protection Agency
Telephone: 202-343-9775
Last EDR Contact: 01/04/2018
Next Scheduled EDR Contact: 04/16/2018
Data Release Frequency: Quarterly

HIST FTTS: FIFRA/TSCA Tracking System Administrative Case Listing
A complete administrative case listing from the FIFRA/TSCA Tracking System (FTTS) for all ten EPA regions. The information was obtained from the National Compliance Database (NCDB). NCDB supports the implementation of FIFRA (Federal Insecticide, Fungicide, and Rodenticide Act) and TSCA (Toxic Substances Control Act). Some EPA regions are now closing out records. Because of that, and the fact that some EPA regions are not providing EPA Headquarters with updated records, it was decided to create a HIST FTTS database. It included records that may not be included in the newer FTTS database updates. This database is no longer updated.

Date of Government Version: 10/19/2006
Date Data Arrived at EDR: 03/01/2007
Date Made Active in Reports: 04/10/2007
Number of Days to Update: 40
Source: Environmental Protection Agency
Telephone: 202-564-2501
Last EDR Contact: 12/17/2007
Next Scheduled EDR Contact: 03/17/2008
Data Release Frequency: No Update Planned

HIST FTTS INSP: FIFRA/TSCA Tracking System Inspection & Enforcement Case Listing
A complete inspection and enforcement case listing from the FIFRA/TSCA Tracking System (FTTS) for all ten EPA regions. The information was obtained from the National Compliance Database (NCDB). NCDB supports the implementation of FIFRA (Federal Insecticide, Fungicide, and Rodenticide Act) and TSCA (Toxic Substances Control Act). Some EPA regions are now closing out records. Because of that, and the fact that some EPA regions are not providing EPA Headquarters with updated records, it was decided to create a HIST FTTS database. It included records that may not be included in the newer FTTS database updates. This database is no longer updated.

Date of Government Version: 10/19/2006
Date Data Arrived at EDR: 03/01/2007
Date Made Active in Reports: 04/10/2007
Number of Days to Update: 40

Source: Environmental Protection Agency
Telephone: 202-564-2501
Last EDR Contact: 12/17/2008
Next Scheduled EDR Contact: 03/17/2008
Data Release Frequency: No Update Planned

DOT OPS: Incident and Accident Data

Department of Transporation, Office of Pipeline Safety Incident and Accident data.

Date of Government Version: 07/31/2012
Date Data Arrived at EDR: 08/07/2012
Date Made Active in Reports: 09/18/2012
Number of Days to Update: 42

Source: Department of Transporation, Office of Pipeline Safety
Telephone: 202-366-4595
Last EDR Contact: 01/19/2018
Next Scheduled EDR Contact: 05/14/2018
Data Release Frequency: Varies

CONSENT: Superfund (CERCLA) Consent Decrees

Major legal settlements that establish responsibility and standards for cleanup at NPL (Superfund) sites. Released periodically by United States District Courts after settlement by parties to litigation matters.

Date of Government Version: 09/30/2017
Date Data Arrived at EDR: 11/10/2017
Date Made Active in Reports: 01/12/2018
Number of Days to Update: 63

Source: Department of Justice, Consent Decree Library
Telephone: Varies
Last EDR Contact: 01/04/2018
Next Scheduled EDR Contact: 04/02/2018
Data Release Frequency: Varies

BRS: Biennial Reporting System

The Biennial Reporting System is a national system administered by the EPA that collects data on the generation and management of hazardous waste. BRS captures detailed data from two groups: Large Quantity Generators (LQG) and Treatment, Storage, and Disposal Facilities.

Date of Government Version: 12/31/2015
Date Data Arrived at EDR: 02/22/2017
Date Made Active in Reports: 09/28/2017
Number of Days to Update: 218

Source: EPA/NTIS
Telephone: 800-424-9346
Last EDR Contact: 11/20/2017
Next Scheduled EDR Contact: 03/05/2018
Data Release Frequency: Biennially

INDIAN RESERV: Indian Reservations

This map layer portrays Indian administered lands of the United States that have any area equal to or greater than 640 acres.

Date of Government Version: 12/31/2014
Date Data Arrived at EDR: 07/14/2015
Date Made Active in Reports: 01/10/2017
Number of Days to Update: 546

Source: USGS
Telephone: 202-208-3710
Last EDR Contact: 01/09/2018
Next Scheduled EDR Contact: 04/23/2018
Data Release Frequency: Semi-Annually

FUSRAP: Formerly Utilized Sites Remedial Action Program

DOE established the Formerly Utilized Sites Remedial Action Program (FUSRAP) in 1974 to remediate sites where radioactive contamination remained from Manhattan Project and early U.S. Atomic Energy Commission (AEC) operations.

Date of Government Version: 12/23/2016
Date Data Arrived at EDR: 12/27/2016
Date Made Active in Reports: 02/17/2017
Number of Days to Update: 52

Source: Department of Energy
Telephone: 202-586-3559
Last EDR Contact: 01/19/2018
Next Scheduled EDR Contact: 05/21/2018
Data Release Frequency: Varies

UMTRA: Uranium Mill Tailings Sites

Uranium ore was mined by private companies for federal government use in national defense programs. When the mills shut down, large piles of the sand-like material (mill tailings) remain after uranium has been extracted from the ore. Levels of human exposure to radioactive materials from the piles are low; however, in some cases tailings were used as construction materials before the potential health hazards of the tailings were recognized.

Date of Government Version: 06/23/2017
Date Data Arrived at EDR: 10/11/2017
Date Made Active in Reports: 11/03/2017
Number of Days to Update: 23

Source: Department of Energy
Telephone: 505-845-0011
Last EDR Contact: 11/22/2017
Next Scheduled EDR Contact: 03/05/2018
Data Release Frequency: Varies

LEAD SMELTER 1: Lead Smelter Sites

A listing of former lead smelter site locations.

Date of Government Version: 10/10/2017
Date Data Arrived at EDR: 11/03/2017
Date Made Active in Reports: 12/15/2017
Number of Days to Update: 42

Source: Environmental Protection Agency
Telephone: 703-603-8787
Last EDR Contact: 02/06/2018
Next Scheduled EDR Contact: 05/21/2018
Data Release Frequency: Varies

LEAD SMELTER 2: Lead Smelter Sites

A list of several hundred sites in the U.S. where secondary lead smelting was done from 1931and 1964. These sites may pose a threat to public health through ingestion or inhalation of contaminated soil or dust

Date of Government Version: 04/05/2001
Date Data Arrived at EDR: 10/27/2010
Date Made Active in Reports: 12/02/2010
Number of Days to Update: 36

Source: American Journal of Public Health
Telephone: 703-305-6451
Last EDR Contact: 12/02/2009
Next Scheduled EDR Contact: N/A
Data Release Frequency: No Update Planned

US AIRS (AFS): Aerometric Information Retrieval System Facility Subsystem (AFS)

The database is a sub-system of Aerometric Information Retrieval System (AIRS). AFS contains compliance data on air pollution point sources regulated by the U.S. EPA and/or state and local air regulatory agencies. This information comes from source reports by various stationary sources of air pollution, such as electric power plants, steel mills, factories, and universities, and provides information about the air pollutants they produce. Action, air program, air program pollutant, and general level plant data. It is used to track emissions and compliance data from industrial plants.

Date of Government Version: 10/12/2016
Date Data Arrived at EDR: 10/26/2016
Date Made Active in Reports: 02/03/2017
Number of Days to Update: 100

Source: EPA
Telephone: 202-564-2496
Last EDR Contact: 09/26/2017
Next Scheduled EDR Contact: 01/08/2018
Data Release Frequency: Annually

US AIRS MINOR: Air Facility System Data

A listing of minor source facilities.

Date of Government Version: 10/12/2016
Date Data Arrived at EDR: 10/26/2016
Date Made Active in Reports: 02/03/2017
Number of Days to Update: 100

Source: EPA
Telephone: 202-564-2496
Last EDR Contact: 09/26/2017
Next Scheduled EDR Contact: 01/08/2018
Data Release Frequency: Annually

US MINES: Mines Master Index File

Contains all mine identification numbers issued for mines active or opened since 1971. The data also includes violation information.

Date of Government Version: 10/29/2017
Date Data Arrived at EDR: 11/28/2017
Date Made Active in Reports: 01/12/2018
Number of Days to Update: 45

Source: Department of Labor, Mine Safety and Health Administration
Telephone: 303-231-5959
Last EDR Contact: 11/28/2017
Next Scheduled EDR Contact: 03/12/2018
Data Release Frequency: Semi-Annually

US MINES 2: Ferrous and Nonferrous Metal Mines Database Listing

This map layer includes ferrous (ferrous metal mines are facilities that extract ferrous metals, such as iron ore or molybdenum) and nonferrous (Nonferrous metal mines are facilities that extract nonferrous metals, such as gold, silver, copper, zinc, and lead) metal mines in the United States.

Date of Government Version: 12/05/2005
Date Data Arrived at EDR: 02/29/2008
Date Made Active in Reports: 04/18/2008
Number of Days to Update: 49

Source: USGS
Telephone: 703-648-7709
Last EDR Contact: 12/01/2017
Next Scheduled EDR Contact: 03/12/2018
Data Release Frequency: Varies

US MINES 3: Active Mines & Mineral Plants Database Listing

Active Mines and Mineral Processing Plant operations for commodities monitored by the Minerals Information Team of the USGS.

Date of Government Version: 04/14/2011
Date Data Arrived at EDR: 06/08/2011
Date Made Active in Reports: 09/13/2011
Number of Days to Update: 97

Source: USGS
Telephone: 703-648-7709
Last EDR Contact: 12/01/2017
Next Scheduled EDR Contact: 03/12/2018
Data Release Frequency: Varies

ABANDONED MINES: Abandoned Mines

An inventory of land and water impacted by past mining (primarily coal mining) is maintained by OSMRE to provide information needed to implement the Surface Mining Control and Reclamation Act of 1977 (SMCRA). The inventory contains information on the location, type, and extent of AML impacts, as well as, information on the cost associated with the reclamation of those problems. The inventory is based upon field surveys by State, Tribal, and OSMRE program officials. It is dynamic to the extent that it is modified as new problems are identified and existing problems are reclaimed.

Date of Government Version: 09/25/2017
Date Data Arrived at EDR: 09/26/2017
Date Made Active in Reports: 10/20/2017
Number of Days to Update: 24

Source: Department of Interior
Telephone: 202-208-2609
Last EDR Contact: 12/19/2017
Next Scheduled EDR Contact: 03/26/2018
Data Release Frequency: Quarterly

FINDS: Facility Index System/Facility Registry System

Facility Index System. FINDS contains both facility information and 'pointers' to other sources that contain more detail. EDR includes the following FINDS databases in this report: PCS (Permit Compliance System), AIRS (Aerometric Information Retrieval System), DOCKET (Enforcement Docket used to manage and track information on civil judicial enforcement cases for all environmental statutes), FURS (Federal Underground Injection Control), C-DOCKET (Criminal Docket System used to track criminal enforcement actions for all environmental statutes), FFIS (Federal Facilities Information System), STATE (State Environmental Laws and Statutes), and PADS (PCB Activity Data System).

Date of Government Version: 07/23/2017
Date Data Arrived at EDR: 09/06/2017
Date Made Active in Reports: 09/15/2017
Number of Days to Update: 9

Source: EPA
Telephone: (415) 947-8000
Last EDR Contact: 01/19/2018
Next Scheduled EDR Contact: 03/19/2018
Data Release Frequency: Quarterly

UXO: Unexploded Ordnance Sites

A listing of unexploded ordnance site locations

Date of Government Version: 09/30/2016
Date Data Arrived at EDR: 10/31/2017
Date Made Active in Reports: 01/12/2018
Number of Days to Update: 73

Source: Department of Defense
Telephone: 703-704-1564
Last EDR Contact: 01/02/2018
Next Scheduled EDR Contact: 04/30/2018
Data Release Frequency: Varies

ECHO: Enforcement & Compliance History Information

ECHO provides integrated compliance and enforcement information for about 800,000 regulated facilities nationwide.

Date of Government Version: 09/02/2017
Date Data Arrived at EDR: 09/06/2017
Date Made Active in Reports: 10/20/2017
Number of Days to Update: 44

Source: Environmental Protection Agency
Telephone: 202-564-2280
Last EDR Contact: 01/19/2018
Next Scheduled EDR Contact: 03/19/2018
Data Release Frequency: Quarterly

GOVERNMENT RECORDS SEARCHED / DATA CURRENCY TRACKING

DOCKET HWC: Hazardous Waste Compliance Docket Listing

A complete list of the Federal Agency Hazardous Waste Compliance Docket Facilities.

Date of Government Version: 06/27/2017
Date Data Arrived at EDR: 11/21/2017
Date Made Active in Reports: 01/12/2018
Number of Days to Update: 52

Source: Environmental Protection Agency
Telephone: 202-564-0527
Last EDR Contact: 01/19/2018
Next Scheduled EDR Contact: 03/12/2018
Data Release Frequency: Varies

FUELS PROGRAM: EPA Fuels Program Registered Listing

This listing includes facilities that are registered under the Part 80 (Code of Federal Regulations) EPA Fuels Programs. All companies now are required to submit new and updated registrations.

Date of Government Version: 11/20/2017
Date Data Arrived at EDR: 11/20/2017
Date Made Active in Reports: 01/12/2018
Number of Days to Update: 53

Source: EPA
Telephone: 800-385-6164
Last EDR Contact: 01/19/2018
Next Scheduled EDR Contact: 03/05/2018
Data Release Frequency: Quarterly

CA BOND EXP. PLAN: Bond Expenditure Plan

Department of Health Services developed a site-specific expenditure plan as the basis for an appropriation of Hazardous Substance Cleanup Bond Act funds. It is not updated.

Date of Government Version: 01/01/1989
Date Data Arrived at EDR: 07/27/1994
Date Made Active in Reports: 08/02/1994
Number of Days to Update: 6

Source: Department of Health Services
Telephone: 916-255-2118
Last EDR Contact: 05/31/1994
Next Scheduled EDR Contact: N/A
Data Release Frequency: No Update Planned

CORTESE: "Cortese" Hazardous Waste & Substances Sites List

The sites for the list are designated by the State Water Resource Control Board (LUST), the Integrated Waste Board (SWF/LS), and the Department of Toxic Substances Control (Cal-Sites).

Date of Government Version: 12/22/2017
Date Data Arrived at EDR: 12/26/2017
Date Made Active in Reports: 01/31/2018
Number of Days to Update: 36

Source: CAL EPA/Office of Emergency Information
Telephone: 916-323-3400
Last EDR Contact: 12/26/2017
Next Scheduled EDR Contact: 04/09/2018
Data Release Frequency: Quarterly

DRYCLEANERS: Cleaner Facilities

A list of drycleaner related facilities that have EPA ID numbers. These are facilities with certain SIC codes: power laundries, family and commercial; garment pressing and cleaner's agents; linen supply; coin-operated laundries and cleaning; drycleaning plants, except rugs; carpet and upholster cleaning; industrial launderers; laundry and garment services.

Date of Government Version: 08/02/2017
Date Data Arrived at EDR: 08/08/2017
Date Made Active in Reports: 10/16/2017
Number of Days to Update: 69

Source: Department of Toxic Substance Control
Telephone: 916-327-4498
Last EDR Contact: 11/30/2017
Next Scheduled EDR Contact: 03/19/2018
Data Release Frequency: Annually

EMI: Emissions Inventory Data

Toxics and criteria pollutant emissions data collected by the ARB and local air pollution agencies.

Date of Government Version: 12/31/2015
Date Data Arrived at EDR: 03/21/2017
Date Made Active in Reports: 08/15/2017
Number of Days to Update: 147

Source: California Air Resources Board
Telephone: 916-322-2990
Last EDR Contact: 12/22/2017
Next Scheduled EDR Contact: 04/02/2018
Data Release Frequency: Varies

GOVERNMENT RECORDS SEARCHED / DATA CURRENCY TRACKING

ENF: Enforcement Action Listing

A listing of Water Board Enforcement Actions. Formal is everything except Oral/Verbal Communication, Notice of Violation, Expedited Payment Letter, and Staff Enforcement Letter.

Date of Government Version: 11/01/2017
Date Data Arrived at EDR: 11/03/2017
Date Made Active in Reports: 12/07/2017
Number of Days to Update: 34

Source: State Water Resoruces Control Board
Telephone: 916-445-9379
Last EDR Contact: 01/22/2018
Next Scheduled EDR Contact: 05/07/2018
Data Release Frequency: Varies

Financial Assurance 1: Financial Assurance Information Listing

Financial Assurance information

Date of Government Version: 10/23/2017
Date Data Arrived at EDR: 10/24/2017
Date Made Active in Reports: 12/15/2017
Number of Days to Update: 52

Source: Department of Toxic Substances Control
Telephone: 916-255-3628
Last EDR Contact: 01/22/2018
Next Scheduled EDR Contact: 05/07/2018
Data Release Frequency: Varies

Financial Assurance 2: Financial Assurance Information Listing

A listing of financial assurance information for solid waste facilities. Financial assurance is intended to ensure that resources are available to pay for the cost of closure, post-closure care, and corrective measures if the owner or operator of a regulated facility is unable or unwilling to pay.

Date of Government Version: 11/14/2017
Date Data Arrived at EDR: 11/17/2017
Date Made Active in Reports: 12/18/2017
Number of Days to Update: 31

Source: California Integrated Waste Management Board
Telephone: 916-341-6066
Last EDR Contact: 11/09/2017
Next Scheduled EDR Contact: 02/26/2018
Data Release Frequency: Varies

HAZNET: Facility and Manifest Data

Facility and Manifest Data. The data is extracted from the copies of hazardous waste manifests received each year by the DTSC. The annual volume of manifests is typically 700,000 - 1,000,000 annually, representing approximately 350,000 - 500,000 shipments. Data are from the manifests submitted without correction, and therefore many contain some invalid values for data elements such as generator ID, TSD ID, waste category, and disposal method. This database begins with calendar year 1993.

Date of Government Version: 12/31/2016
Date Data Arrived at EDR: 07/12/2017
Date Made Active in Reports: 10/17/2017
Number of Days to Update: 97

Source: California Environmental Protection Agency
Telephone: 916-255-1136
Last EDR Contact: 01/08/2018
Next Scheduled EDR Contact: 04/23/2018
Data Release Frequency: Annually

ICE: ICE

Contains data pertaining to the Permitted Facilities with Inspections / Enforcements sites tracked in Envirostor.

Date of Government Version: 11/20/2017
Date Data Arrived at EDR: 11/20/2017
Date Made Active in Reports: 12/27/2017
Number of Days to Update: 37

Source: Department of Toxic Subsances Control
Telephone: 877-786-9427
Last EDR Contact: 11/20/2017
Next Scheduled EDR Contact: 03/05/2018
Data Release Frequency: Quarterly

HIST CORTESE: Hazardous Waste & Substance Site List

The sites for the list are designated by the State Water Resource Control Board [LUST], the Integrated Waste Board [SWF/LS], and the Department of Toxic Substances Control [CALSITES]. This listing is no longer updated by the state agency.

Date of Government Version: 04/01/2001
Date Data Arrived at EDR: 01/22/2009
Date Made Active in Reports: 04/08/2009
Number of Days to Update: 76

Source: Department of Toxic Substances Control
Telephone: 916-323-3400
Last EDR Contact: 01/22/2009
Next Scheduled EDR Contact: N/A
Data Release Frequency: No Update Planned

HWP: EnviroStor Permitted Facilities Listing
Detailed information on permitted hazardous waste facilities and corrective action ("cleanups") tracked in EnviroStor.

Date of Government Version: 11/20/2017
Date Data Arrived at EDR: 11/20/2017
Date Made Active in Reports: 12/27/2017
Number of Days to Update: 37
Source: Department of Toxic Substances Control
Telephone: 916-323-3400
Last EDR Contact: 11/20/2017
Next Scheduled EDR Contact: 03/05/2018
Data Release Frequency: Quarterly

HWT: Registered Hazardous Waste Transporter Database
A listing of hazardous waste transporters. In California, unless specifically exempted, it is unlawful for any person to transport hazardous wastes unless the person holds a valid registration issued by DTSC. A hazardous waste transporter registration is valid for one year and is assigned a unique registration number.

Date of Government Version: 01/08/2018
Date Data Arrived at EDR: 01/09/2018
Date Made Active in Reports: 02/06/2018
Number of Days to Update: 28
Source: Department of Toxic Substances Control
Telephone: 916-440-7145
Last EDR Contact: 01/09/2018
Next Scheduled EDR Contact: 04/23/2018
Data Release Frequency: Quarterly

MINES: Mines Site Location Listing
A listing of mine site locations from the Office of Mine Reclamation.

Date of Government Version: 12/11/2017
Date Data Arrived at EDR: 12/12/2017
Date Made Active in Reports: 01/12/2018
Number of Days to Update: 31
Source: Department of Conservation
Telephone: 916-322-1080
Last EDR Contact: 12/12/2017
Next Scheduled EDR Contact: 03/26/2018
Data Release Frequency: Quarterly

MWMP: Medical Waste Management Program Listing
The Medical Waste Management Program (MWMP) ensures the proper handling and disposal of medical waste by permitting and inspecting medical waste Offsite Treatment Facilities (PDF) and Transfer Stations (PDF) throughout the state. MWMP also oversees all Medical Waste Transporters.

Date of Government Version: 11/29/2017
Date Data Arrived at EDR: 12/05/2017
Date Made Active in Reports: 01/16/2018
Number of Days to Update: 42
Source: Department of Public Health
Telephone: 916-558-1784
Last EDR Contact: 12/05/2017
Next Scheduled EDR Contact: 03/19/2018
Data Release Frequency: Varies

NPDES: NPDES Permits Listing
A listing of NPDES permits, including stormwater.

Date of Government Version: 11/13/2017
Date Data Arrived at EDR: 11/14/2017
Date Made Active in Reports: 12/07/2017
Number of Days to Update: 23
Source: State Water Resources Control Board
Telephone: 916-445-9379
Last EDR Contact: 11/14/2017
Next Scheduled EDR Contact: 02/26/2018
Data Release Frequency: Quarterly

PEST LIC: Pesticide Regulation Licenses Listing
A listing of licenses and certificates issued by the Department of Pesticide Regulation. The DPR issues licenses and/or certificates to: Persons and businesses that apply or sell pesticides; Pest control dealers and brokers; Persons who advise on agricultural pesticide applications.

Date of Government Version: 12/04/2017
Date Data Arrived at EDR: 12/05/2017
Date Made Active in Reports: 01/16/2018
Number of Days to Update: 42
Source: Department of Pesticide Regulation
Telephone: 916-445-4038
Last EDR Contact: 12/05/2017
Next Scheduled EDR Contact: 03/19/2018
Data Release Frequency: Quarterly

PROC: Certified Processors Database
A listing of certified processors.

Date of Government Version: 12/11/2017
Date Data Arrived at EDR: 12/12/2017
Date Made Active in Reports: 01/16/2018
Number of Days to Update: 35
Source: Department of Conservation
Telephone: 916-323-3836
Last EDR Contact: 12/12/2017
Next Scheduled EDR Contact: 03/26/2018
Data Release Frequency: Quarterly

NOTIFY 65: Proposition 65 Records
Listings of all Proposition 65 incidents reported to counties by the State Water Resources Control Board and the Regional Water Quality Control Board. This database is no longer updated by the reporting agency.

Date of Government Version: 12/14/2017
Date Data Arrived at EDR: 12/15/2017
Date Made Active in Reports: 01/16/2018
Number of Days to Update: 32
Source: State Water Resources Control Board
Telephone: 916-445-3846
Last EDR Contact: 12/13/2017
Next Scheduled EDR Contact: 04/02/2018
Data Release Frequency: No Update Planned

UIC: UIC Listing
A listing of wells identified as underground injection wells, in the California Oil and Gas Wells database.

Date of Government Version: 12/11/2017
Date Data Arrived at EDR: 12/12/2017
Date Made Active in Reports: 01/17/2018
Number of Days to Update: 36
Source: Deaprtment of Conservation
Telephone: 916-445-2408
Last EDR Contact: 12/12/2017
Next Scheduled EDR Contact: 03/26/2018
Data Release Frequency: Varies

WASTEWATER PITS: Oil Wastewater Pits Listing
Water officials discovered that oil producers have been dumping chemical-laden wastewater into hundreds of unlined pits that are operating without proper permits. Inspections completed by the Central Valley Regional Water Quality Control Board revealed the existence of previously unidentified waste sites. The water board?s review found that more than one-third of the region?s active disposal pits are operating without permission.

Date of Government Version: 04/15/2015
Date Data Arrived at EDR: 04/17/2015
Date Made Active in Reports: 06/23/2015
Number of Days to Update: 67
Source: RWQCB, Central Valley Region
Telephone: 559-445-5577
Last EDR Contact: 01/12/2018
Next Scheduled EDR Contact: 04/23/2018
Data Release Frequency: Varies

WDS: Waste Discharge System
Sites which have been issued waste discharge requirements.

Date of Government Version: 06/19/2007
Date Data Arrived at EDR: 06/20/2007
Date Made Active in Reports: 06/29/2007
Number of Days to Update: 9
Source: State Water Resources Control Board
Telephone: 916-341-5227
Last EDR Contact: 11/14/2017
Next Scheduled EDR Contact: 03/05/2018
Data Release Frequency: Quarterly

WIP: Well Investigation Program Case List
Well Investigation Program case in the San Gabriel and San Fernando Valley area.

Date of Government Version: 07/03/2009
Date Data Arrived at EDR: 07/21/2009
Date Made Active in Reports: 08/03/2009
Number of Days to Update: 13
Source: Los Angeles Water Quality Control Board
Telephone: 213-576-6726
Last EDR Contact: 12/19/2017
Next Scheduled EDR Contact: 04/09/2018
Data Release Frequency: Varies

GOVERNMENT RECORDS SEARCHED / DATA CURRENCY TRACKING

EDR HIGH RISK HISTORICAL RECORDS

EDR Exclusive Records

EDR MGP: EDR Proprietary Manufactured Gas Plants

The EDR Proprietary Manufactured Gas Plant Database includes records of coal gas plants (manufactured gas plants) compiled by EDR's researchers. Manufactured gas sites were used in the United States from the 1800's to 1950's to produce a gas that could be distributed and used as fuel. These plants used whale oil, rosin, coal, or a mixture of coal, oil, and water that also produced a significant amount of waste. Many of the byproducts of the gas production, such as coal tar (oily waste containing volatile and non-volatile chemicals), sludges, oils and other compounds are potentially hazardous to human health and the environment. The byproduct from this process was frequently disposed of directly at the plant site and can remain or spread slowly, serving as a continuous source of soil and groundwater contamination.

Date of Government Version: N/A
Date Data Arrived at EDR: N/A
Date Made Active in Reports: N/A
Number of Days to Update: N/A

Source: EDR, Inc.
Telephone: N/A
Last EDR Contact: N/A
Next Scheduled EDR Contact: N/A
Data Release Frequency: No Update Planned

EDR Hist Auto: EDR Exclusive Historical Auto Stations

EDR has searched selected national collections of business directories and has collected listings of potential gas station/filling station/service station sites that were available to EDR researchers. EDR's review was limited to those categories of sources that might, in EDR's opinion, include gas station/filling station/service station establishments. The categories reviewed included, but were not limited to gas, gas station, gasoline station, filling station, auto, automobile repair, auto service station, service station, etc. This database falls within a category of information EDR classifies as "High Risk Historical Records", or HRHR. EDR's HRHR effort presents unique and sometimes proprietary data about past sites and operations that typically create environmental concerns, but may not show up in current government records searches.

Date of Government Version: N/A
Date Data Arrived at EDR: N/A
Date Made Active in Reports: N/A
Number of Days to Update: N/A

Source: EDR, Inc.
Telephone: N/A
Last EDR Contact: N/A
Next Scheduled EDR Contact: N/A
Data Release Frequency: Varies

EDR Hist Cleaner: EDR Exclusive Historical Cleaners

EDR has searched selected national collections of business directories and has collected listings of potential dry cleaner sites that were available to EDR researchers. EDR's review was limited to those categories of sources that might, in EDR's opinion, include dry cleaning establishments. The categories reviewed included, but were not limited to dry cleaners, cleaners, laundry, laundromat, cleaning/laundry, wash & dry etc. This database falls within a category of information EDR classifies as "High Risk Historical Records", or HRHR. EDR's HRHR effort presents unique and sometimes proprietary data about past sites and operations that typically create environmental concerns, but may not show up in current government records searches.

Date of Government Version: N/A
Date Data Arrived at EDR: N/A
Date Made Active in Reports: N/A
Number of Days to Update: N/A

Source: EDR, Inc.
Telephone: N/A
Last EDR Contact: N/A
Next Scheduled EDR Contact: N/A
Data Release Frequency: Varies

EDR RECOVERED GOVERNMENT ARCHIVES

Exclusive Recovered Govt. Archives

RGA LF: Recovered Government Archive Solid Waste Facilities List

The EDR Recovered Government Archive Landfill database provides a list of landfills derived from historical databases and includes many records that no longer appear in current government lists. Compiled from Records formerly available from the Department of Resources Recycling and Recovery in California.

Date of Government Version: N/A
Date Data Arrived at EDR: 07/01/2013
Date Made Active in Reports: 01/13/2014
Number of Days to Update: 196

Source: Department of Resources Recycling and Recovery
Telephone: N/A
Last EDR Contact: 06/01/2012
Next Scheduled EDR Contact: N/A
Data Release Frequency: Varies

RGA LUST: Recovered Government Archive Leaking Underground Storage Tank

The EDR Recovered Government Archive Leaking Underground Storage Tank database provides a list of LUST incidents derived from historical databases and includes many records that no longer appear in current government lists. Compiled from Records formerly available from the State Water Resources Control Board in California.

Date of Government Version: N/A
Date Data Arrived at EDR: 07/01/2013
Date Made Active in Reports: 12/30/2013
Number of Days to Update: 182

Source: State Water Resources Control Board
Telephone: N/A
Last EDR Contact: 06/01/2012
Next Scheduled EDR Contact: N/A
Data Release Frequency: Varies

COUNTY RECORDS

ALAMEDA COUNTY:

Contaminated Sites

A listing of contaminated sites overseen by the Toxic Release Program (oil and groundwater contamination from chemical releases and spills) and the Leaking Underground Storage Tank Program (soil and ground water contamination from leaking petroleum USTs).

Date of Government Version: 09/22/2017
Date Data Arrived at EDR: 09/22/2017
Date Made Active in Reports: 10/10/2017
Number of Days to Update: 18

Source: Alameda County Environmental Health Services
Telephone: 510-567-6700
Last EDR Contact: 01/04/2018
Next Scheduled EDR Contact: 04/23/2018
Data Release Frequency: Semi-Annually

Underground Tanks

Underground storage tank sites located in Alameda county.

Date of Government Version: 10/11/2017
Date Data Arrived at EDR: 10/12/2017
Date Made Active in Reports: 11/08/2017
Number of Days to Update: 27

Source: Alameda County Environmental Health Services
Telephone: 510-567-6700
Last EDR Contact: 01/22/2018
Next Scheduled EDR Contact: 04/24/2047
Data Release Frequency: Semi-Annually

AMADOR COUNTY:

CUPA Facility List

Cupa Facility List

Date of Government Version: 12/08/2017
Date Data Arrived at EDR: 12/12/2017
Date Made Active in Reports: 12/27/2017
Number of Days to Update: 15

Source: Amador County Environmental Health
Telephone: 209-223-6439
Last EDR Contact: 11/30/2017
Next Scheduled EDR Contact: 03/19/2018
Data Release Frequency: Varies

BUTTE COUNTY:

CUPA Facility Listing

Cupa facility list.

Date of Government Version: 04/21/2017
Date Data Arrived at EDR: 04/25/2017
Date Made Active in Reports: 08/09/2017
Number of Days to Update: 106

Source: Public Health Department
Telephone: 530-538-7149
Last EDR Contact: 01/04/2018
Next Scheduled EDR Contact: 04/23/2018
Data Release Frequency: No Update Planned

CALVERAS COUNTY:

CUPA Facility Listing
Cupa Facility Listing

Date of Government Version: 08/31/2017
Date Data Arrived at EDR: 09/05/2017
Date Made Active in Reports: 11/08/2017
Number of Days to Update: 64

Source: Calveras County Environmental Health
Telephone: 209-754-6399
Last EDR Contact: 12/20/2017
Next Scheduled EDR Contact: 10/09/2017
Data Release Frequency: Quarterly

COLUSA COUNTY:

CUPA Facility List
Cupa facility list.

Date of Government Version: 08/07/2017
Date Data Arrived at EDR: 08/08/2017
Date Made Active in Reports: 10/16/2017
Number of Days to Update: 69

Source: Health & Human Services
Telephone: 530-458-0396
Last EDR Contact: 02/01/2018
Next Scheduled EDR Contact: 05/21/2018
Data Release Frequency: Semi-Annually

CONTRA COSTA COUNTY:

Site List
List includes sites from the underground tank, hazardous waste generator and business plan/2185 programs.

Date of Government Version: 11/20/2017
Date Data Arrived at EDR: 11/29/2017
Date Made Active in Reports: 01/19/2018
Number of Days to Update: 51

Source: Contra Costa Health Services Department
Telephone: 925-646-2286
Last EDR Contact: 01/29/2018
Next Scheduled EDR Contact: 05/14/2018
Data Release Frequency: Semi-Annually

DEL NORTE COUNTY:

CUPA Facility List
Cupa Facility list

Date of Government Version: 10/31/2017
Date Data Arrived at EDR: 11/01/2017
Date Made Active in Reports: 11/14/2017
Number of Days to Update: 13

Source: Del Norte County Environmental Health Division
Telephone: 707-465-0426
Last EDR Contact: 01/29/2018
Next Scheduled EDR Contact: 05/14/2018
Data Release Frequency: Varies

EL DORADO COUNTY:

CUPA Facility List
CUPA facility list.

Date of Government Version: 12/04/2017
Date Data Arrived at EDR: 12/06/2017
Date Made Active in Reports: 12/27/2017
Number of Days to Update: 21

Source: El Dorado County Environmental Management Department
Telephone: 530-621-6623
Last EDR Contact: 01/29/2018
Next Scheduled EDR Contact: 05/14/2018
Data Release Frequency: Varies

FRESNO COUNTY:

CUPA Resources List

Certified Unified Program Agency. CUPA's are responsible for implementing a unified hazardous materials and hazardous waste management regulatory program. The agency provides oversight of businesses that deal with hazardous materials, operate underground storage tanks or aboveground storage tanks.

Date of Government Version: 10/03/2017
Date Data Arrived at EDR: 10/06/2017
Date Made Active in Reports: 11/15/2017
Number of Days to Update: 40

Source: Dept. of Community Health
Telephone: 559-445-3271
Last EDR Contact: 01/29/2018
Next Scheduled EDR Contact: 04/16/2018
Data Release Frequency: Semi-Annually

GLENN COUNTY:

CUPA Facility List

Cupa facility list

Date of Government Version: 10/25/2017
Date Data Arrived at EDR: 10/27/2017
Date Made Active in Reports: 11/15/2017
Number of Days to Update: 19

Source: Glenn County Air Pollution Control District
Telephone: 830-934-6500
Last EDR Contact: 01/22/2018
Next Scheduled EDR Contact: 05/07/2018
Data Release Frequency: Varies

HUMBOLDT COUNTY:

CUPA Facility List

CUPA facility list.

Date of Government Version: 08/03/2017
Date Data Arrived at EDR: 08/08/2017
Date Made Active in Reports: 10/16/2017
Number of Days to Update: 69

Source: Humboldt County Environmental Health
Telephone: N/A
Last EDR Contact: 02/05/2018
Next Scheduled EDR Contact: 03/05/2018
Data Release Frequency: Semi-Annually

IMPERIAL COUNTY:

CUPA Facility List

Cupa facility list.

Date of Government Version: 10/23/2017
Date Data Arrived at EDR: 10/24/2017
Date Made Active in Reports: 11/15/2017
Number of Days to Update: 22

Source: San Diego Border Field Office
Telephone: 760-339-2777
Last EDR Contact: 01/22/2018
Next Scheduled EDR Contact: 05/07/2018
Data Release Frequency: Varies

INYO COUNTY:

CUPA Facility List
Cupa facility list.

Date of Government Version: 06/08/2017
Date Data Arrived at EDR: 06/09/2017
Date Made Active in Reports: 08/04/2017
Number of Days to Update: 56

Source: Inyo County Environmental Health Services
Telephone: 760-878-0238
Last EDR Contact: 11/14/2017
Next Scheduled EDR Contact: 03/05/2018
Data Release Frequency: Varies

KERN COUNTY:

Underground Storage Tank Sites & Tank Listing
Kern County Sites and Tanks Listing.

Date of Government Version: 11/02/2017
Date Data Arrived at EDR: 11/07/2017
Date Made Active in Reports: 12/20/2017
Number of Days to Update: 43

Source: Kern County Environment Health Services Department
Telephone: 661-862-8700
Last EDR Contact: 02/01/2018
Next Scheduled EDR Contact: 05/21/2018
Data Release Frequency: Quarterly

KINGS COUNTY:

CUPA Facility List
A listing of sites included in the county's Certified Unified Program Agency database. California's Secretary for Environmental Protection established the unified hazardous materials and hazardous waste regulatory program as required by chapter 6.11 of the California Health and Safety Code. The Unified Program consolidates the administration, permits, inspections, and enforcement activities.

Date of Government Version: 11/14/2017
Date Data Arrived at EDR: 11/17/2017
Date Made Active in Reports: 12/15/2017
Number of Days to Update: 28

Source: Kings County Department of Public Health
Telephone: 559-584-1411
Last EDR Contact: 11/14/2017
Next Scheduled EDR Contact: 03/05/2018
Data Release Frequency: Varies

LAKE COUNTY:

CUPA Facility List
Cupa facility list

Date of Government Version: 11/09/2017
Date Data Arrived at EDR: 11/10/2017
Date Made Active in Reports: 11/15/2017
Number of Days to Update: 5

Source: Lake County Environmental Health
Telephone: 707-263-1164
Last EDR Contact: 01/16/2018
Next Scheduled EDR Contact: 04/30/2018
Data Release Frequency: Varies

LASSEN COUNTY:

CUPA Facility List
Cupa facility list

Date of Government Version: 07/24/2017
Date Data Arrived at EDR: 07/26/2017
Date Made Active in Reports: 10/16/2017
Number of Days to Update: 82

Source: Lassen County Environmental Health
Telephone: 530-251-8528
Last EDR Contact: 01/22/2018
Next Scheduled EDR Contact: 05/07/2018
Data Release Frequency: Varies

LOS ANGELES COUNTY:

San Gabriel Valley Areas of Concern
San Gabriel Valley areas where VOC contamination is at or above the MCL as designated by region 9 EPA office.

Date of Government Version: 03/30/2009
Date Data Arrived at EDR: 03/31/2009
Date Made Active in Reports: 10/23/2009
Number of Days to Update: 206
Source: EPA Region 9
Telephone: 415-972-3178
Last EDR Contact: 12/13/2017
Next Scheduled EDR Contact: 04/02/2018
Data Release Frequency: No Update Planned

HMS: Street Number List
Industrial Waste and Underground Storage Tank Sites.

Date of Government Version: 10/11/2017
Date Data Arrived at EDR: 10/12/2017
Date Made Active in Reports: 10/17/2017
Number of Days to Update: 5
Source: Department of Public Works
Telephone: 626-458-3517
Last EDR Contact: 01/04/2018
Next Scheduled EDR Contact: 04/23/2018
Data Release Frequency: Semi-Annually

List of Solid Waste Facilities
Solid Waste Facilities in Los Angeles County.

Date of Government Version: 10/16/2017
Date Data Arrived at EDR: 10/17/2017
Date Made Active in Reports: 12/07/2017
Number of Days to Update: 51
Source: La County Department of Public Works
Telephone: 818-458-5185
Last EDR Contact: 01/16/2018
Next Scheduled EDR Contact: 04/30/2018
Data Release Frequency: Varies

City of Los Angeles Landfills
Landfills owned and maintained by the City of Los Angeles.

Date of Government Version: 01/01/2017
Date Data Arrived at EDR: 04/21/2017
Date Made Active in Reports: 10/09/2017
Number of Days to Update: 171
Source: Engineering & Construction Division
Telephone: 213-473-7869
Last EDR Contact: 01/10/2018
Next Scheduled EDR Contact: 04/30/2018
Data Release Frequency: Varies

Site Mitigation List
Industrial sites that have had some sort of spill or complaint.

Date of Government Version: 11/01/2017
Date Data Arrived at EDR: 11/14/2017
Date Made Active in Reports: 12/15/2017
Number of Days to Update: 31
Source: Community Health Services
Telephone: 323-890-7806
Last EDR Contact: 01/17/2018
Next Scheduled EDR Contact: 04/30/2018
Data Release Frequency: Annually

City of El Segundo Underground Storage Tank
Underground storage tank sites located in El Segundo city.

Date of Government Version: 01/21/2017
Date Data Arrived at EDR: 04/19/2017
Date Made Active in Reports: 05/10/2017
Number of Days to Update: 21
Source: City of El Segundo Fire Department
Telephone: 310-524-2236
Last EDR Contact: 01/10/2018
Next Scheduled EDR Contact: 04/30/2018
Data Release Frequency: Semi-Annually

City of Long Beach Underground Storage Tank
Underground storage tank sites located in the city of Long Beach.

Date of Government Version: 03/09/2017
Date Data Arrived at EDR: 03/10/2017
Date Made Active in Reports: 05/03/2017
Number of Days to Update: 54
Source: City of Long Beach Fire Department
Telephone: 562-570-2563
Last EDR Contact: 01/22/2018
Next Scheduled EDR Contact: 05/07/2018
Data Release Frequency: Annually

City of Torrance Underground Storage Tank
Underground storage tank sites located in the city of Torrance.

Date of Government Version: 01/04/2018
Date Data Arrived at EDR: 01/05/2018
Date Made Active in Reports: 01/18/2018
Number of Days to Update: 13

Source: City of Torrance Fire Department
Telephone: 310-618-2973
Last EDR Contact: 01/04/2018
Next Scheduled EDR Contact: 04/23/2018
Data Release Frequency: Semi-Annually

MADERA COUNTY:

CUPA Facility List
A listing of sites included in the county's Certified Unified Program Agency database. California's Secretary for Environmental Protection established the unified hazardous materials and hazardous waste regulatory program as required by chapter 6.11 of the California Health and Safety Code. The Unified Program consolidates the administration, permits, inspections, and enforcement activities.

Date of Government Version: 10/26/2017
Date Data Arrived at EDR: 10/27/2017
Date Made Active in Reports: 11/06/2017
Number of Days to Update: 10

Source: Madera County Environmental Health
Telephone: 559-675-7823
Last EDR Contact: 11/14/2017
Next Scheduled EDR Contact: 03/05/2018
Data Release Frequency: Varies

MARIN COUNTY:

Underground Storage Tank Sites
Currently permitted USTs in Marin County.

Date of Government Version: 01/02/2018
Date Data Arrived at EDR: 01/05/2018
Date Made Active in Reports: 01/17/2018
Number of Days to Update: 12

Source: Public Works Department Waste Management
Telephone: 415-473-6647
Last EDR Contact: 01/02/2018
Next Scheduled EDR Contact: 04/16/2018
Data Release Frequency: Semi-Annually

MERCED COUNTY:

CUPA Facility List
CUPA facility list.

Date of Government Version: 10/02/2017
Date Data Arrived at EDR: 10/03/2017
Date Made Active in Reports: 10/17/2017
Number of Days to Update: 14

Source: Merced County Environmental Health
Telephone: 209-381-1094
Last EDR Contact: 11/30/2017
Next Scheduled EDR Contact: 03/05/2018
Data Release Frequency: Varies

MONO COUNTY:

CUPA Facility List
CUPA Facility List

Date of Government Version: 11/21/2017
Date Data Arrived at EDR: 11/27/2017
Date Made Active in Reports: 12/27/2017
Number of Days to Update: 30

Source: Mono County Health Department
Telephone: 760-932-5580
Last EDR Contact: 11/21/2017
Next Scheduled EDR Contact: 03/12/2018
Data Release Frequency: Varies

MONTEREY COUNTY:

GOVERNMENT RECORDS SEARCHED / DATA CURRENCY TRACKING

CUPA Facility Listing
CUPA Program listing from the Environmental Health Division.

Date of Government Version: 01/09/2018
Date Data Arrived at EDR: 01/11/2018
Date Made Active in Reports: 01/31/2018
Number of Days to Update: 20

Source: Monterey County Health Department
Telephone: 831-796-1297
Last EDR Contact: 11/20/2017
Next Scheduled EDR Contact: 03/05/2018
Data Release Frequency: Varies

NAPA COUNTY:

Sites With Reported Contamination
A listing of leaking underground storage tank sites located in Napa county.

Date of Government Version: 01/09/2017
Date Data Arrived at EDR: 01/11/2017
Date Made Active in Reports: 03/02/2017
Number of Days to Update: 50

Source: Napa County Department of Environmental Management
Telephone: 707-253-4269
Last EDR Contact: 11/21/2017
Next Scheduled EDR Contact: 03/12/2018
Data Release Frequency: No Update Planned

Closed and Operating Underground Storage Tank Sites
Underground storage tank sites located in Napa county.

Date of Government Version: 11/22/2017
Date Data Arrived at EDR: 11/27/2017
Date Made Active in Reports: 12/19/2017
Number of Days to Update: 22

Source: Napa County Department of Environmental Management
Telephone: 707-253-4269
Last EDR Contact: 11/21/2017
Next Scheduled EDR Contact: 03/12/2018
Data Release Frequency: No Update Planned

NEVADA COUNTY:

CUPA Facility List
CUPA facility list.

Date of Government Version: 11/02/2017
Date Data Arrived at EDR: 11/07/2017
Date Made Active in Reports: 11/15/2017
Number of Days to Update: 8

Source: Community Development Agency
Telephone: 530-265-1467
Last EDR Contact: 01/29/2018
Next Scheduled EDR Contact: 05/14/2018
Data Release Frequency: Varies

ORANGE COUNTY:

List of Industrial Site Cleanups
Petroleum and non-petroleum spills.

Date of Government Version: 11/02/2017
Date Data Arrived at EDR: 11/09/2017
Date Made Active in Reports: 12/07/2017
Number of Days to Update: 28

Source: Health Care Agency
Telephone: 714-834-3446
Last EDR Contact: 02/05/2018
Next Scheduled EDR Contact: 05/21/2018
Data Release Frequency: Annually

List of Underground Storage Tank Cleanups
Orange County Underground Storage Tank Cleanups (LUST).

Date of Government Version: 11/02/2017
Date Data Arrived at EDR: 11/09/2017
Date Made Active in Reports: 12/15/2017
Number of Days to Update: 36

Source: Health Care Agency
Telephone: 714-834-3446
Last EDR Contact: 02/05/2018
Next Scheduled EDR Contact: 05/21/2018
Data Release Frequency: Quarterly

GOVERNMENT RECORDS SEARCHED / DATA CURRENCY TRACKING

List of Underground Storage Tank Facilities
Orange County Underground Storage Tank Facilities (UST).

Date of Government Version: 11/02/2017
Date Data Arrived at EDR: 11/07/2017
Date Made Active in Reports: 12/19/2017
Number of Days to Update: 42

Source: Health Care Agency
Telephone: 714-834-3446
Last EDR Contact: 02/07/2018
Next Scheduled EDR Contact: 05/21/2018
Data Release Frequency: Quarterly

PLACER COUNTY:

Master List of Facilities
List includes aboveground tanks, underground tanks and cleanup sites.

Date of Government Version: 12/08/2017
Date Data Arrived at EDR: 12/12/2017
Date Made Active in Reports: 01/31/2018
Number of Days to Update: 50

Source: Placer County Health and Human Services
Telephone: 530-745-2363
Last EDR Contact: 11/30/2017
Next Scheduled EDR Contact: 03/19/2018
Data Release Frequency: Semi-Annually

PLUMAS COUNTY:

CUPA Facility List
Plumas County CUPA Program facilities.

Date of Government Version: 10/23/2017
Date Data Arrived at EDR: 11/03/2017
Date Made Active in Reports: 11/15/2017
Number of Days to Update: 12

Source: Plumas County Environmental Health
Telephone: 530-283-6355
Last EDR Contact: 01/22/2018
Next Scheduled EDR Contact: 05/07/2018
Data Release Frequency: Varies

RIVERSIDE COUNTY:

Listing of Underground Tank Cleanup Sites
Riverside County Underground Storage Tank Cleanup Sites (LUST).

Date of Government Version: 10/11/2017
Date Data Arrived at EDR: 10/12/2017
Date Made Active in Reports: 11/09/2017
Number of Days to Update: 28

Source: Department of Environmental Health
Telephone: 951-358-5055
Last EDR Contact: 12/15/2017
Next Scheduled EDR Contact: 04/02/2018
Data Release Frequency: Quarterly

Underground Storage Tank Tank List
Underground storage tank sites located in Riverside county.

Date of Government Version: 10/12/2017
Date Data Arrived at EDR: 10/12/2017
Date Made Active in Reports: 11/08/2017
Number of Days to Update: 27

Source: Department of Environmental Health
Telephone: 951-358-5055
Last EDR Contact: 12/15/2017
Next Scheduled EDR Contact: 04/02/2018
Data Release Frequency: Quarterly

SACRAMENTO COUNTY:

Toxic Site Clean-Up List
List of sites where unauthorized releases of potentially hazardous materials have occurred.

Date of Government Version: 11/02/2017
Date Data Arrived at EDR: 01/03/2018
Date Made Active in Reports: 02/05/2018
Number of Days to Update: 33

Source: Sacramento County Environmental Management
Telephone: 916-875-8406
Last EDR Contact: 01/03/2018
Next Scheduled EDR Contact: 04/16/2018
Data Release Frequency: Quarterly

Master Hazardous Materials Facility List

Any business that has hazardous materials on site - hazardous material storage sites, underground storage tanks, waste generators.

Date of Government Version: 08/02/2017
Date Data Arrived at EDR: 10/03/2017
Date Made Active in Reports: 11/16/2017
Number of Days to Update: 44

Source: Sacramento County Environmental Management
Telephone: 916-875-8406
Last EDR Contact: 01/03/2018
Next Scheduled EDR Contact: 04/16/2018
Data Release Frequency: Quarterly

SAN BENITO COUNTY:

CUPA Facility List

Cupa facility list

Date of Government Version: 11/01/2017
Date Data Arrived at EDR: 11/03/2017
Date Made Active in Reports: 11/17/2017
Number of Days to Update: 14

Source: San Benito County Environmental Health
Telephone: N/A
Last EDR Contact: 02/01/2018
Next Scheduled EDR Contact: 05/21/2018
Data Release Frequency: Varies

SAN BERNARDINO COUNTY:

Hazardous Material Permits

This listing includes underground storage tanks, medical waste handlers/generators, hazardous materials handlers, hazardous waste generators, and waste oil generators/handlers.

Date of Government Version: 11/30/2017
Date Data Arrived at EDR: 12/01/2017
Date Made Active in Reports: 01/16/2018
Number of Days to Update: 46

Source: San Bernardino County Fire Department Hazardous Materials Division
Telephone: 909-387-3041
Last EDR Contact: 02/05/2018
Next Scheduled EDR Contact: 05/21/2018
Data Release Frequency: Quarterly

SAN DIEGO COUNTY:

Hazardous Materials Management Division Database

The database includes: HE58 - This report contains the business name, site address, business phone number, establishment 'H' permit number, type of permit, and the business status. HE17 - In addition to providing the same information provided in the HE58 listing, HE17 provides inspection dates, violations received by the establishment, hazardous waste generated, the quantity, method of storage, treatment/disposal of waste and the hauler, and information on underground storage tanks. Unauthorized Release List - Includes a summary of environmental contamination cases in San Diego County (underground tank cases, non-tank cases, groundwater contamination, and soil contamination are included.)

Date of Government Version: 12/04/2017
Date Data Arrived at EDR: 12/05/2017
Date Made Active in Reports: 01/11/2018
Number of Days to Update: 37

Source: Hazardous Materials Management Division
Telephone: 619-338-2268
Last EDR Contact: 12/05/2017
Next Scheduled EDR Contact: 03/19/2018
Data Release Frequency: Quarterly

Solid Waste Facilities
San Diego County Solid Waste Facilities.

Date of Government Version: 10/31/2015
Date Data Arrived at EDR: 11/07/2015
Date Made Active in Reports: 01/04/2016
Number of Days to Update: 58

Source: Department of Health Services
Telephone: 619-338-2209
Last EDR Contact: 02/01/2018
Next Scheduled EDR Contact: 05/07/2018
Data Release Frequency: Varies

Environmental Case Listing
The listing contains all underground tank release cases and projects pertaining to properties contaminated with hazardous substances that are actively under review by the Site Assessment and Mitigation Program.

Date of Government Version: 03/23/2010
Date Data Arrived at EDR: 06/15/2010
Date Made Active in Reports: 07/09/2010
Number of Days to Update: 24

Source: San Diego County Department of Environmental Health
Telephone: 619-338-2371
Last EDR Contact: 11/29/2017
Next Scheduled EDR Contact: 03/19/2018
Data Release Frequency: No Update Planned

SAN FRANCISCO COUNTY:

Local Oversite Facilities
A listing of leaking underground storage tank sites located in San Francisco county.

Date of Government Version: 09/19/2008
Date Data Arrived at EDR: 09/19/2008
Date Made Active in Reports: 09/29/2008
Number of Days to Update: 10

Source: Department Of Public Health San Francisco County
Telephone: 415-252-3920
Last EDR Contact: 02/01/2018
Next Scheduled EDR Contact: 05/21/2018
Data Release Frequency: Quarterly

Underground Storage Tank Information
Underground storage tank sites located in San Francisco county.

Date of Government Version: 11/02/2017
Date Data Arrived at EDR: 11/07/2017
Date Made Active in Reports: 12/19/2017
Number of Days to Update: 42

Source: Department of Public Health
Telephone: 415-252-3920
Last EDR Contact: 02/01/2018
Next Scheduled EDR Contact: 05/21/2018
Data Release Frequency: Quarterly

SAN JOAQUIN COUNTY:

San Joaquin Co. UST
A listing of underground storage tank locations in San Joaquin county.

Date of Government Version: 12/20/2017
Date Data Arrived at EDR: 12/21/2017
Date Made Active in Reports: 02/01/2018
Number of Days to Update: 42

Source: Environmental Health Department
Telephone: N/A
Last EDR Contact: 12/13/2017
Next Scheduled EDR Contact: 04/02/2018
Data Release Frequency: Semi-Annually

SAN LUIS OBISPO COUNTY:

CUPA Facility List
Cupa Facility List.

Date of Government Version: 11/16/2017
Date Data Arrived at EDR: 11/17/2017
Date Made Active in Reports: 12/18/2017
Number of Days to Update: 31

Source: San Luis Obispo County Public Health Department
Telephone: 805-781-5596
Last EDR Contact: 11/14/2017
Next Scheduled EDR Contact: 03/05/2018
Data Release Frequency: Varies

SAN MATEO COUNTY:

Business Inventory
List includes Hazardous Materials Business Plan, hazardous waste generators, and underground storage tanks.

Date of Government Version: 12/12/2017
Date Data Arrived at EDR: 12/14/2017
Date Made Active in Reports: 01/11/2018
Number of Days to Update: 28
Source: San Mateo County Environmental Health Services Division
Telephone: 650-363-1921
Last EDR Contact: 12/06/2017
Next Scheduled EDR Contact: 03/26/2018
Data Release Frequency: Annually

Fuel Leak List
A listing of leaking underground storage tank sites located in San Mateo county.

Date of Government Version: 12/12/2017
Date Data Arrived at EDR: 12/14/2017
Date Made Active in Reports: 01/12/2018
Number of Days to Update: 29
Source: San Mateo County Environmental Health Services Division
Telephone: 650-363-1921
Last EDR Contact: 01/22/2018
Next Scheduled EDR Contact: 03/26/2018
Data Release Frequency: Semi-Annually

SANTA BARBARA COUNTY:

CUPA Facility Listing
CUPA Program Listing from the Environmental Health Services division.

Date of Government Version: 09/08/2011
Date Data Arrived at EDR: 09/09/2011
Date Made Active in Reports: 10/07/2011
Number of Days to Update: 28
Source: Santa Barbara County Public Health Department
Telephone: 805-686-8167
Last EDR Contact: 12/13/2017
Next Scheduled EDR Contact: 03/05/2018
Data Release Frequency: Varies

SANTA CLARA COUNTY:

Cupa Facility List
Cupa facility list

Date of Government Version: 11/14/2017
Date Data Arrived at EDR: 11/16/2017
Date Made Active in Reports: 01/04/2018
Number of Days to Update: 49
Source: Department of Environmental Health
Telephone: 408-918-1973
Last EDR Contact: 11/14/2017
Next Scheduled EDR Contact: 03/05/2018
Data Release Frequency: Varies

HIST LUST - Fuel Leak Site Activity Report
A listing of open and closed leaking underground storage tanks. This listing is no longer updated by the county. Leaking underground storage tanks are now handled by the Department of Environmental Health.

Date of Government Version: 03/29/2005
Date Data Arrived at EDR: 03/30/2005
Date Made Active in Reports: 04/21/2005
Number of Days to Update: 22
Source: Santa Clara Valley Water District
Telephone: 408-265-2600
Last EDR Contact: 03/23/2009
Next Scheduled EDR Contact: 06/22/2009
Data Release Frequency: No Update Planned

LOP Listing
A listing of leaking underground storage tanks located in Santa Clara county.

Date of Government Version: 03/03/2014
Date Data Arrived at EDR: 03/05/2014
Date Made Active in Reports: 03/18/2014
Number of Days to Update: 13
Source: Department of Environmental Health
Telephone: 408-918-3417
Last EDR Contact: 11/21/2017
Next Scheduled EDR Contact: 03/12/2018
Data Release Frequency: Annually

Hazardous Material Facilities
Hazardous material facilities, including underground storage tank sites.

Date of Government Version: 11/01/2017
Date Data Arrived at EDR: 11/03/2017
Date Made Active in Reports: 12/07/2017
Number of Days to Update: 34

Source: City of San Jose Fire Department
Telephone: 408-535-7694
Last EDR Contact: 02/01/2018
Next Scheduled EDR Contact: 05/21/2018
Data Release Frequency: Annually

SANTA CRUZ COUNTY:

CUPA Facility List
CUPA facility listing.

Date of Government Version: 01/21/2017
Date Data Arrived at EDR: 02/22/2017
Date Made Active in Reports: 05/23/2017
Number of Days to Update: 90

Source: Santa Cruz County Environmental Health
Telephone: 831-464-2761
Last EDR Contact: 11/14/2017
Next Scheduled EDR Contact: 03/05/2018
Data Release Frequency: Varies

SHASTA COUNTY:

CUPA Facility List
Cupa Facility List.

Date of Government Version: 06/15/2017
Date Data Arrived at EDR: 06/19/2017
Date Made Active in Reports: 08/09/2017
Number of Days to Update: 51

Source: Shasta County Department of Resource Management
Telephone: 530-225-5789
Last EDR Contact: 11/14/2017
Next Scheduled EDR Contact: 03/05/2018
Data Release Frequency: Varies

SOLANO COUNTY:

Leaking Underground Storage Tanks
A listing of leaking underground storage tank sites located in Solano county.

Date of Government Version: 12/14/2017
Date Data Arrived at EDR: 12/15/2017
Date Made Active in Reports: 01/12/2018
Number of Days to Update: 28

Source: Solano County Department of Environmental Management
Telephone: 707-784-6770
Last EDR Contact: 12/08/2017
Next Scheduled EDR Contact: 03/19/2018
Data Release Frequency: Quarterly

Underground Storage Tanks
Underground storage tank sites located in Solano county.

Date of Government Version: 12/14/2017
Date Data Arrived at EDR: 12/15/2017
Date Made Active in Reports: 01/18/2018
Number of Days to Update: 34

Source: Solano County Department of Environmental Management
Telephone: 707-784-6770
Last EDR Contact: 12/08/2017
Next Scheduled EDR Contact: 03/19/2018
Data Release Frequency: Quarterly

SONOMA COUNTY:

Cupa Facility List
Cupa Facility list

Date of Government Version: 12/20/2017
Date Data Arrived at EDR: 12/21/2017
Date Made Active in Reports: 01/31/2018
Number of Days to Update: 41

Source: County of Sonoma Fire & Emergency Services Department
Telephone: 707-565-1174
Last EDR Contact: 12/19/2017
Next Scheduled EDR Contact: 04/09/2018
Data Release Frequency: Varies

Leaking Underground Storage Tank Sites

A listing of leaking underground storage tank sites located in Sonoma county.

Date of Government Version: 01/04/2018
Date Data Arrived at EDR: 01/09/2018
Date Made Active in Reports: 02/06/2018
Number of Days to Update: 28

Source: Department of Health Services
Telephone: 707-565-6565
Last EDR Contact: 01/04/2018
Next Scheduled EDR Contact: 04/09/2018
Data Release Frequency: Quarterly

STANISLAUS COUNTY:

CUPA Facility List

Cupa facility list

Date of Government Version: 11/01/2017
Date Data Arrived at EDR: 11/10/2017
Date Made Active in Reports: 11/16/2017
Number of Days to Update: 6

Source: Stanislaus County Department of Ennvironmental Protection
Telephone: 209-525-6751
Last EDR Contact: 01/16/2018
Next Scheduled EDR Contact: 04/30/2018
Data Release Frequency: Varies

SUTTER COUNTY:

Underground Storage Tanks

Underground storage tank sites located in Sutter county.

Date of Government Version: 12/01/2017
Date Data Arrived at EDR: 12/04/2017
Date Made Active in Reports: 12/19/2017
Number of Days to Update: 15

Source: Sutter County Department of Agriculture
Telephone: 530-822-7500
Last EDR Contact: 12/01/2017
Next Scheduled EDR Contact: 03/19/2018
Data Release Frequency: Semi-Annually

TEHAMA COUNTY:

CUPA Facility List

Cupa facilities

Date of Government Version: 11/16/2017
Date Data Arrived at EDR: 11/17/2017
Date Made Active in Reports: 12/18/2017
Number of Days to Update: 31

Source: Tehama County Department of Environmental Health
Telephone: 530-527-8020
Last EDR Contact: 02/01/2018
Next Scheduled EDR Contact: 05/21/2018
Data Release Frequency: Varies

TRINITY COUNTY:

CUPA Facility List

Cupa facility list

Date of Government Version: 10/23/2017
Date Data Arrived at EDR: 10/24/2017
Date Made Active in Reports: 11/16/2017
Number of Days to Update: 23

Source: Department of Toxic Substances Control
Telephone: 760-352-0381
Last EDR Contact: 01/22/2018
Next Scheduled EDR Contact: 05/07/2018
Data Release Frequency: Varies

TULARE COUNTY:

CUPA Facility List
Cupa program facilities

Date of Government Version: 09/27/2017
Date Data Arrived at EDR: 09/28/2017
Date Made Active in Reports: 10/16/2017
Number of Days to Update: 18

Source: Tulare County Environmental Health Services Division
Telephone: 559-624-7400
Last EDR Contact: 02/01/2018
Next Scheduled EDR Contact: 05/21/2018
Data Release Frequency: Varies

TUOLUMNE COUNTY:

CUPA Facility List
Cupa facility list

Date of Government Version: 10/24/2017
Date Data Arrived at EDR: 10/25/2017
Date Made Active in Reports: 11/16/2017
Number of Days to Update: 22

Source: Divison of Environmental Health
Telephone: 209-533-5633
Last EDR Contact: 01/22/2018
Next Scheduled EDR Contact: 05/07/2018
Data Release Frequency: Varies

VENTURA COUNTY:

Business Plan, Hazardous Waste Producers, and Operating Underground Tanks
The BWT list indicates by site address whether the Environmental Health Division has Business Plan (B), Waste Producer (W), and/or Underground Tank (T) information.

Date of Government Version: 09/26/2017
Date Data Arrived at EDR: 10/25/2017
Date Made Active in Reports: 12/07/2017
Number of Days to Update: 43

Source: Ventura County Environmental Health Division
Telephone: 805-654-2813
Last EDR Contact: 01/22/2018
Next Scheduled EDR Contact: 05/07/2018
Data Release Frequency: Quarterly

Inventory of Illegal Abandoned and Inactive Sites
Ventura County Inventory of Closed, Illegal Abandoned, and Inactive Sites.

Date of Government Version: 12/01/2011
Date Data Arrived at EDR: 12/01/2011
Date Made Active in Reports: 01/19/2012
Number of Days to Update: 49

Source: Environmental Health Division
Telephone: 805-654-2813
Last EDR Contact: 12/26/2017
Next Scheduled EDR Contact: 04/16/2018
Data Release Frequency: Annually

Listing of Underground Tank Cleanup Sites
Ventura County Underground Storage Tank Cleanup Sites (LUST).

Date of Government Version: 05/29/2008
Date Data Arrived at EDR: 06/24/2008
Date Made Active in Reports: 07/31/2008
Number of Days to Update: 37

Source: Environmental Health Division
Telephone: 805-654-2813
Last EDR Contact: 11/08/2017
Next Scheduled EDR Contact: 02/26/2018
Data Release Frequency: Quarterly

Medical Waste Program List
To protect public health and safety and the environment from potential exposure to disease causing agents, the Environmental Health Division Medical Waste Program regulates the generation, handling, storage, treatment and disposal of medical waste throughout the County.

Date of Government Version: 09/26/2017
Date Data Arrived at EDR: 10/25/2017
Date Made Active in Reports: 12/07/2017
Number of Days to Update: 43

Source: Ventura County Resource Management Agency
Telephone: 805-654-2813
Last EDR Contact: 01/22/2018
Next Scheduled EDR Contact: 05/07/2018
Data Release Frequency: Quarterly

Underground Tank Closed Sites List
Ventura County Operating Underground Storage Tank Sites (UST)/Underground Tank Closed Sites List.

Date of Government Version: 11/27/2017
Date Data Arrived at EDR: 12/13/2017
Date Made Active in Reports: 01/19/2018
Number of Days to Update: 37

Source: Environmental Health Division
Telephone: 805-654-2813
Last EDR Contact: 12/11/2017
Next Scheduled EDR Contact: 03/26/2018
Data Release Frequency: Quarterly

YOLO COUNTY:

Underground Storage Tank Comprehensive Facility Report
Underground storage tank sites located in Yolo county.

Date of Government Version: 01/02/2018
Date Data Arrived at EDR: 01/09/2018
Date Made Active in Reports: 01/19/2018
Number of Days to Update: 10

Source: Yolo County Department of Health
Telephone: 530-666-8646
Last EDR Contact: 01/02/2018
Next Scheduled EDR Contact: 04/16/2018
Data Release Frequency: Annually

YUBA COUNTY:

CUPA Facility List
CUPA facility listing for Yuba County.

Date of Government Version: 11/08/2017
Date Data Arrived at EDR: 11/10/2017
Date Made Active in Reports: 11/16/2017
Number of Days to Update: 6

Source: Yuba County Environmental Health Department
Telephone: 530-749-7523
Last EDR Contact: 01/29/2018
Next Scheduled EDR Contact: 05/14/2018
Data Release Frequency: Varies

OTHER DATABASE(S)

Depending on the geographic area covered by this report, the data provided in these specialty databases may or may not be complete. For example, the existence of wetlands information data in a specific report does not mean that all wetlands in the area covered by the report are included. Moreover, the absence of any reported wetlands information does not necessarily mean that wetlands do not exist in the area covered by the report.

CT MANIFEST: Hazardous Waste Manifest Data
Facility and manifest data. Manifest is a document that lists and tracks hazardous waste from the generator through transporters to a tsd facility.

Date of Government Version: 11/11/2017
Date Data Arrived at EDR: 11/14/2017
Date Made Active in Reports: 12/18/2017
Number of Days to Update: 34

Source: Department of Energy & Environmental Protection
Telephone: 860-424-3375
Last EDR Contact: 11/14/2017
Next Scheduled EDR Contact: 02/26/2018
Data Release Frequency: No Update Planned

NJ MANIFEST: Manifest Information
Hazardous waste manifest information.

Date of Government Version: 12/31/2016
Date Data Arrived at EDR: 04/11/2017
Date Made Active in Reports: 07/27/2017
Number of Days to Update: 107

Source: Department of Environmental Protection
Telephone: N/A
Last EDR Contact: 01/05/2018
Next Scheduled EDR Contact: 04/23/2018
Data Release Frequency: Annually

NY MANIFEST: Facility and Manifest Data

Manifest is a document that lists and tracks hazardous waste from the generator through transporters to a TSD facility.

Date of Government Version: 10/01/2017
Date Data Arrived at EDR: 11/01/2017
Date Made Active in Reports: 11/13/2017
Number of Days to Update: 12

Source: Department of Environmental Conservation
Telephone: 518-402-8651
Last EDR Contact: 01/31/2018
Next Scheduled EDR Contact: 05/14/2018
Data Release Frequency: Quarterly

PA MANIFEST: Manifest Information

Hazardous waste manifest information.

Date of Government Version: 12/31/2016
Date Data Arrived at EDR: 07/25/2017
Date Made Active in Reports: 09/25/2017
Number of Days to Update: 62

Source: Department of Environmental Protection
Telephone: 717-783-8990
Last EDR Contact: 01/16/2018
Next Scheduled EDR Contact: 04/30/2018
Data Release Frequency: Annually

RI MANIFEST: Manifest information

Hazardous waste manifest information

Date of Government Version: 12/31/2013
Date Data Arrived at EDR: 06/19/2015
Date Made Active in Reports: 07/15/2015
Number of Days to Update: 26

Source: Department of Environmental Management
Telephone: 401-222-2797
Last EDR Contact: 11/16/2017
Next Scheduled EDR Contact: 03/05/2018
Data Release Frequency: Annually

WI MANIFEST: Manifest Information

Hazardous waste manifest information.

Date of Government Version: 12/31/2016
Date Data Arrived at EDR: 04/13/2017
Date Made Active in Reports: 07/14/2017
Number of Days to Update: 92

Source: Department of Natural Resources
Telephone: N/A
Last EDR Contact: 12/11/2017
Next Scheduled EDR Contact: 03/26/2018
Data Release Frequency: Annually

Oil/Gas Pipelines

Source: PennWell Corporation

Petroleum Bundle (Crude Oil, Refined Products, Petrochemicals, Gas Liquids (LPG/NGL), and Specialty Gases (Miscellaneous)) N = Natural Gas Bundle (Natural Gas, Gas Liquids (LPG/NGL), and Specialty Gases (Miscellaneous)). This map includes information copyrighted by PennWell Corporation. This information is provided on a best effort basis and PennWell Corporation does not guarantee its accuracy nor warrant its fitness for any particular purpose. Such information has been reprinted with the permission of PennWell.

Electric Power Transmission Line Data

Source: PennWell Corporation

This map includes information copyrighted by PennWell Corporation. This information is provided on a best effort basis and PennWell Corporation does not guarantee its accuracy nor warrant its fitness for any particular purpose. Such information has been reprinted with the permission of PennWell.

Sensitive Receptors: There are individuals deemed sensitive receptors due to their fragile immune systems and special sensitivity to environmental discharges. These sensitive receptors typically include the elderly, the sick, and children. While the location of all sensitive receptors cannot be determined, EDR indicates those buildings and facilities - schools, daycares, hospitals, medical centers, and nursing homes - where individuals who are sensitive receptors are likely to be located.

AHA Hospitals:

Source: American Hospital Association, Inc.
Telephone: 312-280-5991
The database includes a listing of hospitals based on the American Hospital Association's annual survey of hospitals.

Medical Centers: Provider of Services Listing

Source: Centers for Medicare & Medicaid Services
Telephone: 410-786-3000
A listing of hospitals with Medicare provider number, produced by Centers of Medicare & Medicaid Services, a federal agency within the U.S. Department of Health and Human Services.

Nursing Homes
Source: National Institutes of Health
Telephone: 301-594-6248
Information on Medicare and Medicaid certified nursing homes in the United States.

Public Schools
Source: National Center for Education Statistics
Telephone: 202-502-7300
The National Center for Education Statistics' primary database on elementary and secondary public education in the United States. It is a comprehensive, annual, national statistical database of all public elementary and secondary schools and school districts, which contains data that are comparable across all states.

Private Schools
Source: National Center for Education Statistics
Telephone: 202-502-7300
The National Center for Education Statistics' primary database on private school locations in the United States.

Daycare Centers: Licensed Facilities
Source: Department of Social Services
Telephone: 916-657-4041

Flood Zone Data: This data was obtained from the Federal Emergency Management Agency (FEMA). It depicts 100-year and 500-year flood zones as defined by FEMA. It includes the National Flood Hazard Layer (NFHL) which incorporates Flood Insurance Rate Map (FIRM) data and Q3 data from FEMA in areas not covered by NFHL.
Source: FEMA
Telephone: 877-336-2627
Date of Government Version: 2003, 2015

NWI: National Wetlands Inventory. This data, available in select counties across the country, was obtained by EDR in 2002, 2005 and 2010 from the U.S. Fish and Wildlife Service.

State Wetlands Data: Wetland Inventory
Source: Department of Fish & Game
Telephone: 916-445-0411

Current USGS 7.5 Minute Topographic Map
Source: U.S. Geological Survey

STREET AND ADDRESS INFORMATION

© 2015 TomTom North America, Inc. All rights reserved. This material is proprietary and the subject of copyright protection and other intellectual property rights owned by or licensed to Tele Atlas North America, Inc. The use of this material is subject to the terms of a license agreement. You will be held liable for any unauthorized copying or disclosure of this material.

GEOCHECK ®- PHYSICAL SETTING SOURCE ADDENDUM

TARGET PROPERTY ADDRESS

PORT OF SAN DIEGO SALT POND 20
90 ACRES NORTH OF PALM AVENUE
SAN DIEGO, CA 92154

TARGET PROPERTY COORDINATES

Latitude (North):	32.586421 - 32° 35' 11.12''
Longitude (West):	117.098547 - 117° 5' 54.77''
Universal Tranverse Mercator:	Zone 11
UTM X (Meters):	490751.2
UTM Y (Meters):	3605253.8
Elevation:	19 ft. above sea level

USGS TOPOGRAPHIC MAP

Target Property Map:	5622818 IMPERIAL BEACH, CA
Version Date:	2012

EDR's GeoCheck Physical Setting Source Addendum is provided to assist the environmental professional in forming an opinion about the impact of potential contaminant migration.

Assessment of the impact of contaminant migration generally has two principal investigative components:

1. Groundwater flow direction, and
2. Groundwater flow velocity.

Groundwater flow direction may be impacted by surface topography, hydrology, hydrogeology, characteristics of the soil, and nearby wells. Groundwater flow velocity is generally impacted by the nature of the geologic strata.

GEOCHECK® - PHYSICAL SETTING SOURCE SUMMARY

GROUNDWATER FLOW DIRECTION INFORMATION

Groundwater flow direction for a particular site is best determined by a qualified environmental professional using site-specific well data. If such data is not reasonably ascertainable, it may be necessary to rely on other sources of information, such as surface topographic information, hydrologic information, hydrogeologic data collected on nearby properties, and regional groundwater flow information (from deep aquifers).


TOPOGRAPHIC INFORMATION

Surface topography may be indicative of the direction of surficial groundwater flow. This information can be used to assist the environmental professional in forming an opinion about the impact of nearby contaminated properties or, should contamination exist on the target property, what downgradient sites might be impacted.

TARGET PROPERTY TOPOGRAPHY

General Topographic Gradient: General NNW

SURROUNDING TOPOGRAPHY: ELEVATION PROFILES

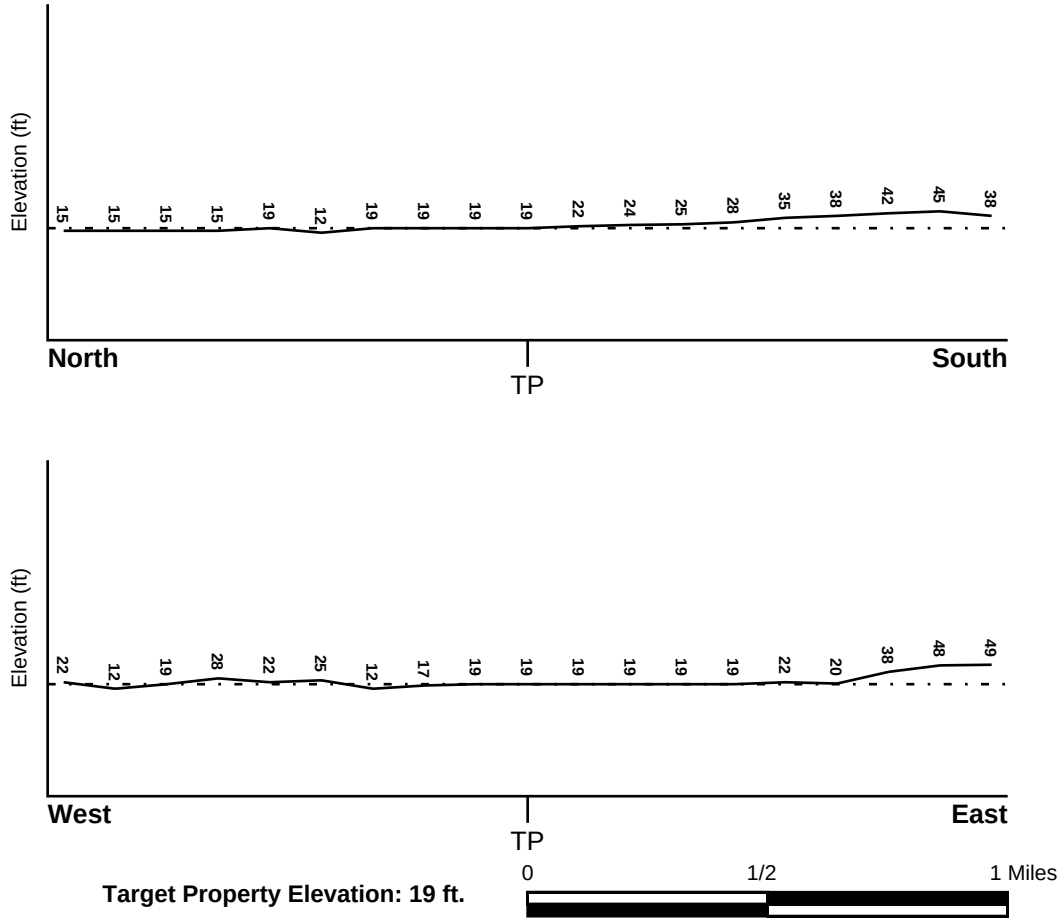

Target Property Elevation: 19 ft.

Source: Topography has been determined from the USGS 7.5' Digital Elevation Model and should be evaluated on a relative (not an absolute) basis. Relative elevation information between sites of close proximity should be field verified.

GEOCHECK® - PHYSICAL SETTING SOURCE SUMMARY

HYDROLOGIC INFORMATION

Surface water can act as a hydrologic barrier to groundwater flow. Such hydrologic information can be used to assist the environmental professional in forming an opinion about the impact of nearby contaminated properties or, should contamination exist on the target property, what downgradient sites might be impacted.

Refer to the Physical Setting Source Map following this summary for hydrologic information (major waterways and bodies of water).

FEMA FLOOD ZONE

Flood Plain Panel at Target Property	FEMA Source Type
06073C2153F	FEMA FIRM Flood data

Additional Panels in search area:	FEMA Source Type
06073C2151F	FEMA FIRM Flood data
06073C2152F	FEMA FIRM Flood data
06073C2154G	FEMA FIRM Flood data

NATIONAL WETLAND INVENTORY

NWI Quad at Target Property	NWI Electronic Data Coverage
IMPERIAL BEACH	YES - refer to the Overview Map and Detail Map

HYDROGEOLOGIC INFORMATION

Hydrogeologic information obtained by installation of wells on a specific site can often be an indicator of groundwater flow direction in the immediate area. Such hydrogeologic information can be used to assist the environmental professional in forming an opinion about the impact of nearby contaminated properties or, should contamination exist on the target property, what downgradient sites might be impacted.

Site-Specific Hydrogeological Data*:

Search Radius:	1.25 miles
Status:	Not found

AQUIFLOW®

Search Radius: 1.000 Mile.

EDR has developed the AQUIFLOW Information System to provide data on the general direction of groundwater flow at specific points. EDR has reviewed reports submitted by environmental professionals to regulatory authorities at select sites and has extracted the date of the report, groundwater flow direction as determined hydrogeologically, and the depth to water table.

MAP ID	LOCATION FROM TP	GENERAL DIRECTION GROUNDWATER FLOW
1	1/2 - 1 Mile WSW	SW
1G	1/2 - 1 Mile WSW	SW

For additional site information, refer to Physical Setting Source Map Findings.

* ©1996 Site−specific hydrogeological data gathered by CERCLIS Alerts, Inc., Bainbridge Island, WA. All rights reserved. All of the information and opinions presented are those of the cited EPA report(s), which were completed under a Comprehensive Environmental Response Compensation and Liability Information System (CERCLIS) investigation.

GEOCHECK® - PHYSICAL SETTING SOURCE SUMMARY

GROUNDWATER FLOW VELOCITY INFORMATION

Groundwater flow velocity information for a particular site is best determined by a qualified environmental professional using site specific geologic and soil strata data. If such data are not reasonably ascertainable, it may be necessary to rely on other sources of information, including geologic age identification, rock stratigraphic unit and soil characteristics data collected on nearby properties and regional soil information. In general, contaminant plumes move more quickly through sandy-gravelly types of soils than silty-clayey types of soils.

GEOLOGIC INFORMATION IN GENERAL AREA OF TARGET PROPERTY

Geologic information can be used by the environmental professional in forming an opinion about the relative speed at which contaminant migration may be occurring.

ROCK STRATIGRAPHIC UNIT


Era:	Cenozoic
System:	Tertiary
Series:	Pliocene
Code:	Tp *(decoded above as Era, System & Series)*

GEOLOGIC AGE IDENTIFICATION

Category: Stratified Sequence

Geologic Age and Rock Stratigraphic Unit Source: P.G. Schruben, R.E. Arndt and W.J. Bawiec, Geology of the Conterminous U.S. at 1:2,500,000 Scale - a digital representation of the 1974 P.B. King and H.M. Beikman Map, USGS Digital Data Series DDS - 11 (1994).

SSURGO SOIL MAP - 05182067.2r

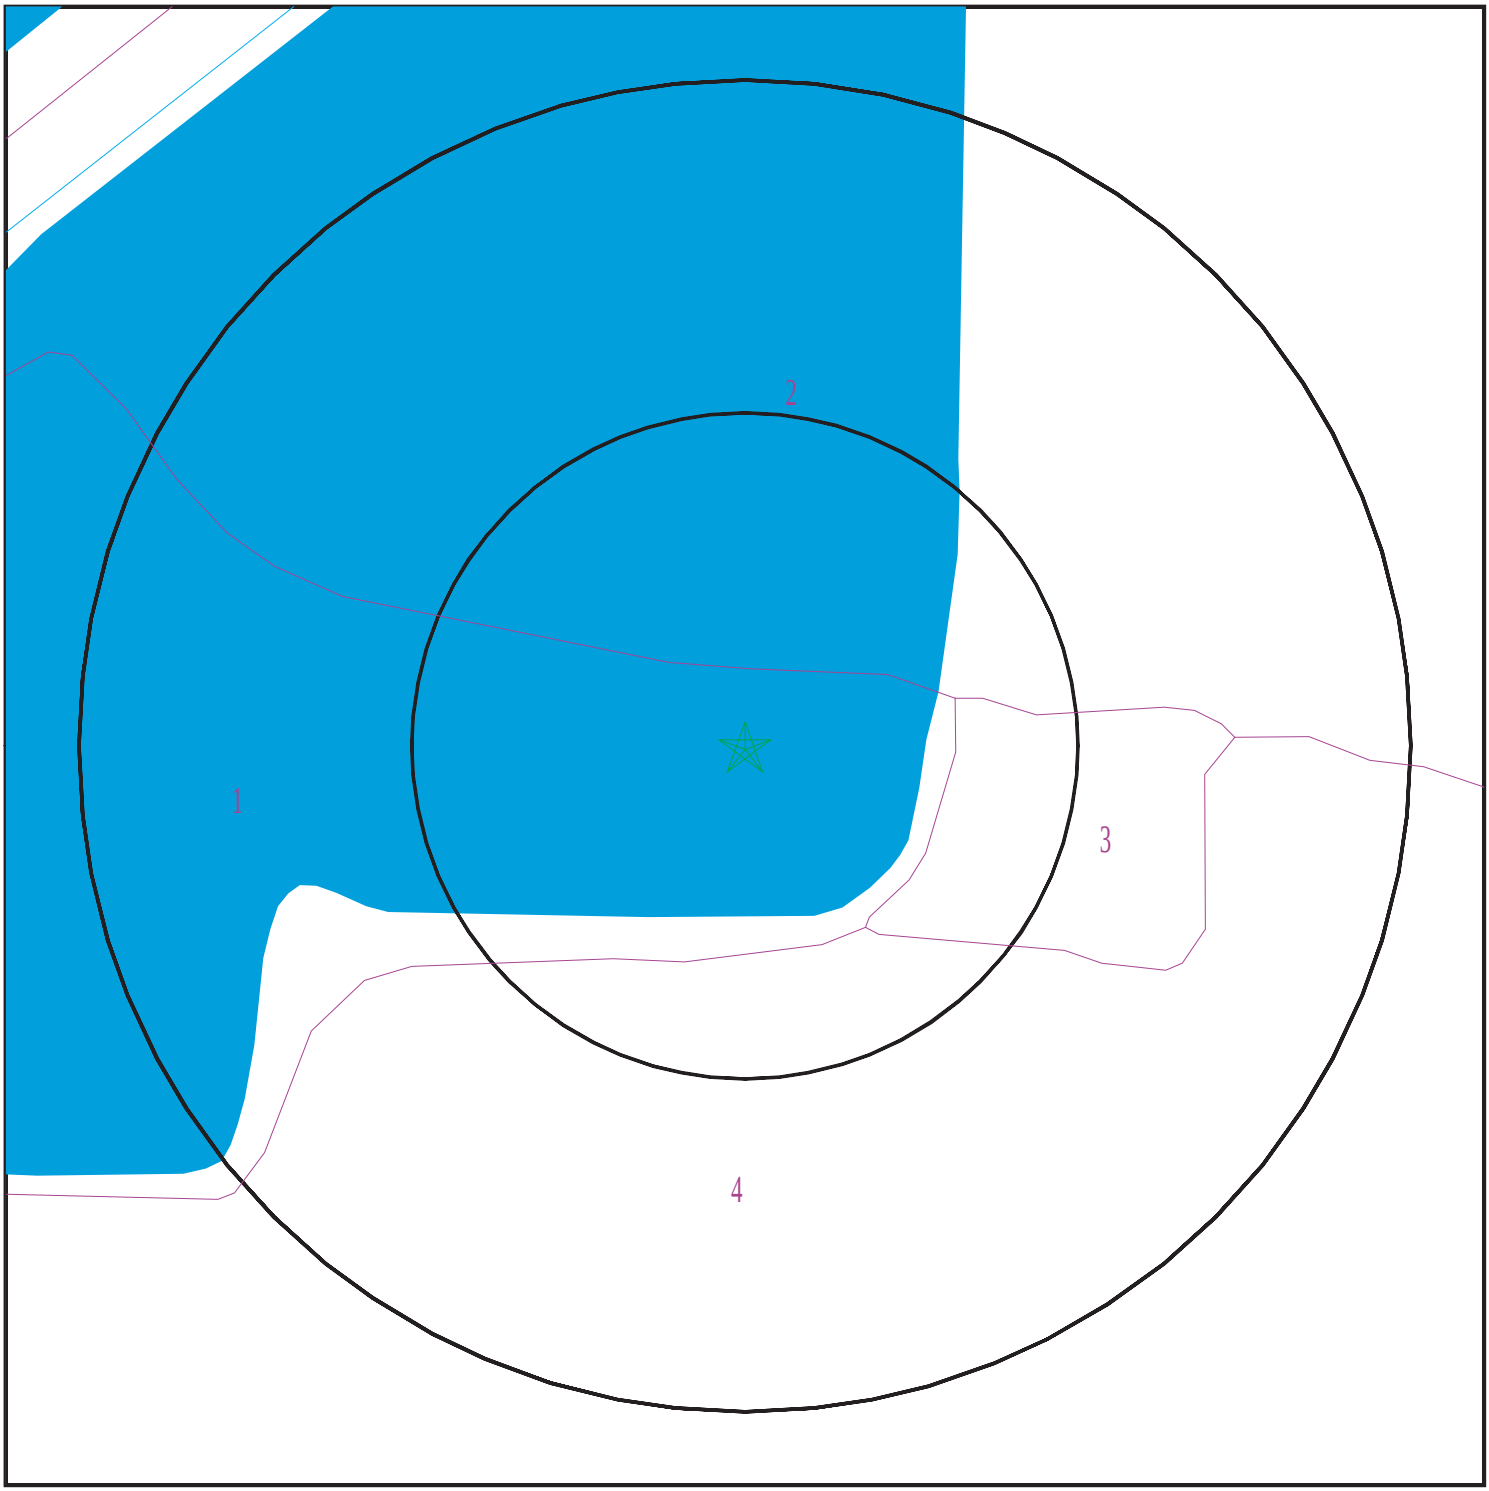

Target Property
SSURGO Soil
Water

0 1/16 1/8 1/4 Miles

N

SITE NAME:	Port of San Diego Salt Pond 20	CLIENT:	Kleinfelder, Inc.
ADDRESS:	90 Acres North of Palm Avenue San Diego CA 92154	CONTACT:	Travis Meier
		INQUIRY #:	05182067.2r
LAT/LONG:	32.586421 / 117.098547	DATE:	February 08, 2018 1:12 pm

Copyright © 2018 EDR, Inc. © 2015 TomTom Rel. 2015.

GEOCHECK® - PHYSICAL SETTING SOURCE SUMMARY

DOMINANT SOIL COMPOSITION IN GENERAL AREA OF TARGET PROPERTY

The U.S. Department of Agriculture's (USDA) Soil Conservation Service (SCS) leads the National Cooperative Soil Survey (NCSS) and is responsible for collecting, storing, maintaining and distributing soil survey information for privately owned lands in the United States. A soil map in a soil survey is a representation of soil patterns in a landscape. The following information is based on Soil Conservation Service SSURGO data.

Soil Map ID: 1

Soil Component Name: LAKES AND LAGOONS

Soil Surface Texture:
Hydrologic Group: Not reported

Soil Drainage Class:
Hydric Status: Not hydric

Corrosion Potential - Uncoated Steel: Not Reported

Depth to Bedrock Min: > 0 inches

Depth to Watertable Min: > 0 inches

No Layer Information available.

Soil Map ID: 2

Soil Component Name: GRANGEVILLE

Soil Surface Texture: fine sandy loam

Hydrologic Group: Class B - Moderate infiltration rates. Deep and moderately deep, moderately well and well drained soils with moderately coarse textures.

Soil Drainage Class:
Hydric Status: Partially hydric

Corrosion Potential - Uncoated Steel: High

Depth to Bedrock Min: > 0 inches

Depth to Watertable Min: > 92 inches

Soil Layer Information							
	Boundary			Classification		Saturated hydraulic conductivity micro m/sec	Soil Reaction (pH)
Layer	Upper	Lower	Soil Texture Class	AASHTO Group	Unified Soil		
1	0 inches	11 inches	fine sandy loam	Silt-Clay Materials (more than 35 pct. passing No. 200), Silty Soils.	COARSE-GRAINED SOILS, Sands, Sands with fines, Silty Sand.	Max: 42 Min: 14	Max: 8.4 Min: 7.9
2	11 inches	59 inches	sandy loam	Silt-Clay Materials (more than 35 pct. passing No. 200), Silty Soils.	FINE-GRAINED SOILS, Silts and Clays (liquid limit less than 50%), silt.	Max: 42 Min: 14	Max: 8.4 Min: 7.9

Soil Map ID: 3

Soil Component Name: HUERHUERO

Soil Surface Texture: loam

Hydrologic Group: Class D - Very slow infiltration rates. Soils are clayey, have a high water table, or are shallow to an impervious layer.

Soil Drainage Class: Moderately well drained

Hydric Status: Partially hydric

Corrosion Potential - Uncoated Steel: High

Depth to Bedrock Min: > 0 inches

Depth to Watertable Min: > 0 inches

Soil Layer Information							
	Boundary			Classification		Saturated hydraulic conductivity micro m/sec	Soil Reaction (pH)
Layer	Upper	Lower	Soil Texture Class	AASHTO Group	Unified Soil		
1	0 inches	11 inches	loam	Silt-Clay Materials (more than 35 pct. passing No. 200), Silty Soils.	FINE-GRAINED SOILS, Silts and Clays (liquid limit less than 50%), silt.	Max: 14 Min: 4	Max: 6 Min: 5.1

Soil Layer Information							
	Boundary			Classification		Saturated hydraulic conductivity micro m/sec	Soil Reaction (pH)
Layer	Upper	Lower	Soil Texture Class	AASHTO Group	Unified Soil		
2	11 inches	55 inches	clay loam	Silt-Clay Materials (more than 35 pct. passing No. 200), Clayey Soils.	FINE-GRAINED SOILS, Silts and Clays (liquid limit 50% or more), Fat Clay.	Max: 0.42 Min: 0.01	Max: 8.4 Min: 7.4
3	55 inches	72 inches	stratified sand to sandy loam	Granular materials (35 pct. or less passing No. 200), Silty, or Clayey Gravel and Sand.	COARSE-GRAINED SOILS, Sands, Sands with fines, Clayey sand. COARSE-GRAINED SOILS, Sands, Sands with fines, Silty Sand.	Max: 4 Min: 1.4	Max: 8.4 Min: 7.4

Soil Map ID: 4

Soil Component Name: HUERHUERO

Soil Surface Texture: loam

Hydrologic Group: Class D - Very slow infiltration rates. Soils are clayey, have a high water table, or are shallow to an impervious layer.

Soil Drainage Class: Moderately well drained

Hydric Status: Not hydric

Corrosion Potential - Uncoated Steel: High

Depth to Bedrock Min: > 0 inches

Depth to Watertable Min: > 0 inches

Soil Layer Information							
	Boundary			Classification		Saturated hydraulic conductivity micro m/sec	Soil Reaction (pH)
Layer	Upper	Lower	Soil Texture Class	AASHTO Group	Unified Soil		
1	0 inches	11 inches	loam	Silt-Clay Materials (more than 35 pct. passing No. 200), Silty Soils.	FINE-GRAINED SOILS, Silts and Clays (liquid limit less than 50%), Lean Clay. FINE-GRAINED SOILS, Silts and Clays (liquid limit less than 50%), silt.	Max: 14 Min: 4	Max: 6 Min: 5.1

GEOCHECK® - PHYSICAL SETTING SOURCE SUMMARY

Soil Layer Information							
	Boundary			Classification		Saturated hydraulic conductivity micro m/sec	Soil Reaction (pH)
Layer	Upper	Lower	Soil Texture Class	AASHTO Group	Unified Soil		
2	11 inches	55 inches	clay loam	Silt-Clay Materials (more than 35 pct. passing No. 200), Clayey Soils.	FINE-GRAINED SOILS, Silts and Clays (liquid limit less than 50%), Lean Clay	Max: 0.42 Min: 0.01	Max: 8.4 Min: 7.4
3	55 inches	72 inches	stratified sand to sandy loam	Granular materials (35 pct. or less passing No. 200), Silty, or Clayey Gravel and Sand.	COARSE-GRAINED SOILS, Sands, Sands with fines, Clayey sand. COARSE-GRAINED SOILS, Sands, Sands with fines, Silty Sand.	Max: 4 Min: 1.4	Max: 8.4 Min: 7.4

LOCAL / REGIONAL WATER AGENCY RECORDS

EDR Local/Regional Water Agency records provide water well information to assist the environmental professional in assessing sources that may impact ground water flow direction, and in forming an opinion about the impact of contaminant migration on nearby drinking water wells.

WELL SEARCH DISTANCE INFORMATION

DATABASE	SEARCH DISTANCE (miles)
Federal USGS	1.000
Federal FRDS PWS	Nearest PWS within 1 mile
State Database	1.000

FEDERAL USGS WELL INFORMATION

MAP ID	WELL ID	LOCATION FROM TP
2	USGS40000129224	1/2 - 1 Mile South
A3	USGS40000129234	1/2 - 1 Mile ENE
A4	USGS40000129237	1/2 - 1 Mile ENE
B6	USGS40000129249	1/2 - 1 Mile ENE
8	USGS40000129236	1/2 - 1 Mile ENE
C9	USGS40000129248	1/2 - 1 Mile ENE
C11	USGS40000129240	1/2 - 1 Mile ENE
C12	USGS40000129239	1/2 - 1 Mile ENE
C13	USGS40000129242	1/2 - 1 Mile ENE

GEOCHECK® - PHYSICAL SETTING SOURCE SUMMARY

FEDERAL USGS WELL INFORMATION

MAP ID	WELL ID	LOCATION FROM TP
C14	USGS40000129241	1/2 - 1 Mile ENE
C15	USGS40000129238	1/2 - 1 Mile ENE
21	USGS40000129230	1/2 - 1 Mile East

FEDERAL FRDS PUBLIC WATER SUPPLY SYSTEM INFORMATION

MAP ID	WELL ID	LOCATION FROM TP
7	CA3710001	1/2 - 1 Mile WSW

Note: PWS System location is not always the same as well location.

STATE DATABASE WELL INFORMATION


MAP ID	WELL ID	LOCATION FROM TP
B5	CADW60000002229	1/2 - 1 Mile ENE
C10	CADW60000005157	1/2 - 1 Mile ENE
C16	CADW60000014539	1/2 - 1 Mile ENE
C17	CADW60000014540	1/2 - 1 Mile ENE
C18	CADW60000001126	1/2 - 1 Mile ENE
C19	CADW60000001124	1/2 - 1 Mile ENE
C20	CADW60000001125	1/2 - 1 Mile ENE

OTHER STATE DATABASE INFORMATION

STATE OIL/GAS WELL INFORMATION

MAP ID	WELL ID	LOCATION FROM TP
1	CAOG11000223066	0 - 1/8 Mile NNW
2	CAOG11000223090	1/2 - 1 Mile East

PHYSICAL SETTING SOURCE MAP - 05182067.2r

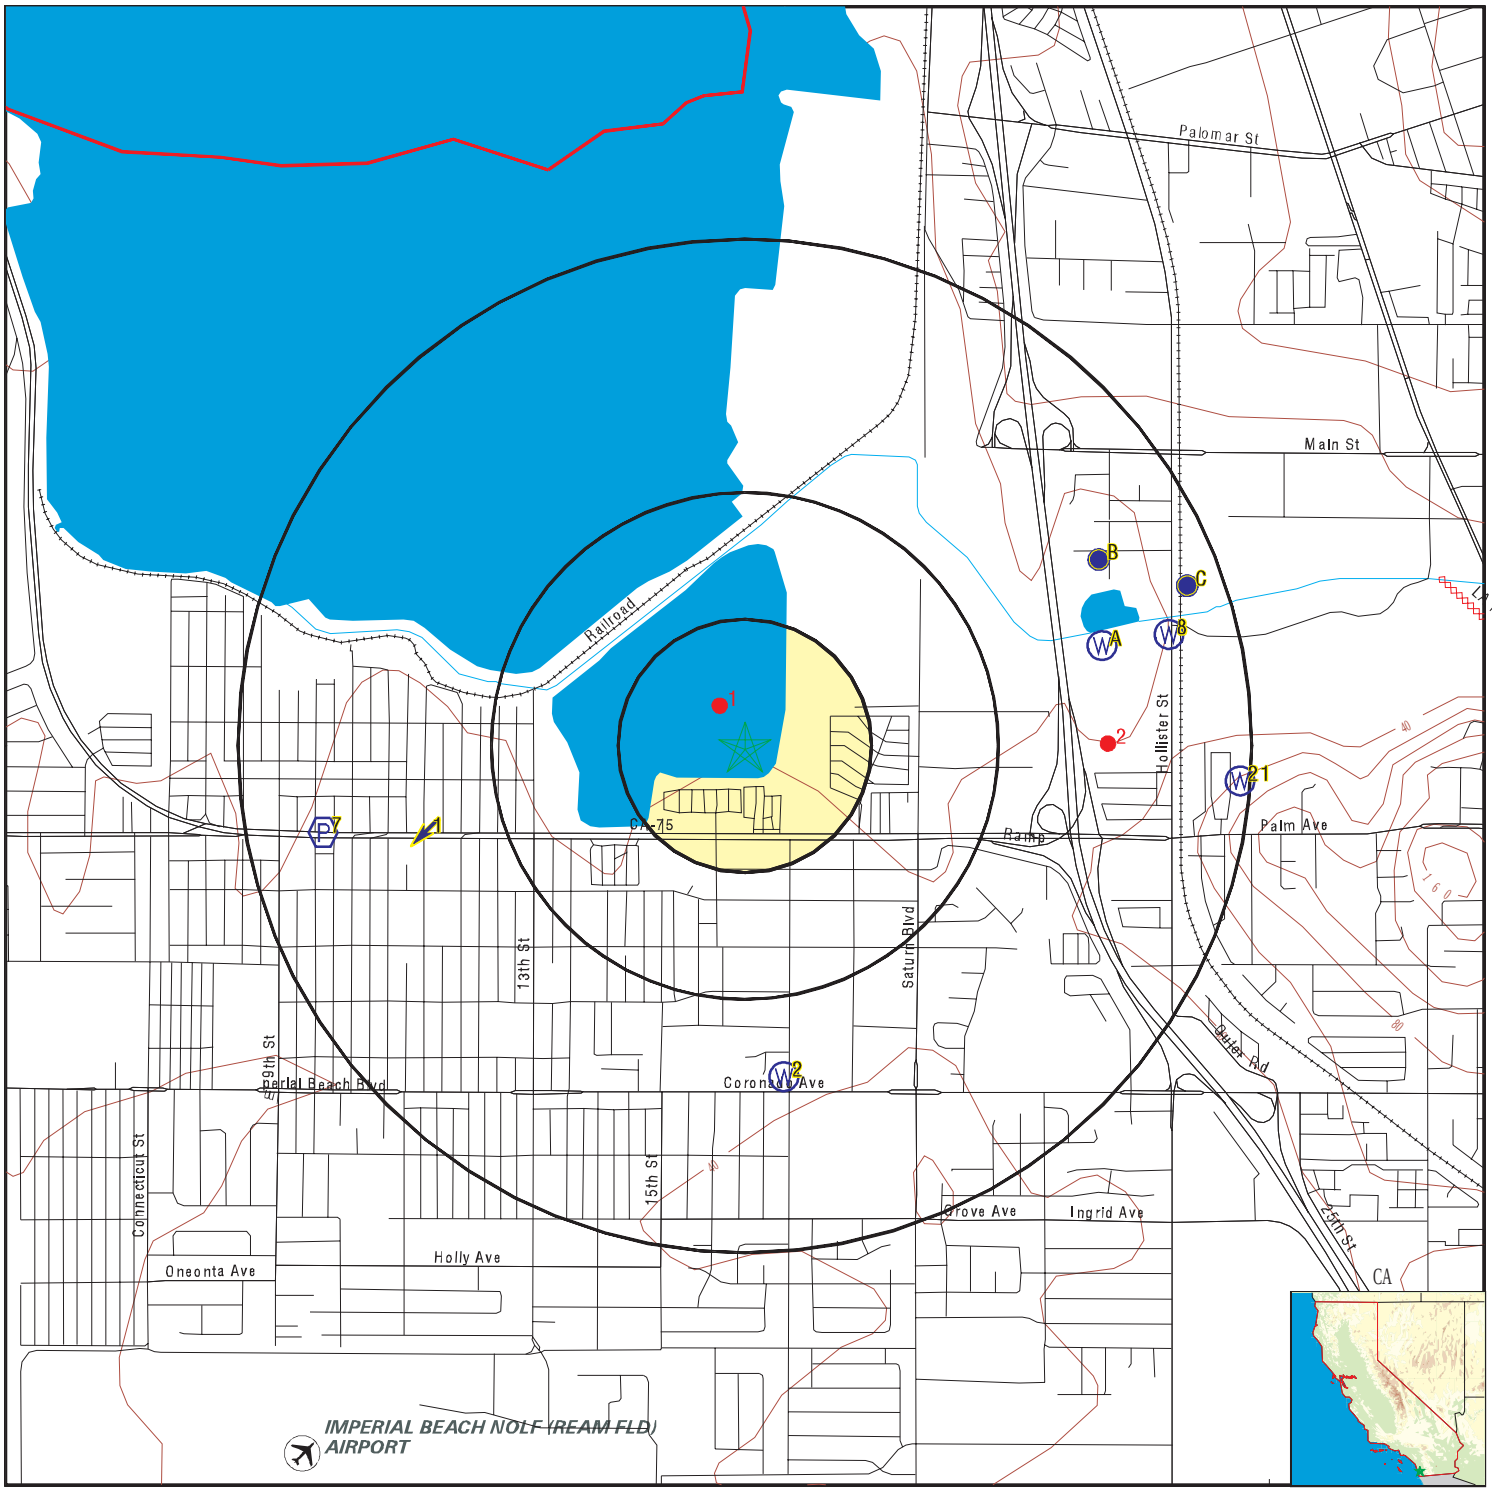

- County Boundary
- Major Roads
- Contour Lines
- Earthquake Fault Lines
- Airports
- Earthquake epicenter, Richter 5 or greater
- Water Wells
- Public Water Supply Wells
- Cluster of Multiple Icons
- Groundwater Flow Direction
- GI Indeterminate Groundwater Flow at Location
- GV Groundwater Flow Varies at Location
- HD Closest Hydrogeological Data
- Oil, gas or related wells

SITE NAME:	Port of San Diego Salt Pond 20	CLIENT:	Kleinfelder, Inc.
ADDRESS:	90 Acres North of Palm Avenue San Diego CA 92154	CONTACT:	Travis Meier
		INQUIRY #:	05182067.2r
LAT/LONG:	32.586421 / 117.098547	DATE:	February 08, 2018 1:12 pm

Copyright © 2018 EDR, Inc. © 2015 TomTom Rel. 2015.

GEOCHECK® - PHYSICAL SETTING SOURCE MAP FINDINGS

Map ID
Direction
Distance
Elevation

			Database	EDR ID Number
1 **WSW** **1/2 - 1 Mile** **Higher**	Site ID:	Not Reported	**AQUIFLOW**	**38366**
	Groundwater Flow:	SW		
	Shallow Water Depth:	Not Reported		
	Deep Water Depth:	Not Reported		
	Average Water Depth:	24		
	Date:	07/10/1995		

2
South
1/2 - 1 Mile
Higher

FED USGS **USGS40000129224**

Org. Identifier:	USGS-CA		
Formal name:	USGS California Water Science Center		
Monloc Identifier:	USGS-323437117055001		
Monloc name:	018S002W28E001S		
Monloc type:	Well		
Monloc desc:	Not Reported		
Huc code:	Not Reported	Drainagearea value:	Not Reported
Drainagearea Units:	Not Reported	Contrib drainagearea:	Not Reported
Contrib drainagearea units:	Not Reported	Latitude:	32.5769444
Longitude:	-117.0972222	Sourcemap scale:	Not Reported
Horiz Acc measure:	Unknown	Horiz Acc measure units:	Unknown
Horiz Collection method:	Interpolated from map		
Horiz coord refsys:	NAD83	Vert measure val:	53.3
Vert measure units:	feet	Vertacc measure val:	2
Vert accmeasure units:	feet		
Vertcollection method:	Reported		
Vert coord refsys:	NGVD29	Countrycode:	US
Aquifername:	California Coastal Basin aquifers		
Formation type:	Not Reported		
Aquifer type:	Not Reported		
Construction date:	Not Reported	Welldepth:	Not Reported
Welldepth units:	Not Reported	Wellholedepth:	Not Reported
Wellholedepth units:	Not Reported		

Ground-water levels, Number of Measurements: 0

A3
ENE
1/2 - 1 Mile
Lower

FED USGS **USGS40000129234**

Org. Identifier:	USGS-CA		
Formal name:	USGS California Water Science Center		
Monloc Identifier:	USGS-323520117051101		
Monloc name:	018S002W21J001S		
Monloc type:	Well		
Monloc desc:	Not Reported		
Huc code:	Not Reported	Drainagearea value:	Not Reported
Drainagearea Units:	Not Reported	Contrib drainagearea:	Not Reported
Contrib drainagearea units:	Not Reported	Latitude:	32.5891333
Longitude:	-117.08645	Sourcemap scale:	24000

Horiz Acc measure:	1	Horiz Acc measure units:	seconds
Horiz Collection method:	Interpolated from Digital Map		
Horiz coord refsys:	NAD83	Vert measure val:	11
Vert measure units:	feet	Vertacc measure val:	10
Vert accmeasure units:	feet		
Vertcollection method:	Interpolated from topographic map		
Vert coord refsys:	NGVD29	Countrycode:	US
Aquifername:	California Coastal Basin aquifers		
Formation type:	Not Reported		
Aquifer type:	Not Reported		
Construction date:	Not Reported	Welldepth:	Not Reported
Welldepth units:	Not Reported	Wellholedepth:	34
Wellholedepth units:	ft		

Ground-water levels, Number of Measurements: 0

A4
ENE **FED USGS** **USGS40000129237**
1/2 - 1 Mile
Lower

Org. Identifier:	USGS-CA		
Formal name:	USGS California Water Science Center		
Monloc Identifier:	USGS-323522117051101		
Monloc name:	018S002W21J004S		
Monloc type:	Well		
Monloc desc:	Not Reported		
Huc code:	Not Reported	Drainagearea value:	Not Reported
Drainagearea Units:	Not Reported	Contrib drainagearea:	Not Reported
Contrib drainagearea units:	Not Reported	Latitude:	32.5894528
Longitude:	-117.0864722	Sourcemap scale:	24000
Horiz Acc measure:	1	Horiz Acc measure units:	seconds
Horiz Collection method:	Interpolated from Digital Map		
Horiz coord refsys:	NAD83	Vert measure val:	10
Vert measure units:	feet	Vertacc measure val:	10
Vert accmeasure units:	feet		
Vertcollection method:	Interpolated from topographic map		
Vert coord refsys:	NGVD29	Countrycode:	US
Aquifername:	California Coastal Basin aquifers		
Formation type:	Not Reported		
Aquifer type:	Not Reported		
Construction date:	Not Reported	Welldepth:	Not Reported
Welldepth units:	Not Reported	Wellholedepth:	870
Wellholedepth units:	ft		

Ground-water levels, Number of Measurements: 0

B5
ENE **CA WELLS** **CADW60000002229**
1/2 - 1 Mile
Lower

Objectid:	2229
Latitude:	32.5918
Longitude:	-117.087
Site code:	325918N1170870W001
State well numbe:	18S02W21H003S
Local well name:	''
Well use id:	6
Well use descrip:	Unknown
County id:	37
County name:	San Diego

Basin code:	'9-18'
Basin desc:	Otay Valley
Dwr region id:	80238
Dwr region:	Southern Region Office
Site id:	CADW60000002229

B6
ENE **FED USGS** **USGS40000129249**
1/2 - 1 Mile
Lower

Org. Identifier:	USGS-CA		
Formal name:	USGS California Water Science Center		
Monloc Identifier:	USGS-323530117050701		
Monloc name:	018S002W21H003S		
Monloc type:	Well		
Monloc desc:	Not Reported		
Huc code:	18070304	Drainagearea value:	Not Reported
Drainagearea Units:	Not Reported	Contrib drainagearea:	Not Reported
Contrib drainagearea units:	Not Reported	Latitude:	32.5917221
Longitude:	-117.0861394	Sourcemap scale:	24000
Horiz Acc measure:	1	Horiz Acc measure units:	seconds
Horiz Collection method:	Interpolated from map		
Horiz coord refsys:	NAD83	Vert measure val:	12.00
Vert measure units:	feet	Vertacc measure val:	10
Vert accmeasure units:	feet		
Vertcollection method:	Interpolated from topographic map		
Vert coord refsys:	NGVD29	Countrycode:	US
Aquifername:	California Coastal Basin aquifers		
Formation type:	Not Reported		
Aquifer type:	Not Reported		
Construction date:	Not Reported	Welldepth:	Not Reported
Welldepth units:	Not Reported	Wellholedepth:	Not Reported
Wellholedepth units:	Not Reported		

Ground-water levels, Number of Measurements: 25

Date	Feet below Surface	Feet to Sealevel	Date	Feet below Surface	Feet to Sealevel
1994-03-18	8.40		1993-04-07	6.33	
1992-09-03	8.03		1992-03-23	7.27	
1991-09-16	8.36		1991-03-18	8.25	
1990-09-12	8.75		1990-03-14	8.63	
1989-09-12	9.54		1989-03-21	8.41	
1988-09-23	8.20		1988-03-09	7.16	
1987-09-16	8.18		1987-02-20	8.02	
1986-04-09	7.60		1985-08-13	8.59	
1984-11-30	9.37		1983-12-02	8.39	
1983-03-11	7.52		1982-05-12	8.58	
1981-08-25	9.43		1981-01-29	9.77	
1980-07-14	9.37		1979-12-19	10.30	
1978-12-07	11.03				

7
WSW **FRDS PWS** **CA3710001**
1/2 - 1 Mile
Higher

Epa region:	09	State:	CA
Pwsid:	CA3710001		
Pwsname:	CALIFORNIA-AMERICAN WATER CO		
City served:	Not Reported	State served:	CA
Zip served:	Not Reported	Fips county:	06073
Status:	Active	Pop srvd:	96000
Pwssvcconn:	20989	Source:	Purch_surface_water
Pws type:	CWS	Owner:	Private
Contact:	MATTIS, CHRIS		
Contactor gname:	MATTIS, CHRIS		
Contact phone:	619-522-6401	Contact address1:	1019 CHERRY AVE
Contact address2:	Not Reported	Contact city:	IMPERIAL BEACH
Contact state:	CA	Contact zip:	91932
Activity code:	A		

Location Information:

Name:	CALIFORNIA-AMERICAN WATER CO		
Pwstypcd:	CWS	Primsrccd:	SWP
Popserved:	96000		
Add1:	1019 CHERRY AVE		
Add2:	Not Reported		
City:	IMPERIAL BEACH	State:	CA
Zip:	91932	Phone:	619-522-6401
Cityserv:	Not Reported	Cntyserv:	San Diego
Stateserv:	CA	Zipserv:	Not Reported

PWS ID:	CA3710001		
Date Initiated:	Not Reported	Date Deactivated:	Not Reported
PWS Name:	CALIFORNIA-AMERICAN WATER CO IMPERIAL BEACH, CA 91933		

Addressee / Facility:	Not Reported		
Facility Latitude:	32 35 02	Facility Longitude:	117 06 43
City Served:	CORONADO-IMP BE		
Treatment Class:	Mixed (treated and untreated)	Population:	80000

Violations information not reported.

8
ENE **FED USGS** **USGS40000129236**
1/2 - 1 Mile
Higher

Org. Identifier:	USGS-CA		
Formal name:	USGS California Water Science Center		
Monloc Identifier:	USGS-323522117050301		
Monloc name:	018S002W21J003S		
Monloc type:	Well		
Monloc desc:	Abandoned because of high TDS		
Huc code:	Not Reported	Drainagearea value:	Not Reported
Drainagearea Units:	Not Reported	Contrib drainagearea:	Not Reported
Contrib drainagearea units:	Not Reported	Latitude:	32.5896111
Longitude:	-117.0841944	Sourcemap scale:	24000

Horiz Acc measure:	.5	Horiz Acc measure units:	seconds
Horiz Collection method:	Global positioning system (GPS), uncorrected		
Horiz coord refsys:	NAD83	Vert measure val:	20
Vert measure units:	feet	Vertacc measure val:	10
Vert accmeasure units:	feet		
Vertcollection method:	Interpolated from topographic map		
Vert coord refsys:	NGVD29	Countrycode:	US
Aquifername:	California Coastal Basin aquifers		
Formation type:	Not Reported		
Aquifer type:	Not Reported		
Construction date:	Not Reported	Welldepth:	Not Reported
Welldepth units:	Not Reported	Wellholedepth:	713
Wellholedepth units:	ft		

Ground-water levels, Number of Measurements: 0

C9
ENE **FED USGS** **USGS40000129248**
1/2 - 1 Mile
Higher

Org. Identifier:	USGS-CA		
Formal name:	USGS California Water Science Center		
Monloc Identifier:	USGS-323528117050301		
Monloc name:	018S002W21J002S		
Monloc type:	Well		
Monloc desc:	Not Reported		
Huc code:	Not Reported	Drainagearea value:	Not Reported
Drainagearea Units:	Not Reported	Contrib drainagearea:	Not Reported
Contrib drainagearea units:	Not Reported	Latitude:	32.5911667
Longitude:	-117.084361	Sourcemap scale:	24000
Horiz Acc measure:	.5	Horiz Acc measure units:	seconds
Horiz Collection method:	Global positioning system (GPS), uncorrected		
Horiz coord refsys:	NAD83	Vert measure val:	22
Vert measure units:	feet	Vertacc measure val:	10
Vert accmeasure units:	feet		
Vertcollection method:	Interpolated from topographic map		
Vert coord refsys:	NGVD29	Countrycode:	US
Aquifername:	California Coastal Basin aquifers		
Formation type:	Not Reported		
Aquifer type:	Not Reported		
Construction date:	Not Reported	Welldepth:	Not Reported
Welldepth units:	Not Reported	Wellholedepth:	Not Reported
Wellholedepth units:	Not Reported		

Ground-water levels, Number of Measurements: 0

C10
ENE **CA WELLS** **CADW60000005157**
1/2 - 1 Mile
Higher

Objectid:	5157
Latitude:	32.590994
Longitude:	-117.083514
Site code:	325910N1170835W006
State well numbe:	Not Reported
Local well name:	'Otay Trolley'
Well use id:	1
Well use descrip:	Observation
County id:	37
County name:	San Diego

Basin code:	'9-18'
Basin desc:	Otay Valley
Dwr region id:	80238
Dwr region:	Southern Region Office
Site id:	CADW60000005157

C11
ENE **FED USGS** **USGS40000129240**
1/2 - 1 Mile
Higher

Org. Identifier:	USGS-CA		
Formal name:	USGS California Water Science Center		
Monloc Identifier:	USGS-323527117050003		
Monloc name:	018S002W22E005S		
Monloc type:	Well		
Monloc desc:	Not Reported		
Huc code:	Not Reported	Drainagearea value:	Not Reported
Drainagearea Units:	Not Reported	Contrib drainagearea:	Not Reported
Contrib drainagearea units:	Not Reported	Latitude:	32.5909944
Longitude:	-117.0835139	Sourcemap scale:	24000
Horiz Acc measure:	.1	Horiz Acc measure units:	seconds
Horiz Collection method:	Global positioning system (GPS), uncorrected		
Horiz coord refsys:	NAD83	Vert measure val:	23.63
Vert measure units:	feet	Vertacc measure val:	.5
Vert accmeasure units:	feet		
Vertcollection method:	Global Positioning System		
Vert coord refsys:	NAVD88	Countrycode:	US
Aquifername:	California Coastal Basin aquifers		
Formation type:	Not Reported		
Aquifer type:	Not Reported		
Construction date:	20080223	Welldepth:	560
Welldepth units:	ft	Wellholedepth:	1610
Wellholedepth units:	ft		

Ground-water levels, Number of Measurements: 0

C12
ENE **FED USGS** **USGS40000129239**
1/2 - 1 Mile
Higher

Org. Identifier:	USGS-CA		
Formal name:	USGS California Water Science Center		
Monloc Identifier:	USGS-323527117050002		
Monloc name:	018S002W22E004S		
Monloc type:	Well		
Monloc desc:	Not Reported		
Huc code:	Not Reported	Drainagearea value:	Not Reported
Drainagearea Units:	Not Reported	Contrib drainagearea:	Not Reported
Contrib drainagearea units:	Not Reported	Latitude:	32.5909944
Longitude:	-117.0835139	Sourcemap scale:	24000
Horiz Acc measure:	.1	Horiz Acc measure units:	seconds
Horiz Collection method:	Global positioning system (GPS), uncorrected		
Horiz coord refsys:	NAD83	Vert measure val:	23.63
Vert measure units:	feet	Vertacc measure val:	.5
Vert accmeasure units:	feet		
Vertcollection method:	Global Positioning System		
Vert coord refsys:	NAVD88	Countrycode:	US
Aquifername:	California Coastal Basin aquifers		
Formation type:	Not Reported		

Aquifer type:	Not Reported		
Construction date:	20080223	Welldepth:	930
Welldepth units:	ft	Wellholedepth:	1610
Wellholedepth units:	ft		

Ground-water levels, Number of Measurements: 0

C13
ENE **FED USGS** **USGS40000129242**
1/2 - 1 Mile
Higher

Org. Identifier:	USGS-CA		
Formal name:	USGS California Water Science Center		
Monloc Identifier:	USGS-323527117050005		
Monloc name:	018S002W22E007S		
Monloc type:	Well		
Monloc desc:	Not Reported		
Huc code:	Not Reported	Drainagearea value:	Not Reported
Drainagearea Units:	Not Reported	Contrib drainagearea:	Not Reported
Contrib drainagearea units:	Not Reported	Latitude:	32.5909944
Longitude:	-117.0835139	Sourcemap scale:	24000
Horiz Acc measure:	.1	Horiz Acc measure units:	seconds
Horiz Collection method:	Global positioning system (GPS), uncorrected		
Horiz coord refsys:	NAD83	Vert measure val:	23.63
Vert measure units:	feet	Vertacc measure val:	.5
Vert accmeasure units:	feet		
Vertcollection method:	Global Positioning System		
Vert coord refsys:	NAVD88	Countrycode:	US
Aquifername:	California Coastal Basin aquifers		
Formation type:	Not Reported		
Aquifer type:	Not Reported		
Construction date:	20080223	Welldepth:	65
Welldepth units:	ft	Wellholedepth:	1610
Wellholedepth units:	ft		

Ground-water levels, Number of Measurements: 0

C14
ENE **FED USGS** **USGS40000129241**
1/2 - 1 Mile
Higher

Org. Identifier:	USGS-CA		
Formal name:	USGS California Water Science Center		
Monloc Identifier:	USGS-323527117050004		
Monloc name:	018S002W22E006S		
Monloc type:	Well		
Monloc desc:	Not Reported		
Huc code:	Not Reported	Drainagearea value:	Not Reported
Drainagearea Units:	Not Reported	Contrib drainagearea:	Not Reported
Contrib drainagearea units:	Not Reported	Latitude:	32.5909944
Longitude:	-117.0835139	Sourcemap scale:	24000
Horiz Acc measure:	.1	Horiz Acc measure units:	seconds
Horiz Collection method:	Global positioning system (GPS), uncorrected		
Horiz coord refsys:	NAD83	Vert measure val:	23.63
Vert measure units:	feet	Vertacc measure val:	.5
Vert accmeasure units:	feet		
Vertcollection method:	Global Positioning System		
Vert coord refsys:	NAVD88	Countrycode:	US
Aquifername:	California Coastal Basin aquifers		
Formation type:	Not Reported		

Aquifer type:	Not Reported		
Construction date:	20080223	Welldepth:	235
Welldepth units:	ft	Wellholedepth:	1610
Wellholedepth units:	ft		

Ground-water levels, Number of Measurements: 0

C15
ENE **FED USGS** **USGS40000129238**
1/2 - 1 Mile
Higher

Org. Identifier:	USGS-CA		
Formal name:	USGS California Water Science Center		
Monloc Identifier:	USGS-323527117050001		
Monloc name:	018S002W22E003S		
Monloc type:	Well		
Monloc desc:	Not Reported		
Huc code:	Not Reported	Drainagearea value:	Not Reported
Drainagearea Units:	Not Reported	Contrib drainagearea:	Not Reported
Contrib drainagearea units:	Not Reported	Latitude:	32.5909944
Longitude:	-117.0835139	Sourcemap scale:	24000
Horiz Acc measure:	.1	Horiz Acc measure units:	seconds
Horiz Collection method:	Global positioning system (GPS), uncorrected		
Horiz coord refsys:	NAD83	Vert measure val:	23.63
Vert measure units:	feet	Vertacc measure val:	.5
Vert accmeasure units:	feet		
Vertcollection method:	Global Positioning System		
Vert coord refsys:	NAVD88	Countrycode:	US
Aquifername:	California Coastal Basin aquifers		
Formation type:	Not Reported		
Aquifer type:	Not Reported		
Construction date:	20080223	Welldepth:	1535
Welldepth units:	ft	Wellholedepth:	1610
Wellholedepth units:	ft		

Ground-water levels, Number of Measurements: 0

C16
ENE **CA WELLS** **CADW60000014539**
1/2 - 1 Mile
Higher

Objectid:	14539
Latitude:	32.591
Longitude:	-117.0835
Site code:	325910N1170835W002
State well numbe:	18S02W22E004S
Local well name:	''
Well use id:	6
Well use descrip:	Unknown
County id:	37
County name:	San Diego
Basin code:	'9-18'
Basin desc:	Otay Valley
Dwr region id:	80238
Dwr region:	Southern Region Office
Site id:	CADW60000014539

GEOCHECK® - PHYSICAL SETTING SOURCE MAP FINDINGS

Map ID
Direction
Distance
Elevation | Database | EDR ID Number

C17
ENE
1/2 - 1 Mile
Higher

CA WELLS **CADW60000014540**

Objectid:	14540
Latitude:	32.591
Longitude:	-117.0835
Site code:	325910N1170835W004
State well numbe:	18S02W22E006S
Local well name:	''
Well use id:	6
Well use descrip:	Unknown
County id:	37
County name:	San Diego
Basin code:	'9-18'
Basin desc:	Otay Valley
Dwr region id:	80238
Dwr region:	Southern Region Office
Site id:	CADW60000014540

C18
ENE
1/2 - 1 Mile
Higher

CA WELLS **CADW60000001126**

Objectid:	1126
Latitude:	32.591
Longitude:	-117.0835
Site code:	325910N1170835W005
State well numbe:	18S02W22E007S
Local well name:	''
Well use id:	6
Well use descrip:	Unknown
County id:	37
County name:	San Diego
Basin code:	'9-18'
Basin desc:	Otay Valley
Dwr region id:	80238
Dwr region:	Southern Region Office
Site id:	CADW60000001126

C19
ENE
1/2 - 1 Mile
Higher

CA WELLS **CADW60000001124**

Objectid:	1124
Latitude:	32.591
Longitude:	-117.0835
Site code:	325910N1170835W001
State well numbe:	18S02W22E003S
Local well name:	''
Well use id:	6
Well use descrip:	Unknown
County id:	37
County name:	San Diego

Basin code:	'9-18'
Basin desc:	Otay Valley
Dwr region id:	80238
Dwr region:	Southern Region Office
Site id:	CADW60000001124

C20
ENE **CA WELLS** **CADW60000001125**
1/2 - 1 Mile
Higher

Objectid:	1125
Latitude:	32.591
Longitude:	-117.0835
Site code:	325910N1170835W003
State well numbe:	18S02W22E005S
Local well name:	''
Well use id:	6
Well use descrip:	Unknown
County id:	37
County name:	San Diego
Basin code:	'9-18'
Basin desc:	Otay Valley
Dwr region id:	80238
Dwr region:	Southern Region Office
Site id:	CADW60000001125

21
East **FED USGS** **USGS40000129230**
1/2 - 1 Mile
Higher

Org. Identifier:	USGS-CA		
Formal name:	USGS California Water Science Center		
Monloc Identifier:	USGS-323507117045401		
Monloc name:	018S002W22N001S		
Monloc type:	Well		
Monloc desc:	Not Reported		
Huc code:	Not Reported	Drainagearea value:	Not Reported
Drainagearea Units:	Not Reported	Contrib drainagearea:	Not Reported
Contrib drainagearea units:	Not Reported	Latitude:	32.5854167
Longitude:	-117.0817889	Sourcemap scale:	24000
Horiz Acc measure:	1	Horiz Acc measure units:	seconds
Horiz Collection method:	Interpolated from Digital Map		
Horiz coord refsys:	NAD83	Vert measure val:	60
Vert measure units:	feet	Vertacc measure val:	10
Vert accmeasure units:	feet		
Vertcollection method:	Interpolated from topographic map		
Vert coord refsys:	NGVD29	Countrycode:	US
Aquifername:	California Coastal Basin aquifers		
Formation type:	Not Reported		
Aquifer type:	Not Reported		
Construction date:	Not Reported	Welldepth:	Not Reported
Welldepth units:	Not Reported	Wellholedepth:	Not Reported
Wellholedepth units:	Not Reported		

Ground-water levels, Number of Measurements: 0

GEOCHECK® - PHYSICAL SETTING SOURCE MAP FINDINGS

Map ID Direction Distance Elevation			Database	EDR ID Number
1G **WSW** **1/2 - 1 Mile** **Lower**	Site ID:	Not Reported	**AQUIFLOW**	**38366**
	Groundwater Flow:	SW		
	Shallow Water Depth:	Not Reported		
	Deep Water Depth:	Not Reported		
	Average Water Depth:	24		
	Date:	07/10/1995		

GEOCHECK® - PHYSICAL SETTING SOURCE MAP FINDINGS

Map ID
Direction
Distance

Database EDR ID Number

1
NNW **OIL_GAS** **CAOG11000223066**
0 - 1/8 Mile

District nun:	1	Api number:	07300015
Blm well:	N	Redrill can:	Not Reported
Dryhole:	Y	Well status:	P
Operator name:	Robert Egger		
County name:	San Diego	Fieldname:	Any Field
Area name:	Any Area	Section:	21
Township:	18S	Range:	02W
Base meridian:	SB	Elevation:	Not Reported
Gissourcec:	hud		
Comments:	Not Reported		
Leasename:	Robert Egger	Wellnumber:	1
Epawell:	N	Hydraulica:	N
Confidenti:	N	Spuddate:	Not Reported
Welldeptha:	0		
Redrillfoo:	0		
Abandonedd:	Not Reported	Completion:	Not Reported
Directiona:	Unknown	Gissymbol:	PDH
Site id:	CAOG11000223066		

2
East **OIL_GAS** **CAOG11000223090**
1/2 - 1 Mile

District nun:	1	Api number:	07300040
Blm well:	N	Redrill can:	Not Reported
Dryhole:	N	Well status:	A
Operator name:	Palm City Oil Co.		
County name:	San Diego	Fieldname:	Any Field
Area name:	Any Area	Section:	21
Township:	18S	Range:	02W
Base meridian:	SB	Elevation:	Not Reported
Gissourcec:	hud		
Comments:	Not Reported		
Leasename:	Not Reported	Wellnumber:	1
Epawell:	N	Hydraulica:	N
Confidenti:	N	Spuddate:	Not Reported
Welldeptha:	0		
Redrillfoo:	0		
Abandonedd:	Not Reported	Completion:	Not Reported
Directiona:	Unknown	Gissymbol:	AOG
Site id:	CAOG11000223090		

GEOCHECK® - PHYSICAL SETTING SOURCE MAP FINDINGS
RADON

AREA RADON INFORMATION

State Database: CA Radon

Radon Test Results

Zipcode	Num Tests	> 4 pCi/L
92154	3	0

Federal EPA Radon Zone for SAN DIEGO County: 3

Note: Zone 1 indoor average level > 4 pCi/L.
: Zone 2 indoor average level >= 2 pCi/L and <= 4 pCi/L.
: Zone 3 indoor average level < 2 pCi/L.

Federal Area Radon Information for SAN DIEGO COUNTY, CA

Number of sites tested: 30

Area	Average Activity	% <4 pCi/L	% 4-20 pCi/L	% >20 pCi/L
Living Area - 1st Floor	0.677 pCi/L	100%	0%	0%
Living Area - 2nd Floor	0.400 pCi/L	100%	0%	0%
Basement	Not Reported	Not Reported	Not Reported	Not Reported

PHYSICAL SETTING SOURCE RECORDS SEARCHED

TOPOGRAPHIC INFORMATION

USGS 7.5' Digital Elevation Model (DEM)
Source: United States Geologic Survey
EDR acquired the USGS 7.5' Digital Elevation Model in 2002 and updated it in 2006. The 7.5 minute DEM corresponds to the USGS 1:24,000- and 1:25,000-scale topographic quadrangle maps. The DEM provides elevation data with consistent elevation units and projection.

Current USGS 7.5 Minute Topographic Map
Source: U.S. Geological Survey

HYDROLOGIC INFORMATION

Flood Zone Data: This data was obtained from the Federal Emergency Management Agency (FEMA). It depicts 100-year and 500-year flood zones as defined by FEMA. It includes the National Flood Hazard Layer (NFHL) which incorporates Flood Insurance Rate Map (FIRM) data and Q3 data from FEMA in areas not covered by NFHL.
Source: FEMA
Telephone: 877-336-2627
Date of Government Version: 2003, 2015

NWI: National Wetlands Inventory. This data, available in select counties across the country, was obtained by EDR in 2002, 2005 and 2010 from the U.S. Fish and Wildlife Service.

State Wetlands Data: Wetland Inventory
Source: Department of Fish & Game
Telephone: 916-445-0411

HYDROGEOLOGIC INFORMATION

AQUIFLOW^{R} Information System
Source: EDR proprietary database of groundwater flow information
EDR has developed the AQUIFLOW Information System (AIS) to provide data on the general direction of groundwater flow at specific points. EDR has reviewed reports submitted to regulatory authorities at select sites and has extracted the date of the report, hydrogeologically determined groundwater flow direction and depth to water table information.

GEOLOGIC INFORMATION

Geologic Age and Rock Stratigraphic Unit
Source: P.G. Schruben, R.E. Arndt and W.J. Bawiec, Geology of the Conterminous U.S. at 1:2,500,000 Scale - A digital representation of the 1974 P.B. King and H.M. Beikman Map, USGS Digital Data Series DDS - 11 (1994).

STATSGO: State Soil Geographic Database
Source: Department of Agriculture, Natural Resources Conservation Service (NRCS)
The U.S. Department of Agriculture's (USDA) Natural Resources Conservation Service (NRCS) leads the national Conservation Soil Survey (NCSS) and is responsible for collecting, storing, maintaining and distributing soil survey information for privately owned lands in the United States. A soil map in a soil survey is a representation of soil patterns in a landscape. Soil maps for STATSGO are compiled by generalizing more detailed (SSURGO) soil survey maps.

SSURGO: Soil Survey Geographic Database
Source: Department of Agriculture, Natural Resources Conservation Service (NRCS)
Telephone: 800-672-5559
SSURGO is the most detailed level of mapping done by the Natural Resources Conservation Service, mapping scales generally range from 1:12,000 to 1:63,360. Field mapping methods using national standards are used to construct the soil maps in the Soil Survey Geographic (SSURGO) database. SSURGO digitizing duplicates the original soil survey maps. This level of mapping is designed for use by landowners, townships and county natural resource planning and management.

PHYSICAL SETTING SOURCE RECORDS SEARCHED

LOCAL / REGIONAL WATER AGENCY RECORDS

FEDERAL WATER WELLS

PWS: Public Water Systems
Source: EPA/Office of Drinking Water
Telephone: 202-564-3750
Public Water System data from the Federal Reporting Data System. A PWS is any water system which provides water to at least 25 people for at least 60 days annually. PWSs provide water from wells, rivers and other sources.

PWS ENF: Public Water Systems Violation and Enforcement Data
Source: EPA/Office of Drinking Water
Telephone: 202-564-3750
Violation and Enforcement data for Public Water Systems from the Safe Drinking Water Information System (SDWIS) after August 1995. Prior to August 1995, the data came from the Federal Reporting Data System (FRDS).

USGS Water Wells: USGS National Water Inventory System (NWIS)
This database contains descriptive information on sites where the USGS collects or has collected data on surface water and/or groundwater. The groundwater data includes information on wells, springs, and other sources of groundwater.

STATE RECORDS

Water Well Database
Source: Department of Water Resources
Telephone: 916-651-9648

California Drinking Water Quality Database
Source: Department of Public Health
Telephone: 916-324-2319
The database includes all drinking water compliance and special studies monitoring for the state of California since 1984. It consists of over 3,200,000 individual analyses along with well and water system information.

OTHER STATE DATABASE INFORMATION

California Oil and Gas Well Locations
Source: Department of Conservation
Telephone: 916-323-1779
Oil and Gas well locations in the state.

RADON

State Database: CA Radon
Source: Department of Health Services
Telephone: 916-324-2208
Radon Database for California

Area Radon Information
Source: USGS
Telephone: 703-356-4020
The National Radon Database has been developed by the U.S. Environmental Protection Agency (USEPA) and is a compilation of the EPA/State Residential Radon Survey and the National Residential Radon Survey. The study covers the years 1986 - 1992. Where necessary data has been supplemented by information collected at private sources such as universities and research institutions.

EPA Radon Zones
Source: EPA
Telephone: 703-356-4020
Sections 307 & 309 of IRAA directed EPA to list and identify areas of U.S. with the potential for elevated indoor radon levels.

PHYSICAL SETTING SOURCE RECORDS SEARCHED

OTHER

Airport Landing Facilities: Private and public use landing facilities
Source: Federal Aviation Administration, 800-457-6656

Epicenters: World earthquake epicenters, Richter 5 or greater
Source: Department of Commerce, National Oceanic and Atmospheric Administration

California Earthquake Fault Lines: The fault lines displayed on EDR's Topographic map are digitized quaternary fault lines, prepared in 1975 by the United State Geological Survey. Additional information (also from 1975) regarding activity at specific fault lines comes from California's Preliminary Fault Activity Map prepared by the California Division of Mines and Geology.

STREET AND ADDRESS INFORMATION

© 2015 TomTom North America, Inc. All rights reserved. This material is proprietary and the subject of copyright protection and other intellectual property rights owned by or licensed to Tele Atlas North America, Inc. The use of this material is subject to the terms of a license agreement. You will be held liable for any unauthorized copying or disclosure of this material.

Port of San Diego Salt Pond 20

90 Acres North of Palm Avenue

San Diego, CA 92154

Inquiry Number: 5182067.3

February 08, 2018

Certified Sanborn® Map Report

6 Armstrong Road, 4th floor
Shelton, CT 06484
Toll Free: 800.352.0050
www.edrnet.com

Certified Sanborn® Map Report

02/08/18

Site Name:

Port of San Diego Salt Pond 20
90 Acres North of Palm Avenue
San Diego, CA 92154
EDR Inquiry # 5182067.3

Client Name:

Kleinfelder, Inc.
550 W. C Street, Suite 1200
San Diego, CA 92101
Contact: Travis Meier

The Sanborn Library has been searched by EDR and maps covering the target property location as provided by Kleinfelder, Inc. were identified for the years listed below. The Sanborn Library is the largest, most complete collection of fire insurance maps. The collection includes maps from Sanborn, Bromley, Perris & Browne, Hopkins, Barlow, and others. Only Environmental Data Resources Inc. (EDR) is authorized to grant rights for commercial reproduction of maps by the Sanborn Library LLC, the copyright holder for the collection. Results can be authenticated by visiting www.edrnet.com/sanborn.

The Sanborn Library is continually enhanced with newly identified map archives. This report accesses all maps in the collection as of the day this report was generated.

Certified Sanborn Results:

Certification # 1FA3-4BF0-981E

PO # 20164596.015A

Project Port of San Diego Salt Pond 20

UNMAPPED PROPERTY

This report certifies that the complete holdings of the Sanborn Library, LLC collection have been searched based on client supplied target property information, and fire insurance maps covering the target property were not found.

Sanborn® Library search results

Certification #: 1FA3-4BF0-981E

The Sanborn Library includes more than 1.2 million fire insurance maps from Sanborn, Bromley, Perris & Browne, Hopkins, Barlow and others which track historical property usage in approximately 12,000 American cities and towns. Collections searched:

- ☑ Library of Congress
- ☑ University Publications of America
- ☑ EDR Private Collection

The Sanborn Library LLC Since 1866™

Limited Permission To Make Copies

Kleinfelder, Inc. (the client) is permitted to make up to FIVE photocopies of this Sanborn Map transmittal and each fire insurance map accompanying this report solely for the limited use of its customer. No one other than the client is authorized to make copies. Upon request made directly to an EDR Account Executive, the client may be permitted to make a limited number of additional photocopies. This permission is conditioned upon compliance by the client, its customer and their agents with EDR's copyright policy; a copy of which is available upon request.

Disclaimer - Copyright and Trademark Notice

This Report contains certain information obtained from a variety of public and other sources reasonably available to Environmental Data Resources, Inc. It cannot be concluded from this Report that coverage information for the target and surrounding properties does not exist from other sources. NO WARRANTY EXPRESSED OR IMPLIED, IS MADE WHATSOEVER IN CONNECTION WITH THIS REPORT. ENVIRONMENTAL DATA RESOURCES, INC. SPECIFICALLY DISCLAIMS THE MAKING OF ANY SUCH WARRANTIES, INCLUDING WITHOUT LIMITATION, MERCHANTABILITY OR FITNESS FOR A PARTICULAR USE OR PURPOSE. ALL RISK IS ASSUMED BY THE USER. IN NO EVENT SHALL ENVIRONMENTAL DATA RESOURCES, INC. BE LIABLE TO ANYONE, WHETHER ARISING OUT OF ERRORS OR OMISSIONS, NEGLIGENCE, ACCIDENT OR ANY OTHER CAUSE, FOR ANY LOSS OF DAMAGE, INCLUDING, WITHOUT LIMITATION, SPECIAL, INCIDENTAL, CONSEQUENTIAL, OR EXEMPLARY DAMAGES. ANY LIABILITY ON THE PART OF ENVIRONMENTAL DATA RESOURCES, INC. IS STRICTLY LIMITED TO A REFUND OF THE AMOUNT PAID FOR THIS REPORT. Purchaser accepts this Report "AS IS". Any analyses, estimates, ratings, environmental risk levels or risk codes provided in this Report are provided for illustrative purposes only, and are not intended to provide, nor should they be interpreted as providing any facts regarding, or prediction or forecast of, any environmental risk for any property. Only a Phase I Environmental Site Assessment performed by an environmental professional can provide information regarding the environmental risk for any property. Additionally, the information provided in this Report is not to be construed as legal advice.

Copyright 2018 by Environmental Data Resources, Inc. All rights reserved. Reproduction in any media or format, in whole or in part, of any report or map of Environmental Data Resources, Inc., or its affiliates, is prohibited without prior written permission.

EDR and its logos (including Sanborn and Sanborn Map) are trademarks of Environmental Data Resources, Inc. or its affiliates. All other trademarks used herein are the property of their respective owners.

APPENDIX E

Field Documents and Photographs

INTERVIEW QUESTIONNAIRE
PHASE I ENVIRONMENTAL SITE ASSESSMENT
Compatible with ASTM Standard E 1527-13

Prepared by Kleinfelder Environmental Site Characterization Practice Group
Version 1: February 20, 2006

Site Name: VMT Auto Sales

Site Address: 1502 Palm Ave, San Diego, CA 92154

Date: March 21, 2018

Interviewer: Travis Meier

Interviewee: Victor Tirado

Site Association: Occupant for 29 years

Years Associated: 29

Please answer the following questions to the best of your knowledge.

1. Was the property or adjoining property ever used for industrial purposes (e.g. manufacturing) or as a gas station, dry cleaners, waste treatment, processing facility, motor repair facility, photo lab, commercial printing facility, junkyard/disposal/recycling/ landfill? If yes, please list the activity, hazardous substances used, and approximate dates when the activity occurred.

   Prior land use, hazardous substances used, and dates:
   Adjacent to E is

   Prior owners, key site managers/operators, occupants and dates:
   Victor Tirado, 29 years, car sales lot prior to occupancy.

   Existing or prior structures used for what purposes and duration:
   Small mobile office w/ attached storage area, covered workarea

2. Do any of the following documents exist for the site or any portion of the site? If so, can you provide Kleinfelder with a copy? (This question to be asked before site visit).

- ☐ Environmental site assessment reports
- ☐ Environmental compliance audit reports
- ☐ Environmental permits
- ☐ Underground Storage Tank registration
- ☐ Underground Injection System registration
- ☐ Material Safety Data Sheets
- ☐ Community Right-To-Know Plan
- ☐ Safety plans: preparedness and prevention plans; spill prevention; countermeasure; and control plans, etc.
- ☐ Reports regarding hydrogeologic conditions on the property or surrounding area;
- ☐ Correspondence from any government agency relating to past or current violations of environmental laws with regard to the property or relating to environmental liens encumbering the property
- ☐ Hazardous waste generator notices or reports
- ☐ Geotechnical studies
- ☐ Risk assessments
- ☐ Recorded Activity and Use Limitations (AULs)

3. Have you ever observed evidence of or do you have prior knowledge of any of the following items being used, stored, discarded, dumped above grade, buried, or burned onsite? Circle all that apply and indicate amount and approximate dates.

MATERIAL	QUANTITY	DATE(S) OBSERVED	COMMENTS
Above ground storage tank (AST)*	N/A		Size: Contents: Condition:
Automotive batteries	3	3/21/18	
Industrial batteries	2	3/21/18	
Pesticides (>5 gallon)	N/A		
Paints (> 5 gallon)	N/A		
Chemicals/Hazardous Substances (> 5 gallon liquid)	N/A		All less than 5gal (oil, paint, pavement seal)

MATERIAL	QUANTITY	DATE(S) OBSERVED	COMMENTS
Chemicals/Hazardous Substances (dry sacks, containers, etc.)	N/A		
Industrial drums (typically 55 gallons)	N/A		Contents: Condition:
Transformer or other equipment that may contain PCBs (e.g. hydraulic equipment)*	N/A		Installation date:
Underground storage tank*	N/A		Size: Contents: Condition:
Unknown materials you suspect may be hazardous substances	N/A		Describe:

*Please provide records if available.

4. What method(s) is used to contain spills of hazardous waste?

Kitty litter then disposal off-Site

5. What method(s) is used to dispose of hazardous waste?

See above

6. Are there any permits for handling, use, storage, or disposal of hazardous waste?

N/A

7. Have you observed evidence of or have prior knowledge of the following onsite?

MATERIAL	QUANTITY	DATE(S) OBSERVED	COMMENTS
Equipment Maintenance Areas	1	3/21/18	Limited vehicle maint. area
Accidental spills or releases of chemicals or petroleum products	N/A		

MATERIAL	QUANTITY	DATE(S) OBSERVED	COMMENTS
Possible asbestos containing materials (e.g. pipe, building, etc.)	N/A		Describe material:
Fill dirt originating from an unknown or contaminated site?	N/A		Source:
Pits, ponds, or lagoons associated with waste treatment or waste disposal?	N/A		Location:
Stained soil or odiferous soil? (e.g. oily black)	N/A		Location:
Sumps or dry wells*	N/A		Size : Contents : Condition :
Vent pipes, fill pipes, access ways to a fill pipe protruding from the ground or adjacent to a structure onsite?	N/A		Location:
Heating and cooling systems (include fuel source)	None		Source:
Flooring, drains, walls that are stained or emitting a foul odor (do NOT include water damage)?	N/A		Location:

*Please provide records if available.

8. Is the property served by a private well or non-public water system? If so, please answer the following: N/A

   a. Was the well used for domestic (D), agricultural irrigation (I), or monitoring (M) purposes? Are the wells currently operational and if not, when were they last used? When was the well drilled? How deep is the well? What is the approximate discharge rate?

Well No.	Type	Operating?	Last Used	Date Drilled	Depth	Discharge Rate	Location
1-							
2-							

b. Have the wells been sampled for contaminants that exceed applicable requirements for the designated use (e.g. Drinking Water Standards)? If so, please provide the dates and copies of well records.

c. Has the well or water system been designated by any governmental environmental/health agency as contaminated?

9. Is there an oil/gas well or oil/gas vent located onsite? If so, please indicate the location. Please supply any documents available.

N/A

10. Is the property or has the property to your knowledge been previously served by a septic system? If so, please indicate the location of the tank and leach lines (if applicable) and list any hazardous materials disposed.

Porta potty only, no sewer. Pumped out as needed by outside service

11. Does the property discharge waste water into a storm water sewer system or a sanitary sewer system onto or adjacent to the property? If so, please describe location, piping flow, quantity discharged, and water quality.

Yes, drain (floor) from limited maintenance area noted to discharge via underground pipe to Pond 20, west of the VMT facility. Pipe said to follow northern fence & daylight but not able to be specifically located by Mr. Tirado

12. Do you have knowledge of the following with respect to the property? Circle and explain all that apply.

a. Environmental clean-up, ongoing or pending. No

b. Environmental liens No

c. Governmental notifications regarding any possible past or present violations of environmental laws. No

d. Past, threatened, pending lawsuits or administrative proceedings relevant to a release of a hazardous substance or petroleum product, in, on, or from the property. No

e. Prior environmental assessment that indicated the presence of hazardous substances, petroleum hydrocarbons, contaminants, or recommended further assessment. No

f. Deed Restrictions No

g. Citizen complaints regarding activities onsite No

AGRICULTURAL SITES:

13. What crops have been grown onsite, currently and in the past?

CROP	DATE	LOCATION
N/A		

If crops are present or have been grown, please answer questions 14 through 16 below:

14. Have pesticides been applied to fields or other portions of the site? If so, please answer the following questions:

    a. List the names of pesticides (includes herbicides, fungicides, insecticides, rodenticide) used and dates applied.

PESTICIDE AND BRAND NAME	DATE	CROP OR ANIMAL USE
N/A		

b. Have you been notified of any violation of environmental law with respect to application or storage of pesticides?

N/A

c. Location of pesticide mixing areas, if any (past or present)?

N/A

d. Method of pesticide application?

N/A

15. Have fertilizers been applied to the site? What type and method of application?

N/A

16. Are there any buried pipelines for irrigation or other purposes onsite? If so, what materials is the piping constructed of? Asbestos containing material, PVC, other? Describe the location of buried piping.

N/A

Phase I Environmental Site Assessment

Compatible with ASTM Standard E 1527-13

by **Stefan Birardi** on **02/15/2018**
for **3165 Pacific Highway, San Diego, CA**

Property Information

Item	Information/Comments	
Address	3165 Pacific Highway, San Diego, CA	
HASP Reviewed	Yes	
Property Use	Vacant	
Property Size	90 acres	
Vicinity	Mixed Use	Surrounding area is mixed residential and commercial. Directly southeast of the site is Imperial Sands Mobile Home Park. South of the site consists of more mobile homes with Palm Avenue south of that. West of the site consists of residential homes along 13th Street and various commercial businesses. North of the site is the Otay River and undeveloped land.
Topography	Flat	
Sewer/Septic	N/A	
Potable Water	N/A	N/A
Gas Utility	N/A	
Electric Utility	N/A	
Soild Waste/Dumpster	N/A	
Additional Comments		

Adjacent Properties

Item	Comments	Photo
Car Wash or Dry Cleaners within 500 ft	Observed - Soapy Joes Car Wash of Imperial Beach	

Phase I Environmental Site Assessment

Compatible with ASTM Standard E 1527-13

by **Stefan Birardi** on **02/15/2018**
for **3165 Pacific Highway, San Diego, CA**

Site Personnel Questions

George Liddle

Question	Known	Comments
Do you know the past uses of the property?	Yes	
Do you know of specific chemicals that are present or once were present at the property?	Unknown	
Do you know of spills or other chemical releases that have taken place at the property?	Unknown	
Do you know of any environmental cleanups that have taken place at the property?	No	
Do you know of environmental liens or other restrictions on the property?	No	

Phase I Environmental Site Assessment

Compatible with ASTM Standard E 1527-13

by **Stefan Birardi** on **02/15/2018**
for **3165 Pacific Highway, San Diego, CA**

Building Description

Building Type	Year Constructed	Stories	Area(s) Accessed	Area(s) Not Accessed	Unoccupied Spaces
No structures onsite	N/A	0	N/A	N/A	N/A
Construction Type	N/A				
Exterior					
Floors					
Walls					
Ceilings					
Roof					
HVAC					
Insulation					

Phase I Environmental Site Assessment

Compatible with ASTM Standard E 1527-13

by **Stefan Birardi** on **02/15/2018**
for **3165 Pacific Highway, San Diego, CA**

Site Observations

General Observations	Interior	Exterior	Remarks	Photo
Aboveground storage tank (AST)	Not Observed	Not Observed	No known tanks on property	
Asbestos and lead	Not Observed	Not Observed		
Below grade vaults	Not Observed	Observed	Sewer access vault located near pump house building. Pump house is not located on site	
Burned or buried debris	N/A	Not Observed		
Chemical Mixing Area	Not Observed	Not Observed		
Chemical Storage	Not Observed	Not Observed		
Discolored soil or water	N/A	Not Observed		
Ditches, streams	N/A	Observed	Unnamed Otay River tributary to the west of the site. Nestor Creek that runs along the eastern portion of the site.	
Drains and Sumps	Not Observed	Not Observed		
Evidence of Mounds, Depressions, or Filled or Graded Areas Suggesting Trash or Other Solid Waste Disposal	N/A	Not Observed		
Fill dirt from a known source	N/A	Not Observed		
Fill dirt from an unknown source	N/A	Not Observed		
Hazardous chemical and petroleum products in connection with known use, with volume, storage conditions, types of containers (5 gallons or greater)	Not Observed	Not Observed		
Hazardous chemical and petroleum products in connection with unknown use with volumes, storage conditions, types of containers (5-gallons or greater)	Not Observed	Not Observed		
Hazardous Waste Storage	Not Observed	Not Observed		
Heating and Cooling System and fuel source	Not Observed	Not Observed		
Hydraulic Lifts	Not Observed	Not Observed		
Industrial waste treatment equipment	Not Observed	Not Observed		
Loading and unloading areas	Not Observed	Not Observed		
Mold	Not Observed	Not Observed		
Non-hazardous containers with contents	Not Observed	Not Observed		
Odors	Not Observed	Not Observed		
Pits, Ponds, or Lagoons	N/A	Observed	The site is a former salt pond	
Process waste water	Not Observed	Not Observed		
Propane Cage	N/A	Not Observed		
Roads, Tracks, Railroad Tracks or Spurs, Parking Facilities	N/A	Not Observed		
Sanitary System (Sewer)	Not Observed	Not Observed		

Phase I Environmental Site Assessment

Compatible with ASTM Standard E 1527-13

by **Stefan Birardi** on **02/15/2018**
for **3165 Pacific Highway, San Diego, CA**

Site Observations

General Observations	Interior	Exterior	Remarks	Photo
Self-Serve Water Station	N/A	Not Observed		
Separators and Clarifiers	Not Observed	Not Observed		
Septic Systems or Cesspools	N/A	Not Observed		
Soil piles	N/A	Not Observed		
Solid Waste	Not Observed	Not Observed		
Stained Soil or Pavement	N/A	Not Observed		
Stains and Corrosion	Not Observed	Not Observed		
Standing Surface Water or Other Pools of Liquid	N/A	Not Observed		
Storm drains/Catch basins	N/A	Not Observed		
Stressed Vegetation (Other than from insufficient water)	N/A	Not Observed		
Transformers or Equipment Containing Polychlorinated Biphenyls (PCBs)	Not Observed	Observed	Two pole mounted transformers were observed to be onsite. One pole mounted transformer is located in the southeast section of the site near the Mobil home park. The other pole mounted transformer is located north of the same parcel along the pump house fence line.	
Underground storage tank (UST)	N/A	Not Observed		
Unidentified substance containers	Not Observed	Not Observed		
Water supplies (potable and process)	Not Observed	Not Observed		
Wells (dry)	Not Observed	Not Observed		
Wells (irrigation, monitoring, or domestic)	Not Observed	Not Observed		
Wells (Oil and Gas)	N/A	Not Observed		
Wells (Tankfield Observation)	N/A	Not Observed		

INTERVIEW QUESTIONNAIRE
PHASE I ENVIRONMENTAL SITE ASSESSMENT
Compatible with ASTM Standard E 1527-13

Prepared by Kleinfelder Environmental Site Characterization Practice Group
Version 1: February 20, 2006

Site Name: Pond 20

Site Address: (No official address). Site can be accessed at 1410 Palm Ave, San Diego, CA

Date: 1-15-18

Interviewer: Travis Meier

Interviewee: Brent Eastty

Site Association: San Diego Unified Port District

Years Associated: 1998-2018

Please answer the following questions to the best of your knowledge.

1. Was the property or adjoining property ever used for industrial purposes (e.g. manufacturing) or as a gas station, dry cleaners, waste treatment, processing facility, motor repair facility, photo lab, commercial printing facility, junkyard/disposal/recycling/ landfill? If yes, please list the activity, hazardous substances used, and approximate dates when the activity occurred.

   Prior land use, hazardous substances used, and dates:
   See site history Attachment with photos.

   Prior owners, key site managers/operators, occupants and dates:
   " "

   Existing or prior structures used for what purposes and duration:
   " "

2. Do any of the following documents exist for the site or any portion of the site? If so, can you provide Kleinfelder with a copy? (This question to be asked before site visit).

- ☐ Environmental site assessment reports
- ☐ Environmental compliance audit reports
- ☐ Environmental permits
- ☐ Underground Storage Tank registration
- ☐ Underground Injection System registration
- ☐ Material Safety Data Sheets
- ☐ Community Right-To-Know Plan
- ☐ Safety plans: preparedness and prevention plans; spill prevention; countermeasure; and control plans, etc.
- ☑ Reports regarding hydrogeologic conditions on the property or surrounding area;
- ☐ Correspondence from any government agency relating to past or current violations of environmental laws with regard to the property or relating to environmental liens encumbering the property
- ☐ Hazardous waste generator notices or reports
- ☑ Geotechnical studies
- ☐ Risk assessments
- ☐ Recorded Activity and Use Limitations (AULs)

3. Have you ever observed evidence of or do you have prior knowledge of any of the following items being used, stored, discarded, dumped above grade, buried, or burned onsite? Circle all that apply and indicate amount and approximate dates.

MATERIAL	QUANTITY	DATE(S) OBSERVED	COMMENTS
Above ground storage tank (AST)*			Size: Contents: Condition:
Automotive batteries			
Industrial batteries			
Pesticides (>5 gallon)			
Paints (> 5 gallon)			
Chemicals/Hazardous Substances (> 5 gallon liquid)			

MATERIAL	QUANTITY	DATE(S) OBSERVED	COMMENTS
Chemicals/Hazardous Substances (dry sacks, containers, etc.)			
Industrial drums (typically 55 gallons)			Contents: Condition:
Transformer or other equipment that may contain PCBs (e.g. hydraulic equipment)*			Installation date:
Underground storage tank*			Size: Contents: Condition:
Unknown materials you suspect may be hazardous substances			Describe:

*Please provide records if available.

4. What method(s) is used to contain spills of hazardous waste?

n/a

5. What method(s) is used to dispose of hazardous waste?

n/a

6. Are there any permits for handling, use, storage, or disposal of hazardous waste?

no

7. Have you observed evidence of or have prior knowledge of the following onsite?

MATERIAL	QUANTITY	DATE(S) OBSERVED	COMMENTS
Equipment Maintenance Areas			
Accidental spills or releases of chemicals or petroleum products			

MATERIAL	QUANTITY	DATE(S) OBSERVED	COMMENTS
Possible asbestos containing materials (e.g. pipe, building, etc.)			Describe material:
Fill dirt originating from an unknown or contaminated site?			Source:
Pits, ponds, or lagoons associated with waste treatment or waste disposal?			Location:
Stained soil or odiferous soil? (e.g. oily black)			Location:
Sumps or dry wells*			Size : Contents : Condition :
Vent pipes, fill pipes, access ways to a fill pipe protruding from the ground or adjacent to a structure onsite?			Location:
Heating and cooling systems (include fuel source)			Source:
Flooring, drains, walls that are stained or emitting a foul odor (do NOT include water damage)?			Location:

*Please provide records if available.

8. Is the property served by a private well or non-public water system? If so, please answer the following: no

   a. Was the well used for domestic (D), agricultural irrigation (I), or monitoring (M) purposes? Are the wells currently operational and if not, when were they last used? When was the well drilled? How deep is the well? What is the approximate discharge rate?

Well No.	Type	Operating?	Last Used	Date Drilled	Depth	Discharge Rate	Location
1-							
2-							

b. Have the wells been sampled for contaminants that exceed applicable requirements for the designated use (e.g. Drinking Water Standards)? If so, please provide the dates and copies of well records.

c. Has the well or water system been designated by any governmental environmental/health agency as contaminated?

9. Is there an oil/gas well or oil/gas vent located onsite? If so, please indicate the location. Please supply any documents available.

no

10. Is the property or has the property to your knowledge been previously served by a septic system? If so, please indicate the location of the tank and leach lines (if applicable) and list any hazardous materials disposed.

no

11. Does the property discharge waste water into a storm water sewer system or a sanitary sewer system onto or adjacent to the property? If so, please describe location, piping flow, quantity discharged, and water quality.

12. Do you have knowledge of the following with respect to the property? Circle and explain all that apply.

a. Environmental clean-up, ongoing or pending.

b. Environmental liens

c. Governmental notifications regarding any possible past or present violations of environmental laws.

d. Past, threatened, pending lawsuits or administrative proceedings relevant to a release of a hazardous substance or petroleum product, in, on, or from the property.

e. Prior environmental assessment that indicated the presence of hazardous substances, petroleum hydrocarbons, contaminants, or recommended further assessment.

f. Deed Restrictions

g. Citizen complaints regarding activities onsite

AGRICULTURAL SITES:

13. What crops have been grown onsite, currently and in the past? none

CROP	DATE	LOCATION

If crops are present or have been grown, please answer questions 14 through 16 below:

14. Have pesticides been applied to fields or other portions of the site? If so, please answer the following questions:

    a. List the names of pesticides (includes herbicides, fungicides, insecticides, rodenticide) used and dates applied.

PESTICIDE AND BRAND NAME	DATE	CROP OR ANIMAL USE

b. Have you been notified of any violation of environmental law with respect to application or storage of pesticides?

no

c. Location of pesticide mixing areas, if any (past or present)?

none

d. Method of pesticide application?

n/a

15. Have fertilizers been applied to the site? What type and method of application?

no

16. Are there any buried pipelines for irrigation or other purposes onsite? If so, what materials is the piping constructed of? Asbestos containing material, PVC, other? Describe the location of buried piping.

existing sewer and storm drain 25' easements running northeasterly and southeasterly on the property boundary lines in the southern portion of the site (see attached 1999 ALTA survey)



Photograph 1 - Looking northwest from Palm Avenue at VMT Auto Sales lot located in southeast portion of Site.




Photograph 2 - Looking north at covered limited maintenance area present on VMT Auto Sales lot.

KLEINFELDER Bright People. Right Solutions.	PROJECT NO. 20164596 DRAWN BY: TWM CHECKED BY: DATE: 3/2018 REVISED:	SITE PHOTOGRAPHS Phase I Environmental Site Assessment San Diego Unified Port District Salt Pond 20, Imperial Beach, California	FIGURE E-1



Photograph 3 - Looking north at miscellaneous auto-related materials stored in hazardous material cabinet in VMT Auto Sales storage area.

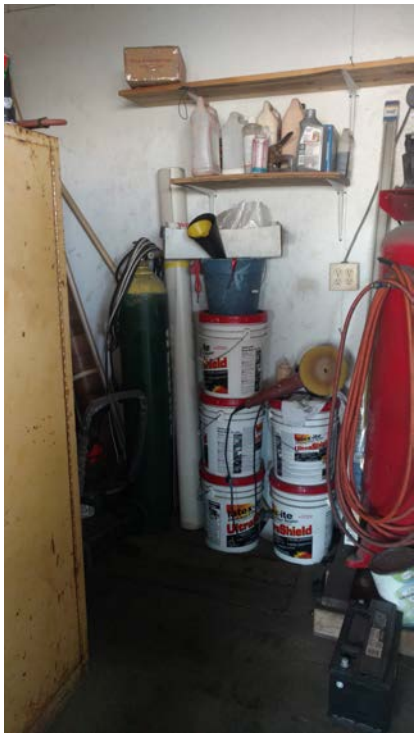


Photograph 4 - Looking east at additional materials (ashpalt crack sealant) located in VMT Auto Sales storage area.

KLEINFELDER Bright People. Right Solutions.	PROJECT NO. 20164596 DRAWN BY: TWM CHECKED BY: DATE: 3/2018 REVISED:	SITE PHOTOGRAPHS Phase I Environmental Site Assessment San Diego Unified Port District Salt Pond 20, Imperial Beach, California	FIGURE E-2



Photograph 5 - Looking north at floor drain located along the northern wall in limited maintenance area of VMT auto sales lot.

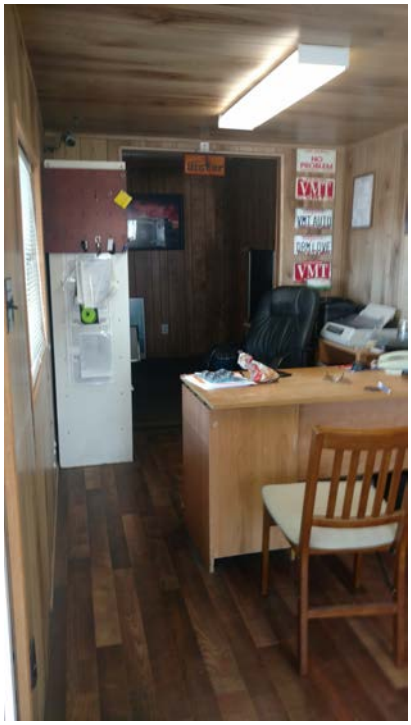

Photograph 6 - Looking northeast inside mobile office located on VMT Auto Sales lot.

KLEINFELDER Bright People. Right Solutions.	PROJECT NO. 20164596 DRAWN BY: TWM CHECKED BY: DATE: 3/2018 REVISED:	SITE PHOTOGRAPHS Phase I Environmental Site Assessment San Diego Unified Port District Salt Pond 20, Imperial Beach, California	FIGURE E-3

Photo Log

Additional Site Photos

48” Outfall along Palm Avenue



Storm drain inlet off of Palm Avenue



View of salt pond looking northeast



View of Soapy Joes car wash business looking west of salt ponds



Phase I Environmental Site Assessment

Compatible with ASTM Standard E 1527-13

by **Stefan Birardi** on **02/15/2018**
for **3165 Pacific Highway, San Diego, CA**

View of residences along northwest berm looking west



Phase I Environmental Site Assessment

Compatible with ASTM Standard E 1527-13

by **Stefan Birardi** on **02/15/2018**
for **3165 Pacific Highway, San Diego, CA**

Debris on east side of west berm bank



Phase I Environmental Site Assessment

Compatible with ASTM Standard E 1527-13

by **Stefan Birardi** on **02/15/2018**
for **3165 Pacific Highway, San Diego, CA**

View of parcel west of berm looking at 13th street



Phase I Environmental Site Assessment

Compatible with ASTM Standard E 1527-13

by **Stefan Birardi** on **02/15/2018**
for **3165 Pacific Highway, San Diego, CA**

View of historic salt works infrastructure debris



Phase I Environmental Site Assessment

Compatible with ASTM Standard E 1527-13

by **Stefan Birardi** on **02/15/2018**
for **3165 Pacific Highway, San Diego, CA**

View of Osprey post looking at 13th street



Phase I Environmental Site Assessment

Compatible with ASTM Standard E 1527-13

by **Stefan Birardi** on **02/15/2018**
for **3165 Pacific Highway, San Diego, CA**

View of Otay River tributary



Phase I Environmental Site Assessment

Compatible with ASTM Standard E 1527-13

by **Stefan Birardi** on **02/15/2018**
for **3165 Pacific Highway, San Diego, CA**

View of estimated property line fence looking west. Photo from northwest berm area



Phase I Environmental Site Assessment

Compatible with ASTM Standard E 1527-13

by **Stefan Birardi** on **02/15/2018**
for **3165 Pacific Highway, San Diego, CA**

Used oil filter on berm bank



Phase I Environmental Site Assessment

Compatible with ASTM Standard E 1527-13

by **Stefan Birardi** on **02/15/2018**
for **3165 Pacific Highway, San Diego, CA**

Various concrete debris on west side of berm bank located near the Otay River tributary



Phase I Environmental Site Assessment

Compatible with ASTM Standard E 1527-13

by **Stefan Birardi** on **02/15/2018**
for **3165 Pacific Highway, San Diego, CA**

Historic concrete forms In northwest corner of property



Phase I Environmental Site Assessment

Compatible with ASTM Standard E 1527-13

by **Stefan Birardi** on **02/15/2018**
for **3165 Pacific Highway, San Diego, CA**

View of Otay River and walking bridge



Phase I Environmental Site Assessment

Compatible with ASTM Standard E 1527-13

by **Stefan Birardi** on **02/15/2018**
for **3165 Pacific Highway, San Diego, CA**

View of salt ponds looking east



Phase I Environmental Site Assessment

Compatible with ASTM Standard E 1527-13

by **Stefan Birardi** on **02/15/2018**
for **3165 Pacific Highway, San Diego, CA**

View of salt ponds looking south



Phase I Environmental Site Assessment

Compatible with ASTM Standard E 1527-13

by **Stefan Birardi** on **02/15/2018**
for **3165 Pacific Highway, San Diego, CA**

View of historic salt pond operations debris looking east towards Mobil home park



Phase I Environmental Site Assessment

Compatible with ASTM Standard E 1527-13

by **Stefan Birardi** on **02/15/2018**
for **3165 Pacific Highway, San Diego, CA**

View of wildlife preserve sign/property line looking north toward Otay River



Phase I Environmental Site Assessment

Compatible with ASTM Standard E 1527-13

by **Stefan Birardi** on **02/15/2018**
for **3165 Pacific Highway, San Diego, CA**

View of historic salt operations infrastructure



Phase I Environmental Site Assessment

Compatible with ASTM Standard E 1527-13

by **Stefan Birardi** on **02/15/2018**
for **3165 Pacific Highway, San Diego, CA**

Looking north. See above comment



Phase I Environmental Site Assessment

Compatible with ASTM Standard E 1527-13

by **Stefan Birardi** on **02/15/2018**
for **3165 Pacific Highway, San Diego, CA**

View of historic salt operations infrastructure



Phase I Environmental Site Assessment

Compatible with ASTM Standard E 1527-13

by **Stefan Birardi** on **02/15/2018**
for **3165 Pacific Highway, San Diego, CA**

View of small salt pond with pinkish color. Location is near the center of the site



Phase I Environmental Site Assessment

Compatible with ASTM Standard E 1527-13

by **Stefan Birardi** on **02/15/2018**
for **3165 Pacific Highway, San Diego, CA**

Wood box located near northeastern center of property



Phase I Environmental Site Assessment

Compatible with ASTM Standard E 1527-13

by **Stefan Birardi** on **02/15/2018**
for **3165 Pacific Highway, San Diego, CA**

Flat access path running from near pump house through site towards northwest corner



Phase I Environmental Site Assessment

Compatible with ASTM Standard E 1527-13

by **Stefan Birardi** on **02/15/2018**
for **3165 Pacific Highway, San Diego, CA**

View of pump house from eastern berm



Phase I Environmental Site Assessment

Compatible with ASTM Standard E 1527-13

by **Stefan Birardi** on **02/15/2018**
for **3165 Pacific Highway, San Diego, CA**

View of trailer park area from eastern berm of site property.



Phase I Environmental Site Assessment

Compatible with ASTM Standard E 1527-13

by **Stefan Birardi** on **02/15/2018**
for **3165 Pacific Highway, San Diego, CA**

View of sewer access point from eastern berm of site property



Phase I Environmental Site Assessment

Compatible with ASTM Standard E 1527-13

by **Stefan Birardi** on **02/15/2018**
for **3165 Pacific Highway, San Diego, CA**

View of Nestor Creek looking south



Phase I Environmental Site Assessment

Compatible with ASTM Standard E 1527-13

by **Stefan Birardi** on **02/15/2018**
for **3165 Pacific Highway, San Diego, CA**

View of utility flags looking west



Phase I Environmental Site Assessment

Compatible with ASTM Standard E 1527-13

by **Stefan Birardi** on **02/15/2018**
for **3165 Pacific Highway, San Diego, CA**

View of manhole MH 138 (left) and manhole MH 133 (right) located near mobile home park fence line



View of various debris from homeless encampment near MH138



Phase I Environmental Site Assessment

Compatible with ASTM Standard E 1527-13

by **Stefan Birardi** on **02/15/2018**
for **3165 Pacific Highway, San Diego, CA**

Transformer located on parcel nearest mobile home park community. No staining was observed on ground



Phase I Environmental Site Assessment

Compatible with ASTM Standard E 1527-13

by **Stefan Birardi** on **02/15/2018**
for **3165 Pacific Highway, San Diego, CA**

View from mobile home park community fence looking SW



Phase I Environmental Site Assessment

Compatible with ASTM Standard E 1527-13

by **Stefan Birardi** on **02/15/2018**
for **3165 Pacific Highway, San Diego, CA**

Mobile home park community fence line



Phase I Environmental Site Assessment

Compatible with ASTM Standard E 1527-13

by **Stefan Birardi** on **02/15/2018**
for **3165 Pacific Highway, San Diego, CA**

View of transformers located on access road to pump house. No staining was observed on soil around pole



No staining on ground. See previous photo for comments



Vault nearest pump house



Phase I Environmental Site Assessment

Compatible with ASTM Standard E 1527-13

by **Stefan Birardi** on **02/15/2018**
for **3165 Pacific Highway, San Diego, CA**

View of salt ponds with various debris looking north/ northwest nearest 15th street



Phase I Environmental Site Assessment

Compatible with ASTM Standard E 1527-13

by **Stefan Birardi** on **02/15/2018**
for **3165 Pacific Highway, San Diego, CA**

Piping from underneath mobile home along berm southern side



Phase I Environmental Site Assessment

Compatible with ASTM Standard E 1527-13

by **Stefan Birardi** on **02/15/2018**
for **3165 Pacific Highway, San Diego, CA**

Sewer access point along southern perimeter of mobile home park fence line



Phase I Environmental Site Assessment

Compatible with ASTM Standard E 1527-13

by **Stefan Birardi** on **02/15/2018**
for **3165 Pacific Highway, San Diego, CA**

Abandoned vehicle display metal scrap located along southern fence line nearest 15th street



Phase I Environmental Site Assessment

Compatible with ASTM Standard E 1527-13

by **Stefan Birardi** on **02/15/2018**
for **3165 Pacific Highway, San Diego, CA**

View of salt ponds from the south looking north towards Otay River



Phase I Environmental Site Assessment

Compatible with ASTM Standard E 1527-13

by **Stefan Birardi** on **02/15/2018**
for **3165 Pacific Highway, San Diego, CA**

View of salt ponds from the south looking west towards Soapy Joes car wash



Storm water slope inlet from Palm Avenue along southern fence line



Phase I Environmental Site Assessment

Compatible with ASTM Standard E 1527-13

by **Stefan Birardi** on **02/15/2018**
for **3165 Pacific Highway, San Diego, CA**

View of drainage area from 13th Street looking north towards salt ponds



View of salt pond from South Bay Salt Works



This page is intentionally blank.

Appendix K. Wetland Restoration of Salt Pond 20 Hydrodynamic Modeling Report

This page is intentionally blank.

Final

WETLAND RESTORATION OF SALT POND 20

Hydrodynamic Modeling Report

Prepared for
San Diego Unified Port District
Great Ecology

June 2020



Final

WETLAND RESTORATION OF SALT POND 20

Hydrodynamic Modeling Report

Prepared for
San Diego Unified Port District
Great Ecology

June 2020

550 West C Street
Suite 750
San Diego, CA 92101
619.719.4200
www.esassoc.com

ESA

Bend	Oakland	San Diego
Camarillo	Orlando	San Francisco
Delray Beach	Pasadena	Santa Monica
Destin	Petaluma	Sarasota
Irvine	Portland	Seattle
Los Angeles	Sacramento	Tampa

D150733.03

OUR COMMITMENT TO SUSTAINABILITY | ESA helps a variety of public and private sector clients plan and prepare for climate change and emerging regulations that limit GHG emissions. ESA is a registered assessor with the California Climate Action Registry, a Climate Leader, and founding reporter for the Climate Registry. ESA is also a corporate member of the U.S. Green Building Council and the Business Council on Climate Change (BC3). Internally, ESA has adopted a Sustainability Vision and Policy Statement and a plan to reduce waste and energy within our operations. This document was produced using recycled paper.

TABLE OF CONTENTS

Hydrodynamic Modeling Report

Page

Section 1, Introduction 1
- 1.1 Project Background 1
- 1.2 Previous Modeling 4
- 1.3 Modeling Goals 8

Section 2, Hydrodynamic Model Setup 9
- 2.1 Existing Conditions 11
- 2.2 Project Conditions 14
- 2.3 Hydrology 16
- 2.4 Tidal Boundary Conditions 16
- 2.5 Numerical Solver 24
- 2.6 Run Catalog 24

Section 3, Hydrodynamic Model Results and Discussion 26
- 3.1 Model Verification 26
- 3.2 Model Results for Typical Tides Under Current Sea Levels 26
- 3.3 Model Results for the 100-Year Storm Event under Current Sea Levels 31
- 3.4 Model Results for the 10-Year Storm Event under Current Sea Levels 41
- 3.5 Future Conditions with Sea-Level Rise 43

Section 4, Geomorphic Scour Analysis 47
- 4.1 Hydrodynamic Model Results 47
- 4.2 Contraction, Abutment, and Pier Scour 50
- 4.3 Long-Term Scour 52

Section 5, Habitat Elevations 56
- 5.1 Existing Conditions (Pre-Restoration) and Verification 56
- 5.2 Post-Restoration Conditions at Current Sea Level 57
- 5.3 Post-Restoration Conditions with Sea-Level Rise 58

Section 6, Conclusions 67
- 6.1 Hydrodynamic Model 67
- 6.2 Scour and Geomorphic Analysis 67

References 69

Page

List of Figures

Figure 1-1 Project Location 2
Figure 1-2 Pond 20 Site....3
Figure 1-3 PWA 2003 Existing Conditions Model Schematic....6
Figure 1-4 Everest 2016 Model Extent....7
Figure 2-1 Initial Model Geometry....10
Figure 2-2 Pond 20 Site Topography for Modeled Conditions....12
Figure 2-3 South Pedestrian Bridge....13
Figure 2-4 Modeled Hydraulic Roughness....15
Figure 2-5 100-Year Hydrographs for Otay River and Nestor Creek 17
Figure 2-6 NOAA Gage Data Amplification....19
Figure 2-7 Worst-Case Flood Scenario Hydrograph and Tide Model Inputs 20
Figure 2-8 Pond 20 Sea-Level Rise Scenarios....23
Figure 3-1 Modeled Water Levels at the South Pedestrian Bridge Compared to Observed Water Levels 27
Figure 3-2 Percent Exceedance Curve of Modeled Water Levels at the South Pedestrian Bridge Compared to Observed Water Levels 28
Figure 3-3 Modeled Water Levels at the Pond 20 tributary or breach mouth....29
Figure 3-4 Model Water Levels at Various Marsh Locations for Project Conditions 30
Figure 3-5 Existing Conditions Flood Stages....33
Figure 3-6 Modeled Water Levels on the Otay River....34
Figure 3-7 Existing and Project Conditions Maximum Flood Water Levels....36
Figure 3-8 Modeled Conditions Maximum Flood Water Extent at Bayside Park During 100-Year Storm Event....37
Figure 3-9 FEMA Flood Insurance Rate Map 38
Figure 3-10 South Bay Salt Work Culverts 39
Figure 3-11 Modeled Conditions Maximum Flood Water Extent at Bayside Park and Mobile Parks During 10-Year Storm Event....42
Figure 3-12 Modeled Water Levels on Otay River....43
Figure 3-13 SLR Flood Extent at Bayside Park under Existing Conditions....45
Figure 3-14 SLR Flood Extent at Pond 20 under Existing Conditions....46
Figure 4-1 100-Year Storm Event Velocities of Existing and Project Conditions 48
Figure 4-2 Difference in 100-Year Storm Event Velocities between Project and Existing Conditions 49
Figure 4-3 Hydraulic Geometry with Project 54
Figure 4-4 Otay River Channel Existing Width 55
Figure 5-1 Restored Habitats – 0.0 ft of Sea Level Rise 60
Figure 5-2 Restored Habitats – 0.7 ft of Seal Level Rise....61
Figure 5-3 Restored Habitats – 1.4 ft of Sea Level Rise 62
Figure 5-4 Restored Habitats – 2.6 ft of Sea Level Rise 63
Figure 5-5 Restored Habitats – 4.5 ft of Sea Level Rise 64
Figure 5-6 Restored Habitats – 7.0 ft of Sea Level Rise 65
Figure 5-7 Habitat Transitions with Sea-Level Rise....66

List of Tables

Table 1-1 FEMA FIS Model and Methods Data....5
Table 2-1 Tidal Datum and Observed Water Levels in San Diego Bay 18
Table 2-2 Projected Sea-Level Rise (in feet) for San Diego....21
Table 2-3 Port of San Diego's Sea-Level Rise Projections (in Feet)....22

Page

Table 2-4 Pond 20 Sea-Level Rise Projections (in Feet) 23
Table 2-5 Pond 20 Hydrodynamic Modeling Run Catalog 25
Table 3-1 Pond 20 Water Levels during a Spring High Tide 26
Table 3-2 Modeled Water Levels Along the Otay River 32
Table 3-3 Maximum Modeled Water Surface Elevations at Bayside Park 35
Table 3-4 Water Levels at Bayside Park During a 100-Year Storm with Sea-Level Rise 44
Table 4-1 Hydraulic Characteristics at the South Pedestrian Bridge During a 100-Year Storm 51
Table 4-2 Hydraulic geometry channel sizing projections 53
Table 5-1 Elevation Bands and Inundation Frequencies of Different Habitat Types Under Existing Conditions 56
Table 5-2 Elevation Bands and Inundation Frequencies of Different Habitat Types Under Project Conditions 57
Table 5-3 Elevation Bands and Inundation Frequencies of Different Habitat Types Under Sea- Level Rise 58
Table 5-4 Restored Habitat Types and Acreages under Sea-Level Rise Scenarios 59
Table 5-5 Percent Cover of Habitat Types under Sea-Level Rise Scenarios. 59

SECTION 1
Introduction

This report documents the hydrodynamic modeling and geomorphic assessment of the Salt Pond 20 Wetland Restoration. This modeling report describes the modeling and analysis work completed to date and provides details on the project that can be used to inform the regulatory agency permitting processes, for environmental review, and as a basis for the final design.

1.1 Project Background

The San Diego Unified Port District (District) owns an 85-acre parcel in South San Diego Bay called Pond 20[1]. Pond 20 lies in the Otay River floodplain (**Figure 1-1**) and historically supported rich tidal wetland habitat but was filled and used as a commercial solar salt evaporator pond from the late 1800s until the 1940s. The District acquired the parcel in 1998 and, after many years of study and public outreach, determined the best use of Pond 20 was to restore it and use it as a commercial wetland mitigation bank.

The Pond 20 project would lower the overall elevation of the site and reconnect it to tidal flows from San Diego Bay via excavated channels. The design would generate tidal wetlands and upland transitional coastal sage scrub habitat along the perimeter of the property. The majority of Pond 20 would support mid and high marsh habitat, but the project would also establish low marsh, intertidal mudflats, and subtidal habitat along and within the tidal channels.

To the north of the project site is the Otay River Floodplain Site (**Figure 1-2**), which is part of the Otay River Estuary Restoration Project (ORERP) proposed by Poseidon Water L.P. (Poseidon) in coordination with the U.S. Fish and Wildlife Service and the San Diego Bay National Wildlife Refuge. The ORERP is being designed to addresses Poseidon's mitigation responsibilities for impacts caused by the construction and operation of the Carlsbad desalination plant. As of July 2019, the Final EIR for the ORERP is published and its Record of Decision signed and 30%-complete drawings of the Otay River Floodplain Site are complete. At this point, it is assumed that this project will be constructed before the Pond 20 project.

[1] This pond is sometimes referred to as Pond 20A, but is referred to as Pond 20 throughout this report in order to be consistent with other project documents.




SOURCE:ESA, 2020:ESRI

Mitigation Banking at Pond 20. D150733

Figure 1-1
Project Location

ESA

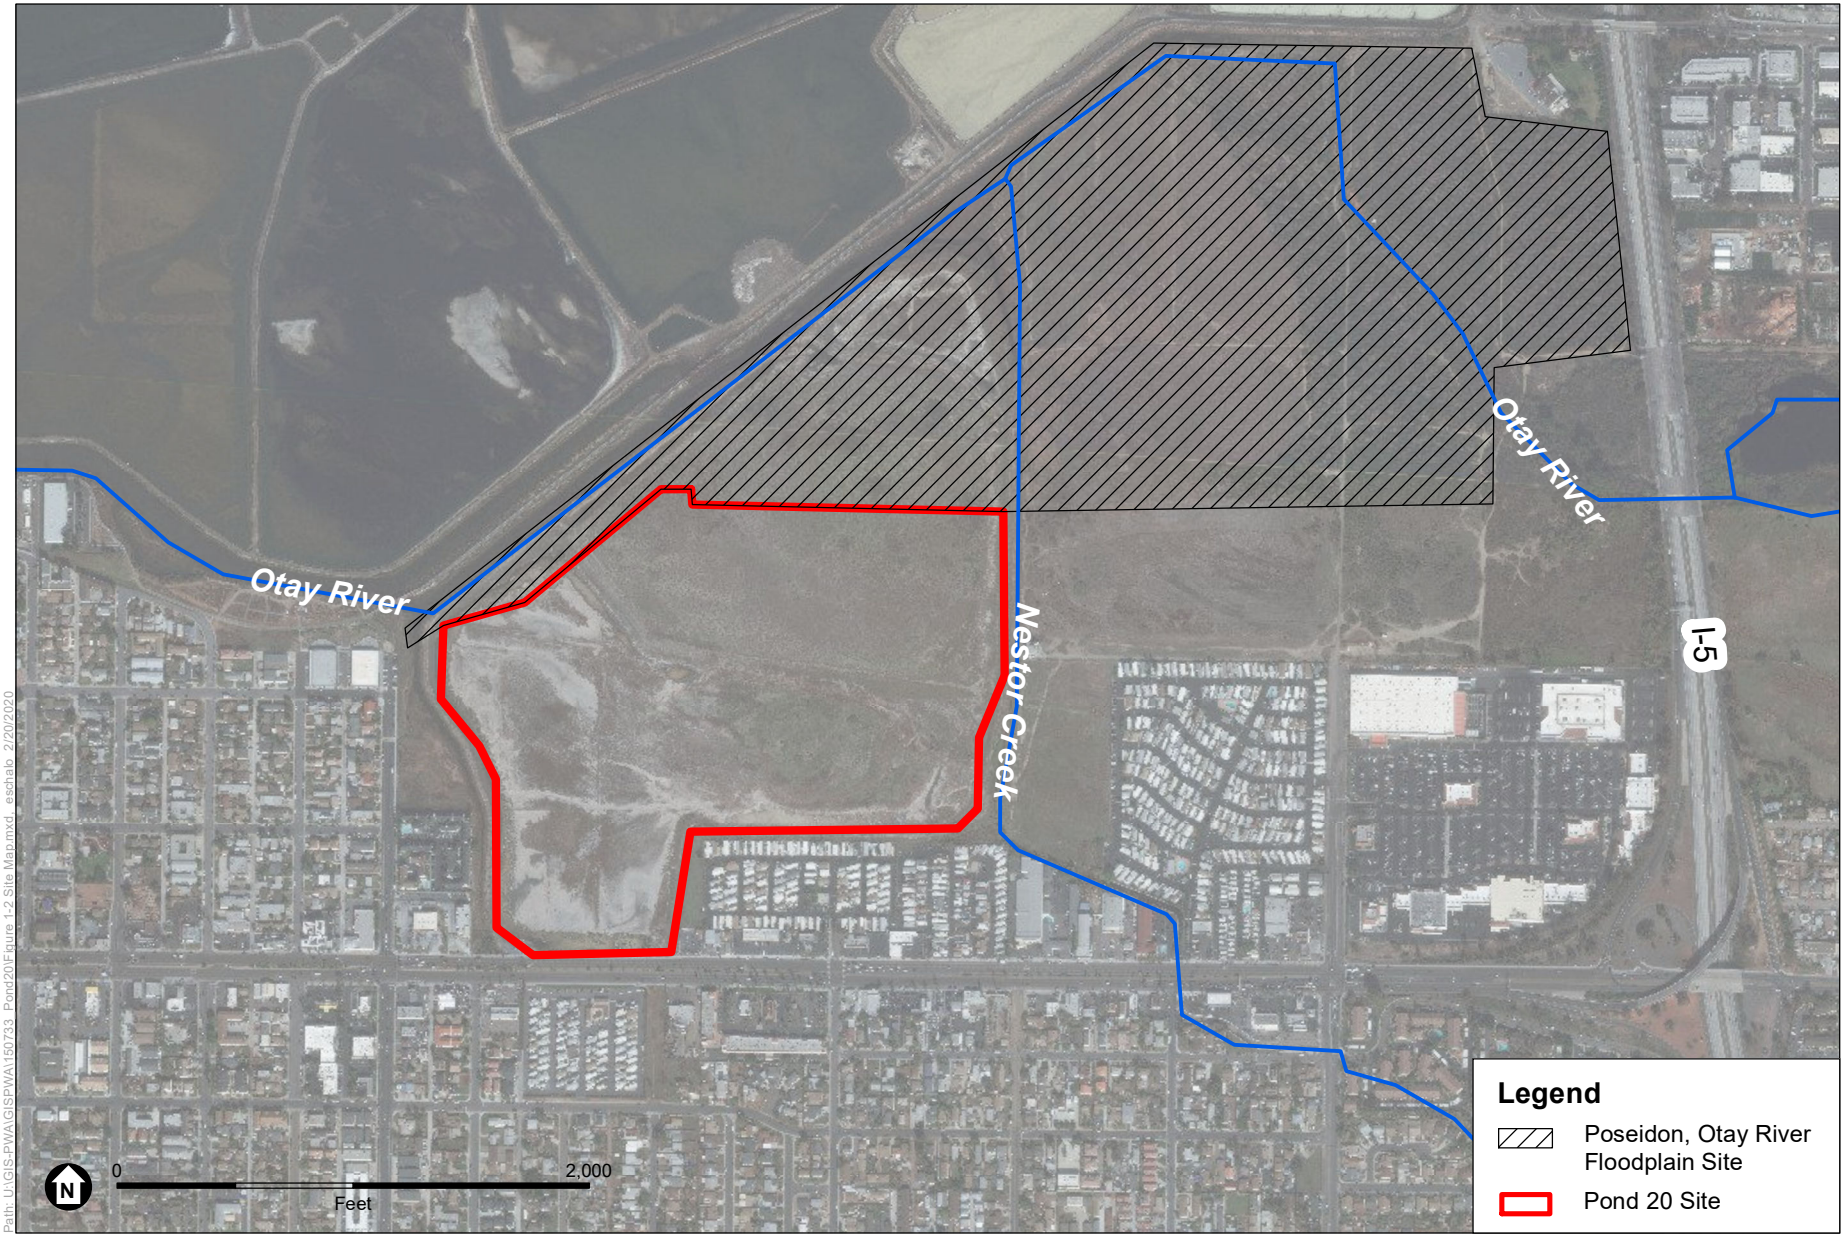

SOURCE: ESA, 2020; ESRI

Mitigation Banking at Pond 20. D150733

Figure 1-2
Pond 20 Site

ESA

The Pond 20 restoration will need to coordinate restoration design with ORERP for eventual construction. For environmental review purposes, this report evaluates the scenario where the Pond 20 project is constructed without (or before) the ORERP, since the ORERP is not yet constructed. ESA understands that the Poseidon EIS will inform the cumulative impacts section of the Pond 20 EIR.

1.2 Previous Modeling

Previous modeling for the Pond 20 area was conducted in 2003 by Philip Williams and Associates Ltd. (PWA)[2] for the Lower Otay River Restoration project. In 2014-2016, additional modeling was conducted for the ORERP. Scott Jenkins Consulting modeled tidal flows for existing conditions and project conditions (Jenkins 2014), while Everest International Consultants modeled fluvial hydraulics to address the potential for flooding due to the project. Additionally, the Federal Emergency Management Agency (FEMA) modeled the area in 1989 with updates in 2015. These reports and their results are summarized in the following sections.

1.2.1 FEMA (2015, 1989)

The FEMA administers the National Flood Insurance Program, a voluntary Federal program that enables property owners in participating communities to purchase insurance protection against losses from flooding. The County of San Diego has adopted and enforces floodplain management regulations to reduce future flood risks, and as a result, FEMA makes flood insurance available within the community as a financial protection against flood losses. FEMA produces Flood Insurance Study (FIS) Reports and Flood Insurance Rate Maps (FIRMs) to document the existence and severity of flood hazards in a community. These reports and maps are updated regularly as conditions change, through Letters of Map Revision (LOMR) and eventually through updates to the FIRMs. The FIS Report for San Diego County covers the Otay River and Nestor Creek (FEMA 2019).

The Otay River was studied in 1981 and restudied in 1989 and 2015. While the 2015 restudy of the Otay River is the most up-to-date FEMA model the data on the hydrologic and hydraulic models or methods was not available. The Otay River upstream of the confluence with Nestor Creek to the upstream limit [not provided] was studied in 1989 using approximate methods by the United States Army Corps of Engineers (USACE), Los Angeles District, for FEMA. The hydraulic model HEC-2 was used. Per the FIS, "The 1-percent annual chance discharge was established in 1974 by the USACE and the City of San Diego (USACE, December 1974). Discharges for the 10-, 2-, and 0.2-percent annual chance floods were determined through coordination between the USACE, the City of San Diego, and San Diego County." FEMA (1989) model and methods data is shown in **Table 1-1**.

[2] Environmental Science Associates (ESA) and PWA merged in 2010. PWA is now part of ESA.

TABLE 1-1
FEMA FIS MODEL AND METHODS DATA

	Drainage Area (square miles)	Channel Manning's Roughness "n" Values	Overbank Manning's Roughness "n" Values	10% Annual Chance Peak Discharge (cfs)	2% Annual Chance Peak Discharge (cfs)	1% Annual Chance Peak Discharge (cfs)	0.2% Annual Chance Peak Discharge (cfs)
Otay River	123	0.040	0.040	1,200	12,000	22,000	50,000
Nestor Creek (At Palm Avenue)	3	0.030-0.045	0.030-0.100	*	*	1,093	*

* Not calculated
cfs = cubic feet per second
SOURCE: FEMA (2019)

Nestor Creek was studied in 1981 and restudied in 1989 using detailed methods by the United States Army Corps of Engineers (USACE), Los Angeles District, for FEMA. The hydraulic model HEC-2 was used. Per the FIS,

> *The 1-percent annual chance discharges for the Nestor Creek restudy were developed by the National Resources Conservation Service (NRCS) formerly Soil Conservation Service (SCS) (U.S. Department of Agriculture, Soil Conservation Service, 1964, with updates and Boyle Engineering Corporation, Hydrologic Analysis, 1978) for the previous FIS, but these values have been changed according to the Leedshill-Herkenhoff, Inc., report published in November 1986 "Nestor Creek Flood Control Master Plan". Starting water-surface elevations were computed using the slope-area methods. (FEMA 2019)*


The FIS describes flood problems from the Otay River:

> *There are no major flooding problems on Otay River. Some areas downstream of Broadway Avenue will be inundated by the 1-percent annual chance flood [100-year flood]. A large flood on the Otay River will divide in such a way that the greater portion of the water will flow almost uniformly over the Southern Pacific Railroad embankment, travel 150 feet, and then flow over the perimeter dike into the salt evaporation ponds at the southern end of San Diego Bay. Once the floodwaters pass over the perimeter dike and encounter the asymmetrical maze of interior dikes, weir flow will occur in several directions simultaneously before ultimately flowing back over the dike and into the bay. The smaller portion of the floodwaters will be conveyed the last 2 miles to the San Diego Bay by a partially improved, limited-capacity, soft-bottom channel. (FEMA 2019)*

1.2.2 PWA (2003) Lower Otay River Restoration

PWA (now ESA) was contracted by Ducks Unlimited (DU) and the U.S. Fish and Wildlife Service to evaluate changes in flood conditions associated with wetland restoration alternatives for the Lower Otay River Restoration (an earlier iteration of the current Pond 20 project and ORERP). PWA used the general alternative concepts developed by the U.S. Fish and Wildlife Service and DU staff for the analysis.

PWA developed a one-dimensional MIKE11 model to represent existing and project conditions. The model included the Lower Otay River, Nestor Creek, and South San Diego Bay (**Figure 1-3**).

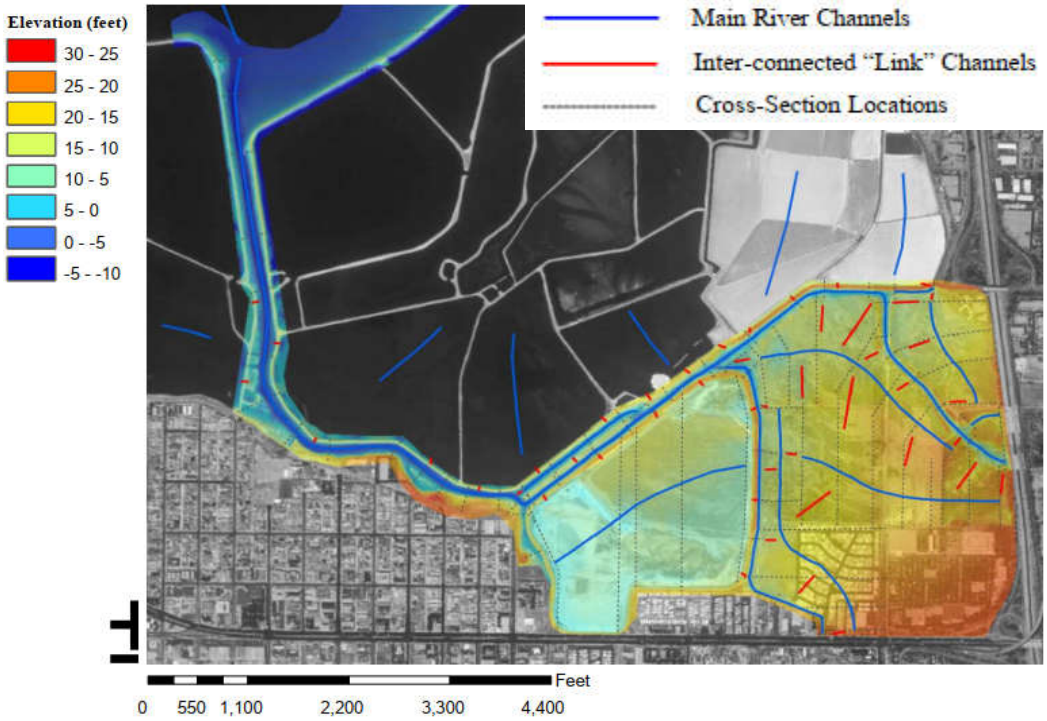

SOURCE: PWA 2003
NOTE: All elevations are in NAVD

Wetland Restoration of Salt Pond 20

Figure 1-3
PWA 2003 Existing Conditions Model Schematic


Tidal datums from the NOAA tide gage at the Navy Pier near downtown San Diego were used to develop a representative tide cycle using a cosine interpolation at a 5-min interval. A monthly tide cycle was developed using the Tides & Currents Software (1993). MHHW (5.08 ft NAVD) was used as the max high tide to match the boundary condition in the FEMA study. A simple equilateral triangle hydrograph with a storm duration of 24 hours, base flow of 10 cfs, and a peak discharge matching the FEMA 100-year stream flow was used.

The tidal conditions modeling results showed the maximum inland extent of the tides was roughly 11,500 feet from the river mouth or approximately 1,500 feet upstream from the confluence of the Otay River and Nestor Creek. Results showed some tidal muting at the site compared to tides in the San Diego Bay.

The flood conditions modeling results showed localized overbank flooding begins almost immediately, and that the hydraulic constriction between the Pond 20 levee and the salt works levees further increases flooding.

1.2.3 Everest (2016) and Jenkins (2014) Otay River Floodplain Restoration

Everest was contracted by Poseidon to conduct a fluvial hydraulic study to address the potential for flooding due to the ORERP. Everest developed a two-dimensional (2D) model using TUFLOW to represent existing and ORERP conditions. Topographic data from 2010-2012 was used to develop a DEM for the model extent, which extends further east than the PWA modeling (**Figure 1-4**). The pedestrian bridge at the corner of the Pond 20 site was modeled with blockages based on a visual observation of the bridge.

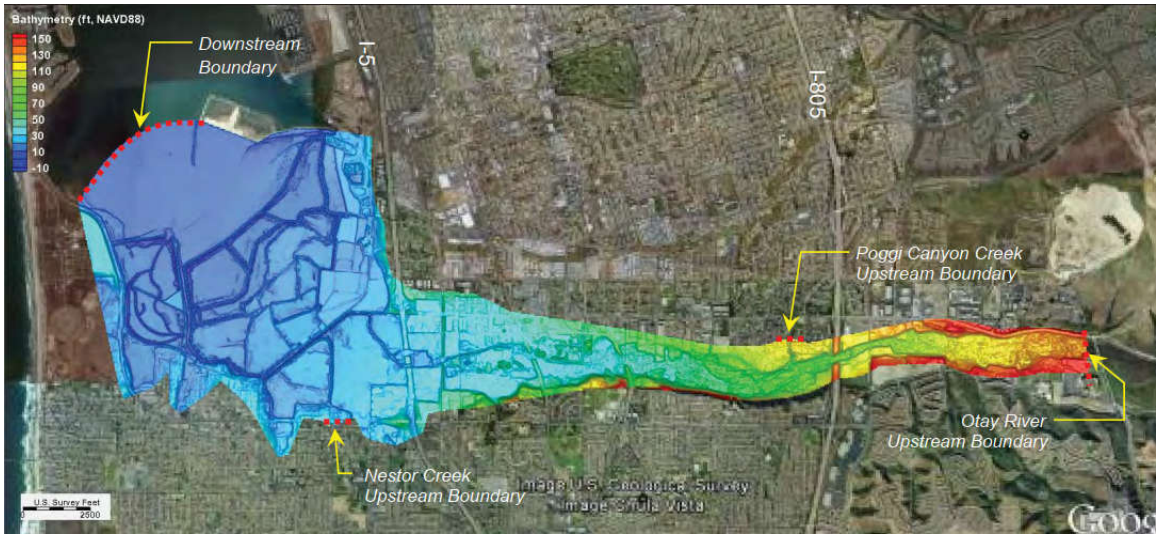

SOURCE: Everest 2016

Pond 20 Mitigation Bank

Figure 1-4
Everest 2016 Model Extent

Tidal datums from the NOAA Naval Pier tide gage were used to develop a synthetic tidal series. This is the same gage used by PWA, but Everest used the updated tidal epoch so the values are raised by 0.21 – 0.23 feet. The series was developed by fitting a sinusoidal curve to the datums over a 24-hour period. Similar to PWA, the highest observed water level was not used for the 100-year storm event model boundary and MHHW was used as a more realistic representation of a storm event.

As was done by PWA, a simple equilateral triangle hydrograph with a storm duration of 24 hours, base flow of 10 cfs, and a peak discharge matching the 100-year stream flow was used.

Scott Jenkins Consulting was contracted by Poseidon to model tidal flows for existing conditions and ORERP conditions (Jenkins 2014). Jenkins used the tidal hydraulics model, TIDE_FEM, and the littoral transport model TIDE_FEM/SEDXPORT. The model used a 30-year simulation period of San Diego Bay tides, 1980-2009 based on the NOAA tide gage on the Navy Pier. The model was calibrated using data for San Dieguito Lagoon.

1.3 Modeling Goals

The goals of the hydrodynamic modeling and geomorphic assessment for this project are two-fold:

1. Evaluate potential effects of the project on water levels and channel scour to inform the restoration design and the CEQA analysis.
2. Evaluate wetland hydrology under current and future conditions with sea-level rise to inform the habitat elevations for the restoration design.

SECTION 2
Hydrodynamic Model Setup

ESA developed a 2D hydrodynamic model of the Salt Pond 20 Wetland Restoration project using the USACE's HEC-RAS software package (v 5.0.7). This approach captures 2D simulations of overbank flows across the broad floodplain where complex flow patterns occur. The model boundary includes the Otay River west of Interstate-5 (I-5)[3], Nestor Creek, the full salt pond complex, and a portion of south San Diego Bay. Two model geometries were analyzed:

- **Existing Conditions**: this scenario includes the existing topography, bathymetry, and hydrologic connections without the project. It is also referred to as the no-project scenario in discussions related to sea-level rise (Section 3.5).
- **Project Conditions**: this scenario assumes the Pond 20 site is restored without (or before) the ORERP. This scenario includes a berm separating the two project sites, to reduce the flood risk to the Otay River Floodplain Site once Pond 20 is restored.

Figure 2-1 shows the model extent used for the Existing and Project Conditions, along with the structures, inflow locations, and tidal boundary conditions.

Sections 2.1 and 2.2 describe the development of the two model geometries including:

- Topography/Bathymetry – land and underwater surface elevations controlling where water flows.
- Structures – bridges, culverts, and berm/levee features located on or adjacent to the channel that influence the hydraulics in the area.
- Hydraulic Roughness – a property of different land covers that imposes a resistance to flow (e.g., grasses or open dirt areas have lower hydraulic roughness and provide a lower resistance to flow, while areas with dense salt marsh have higher hydraulic roughness and provide a higher resistance to flow).

Sections 2.3 and 2.4 describe the different hydrology and tidal boundary conditions used for the different modeling runs:

- Hydrology – inflows from the Otay River and Nestor Creek.
- Tidal Boundary Conditions – downstream water surface elevation driven by the tides in San Diego Bay.

Section 2.5 discusses the numerical solver used to run the model.

[3] Modeling completed by Everest in 2016 showed no change in water levels upstream of the I-5 (Section 1.2.2).



Path: U:\GIS-PWA\GIS\PWA\150733_Pond20\Modeling Report Figures\Figure 2-1 Model Geometry.mxd eschalo 2/20/2020

SOURCE:ESA, 2020; ESRI

Mitigation Banking at Pond 20. D150733

Figure 2-1
Initial Model Geometry

2.1 Existing Conditions

The Existing Conditions model represents the Pond 20 restoration site and vicinity as it exists at the time of this report, prior to the construction of the Pond 20 project or the ORERP.

2.1.1 Topography

The model topography was developed from three datasets, combined to achieve full coverage of the model boundary. The main topography dataset was based on 1-foot topographic and bathymetric contours provided by Poseidon in February 2019. The contours were converted into a digital elevation model (DEM) for input to the HEC-RAS model and compared to available DEM datasets to check for errors and inconsistencies (including 2010 LiDAR[4] and 2014 LiDAR[5] of San Diego County). The 2014 LiDAR was used to attain coverage in areas the Poseidon data did not cover, such as developed residential and commercial areas and areas west of Silver Strand Boulevard. Finally, 2010 LiDAR was used to cover small gaps in the 2014 LiDAR, mostly building footprints.

In 2017, the Port contracted Towill, Inc. to set horizontal and vertical control around the perimeter of the site, and to prepare a basemap based on LiDAR flown in 2017. ESA also surveyed transects across Pond 20 in 2016, which were used to ground-truth the Towill LiDAR. Elevations and horizontal position data were collected using an RTK-GPS unit connected to the Leica SmartNet North America Network. All horizontal coordinates were founded on the State of California Coordinate System, Lambert Conformal Projection, Zone VI, NAD83. Both the Towill and ESA survey were compared to the more recent 2019 survey from Poseidon. While the Towill survey provides finer resolution in the project site, the Poseidon data was considered to be at a sufficient scale for modeling purposes.


After reviewing initial model results, ESA surveyed the Bayshore Bikeway in the vicinity of Bayside Park to ground-truth elevations in that area on December 6, 2019. Results from the survey were used to refine the model geometry for the storm event model runs[6] (see Section 2.3.1).

Figure 2-2 shows the existing topography at the site (left panel) compared to the project topography (right panel).

4 2010 LiDAR report available here: https://coast.noaa.gov/htdata/lidar1_z/geoid12a/data/2612/supplemental/ca2011_noaa_topobathy_merge_m2612_final_report.pdf

5 2014 LiDAR report available here: https://coast.noaa.gov/htdata/lidar2_z/geoid12b/data/8611/supplemental/San_Diego_LiDAR_FOCUS_Report.pdf

6 The changes to the model geometry based on the survey were deemed small enough that they were not expected to impact the model results for the tidal conditions model runs (see Section 2.3.2), so the tidal conditions runs were not updated based on this data and rely on the Poseidon 2019 topography in this area.

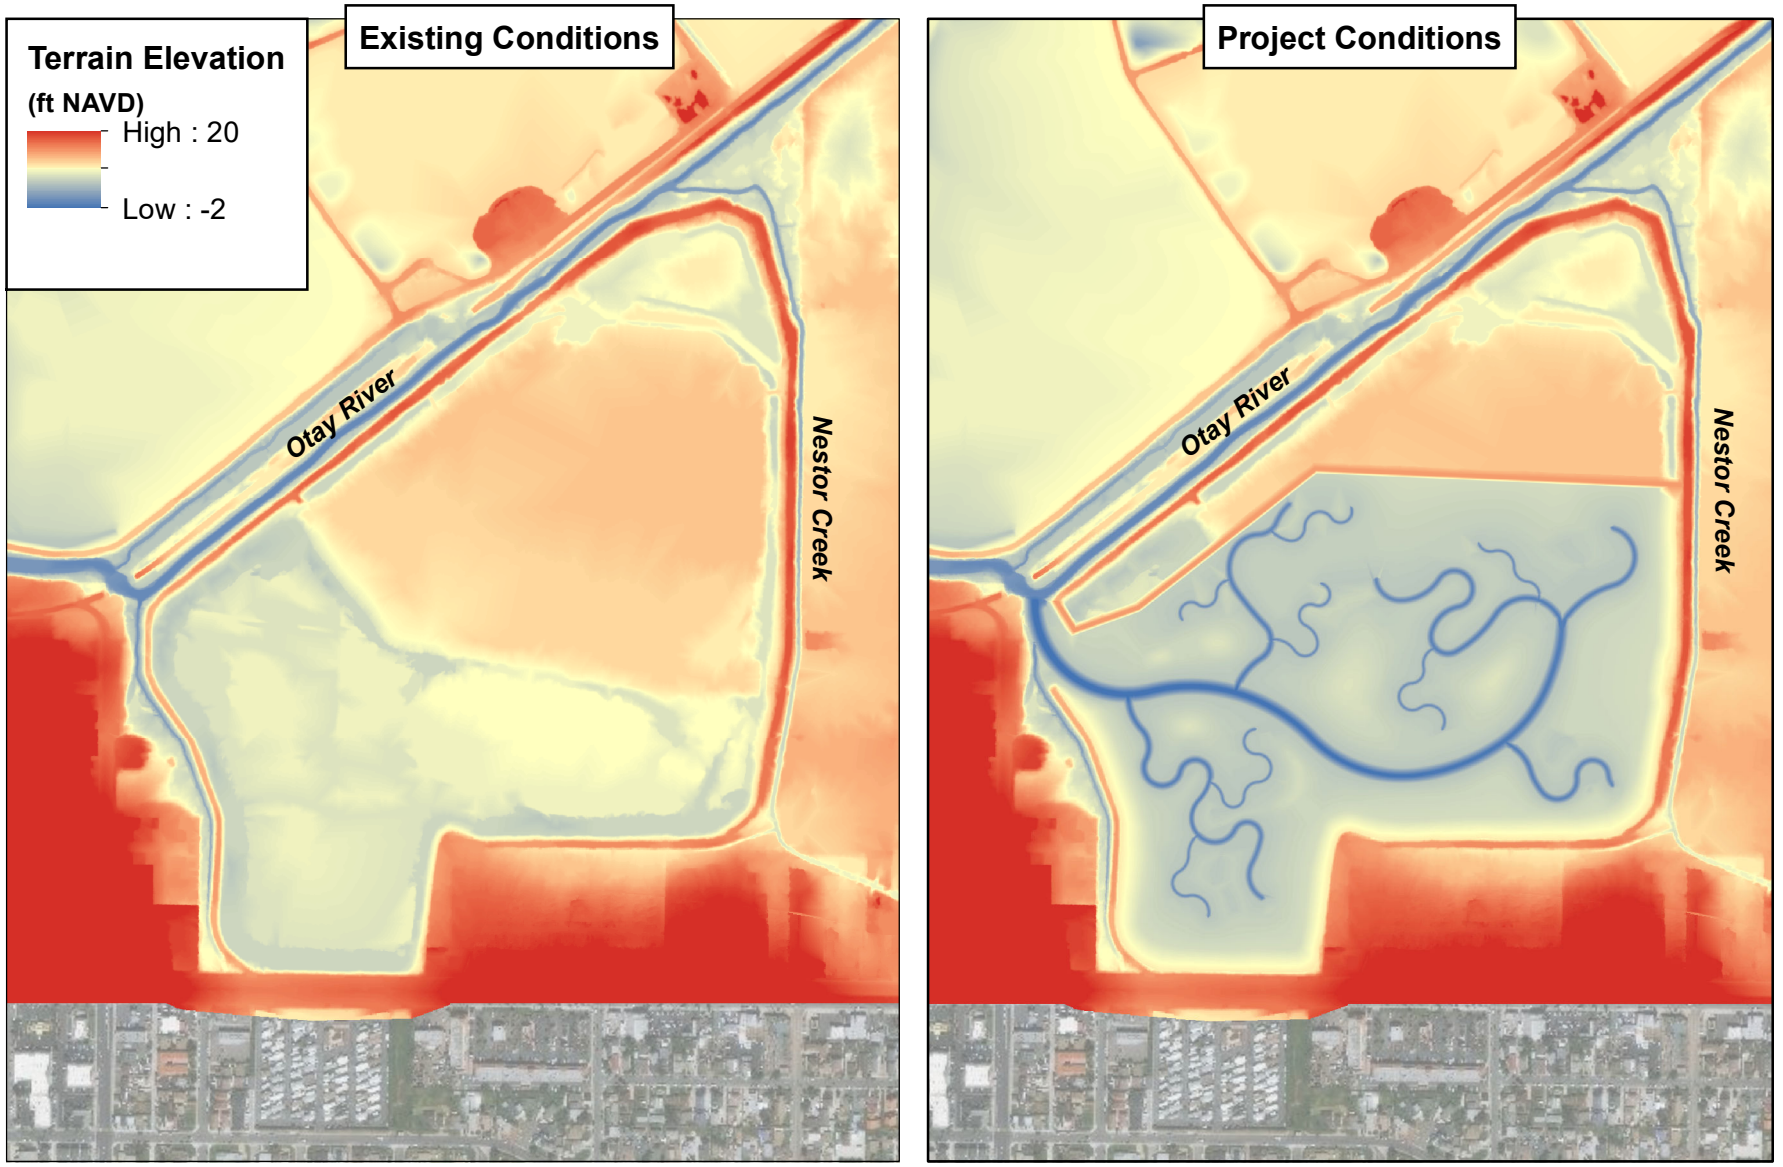

Path: U:\GIS-PWA\GISPWA\150733_Pond20\Modeling Report Figures\Figure 2-2 v2 Site Topography for Modeled Conditions.mxd eschalo 5/26/2020

SOURCE: ESA, 2020; ESRI

0 1,000
Feet

ESA

Mitigation Banking at Pond 20. D150733

Figure 2-2

Pond 20 Site Topography for Modeled Conditions

2.1.2 Structures

The structures included in the HEC-RAS Existing Conditions model were two bridges and two culverts.

The Bayshore Bikeway bridge that crosses the Otay River (Figure 2-1) is shown in **Figure 2-3** and referred to as the "South Pedestrian Bridge," throughout this report. The bridge geometry was developed based on available as-builts, field photos, aerial imagery, and model terrain. The bridge is supported by concrete footings at either end of the bridge. Piers from the historic railroad bridge that crossed the river in the same location remain under the South Pedestrian Bridge, but they do not support the bridge.



SOURCE: ESA 2017

Pond 20 Mitigation Bank

Figure 2-3
South Pedestrian Bridge

The Bayshore Bikeway bridge adjacent to the Otay River is referred to as the "North Pedestrian Bridge" throughout the report (Figure 2-1). The geometry was developed based on available as-builts, field photos, aerial imagery, and model terrain.

Two culverts that go under the Bayshore Bikeway are included in the model; one connecting Ponds 10 and 10A, and another connecting Bayside Park to the Otay River (Figure 2-1). The culvert geometry for the culvert connecting Ponds 10 and 10A was developed based on aerial

imagery and model terrain. The geometry of the culvert connecting the river to Bayside Park was surveyed by ESA on December 6, 2019 and incorporated into the storm event model runs[7].

The Otay River has two inline structures that were not included in the model. Aerial imagery shows a weir-like dirt road approximately 700 feet downstream of the I-5 and a small culvert structure approximately 2,000 feet downstream of the I-5. Both of these structures would be overtopped by 5 to 8 feet in the 100-year event and, therefore, would not constrain flow, so they were not included in the model.

2.1.3 Hydraulic Roughness

The hydraulic roughness for most of the Otay River was assigned a value of 0.030 for open channel areas and 0.045 for areas of the channel that were vegetated (Chow 1959). One segment of the Otay River channel immediately downstream of the I-5 is a natural channel with dense brush, so it was assigned a value of 0.060. The floodplain and developed land were assigned a value of 0.040. The North and South Pedestrian Bridges were assigned a roughness of 0.07. The culverts were assigned a roughness of 0.011. Hydraulic roughness for Existing Conditions is shown in **Figure 2-4**.

2.2 Project Conditions

The Project Conditions model represent the scenario where the Pond 20 project is constructed without (or before) the ORERP.

2.2.1 Topography

The model topography was developed from the three Existing Conditions datasets plus the Pond 20 project design terrain. In the case where the Pond 20 project moves ahead of the ORERP, the Port would be responsible for providing flood protection to the Otay River Floodplain site until the ORERP is constructed. A temporary berm would be constructed between the two sites on the Port's property, approximately 2,500 feet long and 40 feet wide. The berm is included in the Project Conditions model.

The resultant model topography is shown in the right panel of Figure 2-2.


2.2.2 Structures

The Project Conditions structures are the same as the Existing Conditions structures, discussed in Section 2.1.2.

2.2.3 Hydraulic Roughness

The Project Conditions hydraulic roughness values are the same as the Existing Conditions hydraulic roughness values, discussed in Section 2.1.3.

[7] The changes to the culvert geometry based on the survey were deemed small enough that they were not expected to impact the model results for the tidal conditions model runs (see Section 2.3.2), so the tidal conditions runs were not updated based on this data and rely on aerial imagery and model terrain for culvert geometry.

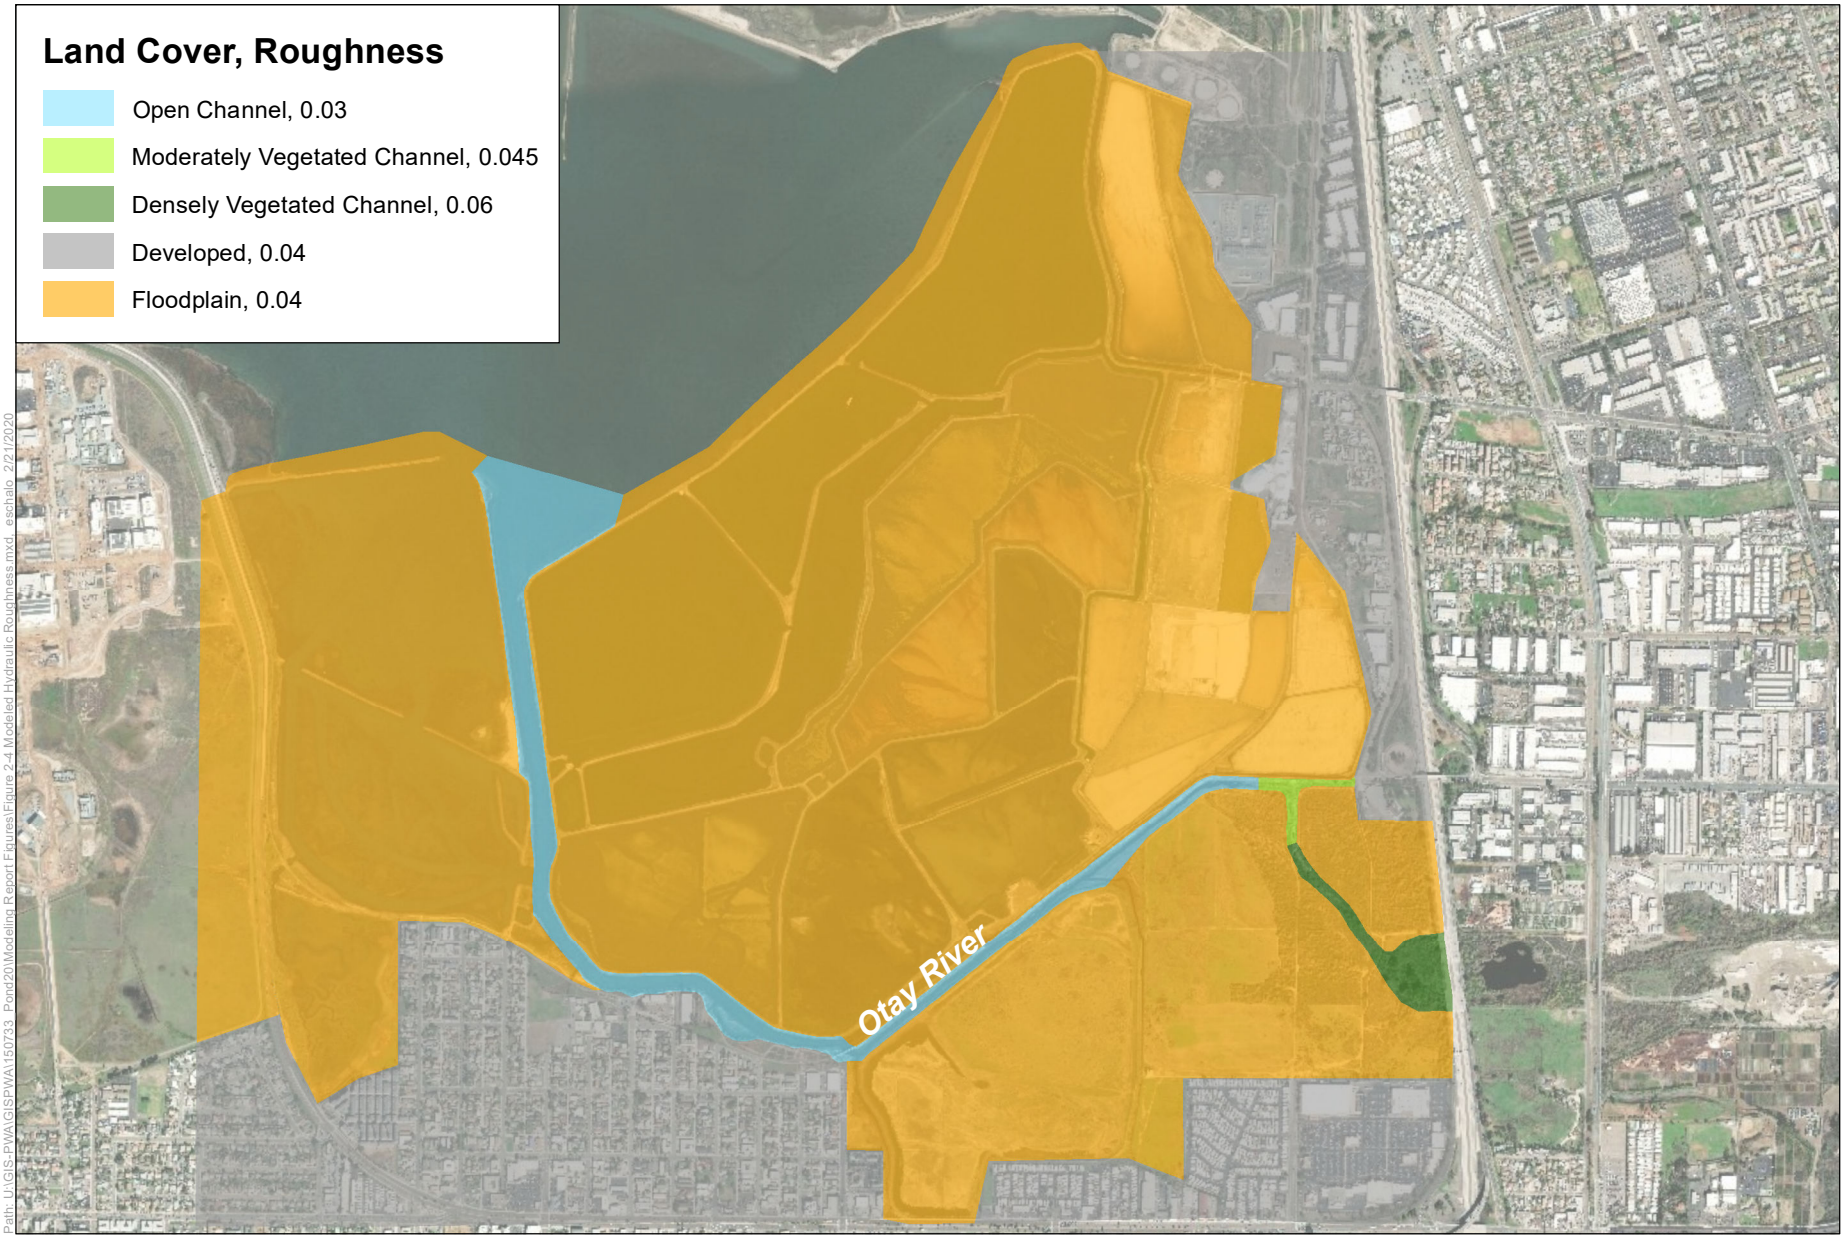

SOURCE:ESA, 2020; ESRI

Mitigation Banking at Pond 20. D150733

Figure 2-4

Modeled Hydraulic Roughness

ESA

0 2,000

Feet

2.3 Hydrology

2.3.1 Storm Conditions Model Runs

ESA developed dimensionless unit hydrographs for the 10-year and 100-year recurrence interval storm events for Otay River and Nestor Creek. The hydrographs were developed using the Soil Conservation Service dimensionless unit hydrograph procedure, which was derived based on an average of a large number of unit hydrographs from basins that vary in characteristics, such as size and geographic location. The Otay River and Nestor Creek hydrographs have a storm duration of 72 hours and a base flow of 10 cfs. The peak discharges for the 10- and 100-year storm events match the FEMA flows (FEMA 2016). The 10-year peak discharges for Otay River and Nestor Creek are 1,200 cfs and 730 cfs, respectively. The 100-year peak discharges for Otay River and Nestor Creek are 22,000 cfs and 1,093 cfs, respectively. The hydrology was applied as inflows at the most upstream portions of the Otay River and Nestor Creek.

The dimensionless unit hydrographs were used because they are more representative of watershed hydrology under storm conditions than an equivalent triangular unit hydrograph or an equilateral triangular hydrograph. PWA 2003 and Everest 2016 both used a simple equilateral triangle hydrograph for the 100-year storm for Otay River and Nestor Creek. The hydrographs developed using the dimensionless unit hydrograph resulted in 30% less volume during the 100-year storm event for the Otay River and 91% less volume for Nestor Creek compared to the triangular hydrographs used previously. **Figure 2-5** show a comparison of the triangular and unit hydrographs.


2.3.2 Tidal Conditions Model Runs

The 10 cfs base flow was used for the tidal conditions (no storm event) scenarios. The hydrology was applied as inflows at the most upstream portions of the Otay River and Nestor Creek.

2.4 Tidal Boundary Conditions

The Otay River terminates in the San Diego Bay, and the channel's hydraulics are influenced by the tidal input and water levels of the bay. The nearest NOAA tide gage is Station 9410170 located in the San Diego Bay at the Broadway Pier, approximately nine miles north of the Otay River mouth. ESA collected water level data at the South Pedestrian Bridge from January 17, 2018 until April 13, 2018 to analyze how the tides propagate through the bay and how the water levels at the site compare to the water levels at the NOAA tide gage. ESA's gage data was combined with the NOAA tide gage data to develop tidal boundary conditions for three downstream boundary conditions:

- 2-week typical tides time series – used for the tidal conditions model runs.
- 3-day spring high tide series – used for the storm conditions model runs and timed so that the peak storm flow coincides with the spring high tide for worst-case water elevations.
- 3-day spring low tide series – used for the scour scenarios and timed so that the peak storm flow coincides with the spring low tide for worst-case velocities, shear stresses, and erosion.

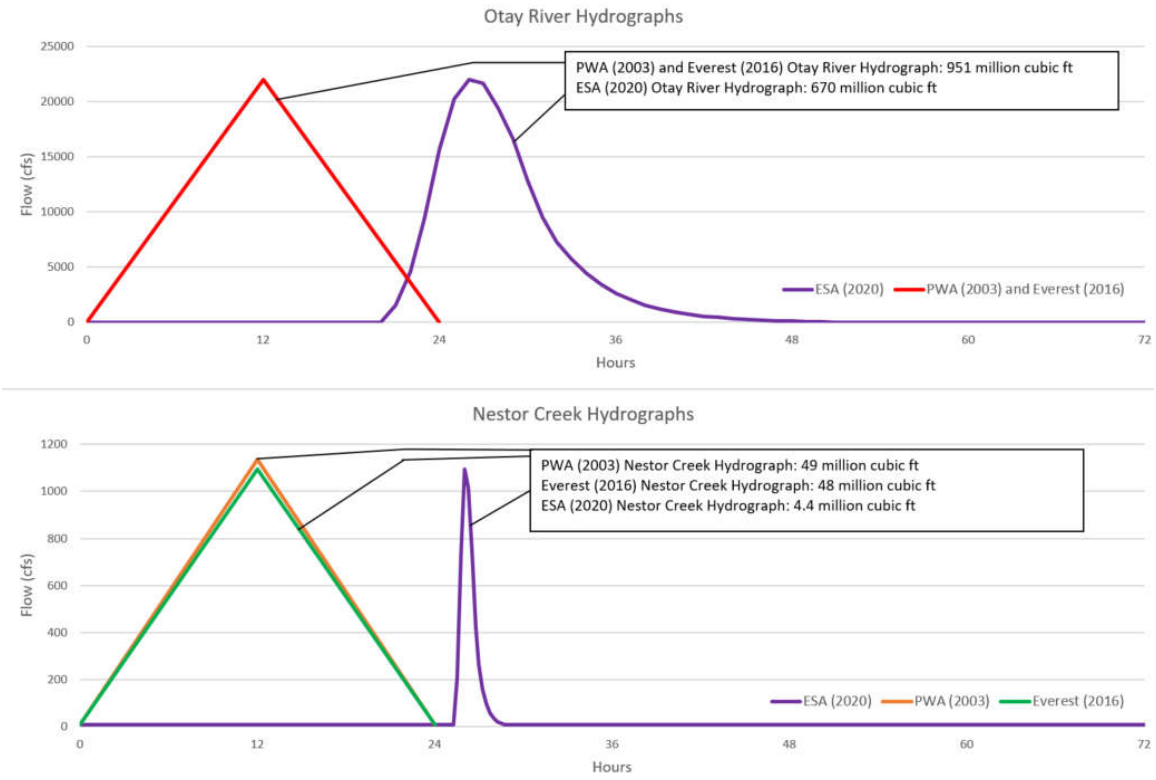

SOURCE: ESA 2020

Pond 20 Mitigation Bank

Figure 2-5
100-Year Hydrographs for Otay River and Nestor Creek

Additionally, these tidal boundary conditions were increased to account for sea-level rise for the various sea-level rise scenarios. Downstream tidal boundary conditions are further discussed in the sections below.

2.4.1 ESA Water Level Data Collection

Since the elevations where different salt marsh species can occur are dependent on tidal water levels, and even a few inches can make a difference to the success of specific species, understanding water levels at a restoration site is essential. While the NOAA tide gage provides a long-term dataset of water levels for San Diego Bay (water levels have been collected there since 1906), there is often some amount of tidal amplification or muting that can make water levels vary throughout different parts of a bay. ESA collected water level data at the Pond 20 site to get a better understanding of how the water levels at the site compare to the more extensive NOAA tide data time series.

Data was gathered by installing a tide gage at the South Pedestrian Bridge and surveying it into NAVD. Data was collected from January 17, 2018 until April 13, 2018. The water level data showed an amplification of tide levels compared to the NOAA gage data (e.g., the high water levels at Pond 20 were higher). ESA estimated that the tide range at the site was approximately 10 percent greater than the tide range at the NOAA gage during the period of measurement.


2.4.2 Adjusted NOAA Tidal Data

Table 2-1 provides the NOAA tidal datums and FEMA extreme coastal water levels and the adjusted Pond 20 tidal datums. The NOAA data were amplified by 10 percent to account for the observed tidal amplification at the site (**Figure 2-6**).

TABLE 2-1
TIDAL DATUM AND OBSERVED WATER LEVELS IN SAN DIEGO BAY

Tidal Datum		San Diego Bay (NOAA/FEMA) ft NAVD	Adjusted Pond 20 ft NAVD
500-year still water level[1]		11.1	
Highest observed (11/25/2015)	HOWL	7.8 (3:48 PM)	N/A
Highest Astronomical Tide	HAT	7.3	7.8
100-year still water level[1]		7.1	
50-year still water level[1]		6.5	
10-year still water level[1]		6.3	
Mean Higher High Water	MHHW	5.3	5.6
Mean High Water	MHW	4.6	4.8
Mean Tide Level	MTL	2.5	2.5
Mean Sea Level	MSL	2.5	2.5
Diurnal Tide Level	DTL	2.4	2.4
Mean Low Water	MLW	0.5	0.3
Mean Lower Low Water	MLLW	-0.4	-0.7
Lowest Astronomical Tide	LAT	-2.5	-3.0
Lowest Observed (12/17/1937)	LOWL	-3.5 (4:06 PM)	N/A

[1] Based on FEMA FIS (2016) at City of Chula Vista.

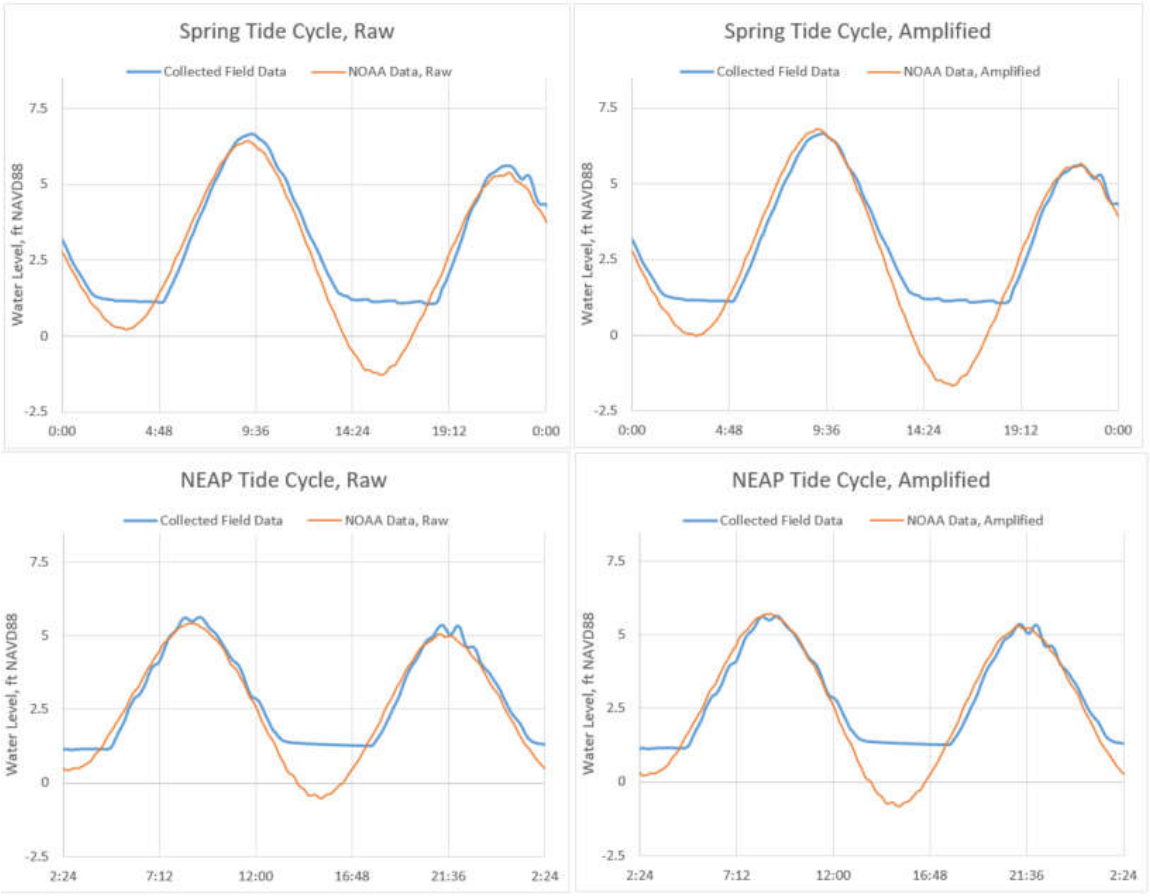

SOURCE: ESA 2020


Pond 20 Mitigation Bank

Figure 2-6
NOAA Gage Data Amplification

2.4.3 Model Input

To evaluate flood risk, a conservative tidal boundary condition around the spring high tide was chosen. A representative 2-week tide cycle from February 24 to March 9, 2017, including a spring high tide of 6.2 ft NAVD, was used for the typical tides scenario (**Figure 2-7**).

For the storm event model runs, the tide cycle was shortened to a 36-hour period, including the 6.2 ft NAVD high tide, to reduce model times. The peaks of the 10- and 100-year Otay River and Nestor Creek flood discharge hydrographs were set to coincide with the 6.2 ft NAVD high tide as shown in Figure 2-7. For the scour model runs, the peaks of the 100-year flood discharge hydrographs were set to coincide with a -1.3 ft NAVD low tide.

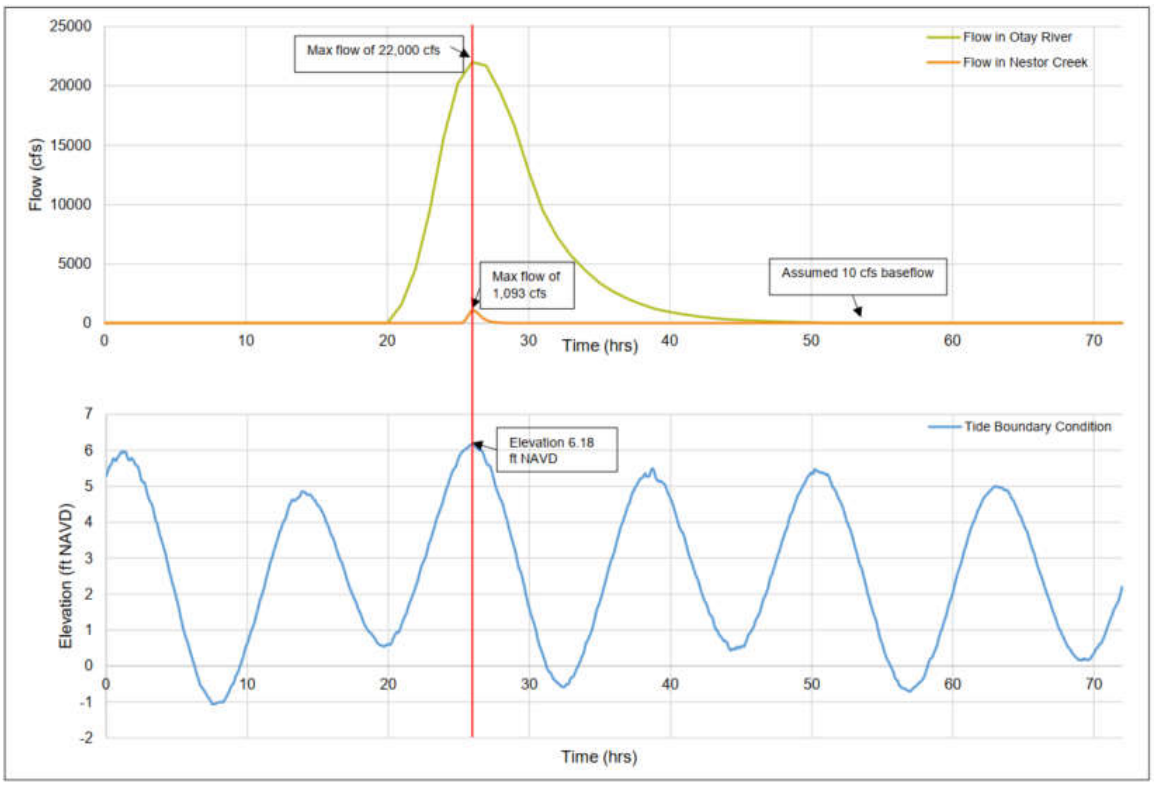

SOURCE: ESA 2020, NOAA Tides and Currents

Pond 20 Mitigation Bank

Figure 2-7
Worst-Case Flood Scenario Hydrograph and Tide Model Inputs

2.4.4 Sea-Level Rise

Background and Guidance Documents

Projections of global sea-level rise are well-documented and investigated, with recent research projecting sea-level rise on the order of 2 to 10 feet by 2100 in California (e.g., Cayan et al. 2008; Griggs et al. 2017). This research has been used to develop a series of policy guidance documents by the State of California that recommend including specific amount of sea-level rise in project planning and design, the most recent being the California Ocean Protection Council's (OPC) *State of California Sea-Level Rise Guidance* (OPC 2018). The OPC (2018) Guidance includes tables of projected relative sea-level rise at well-established tide gages located along the coast of California through 2150 for a range of risk aversion scenarios, including low, medium-high, and extreme (e.g., H++). **Table 2-2** shows the projections for San Diego Bay. These projections were developed and summarized with the intention that local planning and design efforts would have a consistent and accepted basis for addressing future sea-level rise.

TABLE 2-2
PROJECTED SEA-LEVEL RISE (IN FEET) FOR SAN DIEGO

		Probabilistic Projections (in feet) (based on Kopp et al. 2014)				H++ scenario (Sweet et al. 2017) *Single scenario
		MEDIAN	LIKELY RANGE	1-IN-20 CHANCE	1-IN-200 CHANCE	
		50% probability sea-level rise meets or exceeds...	66% probability sea-level rise is between...	5% probability sea-level rise meets or exceeds...	0.5% probability sea-level rise meets or exceeds...	
			Low Risk Aversion		Medium - High Risk Aversion	Extreme Risk Aversion
High emissions	2030		0.4 - 0.6	0.7	0.9	1.1
	2040	0.7	0.5 - 0.9	1.0	1.3	1.8
	2050	0.9	0.7 - 1.2	1.4	2.0	2.8
Low emissions	2060	1.0	0.7 - 1.3	1.7	2.5	
High emissions	2060	1.2	0.9 - 1.6	1.9	2.7	3.9
Low emissions	2070	1.2	0.9 - 1.6	2.0	3.1	
High emissions	2070	1.5	1.1 - 2.0	2.5	3.6	5.2
Low emissions	2080	1.4	1.0 - 1.9	2.4	3.9	
High emissions	2080	1.9	1.3 - 2.5	3.1	4.6	6.7
Low emissions	2090	1.6	1.0 - 2.2	2.9	4.8	
High emissions	2090	2.2	1.6 - 3.0	3.7	5.7	8.3
Low emissions	2100	1.7	1.1 - 2.5	3.3	5.8	
High emissions	2100	2.6	1.8 - 3.6	4.5	7.0	10.2
Low emissions	2110*	1.9	1.3 - 2.7	3.5	6.4	
High emissions	2110*	2.8	2.0 - 3.7	4.7	7.5	12.0
Low emissions	2120	2.0	1.3 - 3.0	4.1	7.6	
High emissions	2120	3.1	2.3 - 4.3	5.5	8.8	14.3
Low emissions	2130	2.2	1.4 - 3.3	4.6	8.6	
High emissions	2130	3.5	2.6 - 4.9	6.3	10.2	16.6
Low emissions	2140	2.4	1.5 - 3.6	5.1	9.8	
High emissions	2140	3.9	2.8 - 5.4	7.1	11.7	19.2
Low emissions	2150	2.5	1.5 - 3.9	5.7	11.1	
High emissions	2150	4.3	3.0 - 6.1	7.9	13.3	22.0

SOURCE: OPC 2018

The California Coastal Commission (CCC) recently updated their *Sea-Level Rise Policy Guidance* in 2018 (CCC 2018). The CCC (2018) Guidance provides a basis for selecting the time horizon and the risk level of the project, which are used to define the appropriate sea-level rise amounts. The CCC (2018) Guidance recommends that project planning and design consider a range of scenarios in order to bracket the possible timing of a given amount of sea-level rise.

The OPC Guidance identifies three levels of risk to consider when planning for sea-level rise (blue boxes in Table 2-2):

- The low risk aversion scenario is appropriate for adaptive, lower consequence decisions (e.g., unpaved coastal trail), but is not adequate to address high impact, low probability events.

- The medium-high risk aversion scenario is appropriate as a precautionary projection that can be used for less adaptive, more vulnerable projects or populations that will experience medium to high consequences as a result of underestimating sea-level rise (e.g., coastal housing development).
- The extreme risk aversion scenario is appropriate for high consequence projects with little to no adaptive capacity and which could have considerable public health, public safety, or environmental impacts (e.g., coastal power plant, wastewater treatment plant, etc.).

For habitat restoration projects, the CCC (2018) Guidance recommends using multiple time horizons and sea-level rise projections (CCC 2018, pg. 102):

> *Determining an anticipated life for restoration activities or other related projects is somewhat more complex than for typical development projects because these activities are typically meant to exist in perpetuity. As such, assessing sea-level rise impacts may necessitate analyzing multiple different time frames, including the present, near future, and very long-term depending on the overall goals of the project. For restoration projects that are implemented as mitigation for development projects, an expected project life that is at least as long as the expected life of the corresponding development project should be considered.*

Port of San Diego Sea-Level Rise Projections

The Port recently completed a sea-level rise vulnerability assessment[8] pursuant to Assembly Bill 691. During the development of the Port's AB 691 Report, the OPC Guidance was in draft form and the recommended risk levels (blue boxes in Table 2-2) were not identified. With technical feedback from a Sea-Level Rise Ad Hoc Committee comprised of important Port stakeholders, the Port chose to use three sea-level rise projections for years 2030, 2050, and 2100 consistent with the 5% probability identified in the OPC Guidance. Due to the uncertainty of long-range projections of sea-level rise, the Port also chose a fourth scenario for 2100, consistent with the 50% probability identified in the OPC Guidance. **Table 2-3** presents the scenarios developed for the vulnerability assessment.

TABLE 2-3
PORT OF SAN DIEGO'S SEA-LEVEL RISE PROJECTIONS (IN FEET)

	2030	2050	2100
5% Probability projection	n/a	n/a	2.6
50% Probability projection	0.7	1.4	4.5

Pond 20 Sea-Level Rise Scenarios

To assess the potential flood impacts and to inform the habitat design for Pond 20, five sea-level rise amounts were selected to bracket the range of potential projections: 0.7, 1.4, 2.6, 4.5, and 7.0 feet. These amounts take into consideration both the Port-recommended scenarios (0.7, 1.4, 2.6,

[8] https://pantheonstorage.blob.core.windows.net/environment/FINAL-San-Diego-Unified-Port-District-Sea-Level-Rise-Vulnerability-and-Coastal-Resiliency-Report-AB691.pdf


and 4.5 feet) and State recommendations to evaluate the medium-high risk aversion projection at 2100 (7.0 feet).

Table 2-4 shows the model scenarios and the corresponding time frames based on the low (the second year in the range) and medium-high risk aversion projections (the first year in the range). To analyze potential flood impacts, the medium-high risk aversion scenario is recommended per the OPC Guidance, since homes and other developments in the area are at risk for flooding. The medium-high risk aversion scenario can also be used to evaluate the potential loss of wetland with sea-level rise. The low risk projection provides a more likely to occur scenario, and since habitat restoration requires a balance of creating wetland habitat post-restoration and providing space for future wetland habitat, the low risk aversion projection can be used to represent a more likely sea-level rise scenario (rather than the medium-high risk aversion).

TABLE 2-4
POND 20 SEA-LEVEL RISE PROJECTIONS (IN FEET)

	~2023-2040	~2041-2065	~2060-2100	~2080-2120	2100-2150+
Amounts of sea-level rise	0.7	1.4	2.6	4.5	7.0

Figure 2-8 presents the five selected sea-level rise scenarios graphically with the State-recommended projections over time. The red curve represents the medium-high risk aversion projection of sea-level rise. The blue line represents sea-level rise projections for a likely range (the second and third columns in Table 2-2). The purple lines illustrate how the Pond 20 scenarios correspond to different time frames based on the different projections.

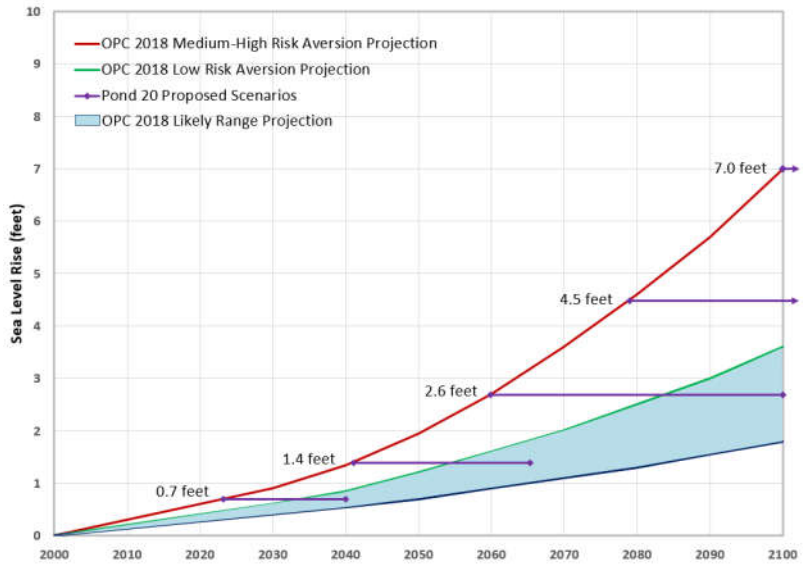

Wetland Restoration of Salt Pond 20

Figure 2-8
Pond 20 Sea-Level Rise Scenarios

2.5 Numerical Solver

After receiving a peer review of the hydrodynamic model set up and results, the numerical solver used in the hydrodynamic model was updated to address one of the comments. The comment suggested considering the Full Momentum equations in HEC-RAS rather than the Diffusion Wave equations that were initially used. The Diffusion Wave equations are simplified and computationally faster, while the Full Momentum equations can be more accurate, but are more computationally demanding.

The Full Momentum numerical solver was run for the typical tides under current sea levels scenario. The results showed that the water levels at the Pond 20 site are very similar between the two methods, with the Diffusion Wave resulting in slightly higher high tide water levels (i.e., up to 0.1 feet higher). However, during neap tides, the Full Momentum shows slightly higher water levels. This is within the range of modeling uncertainty, so it is not expected to change the conclusions in this report. Consequently, results in this report for the typical tides runs are based on the Diffusion Wave numerical solver.

The Full Momentum numerical solver was also run for the 100-year storm event under current sea levels and compared to the initial Diffusion Wave model. The results showed more variability, so the results in this report for the 100-year storm event runs were updated to be based on the Full Momentum numerical solver.

2.6 Run Catalog

Table 2-5 presents the initial run catalog for the different model scenarios with the varying model inputs.

TABLE 2-5
POND 20 HYDRODYNAMIC MODELING RUN CATALOG

	Run	Scenario/ Geometry	Hydrology	Downstream Boundary Conditions	Sea-Level Rise
Calibration	1	Existing	Base flow	Twelve weeks tides from gage data	-
Typical Tides	2	Existing	Base flow	Two weeks typical tides	-
	3	Pond 20 Alone	Base flow	Two weeks typical tides	-
Flood Conditions – 100-year storm event	4	Existing	100-year event	Spring high tide	-
	5	Pond 20 Alone	100-year event	Spring high tide	-
Flood Conditions – 10-year storm event	6	Existing	10-year event	Spring high tide	-
	7	Pond 20 Alone	10-year event	Spring high tide	-
Scour Analysis	8	Existing	100-year event	Spring low tide	-
	9	Pond 20 Alone	100-year event	Spring low tide	-
0.7 ft of Sea-Level Rise	10	Existing	Base flow	Two weeks typical tides	0.7 ft
	11	Pond 20 Alone	Base flow	Two weeks typical tides	0.7 ft
	12	Existing	100-year event	Spring high tide	0.7 ft
1.4 ft of Sea-Level Rise	13	Existing	Base flow	Two weeks typical tides	2.6 ft
	14	Pond 20 Alone	Base flow	Two weeks typical tides	1.4 ft
	15	Existing	100-year event	Spring high tide	1.4 ft
2.6 ft of Sea-Level Rise	16	Existing	Base flow	Two weeks typical tides	2.6 ft
	17	Pond 20 Alone	Base flow	Two weeks typical tides	2.6 ft
	18	Existing	100-year event	Spring high tide	2.6 ft
4.5 ft of Sea-Level Rise	19	Existing	Base flow	Two weeks typical tides	4.5 ft
	20	Pond 20 Alone	Base flow	Two weeks typical tides	4.5 ft
	21	Existing	100-year event	Spring high tide	4.5 ft
7.0 ft of Sea-Level Rise	22	Existing	Base flow	Two weeks typical tides	7.0 ft
	23	Pond 20 Alone	Base flow	Two weeks typical tides	7.0 ft
	24	Existing	100-year event	Spring high tide	7.0 ft

SECTION 3
Hydrodynamic Model Results and Discussion

3.1 Model Verification

The model was verified using tide gage data collected by ESA near the Pond 20 site at the South Pedestrian Bridge (Section 2.4.1). The model was run for the 12-week period coincident with when the tide gage was collecting data. The results show that the water levels at the South Pedestrian bridge match closely to the observed data above approximately 3 ft NAVD (**Figure 3-1**). This is also demonstrated by the percent exceedance curve (**Figure 3-2**). As modeled water levels drop below 3 ft NAVD, the modeled water levels are generally higher than observed water levels. This is likely due to the 10 cfs base flows for both the Otay River and Nestor Creek included in the model to maintain model stability[9]. However, flow data for Otay River and Nestor Creek during the tide gage data collection period was not available for comparison to the base flow assumption.

While the model may overestimate the lowest water levels, the model verification shows that the model results closely match observed data for higher water levels. Since the Pond 20 site is proposed to be mostly mid to high marsh with transition zone and upland habitat along the edges, the model verification shows the model is appropriate for the purpose of this project.


3.2 Model Results for Typical Tides Under Current Sea Levels

Table 3-1 shows the water level results for the different model scenarios compared to the tides in San Diego Bay for a typical spring high tide and **Figure 3-3** shows the time series corresponding to these results.

TABLE 3-1
POND 20 WATER LEVELS DURING A SPRING HIGH TIDE

	Tidal Prism upstream of Pond 20 (ac-ft)	Spring high tide water level near Pond 20 (ft NAVD)	Peak water level lag time compared to the Bay (minutes)
San Diego Bay (boundary conditions)	n/a	6.6 (at bay, for reference)	n/a
Existing Conditions	17	6.6	48
Project Conditions	49	6.4	78


[9] Without the base flows, the upstream river goes dry, causing model instabilities.

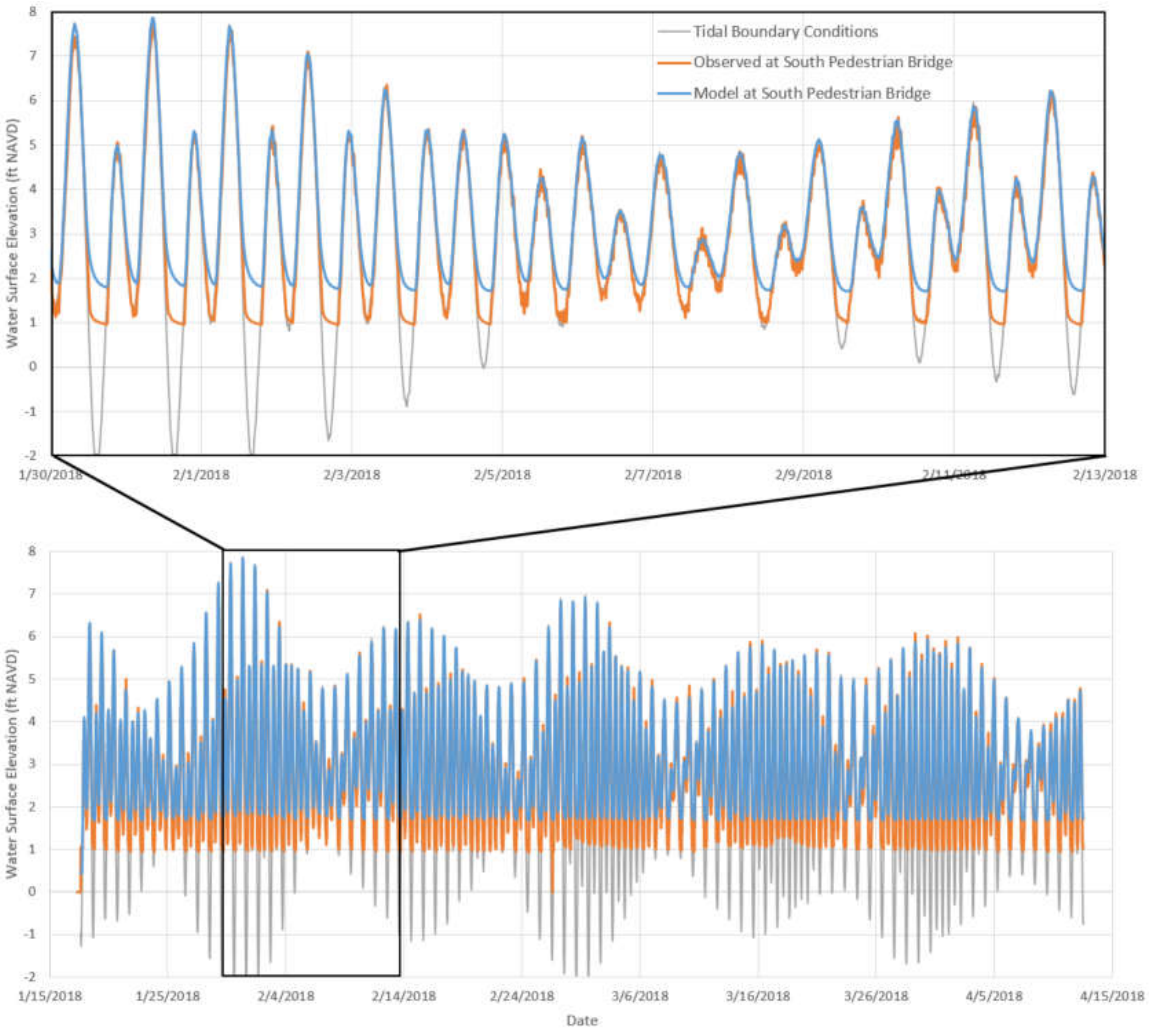

SOURCE: ESA 2020


Pond 20 Mitigation Bank

Figure 3-1
Modeled Water Levels at the South Pedestrian Bridge Compared to Observed Water Levels

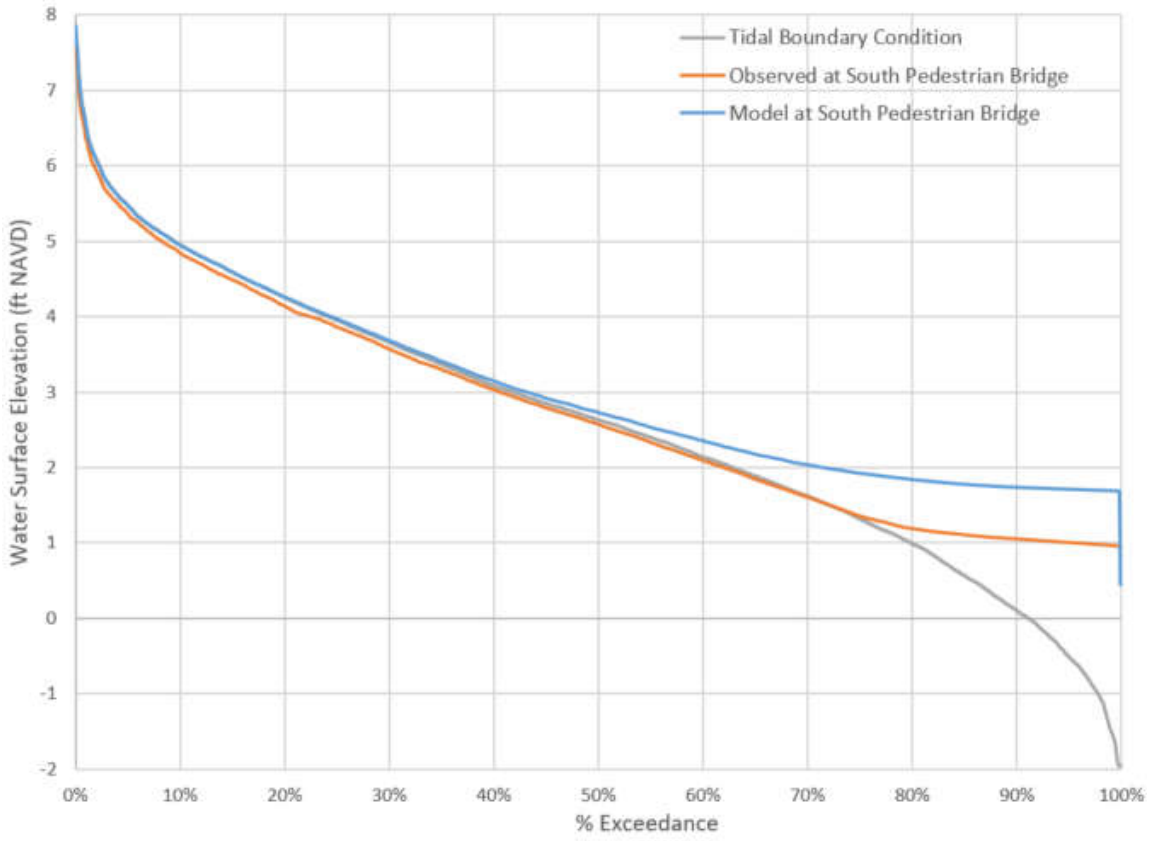

Pond 20 Mitigation Bank

Figure 3-2
Percent Exceedance Curve of Modeled Water Levels at the South Pedestrian Bridge Compared to Observed Water Levels

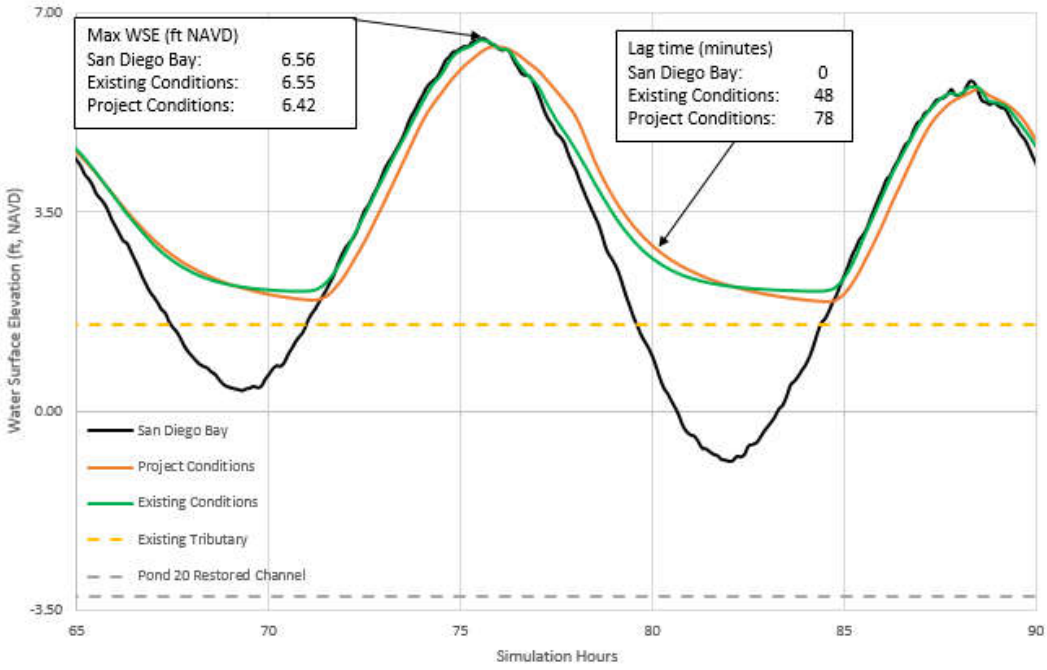


Pond 20 Mitigation Bank

Figure 3-3
Modeled Water Levels at the Pond 20 tributary or breach mouth

The Existing Conditions results show a higher maximum water surface elevation and shorter lag time from the tides in the bay, compared to Project Conditions. This is due to the smaller tidal prism under this scenario. Because berms limit the tides from entering the Pond 20 site under Existing Conditions, the tidal prism is made up of only the Otay River itself. The Otay River channel geometry is oversized for the tidal prism under existing conditions (see Section 4.3 for additional information about the Otay River geomorphology), so the high tides are not muted, although there is a slight delay (48 minutes) from when the high tide peaks in the bay to when it peaks near the Pond 20 site.

Under Project Conditions, the Pond 20 site is excavated and connected to the Otay River, increasing the tidal prism in the system. Directly following Pond 20 restoration, it is expected that the high tides at the site would be slightly muted, since the Otay River would be slightly undersized to convey the larger tidal prism. This is reflected in the model results showing a slightly reduced high tide level relative to San Diego Bay. However, over time, the Otay River would be expected to scour to accommodate the increased tidal prism, and the high tide muting would be reduced or eliminated.

Water levels within the Pond 20 site were also analyzed to evaluate any tidal muting across the floodplain. **Figure 3-4** shows modeled water levels at various locations at the Pond 20 site under Project Conditions. The model results show there is very minimal tidal muting across the marsh.

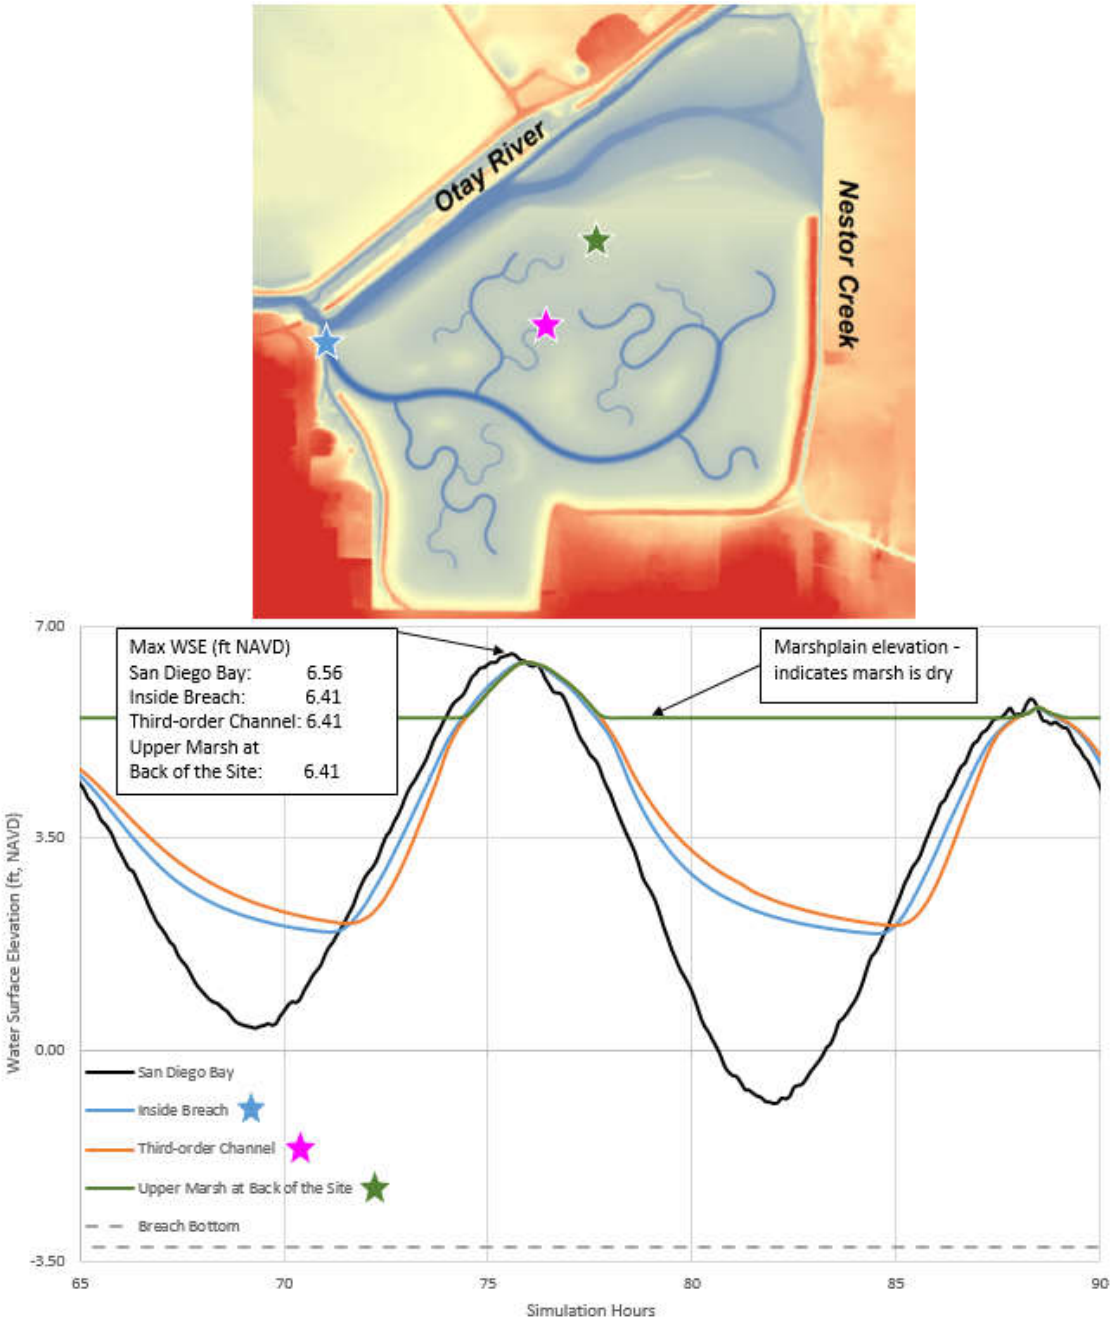

Pond 20 Mitigation Bank

Figure 3-4
Model Water Levels at Various Marsh Locations for Project Conditions

3.3 Model Results for the 100-Year Storm Event under Current Sea Levels

3.3.1 Model Results

100-Year Flood Dynamics

Model results for the 100-year storm event under Existing Conditions indicate that water initially overtops the banks of the Otay River channel causing shallow inundation of the properties along the river upstream of the project site (upper left panel of **Figure 3-5**). As flood waters continue to rise, model results indicate that water would then overtop the existing Pond 20 berm from the south along Bayside Palm Mobilehome Village and the Pond 22 berm (upper right panel of Figure 3-5). Soon after, water levels in the Otay River overtop into Ponds 48 and 20 (north) around the North Pedestrian Bridge (bottom left panel of Figure 3-5). According to the model results, Pond 22 would eventually fill up and overflow into the adjacent Ponds 21, 23, 24, and 27 (bottom right panel of Figure 3-5). When that happens, Pond 20 is also completely inundated. As maximum flood water levels are reached, Ponds 22 and 23 spill back into the Otay River further downstream of the South Pedestrian Bridge. As water levels drop in the Otay River, model results indicate many of the ponds remain full of stormwater.


During the 100-year storm event under Project Conditions, model results show the storm flows follow a similar pattern compared to Existing Conditions.

Maximum Flood Elevations

Figure 3-6 shows a profile plot of the maximum water levels along the Otay River for Existing and Project Conditions and **Table 3-2** provides the water level values. The water levels for Existing and Project Conditions are within 0.1 ft along the entire river. The results for Project Conditions show a slightly higher water level (0.1 ft) between Ponds 11 and 12, which is not expected to effect the area.

TABLE 3-2
MODELED WATER LEVELS ALONG THE OTAY RIVER

Distance from Bay (ft)	Existing Conditions (ft NAVD)	Project Conditions (ft NAVD)
0	6.2	6.2
500	6.2	6.2
1000	6.2	6.2
1500	6.4	6.4
2000	6.7	6.7
2500	6.9	7.0
3000	7.2	7.2
3500	7.3	7.3
4000	8.9	8.9
4500	9.6	9.6
5000	10.2	10.2
5500	10.8	10.8
6000	11.2	11.2
6500	11.7	11.7
7000	13.2	13.2
7500	13.8	13.8
8000	13.8	13.8
8500	14.1	14.1
9000	14.8	14.8
9500	15.9	15.9
10000	17.4	17.4
10500	17.6	17.5
11000	17.7	17.7
11500	17.7	17.7
12000	17.9	17.9
12500	17.9	17.8
13000	18.0	17.9
13500	18.7	18.7
14000	19.7	19.7

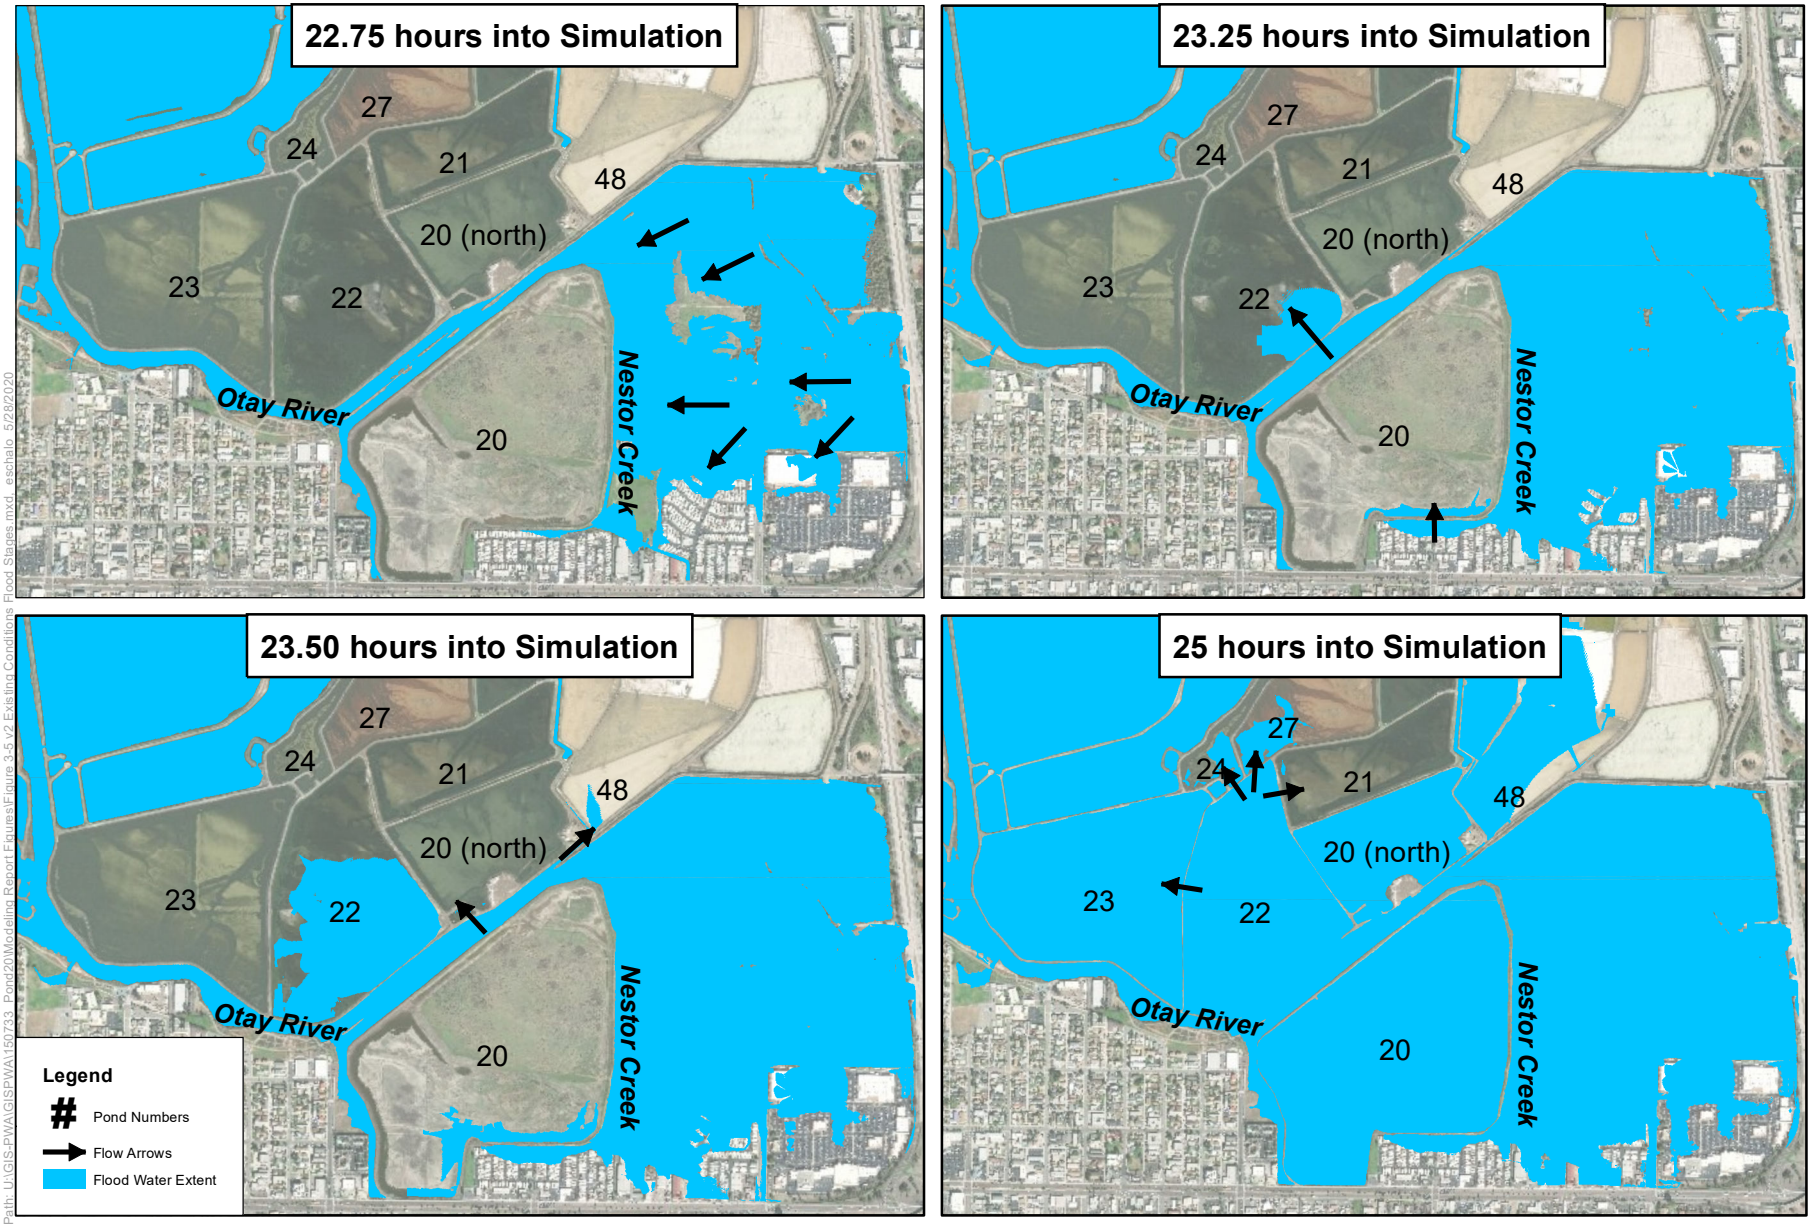

Path: U:\GIS-PWA\GIS\PWA\150733_Pond20\Modeling Report Figures\Figure 3-5 v2 Existing Conditions Flood Stages.mxd eschalo 5/28/2020


SOURCE: ESA, 2020; ESRI

0 1,000 Feet

Mitigation Banking at Pond 20. D150733

Figure 3-5

Existing Conditions Flood Stages

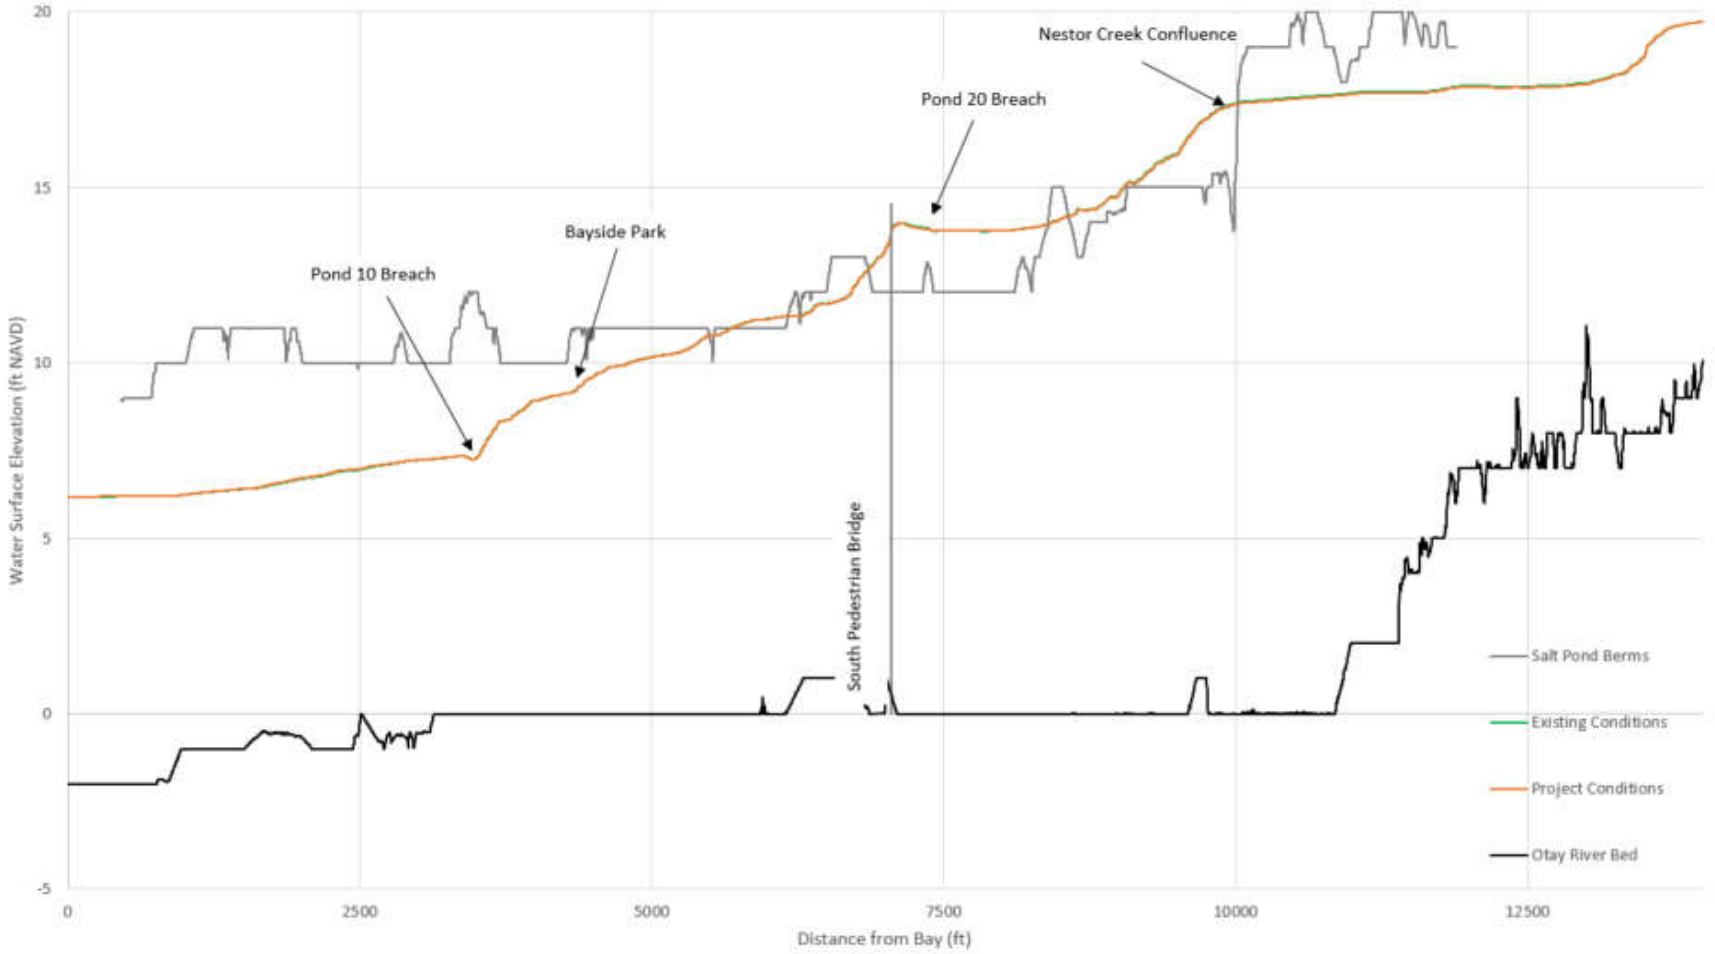

SOURCE: ESA 2020

Pond 20 Mitigation Bank

Figure 3-6
Modeled Water Levels on the Otay River

Figure 3-7 shows the maximum water levels of the full model area for Existing and Project Conditions. The model results show that Pond 20 reaches a lower maximum water level during the 100-year storm event under Project Conditions (since it can drain out through the breach). The maximum water levels in Ponds 10 and 10A increase by 0.1 ft under Project Conditions according to the results, which is not expected to effect the surrounding area.

Bayside Park


The model results show that the maximum water levels at Bayside Park are similar for Existing and Project Conditions (**Table 3-3**). **Figure 3-8** shows the inundation extent in the vicinity of Bayside Park for the two model scenarios. Existing Conditions shows a slightly greater flood extent than Project Conditions because the flood waters peak a little bit sooner than under Project Conditions and stay high. The difference between model runs is within the expected model uncertainty (0.1 ft for maximum water levels).

TABLE 3-3
MAXIMUM MODELED WATER SURFACE ELEVATIONS AT BAYSIDE PARK

Model Geometry	Maximum Water Level Adjacent to Bayside Elementary School (ft NAVD)	Maximum Water Level at South End of the Park (ft NAVD)
Existing Conditions	9.1	8.6
Project Conditions	9.1	8.5

Comparison to FEMA

As discussed in Section 1.2.1, the FEMA (1989) model is a 1D steady-state hydraulic model. In steady-state, the model is run with a continuous peak flow as the upstream boundary condition, as compared to an unsteady model, which applies a time-varying flow hydrograph as the upstream boundary conditions. In effect, this means that the system experiences a much greater volume of water compared to the unsteady model documented in this report. As a result, the 100-year floodplain delineated on the FEMA FIRM is much more extensive than the inundation model results documented in this report, specifically in properties along the river upstream of the site and south of the Pond 20 site where it is closest to Palm Avenue (**Figure 3-9**). The FEMA FIRM 100-year floodplain does not include Bayside Park, although the FIRM shows higher water levels in the Otay River in this area than those modeled as part of this report. The FEMA model may not include the culvert under the Bayshore Bikeway and/or other recent changes to the area.

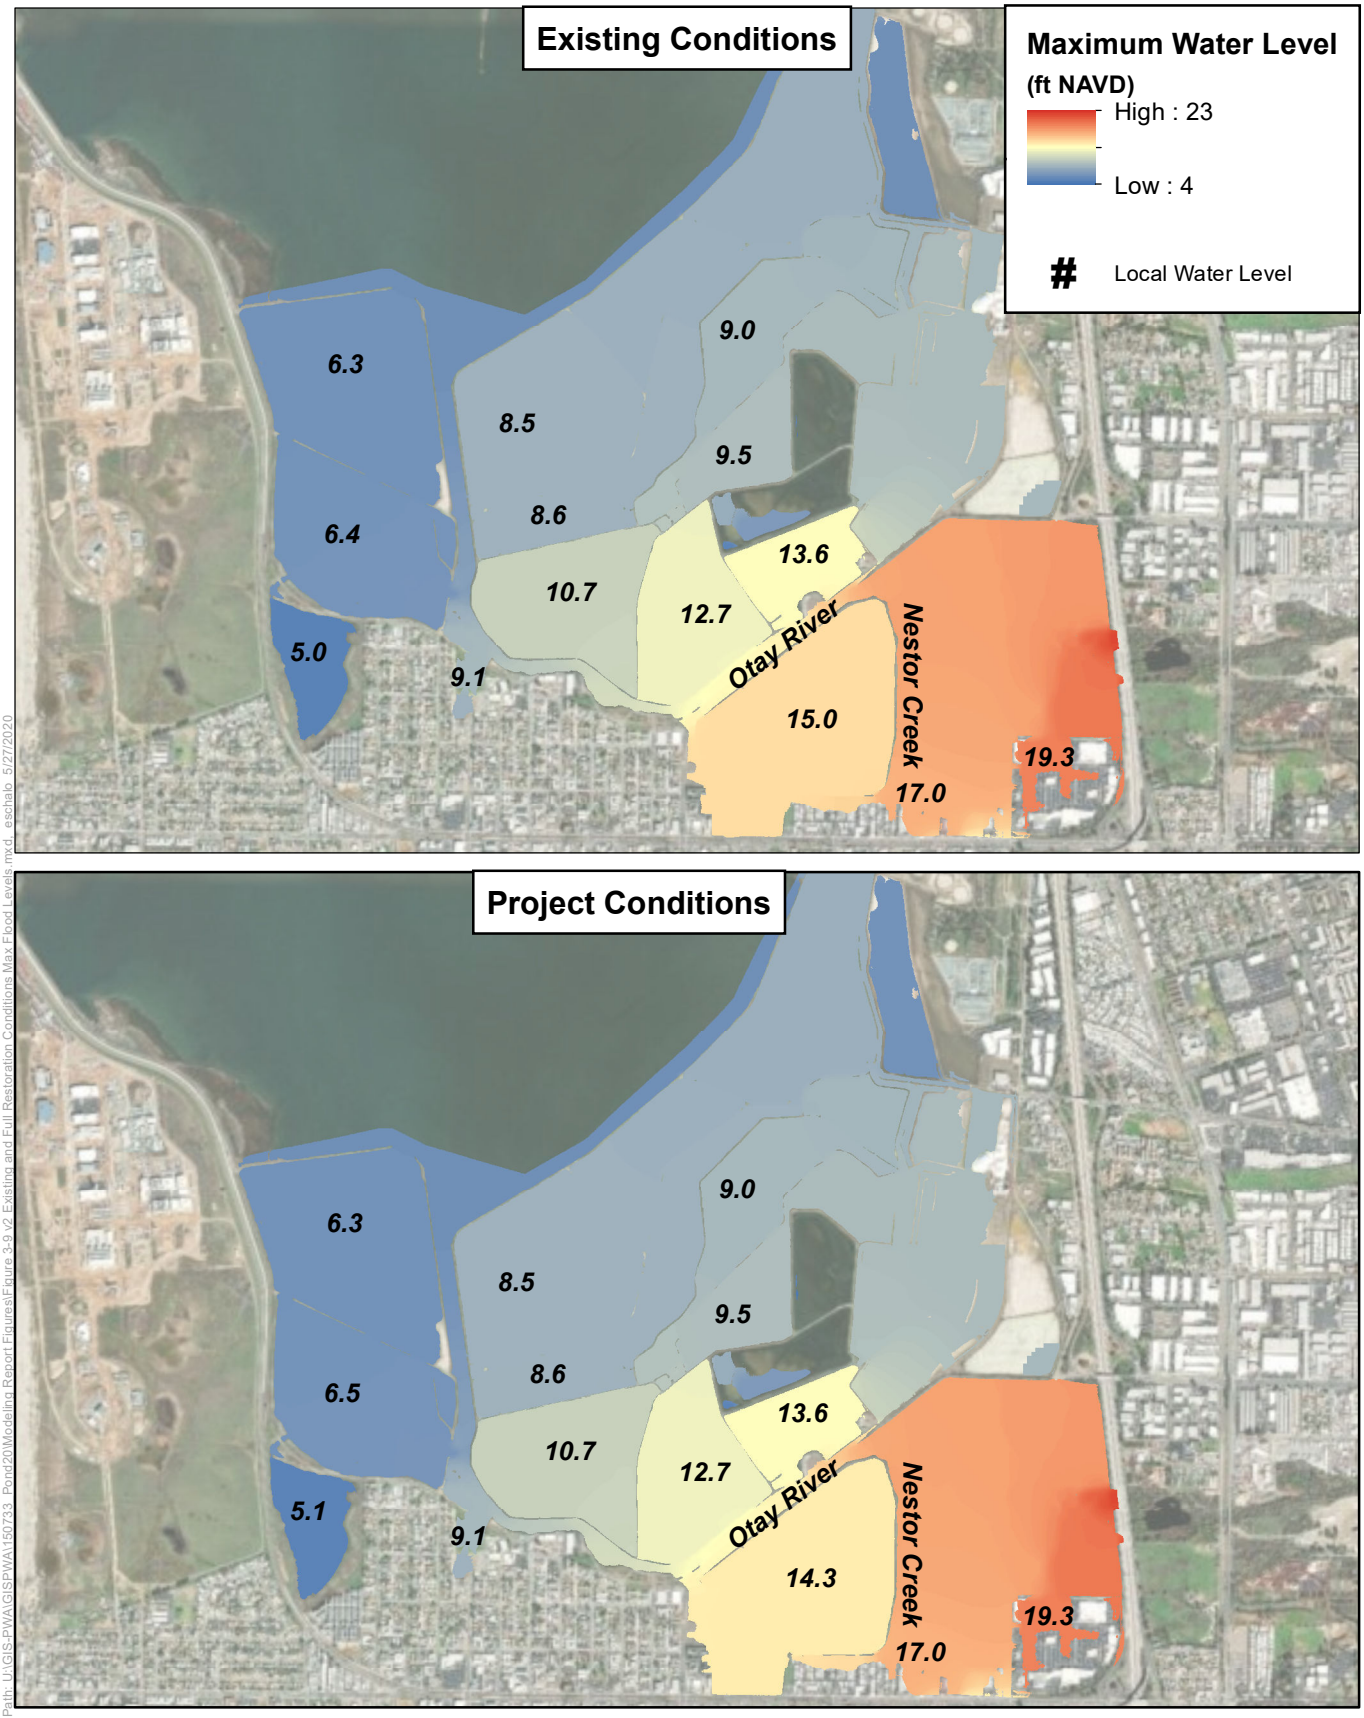

Path: U:\GIS-PWA\GISPWA\150733_Pond20\Modeling Report Figures\Figure 3-9 v2 Existing and Full Restoration Conditions Max Flood Levels.mxd eschalp 5/27/2020


SOURCE: ESA, 2020; ESRI

Mitigation Banking at Pond 20. D150733

0 1,000
Feet

Figure 3-7
Existing and Project Conditions Maximum Flood Water Levels

ESA

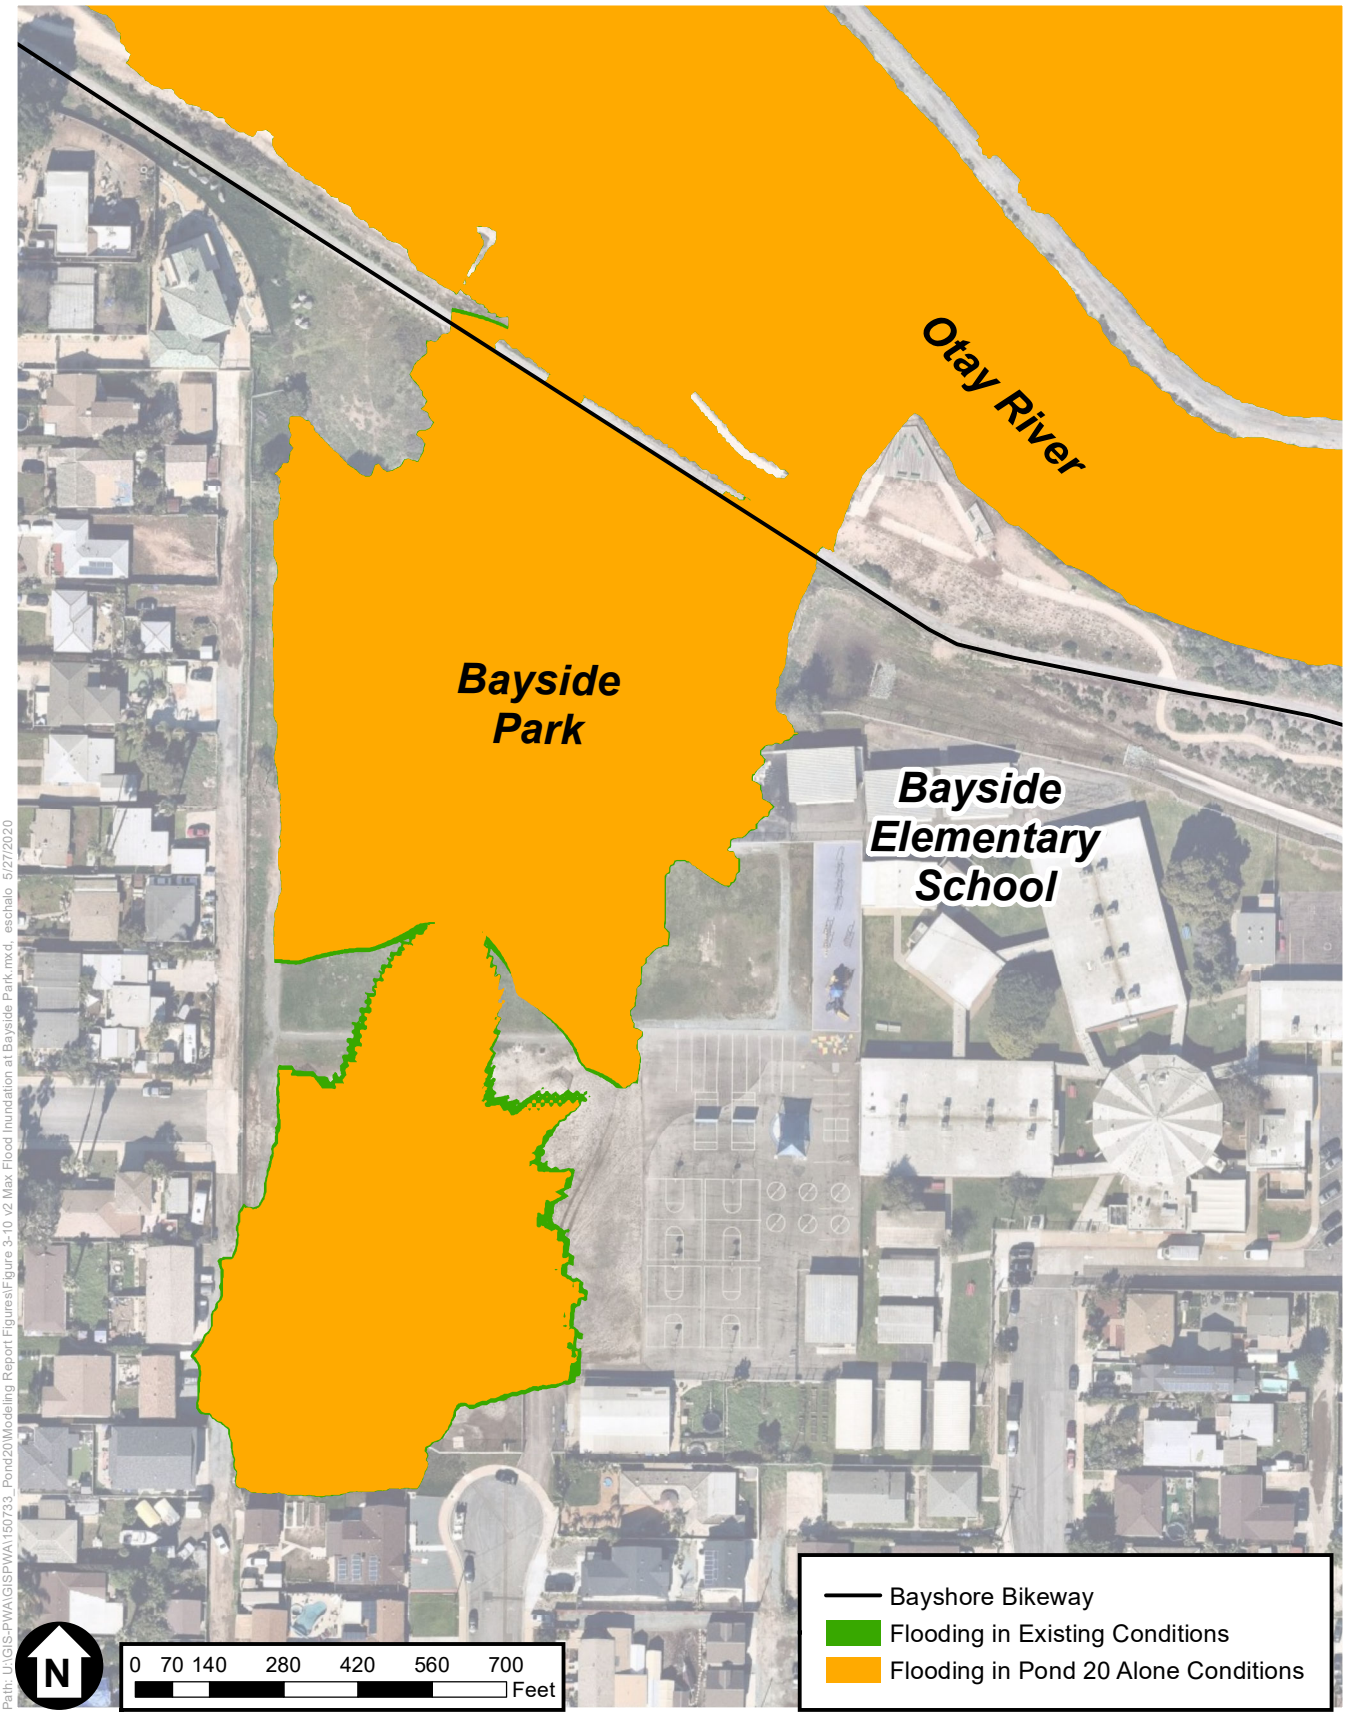



SOURCE: ESA 2020

Mitigation Banking at Pond 20. D150733

Figure 3-8
Modeled Conditions Maximum Flood Water Extent at Bayside Park During 100-Year Storm Event

ESA

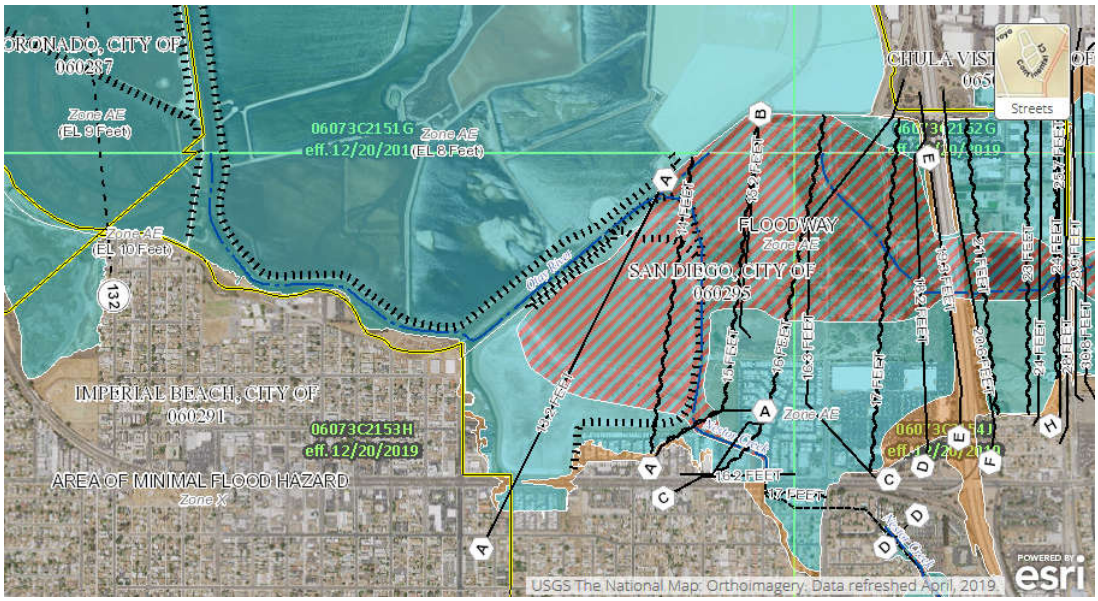

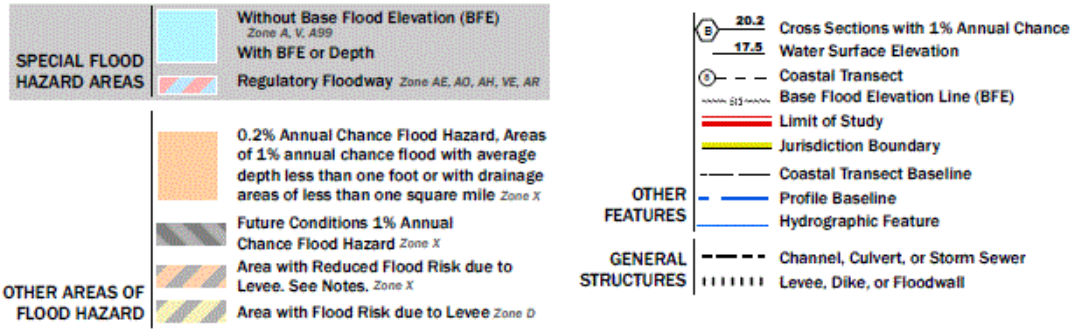

SOURCE: FEMA 2019

Pond 20 Mitigation Bank

Figure 3-9
FEMA Flood Insurance Rate Map

3.3.2 Additional Considerations

Due to the complex nature of the Otay River floodplain system, additional considerations were analyzed to further evaluate the flood risk due to the Pond 20 project and to understand potential variations in the maximum water levels during a 100-year storm event.

Salt Works Culverts and Berm Breaching

South Bay Salt Works provided data on the culverts connecting various salt ponds (correspondence with Tracy Strahl on 9/24/2019). These culverts, shown in the red circles in **Figure 3-10**, would allow flood flows to move through the system before overtopping the pond berms, which may lower overall flood levels during major storm events. The project is not expected to worsen flooding compared to Existing Conditions if the culverts are considered because model results show that the storm flows move through the system similarly for Existing and Project Conditions.



SOURCE: South Bay Salt Works 2019

Pond 20 Mitigation Bank

Figure 3-10
South Bay Salt Work Culverts

Additionally, the salt pond berms, which were built for commercial uses and are not accredited levees under FEMA, could breach during a 100-year storm event. The FEMA FIS states,

> *"A thorough field inspection of the salt pond dikes indicates that there is no protective covering on any of these dikes. Without revetment, these earthen dikes will very likely wash out during a 1-percent annual chance [100-year storm] discharge of 22,000 cfs on the Otay River. Even with a much lower discharge on the Otay River, during the 1983 storm season these dikes washed out. During a 1-percent annual chance event, the Otay River will break out of its present low flow channel and spread over the area of the salt ponds." (FEMA 2016).*

Historical records support this outcome as well. The Great Flood of 1916, caused by severe rain and collapse of the Otay Dam, destroyed the salt ponds (Friends of Chula Vista Library 2016). If the salt pond berms were to breach during a 100-year storm, this could lower water levels in the system as more water would be able to flow into the ponds (and out of the Otay River). The project is not expected to worsen flooding compared to Existing Conditions if the berms breached because model results show that the storm flows move through the system similarly for Existing and Project Conditions.

Wetted Salt Works Ponds

During typical Salt Works operations, the salt ponds north of the Otay River are filled with water and then allowed to evaporate to create salt. Water is moved between ponds to facilitate this process. The model runs described above assumed the ponds were empty (except for some tidal flooding in the ponds near the bay). The additional water in the ponds would reduce their flood storage capability, so water levels in the system would likely be higher than described above. At these higher water levels, the differences between Existing and Project Conditions is expected to be the same, since the model results show that the storm flows move through the system similarly for Existing and Project Conditions.

Effect of Long-Term Geomorphology on 100-Year Flood Water Levels

Tidal channels, such as the Otay River, typically adjust in size to accommodate the tidal flow moving through the channel. For example, an undersized channel tends to scour, because the restricted flow area creates higher velocities, which can erode the channel bottom or edges. The channel will continue scouring until it begins to approach dimensions that are in equilibrium with the tidal flow. Conversely, an oversized channel may fill in with sediment (assuming sufficient sediment supply), because tidal flows are slower, allowing sediment to drop out of suspension.

Restoration of Pond 20 will increase the tidal prism of the Otay River system. Therefore, it is expected that the Otay River channel will scour over time to accommodate the increased tidal prism. Section 4.3 discusses in detail the expected geomorphic change of the Otay River due to the project. In the long-term (e.g., 10+ years), it is expected that the scoured out Otay River will reduce water levels during major storm events compared to Existing Conditions, as more conveyance would be available.

Summary


Consideration of some of the uncertainties within the Otay River system (e.g., how flood flows would move through culverts and breaches, the available flood storage in the salt ponds, and the timing of scour in the Otay River) indicates that precise water levels within the system are sensitive to the modeling assumptions. However, the similarity between Existing and Project Conditions is expected to remain the same within ±0.1 ft of each other.

3.4 Model Results for the 10-Year Storm Event under Current Sea Levels

In addition to considering the 100-year storm event, the 10-year storm event was analyzed to understand the effect of the project during more frequent storm events.

During the 10-year storm event under Existing and Project Conditions, model results show that water overtops the banks of the Otay River channel, and inundates the open space surrounding the channel. Flood waters from Nestor Creek, inundate the properties along the river upstream of the site with no differences in the flood extent between the two scenarios (**Figure 3-11**). As the flood waters from Nestor Creek and Otay River meet, the water levels are low enough to be contained within the Otay River channel all the way to the bay (e.g., no pond berms are overtopped by storm waters). Under Project Conditions, the Pond 20 site fills with water, as designed. Flood waters during the 10-year storm event do not overtop into Bayside Park. Some water flows through the Bayside Park culvert and is stored within the marsh along the Bayshore Bikeway; inundation does not extend to the park or Bayside Elementary School (Figure 3-11).

Figure 3-12 show the maximum water levels along the Otay River during the 10-year storm event for the modeled conditions. Both profiles are well below the salt pond berms (grey line), showing the berms are not overtopped. Water levels are similar for the Existing and Project Conditions. The Pond 20 project provides some additional storage due to the lowering of the site grades, so water levels are slightly lower under Project Conditions based on the model results.

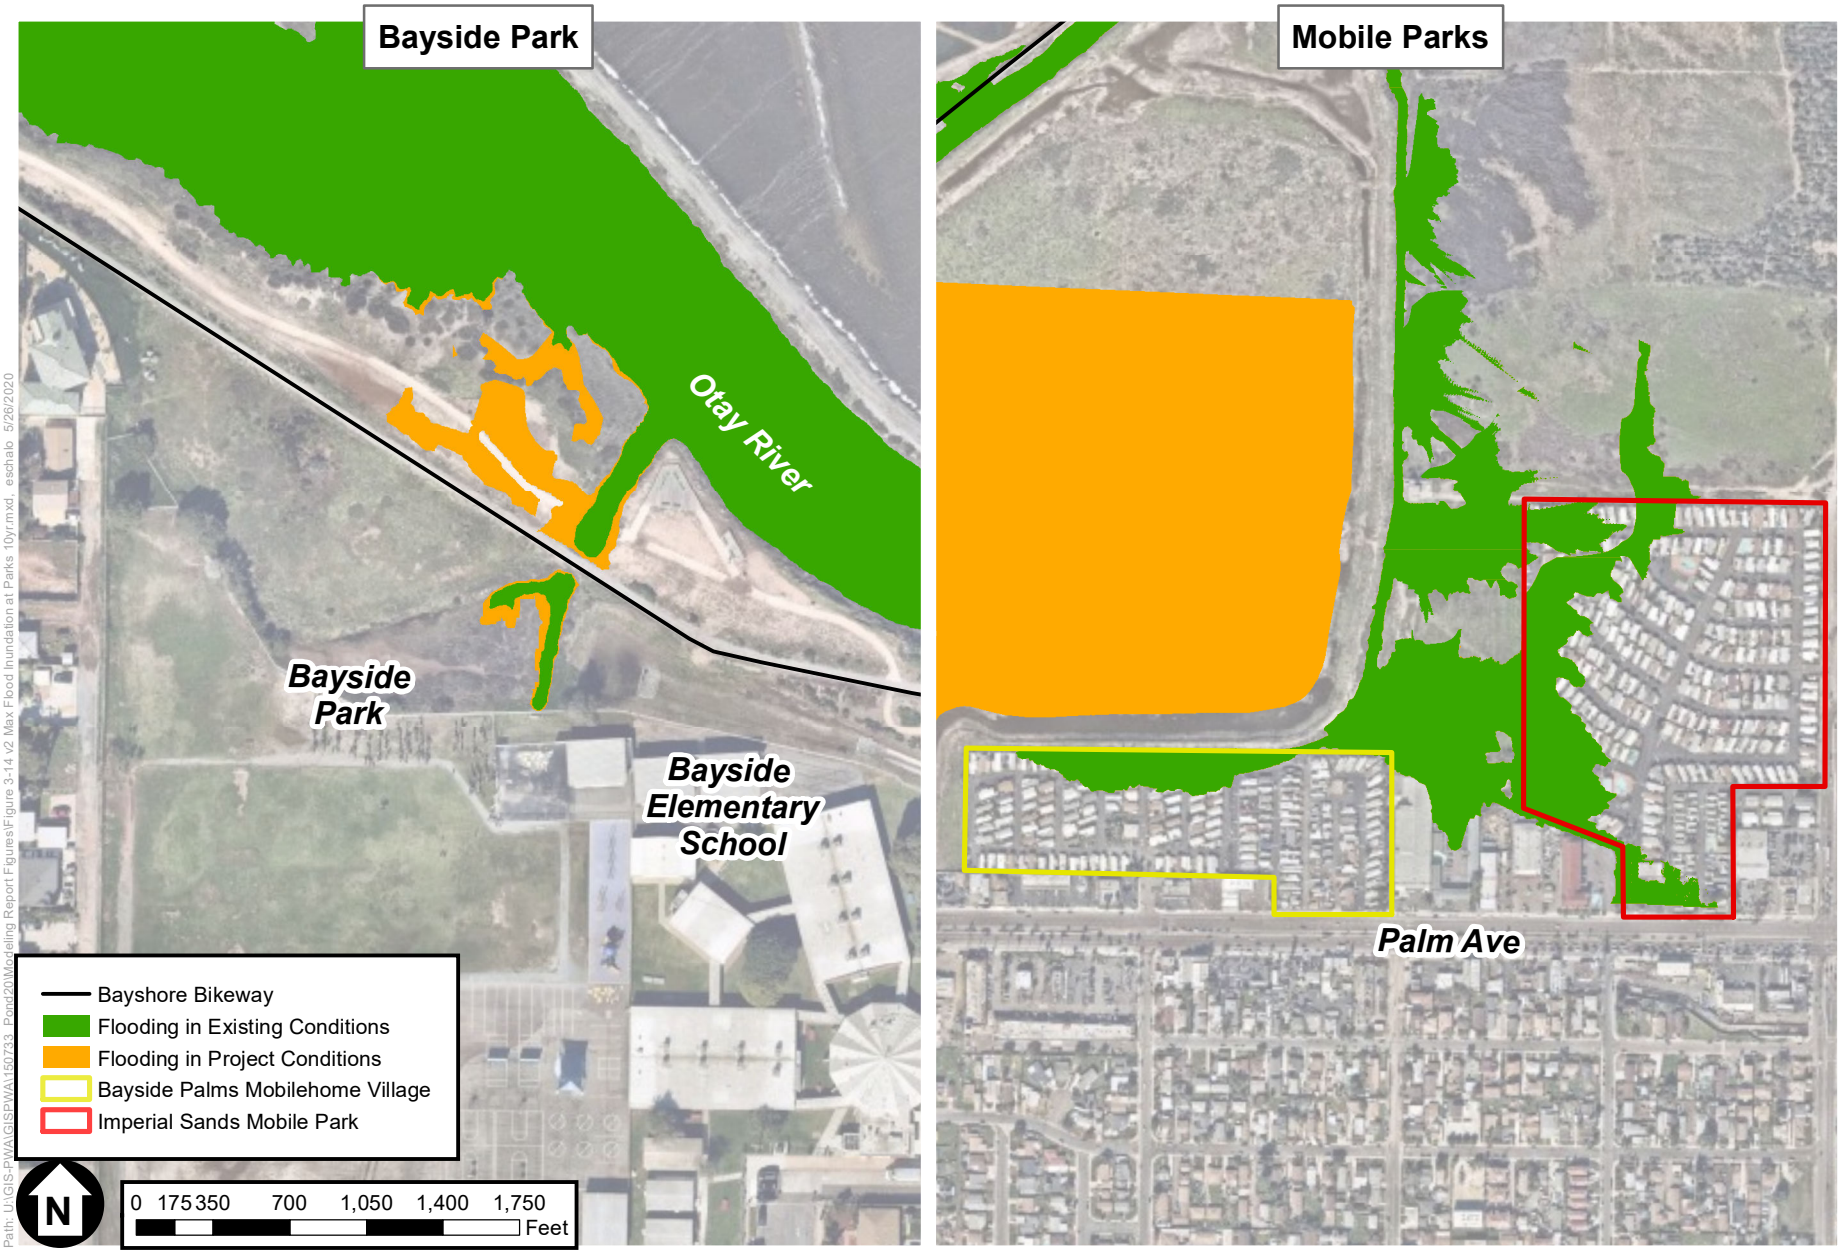


SOURCE: ESA 2020

Mitigation Banking at Pond 20. D150733

Figure 3-11
Modeled Conditions Maximum Flood Water Extent at Bayside Park and Mobile Parks During 10-Year Storm Event

ESA

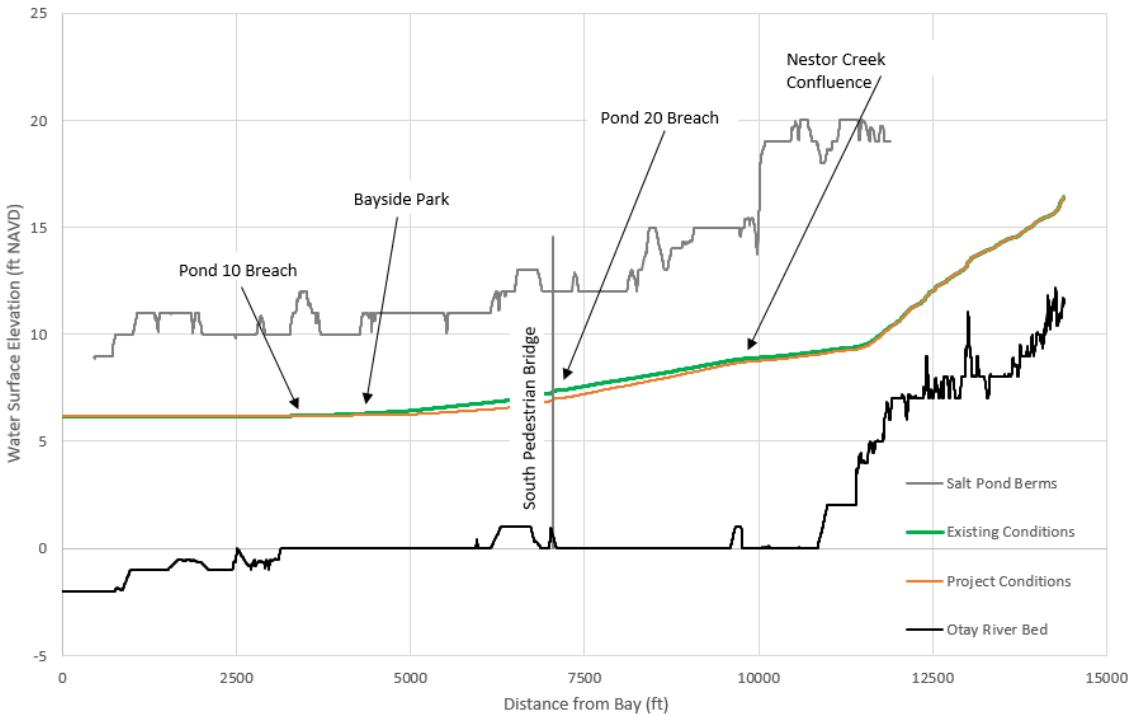

SOURCE: ESA 2020

Pond 20 Mitigation Bank

Figure 3-12
Modeled Water Levels on Otay River

3.5 Future Conditions with Sea-Level Rise

3.5.1 Typical Tides

As discussed in Section 2.4.4, a variety of sea-level rise scenarios were modeled with the typical tidal conditions to better understand the long-term tidal conditions with the project. The modeling results shows that with sea-level rise of 1.4 ft or less, the tides at the site show some muting at higher water levels, due to the constraint of the Otay River geometry (Section 3.3.2 and Section 4.3 below). As the Otay River scours to accommodate the increasing tidal prism, the higher tide levels are expected to increase. With sea-level rise at 2.6 ft or above, the predicted water levels at the site increase linearly with sea-level rise (e.g., with 4.5 ft of sea-level rise, water levels increase 4.5 ft). By 7.0 ft of sea-level rise, the tides inundate the salt ponds north of the site regularly, so the Otay River geomorphology becomes less of a factor in the water levels at the site as the bay has basically been extended to the edge of the site. Additionally, this analysis assumes the tidal amplification within San Diego Bay remains the same; however, the amplification will likely change. Section 5 discusses how the tide levels in the future are expected to affect habitats at the site.

3.5.2 100-Year Storm Event


Several sea-level rise scenarios were modeled with the 100-year flood event to better understand long-term flood risks with the project. As shown in **Table 3-4**, as sea-level rise increases over time, modeled maximum flood levels in the system, and specifically at Bayside Park, increase. This relationship is not linear. For example, a 2.6-ft increase in sea levels yields a 0.40-ft increase in flood levels at Bayside Park under Existing Conditions. This is because the 100-year storm event drives a large volume of water through the system, so the storm event influences the water levels more strongly than the tides. The project is not expected to worsen flooding from sea-level rise compared to Existing Conditions because model results show that the project does not significantly change flood levels for the current sea level.

TABLE 3-4
WATER LEVELS AT BAYSIDE PARK DURING A 100-YEAR STORM WITH SEA-LEVEL RISE

Model Geometry	Maximum Water Level at Bayside Park (ft NAVD)		
	No SLR	2.6 ft of SLR	7.0 ft of SLR
Existing Flood	8.85	9.25	13.19

Note: SLR = sea-level rise

As shown in **Figure 3-13**, the flooding around Bayside Park is expected to increase with sea-level rise. Even without the project, adaptation strategies will likely be needed to protect the surrounding area and Bayside Elementary School from flooding with 2.6 ft of sea-level rise. **Figure 3-14** shows the modeled flooding around Pond 20 with increasing amounts of sea-level rise. The flood extent looks very similar with up to 7.0 ft of sea-level rise, since upstream on the Otay River and near Pond 20, the flood levels are controlled by the riverine flow more than the tides. Project Conditions flooding is not expected to worsen flooding from sea-level rise compared to Existing Conditions.

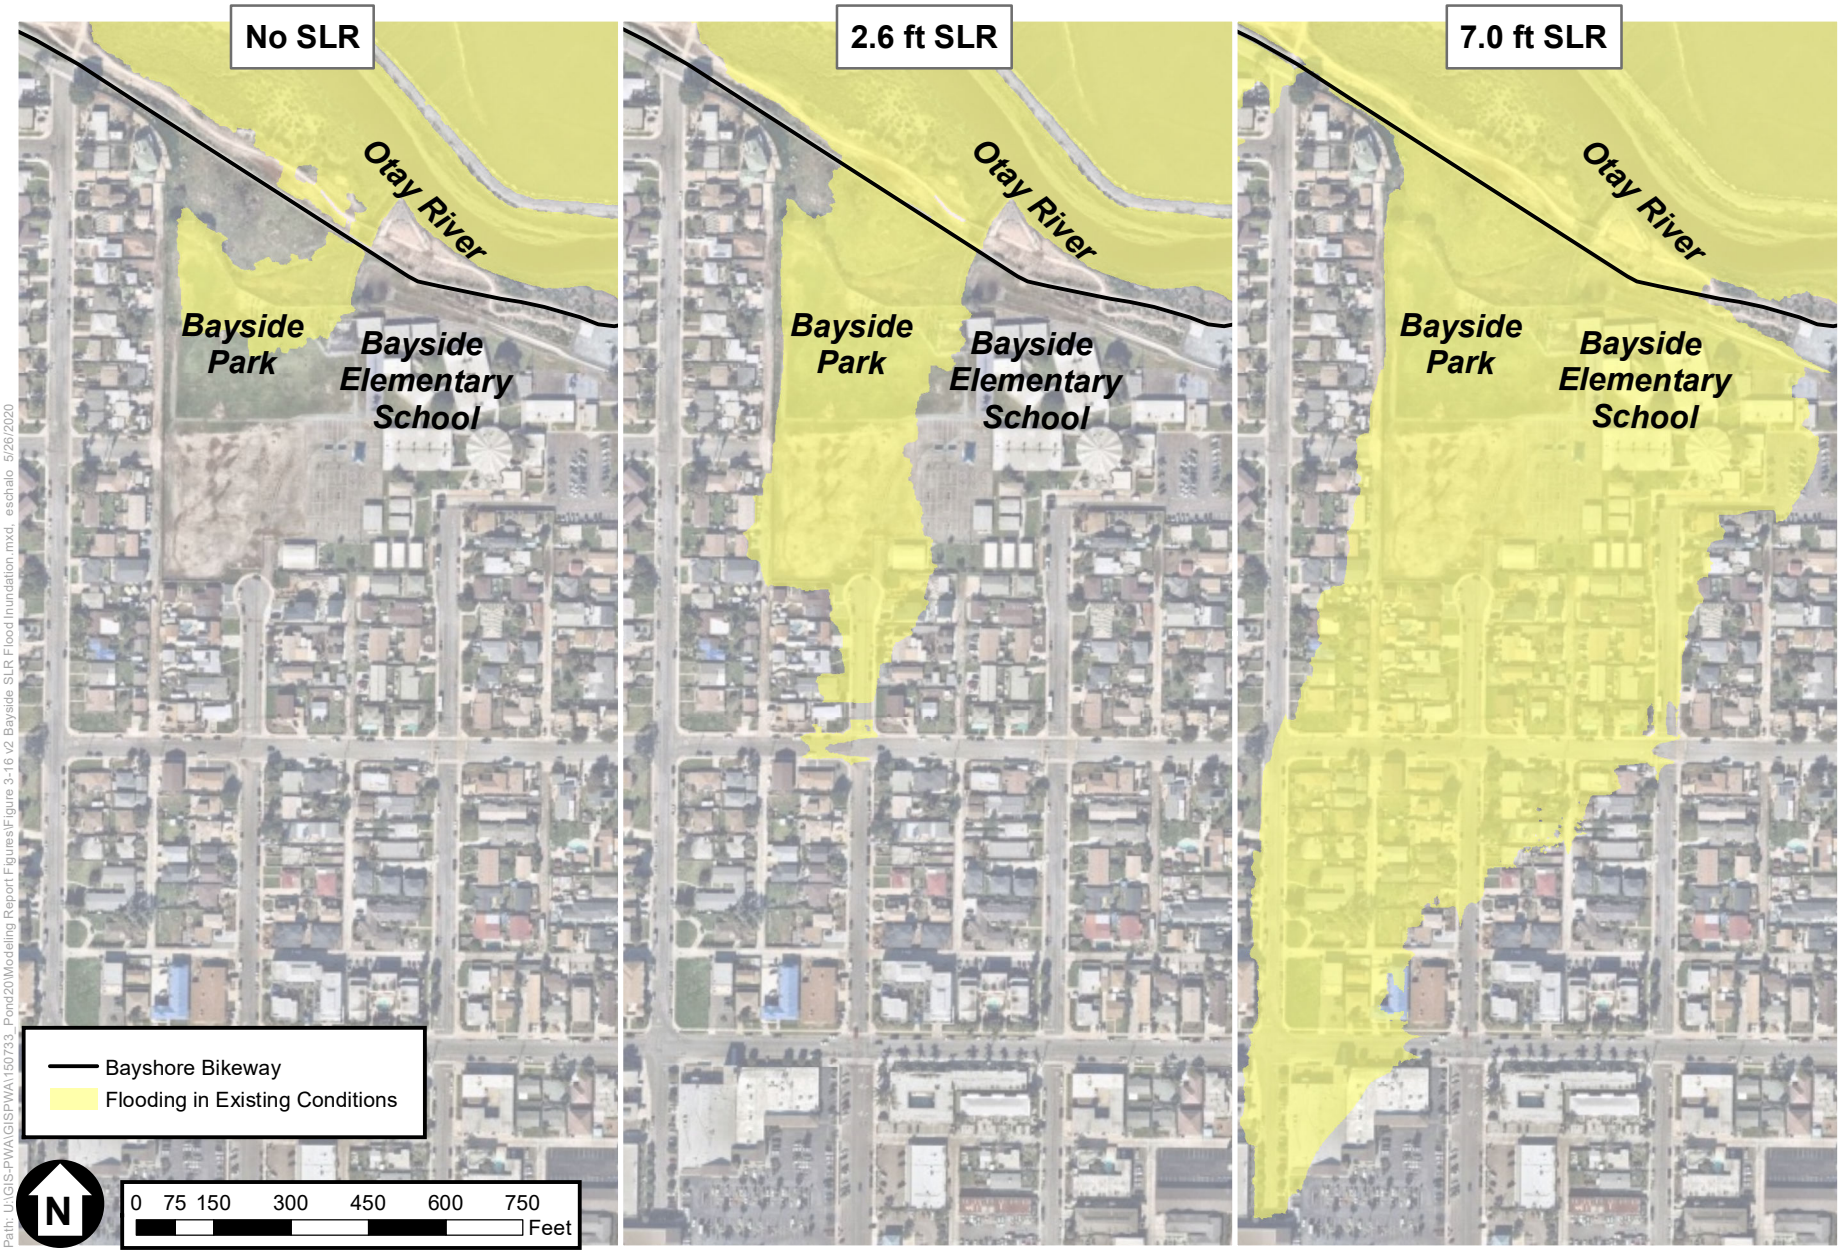


SOURCE: ESA 2020

Mitigation Banking at Pond 20. D150733

Figure 3-13
SLR Flood Extent at Bayside Park under Existing Conditions

ESA

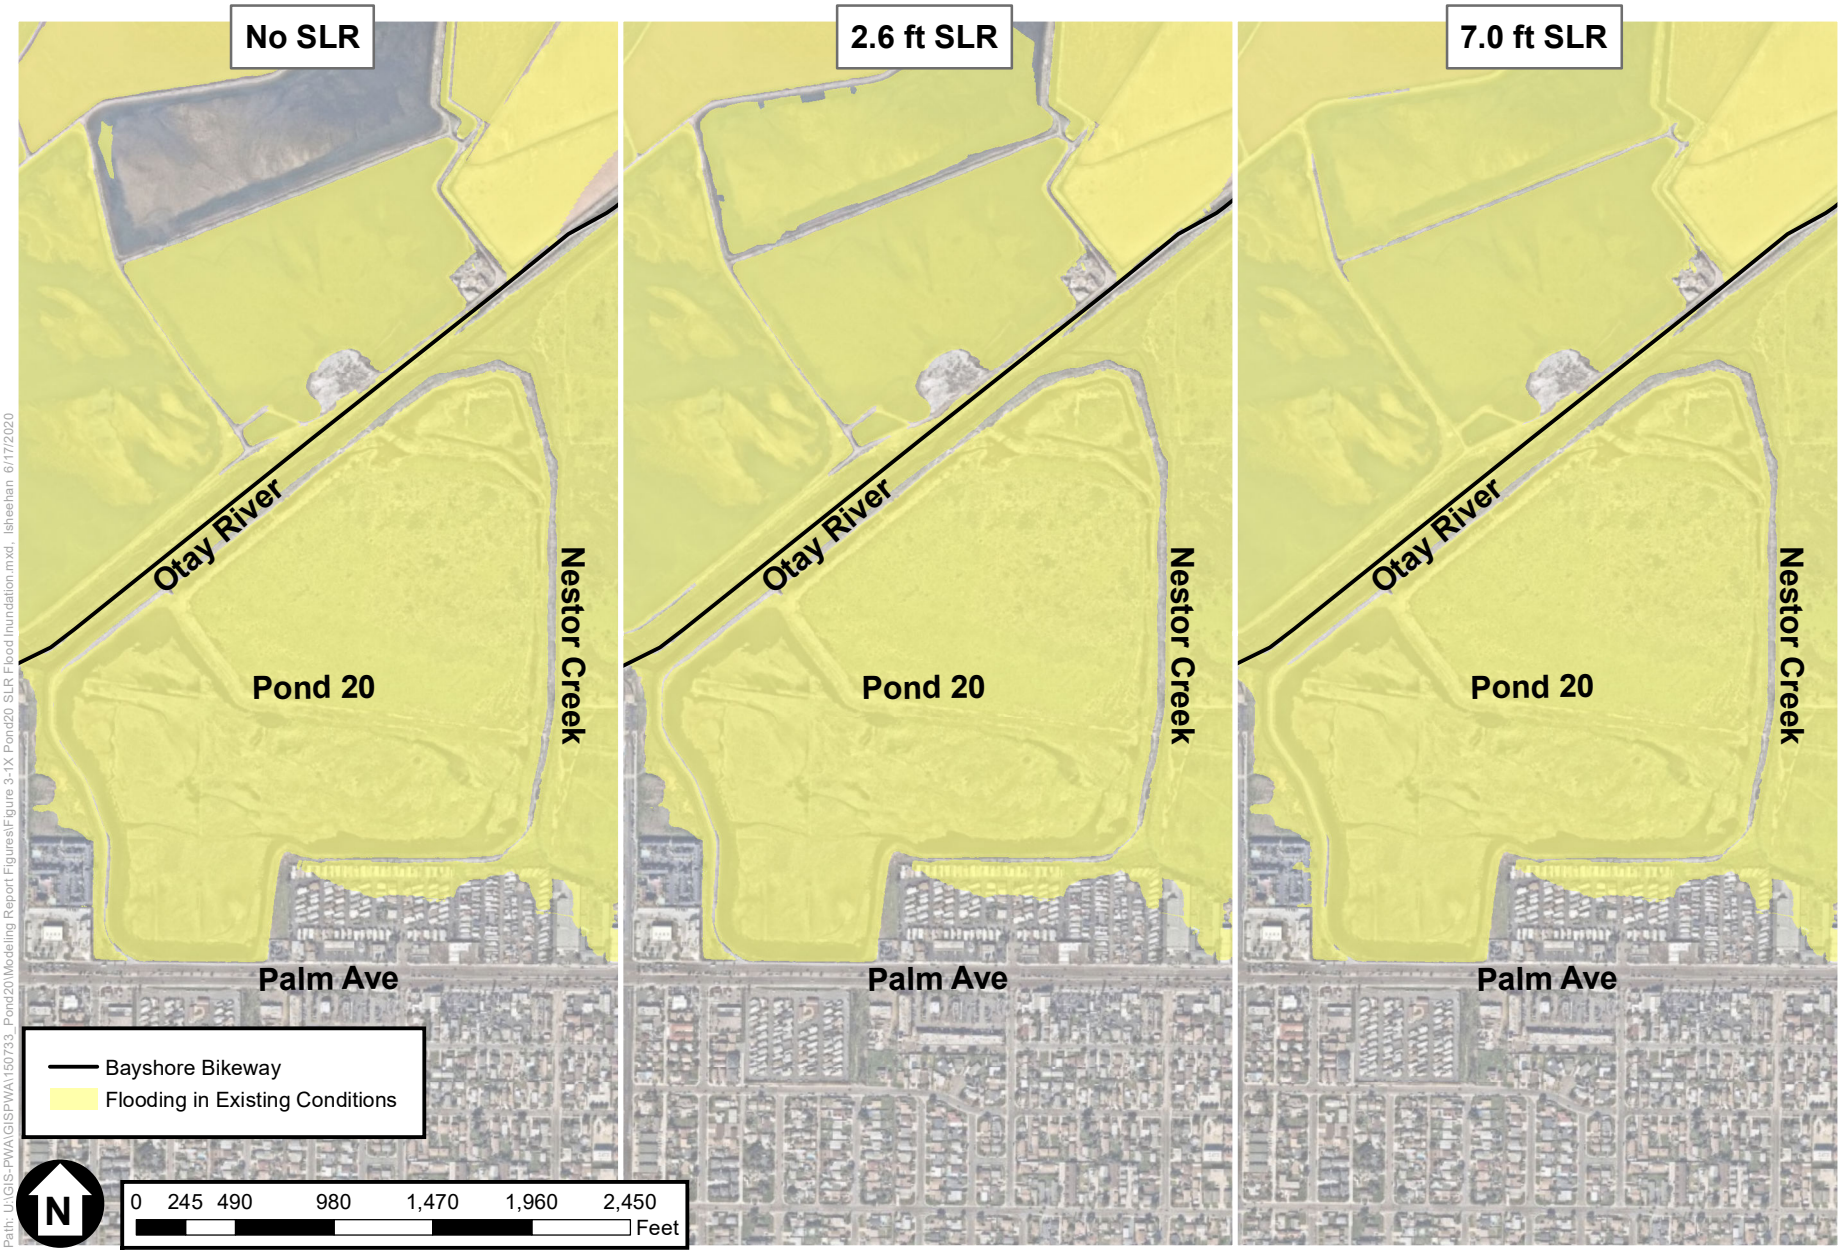

SOURCE: ESA 2020

Mitigation Banking at Pond 20. D150733

Figure 3-14

SLR Flood Extent at Pond 20 under Existing Conditions

ESA

SECTION 4
Geomorphic Scour Analysis

ESA conducted a geomorphic assessment and scour analysis to evaluate how the Otay River might change with the restoration of Pond 20. This section also considers how the project could impact the South Pedestrian Bridge that crosses the Otay River near the Pond 20 breach location.

Hydraulic scour for this channel is the result of stormwater flows from rainfall runoff (fluvial processes) as well as tidal forces. The scour analysis was completed following Federal Highway Administration (FHWA) HEC-18 and HEC-25 design guidelines. FHWA guidance requires an evaluation of contraction scour (which occurs uniformly along the entire channel cross section), abutment scour, and pier scour, as well as long-term scour, which is a prediction of potential long-term erosion that could occur due to a variety of geomorphic factors.


4.1 Hydrodynamic Model Results

The HEC-RAS model described in Sections 3 and 4 was run for worst-case scour conditions by timing the peak of the 100-year hydrograph with low tide, which maximizes the water slope in the channel, resulting in the highest velocities. While HEC-RAS is not designed to perform sediment transport erosion and deposition analysis in 2D flow areas, comparing velocities and shear stresses under Existing and Project Conditions provides one line of evidence in evaluating potential effects of the project.

Figure 4-1 shows the velocities for the Existing Conditions and Project Conditions[10]. Under Existing Conditions, flood waters expand over the floodplain upstream of Pond 20, and then contract into the channel near the confluence of Nestor Creek, resulting in high velocities in the channel in this area. The Project Conditions results show very similar patterns. **Figure 4-2** shows the difference in velocities between Existing Conditions and Project Conditions[11]. The model results show that the project increases peak velocities upstream of the South Pedestrian Bridge by up to 2.5 ft/s and downstream of the bridge by up to 0.3 ft/s.

[10] The data reflects multiple timesteps taken from the model output in order to reflect maximum velocity over the full model domain.

[11] Increases in velocity of about 5 ft/s were limited in extent. Based on review of model results, increases in velocity above 5 ft/s are likely due to instabilities in the model velocity.

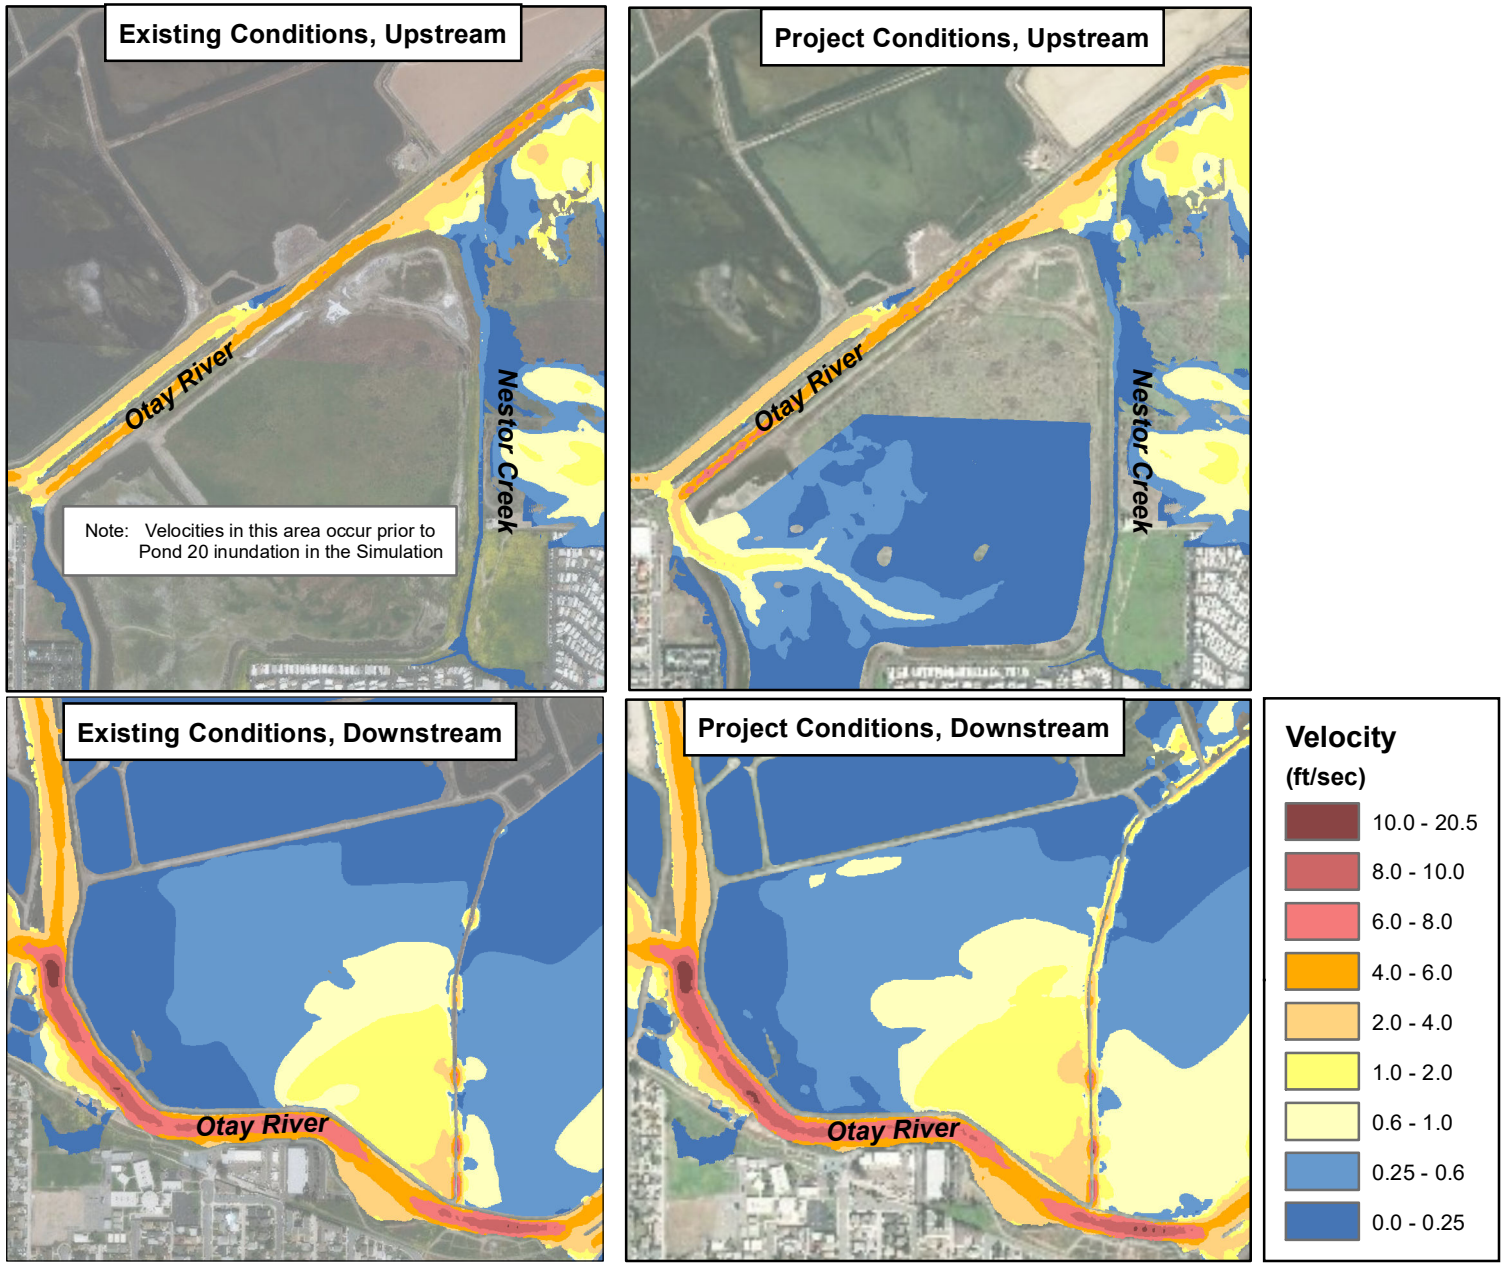

Path: U:\GIS-PWA\GISPWA\150733_Pond20\Modeling Report Figures\Figure 4-1 Modeled Conditions Scoured Velocity v3.mxd, eschalo 5/28/2020

SOURCE: ESA, 2020; ESRI


0 1,000
Feet

ESA

Mitigation Banking at Pond 20. D150733

Figure 4-1

100-Year Storm Event Velocities of Existing and Project Conditions

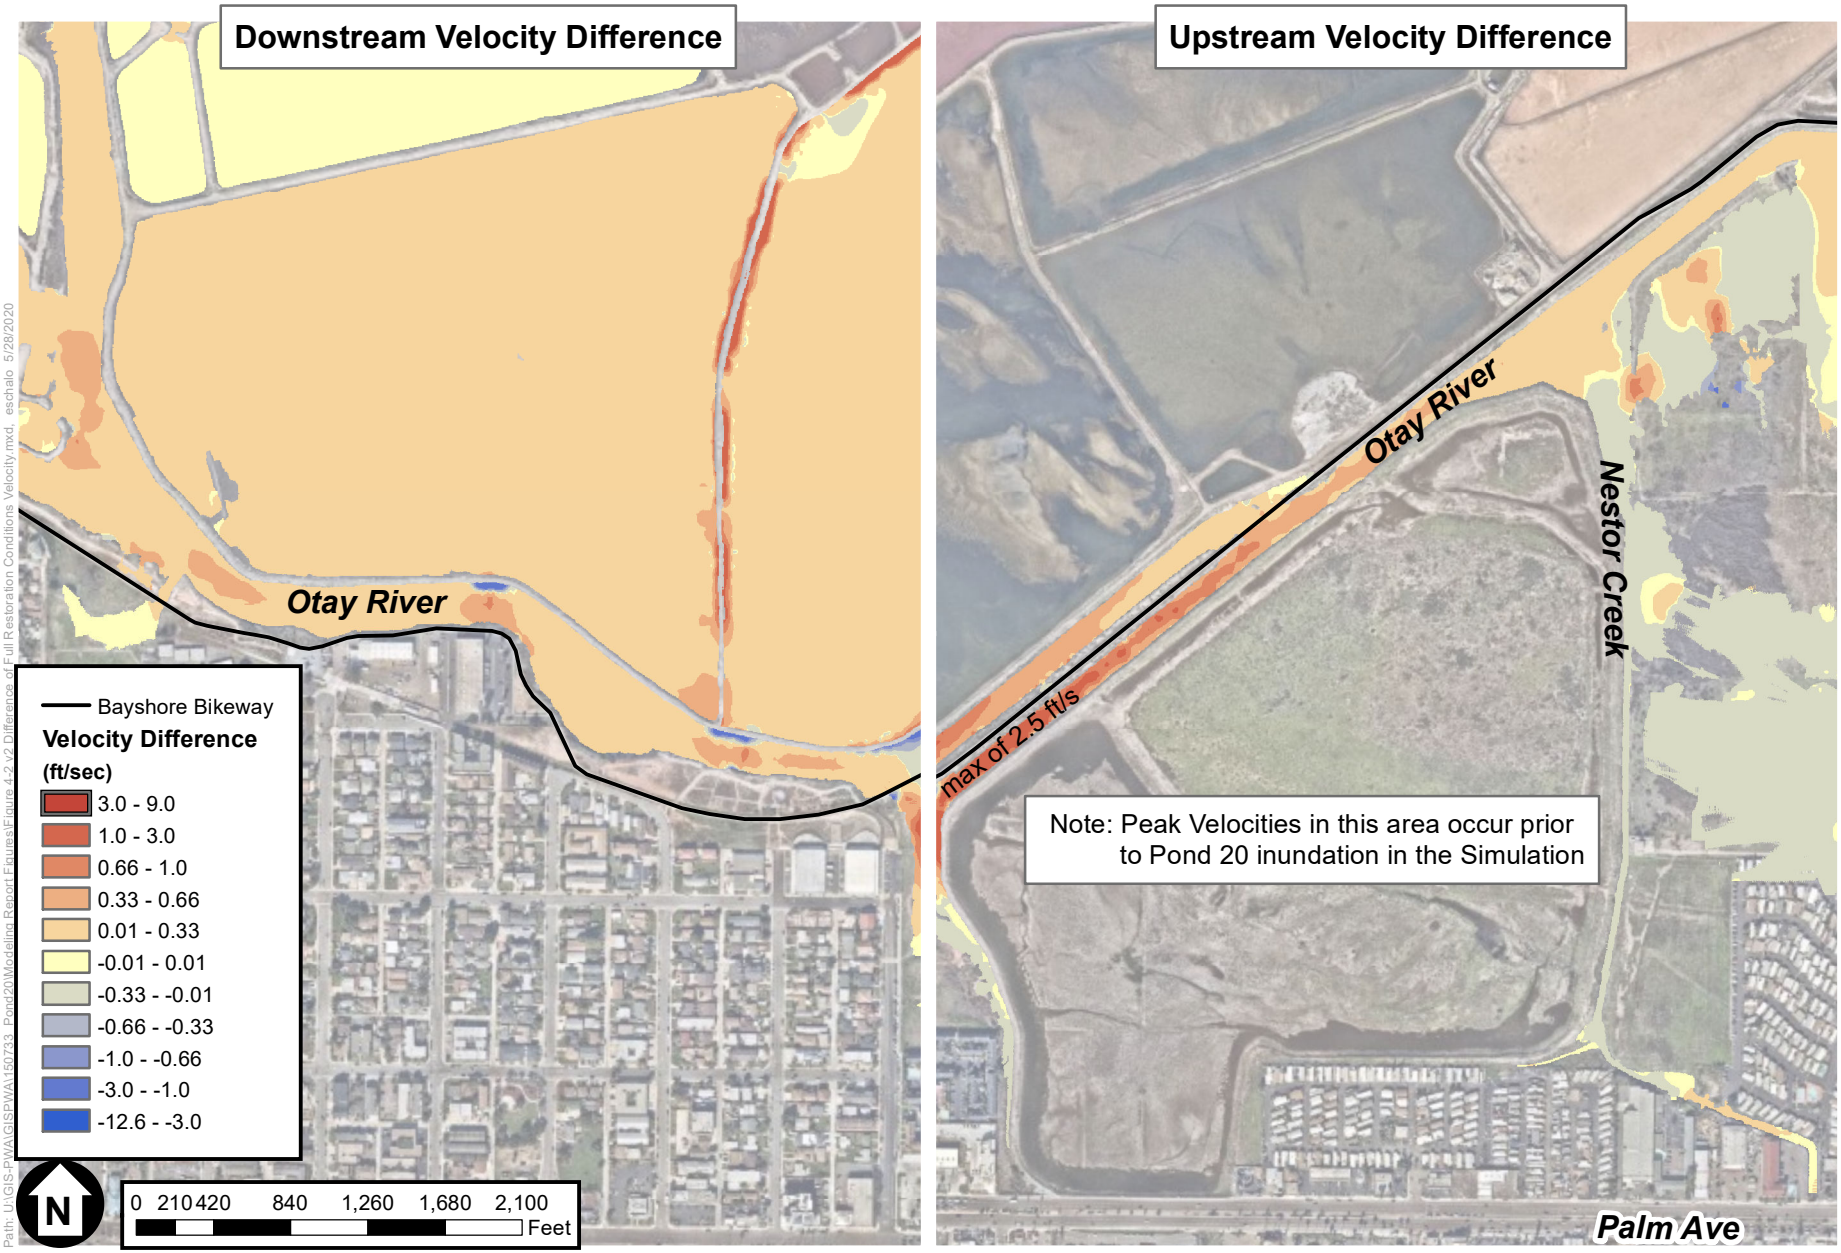

SOURCE: ESA 2020

Mitigation Banking at Pond 20. D150733

Figure 4-2
Difference in 100-Year Storm Event Velocities between Project and Existing Conditions

ESA

The hydrodynamic model also determines shear stress across the model domain. In an analysis of erosion on tidal flats, Ganthy (2011) derived equations relating shear stress to erosion based on lab tests of field cores and in situ jet-testing measurements. Ganthy proposes:

$$E = E_0 \left(\frac{\tau_0}{\tau_{cr}} - 1 \right)^{\alpha}$$

where E is erosion in g/m^2-s, E_0 is erosion at the critical shear stress in g/m^2-s, τ_0 is shear stress in Pascals (Pa), τ_{cr} is the critical shear stress in Pa, and α is an empirical constant.

Combining the equation above with the critical shear stress for coarse silt[12] provides a method to calculate conservatively high erosion rates from the modeled shear stresses. Additionally, the Ganthy study used tidal flat sediment cores, which may be less consolidated with higher erodibility than cores taken from a channel bottom. The Ganthy equation results in approximately 4-7 ft of scour during the 100-year flood event upstream of the South Pedestrian Bridge (shown as red areas on the right panel of Figure 4-2) for both Existing and Project Conditions. Project Conditions show approximately 0.2 ft more scour than Existing Conditions. Downstream of the South Pedestrian Bridge, the Ganthy equation shows approximately 5-8 ft of scour during the 100-year flood event for both Existing and Project Conditions, with Project Conditions showing approximately 0.1 ft more scour than Existing Conditions.

The exact amount of erosion estimated using the HEC-RAS shear stresses combined with Ganthy (2011) should be considered approximate. However, what this analysis does show is that the project is not expected to increase erosion in the channel during a 100-year storm by more than 0.2 ft compared to Existing Conditions.

Within the tidal channels of the project site, maximum modeled velocities were on the order of 2 ft/s, which is typical in a natural tidal marsh system. Some channel erosion in this area during a large, infrequent storm event is acceptable and not likely to impede the function of the restoration design.

4.2 Contraction, Abutment, and Pier Scour

Analysis of contraction, abutment, and pier scour of the Otay River channel near the South Pedestrian Bridge was conducted using a spreadsheet analysis for Existing and Project Conditions for the 10- and 100-year fluvial flow events. **Table 4-1** presents a summary of the hydraulic characteristics at the South Pedestrian Bridge used in the analysis.

[12] A value of 0.18 Pa was selected for the critical shear stress to reflect no vegetation, which is the closest surrogate to in-channel conditions from the Ganthy study. USGS suggests a range of 0.08 – 0.11 Pa for coarse silt. Anchor 2013 provided sediment sampling within the Otay River with results suggesting the channel sediments were largely silt.

TABLE 4-1
HYDRAULIC CHARACTERISTICS AT THE SOUTH PEDESTRIAN BRIDGE DURING A 100-YEAR STORM

Scenario	Flow (cfs)	Flow Area (ft^2)	Average Peak Velocity (ft/s)	Length of flow obstructed by left bridge abutment (ft)
Existing Conditions	3,835	1,180	3.2	5
Project Conditions	3,944	1,192	2.5	5

4.2.1 Contraction Scour

Under Existing Conditions during the 100-year flood event, the floodplain contracts back into the Otay River channel near the confluence with Nestor Creek, and scour is expected in this area. The HEC-RAS modeling results show increased velocities at the confluence compared to upstream (Section 4.1). The flow width does not contract significantly from this point through the bridge, as flow is trained by the Pond 20 berm and the Bayshore Bike Path berm, so any contraction scour at the South Pedestrian Bridge under Existing Conditions is expected to be minor. Project Conditions exhibits a similar flow width and contraction dimensions since the northern berm of the Pond 20 site is left in place. As under Existing Conditions, the project is expected to have contraction scour in the vicinity of the confluence with Nestor Creek. Within the Pond 20 site, flows constrict to move through the project breach, so some scour could be expected in this area (as shown by the higher velocities in Figure 4-1). However, scour in this area is likely acceptable and not likely to impede the function of the restoration design. Additionally, the project is not expected to increase the scour in this area compared to Existing Conditions.

In the 10-year event, the majority of the flood stays within the Otay River channel. The analysis shows that no or minimal scour is expected under Existing and Project Conditions at the bridge during the 10-year storm event.

4.2.2 Abutment Scour

The FHWA methodology for abutment scour using the Froehlich equation was used to analyze Existing and Full Restoration Conditions for both the 10- and 100-year flows. The Froehlich equation showed that the 100-year event for both Existing and Project Conditions would result in 0 – 2 feet of scour on the left abutment of the South Pedestrian Bridge. The right abutment of the South Pedestrian Bridge is expected to experience minimal abutment scour because the flow upstream of the abutment runs parallel to the levee and therefore the abutment is not causing an obstruction. The project is not expected to increase scour at the abutments compared to Existing Conditions during the 100-year storm event.

There is no expected abutment scour for Existing Conditions or Project Conditions during the 10-year flow event because the flows area does not expand far enough to cause the abutments to be an obstruction.

4.2.3 Pier Scour

While the piers under the bridge do not support the bridge (they are a remnant of the previous railroad bridge), scour at the piers could contribute to overall scour under the bridge. The FHWA methodology for pier scour using the HEC-18 equation was used to analyze Existing and Project Conditions for both the 10- and 100-year flows. The HEC-18 equation showed that the 100-year event under both the Existing and Project Conditions would result in 5.5 – 7.5 feet of scour at the piers under the South Pedestrian Bridge. The project is not expected to increase scour at the piers compared to Existing Conditions during the 100-year storm event.

For the 10-year flow, the HEC-18 equation showed that Existing and Project Conditions would result in 2 to 4.5 feet of scour at the piers under the South Pedestrian Bridge. This indicates that scour is similar between the two scenarios and the project would not increase scour at the piers during the 10-year event.

4.3 Long-Term Scour

Sea-level rise in combination with the project will increase the tidal prism and potential for scour of the Otay River channel. This change in tidal prism is the biggest contributing factor for long-term scour at the bridge.

ESA used empirical tidal channel hydraulic geometry relationships to estimate channel cross-sectional area, width, and depth based on tidal prism. **Table 4-2** presents the results of the analysis for Existing and Project Conditions for current conditions and 2.6 and 4.5 feet of sea-level rise at two locations: the mouth of the Otay River and at the South Pedestrian Bridge.

Figure 4-3 shows the existing cross-section of the Otay River at the South Pedestrian Bridge compared to the projected channel cross-sections. The existing cross-section is much wider than the projected, without-project cross-section (80 ft compared to 45 ft), but is shallower (5.0 ft compared to 7.2 ft). The hydraulic geometry estimates that the Otay River cross-section below MHHW at the South Pedestrian Bridge should be 180 ft^2 to accommodate the tidal prism in the channel (prior to restoration). The actual channel cross-sectional area in this location is 340 ft^2. The existing channel is larger than would be predicted by hydraulic geometry relationships because fluvial flood events scour out a larger cross-sectional area than the tidal prism alone.


The hydraulic geometry analysis indicates that the project is likely to increase the channel depth by up to about 1.5 ft at the South Pedestrian Bridge and 0.6 ft at the mouth of the Otay River, compared to Existing Conditions in the long-term (e.g., over 10+ years). The analysis also estimates that the channel width could increase by up to about 29 ft at the South Pedestrian Bridge and 15 ft at the Otay River mouth, compared to Existing Conditions in the long-term. The South Pedestrian Bridge abutments are wider than the predicted channel cross-sections under Project Conditions, which indicates that long-term scour at the bridge is not expected to affect the bridge.

TABLE 4-2
HYDRAULIC GEOMETRY CHANNEL SIZING PROJECTIONS

	Existing Conditions	Project Conditions
	Depth below MHHW (ft)	
At mouth of Otay River under current conditions	9.6	10.2
At mouth of Otay with 2.6 ft of SLR	10.8	12.4
At mouth of Otay with 4.5 ft of SLR	Sea-level rise overtops the salt pond berms, so the exact location of the mouth of the Otay River changes to further back in the system	
At South Pedestrian Bridge under current conditions	7.2	8.7
At Pedestrian bridge with 2.6 ft of SLR	8.4	11.5
At Pedestrian bridge with 4.5 ft of SLR	9.3	12.7
	Top width at MHHW (ft)	
At mouth of Otay River under current conditions	97	112
At mouth of Otay with 2.6 ft of SLR	132	189
At mouth of Otay with 4.5 ft of SLR	Sea-level rise overtops the salt pond berms, so the exact location of the mouth of the Otay River changes to further back in the system	
At South Pedestrian bridge under current conditions	45	74
At Pedestrian bridge with 2.6 ft of SLR	68	154
At Pedestrian bridge with 4.5 ft of SLR	89	201
	Cross-sectional area below MHHW (ft^2)	
At mouth of Otay River under current conditions	536	653
At mouth of Otay with 2.6 ft of SLR	824	1363
At mouth of Otay with 4.5 ft of SLR	Sea-level rise overtops the salt pond berms, so the exact location of the mouth of the Otay River changes to further back in the system	
At Pedestrian bridge under current conditions	184	363
At Pedestrian bridge with 2.6 ft of SLR	323	1029
At Pedestrian bridge with 4.5 ft of SLR	475	1494

[1] MHHW is 1.62 ft NAVD in San Diego Bay (NOAA). Under 2.6 ft of sea-level rise, MHHW would be 4.22 ft NAVD. Under 4.5 ft of sea-level rise, MHHW would be 6.12 ft NAVD.

If the channel is limited from down-cutting (e.g., due to hard materials in the channel), the channel may widen to accommodate the tidal prism, rather than widening and downcutting. If downcutting was completely restricted, Project Conditions could increase the channel top width at MHHW to 260 ft. This conservatively high estimate of potential widening indicates that channel widening could potentially effect the bridge. ESA recommends probing the sediments in the channel in the vicinity of the bridge to identify any areas that may limit downcutting to inform engineering design. Hardened areas could potentially be removed as part of constructing the project. ESA recommends monitoring of the channel in this area to track changes.

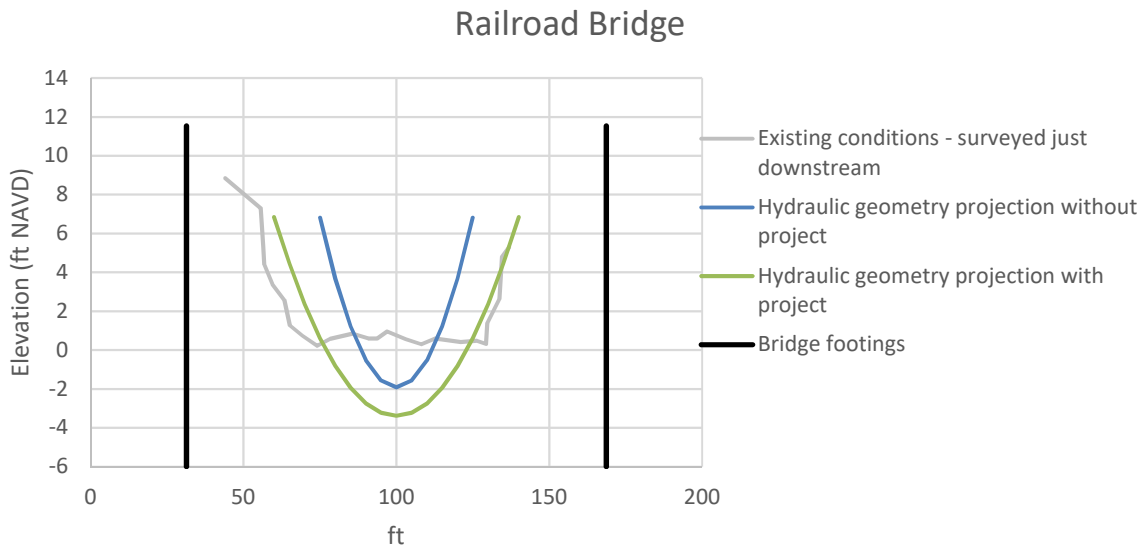


SOURCE: ESA 2020

Pond 20 Mitigation Bank

Figure 4-3
Hydraulic Geometry with Project

Figure 4-4 shows cross-sections and channel widths between berms for the Otay River from the Pond 20 breach to the mouth of the river. The narrowest cross-section (cross-section 5 in Figure 4-4) is just downstream of the South Pedestrian Bridge, between an area with trails on the left bank and the Pond 22 berm on the right bank. This cross-section has a width of approximately 70 feet between the bottom of the berm and the toe of the slope. The hydraulic geometry relationships predict that with the project, the channel would scour to approximately 74 feet in this area. The left bank has a marsh bench that is approximately 25 ft wide. Because the marsh is less consolidated and more easily erodible then the Pond 22 berm, it is expected that the marsh area will preferentially scour compared to the Pond 22 berm. Since the scour due to the increase in tidal prism would be a slow process (e.g., occurring over 10+ years), ESA recommends monitoring the channel expansion to ensure that the Pond 22 berm is not effected.

Further down the river, the existing channel becomes wider, as the tidal prism conveyed through that part of the channel increases. Table 4-2 shows the predicted channel geometry under the different scenarios for the mouth of the Otay River. The existing channel width at the mouth of the Otay River between pond berms is 175 feet (cross-section 1 in Figure 4-4); the project is predicted to have a top width of 112 feet, so significant long-term scour is not expected downstream.

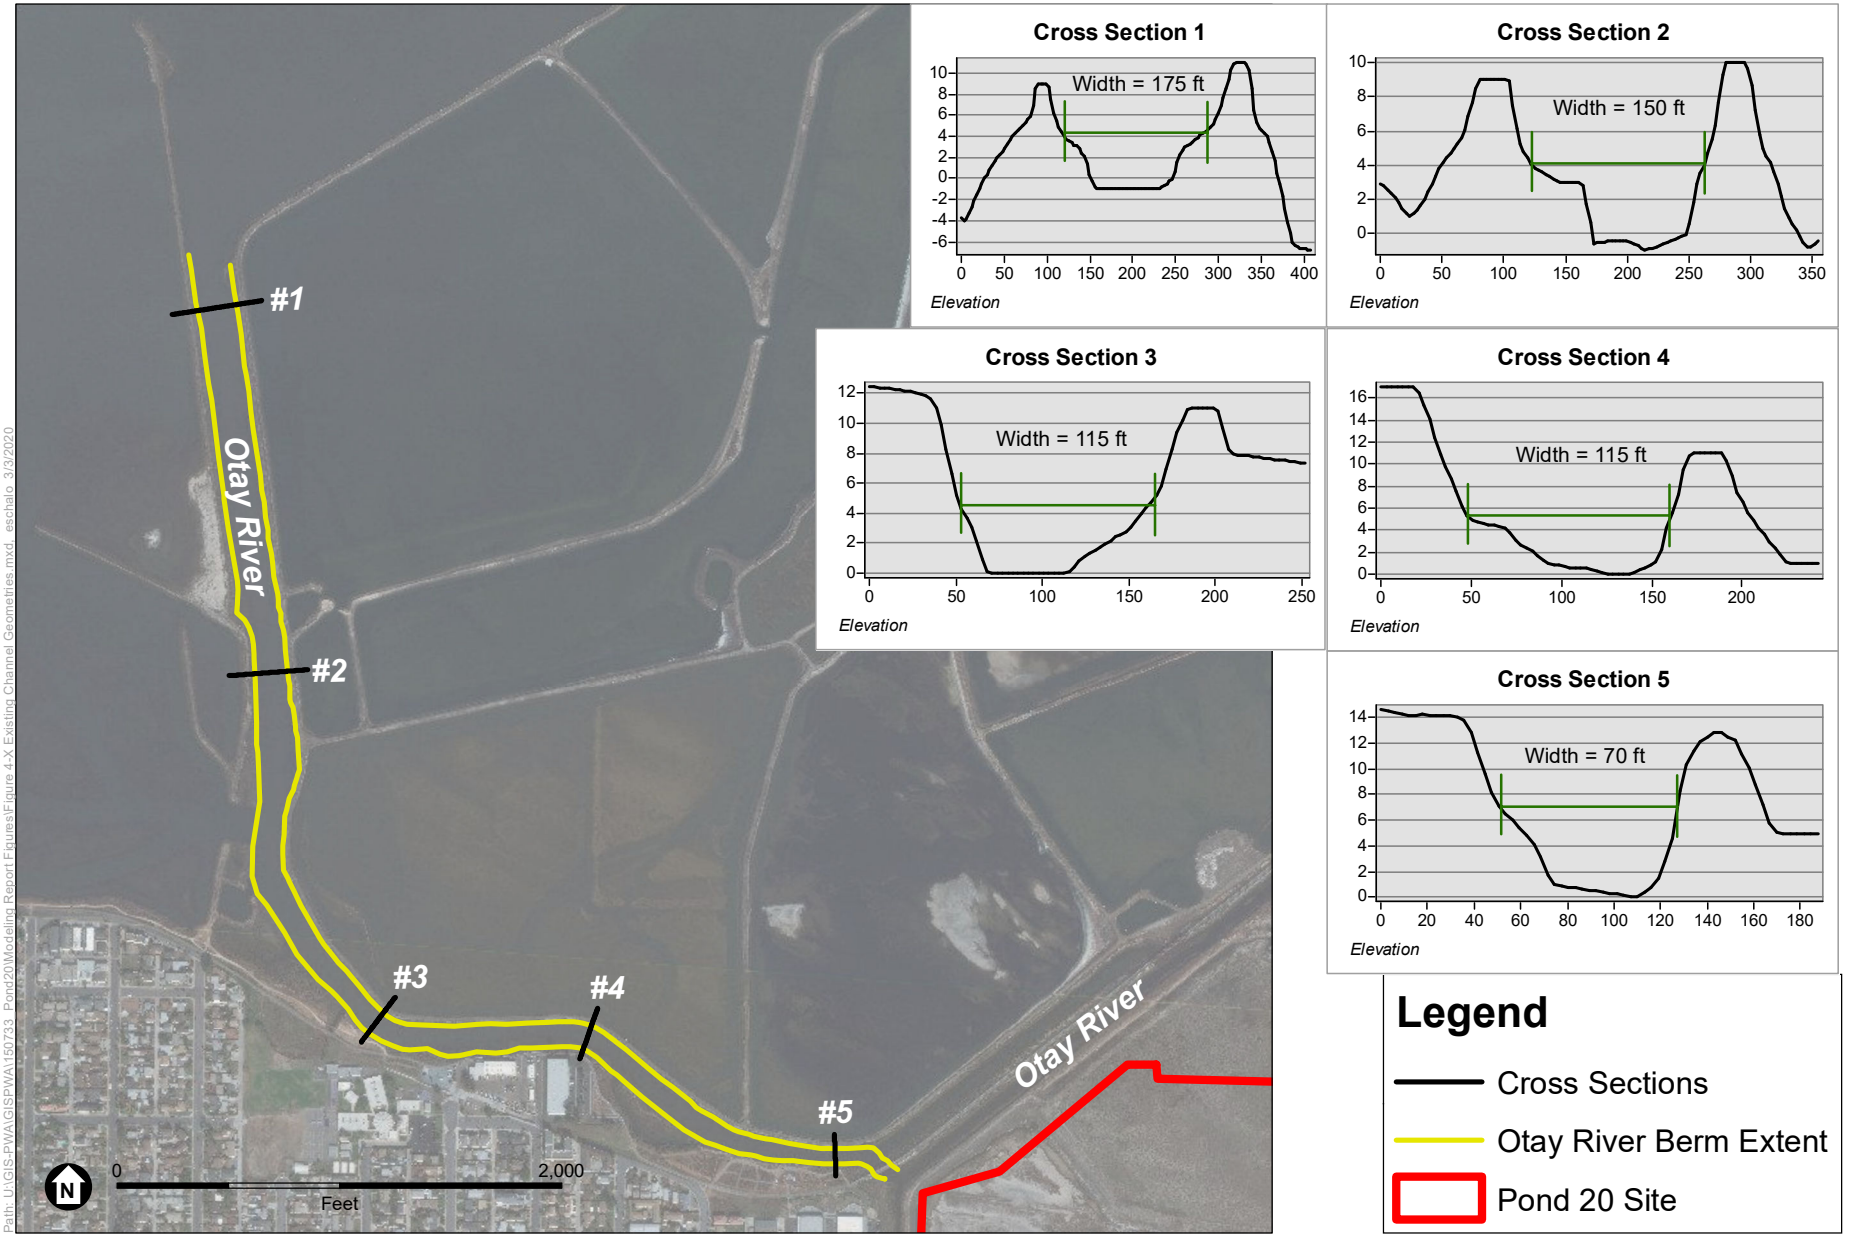

SOURCE: ESA, 2020; ESRI

Mitigation Banking at Pond 20. D150733

Figure 4-4

Otay River Channel Existing Width

ESA

SECTION 5
Habitat Elevations

Zones of general topographic suitability for various tidal and tidally-adjacent habitat types can be defined based on the elevation of the area relative to tidal datums (i.e., as a surrogate for the frequency of tidal inundation). ESA calculated estimated habitat elevation ranges at Pond 20 based on vegetation-inundation relationships measured at other reference sites and field measurements at Pond 20.

5.1 Existing Conditions (Pre-Restoration) and Verification

Inundation frequencies were determined for each habitat zone based on literature values and experience at other Southern California sites (ESA PWA 2015, James and Zedler 2000, Josselyn and Welchel 1999, Myers et. al 2017, Ward, Callaway, and Zedler 2003, Zedler 1982, and Zedler 2000). **Table 5-1** presents the percent inundations and the corresponding elevations based on the adjusted NOAA San Diego gage tide data for existing, pre-restoration conditions. Each zone represents the expected elevation bands suitable for supporting subtidal, marsh, and upland habitat types along the Otay River.

TABLE 5-1
ELEVATION BANDS AND INUNDATION FREQUENCIES OF DIFFERENT HABITAT TYPES UNDER EXISTING CONDITIONS

Habitat Type	Elevation Bands (ft NAVD)	Inundation Frequency (% time)
Upland	> 7.5	< 3-yr tidal inundation
Transition Zone	7.0 to 7.5	1% to 3-yr inundation
High Marsh	6.0 to 7.0	1% to 5%
Mid Marsh	4.3 to 6.0	5% to 26%
Low Marsh	2.9 to 4.3	26% to 51%
Mudflat	0.9 to 2.9	51% to 99.99%
Subtidal	< 0.9	> 99.99% (based on observed water levels at the South Pedestrian Bridge)

The habitat elevations in Table 5-1 were compared to elevations of pickleweed at Pond 20 for verification. A brief survey (n = 5) of the fringing marsh around Pond 20 showed pickleweed occurring down to 4.9 feet NAVD and up to as high as 7.5 feet NAVD in some locations. It is not uncommon for pickleweed to grow up into the transition zone. The habitat zones in Table 5-1 do

not all currently occur at the site but are for a comparative baseline reference only. Lack of a regular tidal connection at the site precludes the necessary suitable conditions for certain habitat types to form, such as subtidal or mudflats.

It is important to note that defining precise elevations between habitats is helpful for designing a restoration site, but in reality, vegetation will establish above and below these elevation boundaries. Additional considerations include:

- Transition zone lower and upper elevation limits vary between systems and are dependent on topography (e.g., slope), tidal muting, and fluvial flooding frequency and depth.
- High marsh upper elevation limit can be highly variable and depends on topography (e.g., slope) and tidal muting.
- Mid marsh elevation limits are likely more consistent between natural marshes with different tidal connections/muting.
- Low marsh elevation limits are especially sensitive to distortions of low tides (e.g., distance from tidal connections, etc.). The low marsh elevation range is wider and extends lower where low tides are fully expressed (e.g., San Diego Bay, Anaheim Bay, Upper Newport Bay) and narrower where low tides are distorted (e.g., Carpinteria marsh, Tijuana estuary).
- Mudflat elevation limits are also sensitive to distortion of low tides (e.g., distance from tidal connections, etc.).

5.2 Post-Restoration Conditions at Current Sea Level

To determine the habitat elevations under post-restoration conditions, water levels from the hydrodynamic modeling analysis were used (Section 3). **Table 5-2** shows the habitat elevation bands that could be expected at the Pond 20 site. These elevations reflect the muted tides discussed in Section 3.2, but assume no change in sea-level in concordance with the pre-restoration conditions.

TABLE 5-2
ELEVATION BANDS AND INUNDATION FREQUENCIES OF DIFFERENT HABITAT TYPES UNDER PROJECT CONDITIONS

Habitat Type	Post-Restoration Elevation Bands (ft NAVD)
Upland	> 7.5
Transition Zone	7.0 to 7.5
High Marsh	5.7 to 7.0
Mid Marsh	4.1 to 5.7
Low Marsh	2.8 to 4.1
Mudflat	1.8 to 2.8
Subtidal	< 1.8

As discussed in Section 3.2, while the tides are reintroduced to the Pond 20 as part of the project, the higher water levels in the system decrease slightly due to the large increase in tidal prism. Until the Otay River scours to accommodate the increased flow, some tidal muting at the higher water levels is expected. The modeling results show muting is only likely to be between 0.1 – 0.3 ft.

5.3 Post-Restoration Conditions with Sea-Level Rise

Future habitat elevations were estimated for the sea-level rise scenarios discussed in Section 2.4.4. To determine the future habitat elevations at Pond 20, the inundation frequency was determined for the model results with sea-level rise. **Table 5-3** lists the post-restoration habitat zones across five future sea-level rise scenarios.

TABLE 5-3
ELEVATION BANDS AND INUNDATION FREQUENCIES OF DIFFERENT HABITAT TYPES UNDER SEA- LEVEL RISE

Habitat Type	Elevation bands with 0.7 ft of sea-level rise (ft NAVD)	Elevation bands with 1.4 ft of sea-level rise (ft NAVD)	Elevation bands with 2.6 ft of sea-level rise (ft NAVD)	Elevation bands with 4.5 ft of sea-level rise (ft NAVD)	Elevation bands with 7.9 ft of sea-level rise (ft NAVD)
Upland	> 8.2	> 8.9	> 10.1	> 12.0	> 14.5
Transition Zone	7.6 to 8.2	8.3 to 8.9	9.6 to 10.1	11.5 to 12.0	14.0 to 14.5
High Marsh	6.4 to 7.6	7.0 to 8.3	8.2 to 9.6	10.2 to 11.5	12.8 to 14.0
Mid Marsh	4.8 to 6.4	5.5 to 7.0	6.5 to 8.2	8.3 to 10.2	11.0 to 12.8
Low Marsh	3.4 to 4.8	4.1 to 5.5	5.4 to 6.5	7.1 to 8.3	9.5 to 11.0
Mudflat	2.0 to 3.4	2.2 to 4.1	2.5 to 5.4	3.5 to 7.1	5.7 to 9.5
Subtidal	< 2.0	< 2.2	< 2.5	< 3.5	< 5.7

As discussed in Section 3.5.1, the modeling results show that with sea-level rise of 1.4 ft or less, the tides in the site show some muting at higher water levels due to the constraint of the Otay River geometry. As the Otay River scours to accommodate the increasing tidal prism, the higher water levels are expected to increase, but the results above do not account for this. At 2.6 ft of sea-level rise, areas of the site that were formerly low and mid salt marsh will likely be converted to mudflat. By 7.0 ft of sea-level rise, the tides inundate the salt ponds north of the site regularly, so the Otay River geomorphology becomes less of a factor in the water levels at the site as the bay extends to the edge of the site.

Figures 5-1 through 5-6 show the anticipated habitats at Pond 20 with increasing amounts of sea-level rise. **Tables 5-4 and 5-5** report the acreages and percent area of the site of each habitat type for existing habitat conditions as well as for each of the six sea-level rise scenarios for restored habitat conditions. Through the proposed restoration activities, marsh would be created at the site (approximately 67 acres), with mid marsh as the primary habitat and high marsh as secondary habitat (**Figure 5-1**). Mid and high marsh would continue to be the dominant habitat types at the site under a 0.7 ft sea-level rise scenario (**Figure 5-2**). With 1.4 ft of sea-level rise, the marsh would shift to low and mid marsh with some small areas of high marsh. The remaining high marsh would be relegated to thin bands along the periphery bordered by transition zone and

upland buffers (**Figure 5-3**). The restored site would fully accommodate the slight increase in subtidal inundation and mudflat expansion with minor influence on major groups of marsh and upland habitats under this scenario. However, under a 2.6 ft sea-level rise scenario, high marsh, uplands, and the transition zone between them would decrease by over 70 percent as additional flooding of the site alters the landscape and increases topographic suitability and acreage of mudflats and low marsh (**Figure 5-4**). Under a 4.5 ft sea-level rise scenario, mudflats become the primary habitat (approximately 67 acres), edging out all other habitat types to the periphery of the site (**Figure 5-5**). High marsh, uplands, and their transition zone are nearly absent, representing less than a fraction of a percent of the land. For a 7.0 ft. sea-level rise scenario, the site fundamentally transitions into an inundated subtidal basin (approximately 53 acres), leaving only about 29 acres of terrestrial habitat and eliminating almost all vegetated wetland, including mudflats (**Figure 5-6**). All marsh, upland, and their transition zone collectively comprise less than approximately 3 percent of the site. For this extreme scenario, the functional capacity of the site for wetland or upland ecological service would be virtually lost.

TABLE 5-4
RESTORED HABITAT TYPES AND ACREAGES UNDER SEA-LEVEL RISE SCENARIOS

Scenario	Subtidal	Mudflats	Low Marsh	Mid Marsh	High Marsh	Transition Zone	Upland
0.0 ft. SLR	4	1	1	37	28	2	7
0.7 ft. SLR	4	1	1	37	28	4	5
1.4 ft. SLR	5	3	34	31	4	2	3
2.6 ft. SLR	6	30	34	7	4	1	0
4.5 ft. SLR	7	67	3	4	0	0	0
7.0 ft. SLR	53	28	1	0	0	0	0

TABLE 5-5
PERCENT COVER OF HABITAT TYPES UNDER SEA-LEVEL RISE SCENARIOS.

Scenario	Subtidal	Mudflats	Low Marsh	Mid Marsh	High Marsh	Transition Zone	Upland
0.0 ft. SLR	0.05	0.02	0.02	0.45	0.34	0.03	0.08
0.7 ft. SLR	0.05	0.02	0.02	0.45	0.34	0.05	0.06
1.4 ft. SLR	0.06	0.03	0.42	0.38	0.05	0.02	0.04
2.6 ft. SLR	0.07	0.37	0.41	0.08	0.04	0.02	0.00
4.5 ft. SLR	0.09	0.81	0.04	0.05	0.00	0.00	0.00
7.0 ft. SLR	0.64	0.33	0.02	0.00	0.00	0.00	0.00

Primary Habitat

Secondary Habitat

Figure 5-1. Restored Habitats – 0.0 ft of Sea Level Rise



Figure 5-2. Restored Habitats – 0.7 ft of Seal Level Rise



Figure 5-3. Restored Habitats – 1.4 ft of Sea Level Rise



Figure 5-4. Restored Habitats – 2.6 ft of Sea Level Rise

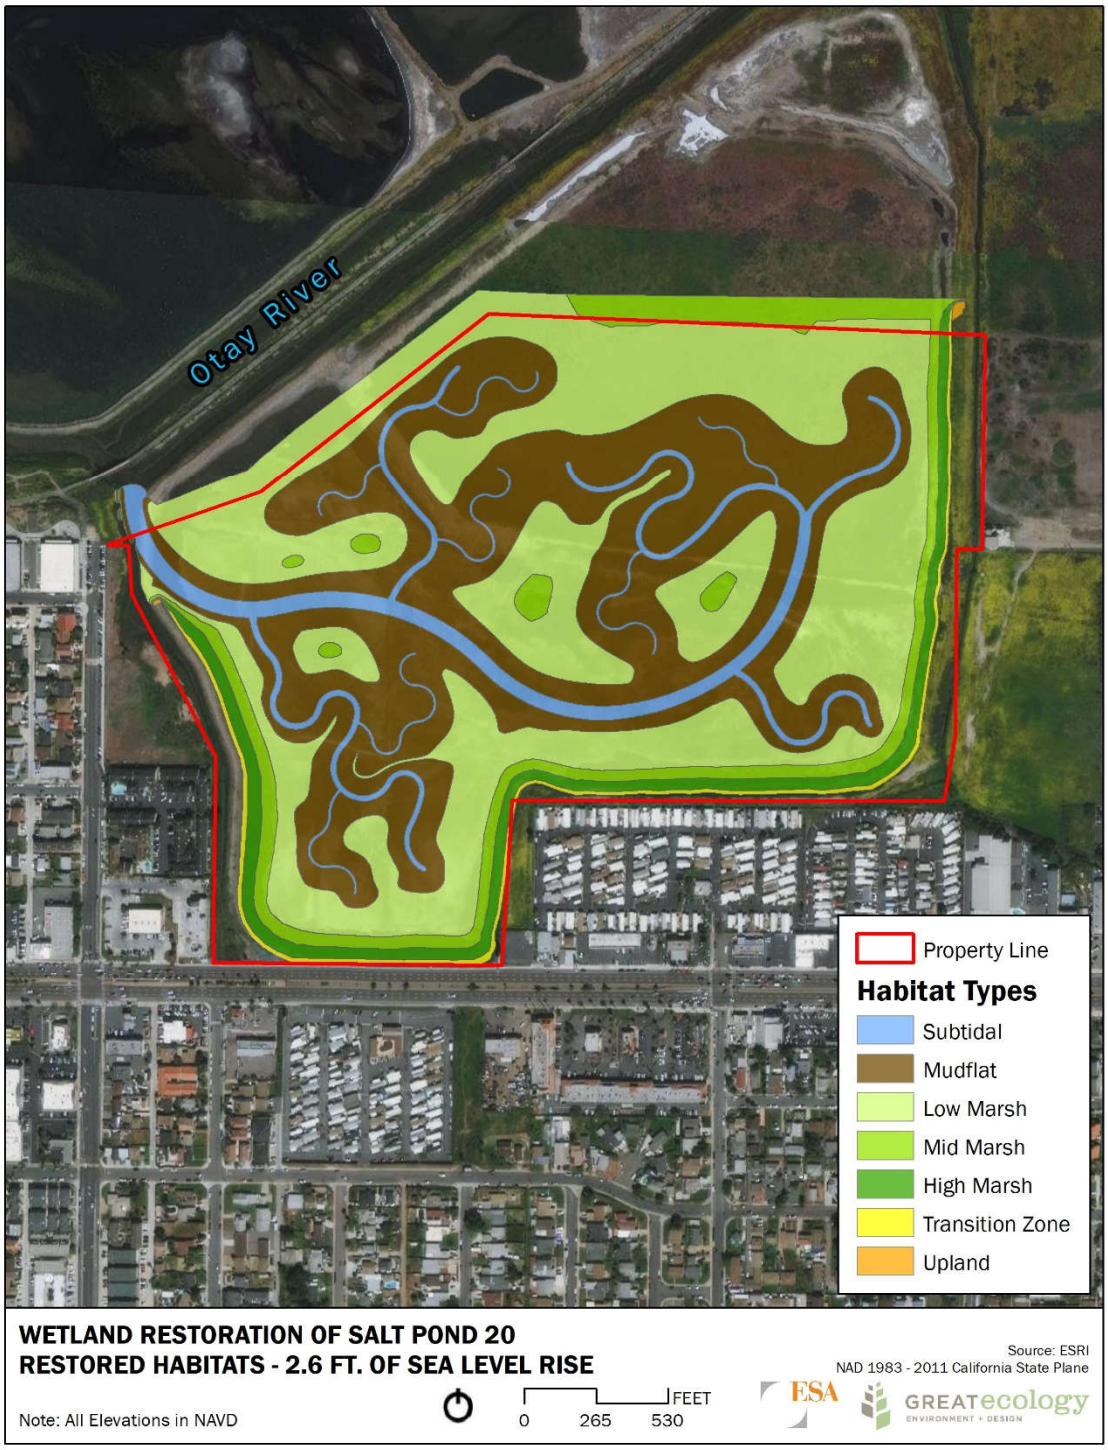
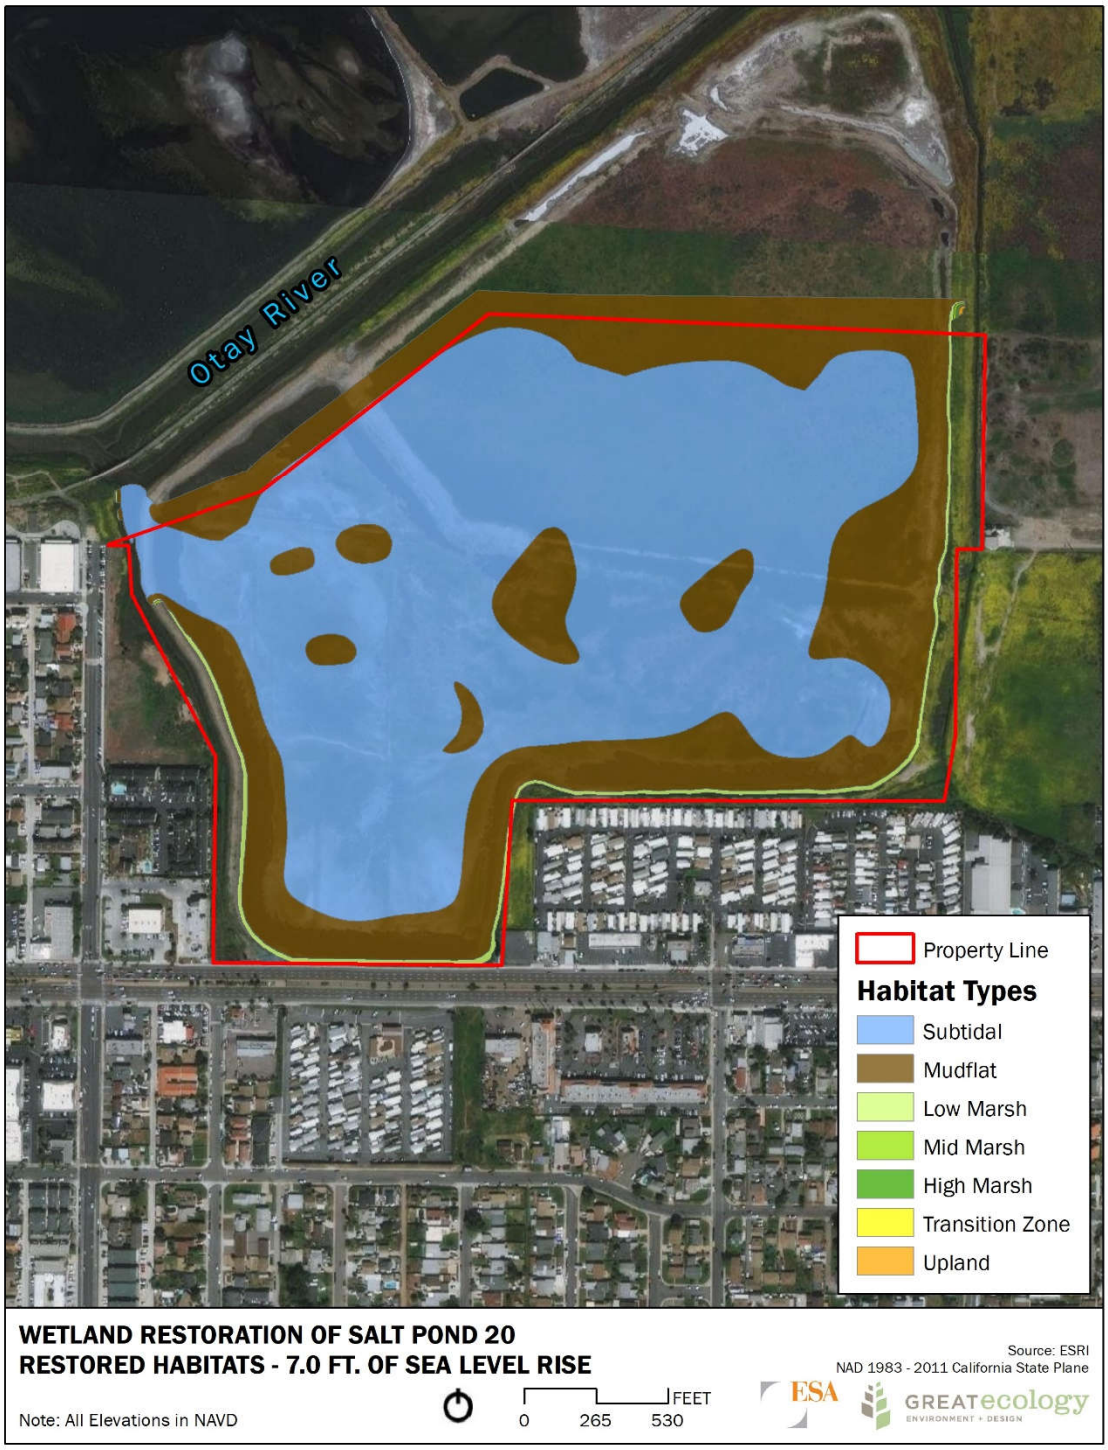


Figure 5-5. Restored Habitats – 4.5 ft of Sea Level Rise

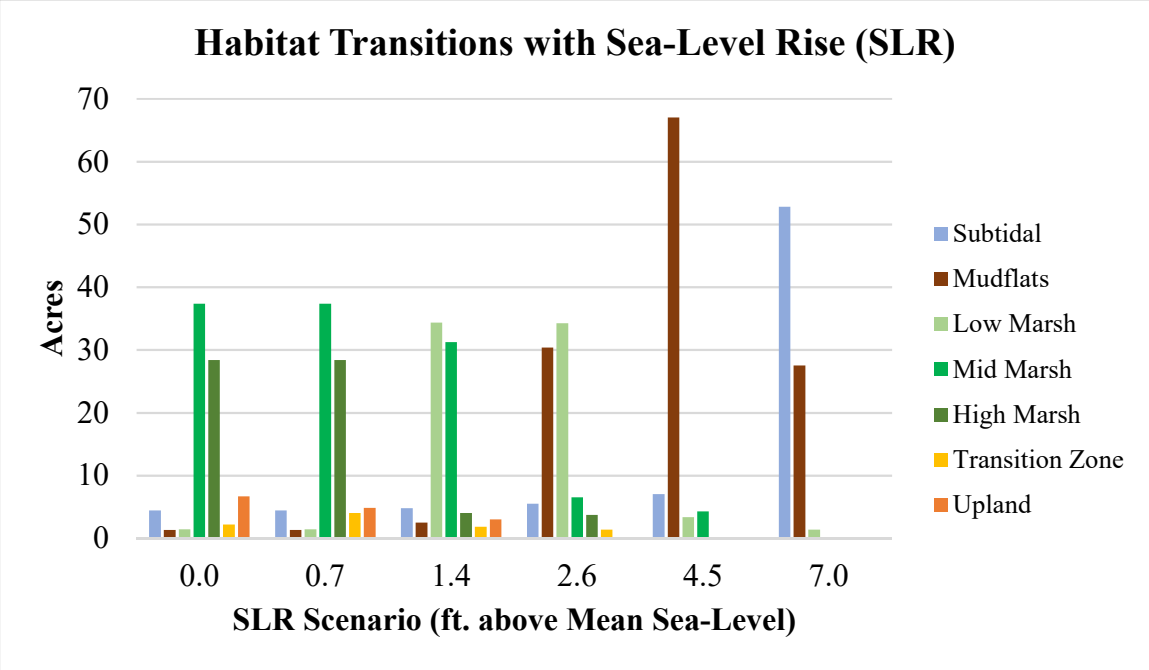


Figure 5-6. Restored Habitats – 7.0 ft of Sea Level Rise



Given these findings, the proposed design shows resilient ecological form and function under the OPC Low Risk Aversion Projection (Figure 2-8). The configuration of habitats would retain the same general distribution, acreages, and proportions while continuing to provide ecological wetland and upland buffer services through the year 2080 (2.6 ft of sea-level rise). Low marsh would be expected to become the primary habitat by the mid-2080s, but all other habitats would continue to persist at the site by year 2100. However, ecological services derived from the mid marsh, high marsh, uplands, and their transition zone would be reduced. For comparison, under the OPC Medium-High Risk Aversion Projection, the site would likely transform into mostly mudflats by year 2080 and almost fully submerged by year 2100. Only marginal wetland ecological services would be expected to persist under this more extreme projection, albeit a less likely future climate outcome. No ecological service from high marsh, uplands, or their transition zone would be expected as these habitats would no longer exist by end-of-century. **Figure 5-7** shows the relative changes in habitat composition across all six scenarios.

Figure 5-7. Habitat Transitions with Sea-Level Rise



SECTION 6
Conclusions

6.1 Hydrodynamic Model

Precise water levels within the system are sensitive to the modeling assumptions, but results for Existing and Project Conditions show similar water levels throughout the Otay River within ±0.1 ft.

The modeling results show that flood waters during a 100-year fluvial flood event move through the system similarly for Existing and Project Conditions. The model results show that the Pond 20 project would have similar water levels (differences less than 0.1 ft) in the Otay River downstream of the Pond 20 site compared to Existing Conditions and during a 100-year fluvial flood event. The 100-year flow model results show water levels and flood extent at Bayside Park would be similar, with the project providing a slight reduction in flooding extent.

6.2 Scour and Geomorphic Analysis

The scour and geomorphic analysis of the Otay River show the following results:

- Increase in peak velocities in the channel upstream of the South Pedestrian Bridge by up to 2.5 ft/s and downstream by about 0.3 ft/s during a 100-year fluvial flood event for Project Conditions.
  - The duration during which the Pond 20 velocity is higher than the Existing Conditions velocity is around 3 hours, so the expected difference in erosion between Pond 20 Alone and Existing Conditions is on the order of 0.2 ft upstream of the South Pedestrian Bridge and 0.1 ft downstream. This is an approximately 1-5% increase in the amount of erosion, which is expected to be within the range of uncertainty in the methods used to estimate the erosion amount.
  - The channel scour under the 10-year fluvial flood event was not analyzed.
- No contraction scour is expected at the South Pedestrian Bridge under Existing and Project Conditions.
- Increase in channel dimensions at the South Pedestrian Bridge based on long-term, tidal scour.
  - If downcutting of the channel is limited by hardened materials in the channel bottom, the Pond 20 project could increase the channel top width at MHHW to 260 ft, which could potentially effect the bridge.
  - ESA recommends probing the sediments in the channel in the vicinity of the bridge to identify any areas that may limit downcutting. Any hardened areas could potentially be removed as part of constructing the project.

- The project is not expected to increase abutment scour on the abutments of the South Pedestrian Bridge during a 10- or 100-year fluvial flood event.
- No increase in potential pier scour is expected at the South Pedestrian Bridge for the Pond 20 project compared to Existing Conditions for either 10- or 100-year fluvial flood events.
- Increase in channel dimensions downstream of the South Pedestrian Bridge based on long-term, tidal scour.
  - The narrowest cross-section, just downstream of the bridge has a width of approximately 70 feet and could scour out to 77 feet with just Pond 20.
  - There is some potential for some scour of the Pond 22 berm and the bank at the narrowest cross-section, just downstream of the bridge, due to the Pond 20 restoration. However, it is expected that the marsh area will preferentially scour compared to the Pond 22 berm, since the marsh is less consolidated and more easily erodible. Since the scour due to the increase tidal prism would be a slow process (e.g., occurring over 10+ years), ESA recommends monitoring the channel expansion to ensure that the Pond 22 berm is not effected.
  - Further down the river, the existing channel becomes wider, so significant long-term scour is not expected downstream.

The potential effects of the project on channel scour and the South Pedestrian Bridge could possibly be addressed through establishing and implementing a post-restoration channel and bridge scour monitoring and maintenance program. This program could involve developing a monitoring plan, thresholds for considering maintenance, and potential maintenance actions such as re-grading or armoring portions of the channel where erosion may be problematic.

REFERENCES

Anchor QEA. 2013. Sampling and Analysis Report, Otay River Estuary Restoration, Soil Characterization Program. Prepare for Poseidon Water, LLC. March 2013.

California Coastal Commission (CCC) 2018. Sea-Level Rise Policy Guidance, Updated 2018. November 7, 2018.

California Ocean Protection Council's (OPC) 2018. State of California Sea-Level Rise Guidance, 2018 Update. March 14, 2018.

Cayan et al. 2008; Griggs et al. 2017. Rising Seas in California, An Update on Sea-Level Rise Science. April, 2017.

Chow, V. T., 1959, Open-channel hydraulics: New York, McGraw-Hill Book Company, 680 p.

ESA PWA. 2015. Goleta Slough Sea Level Rise and Management Plan

Everest International Consultants, Inc. (Everest) 2016. Otay River Estuary Restoration Project, Fluvial Hydraulics Study. Prepared for Poseidon Water LLC. April 2016

Federal Emergency Management Agency (FEMA) 2016. Flood Insurance Study San Diego County, California and Incorporated Areas. Revised April 5, 2016.

Federal Emergency Management Agency (FEMA) 2019. Flood Insurance Study San Diego County, California and Incorporated Areas. Revised December 20, 2019.

Federal Highway Administration (FHWA) 2008. Hydraulic Engineering Circular No. 25: Highways in the Coastal Environment, Second Edition. Publication No. FHWA-NHI-07-096. June, 2008. https://www.fhwa.dot.gov/engineering/hydraulics/pubs/07096/07096.pdf Accessed February 2020.

Federal Highway Administration (FHWA) 2012. Hydraulic Engineering Circular No. 18: Evaluating Scour at Bridges, Fifth Edition. Publication No. FHWA-HIF-12-003. April, 2012. https://www.fhwa.dot.gov/engineering/hydraulics/pubs/hif12003.pdf Accessed February 2020.

Friends of the Chula Vista Library (FCVL) 2016. Museum Exhibit Documents the Great Flood of 2016. https://www.thefcvl.org/the-great-flood.html.

Ganthy, F., Sottolichio, A., Verney, R. 2011. *The Stability of Vegetated Tidal Flats in a Coastal Lagoon Through Quasi In-Situ Measurements of Sediment Erodibility*.

James, M.L. and J.B. Zedler. 2000. Dynamics of Wetland and Upland Subshrubs at the Salt Marsh-Coastal Sage Scrub Ecotone. American Midland Naturalist. 143:298-311.

Jenkins, S.A. and J Wasyl. 2014. Tidal Hydraulics Analysis of the Otay River Estuary Restoration Plan.

Josselyn, M. and A. Welchel. 1999. Determining the Upper Extent of Tidal Marsh Habitat in San Dieguito Lagoon. Prepared for Southern California Edison.

Kimley-Horn and Associates, Inc. 2007. As-Builts for the City of San Diego Bayshore Bikeway. June 28, 2007.

Myers, M. R., Cayan, D. R., Iacobellis, S. F., Melack, J. M., Beighley, R. E., Barnard, P. L., Dugan, J. E. and Page, H. M., 2017. Santa Barbara Area Coastal Ecosystem Vulnerability Assessment. CASG-17-009.

National Oceanic and Atmospheric Administration (NOAA) 2010. 2010 DEM. 2010 LiDAR report available here: https://coast.noaa.gov/htdata/lidar1_z/geoid12a/data/2612/supplemental/ca2011_noaa_topobathy_merge_m2612_final_report.pdf

National Oceanic and Atmospheric Administration (NOAA) 2014. 2014 DEM. 2014 LiDAR report available here: https://coast.noaa.gov/htdata/lidar2_z/geoid12b/data/8611/supplemental/San_Diego_LiDAR_FOCUS_Report.pdf Accessed February 2020.

National Oceanic and Atmospheric Administration (NOAA) 2019. NOAA Tides and Currents, Tidal Datum at Station 9410170 located in the San Diego Bay at the Broadway Pier.

Phillip William Associates (PWA) 2003. Lower Otay River Salt Marsh and Wetland Restoration: Hydrodynamic Modeling Analysis. Prepared for USFWS and Ducks Unlimited. October 1, 2003.

Port of San Diego. 2019. Sea Level Rise Vulnerability Assessment & Coastal Resiliency Report. June, 2019.

Poseidon 2019. The ORERP Otay River Floodplain Restoration 30%-complete design contours. February, 2019

Scott Jenkins Consulting 2014. Tidal Hydraulics Analysis of the Otay River Estuary Restoration Plan. Prepared for Poseidon Water LLC. September 23, 2014.

South Bay Salt Works 2019. South Bay Salt Works culvert locations, dimensions, and functions. Email correspondence with Tracy Strahl. September 24, 2019.

USGS. 2008. Scientific Investigations Report 2008-5093. Table 7. Critical Shear Stress by Particle-Size. https://pubs.usgs.gov/sir/2008/5093/table7.html Accessed May 28, 2020.

Ward, Kristen & Callaway, John & Zedler, Joy. (2003). Episodic colonization of an intertidal mudflat by native cordgrass (Spartina foliosa) at Tijuana Estuary. Estuaries and Coasts. 26. 116-130. 10.1007/BF02691699.

Zedler, J. 1982. The Ecology of Southern California Salt Marshes: A community Profile. U.S. Fish and Wildlife Service, Biological Services Program, Washington, D.C.

Zedler, J., Callaway, J., Desmond, J. *et al.* 1999. Californian Salt-Marsh Vegetation: An Improved Model of Spatial Pattern. *Ecosystems* **2,** 19–35.

Zedler, J. 2000. Handbook for Restoring Tidal Wetlands. Handbook for Restoring Tidal Wetlands. 10.1201/9781420036619.

Appendix L. Stormwater Quality Management Plan Applicability Form

This page is intentionally blank.

DocuSign Envelope ID: 7EAC0321-3ED2-44EF-B509-EA2561C50BB5

Unified Port of San Diego

STORMWATER REQUIREMENTS APPLICABILITY CHECKLIST

Tenant:	Project Name:	Project No.
Unified Port of San Diego	Wetland Mitigation Bank at Pond 20	

SECTION 1: PERMANENT POST-CONSTRUCTION BMP REQUIREMENTS
Part A: Determine if the Port BMP Design Manual Applies to the Project

1. **New Development** *(see Limited Exclusion)***:** Is your project a new development that will create 10,000 square feet or more of impervious surfaces collectively over the entire project site? ..... ☐ Yes ☒ No
2. **Redevelopment** *(see Limited Exclusion)***:** Is your project a redevelopment that will create and/or replace 5,000 square feet or more of impervious surface collectively over the entire project on an existing site of 10,000 square feet or more of impervious surfaces?..... ..... ☐ Yes ☒ No

If "Yes" to either of the above, *the project is categorized as a Priority Development Project (PDP) and is subject to permanent post-construction stormwater BMP requirements as outlined in the Port BMP Design Manual. A Port Stormwater Quality Management Plan (SWQMP) for PDPs is required that identifies and supports the use of permanent structural BMPs, as appropriate. See Note for Port template requirements. As permanent source control and site design BMP requirements are addressed in the required SWQMP submittal, Part B of of this checklist can be skipped. Continue to Section 2 to identify construction phase stormwater requirements.*

If "No" to both of the above, *continue to question 3.*

3. **New Development or Redevelopment:** Is your project a new or redevelopment project characterized by one of the following? If so, identify the applicable category.....…..... ☐ Yes ☒ No
   - A) The project will create and/or replace 5,000 square feet or more of impervious surface collectively over the entire project site and support one or more of the following uses:
     - i. Restaurant development. This includes any facility that sells prepared foods and drinks for consumption including stationary lunch counters and refreshment stands selling prepared foods and drinks for immediate consumption.
     - ii. Development on any natural slope that is twenty-five percent or greater.
     - iii. Parking lots.
     - iv. Streets, roads, highways, freeways and/or driveways.
   - B) The project will create and/or replace 2,500 square feet or more of impervious surface collectively over the entire project and discharges directly to an Environmentally Sensitive Area (ESA)*. "Discharging directly to" includes flow that is conveyed overland a distance of 200' or less from the project to the ESA, or conveyed in a pipe or open channel any distance as an isolated flow from the project to the ESA (i.e. not commingled with flows from adjacent lands). * San Diego Bay is considered an ESA
   - C) The project supports one or more of the following:
     - i. Automotive repair shop
     - ii. Retail gasoline outlet that is 5,000 square feet or more or has a project Average Daily Traffic of 100 or more vehicles per day.
   - D) New development or redevelopment project that results in the disturbance of one or more acres of land and is expected to generate pollutants post construction.

If "Yes" to question 3, *the project is categorized as a Priority Development Project (PDP) and is subject to permanent post-construction stormwater BMP requirements as outlined in the Port BMP Design Manual. A Port Stormwater Quality Management Plan (SWQMP) for PDPs is required that identifies and supports the use of permanent structural BMPs, as appropriate. See Note (Page 3) for Port template requirements. Permanent source control and site design BMP requirements must be included in the SWQMP submittal. As such, skip Part B of this checklist. Continue to Section 2 to determine construction phase stormwater requirements.*

If "No" to question 3, *the project is a standard project and is not subject to permanent post-construction stormwater BMP requirements as outlined in the Port BMP Design Manual. A standard project Stormwater Quality Management Plan (SWQMP) consisting of a series of checklists is required for the project. See Note (Page 3) for Port template requirements. Continue to Part B to determine minimum source control and site design BMP requirements appropriate for the project as outlined in the Port BMP Design Manual. Also Complete Section 2 to determine construction phase stormwater requirements.*

Limited Exclusion: *Redevelopment does not include trenching and resurfacing work associated with utility work. Projects that follow design criteria as defined in the MS4 permit E.3.b.(3) may be exempt from PDP requirements.*

DocuSign Envelope ID: 7EAC0321-3ED2-44EF-B509-EA2561C50BB5

SECTION 1: PERMANENT POST-CONSTRUCTION BMP REQUIREMENTS
Part B: Determine Minimum Permanent Stormwater BMP Requirements

GENERAL REQUIREMENTS	
1. Are onsite BMPs planned for this project?	☐ Yes ☒ No

If "Yes", *the project must meet general requirements identified in the Port BMP Design Manual, outlined in Section 2.1 and discussed in Section 4.1.*

SOURCE CONTROL BMPs	
1. Does the project include any new storm drains, or alteration to existing storm drains?	☐ Yes ☒ No
2. Does the project include an outdoor material storage area?	☐ Yes ☒ No
3. Does the project include any outdoor work area with potential for pollutant generation?	☐ Yes ☒ No
4. Does the project include any outdoor trash storage areas?	☐ Yes ☒ No
5. Will commercial or industrial waste handling or storage occur at the site, excluding typical office or household waste?	☐ Yes ☒ No
6. Does the project include any material loading and unloading areas?	☐ Yes ☒ No
7. Will vehicle or equipment fueling, washing or maintenance take place on the site?	☐ Yes ☒ No
8. Does the project include landscaped areas?	☐ Yes ☒ No

If "Yes" to any of the above, *the project must implement, where applicable/technically feasible, permanent source control BMPs identified in the Port BMP Design Manual, outlined in Section 2.1 and discussed in Section 4.1.*

SITE DESIGN BMPs	
1. Does the project include any permanent structures within 100 feet of any natural water body?	☐ Yes ☒ No
2. Does the existing site footprint include natural areas with trees, vegetation, or natural soils?	☐ Yes ☒ No
3. Does the project include new impervious areas including roads, parking lots, driveways, rooftops, paths or sidewalks?	☐ Yes ☒ No
4. Does the project include new pervious landscape areas and irrigation systems?	☐ Yes ☒ No

If "Yes" to any of the above, *the project must implement, where applicable and technically feasible, site design practices identified in the Port BMP Design Manual, outlined in Section 2.1 and discussed in Section 4.1.*

DocuSign Envelope ID: 7EAC0321-3ED2-44EF-B509-EA2561C50BB5

SECTION 2: CONSTRUCTION PHASE STORMWATER BMP REQUIREMENTS

1. Will the project include clearing, grading, or disturbances to ground such as stockpiling, or excavation that results in soil disturbances of at least one acre total land area? ……..….....	☒ Yes ☐ No

If "Yes", *a Construction Stormwater Pollution Prevention Plan (SWPPP) for projects greater than 1-acre is required and this project will trigger the General Construction Stormwater Permit. See Note for Port template requirements.*
If "No", *continue to questions 2 and 3.*

2. Will the project include pavement resurfacing, grading or soil disturbances greater than 100 square feet?.....……..….....	☐ Yes ☐ No
3. Will the project occur over or within receiving water?.....…….....	☐ Yes ☐ No

If "Yes" to either of the above, *a Construction BMP Plan for Projects less than 1-acre is required. See Note for Port template requirements.*
If "No" to both of the above, *continue to questions 4 and 5.*

4. Will stormwater or urban runoff have the potential to contact any portion of the construction area, including washing and staging areas? …….. .	☐ Yes ☐ No
5. Will the project use any construction materials that could negatively affect water quality if discharged from the site (such as paints, solvents, concrete, and stucco)?.....	☐ Yes ☐ No

If "Yes" to either of the above, *no Construction SWPPP or Construction BMP Plan is required but contractor is required to follow general construction phase BMPs as identified in the project temporary stormwater pollution control specifications.*
If "No" to both of the above, *no construction phase stormwater BMP requirements are required.*

NOTE*: Additional information for construction phase and permanent post-construction stormwater BMP requirements can be found in the Port BMP Design Manual document found on the Port's website. The Port requires the use of Port templates for construction phase and permanent post-construction stormwater BMP requirement submittals.*

- *SWQMP templates for standard projects and PDPs: http://www.portofsandiego.org/environment/stormwater/1766-usmp-template.html.*
- *Port Construction SWPPP and Construction BMP Plan templates: http://www.portofsandiego.org/environment/stormwater/838-swppp-templates.html*

Two different specifications are available to cover construction phase requirements. One specification is used when a Construction SWPPP or Construction BMP Plan document is prepared by the contractor submitting the bid and the second is when the document has been prepared and added to the specifications.

For questions regarding construction phase and/or permanent post-construction stormwater BMP requirements, contact the Port's Planning and Green Port department at (619) 686-6254.

Name of Project Applicant: Eileen Maher	**Title:** Director, Environmental Conservation Department
Signature: Eileen Maher	**Date:** Aug 10, 2020

Port Project Manager:	*Extension:*
Port ELUM Reviewer:	*Date:*
Comments:	

This page is intentionally blank.

Appendix M. Noise and Vibration Report

This page is intentionally blank.



Noise and Vibration Report

Wetland Mitigation Bank at Pond 20 and Port Master Plan Amendment

San Diego, California

March 2021

This page is intentionally blank.

Contents

1 Introduction 1
2 Project Location and Description 3
2.1 Project Location 3
2.2 Project Description 3
2.2.1 Project-Level Components – Wetland Mitigation Bank at Pond 20 3
2.2.2 Program-Level Components – Parcels A, B, and C Port Master Plan Amendment 5
3 Acoustic and Vibration Terminology 11
3.1 Acoustic Terminology 11
3.2 Vibration Terminology 13
4 Regulatory Framework 15
4.1 Federal 15
4.1.1 Occupational Safety and Health Administration 15
4.1.2 United States Environmental Protection Agency 15
4.2 State 16
4.2.1 California Department of Health Services 16
4.2.2 California Division of Occupational Health and Safety 17
4.3 Local 17
4.3.1 Port of San Diego Port Master Plan 18
4.3.2 City of Imperial Beach General Plan Noise Element 18
4.3.3 City of Imperial Beach Municipal Code 18
4.3.4 City of San Diego General Plan Noise Element 18
4.3.5 City of San Diego Municipal Code 21
4.3.6 City of San Diego CEQA Significance Determination Thresholds 22
5 Methodology 25
5.1 Models 25
5.2 Thresholds of Significance 25
6 Affected Environment 27
6.1 Sensitive Land Uses 27
6.2 Overview of the Existing Noise Environment 27
7 Environmental Consequences 29
7.1 Impact Analysis 29
7.1.1 Project Level – Wetland Mitigation Bank 29
7.1.2 Program Level – Parcels A, B, and C Port Master Plan Amendment 32
7.1.3 Project-Level and Program-Level Buildout 36
7.1.4 Project Level – Wetland Mitigation Bank 37
7.1.5 Program Level – Parcels A, B, and C Port Master Plan Amendment 40
7.1.6 Project-Level and Program-Level Buildout 41
7.1.7 Project Level – Wetland Mitigation Bank 41
7.1.8 Program Level – Parcels A, B, and C Port Master Plan Amendment 41
8 Mitigation Measures 43
8.1 Construction Noise and Vibration 43
8.2 Operational Noise 43

9 References.....45

Tables

Table 2-1. Proposed Construction Schedule.....4
Table 2-2. Construction Equipment and Duration of Use.....4
Table 4-1. Summary of Environmental Protection Agency Cause and Effect Noise Levels.....16
Table 4-2. California Department of Health Services Noise Guidelines.....17
Table 4-3. City of San Diego Municipal Code Noise Limits.....21
Table 4-4. Traffic Noise Significance Thresholds.....22
Table 4-5. City of San Diego Noise Land Use Compatibility Chart.....23
Table 5-1. Logarithmic Nature of Sound.....25
Table 6-1. Existing Traffic Volumes.....27
Table 7-1. Project Construction Noise Levels by Phase.....31
Table 7-2. Project Construction Noise Levels by Phase.....33
Table 7-3. Existing with Program-Level Traffic Volumes.....35
Table 7-4. California Department of Transportation Vibration Damage Potential Threshold Criteria.....37
Table 7-5. California Department of Transportation Guideline Vibration Annoyance Potential.....38
Table 7-6. Vibration Source Levels for Construction Equipment.....39

Figures

Figure 2-1. Regional Location and Project Vicinity.....7
Figure 2-2. Project Site Characteristics.....9
Figure 3-1. Relative Loudness.....12
Figure 4-1. City of San Diego Land Use Noise Compatibility Guidelines.....19

Appendices

Appendix A. Construction Noise Modeling

Appendix B. Traffic Noise Modeling

Acronyms

Cal/OSHA	California Occupational Health and Safety Administration
Caltrans	California Department of Transportation
CEQA	California Environmental Quality Act
CNEL	community noise equivalent level
dB	decibel
dBA	A-weighted decibels
EPA	Environmental Protection Agency
FHWA	Federal Highway Association
FTA	Federal Transit Administration
I	Interstate
L_{eq}	equivalent sound level
L_{dn}	day-night average noise level
L_{max}	maximum sound level
OSHA	Occupational Health and Safety Administration
PMP	Port Master Plan
PMPA	Port Master Plan Amendment
PPV	peak particle velocity
U.S.	United States

This page is intentionally blank.

1 Introduction

This Noise and Vibration Report was completed for the proposed Wetland Mitigation Bank at Pond 20 and Port Master Plan Amendment (PMPA) Project (project) to identify potential impacts on nearby sensitive land uses. Project construction and operational noise and vibration levels were calculated and compared to applicable laws, guidelines, and/or regulations.

This page is intentionally blank.

2 Project Location and Description

2.1 Project Location

The project site consists of approximately 95 acres of San Diego Unified Port District (District)-owned and federally managed land located in the City of San Diego, east of the City of Imperial Beach, and south of the confluences of Otay River and San Diego Bay (Figure 2-1). The project site is located within the Imperial Beach United States (U.S.) Geological Survey 7.5-minute quadrangle and is entirely within the Coastal Zone.

There is no official address for the project site; however, it is located immediately north of Palm Avenue (State Route 75), south of the San Diego Bay National Wildlife Refuge South San Diego Bay Unit managed by U.S. Fish and Wildlife Service, east of 13th Street, west of 16th Street, and southwest of Otay Valley Regional Park. Interstate (I-) 5 is located approximately 1 mile east of the project site (Figure 2-2).

The project site is composed of six parcels of land identified as assessor parcel numbers:

- 616-020-(08/12)
- 616-021-08
- 616-021-09 (portion)
- 621-020-(04/08)

2.2 Project Description

The proposed project includes two primary project components: the creation of the Wetland Mitigation Bank at Pond 20 (Bank Site) and a PMPA. The project site is divided into three main areas, as shown on Figure 2-2: the Bank Parcel, Parcels A, B, and C, and the berm breach location. The Bank Parcel is 83.5 acres and contains the southern portion of the former salt evaporation pond known as Pond 20 and extends beyond the existing salt pond berms to also include Nestor Creek and the Otay River Tributary. The Bank Site would be developed within the existing Pond 20 berms in the Bank Parcel and would be up to 80 acres in size. Parcels A, B, and C are immediately adjacent to the Bank Parcel but entirely outside the Pond 20 berms. The proposed project includes a "project-level" and "program-level" environmental evaluation.

2.2.1 Project-Level Components – Wetland Mitigation Bank at Pond 20

The District is proposing the creation of a wetland mitigation bank within a portion of District-owned property, which was historically used as salt evaporation pond (Bank Parcel). The project includes associated construction and long-term operation and maintenance activities of the mitigation bank.

The District is proposing a PMPA to incorporate the Bank Parcel into the District's Port Master Plan (PMP) and assign a land use designation of wetlands. The creation of the wetland mitigation bank, as well as the incorporation and land use designation of the wetland mitigation bank into the PMP, is evaluated at a "project level" in this report.

Construction Schedule and Workforce

Construction of the proposed project is anticipated to take approximately 17 months. Construction would start following certification of the environmental impact report and issuance of a finding of no significant impact by the U.S. Fish and Wildlife Service, final design engineering, and receipt of all applicable permits. It is anticipated these would be complete by early 2021, and construction would commence in 2021. The estimated duration of each construction activity is summarized in Table 2-1.

Construction would occur during daytime hours, Monday through Saturday from 7 a.m. to 4 p.m. Work restrictions may occur because of exceptionally high tides or delays due to rain or post rain until the ground is dry enough for earth-moving equipment to travel safely. A construction crew of approximately 14 people would be on site for the majority of construction, with up to 24 personnel on site for approximately 6 months during mass grading and 4 months during fine grading. The peak number of personnel on site during landscaping activities would be 36 people. Construction is anticipated to commence in early 2021, with clearing and grubbing which would occur in April and May and utilize 40 hauling trucks per day for 2 months. Mass grading would occur June through November and utilize 80 hauling trucks per day for 6 months. Fine grading would occur in December and January and utilize 10 to 15 hauling trucks per day for 2 to 3 weeks.

Table 2-1. Proposed Construction Schedule

Activity	Estimated Duration (Months)
Clearing and grubbing	2
Mass grading	6
Fine grading	4
Landscaping	4
Breech excavation/opening	1

Construction Equipment

A variety of equipment and vehicles would be used during construction. Table 2-2 lists the construction equipment and vehicles and their estimated schedule during construction. Hauling trucks would be double trailers.

Table 2-2. Construction Equipment and Duration of Use

Type of Equipment	Quantity	Estimated Schedule (Months)
Excavator	2	7
Graders	2	4
Scrapers	1	4
Bull dozers	3	11

Table 2-2. Construction Equipment and Duration of Use

Type of Equipment	Quantity	Estimated Schedule (Months)
Loaders	4	10
Backhoes	2	3
Water trucks	2	15
Hauling trucks	20 to 80	10

Operation

Once construction of the wetland mitigation bank is complete, a 5-year monitoring program would begin. During this 5-year period, one vehicle would visit the project site monthly to monitor performance standards and success criteria. After all performance standards have been met, the long-term maintenance and monitoring phase would begin, which assumes one vehicle would visit the site annually. Long-term management may be needed for maintenance of:

- Invasive species monitoring and removal;
- Trash removal;
- Maintenance of site control measures (e.g., fencing); or
- Restoration of any damage from human or maintenance activities or natural phenomenon.

2.2.2 Program-Level Components – Parcels A, B, and C Port Master Plan Amendment


As part of the PMPA, the District is proposing to incorporate Parcels A, B, and C into the District's PMP and assign land use designations. The Bank Site and Parcels A, B, and C are under California Coastal Commission jurisdiction and are District-owned property; however, these areas are not currently incorporated into the PMP. Parcels A, B, and C would be assigned a commercial recreation designation. Incorporation of Parcels A, B, and C is evaluated at a "program level," and the incorporation of the Bank Site is evaluated at a "project level" in this report.

The program-level analysis of Parcels A, B, and C evaluates the reasonable development scenario. No construction is proposed on these parcels at this time; however, the analysis considers reasonable development assumptions:

- Parcel A – maximum commercial development of 25,000 square feet and two stories
- Parcel B – maximum commercial development of 5,000 square feet and two stories
- Parcel C – maximum commercial development of 75,000 square feet and two stories

This analysis assumes construction of future commercial development would occur after the construction of the wetland mitigation bank. No projects have been identified on Parcels A, B, and C, and any future project-level commercial development proposals would require discretionary approvals from the District, such as but not limited to a CDP and project approval, and any additional CEQA compliance.

Figure 2-1. Regional Location and Project Vicinity

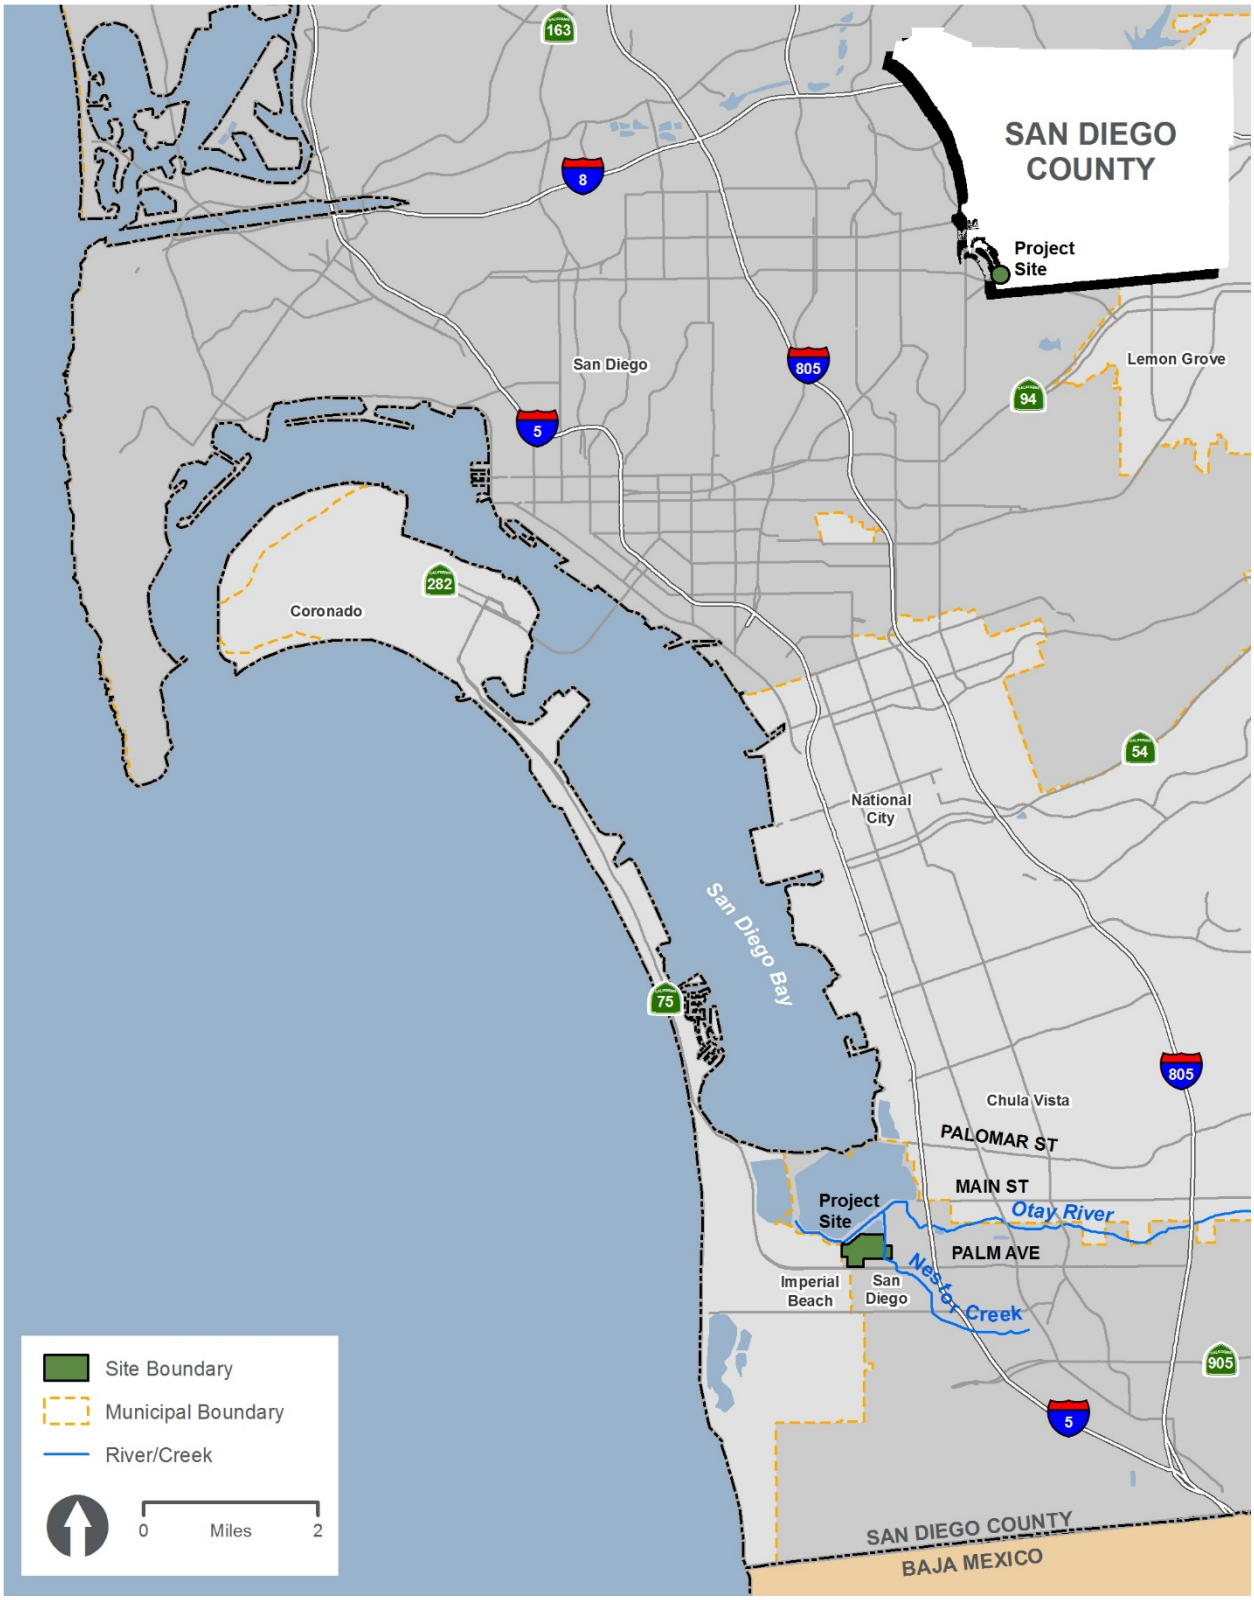

This page is intentionally blank.

.

Figure 2-2. Project Site Characteristics



This page is intentionally blank.

3 Acoustic and Vibration Terminology

3.1 Acoustic Terminology


Noise levels are presented on a logarithmic scale to account for the large pressure response range of the human ear and are expressed in units of decibels (dB). A dB is defined as the ratio between a measured value and a reference value usually corresponding to the lower threshold of human hearing defined as 20 micropascals. Typically, a noise analysis examines 11 octave (or 33 1/3 octave) bands ranging from 16 hertz (low) to 16,000 hertz (high), which encompasses the human audible frequency range. Since the human ear does not perceive every frequency with equal loudness, spectrally varying sounds are often adjusted with a weighting filter. The A-weighted filter is applied to compensate for the frequency response of the human auditory system, known as A-weighted decibels (dBA).

An inherent property of the logarithmic dB scale is that the sound pressure levels of two separate sources are not directly additive. For example, if a sound of 50 dBA is added to another sound of 50 dBA in the proximity, the result is a 3-dB increase (or 53 dBA), not an arithmetic doubling to 100 dBA. With respect to how the human ear perceives changes in sound pressure level relative to changes in loudness, scientific research demonstrates the following general relationships between sound level and human perception for two sound levels with the same or very similar frequency characteristics:

- 1 dBA is the practical limit of accuracy for sound measurement systems and corresponds to an approximate 10 percent variation in the sound pressure level. A 1 dBA increase or decrease is a nonperceptible change in sound.
- 3 dBA increase or decrease is a doubling (or halving) of acoustic pressure level, and it corresponds to the threshold of change in loudness perceptible in a laboratory environment. In practice, the average person is not able to distinguish a 3 dBA difference in environmental sound outdoors.
- 5 dBA increase or decrease is described as a perceptible change in sound level and is a discernible change in an outdoor environment.
- 10 dBA increase or decrease is a tenfold increase or decrease in acoustic pressure level but is perceived as a doubling or halving in loudness (i.e., the average person will judge a 10 dBA change in sound level to be twice or half as loud).

Estimations of common noise sources and outdoor acoustic environments, and the comparison of relative loudness, are presented on Figure 3-1.

Figure 3-1. Relative Loudness

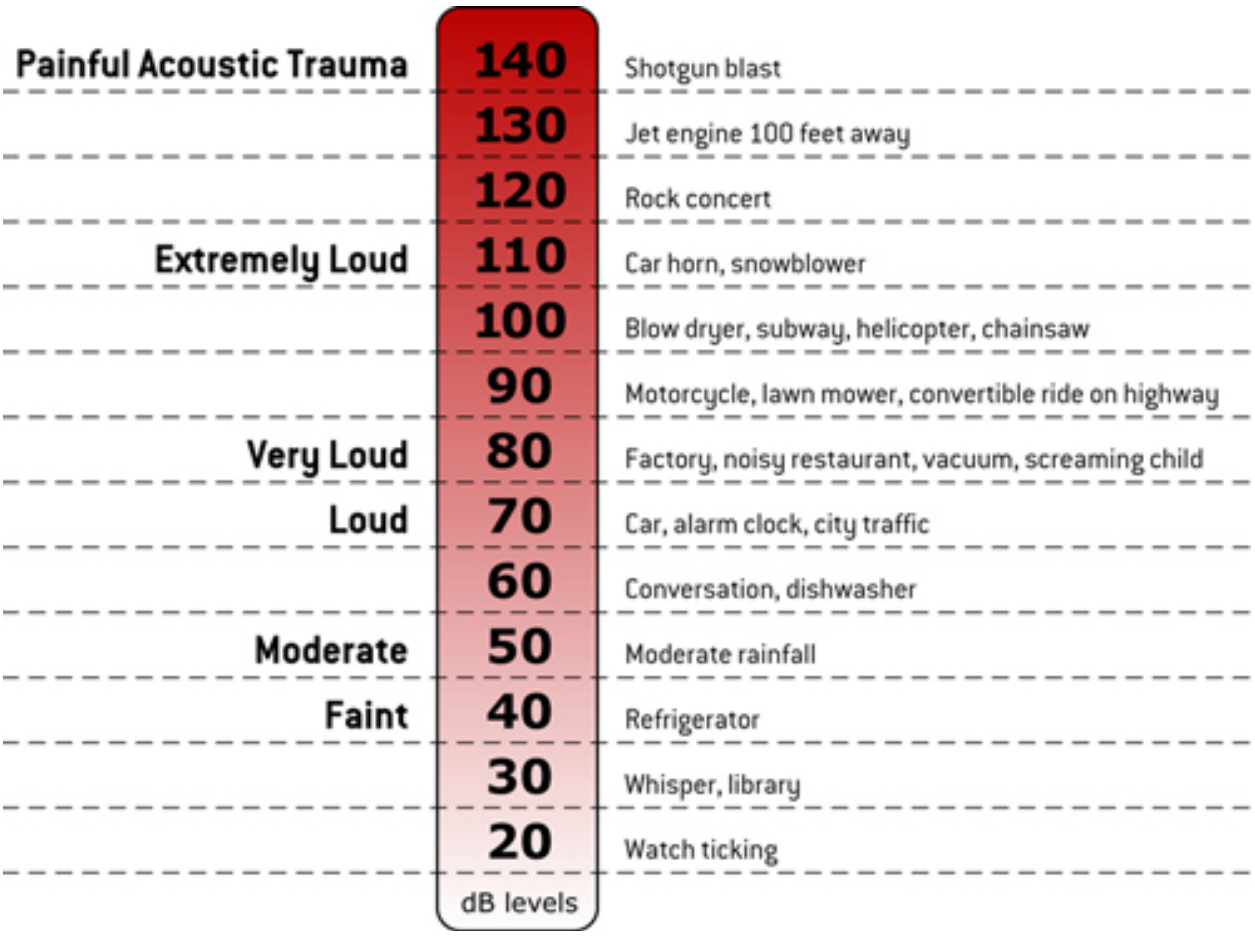

Noise levels can be measured, modeled, and presented in various formats. The noise metrics that were employed in this analysis have the following definitions:

- ***Equivalent sound level (L_{eq}):*** Conventionally expressed in dBA, the L_{eq} is the energy-averaged, A-weighted sound level over a specified time period. It is defined as the steady, continuous sound level over a specified time, which has the same acoustic energy as the actual varying sound levels over the specified period.
- ***Maximum sound level (L_{max}):*** The maximum A-weighted sound level, as determined during a specified measurement period. It can also be described as the maximum instantaneous sound pressure level generated by a piece of equipment or during a construction activity.
- ***Day-night average noise level (L_{dn}):*** The L_{dn} is the average hourly A-weighted L_{eq} for a 24-hour period with a 10 dB penalty added to sound levels occurring during evening hours (7:00 p.m. to 10:00 p.m.) to account for individuals' increased sensitivity to noise levels during nighttime hours.

- ***Community noise equivalent level (CNEL):*** CNEL is another average A-weighted L_{eq} sound level measured over a 24-hour period; however, this noise scale is adjusted to account for some individuals' increased sensitivity to noise levels during the evening and nighttime hours. A CNEL noise measurement is obtained after adding 5 dB to sound levels occurring during evening hours (7:00 p.m. to 10:00 p.m.) and 10 dB to noise levels occurring during nighttime hours (10:00 p.m. to 7:00 a.m.).

3.2 Vibration Terminology

According to the Federal Transit Administration (FTA) *Transit Noise and Vibration Impact Assessment Manual* (FTA 2018), construction activities can be a source of ground-borne vibration. Activities such as pile driving and operation of heavy equipment may cause ground-borne vibration while constructing the proposed project. Vibration is an oscillatory motion which can be described in terms of displacement, velocity, or acceleration (FTA 2018). Two descriptors are frequently used when discussing quantification of vibration, the peak particle velocity (PPV) and the root mean square:

- **PPV:** The maximum instantaneous positive or negative peak of the vibration signal (FTA 2018).
- **Root mean square:** The square root of the average of the squared amplitude of the vibration signal, typically calculated over a one-second period (FTA 2018).

The California Department of Transportation (Caltrans) construction vibration guidance is used in this assessment (Caltrans 2013). This guidance includes a human response equivalent based on the PPV instead of using root mean square.

This page is intentionally blank.

4 Regulatory Framework

This section provides an overview of federal, state, and local regulations related to noise issues applicable to the proposed project.

4.1 Federal

4.1.1 Occupational Safety and Health Administration

The Occupational Health and Safety Administration (OSHA) established standards for occupational noise exposure under 29 Code of Federal Regulations 1910.95. This standard establishes mandates to protect employees from excessive noise exposure and requires a Hearing Conservation Program when routine exposure to high noise levels would occur. The standard identifies permissible daily noise exposures and stipulates that personal protection against the impacts of noise exposure must be provided if those levels are exceeded.

4.1.2 United States Environmental Protection Agency

Information on Levels of Environmental Noise Requisite to Protect Public Health and Welfare with an Adequate Margin of Safety (U.S. Environmental Protection Agency [EPA] 550/9-74-004) was published in 1974 and identifies safe levels of environmental noise exposure and is intended to "provide State and Local governments as well as the Federal Government and the private sector with an informational point of departure for the purpose of decision making." While the U.S. EPA has no regulation governing environmental noise, the agency has conducted several extensive studies to identify the impacts of noise level on public health and welfare. In residential areas, the U.S. EPA an outdoor L_{dn} limit of 55 dBA and an indoor L_{dn} limit of 45 dBA (Table 4-1). In nonresidential areas, where limited amounts of time are spent, the U.S. EPA recommends a 24-hour L_{eq} limit of 55 dBA (both indoors and outdoors). These levels are identified as desirable to protect against speech interference and sleep disturbance for residential, educational, and healthcare areas. In commercial and industrial areas, the U.S. EPA recommends a 24-hour L_{eq} limit of 70 dBA (both outdoors and indoors) to protect the population against hearing damage.

This publication is considered an authoritative study on protective noise levels based on its large sampling of community reaction to noise. The U.S. EPA noise level guidelines do not provide an absolute measure of noise impact, but rather a reasonable estimate of potential activity interference, human health and welfare impacts, and annoyance. Since these protective levels were derived without concern for technical or economic feasibility and contain a margin of safety to ensure their protective value, they should not be viewed as standards, criteria, regulations, or goals. Rather, they should be viewed as levels below which there is no reason to suspect that the general population would be at risk from any of the identified impacts of noise. The U.S. EPA guideline limits are summarized in Table 4-1.

Table 4-1. Summary of Environmental Protection Agency Cause and Effect Noise Levels

Location	Level	Effect
All public accessible areas with prolonged exposure	70 dBA $L_{eq(24)}$	Safety
Outdoor at residential structure and other noise sensitive receptors where a large amount of time is spent	55 dBA L_{dn}	Protection against annoyance and activity interference
Outdoor areas where limited amounts of time are spent, e.g., park areas, school yards, golf courses, etc.	55 dBA $L_{eq(24)}$	
Indoor residential	45 dBA L_{dn}	
Indoor nonresidential	55 dBA $L_{eq(24)}$	

Source: U.S. EPA 1974
Notes:
dBA=A-weighted decibel; L_{eq}=equivalent sound level; L_{dn}=day-night average noise level

4.2 State

4.2.1 California Department of Health Services

In 1987, the California Department of Health Services published guidelines for the noise element of local general plans (Office of Planning and Research 2017). These guidelines include a noise level/land use compatibility chart that categorizes various outdoor L_{dn} ranges into four compatibility categories (normally acceptable, conditionally acceptable, normally unacceptable, and clearly unacceptable) depending on land use. For many land uses, the chart shows exterior L_{dn} ranges for two or more compatibility categories. The noise element guidelines chart identifies the normally acceptable range for low-density residential uses as less than 60 dBA, while the conditionally acceptable range is 60-70 dBA. The normally acceptable range for high-density residential uses is identified as L_{dn} values below 65 dBA, while the conditionally acceptable range is identified as 65-70 dBA. For educational and medical facilities, L_{dn} values below 60 dB are considered normally acceptable, while Ldn values of 60-70 dBA are considered conditionally acceptable. For office and commercial land uses, Ldn values below 67.5 dBA are considered normally acceptable, while L_{dn} values of 67.5-77.5 dBA are categorized as conditionally acceptable.

These normally and conditionally acceptable L_{dn} ranges are intended to indicate that local conditions (existing noise levels and community attitudes toward dominant noise sources) should be considered in evaluating land use compatibility at specific locations. These guidelines are used by many agencies, environmental planners, and acoustical specialists as a starting point to evaluate the potential for noise impact on and by a project. The guidelines are also employed to evaluate methods for achieving noise compatibility with respect to nearby existing uses. Table 4-2 summarizes these guidelines for the normally and conditionally acceptable L_{dn} exposures.

Table 4-2. California Department of Health Services Noise Guidelines

Land Use Category	Community Noise Exposure (L_{dn} or CNEL, dBA)	
	Normally Acceptable	Conditionally Acceptable
Residential – low density	50 - 60	60 - 70
Residential – high density	50 - 65	65 - 70
Transient lodging – motels, hotels	50 - 65	65 – 70
Schools, libraries, churches, hospitals, nursing homes	50 – 60	60 - 65
Auditoriums, concert halls, amphitheaters	—	50 - 70
Sports arenas, outdoor spectator sports	—	50 - 75
Playgrounds, neighborhood parks	50 – 67.5	—
Golf courses, riding stables, water recreation, cemeteries	50 - 70	—
Office buildings, business commercial and professional	50 – 67.5	67.5 – 77.5
Industrial, manufacturing, utilities, agriculture	50 - 70	70 - 80

Source: Office of Planning and Research 2017
Notes:
dBA=A-weighted decibel; CNEL=community noise equivalent level; L_{dn}=day-night average noise level

4.2.2 California Division of Occupational Health and Safety

The California Division of Occupational Safety and Health (Cal/OSHA) administers industrial safety regulations in California, including occupational noise standards. Cal/OSHA regulations establish a time-weighted noise exposure limit of 90 dBA averaged over 8 hours (California Code of Regulations, Title 8, Group 15, Article 105, Sections 5095-5100). Noise source controls, administrative procedures, or worker hearing protection must be provided if worker noise exposure would exceed the 90 dBA limit.

4.3 Local

While the District is not required to apply the City of Imperial Beach or the City of San Diego's thresholds, sensitive land uses that may be impacted by the project are located in the City of Imperial Beach and City of San Diego. Therefore, local city regulations are included below.

4.3.1 Port of San Diego Port Master Plan

The proposed project is within the jurisdiction of the District. The PMP is the governing land use document for physical development within the District (Port of San Diego 2017). The PMP includes noise-related policies described below. Section II, Planning Goals, contains the following goal:

- **Goal VII.** The Port District will enhance and maintain the bay and tidelands as an attractive physical and biological entity. Establish guidelines and standards facilitating the retention and development of an aesthetically pleasing tideland environment free of noxious odors, excessive noise, and hazards to the health and welfare of the people of California.

4.3.2 City of Imperial Beach General Plan Noise Element

The City of Imperial Beach General Plan Noise Element requires all habitable rooms including hotel/motel rooms must meet an interior noise level of 45 dBA CNEL. A 65 dBA CNEL exterior noise exposure generally allows the criteria standard to be met as long as windows can normally be closed to shut out the noise.

4.3.3 City of Imperial Beach Municipal Code

Section 9.32.020 of the City of Imperial Beach's Municipal Code includes the following noise limits on construction activities:

- The use of any tools, power machinery or equipment so as to cause noises disturbing to the comfort and repose of any person residing or working in the vicinity, or in excess of 75 decibels, between the hours of 10 p.m. and 7 a.m., except when the same is necessary for emergency repairs required for the health and safety of any member of the community

4.3.4 City of San Diego General Plan Noise Element

The City of San Diego General Plan Noise Element requires future noise-sensitive land uses should have a sufficient spatial separation or incorporate site design and construction techniques to ensure compatibility with noise-generating uses (City of San Diego 2015). The City of San Diego uses the Land Use Compatibility Guidelines, shown on Figure 4-1, when reviewing proposed land use development projects to determine compatibility of various land uses with different noise exposures, defined using the CNEL.

Figure 4-1. City of San Diego Land Use Noise Compatibility Guidelines

Land Use Category	Exterior Noise Exposure (dBA CNEL) 60	65	70	75
Parks and Recreational				
Parks, Active and Passive Recreation				
Outdoor Spectator Sports, Golf Courses; Water Recreational Facilities; Indoor Recreation Facilities				
Agricultural				
Crop Raising & Farming; Community Gardens, Aquaculture, Dairies; Horticulture Nurseries & Greenhouses; Animal Raising, Maintain & Keeping; Commercial Stables				
Residential				
Single Dwelling Units; Mobile Homes		45		
Multiple Dwelling Units **For uses affected by aircraft noise, refer to Policies NE-D.2. & NE-D.3.*		45	45*	
Institutional				
Hospitals; Nursing Facilities; Intermediate Care Facilities; Kindergarten through Grade 12Educational Facilities; Libraries; Museums; Child Care Facilities		45		
Other Educational Facilities including Vocational/Trade Schools and Colleges and Universities		45	45	
Cemeteries				
Retail Sales				
Building Supplies/Equipment; Food, Beverages & Groceries; Pets & Pet Supplies; Sundries Pharmaceutical, & Convenience Sales; Wearing Apparel & Accessories			50	50
Commercial Services				
Building Services; Business Support; Eating & Drinking; Financial Institutions; Maintenance & Repair; Personal Services; Assembly & Entertainment (includes public and religious assembly); Radio & Television Studios; Golf Course Support			50	50
Visitor Accommodations		45	45	45
Offices				
Business & Professional; Government; Medical, Dental & Health Practitioner; Regional & Corporate Headquarters			50	50
Vehicle and Vehicular Equipment Sales and Services Use				
Commercial or Personal Vehicle Repair & Maintenance; Commercial or Personal Vehicle Sales & Rentals; Vehicle Equipment & Supplies Sales & Rentals; Vehicle Parking				
Wholesale, Distribution, Storage Use Category				
Equipment & Materials Storage Yards; Moving & Storage Facilities; Warehouse; Wholesale Distribution				
Industrial				
Heavy Manufacturing; Light Manufacturing; Marine Industry; Trucking & Transportation Terminals; Mining & Extractive Industries				
Research & Development				50

	Compatible	**Indoor Uses**	Standard construction methods should attenuate exterior noise to an acceptable indoor noise level. Refer to Section I.
		Outdoor Uses	Activities associated with the land use may be carried out.
45, 50	**Conditionally Compatible**	**Indoor Uses**	Building structure must attenuate exterior noise to the indoor noise level indicated by the number (45 or 50) for occupied areas. Refer to Section I.
		Outdoor Uses	Feasible noise mitigation techniques should be analyzed and incorporated t make the outdoor activities acceptable. Refer to Section I.
	Incompatible	**Indoor Uses**	New construction should not be undertaken.
		Outdoor Uses	Severe noise interference makes outdoor activities unacceptable.

Source: City of San Diego 2015

This page is intentionally blank.

4.3.5 City of San Diego Municipal Code

Noise Ordinance 59.5.0401

The City of San Diego municipal code provides guidelines on the allowed noise level limits for varying land uses and shown in Table 4-3. The planning of future noise-sensitive land uses should have a sufficient spatial separation or incorporate site design and construction techniques to ensure compatibility with noise-generating uses. For areas that have varying allowed land uses, the arithmetic mean of the two districts is considered the maximum (City of San Diego 2010).

Table 4-3. City of San Diego Municipal Code Noise Limits

Land Use	Time of Day	One-Hour Average Sound Level (dBA L_{eq})
Single-family residential	7 a.m. to 7 p.m.	50
	7 p.m. to 10 p.m.	45
	10 p.m. to 7 a.m.	40
Multifamily residential (up to a maximum density of 1/2000)	7 a.m. to 7 p.m.	55
	7 p.m. to 10 p.m.	50
	10 p.m. to 7 a.m.	45
All other residential	7 a.m. to 7 p.m.	60
	7 p.m. to 10 p.m.	55
	10 p.m. to 7 a.m.	50
Commercial	7 a.m. to 7 p.m.	65
	7 p.m. to 10 p.m.	60
	10 p.m. to 7 a.m.	60
Industrial or agricultural	Anytime	75

Source: City of San Diego 2010
Notes:
dBA=A-weighted decibels; L_{eq}=equivalent sound level

Construction Noise 59.5.0404

The City of San Diego also maintains restrictions on noise limits for construction that occurs within the city. Construction can be another major, although typically short term, source of noise. Construction is of most concern when it takes place near noise-sensitive land uses, occurs at night, or in early morning hours. Noise from construction can also affect nearby wildlife by interfering with the ability to establish territory, vocalize, or successfully reproduce. Construction is limited to 7:00 a.m. to 7:00 p.m., and restricts noise levels to less than an average of 75 dB beyond the property line limits of any property zoned residential (City of San Diego 2010).

4.3.6 City of San Diego CEQA Significance Determination Thresholds

The City of San Diego developed CEQA Significance Determination Thresholds (City of San Diego 2016) to evaluate potential noise impacts resulting from construction and operations of development projects in the city. While the District is not required to apply the City of San Diego's thresholds, sensitive land uses that may be impacted by the project are located in the City of San Diego.

Traffic Noise Impacts

The City of San Diego's traffic noise significance thresholds are provided in Table 4-4.

Table 4-4. Traffic Noise Significance Thresholds (A-weighted Decibel Community Noise Equivalent Level)

Structure or Proposed Use that would be Impacted by Traffic Noise	Interior Space	Exterior Useable Space[a]	General Indication of Potential Significance
Single-family detached	45	65	Structure or outdoor useable area[b] is < 50 feet from the center of the closest (outside) lane on a street with existing or future average daily traffic > 7500.
Multifamily, schools, libraries, hospitals, daycare, hotels, motels, parks, convalescent homes	Development Services Department ensures 45 dBA, pursuant to Title 24	65	
Offices, churches, business, professional uses	—	70	Structure or outdoor usable area is < 50 feet from the center of the closest lane on a street with existing or future average daily traffic > 20,000
Commercial, retail, industrial, outdoor spectator sports uses	—	75	Structure or outdoor usable area is < 50 feet from the center of the closest lane on a street with existing or future average daily traffic > 40,000

Source: City of San Diego 2016

Notes:

[a] If a project is currently at or exceeds the significance thresholds for traffic noise described above and noise levels would result in less than a 3 dB increase, then the impact is not considered significant.

[b] Exterior usable areas do not include residential front yards or balconies, unless the areas such as balconies are part of the required usable open space calculation for multi-family units.

dBA=A-weighted decibel

Noise from Adjacent Stationary Uses (Noise Generators)

A project which would generate noise levels at the property line that exceed the city's Noise Ordinance Standards is considered potentially significant (e.g., a carwash, projects operating generators, noisy equipment).

If a nonresidential use, such as a commercial, industrial, or school use, is proposed to abut an existing residential use, the dB level at the property line should be the arithmetic mean of the dB levels allowed for each use, as set forth in Section 59.5.0401 of the Municipal Code. The city's Municipal Code noise limits are listed in Table 4-3.

Temporary Construction Noise

Construction noise levels measured at or beyond the property lines of any property zoned residential shall not exceed an average sound level greater than 75 dBA during the 12-hour period from 7:00 a.m. to 7:00 p.m. In addition, construction activity is prohibited between the hours of 7:00 p.m. of any day and 7:00 a.m. of the following day, or on legal holidays as specified in Section 21.04 of the San Diego Municipal Code, with exception of Columbus Day and Washington's Birthday, or on Sundays, unless a permit has been applied for and granted beforehand by the Noise Abatement and Control Administrator, in conformance with San Diego Municipal Code Section 59.5.0404. Additionally, where temporary construction noise would substantially interfere with normal business communication, or affect sensitive receptors, such as day care facilities, a significant noise impact may be identified.

Noise/Land Use Compatibility

Noise is one factor to be considered in determining whether a land use is compatible. Land use compatibility noise factors are presented in Table 4-5. The transition zone between compatible and incompatible should be evaluated by the environmental planner to determine whether the use would be acceptable based on all available information and the extent to which the noise from the proposed project would affect the surrounding uses.

Table 4-5. City of San Diego Noise Land Use Compatibility Chart

Land Use		Annual Community Noise Equivalent Level (dB)					
		50	55	60	65	70	75
1	Outdoor amphitheaters	X	X	—	—	—	—
2	Schools, libraries	X	X	X	—	—	—
3	Nature preserves, wildlife preserves	X	X	X	—	—	—
4	Residential single-family, multifamily, mobile homes, transient housing	X	X	X	—	—	—
5	Retirement homes, intermediate care facilities, convalescent homes	X	X	X	—	—	—
6	Hospitals	X	X	X	—	—	—
7	Parks, playgrounds	X	X	X	—	—	—
8	Office buildings, business and professional	X	X	X	—	—	—
9	Auditoriums, concert halls, indoor arenas, churches	X	X	X	X	—	—
10	Riding stables, water recreation facilities	X	X	X	X	—	—
11	Outdoor spectator sports, golf courses	X	X	X	X	X	—
12	Livestock farming, animal breeding	X	X	X	X	X	—

Table 4-5. City of San Diego Noise Land Use Compatibility Chart

Land Use		Annual Community Noise Equivalent Level (dB)					
		50	55	60	65	70	75
13	Commercial-retail, shopping centers, restaurants, movie theaters	X	X	X	X	X	—
14	Commercial-wholesale, industrial manufacturing, utilities	X	X	X	X	X	—
15	Agriculture (except livestock), extractive industry, farming	X	X	X	X	X	—
16	Cemeteries	X	X	X	X	X	—

Source: City of San Diego 2016

Notes:

Compatible land uses are marked with an X while incompatible land uses are marked with a dash.

CNEL=community noise equivalent level

5 Methodology

Noise is defined as unwanted or excessive sound. Sound becomes unwanted when it interferes with normal activities, such as sleep, work, speech, or recreation. Vehicle noise is a combination of the noise produced by the engine, exhaust, and tires. Noise levels from highway traffic are affected by three factors: the volume of the traffic, the speed of the traffic, and the number of trucks in the flow of traffic. Generally, traffic noise increases commensurate with these three factors.

Noise is measured in dB on a logarithmic scale. Human hearing is not equally sensitive to all frequencies of sound; therefore, certain frequencies of sound are given more weight. This process is known as weighting, and the human response is represented by A-weighting. All noise levels referred to in this report are stated as hourly L_{eq} in terms of dBA. The L_{eq} is defined as the time energy averaged (in this case, hourly) noise level. Ambient noise level changes of 3 dBA are considered to be at the threshold of perceptible change for most adults with normal hearing, as shown in Table 5-1. Construction noise levels were predicted using the Federal Highway Association (FHWA) *Roadway Construction Noise Model* (FHWA 2006).

Table 5-1. Logarithmic Nature of Sound

Change in L_{eq} Sound Level	Perceived Loudness in the Natural Environment
+/- 3 dBA	Barely perceptible change
+/- 5 dBA	Readily perceptible change
+/- 10 dBA	Considered twice or half as loud

Note:
dbA=A-weighted decibels; L_{eq}=equivalent sound level

5.1 Models

Construction noise levels were predicted using the FHWA Roadway Construction Noise Model. Construction vibration levels were calculated using the methodologies and reference levels contained within the Caltrans Construction Induced Vibration Guidance Manual (2013).

5.2 Thresholds of Significance

Appendix G of the CEQA Guidelines contain significance criteria for evaluation of noise and vibration impacts of a project. Impacts would be considered significant if the project would result in any of the following:

1. Generation of a substantial temporary or permanent increase in ambient noise levels in the vicinity of the project in excess of standards established in the local general plan or noise ordinance, or applicable standards of other agencies;
2. Generation of excessive groundborne vibration or groundborne noise levels; or
3. For a project located within the vicinity of a private airstrip or an airport land use plan or, where such a plan has not been adopted, within 2 miles of a public airport or public use airport, expose people residing or working in the project area to excessive noise levels.

As discussed in Section 4, the District has not adopted its own specific thresholds of impact for potential noise and vibration impacts; therefore, where appropriate, utilizes the applicable standards and guidelines of other agencies, such as the City of San Diego, would apply.

6 Affected Environment

6.1 Sensitive Land Uses

Land uses sensitive to high noise levels include single- and multifamily residences, schools, churches, hotels, motels, and parks. The proposed project is located within a residential area near a wildlife refuge. The nearest off-site sensitive land uses to the proposed project site are the residential communities located to the east, south, and west of the project site. These sensitive land uses are located within 50 to 100 feet of the project boundary, as depicted on Figure 2-2. The remaining land uses in the project area consist of commercial developments.

6.2 Overview of the Existing Noise Environment

The primary existing noise sources in the project area are transportation facilities. Traffic along Palm Avenue and I-5 is the dominant source contributing to area ambient noise levels. Noise from motor vehicles is generated by engine vibrations, the interaction between the tires and the road, and the exhaust system. FHWA Highway Traffic Noise Prediction Model (FHWA RD-77-108) was used to evaluate highway traffic-related noise conditions along the roadway segments in the project vicinity. Existing traffic volumes included in the traffic study prepared for the project (Chen Ryan Associates 2020) were used to assess the existing traffic noise levels. A typical vehicle mix for Southern California was used. These noise levels represent the reasonable scenario, which assumes that no shielding is provided between traffic and the location where the noise contours are drawn. Table 6-1 summarizes the existing traffic volumes within the project area.

Table 6-1. Existing Traffic Volumes

Roadway Segment	Average Daily Traffic	Centerline to 70 CNEL (feet)	Centerline to 65 CNEL (feet)	Centerline to 60 CNEL (feet)	CNEL (dBA) 50 feet from Centerline of Outermost Lane
Palm Avenue					
Between Florida Street and 13th Street	34,228	103	324	1025	70.7
Between 13th Street and 16th Street	39,249	118	372	1175	71.3
Between 16th Street and Saturn Boulevard	42,922	129	406	1285	71.7
Between Saturn Boulevard and I-5 southbound off-ramp	63,032	189	597	1887	73.4
Between I-5 southbound off ramp and I-5 northbound on-ramp	23,516	53	166	525	68.5
Between I-5 northbound on-ramp and Hollister Street	20,672	<50	146	462	67.9

Table 6-1. Existing Traffic Volumes

Roadway Segment	Average Daily Traffic	Centerline to 70 CNEL (feet)	Centerline to 65 CNEL (feet)	Centerline to 60 CNEL (feet)	CNEL (dBA) 50 feet from Centerline of Outermost Lane
13th Avenue					
North of Palm Avenue	3,910	<50	<50	<50	58.4
Saturn Boulevard					
North of Palm Avenue	22,430	<50	79	250	66.0

Notes:
CNEL=community noise equivalent level; dBA=A-weighted decibels; I=Interstate

7 Environmental Consequences

Noise generated by the proposed project would consist of short duration noise resulting from construction activities and noise during normal facility operations. Vibration from the proposed project would only result during construction. Construction activities would take place only during daytime hours. An evaluation was performed of expected noise and vibration and then compared to regulatory requirements.

Airborne noise dissipates with increasing distance from the noise source. The distances involved depend primarily on the intensity of the noise generated by the source, terrain, and ground cover between source and receiver, and partly on weather conditions, such as wind speed and direction, the height and strength of temperature inversions, and the height of cloud cover. Temperature inversions and cloud cover can reflect or refract sound that is radiated upwards; this effect can increase noise levels at locations that receive the reflected or refracted sound. Such reflection and refraction effects are important primarily for high intensity sounds and for the calculation of sound propagation over large distances. For noise sources such as construction activity and vehicle traffic, the region of influence is typically less than 0.5 mile from the noise source. Temperature inversions and cloud cover are not accounted for in this analysis.

The region of interest for noise and vibration issues is typically localized. Ground-borne vibrations generally attenuate rapidly with increasing distance from the vibration source. The distances involved depend primarily on the intensity of the vibrations generated by the source and partly on soil and geologic conditions. Detectable vibrations will travel the greatest distance through solid rock and the least distance through loose, unconsolidated soils or saturated soils. For vibration sources such as construction activity and vehicle traffic, the region of influence is typically less than 1,000 feet from the vibration source.

7.1 Impact Analysis

Threshold (1) ***Would the project result in generation of a substantial temporary or permanent increase in ambient noise levels in the vicinity of the project in excess of standards established in the local general plan or noise ordinance, or applicable standards of other agencies?***

7.1.1 Project Level – Wetland Mitigation Bank

Construction

Construction noise, although temporary, can potentially affect nearby sensitive receptors, such as residences. Construction of the wetland mitigation bank would require the use of heavy equipment that may be periodically audible at off-site locations. Received noise levels would fluctuate, depending on the construction activity, equipment type, and distance between noise source and receiver. Additionally, noise from construction equipment would vary dependent on the construction phase and the number and type of equipment at a location at any given time. There would be five phases of construction for the proposed project that would use heavy equipment:

1. Mobilization and grubbing
2. Mass grading

3. Fine grading
4. Landscaping
5. Breech excavation/opening

The variation in power and usage of the various equipment types creates complexity in characterizing construction noise levels. Expected equipment types for each phase of construction are presented in Table 7-1 and were used to screen for potential construction noise impacts. Each phase identified would require different types of construction equipment. The estimated composite site noise level is based on the assumption that all equipment would operate at a given usage load factor, for a given hour (i.e., front end loaders are assumed to be used for up to 40 percent of one hour, or 24 minutes), to calculate the composite average daytime hourly L_{eq}. The load factor accounts for the fraction of time that the equipment is in use over the specified time period; the default for which are built into the FHWA Roadway Construction Noise Model. The composite noise level from several pieces of equipment operating during the same phase is obtained from dB addition of the L_{eq} of each individual unit. Although it is not possible for all the construction equipment to operate at one point simultaneously, the screening level analysis represented in Table 7-1 conservatively assumes concurrent operation of equipment.

The nearest sensitive receptors to the project site are the residences located immediately south of the Bank Parcel. The City of Imperial Beach does not have a specific construction noise threshold, and the City of San Diego's construction noise threshold is averaged over a 12-hour period. Construction activity would not operate exclusively along the boundary of the site. Rather, stationary construction activity would occur at various locations on the project site, and mobile-construction equipment would operate throughout the site, which is approximately 80 acres. Given the Bank Parcel's significant size, construction would occur within 250 feet of residential receptors for only a limited period of time and only as necessary to complete project construction. While sensitive residential receptors are located at the southern boundary of the Bank Parcel, the majority of the site on which construction would occur is located beyond 250 feet from those receptors, which by virtue of distance alone would substantially reduce construction noise at the receptors. Therefore, the average distance, not the closest distance, is used in this analysis. The average distance from the construction activities to these sensitive land uses is approximately 250 feet. Construction noise would attenuate with increased distance from the noise sources. Composite L_{eq} noise levels at 250 feet given in Table 7-1 were evaluated assuming spherical free-field spreading. As shown, the noise levels would not exceed the City of San Diego's 75 dBA L_{eq} construction noise threshold. Therefore, impacts from construction noise are considered less than significant.

Table 7-1. Project Construction Noise Levels by Phase

Phase	Equipment[a]			Composite Sound Level (L_{eq})[c]	
	Type	Quantity	L_{max} at 50 feet [b]	50 feet	250 feet
Mobilization and grubbing	Dozers	3	81.7	84.3	70.3
	Backhoes	4	77.6		
Mass grading	Excavators	2	80.7	88.5	74.5
	Graders	2	85.0		
	Dozers	3	81.7		
	Scrapers	1	83.6		
	Backhoes	4	77.6		
Fine grading	Excavators	2	80.7	88.5	74.5
	Graders	2	85.0		
	Dozers	3	81.7		
	Scrapers	1	83.6		
	Backhoes	4	77.6		
Landscaping	Excavators	2	80.7	84.5	70.5
	Dozers	2	81.7		
	Backhoes	3	77.6		
Breech excavation	Excavators	2	80.7	84.1	70.1
	Dozers	2	81.7		
	Backhoes	2	77.6		

Notes:

a Equipment mix obtained from the California Emissions Estimator Model emission calculations prepared for the *Air Quality and Greenhouse Gas Study* (HDR 2020).

b Measured L_{max} at given reference distance obtained from the FHWA Roadway Construction Noise Model (FHWA 2006).

c Distance factors determined by the inverse square law defined as 6 dBA per doubling of distance as sound travels away from an idealized point.

L_{eq}=equivalent sound level; L_{max}=maximum sound level

Traffic noise associated with construction of the wetland mitigation bank is not anticipated to be a significant source of noise. As discussed in Section 3.1, a 3 dBA increase is a doubling of acoustic pressure level. Therefore, for traffic noise to increase by 3 dBA, the traffic volume must also double. The project construction is anticipated to require up to 40 truck trips and 72 worker trips per day. If all of the construction vehicles were to use a single access road, the construction activities would contribute up to 53 dBA CNEL at a distance of 50 feet. When added to the existing traffic conditions listed in Table 6-1, the increase in construction-related traffic noise would be less than 3 dBA. In addition, as there is currently no traffic on Boundary Avenue, the construction traffic noise level would be 53 dBA CNEL at a distance of 50 feet. This noise level is less than 65 dBA CNEL recommended for exterior noise at residential properties. Therefore, the noise from construction traffic would be less than significant.

Operation

As described in Section 2.2.1, very minimal maintenance would be required for operation of the facility amounting to only a few employee-related trips to the facility monthly for 5 years and then once annually in the long term. Therefore, the maintenance activities would have a negligible impact on the long-term noise levels in the project area. Impacts from operation of the wetland mitigation bank would be less than significant.

7.1.2 Program Level – Parcels A, B, and C Port Master Plan Amendment

At this time, no construction or operation of commercial development is proposed on Parcels A, B, or C; however, the land use designation of commercial recreation would allow for commercial development of these parcels. This impact analysis evaluates the reasonable development scenario for Parcels A, B, and C, which is a future commercial land use.

Construction

Construction noise, although temporary, can potentially affect nearby sensitive receptors, such as residences. Construction of the future commercial developments would require the use of heavy equipment that may be periodically audible at off-site locations. Received noise levels would fluctuate, depending on the construction activity, equipment type, and distance between noise source and receiver. Additionally, noise from construction equipment would vary dependent on the construction phase and the number and type of equipment at a location at any given time. The potential impacts were estimated using 105,000 square feet of commercial development on all 3 parcels. There would be five phases of construction that would use heavy equipment:

1. Site preparation
2. Grading
3. Building construction
4. Architectural coating
5. Paving

The variation in power and usage of the various equipment types creates complexity in characterizing construction noise levels. Expected equipment types for each phase of construction are presented in Table 7-2 and were used to screen for potential construction noise impacts. Each phase identified

would require different types of construction equipment. Pile driving, which would generate the greatest maximum noise level, may not be required; however, pile driving was included for a conservative analysis. The estimated composite site noise level is based on the assumption that all equipment would operate at a given usage load factor for a given hour (e.g., front end loaders are assumed to be used for up to 40 percent of one hour, or 24-minutes) to calculate the composite average daytime hourly L_{eq}. The load factor accounts for the fraction of time that the equipment is in use over the specified time period; the default for which are built into the FHWA Roadway Construction Noise Model. The composite noise level from several pieces of equipment operating during the same phase is obtained from dB addition of the L_{eq} of each individual unit. Although it is not possible for all the construction equipment to operate at one point simultaneously, the screening level analysis represented in Table 7-2 conservatively assumes concurrent operation of equipment.

The nearest sensitive receptors to the project site are the residences located immediately adjacent to Parcels A, B, and C. The City of Imperial Beach does not have a specific construction noise threshold, and the City of San Diego's construction noise threshold is averaged over a 12-hour period. Therefore, the average distance, not the closest distance, is used in this analysis. The average distance from the construction activities to a sensitive receptor near these sites is assumed to be approximately 100 feet based upon the size of the parcels, the mix of construction equipment, and the fact that construction operations are generally not singularly located in a specific area for a long period of time. Construction noise would attenuate with increased distance from the noise sources. Composite L_{eq} noise levels at 100 feet, shown in Table 7-2, were evaluated assuming spherical free-field spreading. As shown in Table 7-2, the noise levels would exceed the City of San Diego's 75 dBA L_{eq} construction noise threshold for sensitive residential receptors located within 100 feet of the noise source. This would be a significant impact. Refer to Section 8.1 for proposed mitigation. The type of temporary noise barriers would be evaluated on a case-by-case basis by considering the distance to noise-sensitive receptors. However, even with pile driving shielding, noise would be reduced by 5 to 6 dBA to a maximum noise level of 83 dBA Leq for some construction phases. As this noise level would continue to exceed the City of San Diego's 75 dBA L_{eq} construction noise threshold.

It should nevertheless be noted that, as with the wetland mitigation bank site, construction of Parcels A, B, and C would occur across the entirety of those parcels and construction equipment would be located beyond 100 feet from residential receptors for a significant portion of the construction phase. Moreover, construction would comply with the City of San Diego's noise ordinance, which limits construction activities from 7:00 a.m. to 7:00 p.m. daily. These hours generally do not coincide with residential uses sensitive noise activities, such as sleeping, and the urban environment is noisier during the allowable construction hours.

Table 7-2. Project Construction Noise Levels by Phase

Phase	Equipment[a]			Composite Sound Level (L_{eq})[c]	
	Type	Quantity	L_{max} at 50 feet[b]	50 feet	100 feet
Clearing and grubbing	Dozers	3	81.7	84.3	78.3
	Backhoes	4	77.6		

Table 7-2. Project Construction Noise Levels by Phase

Phase	Equipment[a]			Composite Sound Level (L_{eq})[c]	
	Type	Quantity	L_{max} at 50 feet[b]	50 feet	100 feet
Grading	Excavators	2	80.7	87.1	81.1
	Graders	1	85.0		
	Dozers	1	81.7		
	Scrapers	2	83.6		
	Backhoes	2	77.6		
Building construction	Cranes	1	80.6	94.6	88.5
	Forklifts	3	74.7		
	Generators	1	80.6		
	Backhoes	3	77.6		
	Welders	1	73.0		
	Pile Driver	1	101.3		
Paving	Pavers	2	77.2	81.6	75.6
	Paving equipment	2	77.2		
	Rollers	2	80.0		
Architectural coating	Air compressors	1	77.7	73.7	67.7

Notes:

a Equipment mix obtained from the California Emissions Estimator Model emission calculations prepared for the *Air Quality and Greenhouse Gas Study* (HDR 2020).

b Measured Lmax at given reference distance obtained from the FHWA Roadway Construction Noise Model (FHWA 2006).

c Distance factors determined by the inverse square law defined as 6 dBA per doubling of distance as sound travels away from an idealized point.

L_{eq}=equivalent sound level; L_{max}=maximum sound level

As discussed in Section 3.1, a 3 dBA increase is a doubling of acoustic pressure level. Therefore, for traffic noise to increase by 3 dBA, the traffic volume must also double. Based on the modeling that was conducted for the *Air Quality and Greenhouse Gas Study for Wetland Mitigation Bank at Pond 20 and Port Master Plan Amendment Project* (HDR 2020), construction is anticipated to require up to 34 truck trips and 68 worker trips per day and would not overlap with the construction of the wetland mitigation bank. If all of the construction vehicles were to use a single access road, the construction

activities would contribute up to 53 dBA CNEL at a distance of 50 feet. When added to the existing traffic conditions listed in Table 6-1, the increase in construction-related traffic noise would be less than 3 dBA. In addition, as there is currently no traffic on Boundary Avenue, the construction traffic noise level would be 53 dBA CNEL at a distance of 50 feet. This noise level is less than 65 dBA CNEL recommended for exterior noise at residential properties. Therefore, the noise from construction traffic would be less than significant.

Operation

Traffic Noise Impacts

Long-term vehicular trip increases from future commercial development are anticipated to be minimal when distributed to adjacent street segments. As discussed in Section 3.1, a 3 dBA increase or decrease is a doubling (or halving) of sound pressure level, and it corresponds to the threshold of change in loudness perceptible in a laboratory environment. In practice, the average person is not able to distinguish less than a 3 dBA difference in environmental sound outdoors. Therefore, an increase of 3 dBA or more is considered to be a significant off-site traffic noise impact requiring mitigation.

Table 7-3 provides the existing traffic noise level associated with the program-level conditions on the roadways in the project area. The volumes on Boundary Avenue are based on the projected traffic increase along Saturn Boulevard. As shown, the program-related traffic noise level increase would be 1.0 dBA or less for all analyzed roadway segments. In addition, the traffic noise along Boundary Avenue would remain below the 65 dBA CNEL exterior noise standard for residential developments. Therefore, no significant off-site traffic noise impacts would occur under existing year conditions.

Table 7-3. Existing with Program-Level Traffic Volumes

Roadway Segment	Average Daily Traffic	Centerline to 70 CNEL (feet)	Centerline to 65 CNEL (feet)	Centerline to 60 CNEL (feet)	CNEL (dBA) 50 feet from Centerline of Outermost Lane	Project-Related Increase CNEL (dBA)
Palm Avenue						
Between Florida Street and 13th Street	34,942	105	331	1,046	70.8	0.1
Between 13th Street and 16th Street	41,179	123	390	1,233	71.5	0.2
Between 16th Street and Saturn Boulevard	44,852	134	425	1,343	71.9	0.2
Between Saturn Boulevard and I-5 southbound off-ramp	66,126	198	626	1,980	73.6	0.2
Between I-5 southbound off ramp and I-5 northbound on-ramp	24,706	55	175	552	68.7	0.2

Table 7-3. Existing with Program-Level Traffic Volumes

Roadway Segment	Average Daily Traffic	Centerline to 70 CNEL (feet)	Centerline to 65 CNEL (feet)	Centerline to 60 CNEL (feet)	CNEL (dBA) 50 feet from Centerline of Outermost Lane	Project-Related Increase CNEL (dBA)
Between I-5 northbound on-ramp and Hollister Street	21,862	<50	155	488	68.2	0.2
13th Avenue						
North of Palm Avenue	4,890	<50	<50	54	59.4	1.0
Saturn Boulevard						
North of Palm Avenue	25,390	<50	89	282	66.6	0.5
Boundary Avenue						
West of Saturn Boulevard	2,960	<50	<50	<50	57.2	N/A

Notes:
CNEL=community noise equivalent level; dBA=A-weighted decibels; I=Interstate

Additionally, future commercial development on-site land uses and buildings would be designed to meet the city's interior and exterior noise standards, listed in Table 4-4 in Section 4.3.6. Therefore, no additional mitigation measures would be required.

Stationary Noise Impacts

On-site stationary noise could include building heating, ventilation, and air conditioning systems; parking lot usage, including door closing/slamming, horn honking, and car alarms; and on-site truck movements. Heating, ventilation, and air conditioning systems typically result in noise levels that average between 50 and 60 dBA L_{max} at 50 feet from the equipment. Parking lots typically generate noise levels of up to 70 dBA L_{max} at 50 feet. Truck movements typically generate noise levels of up to 75 dBA L_{max} at 50 feet. Any proposed future commercial developments would be designed to comply with Noise Ordinance 59.5.0401 of the City of San Diego's Municipal Code, which requires that all stationary noise sources meet specific daytime and nighttime noise levels to ensure no significant noise impacts would occur on the adjacent residential developments.

7.1.3 Project-Level and Program-Level Buildout

Construction

The activities associated with the construction of the proposed wetland mitigation bank would not overlap with the construction of the future commercial development. Therefore, the construction activities within one of the areas would not contribute to noise generated within the other.

Operation

The proposed wetland mitigation bank would be completed prior to the opening day of the future commercial development. However, as there are no long-term operational noise sources within or associated with the wetland mitigation bank, it would not contribute to the noise generated within future commercial development.

Threshold (2) Would the project result in generation of excessive groundborne vibration or groundborne noise levels?

7.1.4 Project Level – Wetland Mitigation Bank

Construction

Vibration associated with construction of the wetland mitigation bank has the potential to be an annoyance to nearby land uses.

The City of San Diego does not have adopted limits for determining significance of vibration impacts to structures or persons. Caltrans and FTA have developed two of the decisive works in the assessment of vibrations from transportation and construction sources (Caltrans 2013; FTA 2018). The District has determined the Caltrans and FTA vibration limits to be appropriate significance thresholds to analyze project impacts. The Caltrans vibration limits are reflective of standard practice for analyzing vibration impacts to structures from continuous and intermittent sources.

The Caltrans *Construction Induced Vibration Guidance Manual* identifies two impact criteria for buildings and humans. Table 7-4 describes impact criteria for buildings, and Table 7-5 describes impact criteria for humans.

Table 7-4. California Department of Transportation Vibration Damage Potential Threshold Criteria

Structure and Condition	Maximum PPV (inch/second)	
	Transient Sources	Continuous/Frequent Intermittent Sources
Extremely fragile historic buildings, ruins, ancient monuments	0.12	0.08
Fragile buildings	0.2	0.1
Historic and some old buildings	0.5	0.25
Older residential structures	0.5	0.3
New residential structures	1.0	0.5

Table 7-4. California Department of Transportation Vibration Damage Potential Threshold Criteria

Structure and Condition	Maximum PPV (inch/second)	
	Transient Sources	Continuous/Frequent Intermittent Sources
Modern industrial/commercial buildings	2.0	0.5

Source: Caltrans 2013

Notes:

Transient sources create a single isolated vibration event, such as blasting or drop balls. Continuous/frequent intermittent sources include impact pile drivers, pogo-stick compactors, crack-and-seat equipment, vibratory pile drivers, and vibratory compaction equipment.

PPV=peak particle velocity

Table 7-5. California Department of Transportation Guideline Vibration Annoyance Potential

Human Response	Maximum PPV (inch/second)	
	Transient Sources	Continuous/Frequent Intermittent Sources
Barely perceptible	0.04	0.01
Distinctly perceptible	0.25	0.04
Strongly perceptible	0.9	0.10
Severe	2.0	0.4

Source: Caltrans 2013

Note:

Transient sources create a single isolated vibration event, such as blasting or drop balls. Continuous/frequent intermittent sources include impact pile drivers, pogo-stick compactors, crack-and-seat equipment, vibratory pile drivers, and vibratory compaction equipment.

Construction activities generate ground-borne vibration when heavy equipment travels over unpaved surfaces or when it is engaged in soil movement. The impacts of ground-borne vibration include discernable movement of building floors, rattling of windows, shaking of items on shelves or hanging on walls, and rumbling sounds. Vibration-related problems generally occur due to resonances in the structural components of a building because structures amplify ground-borne vibration.

Table 7-6 lists the vibration source amplitudes for construction equipment. As pile driving is not required, the highest reference PPV for the proposed project would be 0.089 inch per second (inch/second), associated with on-site dozers.

Table 7-6. Vibration Source Levels for Construction Equipment

Equipment	PPV at 25 feet (inch/second)	Approximate Lv[a] at 25 feet (velocity in dB)
Pile driver (impact) – upper range	1.518	112
Pile driver (impact) – typical	0.644	104
Pile drive (sonic) – upper range	0.734	105
Pile drive (sonic) – typical	0.170	93
Clam shovel drop (slurry wall)	0.202	94
Hydromill (slurry wall) – in soil	0.008	66
Hydromill (slurry wall) – in rock	0.017	75
Vibratory roller	0.210	94
Hoe ram	0.089	87
Large bulldozer	0.089	87
Caisson drilling	0.089	87
Loaded trucks	0.076	86
Jackhammer	0.035	79
Small bulldozer	0.003	58

Source: FTA 2018: Table 7-4
Notes:
[a] root mean square velocity in dB re 1 micro-inch/second
dB=decibel; PPV=peak particle velocity

The residential structures to the south of the project site would be located approximately 50 feet from project construction areas that would require the use of large bulldozers. Unlike the noise threshold discussed under Threshold (1), which is based on an average 12-hour work day, vibration thresholds are based on a single event. The FTA vibration guidance provides the following equation to calculate PPV at sensitive receptors:

$PPV_{equipment} = PPV_{Ref} (25/D)^n$ (inch/second)

Where:

PPVRef = reference PPV at 25 feet

D = distance from equipment to the receiver in feet

n = 1.5 is a value related to the vibration attenuation rate through ground

Distance attenuation would reduce the construction vibration levels from the creation of the wetland mitigation bank to 0.03 inch/second. This level is much lower than the 0.3 inch/second threshold listed in Table 7-4 for older residential structures. In addition, this level is below the distinctly perceptible level of 0.04 inch/second for vibration annoyance.

Construction activity is prohibited between the hours of 7:00 p.m. of any day and 7:00 a.m. of the following day; on legal holidays, as specified in Section 21.04 of the San Diego Municipal Code, with exception of Columbus Day and Washington's Birthday; or on Sundays. Construction Activity during these times would create disturbing, excessive, or offensive noise unless a permit has been applied for and granted beforehand by the Noise Abatement and Control Administrator, in conformance with San Diego Municipal Code Section 59.5.0404. Compliance with the city's Noise Ordinance would ensure that construction vibration impacts are reduced to the greatest extent feasible and limited to daytime hours. The construction vibration impact would be less than significant.

Operation

As described in Section 2.2.1, very minimal maintenance would be required for operation of the facility, amounting to only a few employee-related trips to the facility monthly for 5 years and then once annually in the long term. Therefore, once construction has been completed, the wetland mitigation bank would not result in vibration emissions.

7.1.5 Program Level – Parcels A, B, and C Port Master Plan Amendment

At this time, no construction or operation of commercial development is proposed on Parcels A, B, or C; however, the land use designation of commercial recreation would allow for commercial development of these parcels. This impact analysis evaluates the reasonable development scenario for Parcels A, B, and C, which is a future commercial land use.

Construction

As with the proposed mitigation bank, the construction activities would occur within 50 feet of the off-site sensitive land uses. Table 7-6 lists the vibration-source amplitudes for construction equipment. As pile driving may be required, the highest reference PPV for the proposed project would be 0.644 inch per second.

The FTA vibration guidance provides the following equation to calculate PPV at sensitive receptors:

$$PPV_{equipment} = PPV_{Ref} (25/D)^{n} \text{ (in/sec)}$$

Where:

PPV_{Ref} = reference PPV at 25 feet

D = distance from equipment to the receiver in feet

n = 1.5 is a value related to the vibration attenuation rate through ground

Distance attenuation would reduce the construction vibration levels from pile driving to 0.23 inch/second. This level is lower than the 0.3 inch/second threshold listed in Table 7-4 for older residential structures. However, this level is above the distinctly perceptible level of 0.04 inch/second for vibration annoyance. While pile driving would only occur for a few days during the duration of

construction, if pile driving occurs within 50 feet of the off-site sensitive land uses, then impacts would be significant. Refer to Section 8.1 for proposed mitigation.

Operation

The PMP allows for the following uses under the commercial recreation land use designation: hotels, restaurants, convention center, recreational vehicle parks, specialty shopping, pleasure craft marinas, water-dependent educational and recreational program facilities and activities, dock and dine facilities, and sportfishing. These allowable land uses are not considered sources of vibration emissions. Therefore, once construction has been completed, the future commercial development would not result in vibration emissions.

7.1.6 Project-Level and Program-Level Buildout

Construction

The activities associated with the construction of the proposed wetland mitigation bank would not overlap with the construction of future commercial development. Therefore, groundborne noise and vibration within one of the areas would not contribute to groundborne noise and vibration generated within the other.

Operation

The proposed wetland mitigation bank would be completed prior to the opening day of future commercial development. However, as there are no long-term vibration emissions associated with the wetland mitigation bank, it would not contribute to the vibration generated within the future commercial development.

Threshold (3) ***For a project located within the vicinity of a private airstrip or an airport land use plan or, where such a plan has not been adopted, within 2 miles of a public airport or public use airport, would the project expose people residing or working in the project area to excessive noise levels?***

7.1.7 Project Level – Wetland Mitigation Bank

The project site is over 10 miles from the San Diego International Airport; however, the project site is located within 2 miles of the Naval Outlying Landing Field. The project site is not located within the 65 dBA CNEL noise contour of the San Diego International Airport or the Naval Outlying Landing Field. Therefore, the project would not expose people residing or working in the project area to excessive noise levels, and no impact would occur, and no mitigation measures would be required.

7.1.8 Program Level – Parcels A, B, and C Port Master Plan Amendment

As discussed under wetland mitigation bank above, the project site is not located within the 65 dBA CNEL noise contour of the San Diego International Airport or the Naval Outlying Landing Field. Therefore, the project would not expose people residing or working in the project area to excessive noise levels and no impact would occur and no mitigation measures would be required.

This page is intentionally blank.

8 Mitigation Measures

8.1 Construction Noise and Vibration

MM NOI-1 **Employ Noise Reducing Measures During Construction.** Construction of the future commercial development on Parcels A, B, and/or C shall be required to comply with the following measures:

a) Construction activity is prohibited between the hours of 7:00 p.m. of any day and 7:00 a.m. of the following day, or on legal holidays as specified in Section 21.04 of the San Diego Municipal Code, with exception of Columbus Day and Washington's Birthday, or on Sundays, that would create disturbing, excessive, or offensive noise unless a permit has been applied for and granted beforehand by the Noise Abatement and Control Administrator, in conformance with San Diego Municipal Code Section 59.5.0404. No noise variance permit would be sought and construction would adhere to the times identified above.

b) The contractor shall equip all internal combustion engines with the manufacturer-recommended muffler and shall not operate any internal combustion engine on the job site without the appropriate muffler.

c) The contractor shall prepare a detailed construction plan identifying the schedule for major noise-generating construction activities. The construction plan shall identify a procedure for coordination with adjacent residential land uses so that construction activities can be scheduled to minimize noise disturbance

d) When construction activities are projected to exceed 75 dBA L_{eq} during the 12-hour period from 7:00 a.m. to 7:00 p.m., equipment generating the noise shall be acoustically shielded with temporary noise barriers or pile driving shielding. The need for and feasibility of temporary noise barriers would be evaluated on a case-by-case basis by considering the distance to noise-sensitive receptors, available space at the construction location, safety, and proposed project operations.

8.2 Operational Noise

No mitigation measures are required for the long-term operation of the proposed project.

This page is intentionally blank.

9 References

California Department of Transportation (Caltrans). 2013. *Transportation and Construction Vibration Guidance Manual*. Caltrans Division of Environmental Analysis. September 2013.

Chen Ryan Associates. 2020. Transportation Memorandum for Wetland Mitigation Bank at Pond 20 and Port Master Plan Amendment Project. July 2020.

City of San Diego. 2010. *City of San Diego Municipal Code Noise Abatement and Control*. July 2010. Available at: https://docs.sandiego.gov/municode/MuniCodeChapter05/Ch05Art9.5Division04.pdf. Accessed August 23, 2019.

——— 2015. *City of San Diego General Plan Noise Element*. Last updated: Not listed. Available at: https://www.sandiego.gov/sites/default/files/ne_2015.pdf. Accessed August 15, 2019.

——— 2016. CEQA Significance Determination Thresholds. Available at: https://www.sandiego.gov/sites/default/files/july_2016_ceqa_thresholds_final_0.pdf. Accessed August 16, 2019.

Federal Highway Administration (FHWA). 2006. Roadway Construction Noise Model Version 1.1. January 2006.

Federal Transit Administration (FTA). 2018. *Transit Noise and Vibration Impact Assessment Manual*. Federal Transit Administration Office of Planning and Environment. September 2018.

HDR. 2020. *Air Quality and Greenhouse Gas Study for Wetland Mitigation Bank at Pond 20 and Port Master Plan Amendment Project*. July 2020.

Office of Planning and Research. 2017. Appendix D Noise Element Guidelines. Available at: http://opr.ca.gov/docs/OPR_Appendix_D_final.pdf. Accessed August 16, 2019.

Port of San Diego. 2017. Port Master Plan. Available at: https://www.portofsandiego.org/public-records/administration/port-san-diego-master-plan. Accessed August 16, 2019.

United States Environmental Protection Agency (U.S. EPA). 1974. Information on Levels of Environmental Noise Requisite to Protect Public Health and Welfare with an Adequate Margin of Safety. March 1974.

This page is intentionally blank.

Appendix A. Construction Noise Modeling

This page is intentionally blank.

Grubbing
Roadway Construction Noise Model (RCNM),Version 1.1

Report date: 02/05/2020
Case Description: Mobilization and Grubbing

**** Receptor #1 ****

Description	Land Use	Baselines (dBA) Daytime	Evening	Night
Residence	Residential	55.0	55.0	55.0

Equipment

Description	Impact Device	Usage (%)	Spec Lmax (dBA)	Actual Lmax (dBA)	Receptor Distance (feet)	Estimated Shielding (dBA)
Dozer	No	40		81.7	250.0	0.0
Dozer	No	40		81.7	250.0	0.0
Dozer	No	40		81.7	250.0	0.0
Backhoe	No	40		77.6	250.0	0.0
Backhoe	No	40		77.6	250.0	0.0
Backhoe	No	40		77.6	250.0	0.0
Backhoe	No	40		77.6	250.0	0.0

Results

Equipment	Calculated (dBA) Day Lmax	Day Leq	Evening Lmax	Evening Leq	Night Lmax	Night Leq	Noise Limits (dBA) Day Lmax	Day Leq	Evening Lmax	Evening Leq	Night Lmax	Night Leq	Noise Limit Exceedance (dBA) Day Lmax	Day Leq	Evening Lmax	Evening Leq	Night Lmax	Night Leq
Dozer	67.7	63.7	N/A	N/A	N/A	N/A												
Dozer	67.7	63.7	N/A	N/A	N/A	N/A												
Dozer	67.7	63.7	N/A	N/A	N/A	N/A												
Backhoe	63.6	59.6	N/A	N/A	N/A	N/A												
Backhoe	63.6	59.6	N/A	N/A	N/A	N/A												

Grubbing

N/A	N/A	N/A	N/A	N/A	N/A	N/A	N/A		
Backhoe			63.6	59.6		N/A	N/A	N/A	N/A
N/A	N/A	N/A	N/A	N/A	N/A	N/A	N/A		
Backhoe			63.6	59.6		N/A	N/A	N/A	N/A
N/A	N/A	N/A	N/A	N/A	N/A	N/A	N/A		
	Total		67.7	70.3		N/A	N/A	N/A	N/A
N/A	N/A	N/A	N/A	N/A	N/A	N/A	N/A		

**** Receptor #2 ****

Baselines (dBA)

Description	Land Use	Daytime	Evening	Night
Residence	Residential	55.0	55.0	55.0

Equipment

Description	Impact Device	Usage (%)	Spec Lmax (dBA)	Actual Lmax (dBA)	Receptor Distance (feet)	Estimated Shielding (dBA)
Dozer	No	40		81.7	50.0	0.0
Dozer	No	40		81.7	50.0	0.0
Dozer	No	40		81.7	50.0	0.0
Backhoe	No	40		77.6	50.0	0.0
Backhoe	No	40		77.6	50.0	0.0
Backhoe	No	40		77.6	50.0	0.0
Backhoe	No	40		77.6	50.0	0.0

Results

Noise Limits (dBA)

Noise Limit Exceedance (dBA)

Calculated (dBA)				Day		Evening		Night	
Day		Evening		Night					
Equipment	Lmax	Leq	Lmax	Leq	Lmax	Leq	Lmax	Leq	Lmax	Leq
Dozer	81.7	77.7			N/A	N/A	N/A	N/A	N/A	N/A
N/A	N/A	N/A	N/A	N/A	N/A	N/A	N/A			
Dozer	81.7	77.7			N/A	N/A	N/A	N/A	N/A	N/A
N/A	N/A	N/A	N/A	N/A	N/A	N/A	N/A			
Dozer	81.7	77.7			N/A	N/A	N/A	N/A	N/A	N/A
N/A	N/A	N/A	N/A	N/A	N/A	N/A	N/A			

Grubbing

Backhoe			77.6	73.6		N/A	N/A	N/A	N/A
N/A	N/A	N/A	N/A	N/A	N/A	N/A	N/A		
Backhoe			77.6	73.6		N/A	N/A	N/A	N/A
N/A	N/A	N/A	N/A	N/A	N/A	N/A	N/A		
Backhoe			77.6	73.6		N/A	N/A	N/A	N/A
N/A	N/A	N/A	N/A	N/A	N/A	N/A	N/A		
Backhoe			77.6	73.6		N/A	N/A	N/A	N/A
N/A	N/A	N/A	N/A	N/A	N/A	N/A	N/A		
		Total	81.7	84.3		N/A	N/A	N/A	N/A
N/A	N/A	N/A	N/A	N/A	N/A	N/A	N/A		

Grading
Roadway Construction Noise Model (RCNM),Version 1.1

Report date: 02/05/2020
Case Description: Grading

**** Receptor #1 ****

Description	Land Use	Baselines (dBA) Daytime	Evening	Night
Residence	Residential	55.0	55.0	55.0

Equipment

Description	Impact Device	Usage (%)	Spec Lmax (dBA)	Actual Lmax (dBA)	Receptor Distance (feet)	Estimated Shielding (dBA)
Excavator	No	40		80.7	250.0	0.0
Excavator	No	40		80.7	250.0	0.0
Grader	No	40	85.0		250.0	0.0
Grader	No	40	85.0		250.0	0.0
Dozer	No	40		81.7	250.0	0.0
Dozer	No	40		81.7	250.0	0.0
Dozer	No	40		81.7	250.0	0.0
Scraper	No	40		83.6	250.0	0.0
Backhoe	No	40		77.6	250.0	0.0
Backhoe	No	40		77.6	250.0	0.0
Backhoe	No	40		77.6	250.0	0.0
Backhoe	No	40		77.6	250.0	0.0

Results

Noise Limits (dBA)

Noise Limit Exceedance (dBA)

Calculated (dBA)

Equipment	Day Lmax	Day Leq	Evening Lmax	Evening Leq	Night Lmax	Night Leq	Day Lmax	Day Leq	Evening Lmax	Evening Leq	Night Lmax	Night Leq
Excavator	66.7	62.8	N/A	N/A	N/A	N/A	N/A	N/A	N/A	N/A	N/A	N/A
Excavator	66.7	62.8	N/A	N/A	N/A	N/A	N/A	N/A	N/A	N/A	N/A	N/A

			Grading						
Grader			71.0	67.0		N/A	N/A	N/A	N/A
N/A	N/A	N/A	N/A	N/A	N/A	N/A	N/A		
Grader			71.0	67.0		N/A	N/A	N/A	N/A
N/A	N/A	N/A	N/A	N/A	N/A	N/A	N/A		
Dozer			67.7	63.7		N/A	N/A	N/A	N/A
N/A	N/A	N/A	N/A	N/A	N/A	N/A	N/A		
Dozer			67.7	63.7		N/A	N/A	N/A	N/A
N/A	N/A	N/A	N/A	N/A	N/A	N/A	N/A		
Dozer			67.7	63.7		N/A	N/A	N/A	N/A
N/A	N/A	N/A	N/A	N/A	N/A	N/A	N/A		
Scraper			69.6	65.6		N/A	N/A	N/A	N/A
N/A	N/A	N/A	N/A	N/A	N/A	N/A	N/A		
Backhoe			63.6	59.6		N/A	N/A	N/A	N/A
N/A	N/A	N/A	N/A	N/A	N/A	N/A	N/A		
Backhoe			63.6	59.6		N/A	N/A	N/A	N/A
N/A	N/A	N/A	N/A	N/A	N/A	N/A	N/A		
Backhoe			63.6	59.6		N/A	N/A	N/A	N/A
N/A	N/A	N/A	N/A	N/A	N/A	N/A	N/A		
Backhoe			63.6	59.6		N/A	N/A	N/A	N/A
N/A	N/A	N/A	N/A	N/A	N/A	N/A	N/A		
		Total	71.0	74.5		N/A	N/A	N/A	N/A
N/A	N/A	N/A	N/A	N/A	N/A	N/A	N/A		

**** Receptor #2 ****

		Baselines (dBA)		
Description	Land Use	Daytime	Evening	Night
Residence	Residential	55.0	55.0	55.0

			Equipment			
Description	Impact Device	Usage (%)	Spec Lmax (dBA)	Actual Lmax (dBA)	Receptor Distance (feet)	Estimated Shielding (dBA)
Excavator	No	40		80.7	50.0	0.0
Excavator	No	40		80.7	50.0	0.0
Grader	No	40	85.0		50.0	0.0
Grader	No	40	85.0		50.0	0.0
Dozer	No	40		81.7	50.0	0.0
Dozer	No	40		81.7	50.0	0.0
Dozer	No	40		81.7	50.0	0.0
Scraper	No	40		83.6	50.0	0.0
Backhoe	No	40		77.6	50.0	0.0
Backhoe	No	40		77.6	50.0	0.0
Backhoe	No	40		77.6	50.0	0.0
Backhoe	No	40		77.6	50.0	0.0

Grading

Noise Limits (dBA) Noise Limit Exceedance (dBA)

Equipment	Lmax	Leq	Lmax	Leq	Lmax	Leq	Lmax	Leq
	Calculated (dBA)		Day		Evening		Night	
	Day		Evening		Night			
Excavator	80.7	76.7	N/A	N/A	N/A	N/A	N/A	N/A
Excavator	80.7	76.7	N/A	N/A	N/A	N/A	N/A	N/A
Grader	85.0	81.0	N/A	N/A	N/A	N/A	N/A	N/A
Grader	85.0	81.0	N/A	N/A	N/A	N/A	N/A	N/A
Dozer	81.7	77.7	N/A	N/A	N/A	N/A	N/A	N/A
Dozer	81.7	77.7	N/A	N/A	N/A	N/A	N/A	N/A
Dozer	81.7	77.7	N/A	N/A	N/A	N/A	N/A	N/A
Scraper	83.6	79.6	N/A	N/A	N/A	N/A	N/A	N/A
Backhoe	77.6	73.6	N/A	N/A	N/A	N/A	N/A	N/A
Backhoe	77.6	73.6	N/A	N/A	N/A	N/A	N/A	N/A
Backhoe	77.6	73.6	N/A	N/A	N/A	N/A	N/A	N/A
Backhoe	77.6	73.6	N/A	N/A	N/A	N/A	N/A	N/A
Total	85.0	88.5	N/A	N/A	N/A	N/A	N/A	N/A

Landscaping
Roadway Construction Noise Model (RCNM),Version 1.1

Report date: 02/05/2020
Case Description: Landscaping

**** Receptor #1 ****

Description	Land Use	Baselines (dBA) Daytime	Evening	Night
Residence	Residential	55.0	55.0	55.0

Equipment

Description	Impact Device	Usage (%)	Spec Lmax (dBA)	Actual Lmax (dBA)	Receptor Distance (feet)	Estimated Shielding (dBA)
Excavator	No	40		80.7	250.0	0.0
Excavator	No	40		80.7	250.0	0.0
Dozer	No	40		81.7	250.0	0.0
Dozer	No	40		81.7	250.0	0.0
Backhoe	No	40		77.6	250.0	0.0
Backhoe	No	40		77.6	250.0	0.0
Backhoe	No	40		77.6	250.0	0.0

Results

Noise Limits (dBA)

Noise Limit Exceedance (dBA)

Calculated (dBA)

Equipment	Day Lmax	Day Leq	Evening Lmax	Evening Leq	Night Lmax	Night Leq	Day Lmax	Day Leq	Evening Lmax	Evening Leq	Night Lmax	Night Leq
Excavator	66.7	62.8	N/A	N/A	N/A	N/A	N/A	N/A	N/A	N/A	N/A	N/A
Excavator	66.7	62.8	N/A	N/A	N/A	N/A	N/A	N/A	N/A	N/A	N/A	N/A
Dozer	67.7	63.7	N/A	N/A	N/A	N/A	N/A	N/A	N/A	N/A	N/A	N/A
Dozer	67.7	63.7	N/A	N/A	N/A	N/A	N/A	N/A	N/A	N/A	N/A	N/A
Backhoe	63.6	59.6	N/A	N/A	N/A	N/A	N/A	N/A	N/A	N/A	N/A	N/A

Landscaping

N/A	N/A	N/A	N/A	N/A	N/A	N/A	N/A								
Backhoe			63.6	59.6		N/A	N/A	N/A	N/A						
N/A	N/A	N/A	N/A	N/A	N/A	N/A	N/A								
Backhoe			63.6	59.6		N/A	N/A	N/A	N/A						
N/A	N/A	N/A	N/A	N/A	N/A	N/A	N/A								
	Total		67.7	70.5		N/A	N/A	N/A	N/A						
N/A	N/A	N/A	N/A	N/A	N/A	N/A	N/A								

**** Receptor #2 ****

Description	Land Use	Baselines (dBA) Daytime	Evening	Night
Residence	Residential	55.0	55.0	55.0

Equipment

Description	Impact Device	Usage (%)	Spec Lmax (dBA)	Actual Lmax (dBA)	Receptor Distance (feet)	Estimated Shielding (dBA)
Excavator	No	40		80.7	50.0	0.0
Excavator	No	40		80.7	50.0	0.0
Dozer	No	40		81.7	50.0	0.0
Dozer	No	40		81.7	50.0	0.0
Backhoe	No	40		77.6	50.0	0.0
Backhoe	No	40		77.6	50.0	0.0
Backhoe	No	40		77.6	50.0	0.0

Results

Noise Limits (dBA) Noise Limit Exceedance (dBA)

Calculated (dBA) Day Evening Night

Equipment	Day Lmax	Day Leq	Evening Lmax	Evening Leq	Night Lmax	Night Leq
Excavator	80.7	76.7	N/A	N/A	N/A	N/A
N/A	N/A	N/A	N/A	N/A	N/A	N/A
Excavator	80.7	76.7	N/A	N/A	N/A	N/A
N/A	N/A	N/A	N/A	N/A	N/A	N/A
Dozer	81.7	77.7	N/A	N/A	N/A	N/A
N/A	N/A	N/A	N/A	N/A	N/A	N/A

				Landscaping					
Dozer			81.7	77.7		N/A	N/A	N/A	N/A
N/A	N/A	N/A	N/A	N/A	N/A	N/A	N/A		
Backhoe			77.6	73.6		N/A	N/A	N/A	N/A
N/A	N/A	N/A	N/A	N/A	N/A	N/A	N/A		
Backhoe			77.6	73.6		N/A	N/A	N/A	N/A
N/A	N/A	N/A	N/A	N/A	N/A	N/A	N/A		
Backhoe			77.6	73.6		N/A	N/A	N/A	N/A
N/A	N/A	N/A	N/A	N/A	N/A	N/A	N/A		
		Total	81.7	84.5		N/A	N/A	N/A	N/A
N/A	N/A	N/A	N/A	N/A	N/A	N/A	N/A		

Breech
Roadway Construction Noise Model (RCNM),Version 1.1

Report date: 02/05/2020
Case Description: Breech Excavation

**** Receptor #1 ****

Description	Land Use	Baselines (dBA) Daytime	Evening	Night
Residence	Residential	55.0	55.0	55.0

Equipment

Description	Impact Device	Usage (%)	Spec Lmax (dBA)	Actual Lmax (dBA)	Receptor Distance (feet)	Estimated Shielding (dBA)
Excavator	No	40		80.7	250.0	0.0
Excavator	No	40		80.7	250.0	0.0
Dozer	No	40		81.7	250.0	0.0
Dozer	No	40		81.7	250.0	0.0
Backhoe	No	40		77.6	250.0	0.0
Backhoe	No	40		77.6	250.0	0.0

Results

Noise Limits (dBA)

Noise Limit Exceedance (dBA)

Calculated (dBA)

Equipment	Day Lmax	Day Leq	Evening Lmax	Evening Leq	Night Lmax	Night Leq	Day Lmax	Day Leq	Evening Lmax	Evening Leq	Night Lmax	Night Leq
Excavator	66.7	62.8	N/A	N/A	N/A	N/A	N/A	N/A	N/A	N/A	N/A	N/A
Excavator	66.7	62.8	N/A	N/A	N/A	N/A	N/A	N/A	N/A	N/A	N/A	N/A
Dozer	67.7	63.7	N/A	N/A	N/A	N/A	N/A	N/A	N/A	N/A	N/A	N/A
Dozer	67.7	63.7	N/A	N/A	N/A	N/A	N/A	N/A	N/A	N/A	N/A	N/A
Backhoe	63.6	59.6	N/A	N/A	N/A	N/A	N/A	N/A	N/A	N/A	N/A	N/A

Breech

Backhoe			63.6	59.6		N/A		N/A		N/A		N/A	
N/A	N/A		N/A	N/A		N/A		N/A		N/A			
	Total		67.7	70.1		N/A		N/A		N/A		N/A	
N/A	N/A		N/A	N/A		N/A		N/A					

**** Receptor #2 ****

		Baselines (dBA)		
Description	Land Use	Daytime	Evening	Night
Residence	Residential	55.0	55.0	55.0

Equipment

Description	Impact Device	Usage (%)	Spec Lmax (dBA)	Actual Lmax (dBA)	Receptor Distance (feet)	Estimated Shielding (dBA)
Excavator	No	40		80.7	50.0	0.0
Excavator	No	40		80.7	50.0	0.0
Dozer	No	40		81.7	50.0	0.0
Dozer	No	40		81.7	50.0	0.0
Backhoe	No	40		77.6	50.0	0.0
Backhoe	No	40		77.6	50.0	0.0

Results

Noise Limits (dBA)

Noise Limit Exceedance (dBA)

Calculated (dBA)

Equipment	Day		Evening		Night		Day		Evening		Night	
	Lmax	Leq	Lmax	Leq	Lmax	Leq	Lmax	Leq	Lmax	Leq	Lmax	Leq
Excavator	80.7	76.7					N/A	N/A	N/A	N/A	N/A	N/A
N/A	N/A	N/A	N/A	N/A	N/A	N/A	N/A	N/A				
Excavator	80.7	76.7					N/A	N/A	N/A	N/A	N/A	N/A
N/A	N/A	N/A	N/A	N/A	N/A	N/A	N/A	N/A				
Dozer	81.7	77.7					N/A	N/A	N/A	N/A	N/A	N/A
N/A	N/A	N/A	N/A	N/A	N/A	N/A	N/A	N/A				
Dozer	81.7	77.7					N/A	N/A	N/A	N/A	N/A	N/A
N/A	N/A	N/A	N/A	N/A	N/A	N/A	N/A	N/A				
Backhoe	77.6	73.6					N/A	N/A	N/A	N/A	N/A	N/A
N/A	N/A	N/A	N/A	N/A	N/A	N/A	N/A	N/A				

				Breech											
Backhoe			77.6	73.6		N/A		N/A		N/A		N/A			
N/A	N/A		N/A	N/A	N/A		N/A		N/A						
		Total	81.7	84.1		N/A		N/A		N/A		N/A			
N/A	N/A		N/A	N/A	N/A		N/A		N/A						

This page is intentionally blank.

Program Level - Parcels A, B, and C
Port Master Plan Amendment

Building
Roadway Construction Noise Model (RCNM),Version 1.1

Report date: 08/12/2020
Case Description: Building Construction

**** Receptor #1 ****

Description	Land Use	Baselines (dBA) Daytime	Evening	Night
Residence	Residential	55.0	55.0	55.0

Equipment Description	Impact Device	Usage (%)	Spec Lmax (dBA)	Actual Lmax (dBA)	Receptor Distance (feet)	Estimated Shielding (dBA)
Crane	No	16		80.6	100.0	0.0
Man Lift	No	20		74.7	100.0	0.0
Man Lift	No	20		74.7	100.0	0.0
Man Lift	No	20		74.7	100.0	0.0
Generator	No	50		80.6	100.0	0.0
Backhoe	No	40		77.6	100.0	0.0
Backhoe	No	40		77.6	100.0	0.0
Backhoe	No	40		77.6	100.0	0.0
Welder / Torch	No	40		74.0	100.0	0.0
Impact Pile Driver	Yes	20		101.3	100.0	0.0

Results

Calculated (dBA)	Noise Limits (dBA) Day	Evening

	Building							
	Day		Evening		Night			
Equipment	Lmax	Leq	Lmax	Leq	Lmax	Leq	Lmax	Leq
Crane	74.5	66.6	N/A	N/A	N/A	N/A	N/A	N/A
Man Lift	68.7	61.7	N/A	N/A	N/A	N/A	N/A	N/A
Man Lift	68.7	61.7	N/A	N/A	N/A	N/A	N/A	N/A
Man Lift	68.7	61.7	N/A	N/A	N/A	N/A	N/A	N/A
Generator	74.6	71.6	N/A	N/A	N/A	N/A	N/A	N/A
Backhoe	71.5	67.6	N/A	N/A	N/A	N/A	N/A	N/A
Backhoe	71.5	67.6	N/A	N/A	N/A	N/A	N/A	N/A
Backhoe	71.5	67.6	N/A	N/A	N/A	N/A	N/A	N/A
Welder / Torch	68.0	64.0	N/A	N/A	N/A	N/A	N/A	N/A
Impact Pile Driver	95.2	88.3	N/A	N/A	N/A	N/A	N/A	N/A
Total	95.2	88.5	N/A	N/A	N/A	N/A	N/A	N/A

**** Receptor #2 ****

		Baselines (dBA)		
Description	Land Use	Daytime	Evening	Night
Residence	Residential	55.0	55.0	55.0

			Equipment			
			Spec	Actual	Receptor	Estimated
	Impact	Usage	Lmax	Lmax	Distance	Shielding
Description	Device	(%)	(dBA)	(dBA)	(feet)	(dBA)
Crane	No	16	80.6		50.0	0.0
Man Lift	No	20	74.7		50.0	0.0
Man Lift	No	20	74.7		50.0	

		Building			
0.0					
Man Lift	No	20	74.7	50.0	
0.0					
Generator	No	50	80.6	50.0	
0.0					
Backhoe	No	40	77.6	50.0	
0.0					
Backhoe	No	40	77.6	50.0	
0.0					
Backhoe	No	40	77.6	50.0	
0.0					
Welder / Torch	No	40	74.0	50.0	
0.0					
Impact Pile Driver	Yes	20	101.3	50.0	
0.0					

Results

Noise Limits (dBA)

Noise Limit Exceedance (dBA)

Calculated (dBA)				Day		Evening		Night	
Equipment	Lmax	Leq	Lmax	Leq	Lmax	Leq	Lmax	Leq	
Lmax	Leq	Lmax	Leq	Lmax	Leq	Lmax	Leq		
Crane	80.6	72.6	N/A	N/A	N/A	N/A	N/A	N/A	
N/A	N/A	N/A	N/A	N/A	N/A	N/A	N/A		
Man Lift	74.7	67.7	N/A	N/A	N/A	N/A	N/A	N/A	
N/A	N/A	N/A	N/A	N/A	N/A	N/A	N/A		
Man Lift	74.7	67.7	N/A	N/A	N/A	N/A	N/A	N/A	
N/A	N/A	N/A	N/A	N/A	N/A	N/A	N/A		
Man Lift	74.7	67.7	N/A	N/A	N/A	N/A	N/A	N/A	
N/A	N/A	N/A	N/A	N/A	N/A	N/A	N/A		
Generator	80.6	77.6	N/A	N/A	N/A	N/A	N/A	N/A	
N/A	N/A	N/A	N/A	N/A	N/A	N/A	N/A		
Backhoe	77.6	73.6	N/A	N/A	N/A	N/A	N/A	N/A	
N/A	N/A	N/A	N/A	N/A	N/A	N/A	N/A		
Backhoe	77.6	73.6	N/A	N/A	N/A	N/A	N/A	N/A	
N/A	N/A	N/A	N/A	N/A	N/A	N/A	N/A		
Backhoe	77.6	73.6	N/A	N/A	N/A	N/A	N/A	N/A	
N/A	N/A	N/A	N/A	N/A	N/A	N/A	N/A		
Welder / Torch	74.0	70.0	N/A	N/A	N/A	N/A	N/A	N/A	
N/A	N/A	N/A	N/A	N/A	N/A	N/A	N/A		
Impact Pile Driver	101.3	94.3	N/A	N/A	N/A	N/A	N/A	N/A	

					Building										
N/A	N/A	N/A	N/A	N/A	N/A	N/A	N/A								
		Total	101.3	94.6		N/A		N/A		N/A		N/A			
N/A	N/A	N/A	N/A	N/A	N/A	N/A	N/A								

Clearing
Roadway Construction Noise Model (RCNM),Version 1.1

Report date: 08/12/2020
Case Description: Clearing and Grubbing

**** Receptor #1 ****

Description	Land Use	Baselines (dBA) Daytime	Evening	Night
Residence	Residential	55.0	55.0	55.0

Equipment

Description	Impact Device	Usage (%)	Spec Lmax (dBA)	Actual Lmax (dBA)	Receptor Distance (feet)	Estimated Shielding (dBA)
Dozer	No	40		81.7	100.0	0.0
Dozer	No	40		81.7	100.0	0.0
Dozer	No	40		81.7	100.0	0.0
Backhoe	No	40		77.6	100.0	0.0
Backhoe	No	40		77.6	100.0	0.0
Backhoe	No	40		77.6	100.0	0.0
Backhoe	No	40		77.6	100.0	0.0

Results

Equipment	Calculated (dBA) Day Lmax	Day Leq	Evening Lmax	Evening Leq	Night Lmax	Night Leq	Noise Limits (dBA) Day Lmax	Day Leq	Evening Lmax	Evening Leq	Night Lmax	Night Leq	Noise Limit Exceedance (dBA) Day Lmax	Day Leq	Evening Lmax	Evening Leq	Night Lmax	Night Leq
Dozer	75.6	71.7	N/A	N/A	N/A	N/A												
Dozer	75.6	71.7	N/A	N/A	N/A	N/A												
Dozer	75.6	71.7	N/A	N/A	N/A	N/A												
Backhoe	71.5	67.6	N/A	N/A	N/A	N/A												
Backhoe	71.5	67.6	N/A	N/A	N/A	N/A												

Clearing

N/A	N/A	N/A	N/A	N/A	N/A	N/A	N/A		
Backhoe			71.5	67.6		N/A	N/A	N/A	N/A
N/A	N/A	N/A	N/A	N/A	N/A	N/A	N/A		
Backhoe			71.5	67.6		N/A	N/A	N/A	N/A
N/A	N/A	N/A	N/A	N/A	N/A	N/A	N/A		
		Total	75.6	78.3		N/A	N/A	N/A	N/A
N/A	N/A	N/A	N/A	N/A	N/A	N/A	N/A		

**** Receptor #2 ****

		Baselines (dBA)		
Description	Land Use	Daytime	Evening	Night
Residence	Residential	55.0	55.0	55.0

Equipment

Description	Impact Device	Usage (%)	Spec Lmax (dBA)	Actual Lmax (dBA)	Receptor Distance (feet)	Estimated Shielding (dBA)
Dozer	No	40		81.7	50.0	0.0
Dozer	No	40		81.7	50.0	0.0
Dozer	No	40		81.7	50.0	0.0
Backhoe	No	40		77.6	50.0	0.0
Backhoe	No	40		77.6	50.0	0.0
Backhoe	No	40		77.6	50.0	0.0
Backhoe	No	40		77.6	50.0	0.0

Results

Noise Limits (dBA) Noise Limit Exceedance (dBA)

	Calculated (dBA)				Day		Evening	
Night	Day		Evening		Night			
Equipment	Lmax	Leq	Lmax	Leq	Lmax	Leq	Lmax	Leq
Lmax Leq	Lmax	Leq	Lmax	Leq	Lmax	Leq		
Dozer	81.7	77.7		N/A	N/A		N/A	N/A
N/A N/A	N/A	N/A	N/A	N/A	N/A	N/A		
Dozer	81.7	77.7		N/A	N/A		N/A	N/A
N/A N/A	N/A	N/A	N/A	N/A	N/A	N/A		
Dozer	81.7	77.7		N/A	N/A		N/A	N/A
N/A N/A	N/A	N/A	N/A	N/A	N/A	N/A		

			Clearing						
Backhoe			77.6	73.6		N/A	N/A	N/A	N/A
N/A	N/A	N/A	N/A	N/A	N/A	N/A	N/A		
Backhoe			77.6	73.6		N/A	N/A	N/A	N/A
N/A	N/A	N/A	N/A	N/A	N/A	N/A	N/A		
Backhoe			77.6	73.6		N/A	N/A	N/A	N/A
N/A	N/A	N/A	N/A	N/A	N/A	N/A	N/A		
Backhoe			77.6	73.6		N/A	N/A	N/A	N/A
N/A	N/A	N/A	N/A	N/A	N/A	N/A	N/A		
		Total	81.7	84.3		N/A	N/A	N/A	N/A
N/A	N/A	N/A	N/A	N/A	N/A	N/A	N/A		

Coatings
Roadway Construction Noise Model (RCNM),Version 1.1

Report date: 08/12/2020
Case Description: Architectural Coating

**** Receptor #1 ****

Description	Land Use	Baselines (dBA) Daytime	Evening	Night
Residence	Residential	55.0	55.0	55.0

Description	Impact Device	Usage (%)	Equipment Spec Lmax (dBA)	Actual Lmax (dBA)	Receptor Distance (feet)	Estimated Shielding (dBA)
Compressor (air)	No	40		77.7	100.0	0.0

Results

Noise Limits (dBA)

Noise Limit Exceedance (dBA)

Equipment	Calculated (dBA) Day Lmax	Day Leq	Evening Lmax	Evening Leq	Night Lmax	Night Leq	Day Lmax	Day Leq	Evening Lmax	Evening Leq	Night Lmax	Night Leq
Compressor (air)	71.6	67.7	N/A	N/A	N/A	N/A	N/A	N/A	N/A	N/A	N/A	N/A
Total	71.6	67.7	N/A	N/A	N/A	N/A	N/A	N/A	N/A	N/A	N/A	N/A

**** Receptor #2 ****

Description	Land Use	Baselines (dBA) Daytime	Evening	Night
Residence	Residential	55.0	55.0	55.0

Equipment

Spec	Actual	Receptor	Estimated

Coatings

Description	Impact Device	Usage (%)	Lmax (dBA)	Lmax (dBA)	Distance (feet)	Shielding (dBA)
Compressor (air)	No	40		77.7	50.0	0.0

Results

(dBA) Noise Limit Exceedance (dBA) Noise Limits

Calculated (dBA) Day Evening Night

Equipment	Day Lmax	Day Leq	Evening Lmax	Evening Leq	Night Lmax	Night Leq	Day Lmax	Day Leq	Evening Lmax	Evening Leq	Night Lmax	Night Leq
Compressor (air)	77.7	73.7	N/A	N/A	N/A	N/A	N/A	N/A	N/A	N/A	N/A	N/A
Total	77.7	73.7	N/A	N/A	N/A	N/A	N/A	N/A	N/A	N/A	N/A	N/A

Grading
Roadway Construction Noise Model (RCNM),Version 1.1

Report date: 08/12/2020
Case Description: Grading

**** Receptor #1 ****

Description	Land Use	Baselines (dBA) Daytime	Evening	Night
Residence	Residential	55.0	55.0	55.0

Equipment

Description	Impact Device	Usage (%)	Spec Lmax (dBA)	Actual Lmax (dBA)	Receptor Distance (feet)	Estimated Shielding (dBA)
Excavator	No	40		80.7	100.0	0.0
Excavator	No	40		80.7	100.0	0.0
Grader	No	40	85.0		100.0	0.0
Dozer	No	40		81.7	100.0	0.0
Scraper	No	40		83.6	100.0	0.0
Scraper	No	40		83.6	100.0	0.0
Backhoe	No	40		77.6	100.0	0.0
Backhoe	No	40		77.6	100.0	0.0

Results

Noise Limits (dBA)

Noise Limit Exceedance (dBA)

Equipment	Calculated (dBA) Day Lmax	Day Leq	Evening Lmax	Evening Leq	Night Lmax	Night Leq	Day Lmax	Day Leq	Evening Lmax	Evening Leq	Night Lmax	Night Leq
Excavator	74.7	70.7	N/A	N/A	N/A	N/A	N/A	N/A	N/A	N/A	N/A	N/A
Excavator	74.7	70.7	N/A	N/A	N/A	N/A	N/A	N/A	N/A	N/A	N/A	N/A
Grader	79.0	75.0	N/A	N/A	N/A	N/A	N/A	N/A	N/A	N/A	N/A	N/A
Dozer	75.6	71.7	N/A	N/A	N/A	N/A	N/A	N/A	N/A	N/A	N/A	N/A

Grading

Scraper		77.6	73.6	N/A	N/A	N/A	N/A	N/A	N/A
Scraper		77.6	73.6	N/A	N/A	N/A	N/A	N/A	N/A
Backhoe		71.5	67.6	N/A	N/A	N/A	N/A	N/A	N/A
Backhoe		71.5	67.6	N/A	N/A	N/A	N/A	N/A	N/A
	Total	79.0	81.0	N/A	N/A	N/A	N/A	N/A	N/A

**** Receptor #2 ****

		Baselines (dBA)		
Description	Land Use	Daytime	Evening	Night
Residence	Residential	55.0	55.0	55.0

Equipment

Description	Impact Device	Usage (%)	Spec Lmax (dBA)	Actual Lmax (dBA)	Receptor Distance (feet)	Estimated Shielding (dBA)
Excavator	No	40		80.7	50.0	0.0
Excavator	No	40		80.7	50.0	0.0
Grader	No	40	85.0		50.0	0.0
Dozer	No	40		81.7	50.0	0.0
Scraper	No	40		83.6	50.0	0.0
Scraper	No	40		83.6	50.0	0.0
Backhoe	No	40		77.6	50.0	0.0
Backhoe	No	40		77.6	50.0	0.0

Results

Noise Limits (dBA)

Noise Limit Exceedance (dBA)

Calculated (dBA)				Day		Evening		Night	
Equipment	Lmax	Leq	Lmax	Leq	Lmax	Leq	Lmax	Leq	Lmax	Leq
Excavator	80.7	76.7	N/A	N/A	N/A	N/A	N/A	N/A	N/A	N/A

				Grading							
Excavator			80.7	76.7		N/A		N/A		N/A	N/A
N/A	N/A		N/A	N/A	N/A		N/A		N/A		
Grader			85.0	81.0		N/A		N/A		N/A	N/A
N/A	N/A		N/A	N/A	N/A		N/A		N/A		
Dozer			81.7	77.7		N/A		N/A		N/A	N/A
N/A	N/A		N/A	N/A	N/A		N/A		N/A		
Scraper			83.6	79.6		N/A		N/A		N/A	N/A
N/A	N/A		N/A	N/A	N/A		N/A		N/A		
Scraper			83.6	79.6		N/A		N/A		N/A	N/A
N/A	N/A		N/A	N/A	N/A		N/A		N/A		
Backhoe			77.6	73.6		N/A		N/A		N/A	N/A
N/A	N/A		N/A	N/A	N/A		N/A		N/A		
Backhoe			77.6	73.6		N/A		N/A		N/A	N/A
N/A	N/A		N/A	N/A	N/A		N/A		N/A		
		Total	85.0	87.1		N/A		N/A		N/A	N/A
N/A	N/A		N/A	N/A	N/A		N/A		N/A		

Roadway Construction Noise Model (RCNM),Version 1.1

Report date: 08/12/2020
Case Description: Paving

**** Receptor #1 ****

Description	Land Use	Baselines (dBA) Daytime	Evening	Night
Residence	Residential	55.0	55.0	55.0

Equipment

Description	Impact Device	Usage (%)	Spec Lmax (dBA)	Actual Lmax (dBA)	Receptor Distance (feet)	Estimated Shielding (dBA)
Paver	No	50		77.2	100.0	0.0
Paver	No	50		77.2	100.0	0.0
Paver	No	50		77.2	100.0	0.0
Paver	No	50		77.2	100.0	0.0
Roller	No	20		80.0	100.0	0.0
Roller	No	20		80.0	100.0	0.0

Results

Noise Limits (dBA)

Noise Limit Exceedance (dBA)

Equipment	Calculated (dBA) Day Lmax	Day Leq	Evening Lmax	Evening Leq	Night Lmax	Night Leq	Day Lmax	Day Leq	Evening Lmax	Evening Leq	Night Lmax	Night Leq
Paver		71.2	68.2		N/A	N/A	N/A	N/A	N/A	N/A	N/A	N/A
Paver		71.2	68.2		N/A	N/A	N/A	N/A	N/A	N/A	N/A	N/A
Paver		71.2	68.2		N/A	N/A	N/A	N/A	N/A	N/A	N/A	N/A
Paver		71.2	68.2		N/A	N/A	N/A	N/A	N/A	N/A	N/A	N/A
Roller		74.0	67.0		N/A	N/A	N/A	N/A	N/A	N/A	N/A	N/A

Paving

Roller			74.0	67.0		N/A		N/A		N/A		N/A	
N/A	N/A		N/A	N/A		N/A		N/A					
	Total		74.0	75.6		N/A		N/A		N/A		N/A	
N/A	N/A		N/A	N/A		N/A		N/A					

**** Receptor #2 ****

		Baselines (dBA)		
Description	Land Use	Daytime	Evening	Night
Residence	Residential	55.0	55.0	55.0

Equipment

Description	Impact Device	Usage (%)	Spec Lmax (dBA)	Actual Lmax (dBA)	Receptor Distance (feet)	Estimated Shielding (dBA)
Paver	No	50		77.2	50.0	0.0
Paver	No	50		77.2	50.0	0.0
Paver	No	50		77.2	50.0	0.0
Paver	No	50		77.2	50.0	0.0
Roller	No	20		80.0	50.0	0.0
Roller	No	20		80.0	50.0	0.0

Results

Noise Limits (dBA)

Noise Limit Exceedance (dBA)

Calculated (dBA)

Equipment	Day		Evening		Night		Day		Evening		Night	
	Lmax	Leq	Lmax	Leq	Lmax	Leq	Lmax	Leq	Lmax	Leq	Lmax	Leq
Paver			77.2	74.2		N/A		N/A		N/A		N/A
N/A	N/A		N/A	N/A		N/A		N/A				
Paver			77.2	74.2		N/A		N/A		N/A		N/A
N/A	N/A		N/A	N/A		N/A		N/A				
Paver			77.2	74.2		N/A		N/A		N/A		N/A
N/A	N/A		N/A	N/A		N/A		N/A				
Paver			77.2	74.2		N/A		N/A		N/A		N/A
N/A	N/A		N/A	N/A		N/A		N/A				
Roller			80.0	73.0		N/A		N/A		N/A		N/A
N/A	N/A		N/A	N/A		N/A		N/A				

					Paving													
Roller					80.0		73.0			N/A		N/A		N/A		N/A		
N/A		N/A		N/A		N/A		N/A		N/A		N/A						
			Total		80.0		81.6			N/A		N/A		N/A		N/A		
N/A		N/A		N/A		N/A		N/A		N/A		N/A						

This page is intentionally blank.

Appendix B. Traffic Noise Modeling

This page is intentionally blank.

FHWA Noise Model

Project Name: Pond 20 PMPA
Year: Existing

Roadway Link	ADT	AHW	Speed	Hard or Soft Site? (H or S)	CNEL at 50ft from Centerline of Outside Lane	CNEL 50 feet from Centerline	Centerline to 70 dBA CNEL Countour	Centerline to 65 dBA CNEL Countour	Centerline to 60 dBA CNEL Countour
Palm Avenue Between Florida St and 13th St	34,228	36	45	H	70.7	73.1	102.5	324.0	1024.7
Palm Avenue Between 13th St and 16th St	39,249	36	45	H	71.3	73.7	117.5	371.6	1175.0
Palm Avenue Between 16th St and Saturn Blvd	42,922	36	45	H	71.7	74.1	128.5	406.3	1285.0
Palm Avenue Between Saturn Blvd and I-5 SB Off-Ramp	63,032	36	45	H	73.4	75.8	188.7	596.7	1887.0
Palm Avenue Between I-5 SB Off Ramp and I-5 NB On Ramp	23,516	24	40	H	68.5	70.2	52.5	166.1	525.4
Palm Avenue Between I-5 NB On Ramp and Hollister St	20,672	24	40	H	67.9	69.7	<50	146.1	461.9

This page is intentionally blank.

Appendix N1. Transportation Impact Study

This page is intentionally blank.

Transportation Impact Study

Vehicle Miles Traveled – SB 743 Analysis

Wetland Mitigation Bank at Pond 20 and Port Master Plan Amendment Project

Prepared for:

San Diego Unified Port District
3165 Pacific Highway
San Diego, CA 92101

Prepared by:

CHEN RYAN

3900 5th Avenue, Suite 310
San Diego, CA 92103

August 2020

Table of Contents

1.0 Introduction 1
1.1 Project Description 1
1.2 Project Trip Generation 4
1.3 Project Setting 4
1.4 Report Organization 6
2.0 Analysis Methodology and Threshold 7
2.1 Background (SB-743) 7
2.2 Analysis Guidelines and Significance Thresholds 7
2.3 Analysis Methodology - CEQA 7
3.0 Transportation Impact & Mitigation 9
3.1 VMT Impact Analysis 9
3.2 Mitigation 9
3.3 Construction Analysis 16

List of Figures

Figure 1-1 Proposed Project Regional Location 2
Figure 1-2 Project Location 3

List of Tables

Table 1.1 PMPA for Parcels A, B. and C Trip Generation 4
Table 2.1 Proposed Project's Land Use Impact Threshold 8
Table 3.1 VMT Analysis Results Impact Analysis 9
Table 3.2 Potential TDM and VMT Reduction Measures 11

1.0 Introduction

The purpose of this Transportation Impact Study (TIS) is to identify and document any significant transportation related impacts (Based on California Senate Bill 743) associated with the development of the proposed Wetland Mitigation Bank at Pond 20 and Port Master Plan Amendment Project (Proposed Project), and to recommend mitigation measures for identified impacts, as necessary.


1.1 Project Description

The proposed Wetland Mitigation Bank at Pond 20 and Port Master Plan Amendment (PMPA) Project encompasses the construction of a wetland mitigation bank within the District-owned portion of Pond 20 (Bank Site) and the PMPA for Parcels A, B, and C to incorporate these District-owned land parcels into the PMP and assign a land use designation of "commercial recreation" and/or "wetlands".

The Mitigation Bank Site is approximately 80 acres in size and currently comprised of disturbed upland salt flats and isolated hypersaline pools perched on fill material. The project objective of the mitigation bank restoration is to establish tidal influence and create coastal wetlands from San Diego Bay to encourage forage and nesting habitat for native bird species, maintain or improve existing levels of flood protection, provide long term Bank Site protection.

In addition to the Wetland Mitigation Bank, the Proposed Project also includes a PMPA to incorporate the three parcels directly adjacent to the mitigation bank into the PMP (PMPA for Parcels A, B, and C). Currently, Parcels A, B, and C are open space; however, the southern portion of Parcel B is a paved and fenced lot. Since the PMPA will only be to incorporate the parcels into the PMP and assign a land use designation, and there is currently no development project planned on them at this time, the analysis for this component of the project will be conducted at the program level and analyze commercial/retail development. Details of the site such as opening year, phasing, parking spaces, and site access are unknown at this time. However, this analysis considers reasonable development assumption: Parcel A maximum of 25,000 square feet, Parcel B maximum 5,000 square feet, and Parcel C maximum 75,000 square feet. A foreseeable land use for these three parcels is retail, so "Specialty Retail / Strip Commercial" was analyzed based on the size of the parcels and the anticipated trip making characteristics. Consequently, additional, project level, CEQA documentation may be required prior to the development of these parcels.

In this report, the analysis of the mitigation bank will be identified as "Wetland Mitigation Bank" and the Parcels A, B, and C will be identified as "PMPA for Parcels A, B, and C". The regional location of the proposed project is displayed in **Figure 1-1**. **Figure 1-2** displays the location of each of project components.

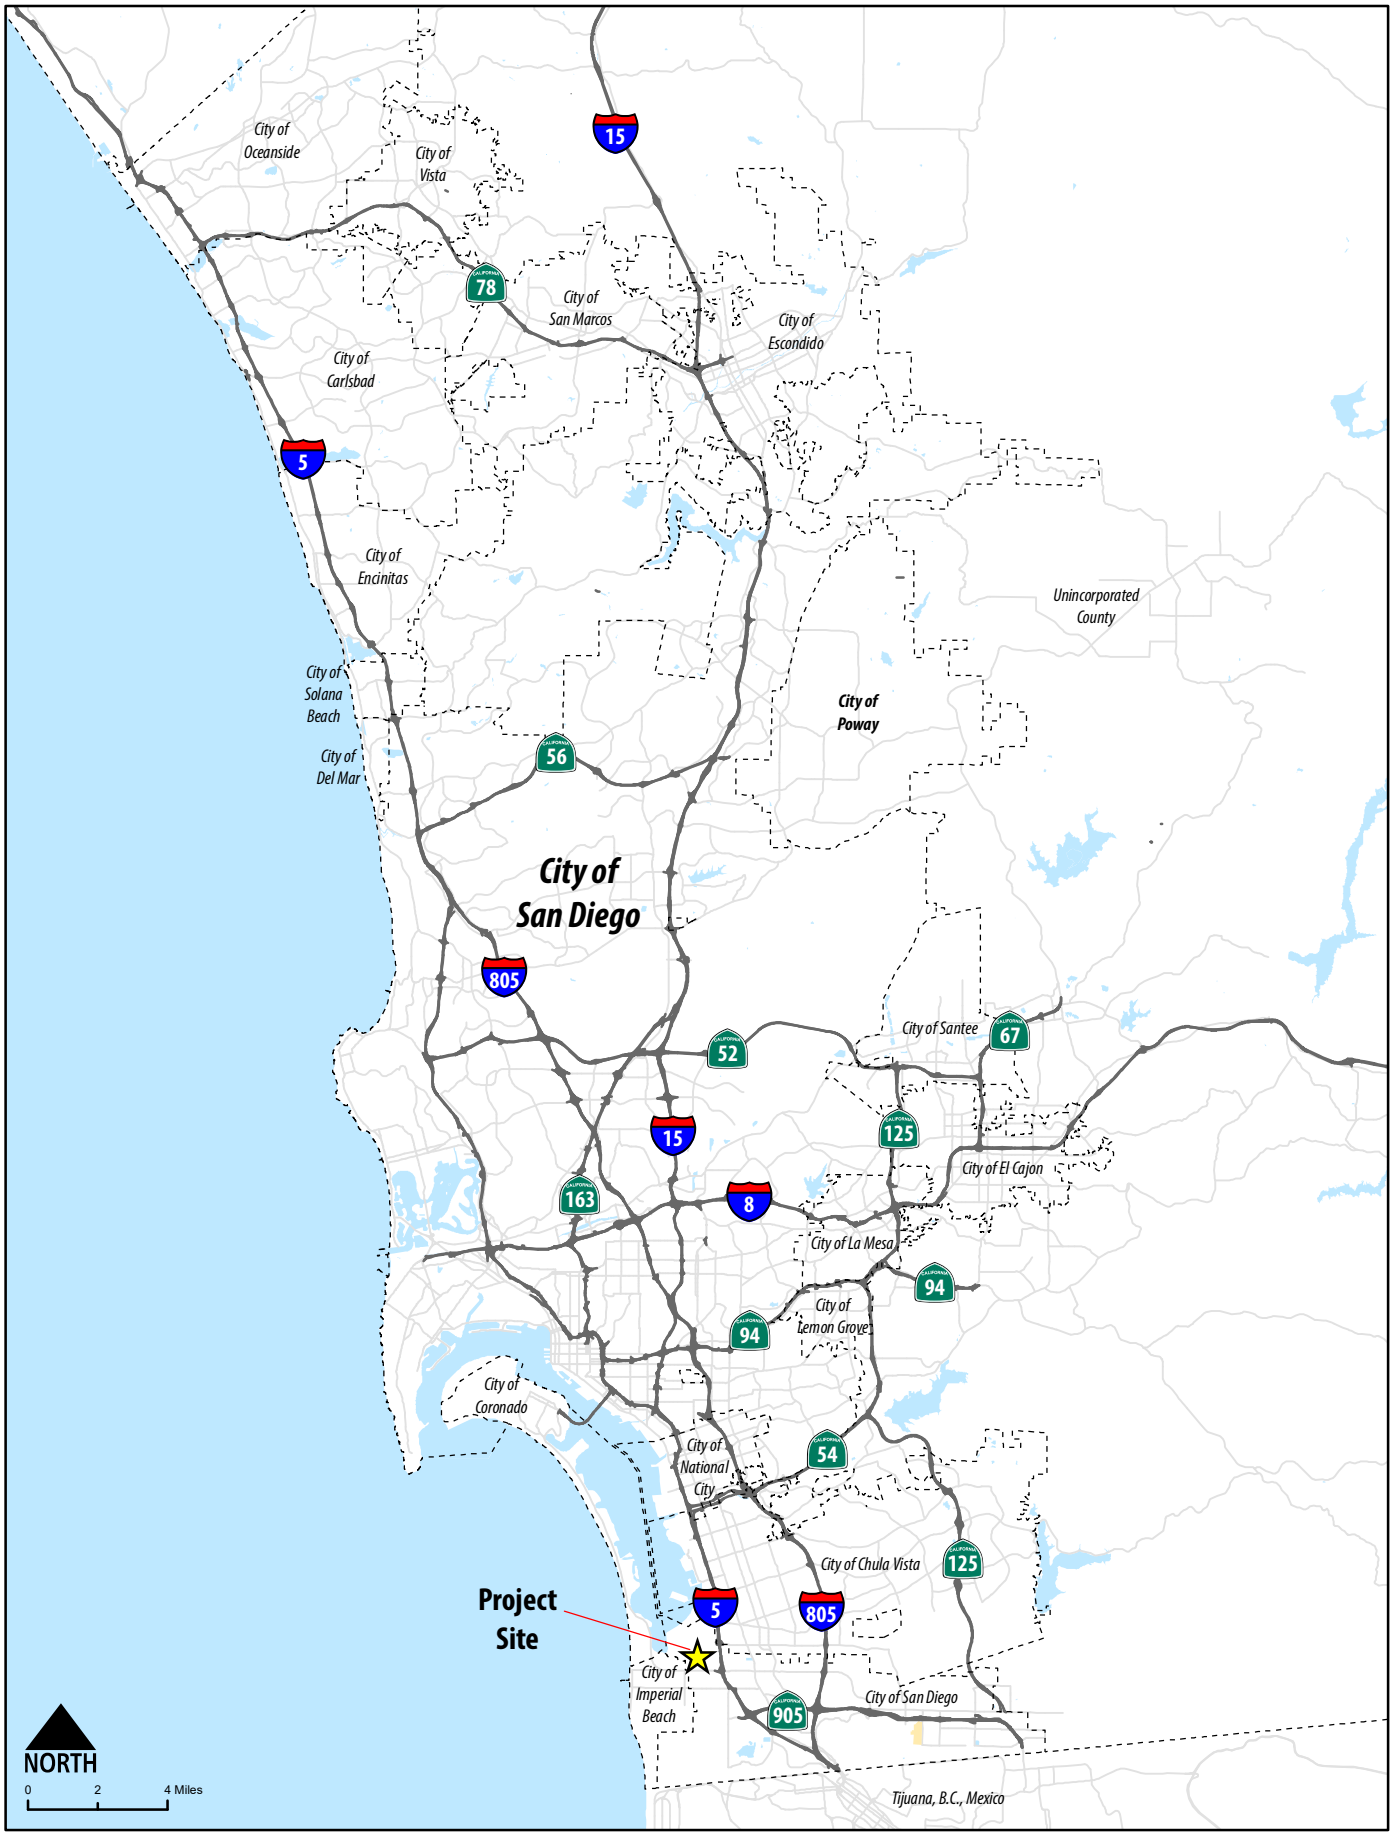

Wetland Mitigation Bank at Pond 20 and Port Master Plan Amendment Project

CHEN RYAN

Figure 1-1
Project Regional Location



² ŠűfI·yŘ aλűλ∃I·űλ2Y . I·yٹ I·ű t2yŘ нл I·yŘ
t2₪ű a I·ăűŠ₪ tfI·Y ! YŜyŘYŜyű t₪2ŝÕű

Figure 1-2
PMPA Site Layout

CHEN RYAN

1.2 Project Trip Generation

Trip generation estimates for the Proposed Project was developed using trip generation rates outlined in the *SANDAG Not so Brief Guide to Vehicular Traffic Generation Rates* (April 2002). Table 1.1 displays daily, as well as AM and PM Peak hour trip generations for the Proposed Project.

Table 1.1 PMPA for Parcels A, B. and C Trip Generation

						AM					PM			
Parcel	Land Use	Units	Trip Rate	ADT	%	Trips	Split	In	Out	%	Trips	Split	In	Out
Parcel A	Specialty Retail / Strip Commercial	25,000 SF	40/KSF	1,000	3%	30	(6:4)	18	12	9%	90	(5:5)	45	45
Parcel B	Specialty Retail / Strip Commercial	5,000 SF	40/KSF	200	3%	6	(6:4)	4	2	9%	18	(5:5)	9	9
Parcel C	Specialty Retail / Strip Commercial	75,000 SF	40/KSF	3,000	3%	90	(6:4)	54	36	9%	270	(5:5)	135	135
	Total	**105,000 SF**		**4,200**		**126**		**76**	**50**		**378**		**189**	**189**

Source: City of San Diego Trip Generation Manual

Notes:
SF = Square feet
KSF = Thousand Square Feet
ADT = Average Daily Traffic

As shown in Table 1.1, the PMPA for Parcels A, B, and C would generate a total of 4,200 daily trips, including 126 (76-in / 50-out) trips during the AM peak hour and 378 trips (189-in / 189-out) during the PM peak hour.

1.3 Project Setting

Access to the Proposed Project from the regional transportation network will be provided via Interstate 5, Palm Avenue, Saturn Boulevard, and 13th Street. These roadways will either provide a direct connection to Proposed Project, via project driveways or will provide a critical link between the Proposed Project and the regional transportation network. Descriptions of these transportation network facilities are described below:

Palm Avenue – Adjacent to the project site, Palm Avenue is primarily a six-lane major arterial with a raised median, but narrows to a four-lane arterial at the I-5 overpass. West of the project site, Palm Avenue is fronted by single family residences, but east of 13th Street, it provides access to small shopping centers, as well as the major shopping center on the northwest corner of the I-5 interchange. Posted speed limit near the project area is 45 MPH. Within the study area, parking is generally prohibited on both sides of the roadway, with the exception of the segment between 16th Street and Saturn Boulevard, which allows parking on the north side of the roadway.

Pedestrian facilities are located throughout the corridor with exception of the segment between Saturn Boulevard and I-5 Northbound Ramps in the eastbound direction. Class II bicycle facilities are also present throughout Palm Avenue within the project study area.

The Palm Avenue Trolley Station located at the Palm Avenue and Hollister Street intersection approximately a mile east from the project site. It serves as a stop for the Blue Line Trolley, as well as bus routes 933 and

934 that operate along the Palm Avenue corridor. The bus stops along the study corridor are located at the following intersections:

Bus Route 933 - westbound

- Palm & 12th
- Palm & 13th
- Palm & 16th
- Palm & Thermal Avenue
- Palm & 18th
- Palm & Saturn Boulevard

Bus Route 934 - eastbound

- Palm & 12th
- Palm & 13th
- Palm & 16th
- Palm & Thermal Avenue
- Palm & Saturn Boulevard

Saturn Boulevard – East of the project site, Saturn Boulevard is a divided four-lane roadway between Palm Avenue and Southland Plaza Driveway and transitions to a two-lane undivided roadway north of the Southland Plaza Driveway to the northern terminus. There are no posted speed limits on Saturn Boulevard between the northern terminus and Palm Avenue; however, divided four-lane roadways with fronting commercial typically have speed limits of 30 MPH. Parking is not permitted on either side of Saturn Boulevard between Palm Avenue and the northern terminus.

Sidewalks are present on both sides of Saturn Boulevard north of Palm Avenue, and bicycle lanes are provided intermittently throughout the segment.

13th Street – Within the project study area, 13th Street is an undivided two-lane roadway. 30 MPH posted speed limit signs are present along 13th Street. Parking is permitted on both sides of the roadway. Sidewalks are present on both sides of the roadway. North of Palm Avenue 13th Street is classified as a bicycle route according to the City of Imperial Beach Bicycle Transportation Plan and SANDAG's Regional Bicycle Plan, however, no signage or sharrows are present.

One significant regional corridor runs through the Otay Mesa-Nestor community, Interstate 5.

Interstate 5 (I-5) is a north-south freeway that traverses the United States from the Mexican to the Canadian border through the states of California, Oregon, and Washington. Within California, I-5 connects the major metropolitan areas of San Diego, Los Angeles, Sacramento and the eastern portion of the San Francisco Bay Area. I-5 bisects the study community and can be accessed via the Palm Avenue interchange.

1.4 Report Organization

Following this Introduction chapter, this report is organized into the following sections:

2.0 *Analysis Methodology* – This chapter describes the methodologies and standards utilized to analyze and identify the transportation related impacts associated with the Proposed Project.

3.0 *Transportation Related Impacts and Mitigation* – This chapter derives and analyzes the projected Vehicle Miles Traveled (VMT) that will be generated by the Proposed Project. This chapter also identifies if the Proposed Project's VMT would create a significant project related impact, as it relates to the standards outlined in the California Environmental Quality Act (CEQA). Finally, the chapter provides recommendations for mitigation measures to reduce the identified transportation related impacts to less than significant levels, and evaluates the feasibility of the proposed mitigation measures.

2.0 Analysis Methodology and Threshold

This TIS was conducted in accordance with the California Environmental Quality Act (CEQA) Statutes and Guidelines.

2.1 Background (SB-743)

On September 27, 2013, Governor Edmund G. Brown, Jr. signed SB-743 into law, starting a process that is expected to fundamentally change the way transportation impact analysis is conducted under CEQA. Within the State's CEQA Guidelines, these changes will include elimination of auto delay, level of service (LOS), and similar measurements of vehicular roadway capacity and traffic congestion as the basis for determining significant impacts.

On December 2018, the Resources Agency certified and adopted the CEQA Guidelines update package, which included the California Natural Resources Agency Guidelines for the Implementation of the California Environmental Quality Act. As a result, the California Governor's Office of Planning and Research (OPR) updated and released the *Technical Advisory on Evaluating Transportation Impacts in CEQA (Technical Advisory) in December 2018.* According to the updated guidelines, lead agencies will have until July 1, 2020 to comply with the updated CEQA revision.

2.2 Analysis Guidelines and Significance Thresholds

In response to the implementation of SB-743, the District is anticipated to utilize the standards and thresholds recommended by ORP in the Technical Advisory to determine transportation related impacts. For land use development projects that have a customer component, such as the Proposed Project's PMPA for Parcels A, B, and C, OPR recommends using Total VMT to determine if a project has a significant transportation related impact.

Detailed descriptions of the VMT methodology is provided Appendix A.

2.3 Analysis Methodology - CEQA

The following section describes the analysis methods outlined in the *OPR Technical Advisory (December 2018)* which transportation related impacts are analyzed and identified.

2.3.1 Analysis Metrics

For land use development projects that has a customer component, OPR requires that the following metric be analyzed to determine if a project has a significant transportation related impact:

- *Total VMT:* the net increase in VMT generated by retail uses.

Table 2.1 categorizes each component of the Proposed Project and with the appropriate evaluation criteria and impact threshold.

Table 2.1 Proposed Project's Land Use Impact Threshold

Proposed Project's Land Use Component	Evaluation Criteria and Impact Threshold		
	Land Use	Evaluation Criteria	Impact Threshold
Mitigation Bank	Mitigation Bank	N/A[1]	N/A
PMPA for Parcels A, B, and C	Retail (sq ft)	VMT with vs. without proposed retail change	No increase in regional VMT

Note:
[1]The Mitigation Bank will not be accessible to the public and is therefore not anticipated to generate any additional VMT. Therefore, no impact threshold is appropriate.

As noted in Section 1.1, the Proposed Project consists of assigning land use designations for the three parcels (Parcels A, B and C) as "commercial recreation," which would include commercial/retail land uses. As described in the "Project Description" section, "Specialty Retail / Strip Commercial" was analyzed based on the size of the parcels and the anticipated trip making characteristics. Therefore, the only impact threshold required for the Proposed Project transportation analysis is "No increase in total regional VMT."

3.0 Transportation Impact & Mitigation

This chapter derives and analyzes the projected VMT that will be generated by the Proposed Project. This chapter also identifies if the Proposed Project's VMT would create significant project related impact, as it relates to the standards outlined in the California Environmental Quality Act (CEQA) and the *OPR Technical Advisory*. Finally, the chapter provides recommendations for mitigation measures that may reduce the Proposed Project's impacts to less than significant levels, and evaluates the feasibility of the proposed mitigation measures.

3.1 VMT Impact Analysis

To calculate the total VMT that is anticipated to be generated by the Proposed Project, the anticipated daily trips generated (calculated in Table 1.1) was multiplied by the average trip length for the Proposed Project land uses, as shown in **Table 3.1.** Both the trip generation rate and the average trip length were derived from the *SANDAG Not so Brief Guide to Vehicular Traffic Generation Rates* (April 2002).

Table 3.1 VMT Analysis Results Impact Analysis

Land Use[1]	Quantity	Trip Generation Rate	ADT	Average Trip Length (Miles)[2]	Daily VMT Generated
Specialty Retail / Strip Commercial	105,000 SF	40/KSF	4,200	4.3	18,060

Notes:
[1]As noted in Table 2.2, the Mitigation Bank will not be accessible to the public and is therefore not anticipated to generate any additional VMT.
[2]Source: SANDAG Not so Brief Guide to Vehicular Traffic Generation Rates (April 2002).

Since the PMPA is assigning the land use designations of Parcels A, B and C and no specific details have been identified or determined regarding the specific stores and/or uses that will be implemented on the Proposed Project site, at this time it is not known if the retail uses contained within the Proposed Project are anticipated to be locally serving[1]. Therefore, to be conservative, is assumed that the retail uses that will be implemented on the project site will not be local serving, and therefore, all VMT generated by these uses (18,060 miles) would be considered a *significant impact*.

3.2 Mitigation

As noted in Section 3.1, the VMT generated by the Proposed Project's retail uses would result in a significant impact. In order to reduce the Proposed Project VMT to a less than significant level, Transportation Demand Management (TDM) measures would need to be implemented to reduce the Proposed Project related net VMT to zero. Therefore, a TDM analysis was conducted using the SANDAG Mobility Management VMT Reduction Calculator Tool to provide an understanding of the types and magnitude of TDM related features the Proposed Project would need to implement to reduce these impacts to less than significant levels.

The Mobility Management VMT Reduction Calculator Tool estimates the percent reduction in vehicle miles traveled (VMT) resulting from the application of mobility management strategies. This Excel-based tool is

[1] Locally serving retail is not assumed to have an impact on regional VMT since it generally reduces trip lengths, as patrons will be drawn to the closest location.

intended to act as a resource for identifying and evaluating the impacts of mobility management strategies as part of the development review and transportation analysis process. The tool supports the goals of SB 743 by providing jurisdictions and developers with a resource to quantify VMT reductions resulting from implementation of a variety of mitigation strategies at various scales. The tool also supports local government planning efforts including implementation of general and community plans, TDM ordinances, and climate action plans.

It should be noted that the Mobility Management VMT Reduction Calculator Tool does not include every potential TDM measure that could potentially reduce Proposed Project related VMT. However, it does provide a series of TDM measures and strategies and who's reductions can be quantifiable via peer reviewed studies. To be conservative, this analysis will only assume that the measures included in the Mobility Management VMT Reduction Calculator Tool would be available as mitigation measures to the Proposed Project, resulting in a less than significant impact. This assumption is made because these are the only measures in which the District has agreed upon both their effectiveness and the way in which their reduction is quantified. It should be noted that the Proposed Project will implement a TDM plan that includes measures that were not included in the Mobility Management VMT Reduction Calculator Tool, but the impact analysis will not take credit for these measures because the method used to calculate their associated VMT reduction has not been agreed upon by the District at this time.

Table 3.2 reviews each of the TDM measures included in the Mobility Management VMT Reduction Calculator Tool, identifies if the TDM measure would be applicable to the Proposed Project, and quantifies the potential reduction in VMT that the Proposed Project would experience with the implementation of the measure. The purpose of this assessment is to calculate the potential reduction in Proposed Project VMT that is feasible through quantifiable and accepted TDM measures. If the Proposed Project is not able to reduce its total VMT by 100% (See Table 3.1), then its impacts will remain significant and will become unavoidable.

Table 3.2 Potential TDM and VMT Reduction Measures

TDM Measures	Description	Feasible for the Proposed Project to Implement?	Potential Reduction
1A. Voluntary Employer Commute Program	Employer offers a voluntary employer commute trip reduction program. The program may include a carpool or vanpool program, subsidized or discounted transit passes, bike amenities, commute trip reduction marketing, and preferential parking permit program. This strategy encompasses strategies 1C (Employer Carpool Program), 1D (Employer Transit Pass Subsidy), and 1E (Employer Vanpool Program) and cannot be analyzed in combination with these strategies. Unlike strategy 1B (Mandatory Employer Commute Program), this strategy does not require monitoring, reporting, or performance standards. If this strategy is selected, strategy 1B cannot be analyzed as part of the total VMT reduction.	Yes - This measure is feasible, but the District could mandate the future project applicants to implement a Mandatory Employer Commute Program instead of Voluntary. See Strategy 1B.	See 1B
1B. Mandatory Employer Commute Program	Employer offers a mandatory employer commute trip reduction program. The program may include a carpool or vanpool program, subsidized or discounted transit passes, bike amenities, encouragement for telecommuting and alternative work schedules, commute trip reduction marketing, and preferential parking permit program. This strategy encompasses strategies 1C, 1D, and 1E and cannot be analyzed in combination with these strategies. Unlike strategy 1A (Voluntary Employer Commute Program), this strategy would be contractually required of the developer or property owner and is accompanied by a regular performance monitoring and reporting program. If this strategy is selected, strategy 1A cannot be analyzed as part of the total VMT reduction.	Yes – The District could mandate future project applicants to implement a commute program as part of their lease.	2.6%
1C. Employer Carpool Program	Employers can encourage carpooling by providing ridematching assistance to employees; providing priority parking for carshare vehicles; and providing incentives for carpooling.	Yes - This measure is feasible for the Proposed Project to implement.	Included as part of Strategy 1B
1D. Employer Transit Pass Subsidy	Employers can encourage employees to take transit by subsidized or discounted daily or monthly public transit passes to employees.	Yes - This measure is feasible for the Proposed Project to implement.	Included as part of Strategy 1B
1E. Employer Vanpool Program	Vanpooling is a flexible form of public transportation that provides groups of 5–15 people with a cost-effective and convenient rideshare option for commuting. An employer can encourage ridesharing by subsidizing vanpooling for employees that have a similar origin and destination and by providing priority parking for employees that vanpool. The SANDAG Vanpool Program provides a subsidy of up to $400 per month to offset the vehicle lease cost.	Yes - This measure is feasible for the Proposed Project to Implement.	Included as part of Strategy 1B.

Table 3.2 Potential TDM and VMT Reduction Measures

TDM Measures	Description	Feasible for the Proposed Project to Implement?	Potential Reduction
1F. Employer Telework Program	A telework program enables employees to work from home or a remote location on a periodic basis. Depending on the nature of the work, schedules can range from full-time, specific days of the week, or as needed. The VMT impacts of telework are similar to a flexible work schedule program, which enables employees to work long hours in exchange for one day off every week or two.	No – The majority, if not all, of the jobs that are anticipated to be within the Proposed Project would be service based (i.e. in person); therefore, this measure would not be applicable.	Does Not Apply
2A. Transit Oriented Development	Transit Oriented Development (TOD) refers to projects built in compact, walkable areas that have easy access to public transit, ideally in a location with a mix of uses, including housing, retail, offices, and community facilities. TODs are generally described as places within a 10-minute walk of a high-frequency rail transit station (e.g. SPRINTER, COASTER, Trolley). They should, at a minimum, incorporate bike and pedestrian access to transit, thereby encouraging transit use and reducing vehicle travel.	No – The proposed Project is not located within a 10-minute walk of a high frequency transit station. The Palm Avenue is slightly less than a mile away from the project site, which is too far to constitute as a TOD.	Does Not Apply
2B. Mixed Use Development	Mixed use projects incorporate a range of complementary land uses that provide a balanced development approach relative to the surrounding neighborhood and encourage transportation alternatives. This could include co-location residential development, office space, retail shops, and others. Land use mix is measured using an entropy index. An index of 0 indicates a single land use while an index of 1 indicates equal distribution of all land uses. For ease of use, the strategy is calculated using only two land use types - residential (number of residents) and commercial (number of jobs).	No – Residential units are not permitted in the Tidelands area.	Does Not Apply
3A. Parking Pricing	Priced parking can be implemented on- or off-street and helps to effectively manage the parking supply. Priced parking works best in areas where on-street parking is managed (e.g., priced parking, residential permit programs, time limits, etc.) to reduce unintended consequences of parking in adjacent neighborhoods.	No - The Proposed Project could potentially charge for parking, but it is uncertain at this time if paid parking will be implemented. Therefore, this strategy has not been included.	Does Not Apply
3B. Parking Cash Out	Employers can offer employees who are provided free parking the option to take the cash value of the space in lieu of the space itself. California state law (AB 2109, Katz) requires that certain employers who provide subsidized parking for their employees offer a cash allowance in lieu of a parking space. This strategy is only applicable where employers pay for or rent parking for their employees. Parking cash-out is most successful when paired with incentives or programs that encourage the use of transportation alternatives.	No - The Proposed Project could potentially charge for parking, but it is uncertain at this time if paid parking will be implemented. Therefore, this strategy has not been included.	Does Not Apply

Table 3.2 Potential TDM and VMT Reduction Measures

TDM Measures	Description	Feasible for the Proposed Project to Implement?	Potential Reduction
4A. Street Connectivity Improvement	A connected and complete street network improves accessibility, safety, and livability of the community. Traditional grid street patterns with short blocks offer a high degree of connectivity compared to street networks with curvilinear designs and cul-de-sacs. This strategy uses intersection density as a proxy for street connectivity improvements, which help to facilitate a greater number of short trips. Example projects that increase intersection density would be building a new street network in a subdivision or retrofitting an existing street network to improve connectivity (e.g. cul-de-sacs converted to grid streets).	No - The Proposed Project will not increase the average intersection / square mile ratio within the city.	Does Not Apply
4B. Pedestrian Facility Improvement	Enhancing pedestrian facilities (e.g. streetscape and pedestrian crossing improvements) within the jurisdiction or community helps to encourage walking and reduce the reliance on the single occupancy vehicle. This strategy applies to sidewalk enhancements that improve the existing streetscape and is not inclusive of greenfield developments with new roadways.	No - Public sidewalks near the Proposed Project are already constructed to City standards.	Does Not Apply
4C. Bikeway Network Expansion[1]	A bikeway network includes an interconnected system of bike lanes, bike paths, and cycle tracks (Class I, Class II, and Class IV facilities). Bike facilities may share the roadway with vehicles or provide a dedicated pathway that separates bikes from cars or pedestrians. Increasing the network of bike facilities help to encourage biking as a safe and convenient alternative to driving. If this strategy is selected, strategy 4D (Bike Facility Improvement) cannot be analyzed as part of the total VMT reduction.	Yes - The Proposed Project connects to the Bayshore Bikeway that is a regional bicycle facility that extends 24 miles around San Diego Bay. However, due to the Proposed Project location, the proposed bikeway network expansion would not have a significant effect on project VMT.	0.0%[1]
4D. Bike Facility Improvement	If a comprehensive bikeway network expansion (strategy 4C) is not feasible, the addition of a single bike lane (Class II), bike path (Class I), or protected bikeway (Class IV) to an existing bikeway network helps to improve biking conditions within an area. Class I facilities are bike paths that are physically separated from motor vehicle traffic. Class II facilities are striped bicycle lanes that provide exclusive use to bicycles on a roadway. Class IV facilities are protected on-street bikeways, also called cycle tracks. Consider local or state bike width standards when implementing facility improvements. If this strategy is selected, strategy 4C (Bikeway Network Expansion) cannot be analyzed as part of the total VMT reduction.	No - Bike Facility Improvements are already assumed under 4C.	Does Not Apply

Table 3.2 Potential TDM and VMT Reduction Measures

TDM Measures	Description	Feasible for the Proposed Project to Implement?	Potential Reduction
4E. Bikeshare	Bikeshare programs help to reduce traffic congestion and demand for parking by providing users with on-demand access to bikes for short-term rental. Bikeshare systems that feature electrified vehicles (scooters, e-bikes) help increase the range of the bike trip, making these services convenient and attractive to users. Providing discounted bikeshare memberships or dedicated bikeshare parking can encourage users and improve the user experience.	No - This VMT reduction, as this measure is intended to be a city-wide measure.	Does Not Apply
4F. Carshare	Carsharing offers people with convenient access to a vehicle for personal or commuting purposes. Carsharing helps to encourage transportation alternatives by reducing vehicle ownership. Roundtrip carshare providers require members to return the vehicle to a designated location. One-way carshare (i.e., free-floating) providers allow members to pick up the vehicle in one place and end their trip in another. Discounted carshare memberships and priority parking for carsharing vehicles help to encourage use of carsharing services.	No - The Proposed Project cannot offer a car share program. Should a car share company want to locate a carshare on the property, the Proposed Project would be open to the idea.	Does Not Apply
4G. Community-Based Travel Planning	Community-based travel planning (CBTP) is a residential-based approach to outreach that provides households with customized information, incentives and support to encourage the use of transportation alternatives. The approach involves a team of trained 'Travel Advisors' engaging residents at home or in their communities to offer information, incentives, and advice about how members of households can travel in alternative ways that meet their needs. Teams of trained Travel Advisors visit all households within a targeted geographic area, have tailored conversations about residents' travel needs, and educate residents about the various transportation options available to them. Due to the personalized outreach method, communities are typically targeted in phases.	No – The Proposed Project does not include residential units.	Does Not Apply
5A. Transit Service Expansion	Expanding the transit network increases the transit system's ability to accommodate existing and future travel demand, particularly for peak period commute trips. This strategy provides an effective alternative to congested freeways and roadways for travelers and can reduce vehicle miles traveled by increasing transit ridership. Transit network service improvements should be coordinated closely with the operating transit agency.	No – The operation and deployment of transit routes within the project area is under the jurisdiction of MTS. Therefore, the District does not have the authority to expand the transit network. MTS does not have plan to increase the transit services or transit frequency for Route 933, which is the closet transit service	Does Not Apply

Table 3.2 Potential TDM and VMT Reduction Measures

TDM Measures	Description	Feasible for the Proposed Project to Implement?	Potential Reduction
5B. Transit Frequency Improvements	Transit frequency improvements can be implemented system-wide or on individual routes. Frequency improvements increase transit ridership by reducing travel times, which improve the user experience and increase the attractiveness of transit service. Transit network service improvements should be coordinated closely with the operating transit agency.	No – The operation and deployment of transit routes within the project area is under the jurisdiction of MTS. Therefore, the District does not have the authority to expand the transit network.	Does Not Apply
5C. Transit-Supportive Treatments	Roadway infrastructure and/or traffic signal modifications can improve transit travel times and reliability, leading to mode shift to transit. Treatments can include transit signal priority, bus-only signal phases, queue jumps, curb extensions to speed passenger loading, and dedicated bus lanes. Transit-supportive treatments should be coordinated closely with the operating transit agency.	No – Palm Avenue, where these types of improvements would be deployed, is under the jurisdiction of the City of San Diego. Therefore, the District would not have the authority to implement Transit Supportive Treatments along this roadway.	Does Not Apply
5D. Transit Fare Reduction	Transit pricing strategies are designed to reduce the costs associated with using transit, thereby creating incentives for people to shift from other traveling modes. Fare reductions can be implemented system-wide, in specific fare-free or reduced fare zones. This strategy varies from Employer Transit Pass Subsidy (Strategy 1D) which can be offered through employer-based benefits programs in which the employer fully or partially pays the employee's cost of transit.	No – The operation and deployment of transit routes within the project area is under the jurisdiction of MTS. Therefore, the City nor the project applicant have the authority to change transit fairs.	Does Not Apply

Source: SANDAG; Chen Ryan Associates, October 2019

Note:
[1] The Proposed connection would provide a bicycle connection from the Proposed Project to the regional bike network. However, actual effect on VMT reduction is negligible.

As shown in Table 3.2, the following TDM measures included in the Mobility Management VMT Reduction Calculator Tool were identified to be feasible for the Proposed Project to implement:

1B. Mandatory Employer Commute Program
1C. Employer Carpool Program
1D. Employer Transit Subsidy Pass
1E. Employer Vanpool Program
4C. Bikeway Network Expansion

The total VMT reduction that would be associated with these measures would be 2.6%. This is well below the 100% reduction of project related VMT that is required to reduce the identified impact to less than significant. Therefore, the Proposed Project would still have *significant and unavoidable transportation related impact* for CEQA purposes.

3.3 Construction Analysis

Construction workers VMT is not newly generated; instead, it is redistributed throughout the regional roadway network based on the different work sites in which workers travel to each day. Therefore, construction workers are not generating new VMT each day, only redistributing it. It is important to note that construction traffic is temporary and not expected to significantly increase VMT in the region. This redistribution is considered to be nominal and momentary. Consequently, it is assumed that the transportation impacts would be *less than significant* during the construction of the Proposed Project.

Appendix A
VMT Methodology

SB 743 VMT METHODOLOGY AND GUIDELINES

In response to the implementation of SB-743, the District is anticipated to adopt new transportation impact study guidelines and standards prior to the mandatory implementation of SB-743 (July 1, 2020). The SB-743 framework was developed for the Port Master Plan Update (PMPU) Environmental Impact Report (EIR) and would also be applied for other District projects.

1.1.1 Analysis Metrics

For land use development projects, OPR requires that the following two metrics be analyzed to determine if a project has a significant transportation related impact:

- *VMT/Capita* Includes all vehicle-based person trips grouped and summed to the home location of individuals who are drivers or passengers on each trip. It includes both home-based and non-home-based trips. The VMT for each home is then summed for all homes in a particular census tract and divided by the population of that census tract to arrive at Resident VMT/Capita. However, since residential land uses are not permitted within the District, this metric was not utilized for the analysis contained within this report.
- *VMT/Employee* Includes all vehicle-based person trips grouped and summed to the work location of individuals on the trip. This includes all trips, not just work-related trips. The VMT for each work location is then summed for all work locations in a particular census tract and then divided by the total number of employees of that census tract to arrive at the VMT/Employee.
- *Total VMT* the sum of all vehicle trips generated in an area multiplied by their associated trip lengths. This total includes all the generated vehicle miles for Internal-to-Internal (I-I), Internal-to-External (I-E), and External-to-Internal (E-I) in the area. For this analysis, the Total VMT was calculated per Districts.

1.1.2 Analysis Tool

The SANDAG Series 13 Activity Based Model (ABM) was customized for the Port District's jurisdictional area and to incorporate the land use and transportation network changes proposed by the Port Master Plan Update. The ABM is a travel demand forecasting model that incorporates census data and travel surveys to inform the algorithms of the model's projections. It uses a simulated population based on existing and projected demographics to match residents to employment and forecasts the daily travel on the regional transportation network. In addition, the model is able to track the daily travel of individuals in the simulated population, including origins, destinations, travel distances and mode choices. The Series 13 ABM has four (4) forecast scenarios: 2012, 2020, 2035, and 2050. The different components of the PMPU are projected to be implemented over a period of time, so the most appropriate year to conduct the VMT/Capita and VMT/Employee is for 2050.

To calculate both the VMT/Employee and the total VMT generated within each planning district, the PMPU land uses were coded into their respective Transportation Analysis Zones (TAZ) and transportation network changes were also coded throughout the Tidelands. Select Zone Assignments were then conducted for the TAZs located in each planning district, to track origin and destination pairings, as well as the routes choices for vehicular trips coming to and from the Districts land uses. The total VMT generated within the planning district was calculated based on the total number of trips (all trip types) generated between the by District land uses then multiplying by the route distance between them. VMT/Employee was calculated by summing the total VMT generated specifically by employees within each planning district and then divided by the total number of jobs within the same planning district.

A detailed description of how the SANDAG Model calculates VMT is provided at the following location: https://www.sandag.org/uploads/2050RTP/F2050RTPTA15.pdf

1.2 Determination of Significance – CEQA

The CEQA Guidelines recommend use of automobile VMT, as the preferred CEQA transportation metric, along with the elimination of auto delay/LOS for CEQA purposes statewide. For land use projects, the Technical Advisory reports that research has shown that automobile VMT/Capita at the project level should be fifteen percent (15%) below those of existing development. This section presents the transportation significance criteria that are based on the thresholds identified in the OPR Technical Advisory.

Section 15064.3 (4) of the *CEQA Guidelines* state:

> A lead agency has discretion to choose the most appropriate methodology to evaluate a project's vehicle miles traveled, including whether to express the change in absolute terms, per capita, per household or in any other measure. A lead agency may use models to estimate a project's vehicle miles traveled, and may revise those estimates to reflect professional judgment based on substantial evidence. Any assumptions used to estimate vehicle miles traveled and any revisions to model outputs should be documented and explained in the environmental document prepared for the project. The standard of adequacy in Section 15151 shall apply to the analysis described in this section.

To follow onto this standard, Section E.2 of the *OPR Technical Advisory* (pages 16 and 17) provides recommended thresholds for the following applicable District land uses[1]:

> Office: A PMPU exceeding a level of 15 percent below existing regional VMT per employee may indicate a significant transportation impact.
>
> Retail: A net increase in total VMT may indicate a significant transportation impact. Because new retail development typically redistributes shopping trips rather than creating new trips, estimating the total change in VMT (i.e., the difference in total VMT in the area affected with and without the project) is the best way to analyze a retail project's transportation impacts.
>
> Other Land Uses: Of land use projects, residential, office, and retail projects tend to have the greatest influence on VMT. For that reason, OPR recommends the quantified thresholds described above for purposes of analysis and mitigation. Lead agencies, using more location-specific information, may develop their own more specific thresholds, which may include other land use types. In developing thresholds for other project types, or thresholds different from those recommended here, lead agencies should consider the purposes described in section 21099 of the Public Resources Code and regulations in the *CEQA Guidelines* on the development of thresholds of significance (e.g., CEQA Guidelines, § 15064.7).
>
> Transportation Projects*:* The *CEQA Guidelines* indicate that a VMT analysis should be conducted for roadway capacity projects and the *OPR Technical Advisory* refers to the potential for induced travel, and its associated effects. Induced travel occurs when improvements to a roadway facility enhance traffic operations and/or relieve congestion to the point at which travelers have a higher incentive to make a vehicular trip in lieu of a different mode of travel, or not taking the trip at all. Appendix 2 of the OPR *Technical Advisory* identifies the following five factors that contribute to overall induced travel:
>
> 1. *Changes in Trip Length*: Roadway capacity could result in the ability to travel a longer distance in a shorter period of time, thereby making farther away destinations more attractive and resulting in longer trip lengths and more VMT.
> 2. *Changes in Mode Choice*: Roadway capacity could result in reduced automobile travel time, causing people to shift to automobile use from other travel modes, resulting in more auto trips and increased VMT.
> 3. *Route Changes*: Faster travel time may attract more drivers to a route with expanded capacity, which can increase or decrease vehicle travel depending on whether it shortens or lengthens trips.
> 4. *Newly Generated Trips*: Increasing travel speeds from added roadway capacity could induce additional vehicle trips, resulting in increased VMT.

[1] It should be noted that the *OPR Technical Advisory* also provides threshold recommendations for residential land uses; however, since the District is prohibited from allowing residential land uses, the recommendations were excluded from this framework.

5. *Land Use Changes*: Faster travel times from added roadway capacity could lead to land development farther out on the corridor, leading to a long-term incremental increase in trip lengths, resulting in increased VMT.

Additionally, there are several lands uses within the Tidelands that are not covered in the thresholds outlined above. Using the guidance provided under Other Land Uses, it is recommended that the District implement thresholds for the following user group:

Non-Commercial Employees: This would include all employees within the Tidelands that do not work within commercial offices or retail (which are both covered by the *OPR Technical Advisory*). Since the District has a diverse employment base, it would be difficult to categorize each employment group and compare their associated VMT/Employee rate to a comparable rate at the regional level. Additionally, most of the employment groups within the District have very similar travel patterns and trip generation rates (i.e. most employment is industrial or service based). Therefore, the average VMT/Employee for these uses were compared to the average non-commercial VMT/Employee rate at the regional level. If the District's average VMT/Employee rate is less than 15 percent below existing regional VMT/Employee rate, it may indicate a significant transportation related impact. See Table 2.1 for clarification on which land use would be applicable for this category.

Freight: Both the SB-743 legislation and the OPR Technical Advisory are silent on thresholds associated with freight. Since freight VMT is based upon the supply and demand of various goods throughout the nation, freight VMT typically cannot be lowered based upon standard TDM measures, local land use patterns, or other smart growth measures. Therefore, it is recommended that VMT related impacts for freight be based an increase in VMT by Cargo, either by ton or unit, from the current conditions and compliance with the *California Sustainable Freight Action Plan*, July 2016. These criteria will help to maintain the current freight conditions and emphasize the use of zero emission vehicles and alternative modes, such as rail and pipelines, whenever possible.

The *California Sustainable Freight Action Plan* sets the following vision for the State's future freight transportation system[2]:

> Utilize a partnership of federal, State, regional, local, community, and industry stakeholders to move freight in California on a modern, safe, integrated, and resilient system that continues to support California's economy, jobs, and healthy, livable communities. Transporting freight reliably and efficiently by zero emission equipment everywhere feasible, and near-zero emission equipment powered by clean, low-carbon renewable fuels everywhere else.

Executive Order B-32-15 directed the State agencies to establish targets to improve freight efficiency, transition to zero emission technologies, and increase the competitiveness of California's freight transport system. Below are the Targets set forth by the *California Sustainable Freight Action Plan* to meet this direction and track California's progress toward meeting the Vision and Guiding Principles of the Plan. It should be noted that the Targets are not mandates, but rather aspirational measures of progress toward sustainability for the State to meet and try

[2] Source: Section I.B. of the *California Sustainable Freight Action Plan*

to exceed. The State agencies will measure and report progress on the following statewide Targets, and will evaluate the Targets to determine necessary adjustments in 2019:

System Efficiency Target - Improve freight system efficiency 25 percent by increasing the value of goods and services produced from the freight sector, relative to the amount of carbon that it produces by 2030.

Transition to Zero Emission Technology Target - Deploy over 100,000 freight vehicles and equipment capable of zero emission operation and maximize near-zero emission freight vehicles and equipment powered by renewable energy by 2030.

Increased Competitiveness and Economic Growth Targets - Establish a target or targets for increased State competitiveness and future economic growth within the freight and goods movement industry based on a suite of common-sense economic competitiveness and growth metrics and models developed by a working group comprised of economists, experts, and industry. These targets and tools will support flexibility, efficiency, investment, and best business practices through State policies and programs that create a positive environment for growing freight volumes and jobs, while working with industry to mitigate potential negative economic impacts. The targets and tools will also help evaluate the strategies proposed under the Action Plan to ensure consideration of the impacts of actions on economic growth and competitiveness throughout the development and implementation process.

Table 1.1 provides a summary of the PMPU land uses, the recommended metric that would be used to evaluate their potential transportation related impact, and the recommended impact threshold.

Table 1.1: Evaluation Criteria & Impact Threshold

Land Use	Evaluation Criteria	Covered By OPR?	Impact Threshold
LAND			
Hotel Only (rooms)	VMT / Employee &	No	15% below regional average
Hotel w/ R&R (rooms)	VMT / Employee	No	15% below regional average
Retail (sq ft)	VMT with vs. without proposed retail change	Yes	No increase in total Planning District VMT
Restaurant (sq ft)	VMT with vs. without proposed retail change	No	No increase in total Planning District VMT
Retail & Restaurant - Standalone (sq ft)	VMT with vs. without proposed retail change	Yes	No increase in total Planning District VMT
Convention (sq ft)	VMT / Employee	No	15% below regional average
Institutional	Exempt	No	N/A
Industrial / Terminal	VMT / Employee	No	15% below regional average
Commercial Fishing	VMT / Employee	No	15% below regional average
Conservation Open Space	Exempt	No	N/A
Freight	VMT / Cargo (unit or ton)	No	No increase in VMT / Cargo
WATER			
Recreational Boat Berthing	VMT with vs. without proposed slips change	No	No increase in total Planning District VMT

This page is intentionally blank.

Appendix N2. Transportation Impact Study Memo

This page is intentionally blank.

CHEN RYAN

MEMORANDUM

TO: Jenny Vick, HDR, Inc.
FROM: Dale Domingo & Stephen Cook, PE, Chen Ryan Associates
DATE: July 6, 2020
RE: South San Diego Bay Wetland Mitigation Bank and Port Master Plan Amendment – Traffic Analysis and Volume Memorandum

The purpose of this technical memorandum is to document forecasted daily and peak hour volumes and provide a preliminary assessment of the traffic conditions associated with the South San Diego Bay Wetland Mitigation Bank and Port Master Plan Amendment (PMPA) Project (Proposed Project).

PROJECT DESCRIPTION


The Proposed Project encompasses the construction of a wetland mitigation bank within a portion of District-owned Pond 20 (Bank Site) and the PMPA for three port own land parcels with commercial/retail land use. The regional location of the Proposed Project is displayed in **Figure 1**.

The Mitigation Bank Site is 80 acres in size and currently comprised of disturbed upland salt flats and isolated hypersaline pools perched on fill material. The project objective of the mitigation bank restoration is to establish tidal influence and create coastal wetlands from San Diego Bay to encourage forage and nesting habitat for native bird species, maintain or improve existing levels of flood protection, provide long term Bank Site protection. In addition to the wetland restoration, the Proposed Project also includes a PMPA for three port owned land parcels with commercial/retail land use located directly adjacent to the mitigation bank. The three parcels will be referred to as Parcel A, B, and C. Currently, Parcels A and B are open space, while Parcel C includes an existing used car dealership.

The Mitigation Bank is not anticipated to generate trips after construction; therefore, an analysis was performed based on traffic generated by construction. A staging site will be needed for preparation of project material, equipment storage, and access for hauling trucks. Two potential staging sites and the truck haul routes associated with them have been identified by Unified Port District of San Diego at the following locations and depicted in **Figure 2**.

- Staging Area #1 – Palm Avenue Staging Area (Parcel B) utilizing Route 1
- Staging Area #2 – Nestor Creek Staging Area (Parcel C) utilizing Route 2

Existing conditions was analyzed with and without the PMPA. Additionally, existing conditions was analyzed with and without the traffic generated by construction for the Mitigation Bank.

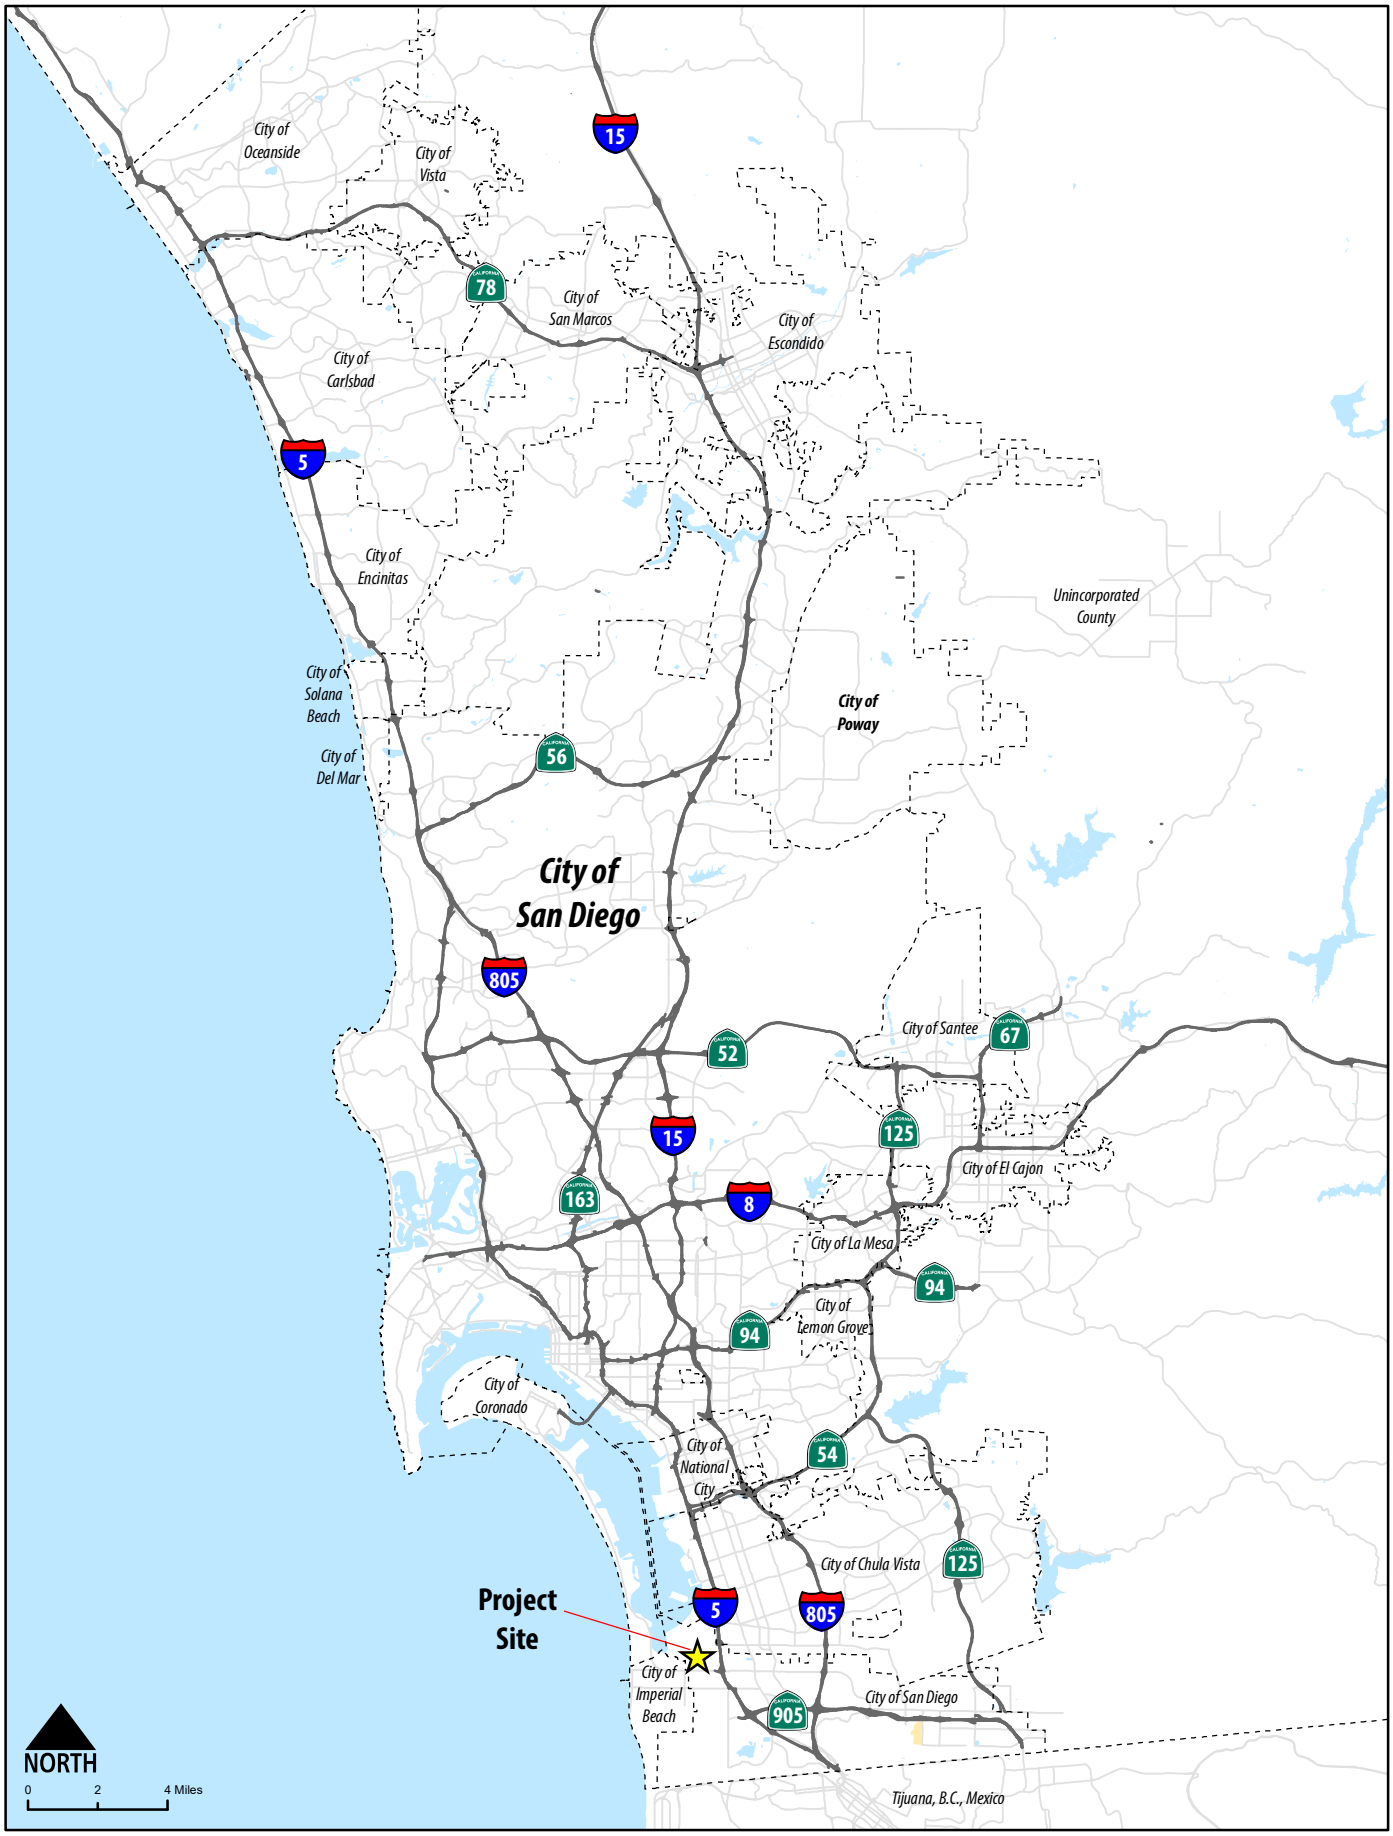

South San Diego Bay Wetland Mitigation Bank and Port Master Plan Amendment

CHEN RYAN

Figure 1
Project Regional Location



South San Diego Bay Wetland Mitigation Bank and Port Master Plan Amendment

CHEN RYAN

Figure 2
Proposed Project Site Layout

ANALYSIS METHODOLGY

Level of Service Definition

Level of Service (LOS) is a quantitative measure describing operational conditions within a traffic stream, and the motorist's and/or passengers' perception of operations. A LOS definition generally describes these conditions in terms of such factors as delay, speed, travel time, freedom to maneuver, interruptions in traffic flow, queuing, comfort, and convenience. **Table 1** describes generalized definitions of the various LOS categories (A through F) as applied to roadway operations.

Table 1 LOS Definitions

LOS	Definition
A	This LOS represents a completely free-flow condition, where the operation of vehicles is virtually unaffected by the presence of other vehicles and only constrained by the geometric features of the highway and by driver preferences.
B	This LOS represents a relatively free-flow condition, although the presence of other vehicles becomes noticeable. Average travel speeds are the same as in LOS A, but drivers have slightly less freedom to maneuver.
C	At this LOS the influence of traffic density on operations becomes marked. The ability to maneuver within the traffic stream is clearly affected by other vehicles.
D	At this LOS, the ability to maneuver is notably restricted due to traffic congestion, and only minor disruptions can be absorbed without extensive queues forming and the service deteriorating.
E	This LOS represents operations at or near capacity. LOS E is an unstable level, with vehicles operating with minimum spacing for maintaining uniform flow. At LOS E, disruptions cannot be dissipated readily thus causing deterioration down to LOS F.
F	At this LOS, forced or breakdown of traffic flow occurs, although operations appear to be at capacity, queues form behind these breakdowns. Operations within queues are highly unstable, with vehicles experiencing brief periods of movement followed by stoppages.

Source: Highway Capacity Manual 2010

Roadway Segment LOS Standards and Thresholds

Roadway segment LOS standards and thresholds provide the basis for analysis of arterial roadway segment performance. The analysis of roadway segment LOS is based on the functional classification of the roadway, the maximum capacity, roadway geometrics, and existing or forecast Average Daily Traffic (ADT) volumes. **Table 2** presents the roadway segment capacity and LOS standards utilized to analyze roadways evaluated in this report.

Table 2 City of San Diego Roadway Classifications and LOS Standards

Roadway Classification	LOS A	LOS B	LOS C	LOS D	LOS E
Expressway	30,000	42,000	60,000	70,000	80,000
Primer Arterial	25,000	35,000	50,000	55,000	60,000
Major Arterial (6-lane, divided)	< 20,000	< 28,000	< 40,000	**< 45,000**	< 50,000
Major Arterial (4-lane, divided)	< 15,000	< 21,000	< 30,000	**< 35,000**	< 40,000
Secondary Arterial / Collector (4-lane w/ center lane)	< 10,000	< 14,000	< 20,000	**< 25,000**	< 30,000
Collector (4-lane w/o center lane)	< 5,000	< 10,000	< 13,000	**< 15,000**	< 20,000
Collector (2-lane w/ continuous left-turn lane)	< 5,000	< 10,000	< 13,000	**< 15,000**	< 20,000
Collector (2-lane no fronting property)	< 4,000	< 5,500	< 7,500	**< 9,000**	< 10,000
Collector (2-lane commercial-industrial fronting)	<2,500	< 3,500	< 5,000	**< 6,500**	< 8,000
Collector (2-lane multi-family)	<2,500	< 3,500	< 5000	**< 6,500**	< 8,000
Sub-Collector (2-lane single family)	-	-	2,200	-	-

Source: City of San Diego, Traffic Impact Study Manual, July 1998

Note:
Bold numbers indicate the ADT thresholds for acceptable LOS.

These standards are generally used as long-range planning guidelines to determine the functional classification of roadways. The actual capacity of a roadway facility varies according to its physical attributes. Typically, the performance and LOS of a roadway segment is heavily influenced by the ability of its intersections to accommodate peak hour traffic volumes. For the purposes of this traffic analysis, LOS D is considered acceptable for the analyzed roadway segments.

Peak Hour Intersection LOS Standards and Thresholds

This section presents the methodologies used to perform peak hour intersection capacity analysis for signalized intersections. The following assumptions were utilized in conducting all intersection LOS analyses:

- *Pedestrian Calls per Hour*: 10 calls per hour for each pedestrian movement was assumed.
- *Signal Timing*: Based on existing signal timing plans.
- *Peak Hour Factor*: Based on existing peak hour count data for existing conditions.

Signalized Intersection Analysis

The analysis of signalized intersections utilized the operational analysis procedures as outlined in the *2010 Highway Capacity Manual* (HCM). This method defines LOS in terms of delay, or more specifically, average stopped delay per vehicle. Delay is a measure of driver and/or passenger discomfort, frustration, fuel consumption and lost travel time. This technique uses 1,900 vehicles per hour per lane (VPHPL) as the maximum saturation volume of an intersection. This saturation volume is adjusted to account for lane width, on-street parking, pedestrians, traffic composition (i.e., percentage trucks) and shared lane movements (i.e. through and right-turn movements originating from the same lane). The LOS criteria used for this technique are described in **Table 3**. The computerized analysis of intersection operations was performed utilizing the *Synchro 10* traffic analysis software.

Table 3 Signalized Intersection LOS Criteria

Average Stopped Delay Per Vehicle (seconds)	Level of Service (LOS) Characteristics
<10.0	*LOS A* describes operations with very low delay. This occurs when progression is extremely favorable, and most vehicles do not stop at all. Short cycle lengths may also contribute to low delay.
10.1 – 20.0	*LOS B* describes operations with generally good progression and/or short cycle lengths. More vehicles stop than for LOS A, causing higher levels of average delay.
20.1 – 35.0	*LOS C* describes operations with higher delays, which may result from fair progression and/or longer cycle lengths. Individual cycle failures may begin to appear at this level. The number of vehicles stopping is significant at this level, although many still pass through the intersection without stopping.
35.1 – 55.0	*LOS D* describes operations with high delay, resulting from some combination of unfavorable progression, long cycle lengths, or high volumes. The influence of congestion becomes more noticeable, and individual cycle failures are noticeable.
55.1 – 80.0	*LOS E* is considered the limit of acceptable delay. Individual cycle failures are frequent occurrences.
>80.0	*LOS F* describes a condition of excessively high delay, considered unacceptable to most drivers. This condition often occurs when arrival flow rates exceed the LOS D capacity of the intersection. Poor progression and long cycle lengths may also be major contributing causes to such delay.

Source: Highway Capacity Manual 2010

Freeway/State Highway Level of Service Standards and Thresholds

Freeway LOS analysis is based upon procedures developed by Caltrans District 11. The procedure for calculating freeway LOS involves estimating a peak hour volume to capacity (V/C) ratio. Peak hour volumes are estimated from the application of design hour ("K"), directional ("D") and truck ("T") factors to Average Daily Traffic (ADT) volumes. The base capacities were assumed to be 2,350 passenger-cars per hour per main lane (pc/h/ln) and 1,410 pc/h/ln for auxiliary lanes. A 0.95 peak-hour factor (PHF) is utilized for this analysis.

The resulting V/C ratio is then compared to acceptable ranges of V/C values corresponding to the various levels of service for each facility classification, as shown in **Table 4**. The corresponding level of service represents an approximation of existing or anticipated future freeway operating conditions in the peak direction of travel during the peak hour. LOS D or better is used in this study as the threshold for acceptable freeway operations based upon Caltrans and the SANDAG Regional Growth Management Strategy (RGMS) requirements.

Table 4 Caltrans District 11 Freeway Segment Level of Service Definitions

LOS	V/C	Congestion/Delay	Traffic Description
Used for freeways, expressways and conventional highways			
"A"	<0.41	None	Free flow.
"B"	0.42-0.62	None	Free to stable flow, light to moderate volumes.
"C"	0.63-0.79	None to minimal	Stable flow, moderate volumes, freedom to maneuver noticeably restricted.
"D"	0.80-0.92	Minimal to substantial	Approaches unstable flow, heavy volumes, very limited freedom to maneuver.
"E"	0.93-1.00	Significant	Extremely unstable flow, maneuverability and psychological comfort extremely poor.
Used for conventional highways			
"F"	>1.00	Considerable	Forced or breakdown flow. Delay measured in average travel speed (MPH). Signalized segments experience delays >60.0 seconds/vehicle.
Used for freeways and expressways			
“F0”	1.01–1.25	Considerable (0-1 hour delay)	Forced flow, heavy congestion, long queues form behind breakdown points, stop and go.
“F1”	1.26-1.35	Severe (1-2 hour delay)	Very heavy congestion, very long queues.
“F2”	1.36-1.45	Very severe (2-3 hour delay)	Extremely heavy congestion, longer queues, more numerous breakdown points, longer stop periods.
“F3”	>1.46	Extremely severe (3+ hours of delay)	Gridlock.

Source: SANTEC/ITE Guidelines for TIS in the San Diego Region.

PMPA TRIP GENERATION

Parcel A, Parcel B, and Parcel C are 2.7 acres, 1.0 acres, and 8.2 acres, respectively, for a combined total of 11.9 acres. Parcel A is located on the west side of the project site along 13th Street. Parcel B is located on the south side of the site along Palm Avenue, and Parcel C is located on east side of the site along Boundary Avenue. Trip generation rates for the PMPA was developed utilizing *City of San Diego Trip Generation Manual* (May 2003). **Table 5** displays daily, as well as AM and PM peak hour PMPA trip generation.

Table 5 - PMPA Trip Generation

					AM Peak Hour					PM Peak Hour				
Project	Land Use	Units	Trip Rate	ADT	%	Trips	Split	In	Out	%	Trips	Split	In	Out
Parcel A	Specialty Retail/Strip Commercial	2.7 Acres	400/Acre	1,080	3%	33	(6:4)	20	13	9%	98	(5:5)	49	49
Parcel B		1.0 Acres		400	3%	12	(6:4)	7	5	9%	36	(5:5)	18	18
Parcel C		8.2 Acres		3,280	3%	99	(6:4)	59	40	9%	296	(5:5)	148	148
Total		**11.9 Acres**		**4,760**		**144**		**86**	**58**		**430**		**215**	**215**

Source: City of San Diego Trip Generation Manual, Chen Ryan Associates; November 2018


As shown in Table 5, the PMPA would generate a total of 4,760 daily trips, including 144 (86-in / 58-out) trips during the AM peak hour and 430 trips (215-in / 215-out) during the PM peak hour.

PMPA TRIP DISTRIBUTION

The PMPA trip distribution was developed based on the geographical location of the project, the characteristic of the proposed land use, nearest freeway facilities, location of residential neighborhoods, and location of other major shopping centers. The assumed project trip distribution is displayed in **Figure 3**.

PMPA TRIP ASSIGNMENT


Based upon the assumed PMPA trip distribution, daily and AM/PM peak hour project trips were assigned to the adjacent roadway network, as displayed in **Figure 4**.

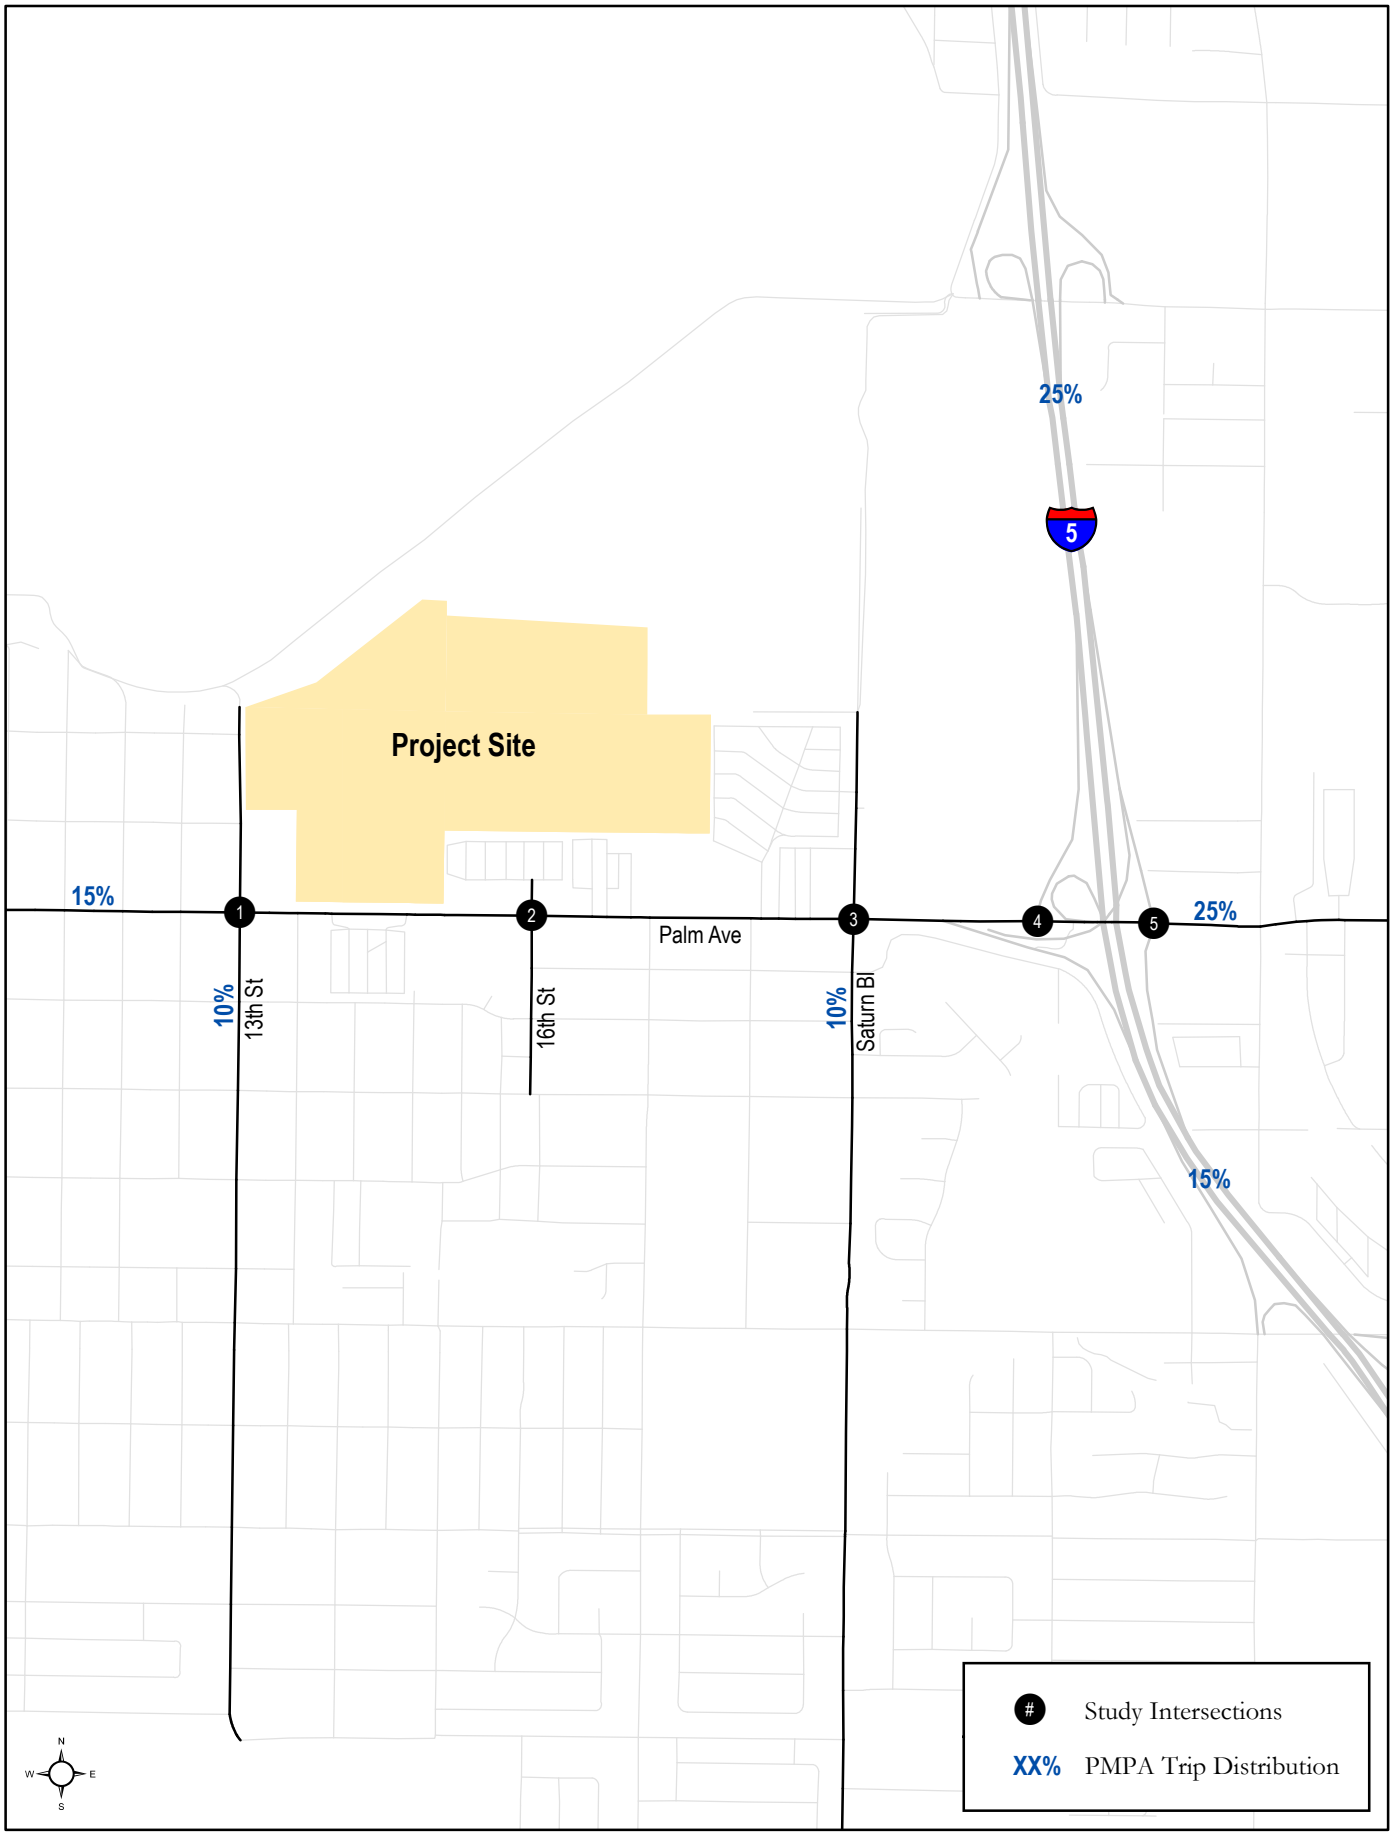

South San Diego Bay Wetland Mitigation Bank and Port Master Plan Amendment

CHEN RYAN

Figure 3
PMPA Trip Distribution

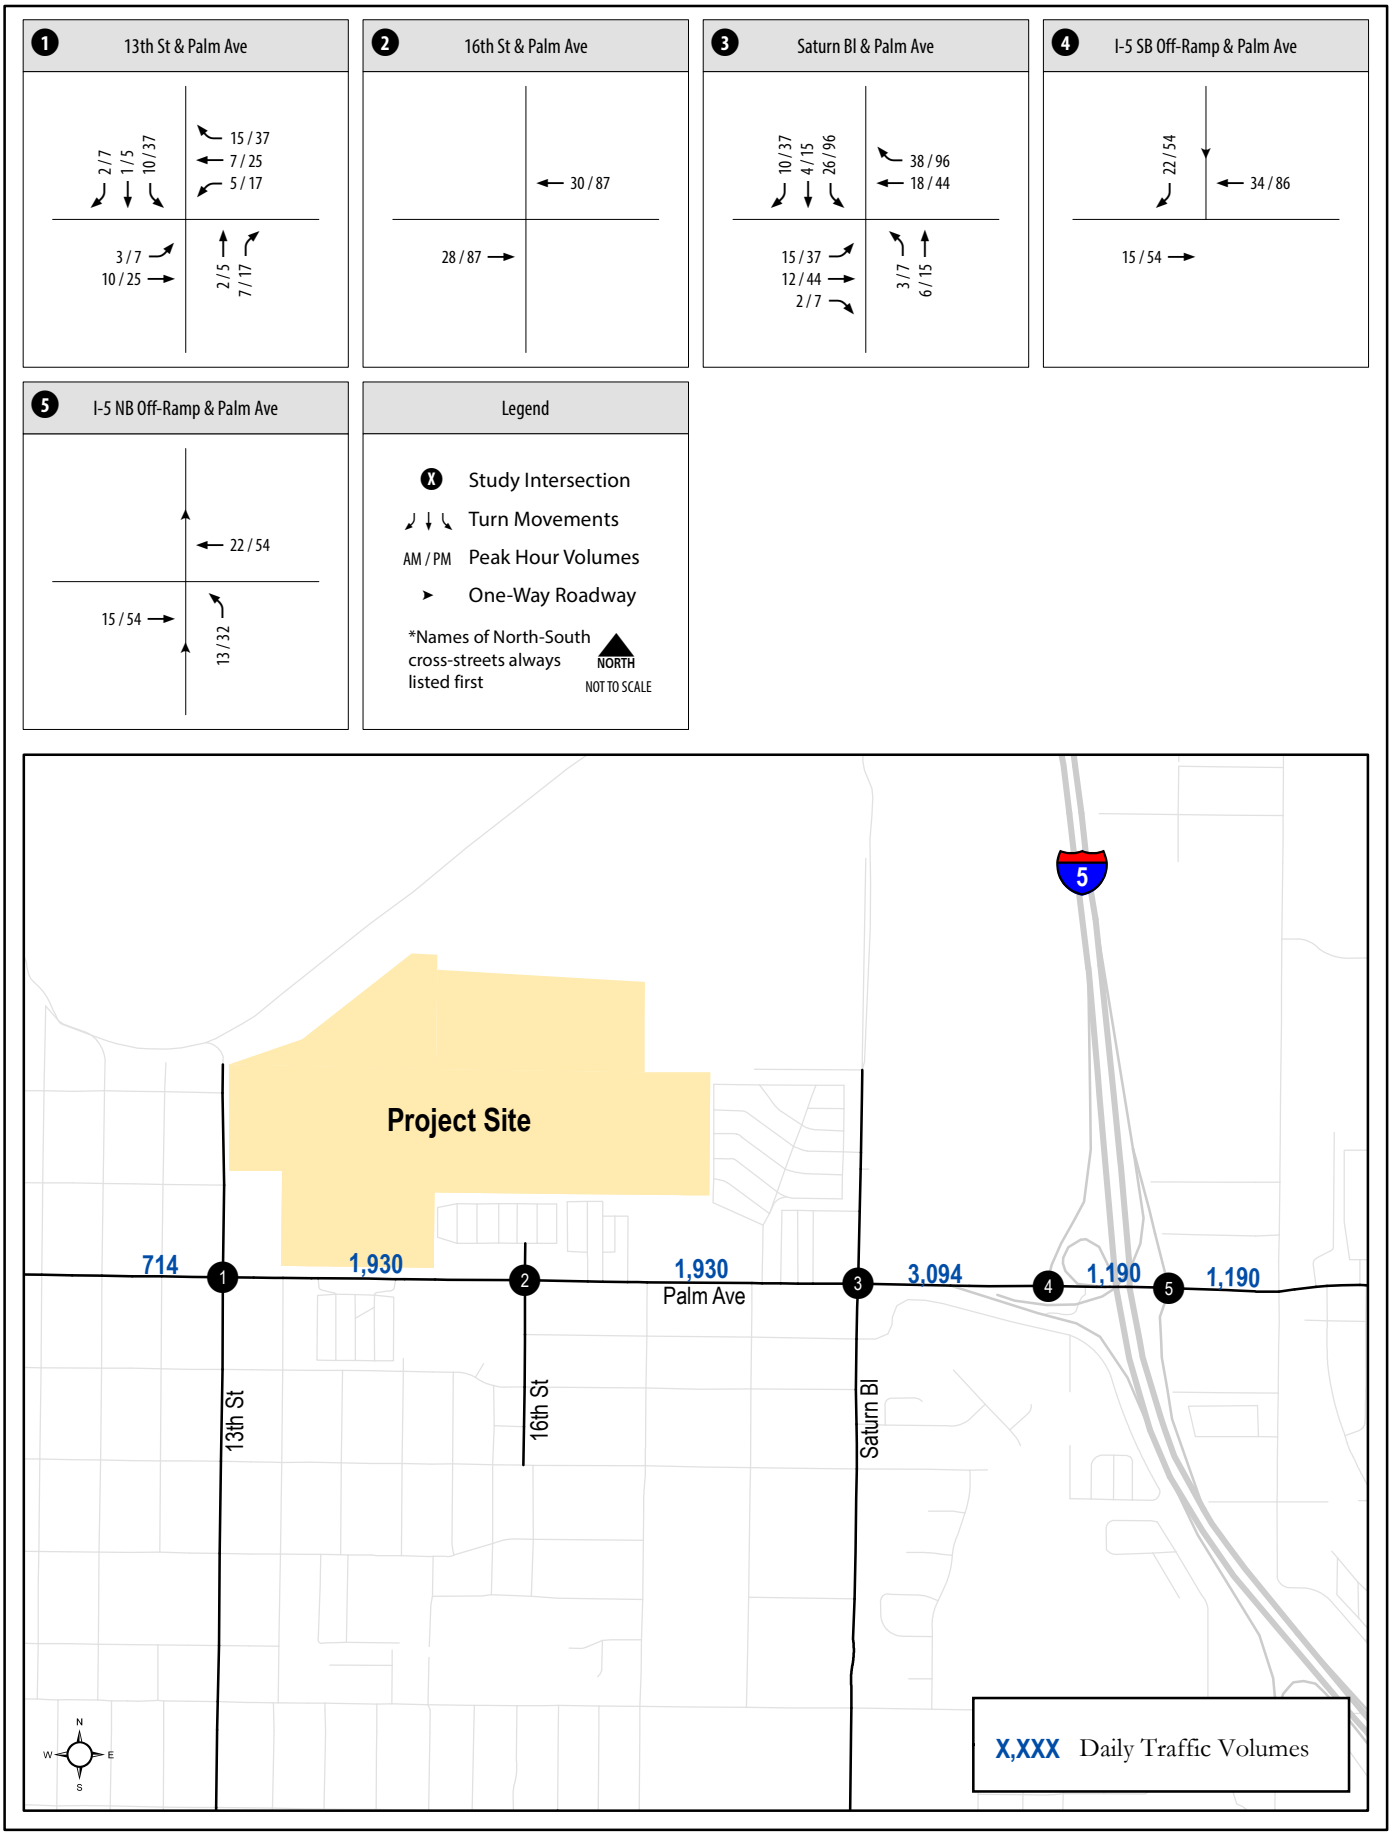

South San Diego Bay Wetland Mitigation Bank and Port Master Plan Amendment

CHEN RYAN

Figure 4
PMPA Trip Assignment

PROJECT STUDY AREA

Study Roadway Segments

Based on the project trip assignment and input from Port District staff, the following six (6) key study area roadway segments were analyzed:

Palm Avenue between:

- Florida Street & 13th Street
- 13th Street & 16th Street
- 16th Street & Saturn Boulevard
- Saturn Boulevard & I-5 SB Ramps
- I-5 SB Ramps & I-5 NB Ramps
- I-5 NB Ramps & Hollister Street

Freeway Segments

Based on the project trip assignment, the two following freeway segments were analyzed:

Interstate 5 (I-5) between:

- Main Street and Palm Avenue
- Palm Avenue and Coronado Avenue

Study Intersections


Based on the project trip assignment and input from Port District staff, the following five (5) key study area intersections were analyzed:

1. Palm Avenue / 13th Street
2. Palm Avenue / 16th Street
3. Palm Avenue / Saturn Boulevard
4. Palm Avenue / I-5 SB Ramps
5. Palm Avenue / I-5 NB Ramps

PMPA TRAFFIC VOLUMES

The existing ADT volumes for study area roadway segments and the AM/PM peak hour turning movement volumes for the key study area intersections are displayed in **Figure 5**. The roadway segment and study area intersection traffic counts were conducted in January and February of 2015; however, 2016 and 2017 daily roadway counts on Palm Avenue were reviewed and showed nominal growth (i.e. less than two percent) throughout the corridor. Therefore, the 2015 counts were deemed sufficient to use in this analysis.


Existing plus PMPA traffic volumes were derived by combining the existing traffic volumes (displayed in Figure 5) and the PMPA trip assignment volumes (displayed in Figure 4). Daily and peak hour volumes for this scenario and are displayed in **Figure 6**.

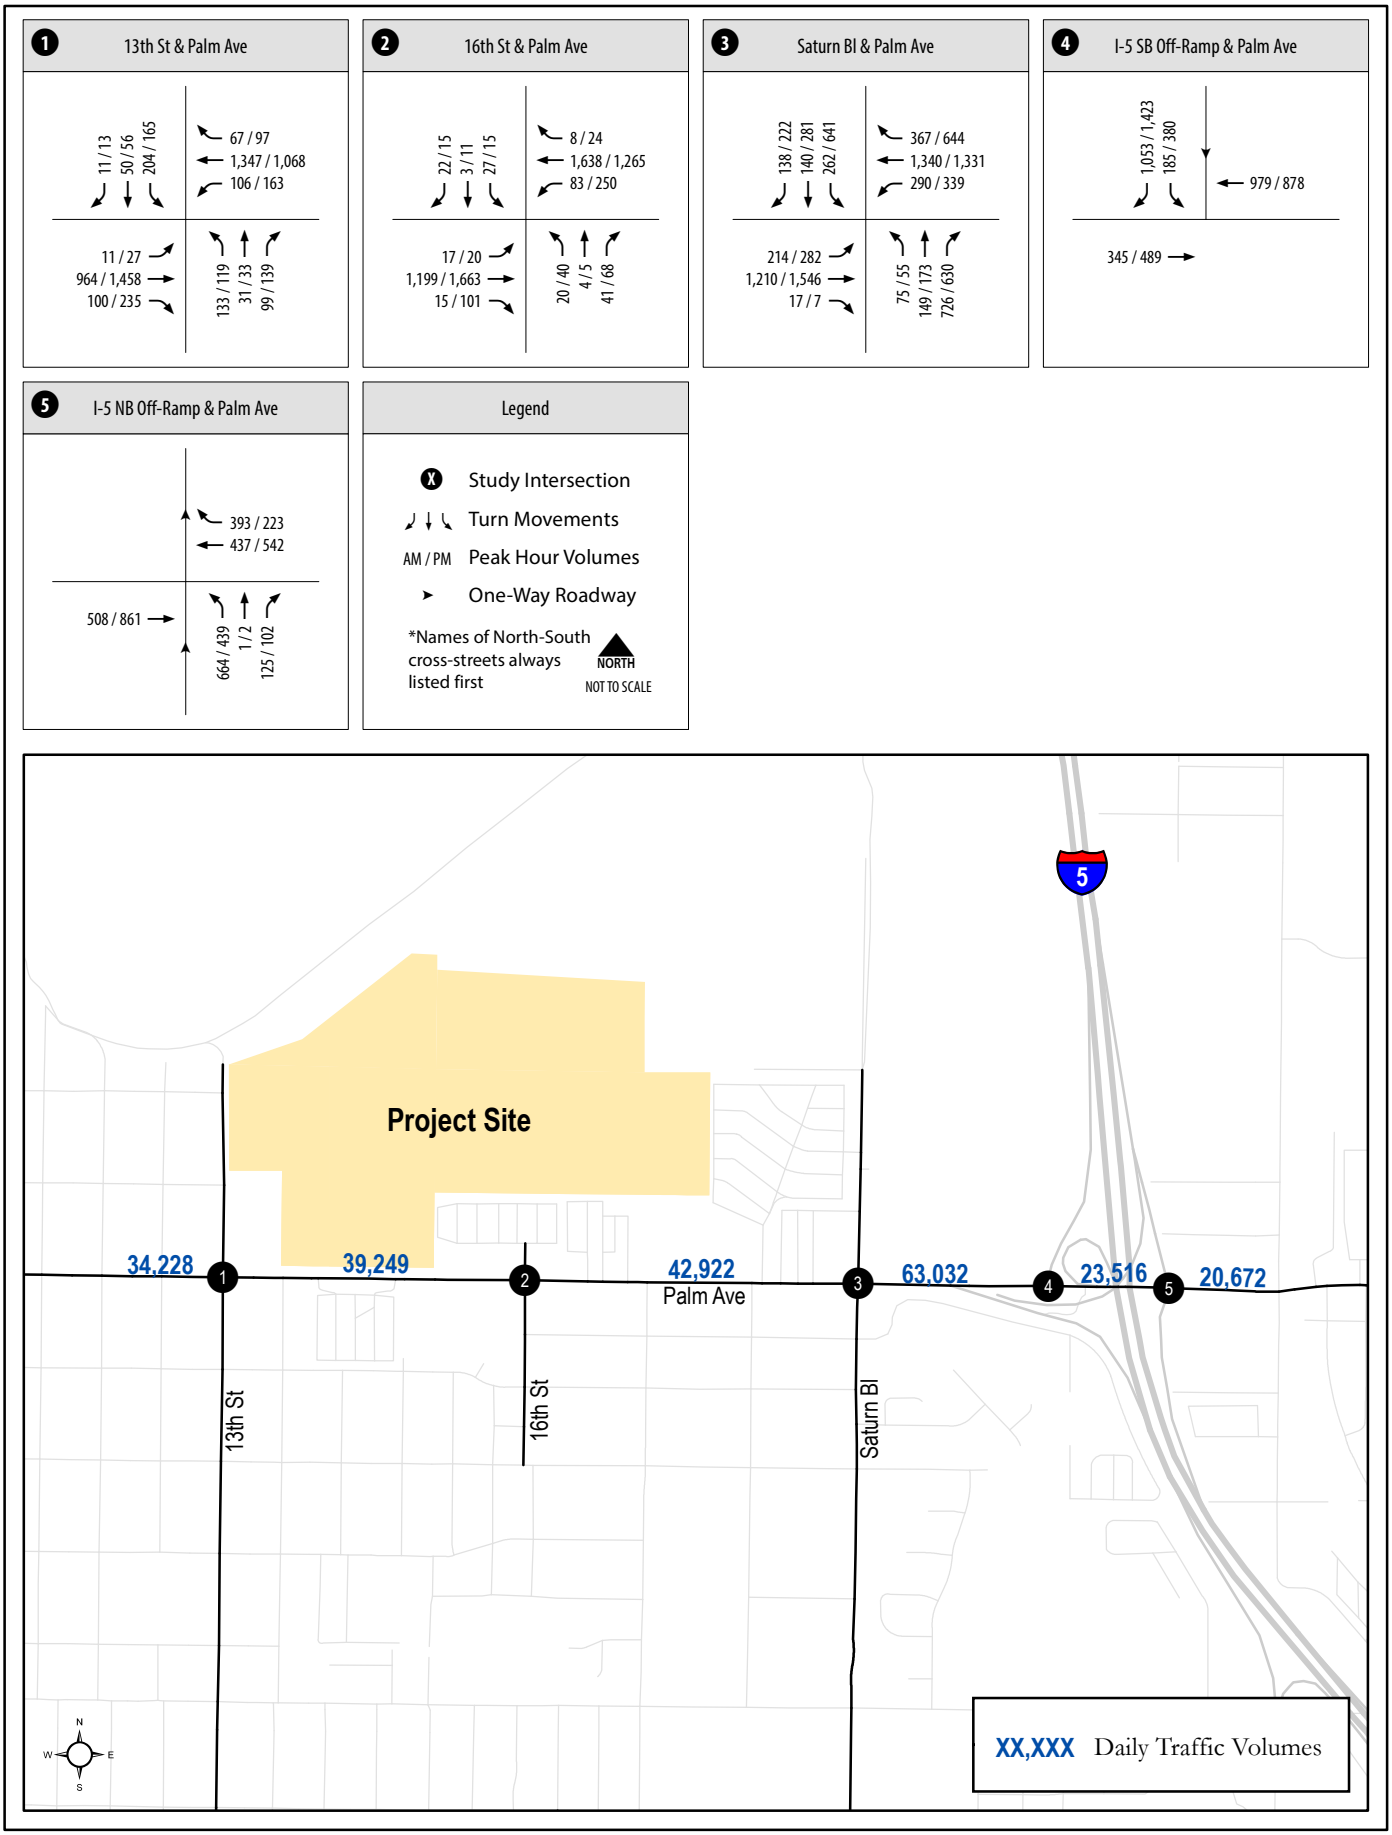

South San Diego Bay Wetland Mitigation Bank and Port Master Plan Amendment

CHEN RYAN

Figure 5
Traffic Volumes - Existing Conditions

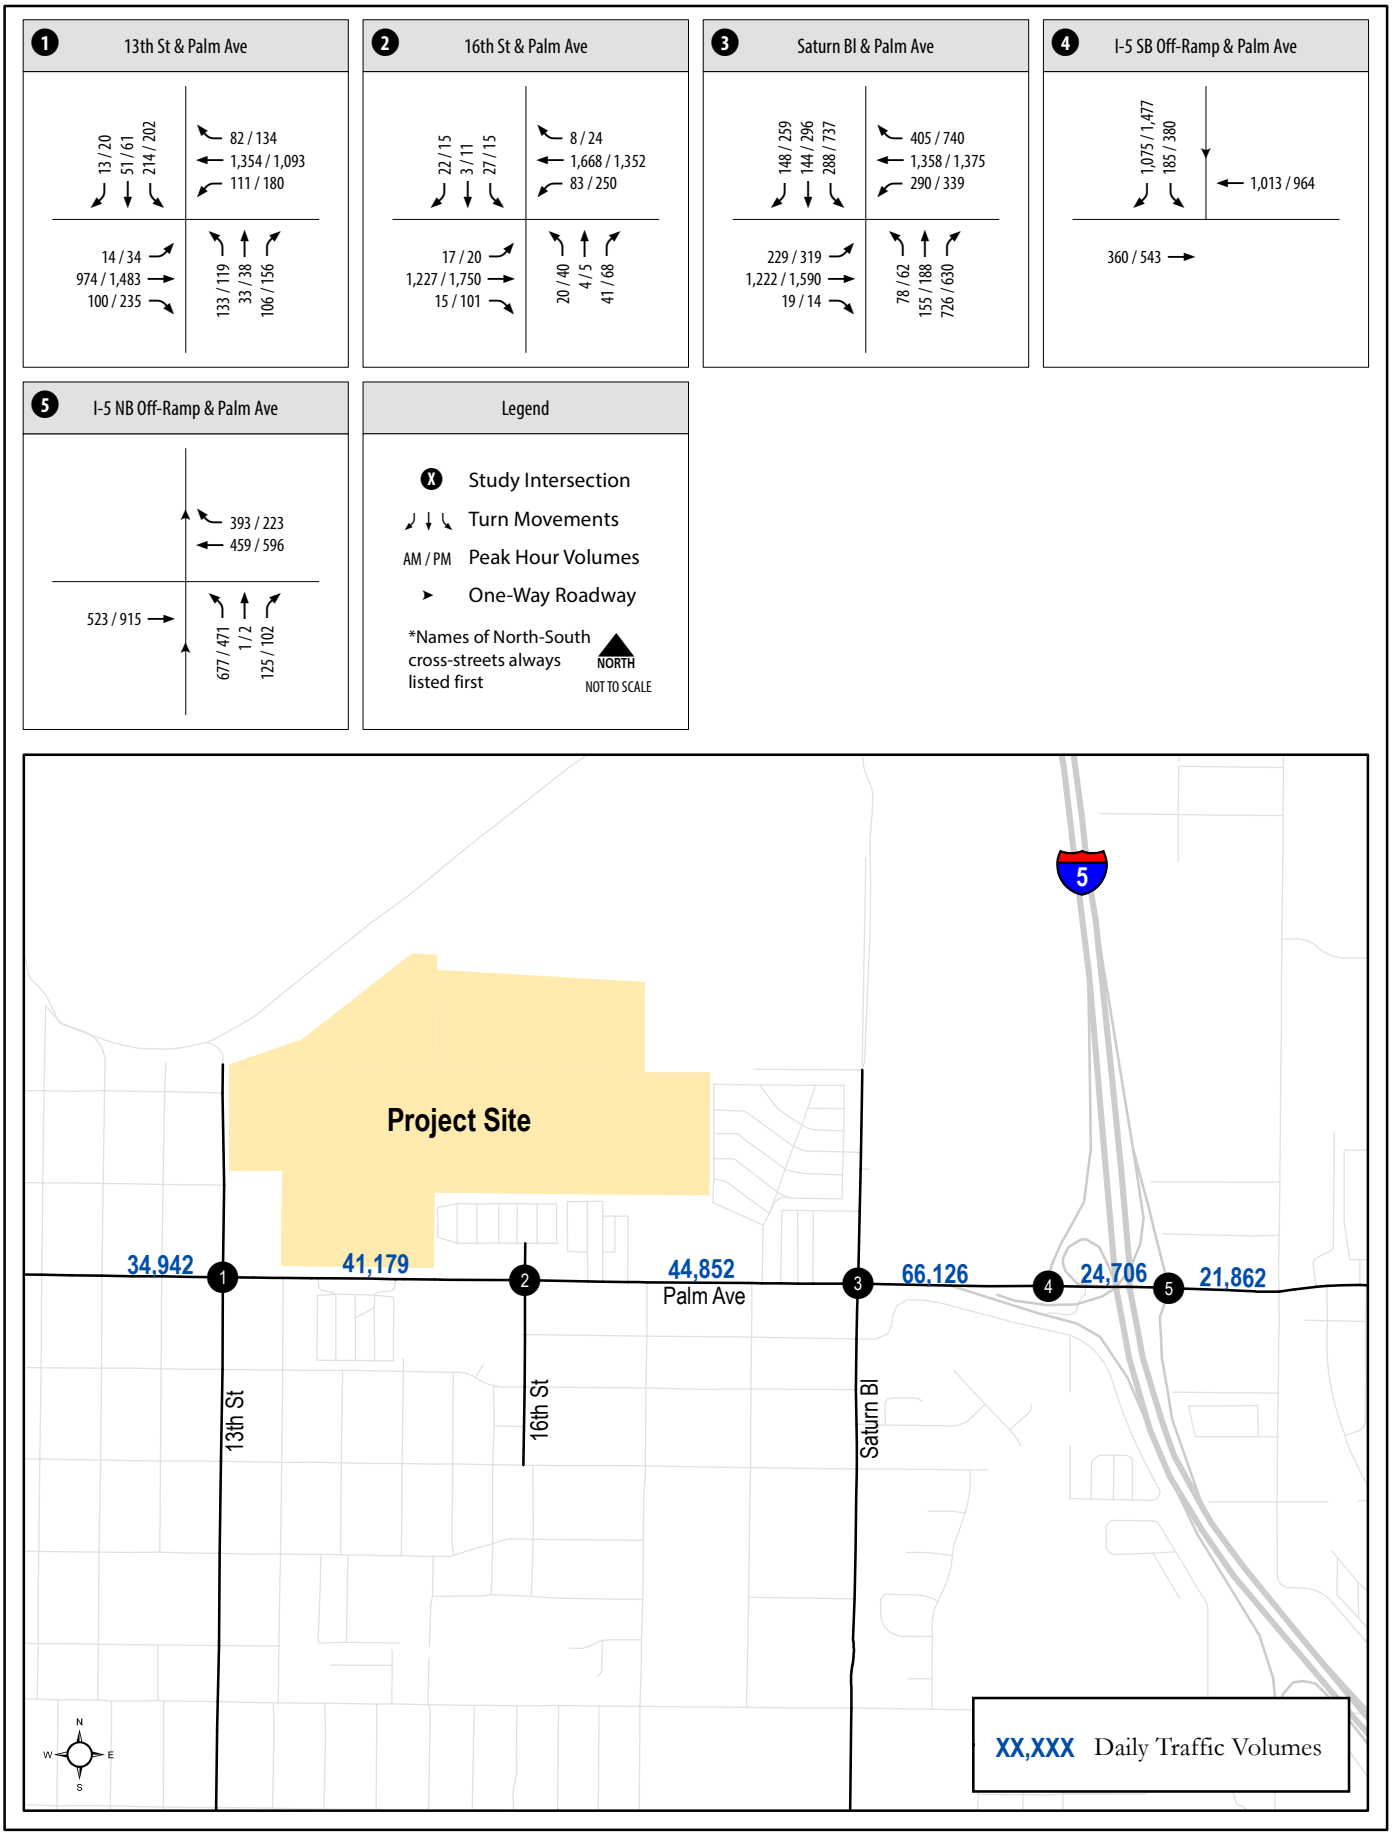

South San Diego Bay Wetland Mitigation Bank and Port Master Plan Amendment

CHEN RYAN

Figure 6
Traffic Volumes
Existing Plus PMPA for Parcels A, B, and C

PMPA ROADWAY SEGMENT ANALYSIS

Table 6 displays the LOS analysis results for key study area roadway segments under Existing with PMPA traffic conditions.

Table 6 Roadway Segment LOS Results - Existing Plus PMPA Conditions

Roadway	Segment	Cross-Section	Threshold (LOS E)	Existing	Existing + Project			Δ
				ADT / V/C / LOS	ADT	V/C	LOS	
Palm Avenue	Between Florida St and 13th St	6-Lane Major Arterial	50,000	34,228 / 0.685 / C	34,942	0.699	C	0.014
	Between 13th St and 16th St	6-Lane Major Arterial	50,000	39,249 / 0.785 / C	41,179	0.824	D	0.039
	Between 16th St and Saturn Blvd	6-Lane Major Arterial	50,000	42,922 / 0.858 / D	44,852	0.897	D	0.039
	Between Saturn Blvd and I-5 SB Off-Ramp	6-Lane Major Arterial	50,000	63,032 / 1.261 / **F**	66,126	1.323	**F**	0.062
	Between I-5 SB Off Ramp and I-5 NB On Ramp	4-Lane Major Arterial	40,000	23,516 / 0.588 / C	24,706	0.618	C	0.030
	Between I-5 NB On Ramp and Hollister St	4-Lane Major Arterial	40,000	20,672 / 0.517 / B	21,862	0.547	C	0.030

Source: Chen Ryan Associates; November 2018

Notes:
V/C = Volume to Capacity Ratio.
Δ = Change in V/C Ratio.
Bold letter indicates LOS E or F

As shown, all key study roadway segments are projected to operate at LOS D or better with the exception of:

- Palm Avenue, between Saturn Boulevard and I-5 Southbound Off-Ramp (LOS F)

PMPA INTERSECTION ANALYSIS

Table 7 displays intersection LOS and average vehicle delay results for the key study area intersections under Existing with PMPA traffic conditions.

Table 7 Peak Hour Intersection LOS Results - Existing Plus PMPA Conditions

#	Intersection	Delay w/o Project (sec.) AM/PM	LOS w/o Project AM/PM	AM Peak Hour Avg. Delay (sec.)	AM Peak Hour LOS	PM Peak Hour Avg. Delay (sec.)	PM Peak Hour LOS	Change in Delay (sec.)
1	Palm Avenue / 13th Street	38.8 / 42.3	D / D	40.3	D	48.2	D	1.5 / 5.9
2	Palm Avenue / 16th Street	10.6 / 18.9	B / B	10.6	B	19.4	B	0.0 / 0.5
3	Palm Avenue / Saturn Boulevard	44.9 / 108.2	D / **F**	46.8	D	122.9	**F**	1.9 / 14.7
4	Palm Avenue / I-5 SB Ramps	26.3 / 42.1	C / D	28.8	C	51.8	D	2.5 / 9.7
5	Palm Avenue / I-5 NB Ramps	10.8 / 8.5	B / A	11.0	B	8.9	A	0.2 / 0.4

Source: Chen Ryan Associates; November 2018

Notes:
Bold letter indicates LOS E or F.

As shown, all key study area intersections are projected to operate at LOS D or better with the exception of:

- Palm Avenue / Saturn Boulevard (LOS F – PM)

PMPA FREEWAY SEGMENT ANALYSIS

Table 8 displays the freeway segment LOS analysis results for key freeway segments in the vicinity of the Otay Mesa-Nestor Community under Existing with PMPA traffic conditions.

As shown, all key freeway segments are projected to operate at LOS D or better under Existing with PMPA traffic conditions.

Table 8 Freeway Segment LOS Results - Existing Plus PMPA Conditions

Freeway	Segment	Heavy Vehicle	Dir	Lanes	Capacity	Peak Hr %	Split	Existing				Existing + Project				Δ
								ADT	Peak Hr Vol	V/C	LOS	ADT	Peak Hr Vol	V/C	LOS	
I-5	Main St to Palm Ave	3.7%	NB	4M + 1A	10,810	8.5%	60.3%	160,000	8,600	0.796	D	161,190	8,700	0.805	D	0.009
			SB	4M + 1A	10,810		39.7%		5,700	0.527	B		5,700	0.527	B	0.000
	Palm Ave to Coronado Ave	4.2%	NB	4M	9,400	8.5%	60.3%	135,000	7,300	0.777	C	135,714	7,300	0.777	C	0.000
			SB	4M + 1A	10,810		39.7%		4,800	0.444	B		4,800	0.444	B	0.000

Source: Caltrans, Chen Ryan Associates; November 2018

CONSTRUCTION TRIP GENERATION

At the peak of construction, it is anticipated that 80 hauling trucks will be required to access the project site on a daily basis and 36 personnel on site during landscaping activities. A construction crew of 14 people would be on site for the majority of construction, with up to 24 personnel on site for approximately six (6) months during mass grading and four (4) months during fine grading. As a worst-case scenario, it was assumed that all workers would drive individual vehicles to the project site and would arrive and depart during the AM and PM peak hours, respectively. It was also assumed that the hauling trucks would arrive and depart evenly throughout the 8-hour workday. **Table 9** displays the assumed vehicle trip generation during the peak of construction.

Table 9 Construction Trip Generation

Use	Units	Vehicle Conversion Rate	Rate	Daily Vehicle Trips	AM Peak Hour		PM Peak Hour	
					In	Out	In	Out
On Site Personnel Worker Traffic	36	1	2 / Worker	72	36	0	0	36
Hauling Truck	80	3	2 / Truck	480	24	24	24	24
Total				**552**	**60**	**24**	**24**	**60**

Source: Chen Ryan Associates; January 2020

As shown, construction is anticipated to generate approximately 552 daily trips including 84 trips (60 in / 24 out) during AM Peak Hour and 84 trips (24 in / 60 out) during the PM peak hour.

CONSTRUCTION TRIP DISTRIBUTION


The construction trip distributions were developed based on the potential haul routes identified by Unified Port District of San Diego. The assumed project trip distribution is displayed in **Figure 7.**

CONSTRUCTION TRIP ASSIGNMENT

Based upon the assumed construction trip distribution, daily and AM/PM peak hour project trips were assigned to the adjacent roadway network per route alternative, as displayed in **Figure 8** for the two proposed routes.

CONSTRUCTION TRAFFIC VOLUMES


Existing plus construction traffic volumes were derived by combining the existing traffic volumes (displayed in Figure 5) and the construction trip assignment volumes (displayed in Figure 8). Daily and peak hour volumes for this scenario and are provided in **Attachment A**.

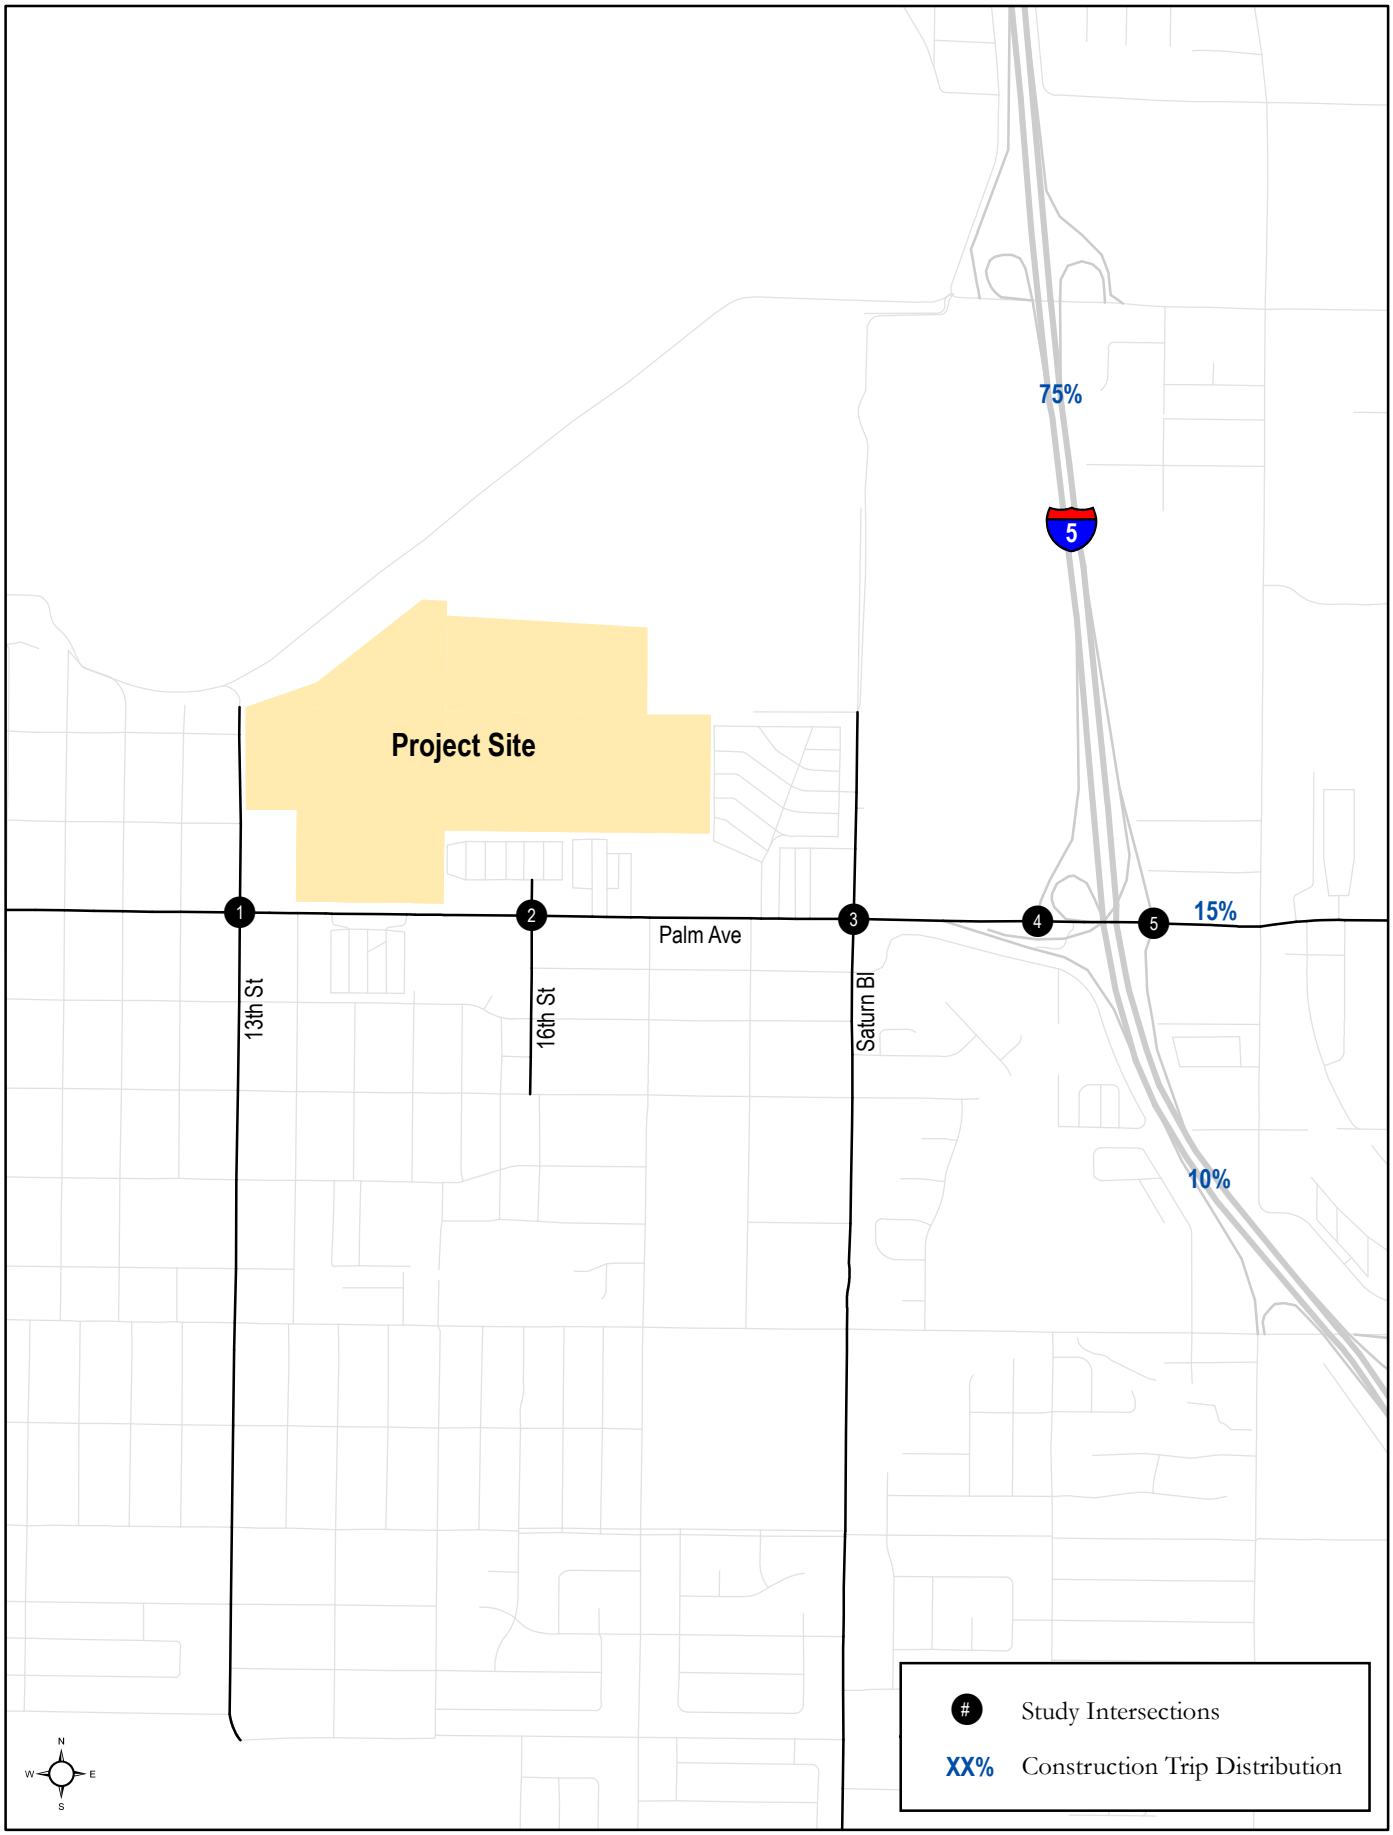

South San Diego Bay Wetland Mitigation Bank and Port Master Plan Amendment

CHEN RYAN


Figure 7
Mitigation Bank Trip Distribution

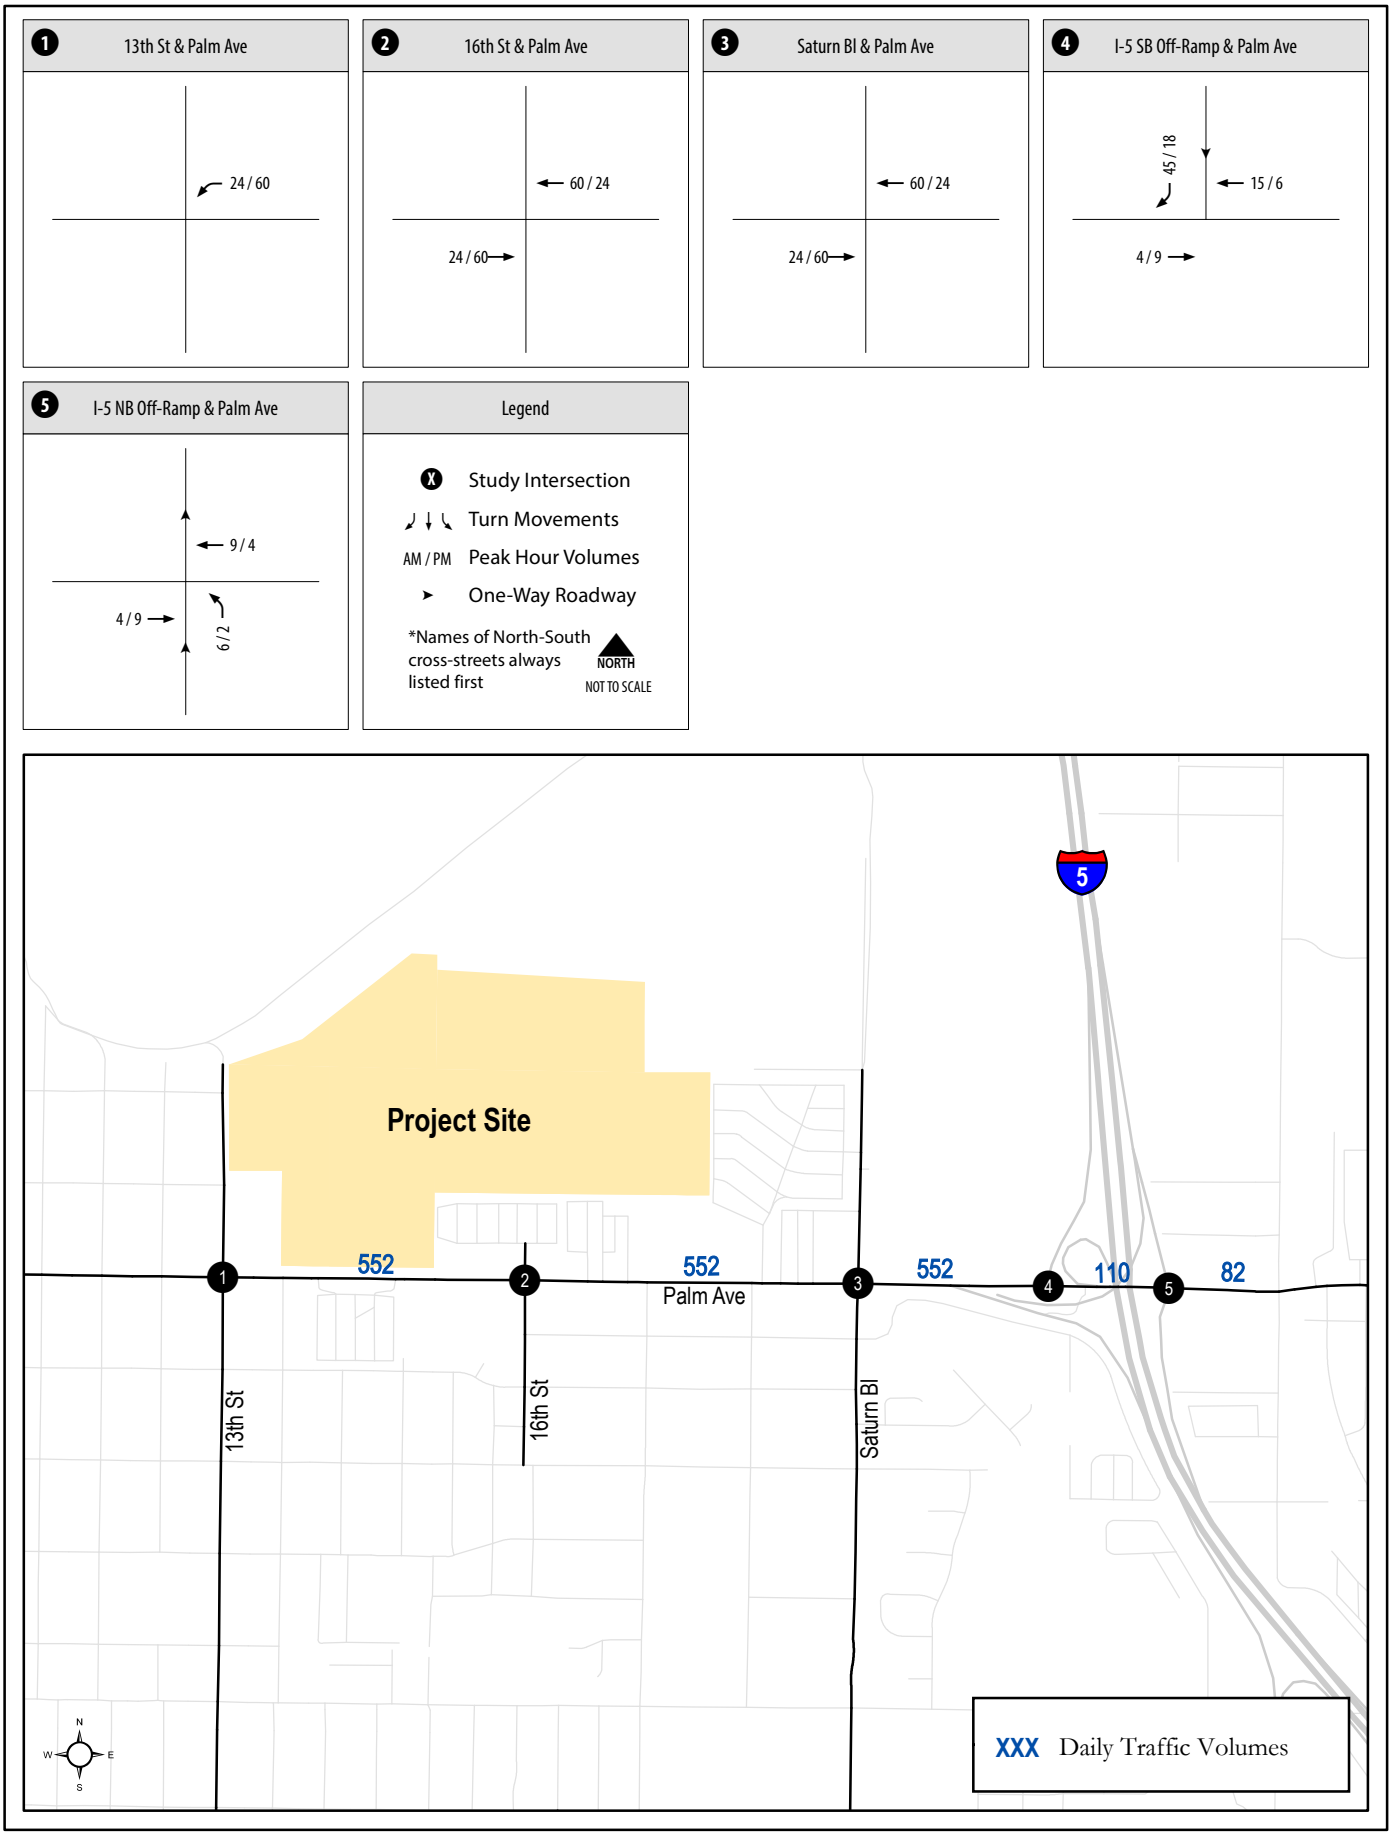

South San Diego Bay Wetland Mitigation Bank and Port Master Plan Amendment

CHEN RYAN

Figure 8A
Mitigation Bank Trip Assignment Route 1

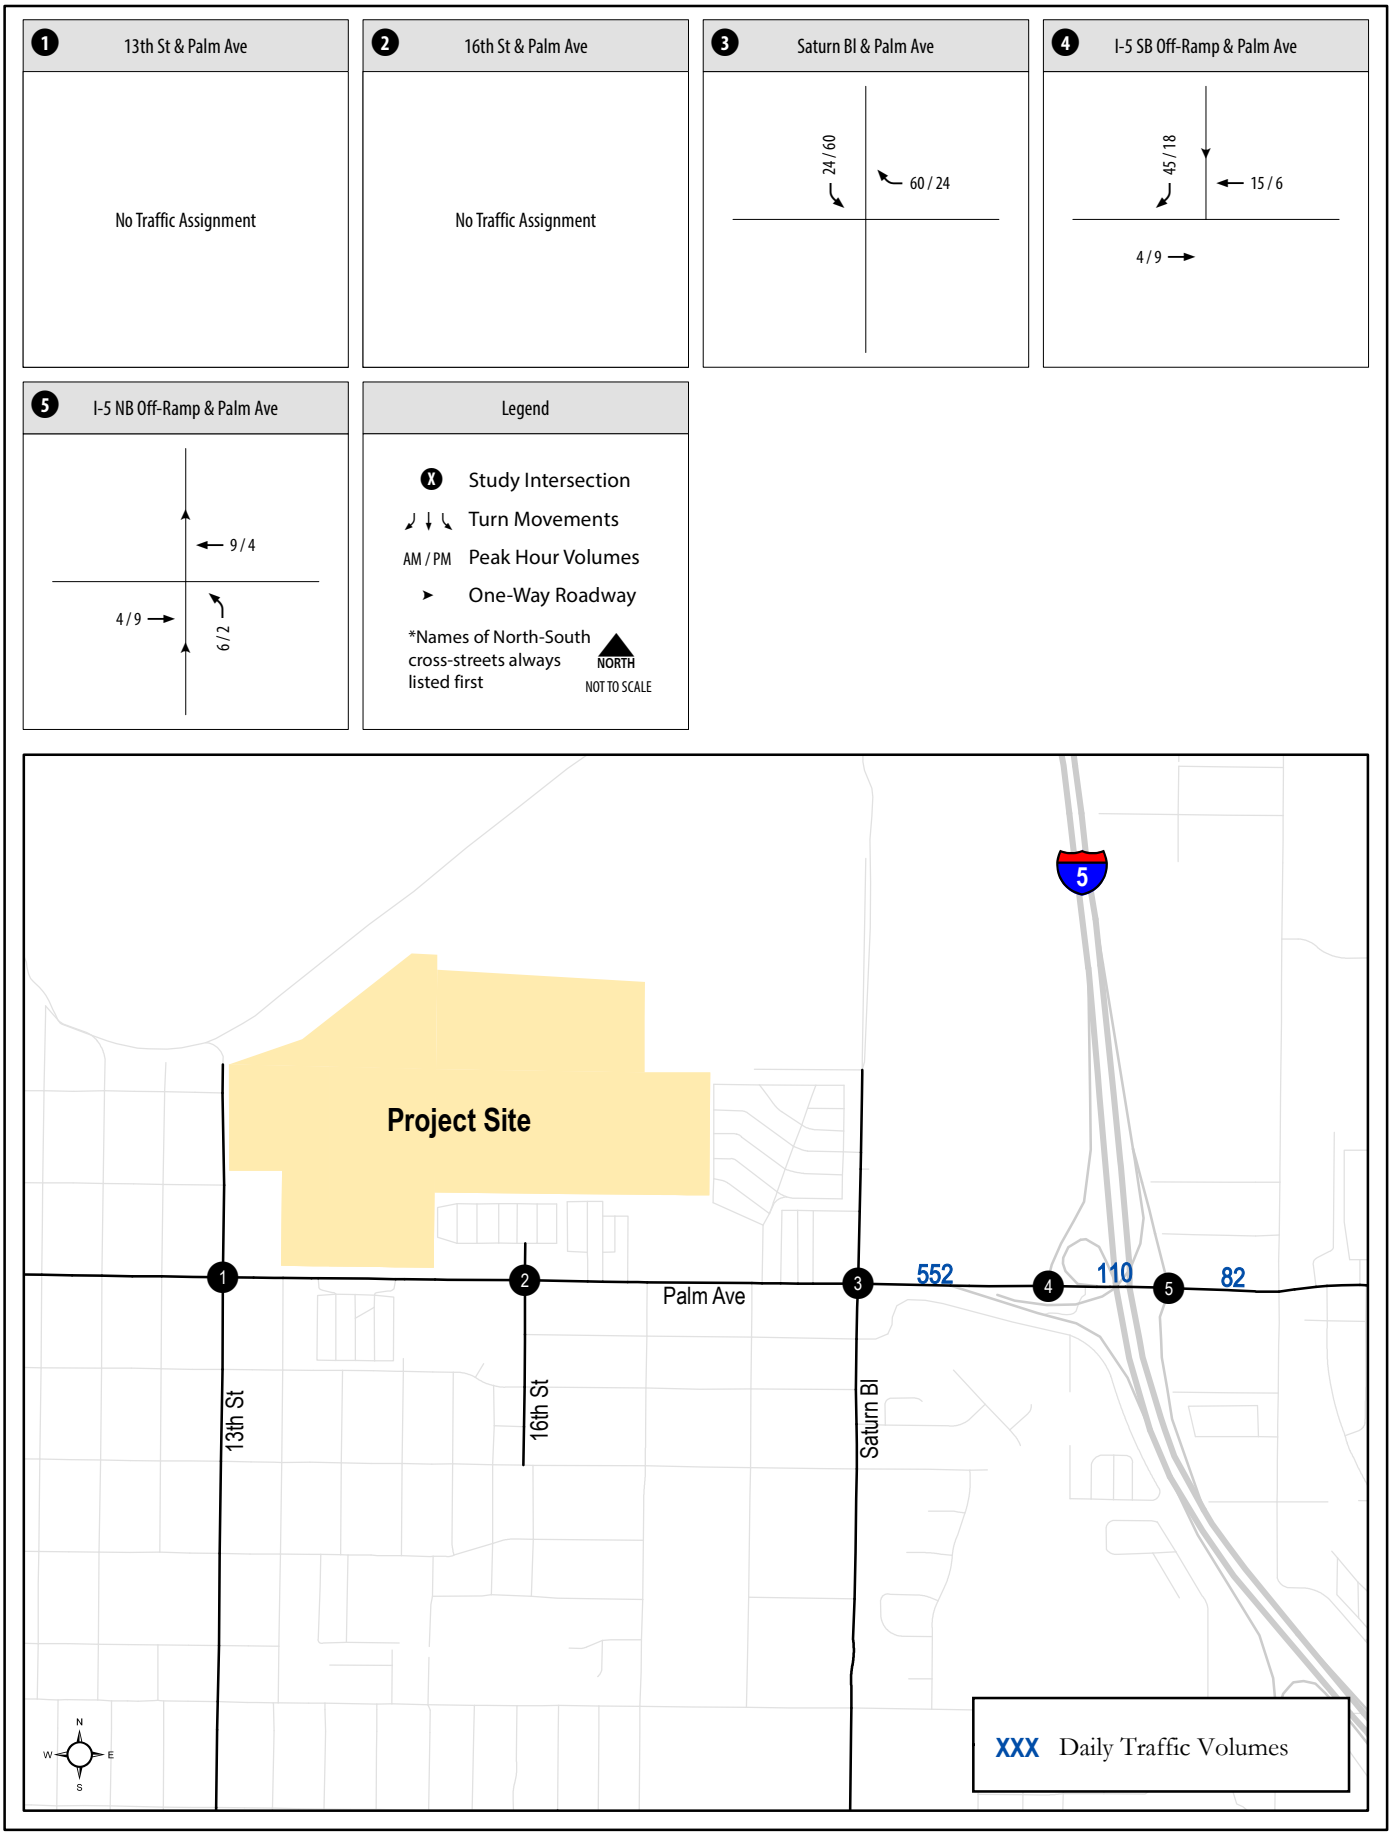

South San Diego Bay Wetland Mitigation Bank and Port Master Plan Amendment

CHEN RYAN

Figure 8B
Mitigation Bank Trip Assignment Route 2

CONSTRUCTION ROADWAY SEGMENT ANALYSIS

Table 10 displays the LOS analysis results for key study area roadway segments under Existing with construction traffic conditions for both haul truck route alternatives.

As shown, all key study roadway segments are projected to operate at LOS D or better with the exception of:

- Palm Avenue, between Saturn Boulevard and I-5 Southbound Off-Ramp (LOS F) (Routes 1 and 2)

Table 10 Roadway Segment LOS Results - Existing Plus Construction Conditions

				Existing	Existing + Project Route 1				Existing + Project Route 2			
Roadway	Segment	Cross-Section	Threshold (LOS E)	ADT / V/C / LOS	ADT	V/C	LOS	Δ	ADT	V/C	LOS	Δ
Palm Avenue	Between Florida St and 13th St	6-Lane Major Arterial	50,000	34,228 / 0.685 / C	34,228	0.685	C	0.000	34,228	0.685	C	0.000
	Between 13th St and 16th St	6-Lane Major Arterial	50,000	39,249 / 0.785 / C	39,801	0.796	C	0.011	39,249	0.785	C	0.000
	Between 16th St and Saturn Blvd	6-Lane Major Arterial	50,000	42,922 / 0.858 / D	43,474	0.869	D	0.011	42,922	0.858	D	0.000
	Between Saturn Blvd and I-5 SB Off-Ramp	6-Lane Major Arterial	50,000	63,032 / 1.261 / **F**	63,584	1.272	**F**	0.011	63,584	1.272	**F**	0.011
	Between I-5 SB Off Ramp and I-5 NB On Ramp	4-Lane Major Arterial	40,000	23,516 / 0.588 / C	23,626	0.591	C	0.003	23,626	0.591	C	0.003
	Between I-5 NB On Ramp and Hollister St	4-Lane Major Arterial	40,000	20,672 / 0.517 / B	20,754	0.519	B	0.002	20,754	0.519	B	0.002

Source: Chen Ryan Associates; January 2020

Notes:
V/C = Volume to Capacity Ratio.
Δ = Change in V/C Ratio.
Bold letter indicates LOS E or F.

CONSTRUCTION INTERSECTION ANALYSIS

Table 11 and 12 display intersection LOS and average vehicle delay results for the key study area intersections under Existing with construction traffic conditions for both haul truck alternatives.

Table 11 Peak Hour Intersection LOS Results - Existing Plus Construction Conditions - Route 1

#	Intersection	Delay w/o Project (sec.) AM/PM	LOS w/o Project AM/PM	AM Peak Hour Avg. Delay (sec.)	AM Peak Hour LOS	PM Peak Hour Avg. Delay (sec.)	PM Peak Hour LOS	Change in Delay (sec.)
1	Palm Avenue / 13th Street	38.8 / 42.3	D / D	38.8	D	42.3	D	0.0 / 0.0
2	Palm Avenue / 16th Street	10.6 / 18.9	B / B	10.7	B	19.3	B	0.1 / 0.4
3	Palm Avenue / Saturn Boulevard	44.9 / 108.2	D / **F**	45.3	D	112.6	**F**	0.4 / 4.4
4	Palm Avenue / I-5 SB Ramps	26.3 / 42.1	C / D	28.9	C	44.4	D	2.6 / 2.3
5	Palm Avenue / I-5 NB Ramps	10.8 / 8.5	B / A	10.9	B	8.5	A	0.1 / 0.0

Source: Chen Ryan Associates; January 2020

Notes:
Bold letter indicates LOS E or F.

Table 12 Peak Hour Intersection LOS Results - Existing Plus Construction Conditions - Route 2

#	Intersection	Delay w/o Project (sec.) AM/PM	LOS w/o Project AM/PM	AM Peak Hour Avg. Delay (sec.)	AM Peak Hour LOS	PM Peak Hour Avg. Delay (sec.)	PM Peak Hour LOS	Change in Delay (sec.)
1	Palm Avenue / 13th Street	38.8 / 42.3	D / D	38.8	D	42.3	D	0.0 / 0.0
2	Palm Avenue / 16th Street	10.6 / 18.9	B / B	10.6	B	18.9	B	0.0 / 0.0
3	Palm Avenue / Saturn Boulevard	44.9 / 108.2	D / **F**	45.8	D	114.5	**F**	0.9 / 6.3
4	Palm Avenue / I-5 SB Ramps	26.3 / 42.1	C / D	28.9	C	44.4	D	2.6 / 2.3
5	Palm Avenue / I-5 NB Ramps	10.8 / 8.5	B / A	10.9	B	8.5	A	0.1 / 0.0

Source: Chen Ryan Associates; January 2020

Notes:
Bold letter indicates LOS E or F.

As shown, all key study area intersections are projected to operate at LOS D or better with the exception of:

- Palm Avenue / Saturn Boulevard (LOS F – PM) (Routes 1 and 2)

CONSRUCTION FREEWAY SEGMENT ANALYSIS

Table 13 displays the freeway segment LOS analysis results for key freeway segments in the vicinity of the Otay Mesa-Nestor Community under Existing with construction traffic conditions the two route alternatives.

As shown, all key freeway segments are projected to operate at LOS D or better under Existing with construction traffic conditions.

CHEN RYAN

Table 13 Freeway Segment LOS Results - Existing Plus Construction Conditions

Freeway	Segment	Heavy Vehicle	Dir	Lanes	Capacity	Peak Hr %	Split	Existing				Existing Plus Project				Δ
								ADT	Peak Hr Vol	V/C	LOS	ADT	Peak Hr Vol	V/C	LOS	
I-5	Main St to Palm Ave	3.7%	NB	4M + 1A	10,810	8.5%	60.3%	160,000	8,600	0.796	D	160,414	8,700	0.805	D	0.01
			SB	4M + 1A	10,810		39.7%		5,700	0.527	B		5,700	0.527	B	0.00
	Palm Ave to Coronado Ave	4.2%	NB	4M	9,400	8.5%	60.3%	135,000	7,300	0.777	C	135,056	7,300	0.777	C	0.00
			SB	4M + 1A	10,810		39.7%		4,800	0.444	B		4,800	0.444	B	0.00


Source: Caltrans, Chen Ryan Associates; January 2020

Attachment A
Existing Plus Construction
Daily Roadway Volumes and Peak Hour Intersection Volumes

EXISTING + CONSTRUCTION ROUTE 1

ADT


Roadway Segment	Segment	Trip Assn	ADT
Palm Avenue	Between Florida Street and 13th Street	0	34,228
	Between 13th Street and 16th Street	552	39,801
	Between 16th Street and Saturn Blvd	552	43,474
	Between Saturn Blvd and I-5 SB Off-Ramp	552	63,584
	Between I-5 SB Off Ramp and I-5 NB On Ramp	110	23,626
	Between I-5 NB On Ramp and Hollister Street	82	20,754

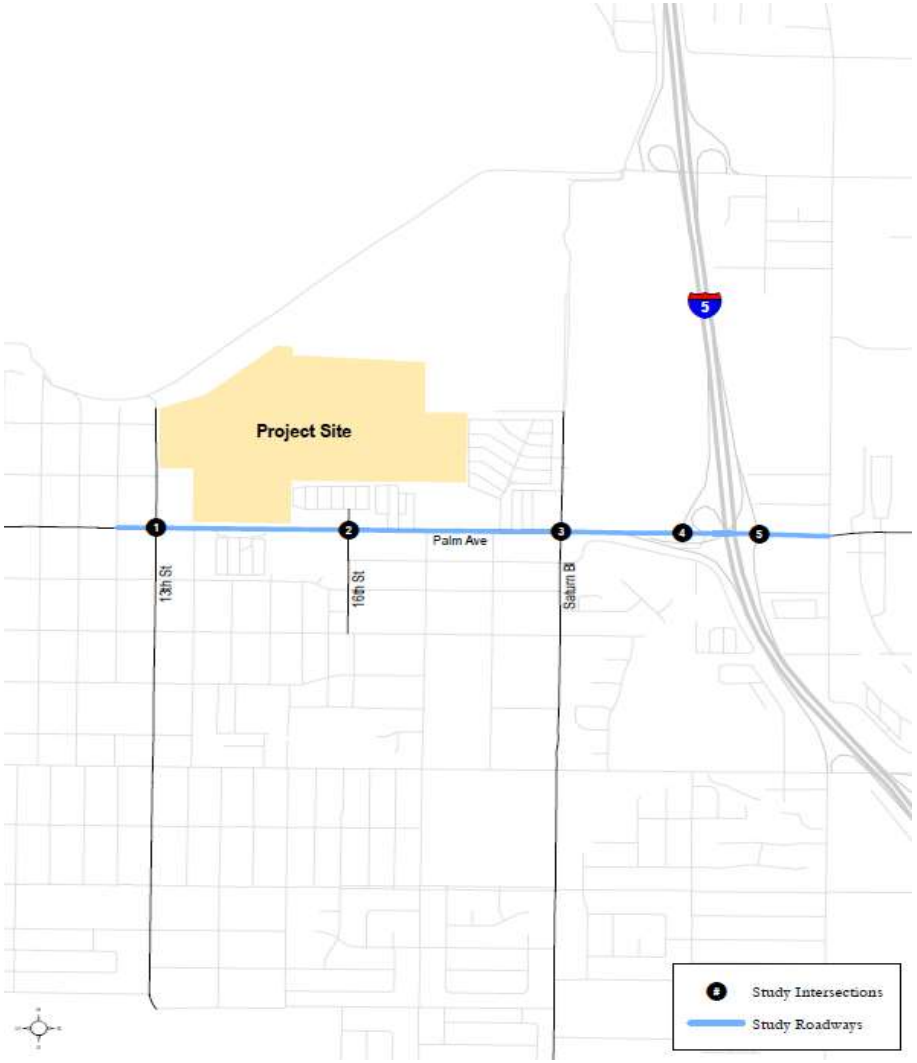

EXISTING + CONSTRUCTION ROUTE 2

ADT

Roadway Segment	Segment	Trip Assn	ADT
Palm Avenue	Between Florida Street and 13th Street	0	34,228
	Between 13th Street and 16th Street	0	39,249
	Between 16th Street and Saturn Blvd	0	42,922
	Between Saturn Blvd and I-5 SB Off-Ramp	552	63,584
	Between I-5 SB Off Ramp and I-5 NB On Ramp	110	23,626
	Between I-5 NB On Ramp and Hollister Street	82	20,754

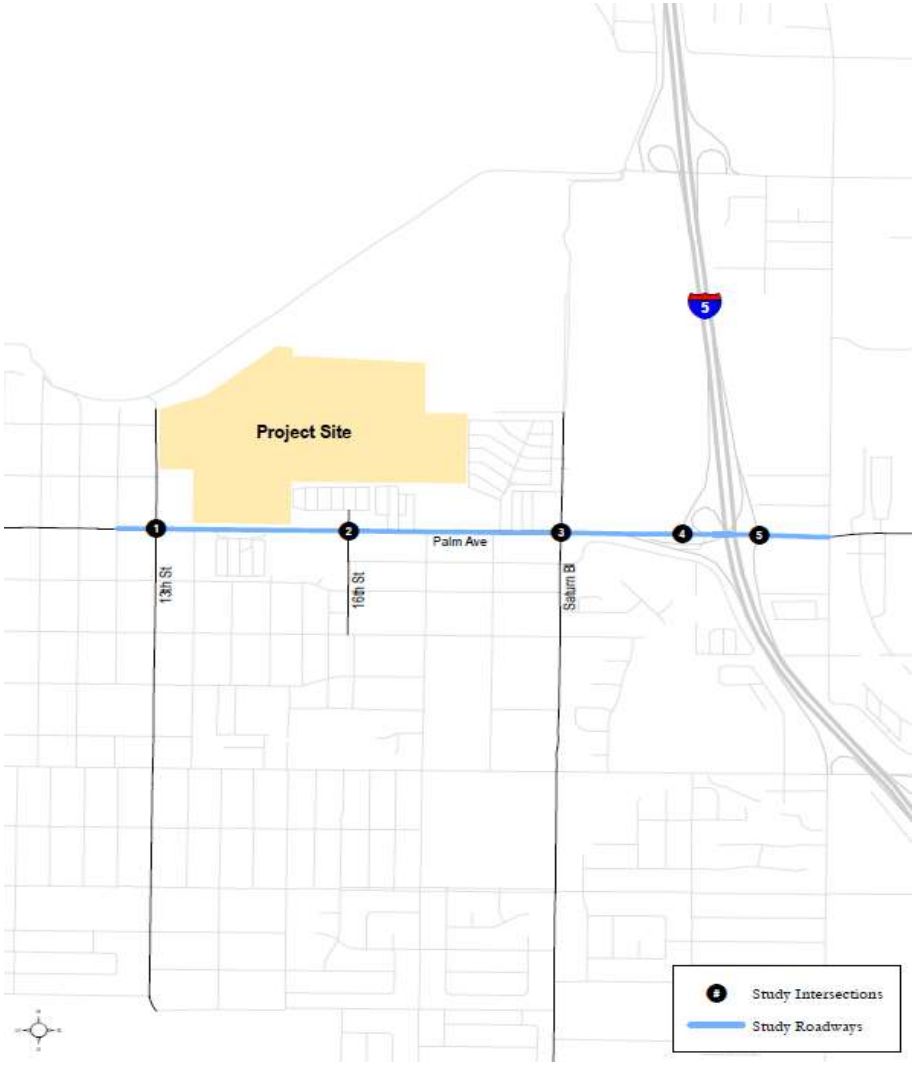

EXISTING + CONSTRUCTION ROUTE 1

AM Peak Hour

INTID	INT NAME	NBL	NBT	NBR	SBL	SBT	SBR	EBL	EBT	EBR	WBU	WBL	WBT	WBR
1	Palm Ave/13th St	133	31	99	204	50	11	11	964	100	24	106	1347	67
2	Palm Ave/16th St	20	4	41	27	3	22	17	1223	15	0	83	1698	8
3	Palm Ave/Saturn Blvd	75	149	726	262	140	138	214	1234	17	0	290	1400	367
4	Palm Ave/I-5 SB Ramps	0	0	0	185	0	1098	0	349	0	0	0	994	0
5	Palm Ave/I-5 NB Ramps	670	1	125	0	0	0	0	512	0	0	0	446	393



EXISTING + CONSTRUCTION ROUTE 1

PM Peak Hour

INTID	INT NAME	NBL	NBT	NBR	SBL	SBT	SBR	EBL	EBT	EBR	WBU	WBL	WBT	WBR
1	Palm Ave/13th St	119	33	139	165	56	13	27	1458	235	60	163	1068	97
2	Palm Ave/16th St	40	5	68	15	11	15	20	1723	101	0	250	1289	24
3	Palm Ave/Saturn Blvd	55	173	630	641	281	222	282	1606	7	0	339	1355	644
4	Palm Ave/I-5 SB Ramps	0	0	0	380	0	1441	0	498	0	0	0	884	0
5	Palm Ave/I-5 NB Ramps	441	2	102	0	0	0	0	870	0	0	0	546	223



EXISTING + CONSTRUCTION ROUTE 2

AM Peak Hour

INTID	INT NAME	NBL	NBT	NBR	SBL	SBT	SBR	EBL	EBT	EBR	WBL	WBT	WBR
1	Palm Ave/13th St	133	31	99	204	50	11	11	964	100	106	1347	67
2	Palm Ave/16th St	20	4	41	27	3	22	17	1199	15	83	1638	8
3	Palm Ave/Saturn Blvd	75	149	726	286	140	138	214	1210	17	290	1340	427
4	Palm Ave/I-5 SB Ramps	0	0	0	185	0	1098	0	349	0	0	994	0
5	Palm Ave/I-5 NB Ramps	670	1	125	0	0	0	0	512	0	0	446	393



EXISTING + CONSTRUCTION ROUTE 2

PM Peak Hour

INTID	INT NAME	NBL	NBT	NBR	SBL	SBT	SBR	EBL	EBT	EBR	WBL	WBT	WBR
1	Palm Ave/13th St	119	33	139	165	56	13	27	1458	235	163	1068	97
2	Palm Ave/16th St	40	5	68	15	11	15	20	1663	101	250	1265	24
3	Palm Ave/Saturn Blvd	55	173	630	701	281	222	282	1546	7	339	1331	668
4	Palm Ave/I-5 SB Ramps	0	0	0	380	0	1441	0	498	0	0	884	0
5	Palm Ave/I-5 NB Ramps	441	2	102	0	0	0	0	870	0	0	546	223

